Phase I Environmental Site Assessment

Auto Salvage Yard – Fontana

15719 – 15765 Arrow Boulevard

Fontana, San Bernardino County, CA 92335

December 3, 2020

Terracon Project No. CB207103

Prepared for:
WPT Acquisitions, LLC
Minneapolis, Minnesota

Prepared by:
Terracon Consultants, Inc.
Colton, California

December 3, 2020

WPT Acquisitions, LLC
150 South Fifth Street
Suite 2675
Minneapolis, Minnesota 55422

Attn: Spencer Gerberding
P: (612) 800-8505
E: sgerberding@wptreit.com

Re: Phase I Environmental Site Assessment
Auto Salvage Yard – Fontana
15719 – 15765 Arrow Boulevard
Fontana, San Bernardino County, California 92335
Terracon Project No. CB207103

Dear Mr. Gerberding:

Terracon Consultants, Inc. (Terracon) is pleased to submit the enclosed Phase I Environmental Site Assessment (ESA) report for the above-referenced site. This assessment was performed in accordance with Terracon Proposal No. PTM207166, dated September 17, 2020.

We appreciate the opportunity to be of service to you on this project. In addition to Phase I services, our professionals provide geotechnical, environmental, construction materials, and facilities services on a wide variety of projects locally, regionally and nationally. For more detailed information on all of Terracon's services please visit our website at www.terracon.com. If there are any questions regarding this report or if we may be of further assistance, please do not hesitate to contact us.

Sincerely,
Terracon Consultants, Inc.

Laura S. Hedman
Staff Geologist

Carl A. Parten
Senior Principal / Office Manager III

Todd G. McFarland, PG, CHG
Environmental Department Manager

Attachments

TABLE OF CONTENTS

Page No.

EXECUTIVE SUMMARY i
Findings and Opinions i
Significant Data Gaps v
Conclusions v
Recommendations vi
1.0 INTRODUCTION 1
1.1 Site Description 1
1.2 Scope of Services 1
1.3 Standard of Care 2
1.4 Additional Scope Limitations, ASTM Deviations and Data Gaps 2
1.5 Reliance 3
1.6 Client Provided Information 4
2.0 PHYSICAL SETTING 5
3.0 HISTORICAL USE INFORMATION 6
3.1 Historical Topographic Maps, Aerial Photographs, Sanborn Maps 6
3.2 Historical City Directories 8
3.3 Site Ownership 10
3.4 Title Search 10
3.5 Environmental Liens and Activity and Use Limitations 10
3.6 Interviews Regarding Current and Historical Site Uses 11
3.7 Prior Report Review 11
4.0 RECORDS REVIEW 12
4.1 Federal and State/Tribal Databases 12
4.2 Local Agency Inquiries 24
4.3 Local Area Knowledge 25
5.0 SITE RECONNAISSANCE 25
5.1 General Site Information 25
5.2 Overview of Current Site Occupants and Operations 26
5.3 Site Observations 27
6.0 ADJOINING PROPERTY RECONNAISSANCE 31
7.0 ADDITIONAL SERVICES 31
7.1 Asbestos-Containing Building Materials (ACM) and Lead-Based Paint (LBP) 31
8.0 DECLARATION 33

APPENDICES

APPENDIX A Exhibit 1 - Topographic Map, Exhibit 2 - Site Diagram

APPENDIX B Site Photographs

APPENDIX C Historical Documentation and User Questionnaire

APPENDIX D Environmental Database Information

APPENDIX E Credentials

APPENDIX F Description of Terms and Acronyms

EXECUTIVE SUMMARY

This Phase I Environmental Site Assessment (ESA) was performed in accordance with Terracon Proposal No. PTM207166, dated September 17, 2020, and was conducted consistent with the procedures included in ASTM E1527-13, *Standard Practice for Environmental Site Assessments: Phase I Environmental Site Assessment Process*. The ESA was conducted under the supervision or responsible charge of Carl A. Parten, Environmental Professional. Laura S. Hedman performed the site reconnaissance on September 22, 2020.

Findings and Opinions

A summary of findings is provided below. It should be recognized that details were not included or fully developed in this section, and the report must be read in its entirety for a comprehensive understanding of the items contained herein.

Site Description and Use

The site consists of two contiguous parcels, located at 15719 (Unit A & C), 15755, and 15765 Arrow Boulevard, Fontana, San Bernardino County, California 92335, and is further identified as the following Assessor Parcel Numbers (APNs): 0232-161-18 and 0232-161-19, totaling approximately 9.24-acres of land. The site is improved with three automotive dismantling/parts businesses, four single-story storage facilities with office space, and associated outbuilding/garages, that operate as automotive dismantling and storage yards, used auto parts sales shops, and a pallet storage and sales shop. During the site reconnaissance, the site was observed to be occupied by Riteway Auto Dismantlers, All Auto Parts, and Arrow Salvage (pallet storage and sales operations). For purposes of citing locations of historical features and features observed during the site reconnaissance, the parcels will be referenced as follows:

- Tract 1: eastern half of the site, identified as APN: 0232-161-19, with Riteway Auto Dismantlers (located at 15765 Arrow Boulevard), and the eastern portion of All Auto Parts (located at 15755 Arrow Boulevard);
- Tract 2: western half of the site, identified as APN: 0232-161-18, with the western portion of All Auto Parts, and Arrow Salvage, currently occupied by pallet storage and sales business (located at 15719 (Unit C) & 15719 (Unit A) Arrow Boulevard, respectively).

Historical Information

Based on a review of historical information, the site consisted of vacant or agricultural land, from as early as 1896, until at least 1953, when the northwestern corner appeared to have some grading and small structures on it. By 1959, an apparent commercial structure or garage was visible on the northwestern portion of the site, with a car lot and some grading, on the western portion of the site (Morris Auto Wreckers at 15719 Arrow Boulevard on Tract 2). By 1966, a small structure was visible on the eastern portion of the site, and by 1975, the development of additional

commercial structures (business offices, garages and associated out-building) were apparent, and the auto dismantling businesses appeared to expand throughout the central portion of the site. By 1985, the site appeared developed with current configuration as follows:

- 15719 Arrow Boulevard: S & P Auto Dismantling, followed by Fontana Auto Dismantling (by 2004), Epic Auto Dismantling (by 2008), American Truck Dismantling (by 2009), Arrow Salvage (by 2014), and currently a pallet business;
- 15755 Arrow Boulevard: All Auto Parts (by 1990), through the present; and on
- 15765 Arrow Boulevard: Riteway Auto Dismantlers (by 1990), through the present.

Based on review of the historical documents, the prior and current on-site operations, and automotive dismantling activities (over 60 years) represent a Recognized Environmental Condition (REC) in connection with the site.

The adjoining properties consisted of vacant or undeveloped land, with the Atchison Topeka and Santa Fe Railroad to the south, and an apparent residential dwelling, further west from at least 1896. By 1938, a road (Arrow Route, later renamed Arrow Boulevard) appeared developed, on the adjacent north of the site; a road (Almeria Avenue, currently associated with the entrance to D & K Concrete), appeared developed, on the adjacent east, and a few residential dwellings or small structures, appeared on the adjacent northeast. By 1949, a commercial structure (with apparent dirt paths/lots) appeared developed on the adjacent northwest, and an apparent commercial business and auto dismantling yard (American Perlite Co Insulation, Nulite Insulated Homes, Inc., and A to Z Auto Wreckers, at 8935- 8645 Lime Avenue), was developed on the southwest of the site. Additionally, a sand and gravel pit and/or inert landfill appeared developed to the south and southeast, from as early as 1949 (based on aerial photographs), and was identified as Fontana Paving, Inc at 8747 South Lime Avenue from at least 1960 through 1992 (based on the city directories and the regulatory database), Conrock Landfill from at least 1965 through 1990 and Cal Mat Company from 1991 through 2001 (based on the regulatory database, listed under the Boral Resources), as Blue Diamond Materials from at least 1996 through 2001 (based on the city directories and the regulatory database, and was referred to as the Fontana Pit (regulatory database, dated 2014).

Commercial development with automotive dismantling businesses, continued to emerge, by 1953, with an apparent auto dismantling yard/auto repair shops (Fontana Auto Wreckers at 15622 Arrow Route, Ball & Co Auto Parts at 15666 Arrow Route, and Georges Auto Body & Painting at 15682 Arrow Route), to the adjacent north and northwest, which appeared to expand northwest, by 1959. Additionally, by 1959, an apparent auto dismantling business (B & B Auto Parts & Sales at 15615 Arrow Boulevard), appeared on the adjacent west-northwest. By 1975, an industrial facility appeared further north of the site (Verco Manufacturing, decking and steel roof manufacturer, at 8432 Almeria Avenue, commercial structures appeared on the adjacent west and southwest, and the business operations appeared to have expanded westward. Sometime after 1975, the residential dwellings (on the adjacent east) appeared to have been removed, and

a commercial facility was visible (D & K Concrete), with apparent construction trailers, and sand & gravel mining or concrete plant operations, on the adjacent east-southeast of the site. By 1985, an apparent commercial structure and auto dismantling yard appeared north of Arrow Boulevard (M & P Auto Wrecking at 15720 Arrow Boulevard, and A Sport Car Dismantling at 15750 Arrow Boulevard, and the residential dwellings (on the adjacent east) appeared to have been removed, and a commercial facility was visible, with apparent construction trailers. By 2006, the parcel on the adjacent northeast appeared developed with commercial structures (Quality RV Service Center, and Knights of Columbus at 15808 Arrow Boulevard), and the auto dismantling business, on the southwest appeared to cease operations, and be replaced with a pallet business (Continental Pallet). By 2009, the parcel to the north appeared redeveloped with five commercial structures (Arrow Auto Repair, R & M Brand New Look Auto Shop, C & C Auto Repair, Sierra Vellero, United Trailer & Lift Gate Repair, R C O Auto Repair, Leader Collision Parts, Inc., Alone Towing, FIS Auto Rebuilders, Chavoss Transmissions, Diaz Auto Transmissions, Rios Auto Glass, and Vegas Transmission & Auto Repair), and on the adjacent west, the auto dismantling yard appeared to have ceased operations, and was apparently replaced with a recycling business (Pacific Coast Recycling, currently SA Recycling), through the present.

Based on the apparent surficial nature of the automotive salvage operations, the inert nature of historical sand and gravel mining operations, and the inert nature of the concrete and pavement materials associated with the historical inert landfill, on the adjoining properties to the site, the expected depth to groundwater (approximately 490 feet bgs), and distance of operations from the site, the adjacent properties do not appear to represent a REC to the site.

Historically, the site has been used for agricultural activities which may have included the use of pesticides and herbicides. Most currently used agricultural chemicals do not persist for extended periods of time in the environment if applied appropriately; however, some agricultural chemicals persist in the environment, especially if misapplied. In Terracon's experience, the application of herbicides and pesticides to agricultural fields can leave trace amounts of the compounds in the soil and/or groundwater; however, these residual amounts are generally below risk-based screening levels. Based on the redevelopment of the site with the current structures, asphalt-paved and concrete-paved lots, the historical agricultural activities do not appear to represent a REC to the site.

Records Review

Selected federal and state environmental regulatory databases as well as responses from state and local regulatory agencies were reviewed. The site was listed in the regulatory databases, as follows:

- 15719 Arrow Boulevard: American Truck Dismantling; Fontana Auto Center/Fontana Auto Dismantling, Inc; Arrow Auto Salvage; All Make & Model Auto Dismantling, Inc; Part Stop, Inc; Sohn, Don Chan; and S & P Auto Dismantling were identified in the Facility and Manifest Data (HAZNET), Hazardous Waste Tracking System (HWTS), National Pollutant Discharge

Elimination System Permits Listing (NPDES), California Integrated Water Quality System (CIWQS), Waste Discharge System (WDS), Facility Index System/Facility Registry System (FINDS), and San Bernardino County Permit (San Bern. Co. Permit) regulatory databases.

- 15755 Arrow Boulevard: Storm, Fontana; All Auto Parts Company were identified in the HWTS, HAZNET, CalEPA Regulated Site Portal Data (CERS), CERS HAZ Waste, NPDES, CIWQS, WDS, RCRA–Non-Generators/No Longer Regulated (RCRA NonGen/NLR), FINDS, Enforcement and Compliance History Information (ECHO), and San Bern. Co. Permit regulatory databases.

- 15765 Arrow Boulevard: Riteway Auto Dismantlers was identified in the HWTS, HAZNET, CERS, CERS HAZ Waste, NPDES, CIWQS, WDS, RCRA NonGen/NLR, FINDS, and San Bern. Co. Permit regulatory databases.

The database records are associated with the on-site auto dismantling activities, and operations that involve the generation of RCRA hazardous wastes, regulated air emissions, by various past tenants, associated with the site, and regulated industrial storm water releases. Based on review of the historical documents, the prior and current on-site operations, and automotive dismantling activities (over 40 to 60 years) represent a REC in connection with the site.

The remaining facilities listed in the database report do not appear to represent RECs to the site at this time based upon regulatory status, apparent topographic gradient, and/or distance from the site.

Site Reconnaissance

During the site reconnaissance, solid waste/recycling roll-away bins, sumps, trench drains, 55-gallon drums of new and used automotive fluids, an approximately 250-gallon waste oil AST, an approximately 250-gallon capacity waste anti-freeze, and approximately 500-gallon capacity non-potable water tank (no longer in use), approximately eight aboveground hydraulic lifts, portable engine hoists, five air-compressors, and areas of heavily stained surfaces (within the automotive dismantling area), were observed. Based on the site reconnaissance, the long-term automotive dismantling operations (between 40 and 60 years), and areas of heavily stained surface, represent RECs in connection with the site.

Adjoining Properties

Arrow Boulevard abuts the site to the north, followed by commercial businesses (M & P Auto Dismantlers at 15666 Arrow Boulevard; Leader Auto Body Parts, C & C Auto, Garcia de Alba Transmissions, Rios Auto Glass, 24/7 tires & Road Service, and Juan Gama's Auto Repair at 15750 Arrow Boulevard; and Quality RV's and Knights of Columbus at 15808 Arrow Boulevard). The property to the adjacent east consists of D & K Concrete at 15815 Arrow Boulevard. The property to the adjacent south consists of the Fontana Pit (former sand and gravel mining) at 8747 Lime Avenue. The property to the adjacent south consists of the Fontana Pit (former sand and

gravel mining) at 8747 Lime Avenue. The property to the adjacent west consists of SA Recycling at 15615 Arrow Boulevard. Indication of RECs in connection with the site were not identified.

Additional Services

Terracon performed a Limited Asbestos and Lead Survey, which was reported under separate cover, dated October 21, 2020 (Terracon Project No. 60207517). The data collected for the survey concluded the following:

Asbestos was not identified in any of the samples collected from the structures on the four properties. Lead was detected in three (3) paint samples from the property located at 15765 Arrow Boulevard. However, due to the non-destructive nature of the survey, twelve (12) materials were not sampled and assumed to contain asbestos, and six (6) painted surfaces and materials were assumed to contain lead.

Significant Data Gaps

The following significant data gap was identified:

- At the time of the site reconnaissance, approximately 40 to 50 percent of the pallet storage lot (located at 15719-A Arrow Boulevard, on Tract 2), was visually obstructed and inaccessible for visual assessment, due to the amounts of stored pallets on site, and approximately 30 percent of the auto storage yard (located at 15719-C, 15755, and 15765 Arrow Boulevard, on Tract 1 and 2) was visually obstructed and inaccessible for visual assessment, due to the amounts of stored auto/auto parts. The inaccessibility of the on-site areas represent a significant data gap, and a REC to the site.

Conclusions

We have performed a Phase I ESA consistent with the procedures included in ASTM Practice E 1527-13 of the Auto Salvage Yard – Fontana, located at 15719, 15755, and 15765 Arrow Boulevard, Fontana, San Bernardino County, California 92335, the site. The following Recognized Environmental Conditions (RECs) or Controlled RECs (CREC) were identified in connection with the site:

- The historical and continued on-site operations as a dismantling/salvage facilities (approximately 40 to 60 years), and significant ground staining represents a REC in connection with the site.
- The visually obstructed and inaccessible areas of the on-site pallet business and the automotive storage yards, represent a REC to the site.

Recommendations

Based on the scope of services, limitations, and conclusions of this assessment, Terracon recommends conducting additional investigation to evaluate subsurface conditions associated with the identified RECs.

1.0 INTRODUCTION

1.1 Site Description

Site Name	Auto Salvage Yard – Fontana
Site Location/Address	15719 Arrow Boulevard (Tract 2), 15755 Arrow Boulevard (Tract 1 and Tract 2), and 15765 (Tract 1), Fontana, San Bernardino County, California 92335.
Land Area	Approximately 9.24-acres • Tract 1 (APN:0232-161-19): 4.62-acres • Tract 2 (APN:0232-161-18): 4.62-acres
Site Improvements	• Tract 1: two single-story commercial office buildings and associated outbuilding/garages, that operate as automotive dismantling and storage yards (Former Arrow Salvage, currently pallet business at 15719 Arrow Boulevard), used auto parts sales shops, a pallet storage and sales shop, parking lots, and utilities. • Tract 2: two single-story commercial office buildings and associated outbuilding/garages, that operate as automotive dismantling and storage yards, used auto parts sales shops (Riteway Auto Dismantlers at 15765 Arrow Boulevard, and All Auto Parts at 15755 Arrow Boulevard), parking lots, and utilities.
Anticipated Future Site Use	Continued commercial use
Purpose of the ESA	Acquiring the site

The location of the site is depicted on Exhibit 1 of Appendix A, which was reproduced from a portion of the Fontana, California (2012), USGS 7.5-minute series topographic map. The site and adjoining properties are depicted on the Site Diagram, which is included as Exhibit 2 of Appendix A. Acronyms and terms used in this report are described in Appendix F.

1.2 Scope of Services

This Phase I ESA was performed in accordance with Terracon Proposal PTM207166, dated September 17, 2020, and was conducted consistent with the procedures included in ASTM E1527-13, *Standard Practice for Environmental Site Assessments: Phase I Environmental Site Assessment Process*. The purpose of this ESA was to assist the client in developing information to identify Recognized Environmental Conditions (RECs) in connection with the site as reflected by the scope of this report. This purpose was undertaken through user-provided information, a regulatory database review, historical and physical records review, interviews, including local government inquiries, as applicable, and a visual noninvasive reconnaissance of the site and

adjoining properties. Limitations, ASTM deviations, and significant data gaps (if identified) are noted in the applicable sections of the report.

ASTM E1527-13 contains a new definition of "migrate/migration," which refers to “the movement of hazardous substances or petroleum products in any form, including, for example, solid and liquid at the surface or subsurface, and vapor in the subsurface.” By including this explicit reference to migration in ASTM E1527-13, the Standard clarifies that the potential for vapor migration should be addressed as part of a Phase I ESA. This Phase I ESA has considered vapor migration in evaluation of RECs associated with the site.

1.3 Standard of Care

This ESA was performed in accordance with generally accepted practices of this profession, undertaken in similar studies at the same time and in the same geographical area. We have endeavored to meet this standard of care, but may be limited by conditions encountered during performance, a client-driven scope of work, or inability to review information not received by the report date. Where appropriate, these limitations are discussed in the text of the report, and an evaluation of their significance with respect to our findings has been conducted.

Phase I ESAs, such as the one performed at this site, are of limited scope, are noninvasive, and cannot eliminate the potential that hazardous, toxic, or petroleum substances are present or have been released at the site beyond what is identified by the limited scope of this ESA. In conducting the limited scope of services described herein, certain sources of information and public records were not reviewed. It should be recognized that environmental concerns may be documented in public records that were not reviewed. No ESA can wholly eliminate uncertainty regarding the potential for RECs in connection with a property. Performance of this practice is intended to reduce, but not eliminate, uncertainty regarding the potential for RECs. No warranties, express or implied, are intended or made. The limitations herein must be considered when the user of this report formulates opinions as to risks associated with the site or otherwise uses the report for any other purpose. These risks may be further evaluated – but not eliminated – through additional research or assessment. We will, upon request, advise you of additional research or assessment options that may be available and associated costs.

1.4 Additional Scope Limitations, ASTM Deviations and Data Gaps

Based upon the agreed-on scope of services, this ESA did not include subsurface or other invasive assessments, vapor intrusion assessments or indoor air quality assessments (i.e. evaluation of the presence of vapors within a building structure), business environmental risk evaluations, or other services not particularly identified and discussed herein. Credentials of the company (Statement of Qualifications) have not been included in this report but are available upon request. Pertinent documents are referred to in the text of this report, and a separate reference section has not been included. Reasonable attempts were made to obtain information within the scope and time constraints set forth by the client; however, in some instances, information requested is not, or was not, received by the issuance date of the report. Information

obtained for this ESA was received from several sources that we believe to be reliable; nonetheless, the authenticity or reliability of these sources cannot and is not warranted hereunder. This ESA was further limited by the following:

- Terracon attempted to contact local regulatory agencies in regard to records for the site. At the issuance of this report, a response from the City of Fontana, remains pending. Based on a review of historical information and the regulatory database, the absence of this response does not represent a significant data gap.
- At the time of the site reconnaissance, portions of the pallet business, located on Tract 2, were visually obstructed and inaccessible for visual assessment, due to the amounts of stored pallets on site. The inaccessibility of the on-site areas represent a significant data gap, and a REC to the site.

An evaluation of the significance of limitations and missing information with respect to our findings has been conducted, and where appropriate, significant data gaps are identified and discussed in the text of the report. However, it should be recognized that an evaluation of significant data gaps is based on the information available at the time of report issuance, and an evaluation of information received after the report issuance date may result in an alteration of our conclusions, recommendations, or opinions. We have no obligation to provide information obtained or discovered by us after the issuance date of the report, or to perform any additional services, regardless of whether the information would affect any conclusions, recommendations, or opinions in the report. This disclaimer specifically applies to any information that has not been provided by the client.

This report represents our service to you as of the report date and constitutes our final document; its text may not be altered after final issuance. Findings in this report are based upon the site's current utilization, information derived from the most recent reconnaissance and from other activities described herein; such information is subject to change. Certain indicators of the presence of hazardous substances or petroleum products may have been latent, inaccessible, unobservable, or not present during the most recent reconnaissance and may subsequently become observable (such as after site renovation or development). Further, these services are not to be construed as legal interpretation or advice.

1.5 Reliance

This ESA report is prepared for the exclusive use and reliance of WPT Acquisitions, LLC. Use or reliance by any other party is prohibited without the written authorization of WPT Acquisitions, LLC and Terracon Consultants, Inc. (Terracon).

Reliance on the ESA by the client and all authorized parties will be subject to the terms, conditions and limitations stated in the proposal, ESA report, and Terracon's Agreement for Services. The limitation of liability defined in the Agreement for Services is the aggregate limit of Terracon's liability to the client and all relying parties.

Continued viability of this report is subject to ASTM E1527-13 Sections 4.6 and 4.8. If the ESA will be used by a different user (third party) than the user for whom the ESA was originally prepared, the third party must also satisfy the user's responsibilities in Section 6 of ASTM E1527-13.

1.6 Client Provided Information

Prior to the site visit, Mr. Spencer Gerberding, client's representative, was asked to provide the following user questionnaire information as described in ASTM E1527-13 Section 6.

Client Questionnaire Responses

Client Questionnaire Item	Client Did Not Respond	Client's Response	
		Yes	No
Specialized Knowledge or Experience that is material to a REC in connection with the site.	X		
Actual Knowledge of Environmental Liens or Activity Use Limitations (AULs) that may encumber the site.	X		
Actual Knowledge of a Lower Purchase Price because contamination is known or believed to be present at the site.	X		
Commonly Known or Reasonably Ascertainable Information that is material to a REC in connection with the site.	X		
Obvious Indicators of Contamination at the site.	X		

The client did not provide the requested User's information as of the issuance date of the report, which represents a data gap. Based on a review of historical information and the regulatory database, the absence of the User Questionnaire does not represent a significant data gap.

2.0 PHYSICAL SETTING

Physical Setting Information		Source
Topography		
Site Elevation	Approximately 1,230 to 1,250 feet above National Geodetic Vertical Datum (NGVD).	See Exhibit 1 in Appendix A – Fontana, California (2012) USGS Topographic Map Google Map Data (2020), www.google.com/maps
Topographic Gradient	Very gently sloping toward the southwest	
Closest Surface Water	Unnamed detention pond, approximately 1,500 feet northwest of the site.	
Soil Characteristics		
Soil Type	Tujunga gravelly loamy sand (TvC)	Soil Survey of San Bernardino County, Southwestern Part, California (CA677); United States Department of Agriculture (USDA) Natural Resource Conservation Service (NRCS); issued 2020. https://websoilsurvey.sc.egov.usda.gov
Description	Somewhat excessively drained with negligible to low runoff, and high saturated hydraulic conductivity. Flooding is none to frequent.	
Geology/Hydrogeology		
Formation	Quaternary alluvial fan (Qyf)	Geologic map of the San Bernardino and Santa Ana 30' x 60' quadrangles, California, 2006 (Morton, D.M., and Miller, F.K.) https://ngmdb.usgs.gov/mapview
Description	Gravel, silts, and sands of alluvial fan deposits.	
Estimated Depth to First Occurrence of Groundwater	Site: No data readily available. Vicinity: Approximately 490 feet bgs in a production well located approximately 1,700 feet southwest of the site (measured January 2017).	California Department of Water Resources State Well No.: 01S06W12P001S https://wdl.water.ca.gov/
*Hydrogeologic Gradient	Site: No data readily available. Vicinity/Regional: May be inferred to be parallel to topographic gradient (primarily to the southwest).	

* The groundwater flow direction and the depth to shallow, unconfined groundwater, if present, would likely vary depending upon seasonal variations in rainfall and other hydrogeological features. Without the benefit of on-site groundwater monitoring wells surveyed to a datum, groundwater depth and flow direction beneath the site cannot be directly ascertained.

3.0 HISTORICAL USE INFORMATION

Terracon reviewed the following historical sources to develop a history of the previous uses of the site and surrounding area, in order to help identify RECs associated with past uses. Copies of selected historical documents are included in Appendix C.

3.1 Historical Topographic Maps, Aerial Photographs, Sanborn Maps

Readily available historical USGS topographic maps, selected historical aerial photographs (at approximately 10-year intervals) and historical fire insurance maps produced by the Sanborn Map Company were reviewed (if available) to evaluate land development and obtain information concerning the history of development on and near the site. Reviewed historical topographic maps, aerial photographs and Sanborn maps are summarized below.

Historical fire insurance maps produced by the Sanborn Map Company were requested from Environmental Data Resources, Inc. (EDR) to evaluate past uses and relevant characteristics of the site and surrounding properties. Based upon inquiries to the above-listed Sanborn provider, Sanborn maps were not available for the site.

- Topographic map:
  - San Bernardino, California, published in **1896, 1898, 1901,** and photo revised in 1954 from **1952** aerial photographs (1:62,500)
  - San Bernardino, California, published in **1942** and **1975** (1:50,000)
  - Fontana, California, published in **1943** (1:31,680)
  - Fontana, California, photo revised in 1953 from **1952** aerial photographs, photo revised in 1967 from **1966** aerial photographs, photo revised in 1973 from **1973** aerial photographs, photo revised in 1980 from **1978** aerial photographs, and **2012** (1:24,000)

- Aerial photograph:
  - USDA, **1938, 1949, 1953, 1959, 1985,** and **1990** 1” =500’
  - USGS, **1966** and **1975** 1” =500’
  - USGS/DOQQ, **1994**, 1” =500’
  - USDA/NAIP, **2006**, **2009**, **2012**, and **2016**, 1” =500’

Historical Maps and Aerial Photographs

Direction	Description
Site	Vacant or agricultural land (1896-1949); the northwestern corner appeared to have some grading and small structures on it (1953); an apparent commercial structure or garage was visible on the northwestern portion of the site, with a car lot and grading, on the western portion of the site (*Morris Auto Wreckers at 15719 Arrow Boulevard* on Tract 2) (1959); a small structure was visible on the eastern portion of the site (1966); additional commercial structures (business offices, garages and associated out-building) were visible, and the auto dismantling businesses appeared to expand throughout the central portion of the site (1975); developed with current business configuration (*S & P Auto Dismantling on 15719 Arrow Boulevard; Tract 2), All Auto Parts on 15755 Arrow Boulevard, and Riteway Auto Dismantlers on 15765 Arrow Boulevard; Tract 1* (1985-2016).
North	Vacant or agricultural land (1896-1901); a road (Arrow Route, later renamed Arrow Boulevard) appeared developed (1938-1943); a commercial structure (with apparent dirt paths/lots) appeared developed on the adjacent northwest (1949); an apparent auto dismantling yard/auto repair shops (*Fontana Auto Wreckers at 15622 Arrow Route,* Ball & Co Auto Parts at *15666 Arrow Route, and* Georges Auto Body & Painting at *15682 Arrow Route*) was visible (1953); the auto dismantling yard/auto repair shops appeared to expand to the adjacent northwest (1959-1966); an industrial facility appeared further north of the site (Verco Manufacturing, decking and steel roof manufacturer, at *8432 Almeria Avenue* (1975); an apparent commercial structure and auto dismantling yard appeared north of Arrow Boulevard (*M & P Auto Wrecking at 15720 Arrow Boulevard,* and A Sport Car Dismantling at *15750 Arrow Boulevard* (1985-1994); the parcel on the adjacent northeast appeared developed with commercial structures (*Quality RV Service Center*, and Knights of Columbus at *15808 Arrow Boulevard* (2006); the parcel to the north appeared redeveloped with five commercial structures (Arrow Auto Repair, R & M Brand New Look Auto Shop, C & C Auto Repair, Sierra Vellero, United Trailer & Lift Gate Repair, R C O Auto Repair, Leader Collision Parts, Inc., Alone Towing, FIS Auto Rebuilders, Chavoss Transmissions, Diaz Auto Transmissions, Rios Auto Glass, and Vegas Transmission & Auto Repair (2009-2016).
East	Vacant or agricultural land (1896-1901); a road (Almeria Avenue, currently the entrance to D & K Concrete), and a few residential dwellings or small structures, on the adjacent northeast (1938-1959); the residential dwellings appeared to have been removed, and a commercial facility was visible (D & K Concrete), with apparent construction trailers, and sand & gravel mining or concrete plant operations, on the adjacent east-southeast of the site (1985-2016).

Direction	Description
South	Vacant or agricultural land followed by the Atchison Topeka and Santa Fe Railroad, further south (1896-1943); a sand and gravel pit and/or landfill appeared developed to the south and southeast, from as early as 1949 (based on aerial photographs), and identified as *Fontana Paving, Inc at 8747 South Lime Avenue* from at least 1960 through 1992 (based on the city directories and the regulatory database), *Conrock Landfill* from at least 1965 through 1990 and *Cal Mat Company* from 1991 through 2001 (based on the regulatory database, listed under the *Boral Resources*), as *Blue Diamond Materials* from at least 1996 through 2001 (based on the city directories and the regulatory database, and referred to as the *Fontana Pit* (regulatory database, dated 2014); an apparent commercial business and auto dismantling yard (American Perlite Co Insulation, Nulite Insulated Homes, Inc., and A to Z Auto Wreckers, at 8935- 8645 Lime Avenue), was developed on the southwest of the site (1949-1994); the auto dismantling business appeared to cease operations, and replaced with a pallet business (Continentel Pallet) (2006-2016).
West	Vacant or agricultural land, with an apparent residential dwelling, further west (1896-1938-1953); an apparent auto dismantling business (B & B Auto Parts & Sales at *15615 Arrow Boulevard)*, appeared on the adjacent west-northwest (1959-1966); commercial structures appeared on the adjacent west and southwest, and the business operations appeared to have expanded (1975-2006); the auto dismantling yard appeared to have ceased operations, and was apparently replaced with a recycling business (*Pacific Coast Recycling,* currently *SA Recycling)* (2009-2016).

Based on review of the historical documents, the prior and current on-site operations, and automotive dismantling activities (over 60 years) represent a REC in connection with the site.

The above underlined and italicized facilities were identified in the regulatory database and are further discussed in Section 4.1.

Historically, the site has been used for agricultural activities which may have included the use of pesticides and herbicides. Most currently used agricultural chemicals do not persist for extended periods of time in the environment if applied appropriately; however, some agricultural chemicals persist in the environment, especially if misapplied. In Terracon's experience, the application of herbicides and pesticides to agricultural fields can leave trace amounts of the compounds in the soil and/or groundwater; however, these residual amounts are generally below risk-based screening levels. Based on the redevelopment of the site with the current structures, asphalt-paved and concrete-paved lots, the historical agricultural activities do not appear to represent a REC to the site.

3.2 Historical City Directories

The Los Angeles Directory Co, San Bernardino Directory Co, R.L. Polk & Company Publishers, Associated Telephone Company Limited, Southern California Telephone Company, The Pacific Telephone and Telegraph Co, General Telephone Company, Luskey Brothers & Co, Cole Information Services, GTE, Pacific Bell, SBC Pacific Bell, Haines & Co, and Haines Company city

directories used in this study were made available through EDR (selected years reviewed: 1922-2017) and were reviewed at approximate five-year intervals, if readily available. Arrow Boulevard city directories were not available prior to 1955. The current street address for the site was identified as 15719, 15755, and 15765 Arrow Boulevard.

Historical City Directories

Direction	Description
Site (Tract 1)	***15755 Arrow Boulevard*** – No listing (1922-1989); *All Auto Parts* (1990-2008); Alert Auto Parts (2009); All Auto Parts (2014-2017). ***15765 Arrow Boulevard*** – No listing (1922-1989); *Riteway Auto Dismantlers* (1990-2017);
Site (Tract 2)	***15719 Arrow Boulevard (Arrow Route)*** – No listing (1922-1954); Morris Auto Wreckers, Morris Automotive Supply (1955-1970); Trans Globe Imports (1975); *S & P Auto Dismantling* (1990-1999); No listings (2003); *Fontana Auto Dismantling, Inc*., JC Bumper Repair (2004); Fontana Auto Dismantling, Inc , *EPIC Auto Dismantling, Inc*. (2008); *American Truck Dismantling, Part Stop, Inc.,* (2009); Arrow Auto Salvage, EPIC Auto Dismantling, Inc. (2014), Epic Auto (2017).
North	***15622 Arrow Boulevard (Arrow Route)*** – No listing (1922-1954); *Fontana Auto Wreckers* (1955-1975); *Chico's Auto Wrecking* (2002); No listings (2003-2017). ***15628 Arrow Boulevard*** – No listing (1922-2007); *Chico's Auto Wrecking* (2008); No listing 2010-2017). ***15666 Arrow Boulevard (Arrow Route)*** – No listing (1922-1954); Ball & Co Auto Parts (1955-1970); *All Small Auto Dismantling* (1990-1994); *M & P Auto Dismantlers, All Small Auto Dismantling* (1996-2017). ***15682 Arrow Boulevard (Arrow Route)*** – No listing (1922-1954); Georges Auto Body & Painting (1955); Clark's Automotive Repair, W L Clark (1965); Mayzaks Garage (1975); *M & P Auto Sales (*1996); Su Minh (2003); No listings (2009-2017). ***15720 Arrow Boulevard*** – No listing (1922-1989); *M & P Auto Wrecking* (1990-1994); American Truck Dismantling (2002-2003); G Salvage (2004); No listing (2008); No listings (2009-2017). ***15750 Arrow Boulevard*** – No listing (1922-1989); A Sport Car Dismantling (1990); A Sport Car Dismantling, A Plus Truck (1991); Express Import Auto Dismantling (1994-2004); No listing (2008); Arrow Auto Repair, R & M Brand New Look Auto Shop, C & C Auto Repair, Sierra Vellero, United Trailer & Lift Gate Repair, R C O Auto Repair, Leader Collision Parts, Inc. (2014); Arrow Auto Repair, Alone Towing, FIS Auto Rebuilders, R & M Brand New Look Auto Shop, C & C Auto Repair, United Trailer & Lift Gate Repair, Chavoss Transmissions, Diaz Auto Transmissions, Rios Auto Glass, Vegas Transmission & Auto Repair, Leader Collision Parts, Inc. (2017). ***15808 Arrow Boulevard*** – No listing (1922-2007); *Quality RV Service Center*, Knights of Columbus (2008-2017).
East	***15815 Arrow Boulevard*** – No listing (1922- 1989); *D & K Concrete* (1990-2003); D & K Concrete, Bill Crayne (2004); D & K Concrete (2004); D & K Concrete, Dennie Manning Concrete, Inc., Mogan Trucking (2009); D & K Concrete (2014-2017).

Direction	Description
South	***8635 Lime Street (Lime Avenue)*** – No listing; (1922-1954); American Perlite Co Insulation, Nulite Insulated Homes, Inc., Rechsteiner Carl U Nitrile Insulated Homes (1955); A to Z Auto Wreckers, J R Hernandez (1965); *K & M Auto Dismantlers*, Kirkland Enterprises (1975-1996); Menard Henry (2003); No listing (2008); No listings (2009-2017). ***8747 Lime Street (Lime Avenue)*** – No listing; (1922-1959); *Fontana Paving, Inc*. (1960-1965); *Blue Diamond* (1996-1999); No Listing (2003); *Boral Resources, Inc*. (2004); No listings (2005-2017).
West	***15615 Arrow Boulevard*** – No listing (1922-1959); B & B Auto Parts & Sales (1960); B & B Auto Parts & Sales, Frankel Iron & Metal (1965-1970); B & B Auto Parts & Sales, Frankel Iron & Metal, B Caughlin Commercial Transfer (1975); Frankel Iron & Metal (1990-1996); Simsmetal America (2002-2003); *Pacific Coast Recycling* (2008-2009); *SA Recycling* (2017).

The above underlined and italicized facilities were identified in the regulatory database and are further discussed in Section 4.1.

3.3 Site Ownership

Based on a review of information obtained from the San Bernardino County Assessor's Office online database at www.sbcounty.gov/ARC/Main/Assor/PropertyInformation, the site, located at 15719, 15755, and 15765 Arrow Boulevard, Fontana, San Bernardino County, California 92335, consists of an approximately 9.24-acre tract of land, identified as APNs: 0232-161-18 and 0232-161-19, is currently owned by Arrow Fontana Property, LTD, LP, since May 25, 1989, and January 20, 1999, respectively.

3.4 Title Search

At the direction of the client, a title search was not included as part of the scope of services. Unless notified otherwise, we assume that the client is evaluating this information outside the scope of this report.

3.5 Environmental Liens and Activity and Use Limitations

The EDR regulatory database report included a review of both Federal and State Engineering Control (EC) and Institutional Control (IC) databases. Based on a review of the database report, the site was not listed on the EC or IC databases. Please note that in addition to these federal and state listings, AULs can be recorded at the county and municipal level that may not be listed in the regulatory database report. Environmental lien and activity and use limitation records recorded against the site were not provided by the client. At the direction of the client, performance of a review of these records was not included as part of the scope of services and unless notified otherwise, we assume that the client is evaluating this information outside the scope of this report.

3.6 Interviews Regarding Current and Historical Site Uses

The following individuals were interviewed regarding the current and historical use of the site.

Interviews

Interviewer	Name / Title / Phone #	Date/Time
Ms. Laura S. Hedman	Ana Ramos / Office Manager for Riteway Auto Dismantlers / (909) 350-2576	September 22, 2020 / During the site visit

Terracon interviewed Ms. Ana Ramos, Office Manager for Riteway Auto Dismantlers (who escorted Terracon throughout the site), during the site reconnaissance. Ms. Ramos stated that she has been employed on-site for approximately 12 years, and that the on-site operations include the dismantling of automobiles, for the reuse of their parts. Ms. Ramos stated that the automobiles are dismantled and drained (within the dismantling area on the northeastern portion of the site), where the fluids drain into the sump. Ms. Ramos, stated that the sump is cleaned out/serviced monthly, by Asbury Environmental. At the time of the site reconnaissance, the waste manifests were visibly displayed inside the business office. Ms. Ramos, further stated, there are no on-site USTs, or in-ground hydraulic lifts, and to the best of her knowledge, the site has only operated aboveground lifts/portable engine hoists (cherry pickers), to remove the engines and transmissions. Ms. Ramos stated that the only on-site, sub-grade features, were the sumps and the trench drains. Additionally, Ms. Ramos stated that she was not aware of pending, past, and/or threatened environmental litigation and notices of possible violations of environmental law, liability and/or potential environmental concerns associated with site.

3.7 Prior Report Review

Terracon requested the client provide any previous environmental reports and geotechnical reports they are aware of for the site. The following reports were provided by Mr. Spencer Gerberding, client representative:

- Phase I Environmental Site Assessment Report
  15719 &15755 Arrow Boulevard
  Fontana, California
  Dated: April 10, 2015
  Prepared by: Gannett Fleming
  Prepared for: Citizens Business Bank

The Gannett Fleming, Phase I Environmental Site Assessment (ESA) Report, dated April 10, 2015, reported the site to consist on an approximately 8.88-acre parcel of land, improved with two one-story, corrugated metal buildings, two one-story concrete block buildings, and one one-story wood building, located on the northern portion of the site, and which operated as offices, customer service centers, and storage spaces. Additionally, the Gannett Fleming, April 2015 report, indicated that the site consisted of open-air sheds, used to dismantle and drain the automobiles,

and store used oil/fluids until removed by an authorized waste hauler, and that the rest of the site operated as auto scrapyards. The Gannett Fleming Phase I ESA, identified no RECs in connection with the site; however, the report identified the general site operations (as an automotive scrapyard), to be *de minimis* in nature, due to possible surface soil impact of automotive fluids.

Based on the longevity of on-site automotive dismantling operations (over 60 years), and the potential that halogenated solvents may have been used in conjunction with on-site automotive repairs, the on-site operations represents a REC to the site.

4.0 RECORDS REVIEW

Regulatory database information was provided by EDR, a contract information services company. The purpose of the records review was to identify RECs in connection with the site. Information in this section is subject to the accuracy of the data provided by the information services company and the date at which the information is updated. The scope herein did not include confirmation of facilities listed as "unmappable" by regulatory databases.

In some of the following subsections, the words up-gradient, cross-gradient and down-gradient refer to the topographic gradient in relation to the site. As stated previously, the groundwater flow direction and the depth to shallow groundwater, if present, would likely vary depending upon seasonal variations in rainfall and the depth to the soil/bedrock interface. Without the benefit of on-site groundwater monitoring wells surveyed to a datum, groundwater depth and flow direction beneath the site cannot be directly ascertained.

4.1 Federal and State/Tribal Databases

Listed below are the facility listings identified on federal and state/tribal databases within the ASTM-required search distances from the approximate site boundaries. Database definition, descriptions, and the database search report are included in Appendix D.

Federal Databases

Database	Description	Distance (miles)	Listings
ABANDONED MINES	Abandoned Mines	0.25	0
CERCLIS	Comprehensive Environmental Response, Compensation, & Liability Information System	0.5	0
CERCLIS / NFRAP	Comprehensive Environmental Response, Compensation, & Liability Information System/No Further Remedial Action Planned	0.5	2

Database	Description	Distance (miles)	Listings
CONSENT	Superfund (CERCLA) Consent Decrees	1.0	0
ECHO	Enforcement & Compliance History Information	Site	0
EDR Hist Auto	EDR Exclusive Historical Auto Stations	0.125	1
ERNS	Emergency Response Notification System	Site	0
FINDS	Facility Index System/Facility Registry System	Site	0
FUDS	Formerly Used Defense Sites	1.0	0
HMIRS	Hazardous Materials Information Reporting System	Site	0
NPL	National Priorities List	1	0
NPL (Delisted)	National Priorities Delisted List	0.5	0
RCRA CORRACTS/ TSD	RCRA Corrective Action Activity	1	0
RCRA Generators	Resource Conservation and Recovery Act	0.25	5
RCRA Non-CORRACTS/ TSD	RCRA Non-Corrective Action Activity	0.5	0
RCRA NonGen / NLR	RCRA – Non-Generators / No Longer Regulated	0.25	31
SEMS	Superfund Enterprise Management System	0.50	0
US MINES	Mines Master Index File	0.25	0

State/Tribal Databases

Database	Description	Distance (miles)	Listings
AOCONCERN	San Gabriel Valleys Area of Concern	1.0	0
AST	Aboveground Petroleum Storage Tank Facilities	0.25	3
CA BOND EXP. PLAN	Bond Expenditure Plan	1.0	0
CA FID UST	Facility Inventory Database	0.25	4
CALSITES	CalSites Database	1	0
CALSITES (AWP)	Active Annual Workplan Sites	1	0
CDL	Voluntary Cleanup Program Properties	0.5	0
CERS	CalEPA Regulated Site Portal Data	Site	1
CERS HAZ WASTE	California Environmental Reporting System (CERS) HAZ Waste	0.25	17

Database	Description	Distance (miles)	Listings
CERS TANKS	California Environmental Reporting System (CERS) Tanks	0.25	3
CIWQS	California Integrated Water Quality System	Site	7
CORTESE	"Cortese" Hazardous Waste & Substances Sites List	0.5	1
CPS-SLIC	Statewide SLIC Cases (GEOTRACKER)	0.5	0
ECHO	Enforcement and Compliance History Information	Site	2
EMI	Emissions Inventory Data	Site	0
ENF	Enforcement Action Listing	Site	0
ENVIROSTOR	Envirostor Database	1.0	8
FINDS	Facility Index System/Facility Registry System	Site	4
Financial Assurance	Financial Assurance Information Listing	Site	0
HAZNET	Facility and Manifest Data	Site	6
HIST Cal-Sites	Calsites Database	1.0	0
HIST CORTESE	Hazardous Waste & Substance Site List	0.5	1
HIST UST	Hazardous Substance Storage Container Database	0.25	3
HWP	EnviroStor Permitted Facilities Listing	1.0	0
HWTS	Hazardous Waste Tracking System	Site	9
ICE	ICE	Site	0
LUST	Leaking Underground Storage Tanks	0.5	2
MINES	Mines Site Location Listing	0.25	1
NOTIFY 65	Proposition 65 Records	1.0	0
NPDES	NPDES Permit Listing	Site	3
PROC	Certified Processors Database	0.5	0
RESPONSE	State Response Sites	1.0	0
SAN BERN. CO. PERMIT	San Bernardino County Permit	0.25	29
SWEEPS UST	Statewide Environmental Evaluation and Planning System UST Listing	0.25	4
SWF/LF	Solid Waste Facilities/Landfills	0.5	0
SWRCY	Solid Waste Recycling Database	0.5	2
UST	Underground Storage Tank Facilities	0.25	2
WDS	Waste Discharge System	Site	2
WIP	Well Investigation Program Case List	0.25	0
WMUDS/SWAT	Waste Management Unit Database	0.50	2
VCP	Voluntary Cleanup Program	0.5	0

In addition to the above ASTM-required listings, Terracon reviewed other federal, state, local, and proprietary databases provided by the database firm. A list of the additional reviewed databases is included in the regulatory database report included in Appendix D.

The site is identified in the regulatory databases.

The following table summarizes the site-specific information provided by the database and/or gathered by this office for identified facilities. Facilities within 500 feet of the site are listed in order of proximity to the site. Additional discussion for selected facilities follows the summary table.

Listed Facilities

Facility Name And Location	Estimated Distance / Direction/Gradient	Database Listings	Is a REC, CREC, or HREC to the Site
American Truck Dismantling / Fontana Auto Center / Arrow Auto Salvage / Fontana Auto Dismantling, Inc / All Make & Model Auto Dismantling, Inc / Part Stop, Inc / Sohn, Don Chan / S & P Auto Dismantling 15719 Arrow Boulevard	Site	HWTS, HAZNET, NPDES, CIWQS, WDS, FINDS, San Bern. Co. Permit	Yes, based on historical information
All Auto Parts Company / Storm, Fontana 15755 Arrow Boulevard		HWTS, HAZNET, CERS, CERS HAZ Waste, NPDES, CIWQS, WDS, San Bern. Co. Permit, RCRA NonGen/NLR FINDS, ECHO	
Riteway Auto Dismantlers 15765 Arrow Boulevard		HWTS, HAZNET, CERS, CERS HAZ Waste, NPDES, CIWQS, WDS, San Bern. Co. Permit, RCRA NonGen/NLR	
D & K Concrete 15815 Arrow Boulevard	Adjoining / East / Up- to cross-gradient	RCRA NonGen/NLR, AST, CERS HAZ Waste, CERS Tanks, San Bern. Co. Permit	No, based on file review, discussed below

Facility Name And Location	Estimated Distance / Direction/Gradient	Database Listings	Is a REC, CREC, or HREC to the Site
SA Recycling / Pacific Coast Recycling 15615 Arrow Boulevard (Arrow Highway)	Adjoining / West / Cross-gradient	HWTS, CERS HAZ Waste, CERS Tanks, HIST UST, AST, SWRCY, RCRA NonGen/NLR, San Bern. Co. Permit	No, based on file review, discussed below
Landfill Pit 8645 Lime Street	Adjoining / Southwest / Down-gradient	CA FID UST, SWEEPS UST	No, based on file review, discussed below
Fontana Pits / Boral Resources, Inc (Former) / Blue Diamond Materials Fontana / Fontana Paving, Inc / Fontana Landfill 8747 Lime Street	Adjoining / South and Southwest / Down-gradient	MINES, LUST, EnviroStor, RCRA-SQG, Cortese, Hist Cortese, CA FID UST, SWEEPS UST, MUDS/SWAT	No, based on file review, discussed below
M & P Auto Wrecking / American Auto Dismantling 15720 Arrow Boulevard (Arrow Highway/ Arrow Route)	110 feet / North / Up-gradient	RCRA-SQG, WDS, San Bern. Co. Permit	No, based on file review, and expected depth to groundwater
Alcazars Auto /R&A Brand New Looks Auto Shop / Express Import Auto Parts / Insurance Certified Collision Center / Hammer Auto Body /Juan Gama's Auto Repair / LG Battery / Sierra Velero, Inc / Mique Auto Repair Services / Garcia de Alba Transmission / RCO Auto 15750 Arrow Boulevard (Arrow Highway/ Arrow Route)	110 feet / North / Up-gradient	HWTS, WDS, San Bern. Co. Permit, RCRA NonGen/NLR, EDR Hist Auto	No, based on file review, and expected depth to groundwater
Quality RV Service Center 15808 Arrow Boulevard	130 feet / Northeast / Up-gradient	RCRA NonGen/NLR	No, based on file review, distance, and expected depth to groundwater
M & P Auto Dismantlers #2 15666 Arrow Boulevard (Arrow Route)	175 feet / Northwest / Cross-gradient	CERS HAZ Waste, WDS, RCRA NonGen/NLR, San Bern. Co. Permit	No, based on file review, distance, topographic gradient relative to the site, and expected depth to groundwater

Facility Name And Location	Estimated Distance / Direction/Gradient	Database Listings	Is a REC, CREC, or HREC to the Site
Better Beverages, Inc (DBA Speedy Fountain) 15836 Arrow Boulevard	210 feet / Northeast / Up- to cross-gradient	CERS HAZ Waste, RCRA NonGen/NLR, San Bern. Co. Permit	No, based on file review, distance, and expected depth to groundwater
Big Chico's Auto Wrecking, Inc / J & M Truck Repair / Fontana Used A/P 15628 / 15628 1/2 Arrow Boulevard (Arrow Route)	345 feet / Northwest / Cross-gradient	CERS HAZ Waste, RCRA NonGen/NLR, San Bern. Co. Permit	No, based on file review, distance, topographic gradient relative to the site, and expected depth to groundwater
Alignment Solutions, Inc / Bearup Motor Corporation (DBA Southern California Motorcy) 15864 Arrow Boulevard	375 feet / Northeast / Up- to cross-gradient	CERS HAZ Waste, RCRA NonGen/NLR, San Bern. Co. Permit	No, based on file review, distance, topographic gradient relative to the site, and expected depth to groundwater
SRT Auto Wrecking / Master Auto Wrecking, Inc / Kars Auto Wrecking 15614 / 15614 1/2 Arrow Boulevard (Arrow Highway)	465 feet / Northwest / Cross-gradient	CERS HAZ Waste, RCRA NonGen/NLR, San Bern. Co. Permit	No, based on file review, distance, topographic gradient relative to the site, and expected depth to groundwater

On-site businesses identified in the regulatory database were listed as follows:

15719 Arrow Boulevard: American Truck Dismantling; Fontana Auto Center/Fontana Auto Dismantling, Inc; Arrow Auto Salvage; All Make & Model Auto Dismantling, Inc; Part Stop, Inc; Sohn, Don Chan; and S & P Auto Dismantling

The above listed businesses, identified as the site, were listed in the Facility and Manifest Data (HAZNET), Hazardous Waste Tracking System (HWTS), National Pollutant Discharge Elimination System Permits Listing (NPDES), California Integrated Water Quality System (CIWQS), Waste Discharge System (WDS), Facility Index System/Facility Registry System (FINDS), and San Bernardino County Permit (San Bern. Co. Permit) regulatory databases. The database identified the facilities with the following history:

- American Truck Dismantling: HAZNET and HWTS listings, identified the business with GEPAID No. CAL000328619; TSD EPA ID No. CAD099452708, and having waste streams classified as "Waste oil and mixed oil", dated from 2008 through 2012. San Bern, Co. Permit listing identified the facility with Facility ID No. FA0011814; Permit ID No. PT0020651 and PT0020650; as a "Special Generator" and "Special Handler", respectively, of waste, dated September 2012; identified with Facility ID No. FA0009059; Permit ID No. PT0015442 and PT0015443; as a

"Special Generator" and "Special Handler", respectively, of waste, dated September 2006.

- Fontana Auto Center/Fontana Auto Dismantling, Inc: HWTS: EPA ID No. CAL000311162; identified as a general automotive repair facility, dated from 2006 through 2007. EPA ID No. CAL000270720; identified as a general automotive repair facility, dated from 2003 through 2007. The business was listed in the WDS database as an Industrial facility that treats and/or disposes of liquid or semisolid wastes from on-site operations, and as a facility that is under "Waste Discharge Requirements".

- Arrow Auto Salvage: FINDS listing Registry ID No. 110064968334; HAZNET and HWTS listings, identified the business with GEPAID No. CAL000365807; TSD EPA ID No. CAD099452708, and having waste streams classified as "Waste oil and mixed oil", and "Aqueous solution with total organic residues less than 10 percent"; dated from 2011 through 2014. The NPDES and CIWQS listings identified the business as a facility that handled used motor vehicle parts, and as part of the Industrial Storm Water program, dated from 2011 through 2016.

- All Make & Model Auto Dismantling, Inc: CIWQS listing under Industrial Stormwater program, and as a facility that handles used motor vehicle parts, as part of their on-site operations, dated from December 2010 through December 2011. HAZNET and HWTS listings, identified the business with GEPAID No. CAC002643480 and CAL000350012; TSD EPA ID No. CAD099452708, and having waste streams classified as "Waste oil and mixed oil", dated 2009-2011. San Bern, Co. Permit listing identified the facility with Facility ID No. FA0013712; Permit ID No. PT0024083 and PT0024082; as a "Special Generator" and "Special Handler", respectively, of waste, dated March 2012; identified with Facility ID No. FA0010389; Permit ID No. PT0017671; as a facility with "Hazmat Handler 0-10 Employees (W/Gen Permit), dated October 2009.

- Part Stop, Inc: HAZNET and HWTS listings, identified the business with GEPAID No. CAL000307672; TSD EPA ID No. CAD097030993, and having waste streams classified as "Other organic solids", dated from 2012 through 2013. San Bern. Co. Permit listing identified the business with Facility ID No. FA0010451; Permit No. PT0017764 and PT0017764; as a "Special Generator" and "Special Handler", respectively, of waste, dated May 2014. CIWQS listing under Industrial Stormwater program, and as a facility that handles used motor vehicle parts, as part of their on-site operations, dated from December 2010 through December 2011

- Sohn, Don Chan: CIWQS listing identified the business as part of the Industrial Storm Water program, dated from 2006 through 2016.

- S & P Auto Dismantling: HWTS listings, identified the business with EPAID No. CAD982325672, dated from 1998 through 1999.

The historical and continued on-site operations as a dismantling/salvage facility (approximately 60 years), represents a REC to the site, and is further discussed in the Historical Information, Sections 3.1, and 3.2.

15755 Arrow Boulevard: Storm, Fontana; All Auto Parts Company

The above listed businesses, identified as the site, were listed in the HWTS, HAZNET, CalEPA Regulated Site Portal Data (CERS), CERS HAZ Waste, NPDES, CIWQS, WDS, RCRA–Non-Generators/No Longer Regulated (RCRA NonGen/NLR), FINDS, Enforcement and Compliance History Information (ECHO), and San Bern. Co. Permit regulatory databases. The database identified the facilities with the following history:

- Storm, Fontana: FINDS listing Registry ID No. 110066704604; handling used motor vehicle parts, dated October 2015. No violations or history of releases were reported.

- All Auto Parts Company: CERS, CERS HAZ Waste, NPDES, CIWQS, San Bern. Co. Permit; listings identified the business as part of Industrial Stormwater Program, with NPDES No. CAS0000001; FINDS listing Registry ID No. 110066584486 and 110070089481; CERS ID No. 10035127; Site ID No. 90883, as a hazardous waste generator; CERS violations included: Standing oil near engines and parts (dated August 2001); Failure to properly label hazardous waste accumulation containers and portable tanks (dated September 2019), and Failure to submit 2000, 2001, 2008 Annual Report (Industrial Stormwater Report). San Bern. Co. Permit listings identified the facility as Facility ID No. FA0000822, with Permit ID No. PT0004607, PT0004608, PT0019773; as a facility with “Hazardous Materials 4-10 Chemicals” (active date through December 2020), “Small Quantity Generator” of waste (active date through December 2020), and a “Waste-generating Recycler (on-site) (inactive dated of December 2019). HAZNET and HWTS listings, identified the business with GEPAID No. CAL000110350; TSD EPA ID No. CAD008302903 and CAD097030993, and having waste streams classified as “Waste oil and mixed oil” and “Other organic solids”, dated from 2002 through 2014; and “Aqueous solutions with 10% of more total organic residues” and “Unspecified aqueous solutions”, dated from 1994 through 1999.

The historical and continued on-site operations as a dismantling/salvage facility (approximately 40 years), represents a REC to the site, and is further discussed in the Historical Information, Sections 3.1, and 3.2.

15765 Arrow Boulevard: Riteway Auto Dismantlers

The above listed business, identified as the site, was listed in the HWTS, HAZNET, CERS, CERS HAZ Waste, NPDES, CIWQS, WDS, RCRA NonGen/NLR, FINDS, and San Bern. Co. Permit regulatory databases. The database identified the facilities with the following history:

- Riteway Auto Dismantlers: CERS, CERS HAZ Waste, NPDES, CIWQS, San Bern. Co. Permit; listings identified the business as part of Industrial Stormwater Program, with NPDES No. CAS0000001; CERS ID No. 254294; Site ID No. 540923; as a hazardous waste generator; CERS violations included: Stormwater samples were not representative of facility discharge (dated 2001); and Failure to submit 2012-2013 Annual Report. CERS ID No.10043854; Site ID No. 148263; as a hazardous waste generator; CERS violations included: Failure to provide initial and annual training to all employees (dated June 2017) and Failure to handle hazardous waste lawfully (dated June 2017); HAZNET and HWTS listings, identified the business with GEPAID No. CAL000091143; TSD EPA ID No. CAD982444481 and CAD097030993l and as "Aqueous solutions with total organic residues less than 10 percent" and "Unspecified aqueous solutions", dated from 1995 through 2019.

The historical and continued on-site operations as a dismantling/salvage facility (approximately 40 years), represents a REC to the site, and is further discussed in the Historical Information, Sections 3.1, and 3.2.

Off-site, adjacent facilities were listed as the following:

15815 Arrow Boulevard: D & K Concrete

The above listed facility, identified on the adjacent east of the site, in a topographic up-to cross-gradient position relative to the site, was listed in the Aboveground Petroleum Storage Tank Facilities (AST), CERS HAZ Waste, CERS Tanks, RCRA NonGen/NLR, and San Bern. Co. Permit regulatory databases. The RCRA NonGen/NLR listing identified the business with EPA ID No. CAL000065797; as a "Universal Waste Destination Facility; dated February 1992. The CERS, CERS Waste, and CERS Tank listings, identified the business with CERS ID No. 100038370; Site ID No. 109902; Facility ID No. FA 0002598; as a facility that operates an approximately 6,350-gallon capacity AST (contents were not specified in the database), and as a "Hazardous Waste Generator"; San Bern. Co. Permit No. PT0003680 and Permit No. PT0020554; and PT0003681; as a facility classified as having "Hazardous Materials 4-10 Chemicals", "APSA 1,320-10-000 Gal Fac Capacity", and "Small Quantity Generator", respectively; dated through September 2020. CERS violations include: Failure to complete and electronically submit the Business Activities page; Failure to discuss in the SPCC Plan procedures to test or inspect aboveground container for integrity (dated May 2019). No history of releases were reported. Based on a review of the database, and absence of release listings, the listings do not represent a REC to the site.

15615 Arrow Boulevard (Arrow Highway): SA Recycling / Pacific Coast Recycling

The above listed facility, identified on the adjacent west of the site, in a topographic cross-gradient position relative to the site, was listed in the Hazardous Substance Storage Container Database (HIST UST), Solid Waste Recycling Database (SWRCY), AST, HWTS, CERS HAZ Waste, CERS Tanks, RCRA NonGen/NLR, and San Bern. Co. Permit, regulatory databases. The databases identified the facility with the following history:

- SA Recycling: RCRA NonGen/NLR listing identified he business with EPA ID No. CAL00035903; as a "Universal Waste Destination Facility; dated November 2010; The SWRCY, CERS, CERS Waste, and CERS Tank listings, identified the business with CERS ID No. 10047742; Site ID No. 401091; EPAID No. CAL000359036; CERS Tank; as a facility that operates an AST; Facility ID No. FA 0007939; San Bern. Co. Permit No. PT0026036, PT0013689, PT0013870, and PT0018797; as an APSA 10,001 – 100,000 Gal Fac Capicity", as a facility that handles "Hazardous Materials 11-30 Chemicals", "Large Quantity Generator", and as an "Appliance Recycler", respectively; Facility Id No. FA0006202; Permit No. PT0006202 and PT0008342, as a "Hazardous Waste Generator 11-25 Employees" and "Hazmat Handler 11-25 Employees (w/gen Permit)", respectively; dated Jult 2004 No history of releases were reported. Based on a review of the database, and absence of release listings, the listings do not represent a REC to the site. The HIST UST listing identified the business with Facility ID No. 00000018061; and as operating an approximately 1,000-gallon capacity regular gasoline UST (under the business name of Frankel Iron & Metal), installed in 1970. Based on the historical data (Section 3.2), Frankel Iron & Metal operated as a metal scrapyard, from approximately 1996 through at least 1996. No records of release was identified in the database, in connection with the UST.
- Pacific Coast Recycling, LLC: HAZNET and HWTS listings, identified the business with GEPAID No. CAL000268238; TSD EPA ID No. AZR000501510, and having waste streams classified as "Other organic solids", "Unspecified aqueous solution", "Waste oil and mixed oil", "Polychlorinated biphenyls and material containing PCBs", "Asbestos containing waste", "Contaminated soil from site clean-up"; dated from 2003 through 2013.

Based on a review of the database, the topographic cross-gradient position relative to the site, and the expected depth to groundwater (approximately 490 feet bgs), the listings do not represent a REC to the site.

<u>8645 Lime Street: Landfill Pit</u>

The above listed facility, identified on the adjacent southwest of the site, in a topographic down-gradient position relative to the site, was listed in the Facility Inventory Database (CA FID UST), and Statewide Environmental Evaluation and Planning System UST Listing (SWEEPS UST) regulatory databases. The database identified the business of operating an unspecified UST; Facility ID No. 00000018061ith SWRCB Tank ID No. 36-000-010525-000001 and CA FID UST

Facility ID No. 36008027. The database indicated the location of the tank be approximately 500 feet southwest of the site, and in a topographic down-gradient position, relative to the site. No record of release was reported in the database. Based on a review of the database, the absence of release listing, distance from the site, the topographic down-gradient position relative to the site, and the expected depth to groundwater (approximately 490 feet bgs), the listings do not appear to represent a REC to the site.

8747 Lime Street (South Lime Avenue): Fontana Pit; Boral Resources, Inc (Former); Blue Diamond Materials Fontana; Fontana Paving, Inc; Fontana Landfill

The above listed facility, identified on the adjacent south and southwest of the site, in a topographic down-gradient position relative to the site, was listed in the Mines Site Location Listing (MINES), Cortese" Hazardous Waste & Substances Sites List (Cortese), Hazardous Waste & Substance Site List (Hist Cortese), Leaking Underground Storage Tanks (LUST), Waste Management Unit Database (WMUDS/SWAT), CA FID UST, SWEEPS UST, and EnviroStor regulatory databases. The databases identified the facility with the following history:

- Fontana Pit: identified in the MINES database as a former sand and gravel mine, with a status classified as "Reclamation in Progress", dated 2014. Based on a review of the database, the absence of release listing, the topographic down-gradient position relative to the site, and the expected depth to groundwater (approximately 490 feet bgs), the listings do not appear to represent a REC to the site.

- Fontana Paving: the database identified the business of operating three unspecified USTs; Facility ID No. 00000018061ith SWRCB Tank ID No. 36-000-007948-000001, 36-000-007948-000002, and 36-000-007948-000003 (dated 1988 through 1992); and CA FID UST Facility ID No. 36004425. The database indicated the location of the tank be approximately 750 feet southwest of the site, and in a topographic down-gradient position, relative to the site. No record of release was reported in the database. Based on a review of the database, the absence of release listing, distance from the site, the topographic down-gradient position relative to the site, and the expected depth to groundwater (approximately 490 feet bgs), the listings do not appear to represent a REC to the site.

- Landfill, Fontana (under business name of Conrock Company); identified in the WMUDS/SWAT databases as having wastes that is classified as solid waste, and inert/influent that do not contain soluble pollutants or organic waste, and have little adverse impact on water quality; uncontaminated soils, rubble, and concrete. Additionally identified as a facility that does not have a waste treatment system. Based on the nature of the landfill, with no soluble pollutants or organic wastes, the topographic down-gradient position relative to the site, and the expected

depth to groundwater (approximately 490 feet bgs), the listings do not appear to represent a REC to the site.

Blue Diamond Materials: identified as a small quantity generator of waste streams, with EPA ID No. as CAD983607714, dated May 1995. Based on a review of the database, absence of release listings, topographic down-gradient position relative to the site, and the expected depth to groundwater (approximately 490 feet bgs), the listing does not appear to represent a REC to the site.

- Boral Resources: Based on the LUST and EnviroStor databases, an UST leak was identified (approximately 500 feet south of the site), on April 25, 1995, during the removal of two gasoline (3,000-gallon capacity and 6,000-gallon capacity) and one diesel (10,000-gallon capacity) fuel tanks. Six soil borings samples were taken from depths of 65 feet to 75 feet bgs, and based on the analytical data, the soil only impact was determined to have a vertical extent of 57 feet deep by 25 feet wide, with Total Petroleum Hydrocarbon-Diesel range (TPH-DRO) reported at concentrations of 14,000 parts per million (ppm) (at depth of 45 feet bgs), and TPH oil range, reported at concentrations 43,000ppm (at a depth of 10 feet bgs. Based on the extent of the TPH to the soil, the case was closed, with oversight from the San Bernardino County Fire Department, a no further action was requited by the agency, on June 17, 1997. Based on the case closure with soil only impact, the topographic down-gradient position relative to the site, and the expected depth to groundwater (approximately 490 feet bgs), the listings do not appear to represent a REC to the site.

The remaining facilities listed in the database report do not appear to represent RECs to the site at this time based upon regulatory status, apparent topographic gradient, and/or distance from the site.

Unmapped facilities are those that do not contain sufficient address or location information to evaluate the facility listing locations relative to the site. The report listed five facilities in the unmapped section. Determining the location of unmapped facilities is beyond the scope of this assessment; however, none of these facilities were identified as the site or adjacent properties. These facilities are listed in the database report in Appendix D.

4.2 Local Agency Inquiries

Agency Contacted/ Contact Method	Response
San Bernardino County Public Health Department / Environmental Health Services Fax: (909) 387-4323	According to the EHS, Public Records Office, no records were found on the site.
Department of Toxic Substances Control (DTSC) / Email: pubreqact@dtsc.ca.gov DTSC's Hazardous Waste Tracking System (HWTS) website, http://hwts.dtsc.ca.gov/report_search DTSC online EnviroStor Database, www.environstor.dtsc.ca.gov	According to the DTSC, no records were found associated with the site. Additionally, a records search conducted with the DTSC online EnviroStor Database indicated no records were found. A search of the HWTS website, reported the following, associated with site at 15719 Arrow Boulevard: • Partstop, Inc; identified as EPA ID No. CAL000307672; dated June 2006 through June 2014; waste streams were reported as "Other organic solids". • Fontana Auto Center; identified as EPA ID No. CAL000311163; dated August 2006 through June 2007; no manifest count records were found. • American Truck Dismantling, Inc; identified as EPA ID No. CAL000328619; dated January 2008 through June 2011; waste streams were reported as "Waste oil and mixed oil". • All Make & Model Auto Dismantling, Inc; identified as EPA ID No. CAL000350012; dated February 2010 through June 2011; waste streams were reported as "Waste oil and mixed oil". • Arrow Auto Salvage, Inc; identified as EPA ID No. CAL000365807; dated July 2011 through June 2015; waste streams were reported as "Waste oil and mixed oil". A copy of the HWTS records are included in Appendix C.
South Coast Air Quality Management District / Online: www.aqmd.ca.gov	According to the Andrew Sabino, SCAQMD, no records were found on the site.
Santa Ana Regional Water Quality Control Board (RWQCB) / Email: filereview8@waterboards.ca.gov State Water Resources Control Board, GeoTracker website, http://geotracker.waterboards.ca.gov	According to the RWQCB, File Review Desk, no records were found on the site. Additionally, a records search conducted with the RWQCB online GeoTracker Database, indicated no records were found on the site.

Agency Contacted/ Contact Method	Response
City of Fontana, City Clerk, online form submittal https://www.fontana.org	At the issuance of this report, a response from the City of Fontana, had not been received. Based on a review of historical information and the regulatory database, the absence of this response does not represent a significant data gap.
San Bernardino County Fire Department Email: mmolina@sbcfire.org	The San Bernardino County Fire Department informed Terracon that search fees apply to each parcel and/or address, which is beyond the scope of the ESA and a search request was not submitted. Based on a review of historical information and the regulatory database, the absence of this regulatory information does not represent a significant data gap.

4.3 Local Area Knowledge

Based on a review of the California Geologic Energy management Division (CalGEM), https://www.conservation.ca.gov/calgem (formerly the California Department of Conservation Division of Oil, Gas, and Geothermal Resource Well Finder (DOGGR), there are no active or plugged oil production wells located at the Property or adjoining properties.

5.0 SITE RECONNAISSANCE

5.1 General Site Information

Information contained in this section is based on a visual reconnaissance conducted while walking through the site and the accessible interior areas of structures, if any, located on the site. The site and adjoining properties are depicted on the Site Diagram, which is included in Exhibit 2 of Appendix A. Photo documentation of the site at the time of the visual reconnaissance is provided in Appendix B. Credentials of the individuals planning and conducting the site visit are included in Appendix E.

General Site Information

Site Reconnaissance	
Field Personnel	Laura S. Hedman
Reconnaissance Date	September 22, 2020
Weather Conditions	Sunny / 95° F
Site Contact/Title	Ana Ramos / Office Manager for Riteway Auto Dismantlers

Building Description					
Building Identification		**Building Use**	**Approx. Construction Date**	**Number of Stories**	**Approx. Size (ft²)**
Tract 1	Business Office and Garage (15765 Arrow Boulevard)	Riteway Auto Dismantlers	1980	1	3.900
	Business Office and Parts Storage (15755 Arrow Boulevard)	All Auto Parts	1980	1	3,100
Tract 2	Business Office and Parts Storage (15719-A Arrow Boulevard)	Pallet Business (Former Arrow Salvage)	1972	1	5,500
	Business Office and Parts Storage (15719-C Arrow Boulevard)	All Auto Parts	1972	1	3,500
Site Utilities					
Drinking Water		Fontana Water Company			
Wastewater		City of Fontana			
Electric		Southern California Edison			
Natural Gas		Southern California Gas			

5.2 Overview of Current Site Occupants and Operations

The site consists of two contiguous parcels, located at 15719 (Unit A & C), 15755, and 15765 Arrow Boulevard, Fontana, San Bernardino County, California 92335, and is further identified as the following Assessor Parcel Numbers (APNs): 0232-161-18 and 0232-161-19, totaling approximately 9.24-acres of land. The site is improved with three automotive dismantling/parts businesses, four single-story storage facilities with office space, and associated outbuilding/garages, that operate as automotive dismantling and storage yards, used auto parts sales shops, and a pallet storage and sales shop. During the site reconnaissance, the site was observed to be occupied by Riteway Auto Dismantlers, All Auto Parts, and Arrow Salvage (pallet storage and sales operations). For purposes of citing locations of historical features and features observed during the site reconnaissance, the parcels will be referenced as follows:

- Tract 1: eastern half of the site, identified as APN: 0232-161-19, with Riteway Auto Dismantlers (located at 15765 Arrow Boulevard), and the eastern portion of All Auto Parts (located at 15755 Arrow Boulevard);
- Tract 2: western half of the site, identified as APN: 0232-161-18, with the western portion of All Auto Parts, and Arrow Salvage, currently occupied by pallet storage

and sales business (located at 15719 (Unit C) & 15719 (Unit A) Arrow Boulevard, Respectively).

5.3 Site Observations

The following tables summarize site observations and interviews. Affirmative responses (designated by an "X") are discussed in more detail following the table.

Site Characteristics

Category	Item or Feature	Observed or Identified
Site Operations, Processes, and Equipment	Emergency generators	
	Elevators	
	Air compressors	X
	Hydraulic lifts	X
	Dry cleaning	
	Photo processing	
	Ventilation hoods and/or incinerators	
	Waste treatment systems and/or water treatment systems	
	Heating and/or cooling systems	
	Paint booths	
	Sub-grade mechanic pits	
	Wash-down areas or carwashes	
	Pesticide/herbicide production or storage	
	Printing operations	
	Metal finishing (e.g., electroplating, chrome plating, galvanizing, etc.)	
	Salvage operations	X
	Oil, gas or mineral production	
	Other processes or equipment	X
Aboveground Chemical or Waste Storage	Aboveground storage tanks	
	Drums, barrels and/or containers ≥ 5 gallons	X
	MSDS or SDS	

Category	Item or Feature	Observed or Identified
Underground Chemical or Waste Storage, Drainage or Collection Systems	Underground storage tanks or ancillary UST equipment	
	Sumps, cisterns, French drains, catch basins and/or dry wells	X
	Grease traps	
	Septic tanks and/or leach fields	
	Oil/water separators, clarifiers, sand traps, triple traps, interceptors	
	Pipeline markers	
	Interior floor drains	
Electrical Transformers/ PCBs	Transformers and/or capacitors	
	Other equipment	
Releases or Potential Releases	Stressed vegetation	
	Stained soil	X
	Stained pavement or similar surface	X
	Leachate and/or waste seeps	
	Trash, debris and/or other waste materials	
	Dumping or disposal areas	X
	Construction/demolition debris and/or dumped fill dirt	
	Surface water discoloration, odor, sheen, and/or free-floating product	
	Strong, pungent or noxious odors	
	Exterior pipe discharges and/or other effluent discharges	
Other Notable Site Features	Surface water bodies	
	Quarries or pits	
	Wastewater lagoons	
	Wells	

The following tables summarize specific site features observed during the site reconnaissance.

Site Operations, Processes, and Equipment

Air compressors

Terracon observed five air-compressors, during the site reconnaissance, located within the auto dismantling areas, and garages, on Tract 1 and Tract 2, and situated on a concrete or asphalt-paved surfaces. Surficial *de-minimis* staining was observed on the compressor unit, and on the concrete and asphalt surfaces. Based on visual Site observations, and the *de minimis* nature of the staining, the air compressor does not represent a REC to the Site at this time.

Hydraulic lifts

At the time of the site reconnaissance, Terracon observed approximately eight aboveground hydraulic lifts and several portable engine hoists (cherry pickers); located within the auto dismantling areas, and garages, on Tract 1 and Tract 2, and situated on a concrete-paved surfaces. Significant staining was observed in the vicinity of the dismantling areas beneath the lifts, on the concrete surface. Based on visual site observations, and the longevity of on-site dismantling/salvage activities (over 60 years on Tract 1 and 40 years on Tract 2), and the use of hydraulic fluid, associated with the lifts, the staining beneath the lifts represent a REC to the site.

Salvage operations

At the time of the site reconnaissance, Terracon observed on-going auto dismantling/salvage activities, as part of the on-site operations, on Tract 1 and Tract 2. Based on visual site observations, and the longevity of on-site dismantling/salvage activities (over 60 years on Tract 1 and 40 years on Tract 2), the on-site dismantling/salvage operations represent a REC to the site.

Other processes or equipment

Terracon observed the following additional equipment during the visual reconnaissance:

- Two parts disassembly benches/table observed in the dismantling areas, located on Tract 2. The tables consisted of metal screens and bolt catch compartments. Based on the visual observations, the parts disassembly tables do not represent a REC to the site.
- Propane-fueled forklifts and pallet jacks were observed throughout the site, on Tract 1 and Tract 2. Based on the nature of the propane-fueled equipment, the forklifts and pallet jacks do not represent a REC to the site.

Aboveground Chemical or Waste Storage

Aboveground storage tanks

Terracon observed an approximately 300-gallon capacity waste oil AST and an approximately 300-gallon capacity waste anti-freeze AST, on the concrete-paved surface, within the dismantling area of Riteway Auto, located on the northeastern portion of Tract 1. The ASTs were observed to be stained on the surface, and with spill absorbent on the concrete surface, surrounding the ASTs. The ASTs were labeled with a World Oil and Asbury Environmental stickers, indicating they were last serviced on September 4, 2020, and a copy of the waste hauler manifest and CUPA permits, were visibly displayed inside the business office. Additionally, an approximately 500-gallon capacity, non-potable water tank (no longer in use), was observed on the concrete-paved surface (with *de minimis* staining, on the tank and on the concrete surface, in the vicinity of the tank), within the dismantling area of Riteway Auto, located on the northeastern portion of Tract 1. Based on the

Drums, barrels and/or containers ≥ 5 gallons

Approximately 24 55-gallon capacity drums, were observed throughout the site on Tract 1 and Tract 2, within the auto dismantling areas, garages, and the auto storage yard, and an approximately 55-gallon capacity waste-water tote, was observed seated on wooden pallets,

adjacent to the sump, located within the dismantling area of Riteway Auto, located on the northeastern portion of Tract 1. The drums were identified with labels as waste oil, transmission fluid, waste transmission fluid, and waste anti-freeze. The drums were labeled with World Oil/Asbury waste hauler tags. *De minimis* staining was observed on the drums. Based on site observations, and *de minimis* nature of the staining, the drums do not represent a REC to the site.

Underground Chemical or Waste Storage, Drainage or Collection Systems

Sumps, cisterns, French drains, catch basins and/or dry wells

At the time of site reconnaissance, Terracon observed two trench drains and two sumps, located within the on-site auto dismantling areas on Tract 2. Based on visual site observations, the dismantled automobile engines appeared to be placed on the concrete surface, within the auto dismantling area (with concrete curb around it), located on the northeastern portion of Tract 2 (associated with Riteway Auto Dismantlers business), and washed down, prior to being shelved, on a metal rack. The engine wash waste-water appeared to flow to a trench drain and sump. According to Ms. Ana Ramos, the sump is drained, by approved waste hauler (Asbury), and removed from the site, monthly. At the time of the visual reconnaissance, the concrete curbing, around the dismantling area, appeared cracked. Based on visual observations, the washing of the engines, (which may include the use of halogenated solvents, with the removal of oil), and the longevity of on-site dismantling/salvage activities (over 40 years on Tract 2), represent a REC to the site.

Additionally, Terracon observed suspect concrete-patches (three concrete squares, approximately 2-feet by 2-feet each, in a pattern consistent with an oil water separator), located on the central-portion of Tract 2, within the vicinity of an auto dismantling area, associated with All Auto Parts business, consistent with . Based on visual observations, and the unknown purpose for the concrete-patches, and the possibility of sub-graded features, associated with the on-site salvage operations, the concrete patches represent a REC to the site.

Releases or Potential Releases

Stained soil

Terracon observed approximately 100 square-ft area of heavily stained soil, located near the garages/sheds on Tract 2, and adjacent to the storage racks (located in the salvage yard), on Tract 2, and an approximately 100 square-ft area of heavily stained soil (on Tract 1). Based on visual observation, the used oil and potential use of solvents, and engine degreasers, associated with current and historical salvage operations (over 60 years on Tract 1 and 40 years on Tract 2), the soil stained areas, represent a REC to the site.

Stained pavement or similar surface

Terracon observed *de-minimis* staining on the concrete and asphalt-paved surfaces on the air compressor units, significant staining on the concrete surfaces, within the auto dismantling areas. Based on visual observation, the used oil and potential use of solvents, and engine degreasers,

associated with current and historical salvage operations (over 60 years on Tract 1 and 40 years on Tract 2), the soil stained areas, represent a REC to the site.

Trash, debris and/or other waste materials

At the time of the site reconnaissance, Terracon observed approximately eight rollaway solid waste/recycling bins, located through the site, on Tract 1 and Tract 2. Based on visual observations, the solid waste/recycling bins do not constitute a REC to the Site.

6.0 ADJOINING PROPERTY RECONNAISSANCE

Visual observations of adjoining properties (from site boundaries) are summarized below.

Adjoining Properties

Direction	Description
North	Arrow Boulevard abuts the site to the north, followed by commercial businesses (M & P Auto Dismantlers at 15666 Arrow Boulevard; Leader Auto Body Parts, C & C Auto, Garcia de Alba Transmissions, Rios Auto Glass, 24/7 tires & Road Service, and Juan Gama's Auto Repair at 15750 Arrow Boulevard; and Quality RV's and Knights of Columbus at 15808 Arrow Boulevard).
East	The property to the adjacent east consists of D & K Concrete at 15815 Arrow Boulevard.
South	The property to the adjacent south consists of the Fontana Pit (former sand and gravel mining) at 8747 Lime Avenue.
West	The property to the adjacent west consists of SA Recycling at 15615 Arrow Boulevard.

RECs were not observed with the adjoining properties.

7.0 ADDITIONAL SERVICES

7.1 Asbestos-Containing Building Materials (ACM) and Lead-Based Paint (LBP)

Terracon performed a Limited Asbestos and Lead Survey, which was reported under separate cover. The report was prepared for WPT Acquisitions, LLC and dated October 21, 2020 (Terracon Project No. 60207517). The data collected for the survey concluded the following:

- Asbestos was not identified in any of the samples collected from the structures on the four properties. However, due to the non-destructive nature of the survey, twelve (12) materials were not sampled and assumed to contain asbestos.

- Lead was detected in three (3) paint samples from the property located at 15765 Arrow Boulevard. However, due to the non-destructive nature of the survey, six (6) painted surfaces and materials were assumed to contain lead.

The Limited Asbestos and Lead Survey report should be reviewed in its entirety for further details, exceptions and assumptions.

8.0 DECLARATION

I, Carl A. Parten, declare that, to the best of my professional knowledge and belief, I meet the definition of Environmental Professional as defined in Section 312.10 of 40 CFR 312; and I have the specific qualifications based on education, training, and experience to assess a property of the nature, history, and setting of the site. I have developed and performed the All Appropriate Inquiries in conformance with the standards and practices set forth in 40 CFR Part 312.

Carl A. Parten
Senior Principal / Office Manager III

APPENDIX A
EXHIBIT 1 – TOPOGRAPHIC MAP
EXHIBIT 2 – SITE DIAGRAM

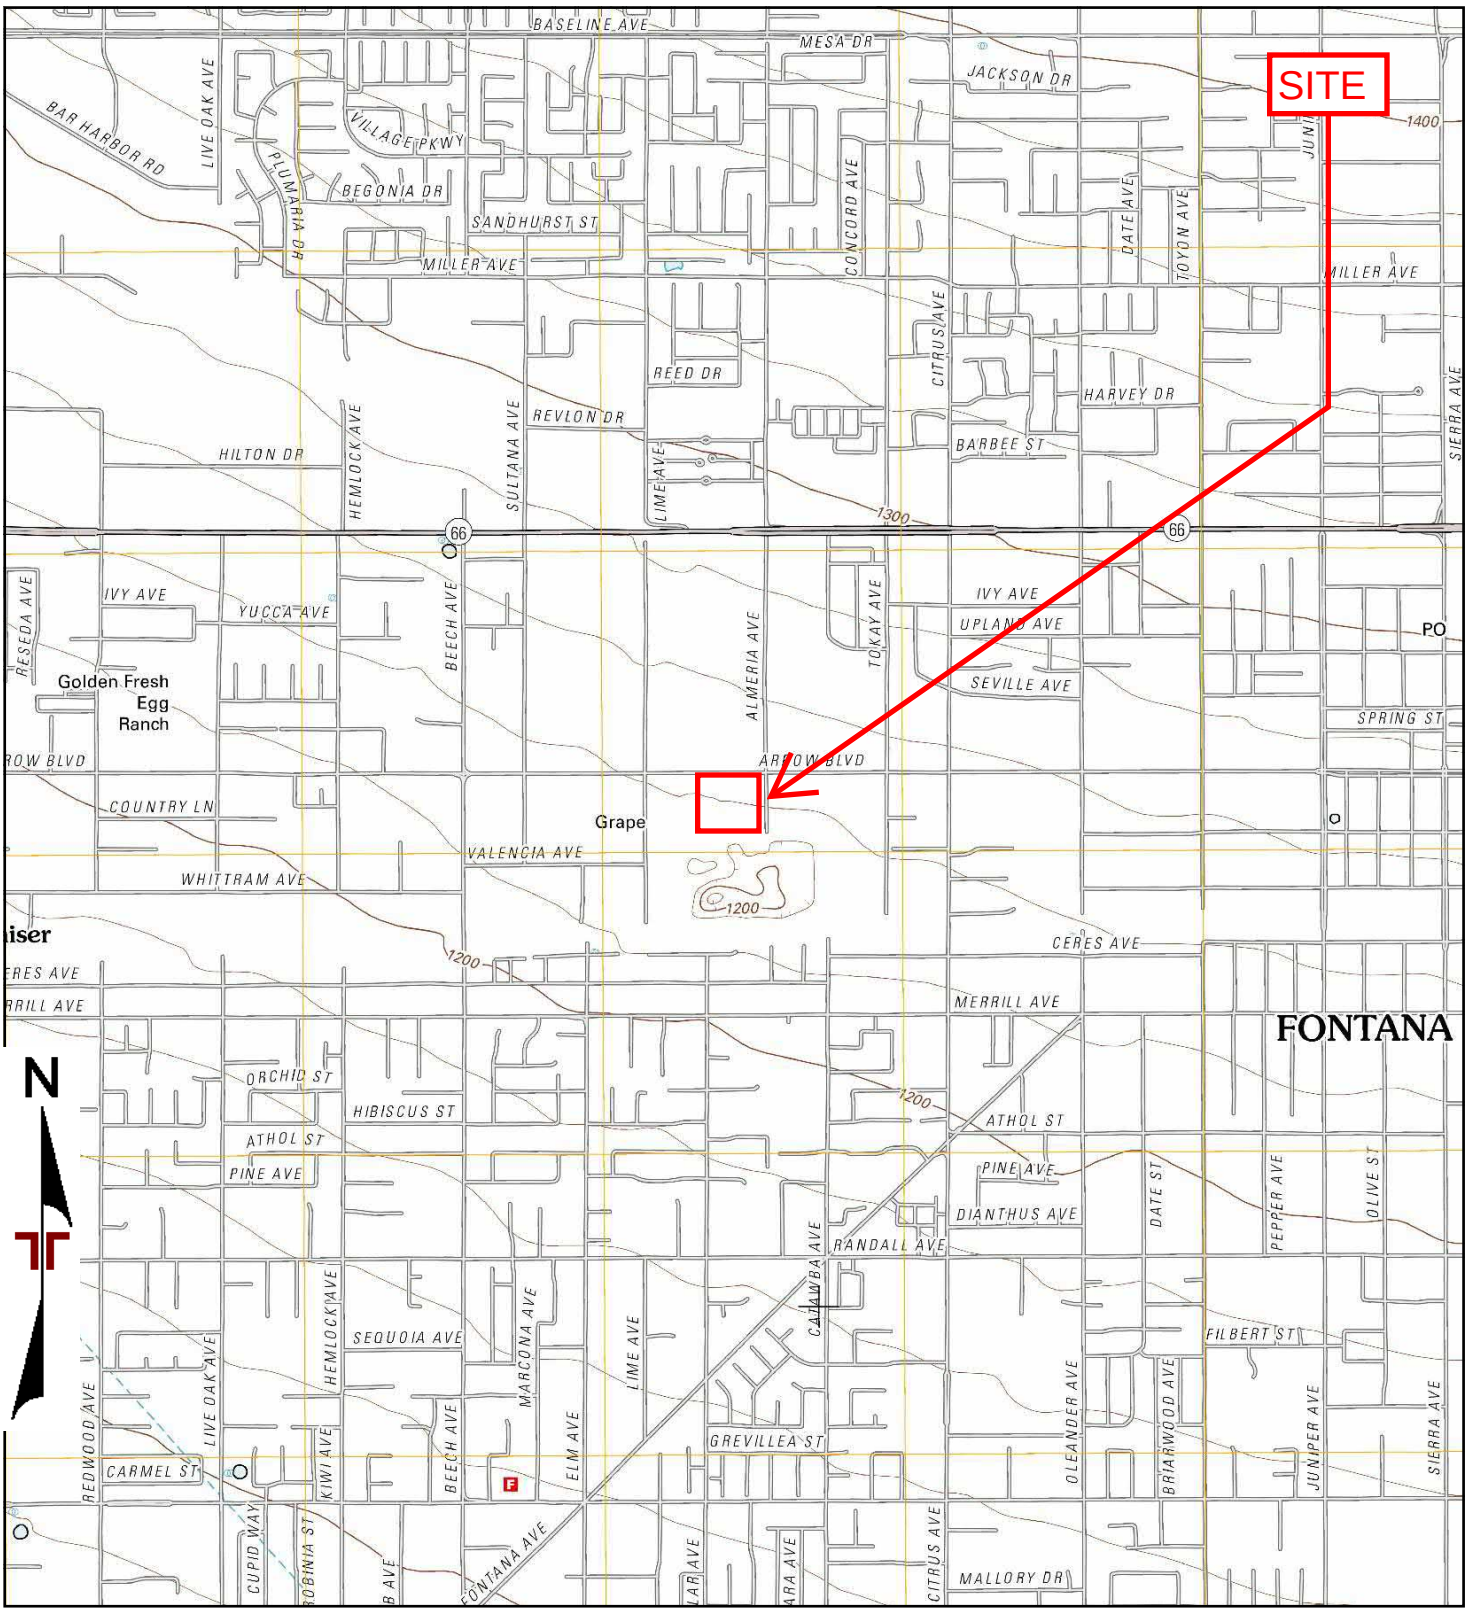

TP, Fontana, 2012, 7.5-minute

0 Miles 0.25 0.5 1 1.5

Project Manager: TGM	Project No. CB207103
Drawn by: LSH	Scale: As Shown
Checked by: TGM	File Name: N/A
Approved by: CAP	Date: 2012

Terracon
1355 East Cooley Drive, California
Colton, CA 92324

2012 TOPOGRAPHIC MAP

Auto Salvage Yard - Fontana

15719 - 15765 Arrow Boulevard

Fontana, San Bernardino County, California 92335

Exhibit 1

Date: 10/06/20 N:\CAD\CALIFORNIA\COLTON\2020\CB207103.dwg Layout: site diagram Current Layer: 0

M & P AUTO DISMANTLERS

(15666)

LEADER AUTO BODY PARTS

C & C AUTO GARCIA DE ALBA TRANSMISSIONS

(15750)

RIOS AUTO GLASS/ 24/7 TIRES & ROAD SERVICE

JUAN GAMA'S AUTO REPAIR

ALMERIA AVENUE

KNIGHTS OF COLUMBUS / QUALITY RV

(15808)

N

ARROW BOULEVARD

FORMER ARROW SALVAGE (PALLETS)

ALL AUTO

RITEWAY AUTO

(15615)

SA RECYCLING

(15719)

(15719)

(15755)

(15765)

(15815)

D & K CONCRETE

OFFICE

FORMER AUTO DISMANTLING

OFFICE

PARKING

OFFICE

OFFICE PARTS GARAGE

AUTO DISMANTLING AREA

GAS TANK

GAS DRUM

TRENCH DRAIN

TRENCH DRAIN

AUTO DISMANTLING AREA

PALLETS ON DIRT PAVING

55-GALLON DRUM STORAGE

DIRT-PAVING

55-GALLON DRUM STORAGE

250-GALLON ASTs

NON-PORTABLE WATER TANK

ANTICIPATED GROUNDWATER FLOW

FORMER ARROW SALVAGE (PALLETS)

ALL AUTO

RITEWAY AUTO

DIRT-PAVING

DIRT-PAVING

PALLETS ON DIRT PAVING

HISTORICAL STAINING (SOIL)

55-GALLON DRUM STORAGE

CONCRETE-PAVING

TRACK 2
APN: 0232-161-18

TRACK 1
APN: 0232-161-19

FONTANA PIT
(FORMER SAND AND GRAVEL MINING)
(8747 LIME AVENUE)

LEGEND:

- SITE BOUNDARY
- BUSINESS BOUNDARY
- TRACT BOUNDARY
- D ROLLAWAY DISPOSED/RECYCLING BINS
- P PROPANE CANISTER STORAGE
- CONCRETE PATCHES
- T USED TIRE STORAGE
- C COMPRESSOR
- WATER TOTE
- S SUMP
- STAINED SOIL
- AL ABOVEGROUND LIFT

0 50 100 FEET
APPROXIMATE SCALE

THIS DRAWING SHOULD NOT BE USED SEPARATELY FROM ORIGINAL REPORT.

Project Mngr:	LSH
Drawn By:	DG
Checked By:	TGM
Approved By:	CAP
Project No.	CB207103
Scale:	AS SHOWN
Date:	10/06/20

Terracon
Consulting Engineers and Scientists
1355 E. Cooley Dr., Ste. C
Colton, CA 92324-3954

SITE DIAGRAM

AUTO SALVAGE YARD - FONTANA
15719 - 15765 ARROW BOULEVARD
FONTANA, SAN BERNARDINO COUNTY, CALIFORNIA

EXHIBIT 2

APPENDIX B
SITE PHOTOGRAPHS

Photo #1 View of Riteway Auto yard entrance (15765 Arrow Boulevard), located on the eastern portion of Tract 1.

Photo #2 View of the auto dismantling area, on the northeastern portion of the site (Riteway Auto yard on Tract 1).

Photo #3 View of the waste oil and waste anti-freeze ASTs, located in the auto dismantling area (Riteway Auto yard on Tract 1); Asbury label, dated September 2020.

Photo #4 View of the non-potable water tank (no longer used), located in the auto dismantling area (Riteway Auto yard on Tract 1).

Photo #5 View of the trench drain and water tote, located in the auto dismantling area (Riteway Auto yard on Tract 1).

Photo #6 View of the sump, located in the auto dismantling area (Riteway Auto yard on Tract 1).

Photo #7 View of auto yard (Riteway Auto yard on Tract 1).

Photo #8 View of auto yard (Riteway Auto yard on Tract 1).

Photo #9 View of the auto dismantling area, located in the garage, behind the business office (Riteway Auto yard on Tract 1).

Photo #10 View of the air compressor, located in the garage, behind the business office (Riteway Auto yard on Tract 1).

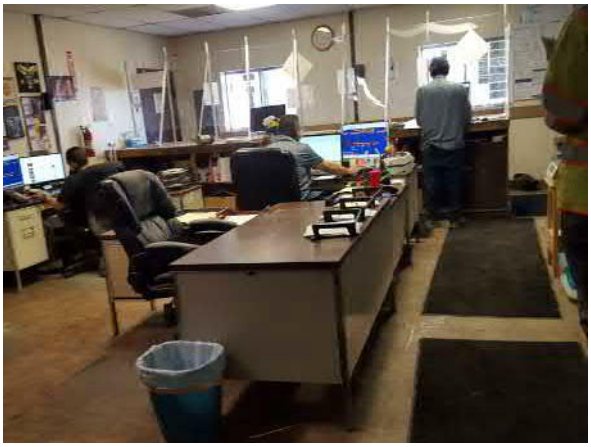

Photo #11 View inside the office area (Riteway Auto yard on Tract 1).

Photo #12 View of restroom inside office area (Riteway Auto yard on Tract 1).

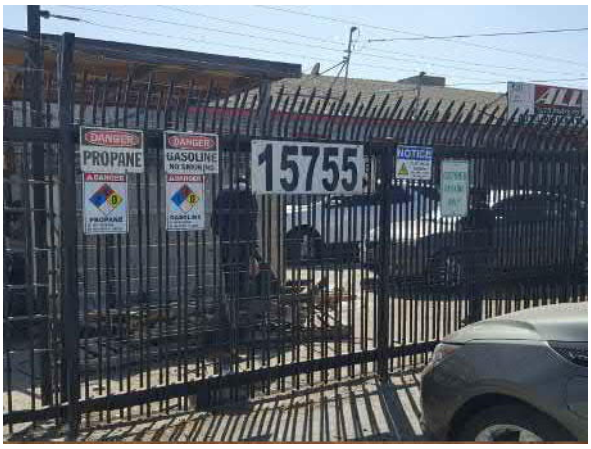

Photo #13 View of All Auto Parts (on western half of tract 2 and eastern half of tract 1, of the site).

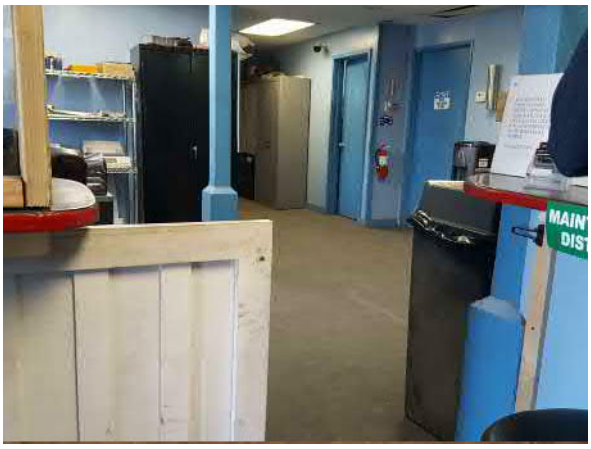

Photo #14 View inside office area, on the eastern portion of All Auto Parts on Tract 1.

Photo #15 View of the auto parts storage garage, on the eastern portion of All Auto Parts on Tract 1.

Photo #16 View of gasoline AST and metal drum, on the eastern portion of All Auto Parts on Tract 1.

Photo #17 View of the trench drain located in the auto dismantling area, on the eastern portion of All Auto Parts on Tract 1.

Photo #18 View of auto fuel tanks, situated on the concrete-slab, near trench drain in the auto dismantling area (All Auto Parts, Tract 1).

Photo #19 View of the trench drain located in the auto dismantling area (All Auto Parts, Tract 1).

Photo #20 View of aboveground lift, located in the auto dismantling area (All Auto Parts, Tract 1).

Photo #21 View of staining near aboveground lift, located in the auto dismantling area (All Auto Parts, Tract 1).

Photo #22 View of parts break-down table, located in the auto dismantling area (All Auto Parts, Tract 1).

Photo #23 View of the power-wash equipment, adjacent to the auto dismantling area, on the eastern portion of All Auto Parts on Tract 1.

Photo #24 View of patched concrete, near the power-wash equipment, adjacent to the auto dismantling area (All Auto Parts, Tract 1).

Photo #25 View of 55-gallon waste oil storage area, located in the auto dismantling area, on the eastern portion of All Auto Parts on Tract 1.

Photo #26 View of the auto yard located on the eastern portion of All Auto Parts on Tract 1.

Photo #27 View of the auto yard located on western portion of All Auto Parts on Tract 2.

Photo #28 View of the 55-gallon drum storage area, located on the southeast corner of Tract 2 (All Auto Parts).

Photo #29 View of auto dismantling area on the western portion of All Auto Parts on Tract 2.

Photo #30 View of aboveground lift, located in the auto dismantling area on the western portion of All Auto Parts on Tract 2.

Photo #31 View of the front of the pallet business (located at 15719 Arrow Boulevard, on the former Arrow Salvage yard), on western portion of Tract 2.

Photo #32 View of the pallet business (located on the former Arrow Salvage yard), on western portion of Tract 2.

Photo #33 View of the propane storage area, located in the pallet business on western portion of Tract 2.

Photo #34 View of stained soil, located in pallet business on western portion of Tract 2.

Photo #35 View of the southwestern portion of the pallet business on western portion of Tract 2.

Photo #36 View of storm water drain, located on the northwestern perimeter of the site (Tract 2).

Photo #37 View of the adjacent property northwest of the site (Arrow Boulevard, followed by commercial businesses).

Photo #38 View of the adjacent property northeast of the site (Arrow Boulevard, followed by commercial businesses).

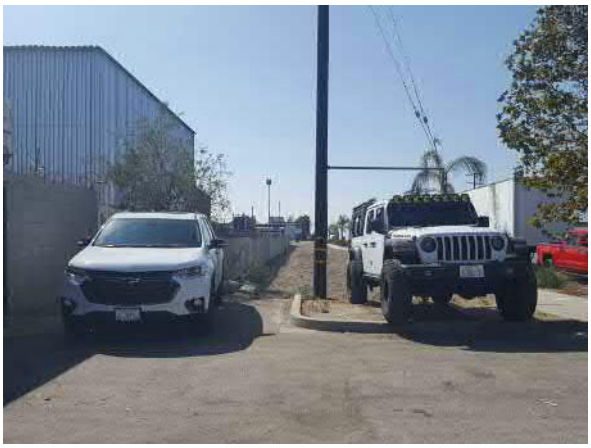

Photo #39 View of the adjacent property west of the site (SA Recycling, 15615 Arrow Boulevard).

Photo #40 View of the adjacent property west of the site, facing south (D&K Concrete, 15815 Arrow Boulevard).

APPENDIX C
HISTORICAL DOCUMENTATION AND USER QUESTIONNAIRE

Auto Salvage Yard - Fontana

15719 - 15765 Arrow Boulevard

Fontana, San Bernardino County, California 92335

Inquiry Number: 6212544.4

October 01, 2020

EDR Historical Topo Map Report

with QuadMatch™

6 Armstrong Road, 4th floor
Shelton, CT 06484
Toll Free: 800.352.0050
www.edrnet.com

EDR Historical Topo Map Report

10/01/20

Site Name:	Client Name:
Auto Slavage Yard Fontana	Terracon
15719-15755 Arrow Boulevard	1355 East Cooley Drive
Fontana, CA 92335	Colton, CA 92324
EDR Inquiry # 6212544.4	Contact: Laura Hedman

EDR Topographic Map Library has been searched by EDR and maps covering the target property location as provided by Terracon were identified for the years listed below. EDR's Historical Topo Map Report is designed to assist professionals in evaluating potential liability on a target property resulting from past activities. EDRs Historical Topo Map Report includes a search of a collection of public and private color historical topographic maps, dating back to the late 1800s.

Search Results:

P.O.# CB207103

Project: CB207103

Coordinates:

Latitude:	34.098316 34° 5' 54" North
Longitude:	-117.461392 -117° 27' 41" West
UTM Zone:	Zone 11 North
UTM X Meters:	457440.43
UTM Y Meters:	3773153.22
Elevation:	1238.19' above sea level

Maps Provided:

2012	1942
1980	1901
1975	1898
1973	1896
1967	
1954	
1953	
1943	

Disclaimer - Copyright and Trademark Notice

This Report contains certain information obtained from a variety of public and other sources reasonably available to Environmental Data Resources, Inc. It cannot be concluded from this Report that coverage information for the target and surrounding properties does not exist from other sources. NO WARRANTY EXPRESSED OR IMPLIED, IS MADE WHATSOEVER IN CONNECTION WITH THIS REPORT. ENVIRONMENTAL DATA RESOURCES, INC. SPECIFICALLY DISCLAIMS THE MAKING OF ANY SUCH WARRANTIES, INCLUDING WITHOUT LIMITATION, MERCHANTABILITY OR FITNESS FOR A PARTICULAR USE OR PURPOSE. ALL RISK IS ASSUMED BY THE USER. IN NO EVENT SHALL ENVIRONMENTAL DATA RESOURCES, INC. BE LIABLE TO ANYONE, WHETHER ARISING OUT OF ERRORS OR OMISSIONS, NEGLIGENCE, ACCIDENT OR ANY OTHER CAUSE, FOR ANY LOSS OF DAMAGE, INCLUDING, WITHOUT LIMITATION, SPECIAL, INCIDENTAL, CONSEQUENTIAL, OR EXEMPLARY DAMAGES. ANY LIABILITY ON THE PART OF ENVIRONMENTAL DATA RESOURCES, INC. IS STRICTLY LIMITED TO A REFUND OF THE AMOUNT PAID FOR THIS REPORT. Purchaser accepts this Report "AS IS". Any analyses, estimates, ratings, environmental risk levels or risk codes provided in this Report are provided for illustrative purposes only, and are not intended to provide, nor should they be interpreted as providing any facts regarding, or prediction or forecast of, any environmental risk for any property. Only a Phase I Environmental Site Assessment performed by an environmental professional can provide information regarding the environmental risk for any property. Additionally, the information provided in this Report is not to be construed as legal advice.

Copyright 2020 by Environmental Data Resources, Inc. All rights reserved. Reproduction in any media or format, in whole or in part, of any report or map of Environmental Data Resources, Inc., or its affiliates, is prohibited without prior written permission.

EDR and its logos (including Sanborn and Sanborn Map) are trademarks of Environmental Data Resources, Inc. or its affiliates. All other trademarks used herein are the property of their respective owners.

Topo Sheet Key

This EDR Topo Map Report is based upon the following USGS topographic map sheets.

2012 Source Sheets

Fontana
2012
7.5-minute, 24000

1980 Source Sheets

Fontana
1980
7.5-minute, 24000
Aerial Photo Revised 1978

1975 Source Sheets

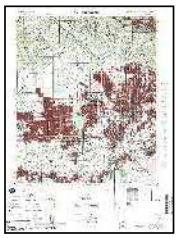

SAN BERNARDINO
1975
15-minute, 50000

1973 Source Sheets

Fontana
1973
7.5-minute, 24000
Aerial Photo Revised 1973

Topo Sheet Key

This EDR Topo Map Report is based upon the following USGS topographic map sheets.

1967 Source Sheets

Fontana
1967
7.5-minute, 24000
Aerial Photo Revised 1966

1954 Source Sheets

San Bernardino
1954
15-minute, 62500
Aerial Photo Revised 1952

1953 Source Sheets

Fontana
1953
7.5-minute, 24000
Aerial Photo Revised 1952

1943 Source Sheets

Fontana
1943
7.5-minute, 31680

Topo Sheet Key

This EDR Topo Map Report is based upon the following USGS topographic map sheets.

1942 Source Sheets

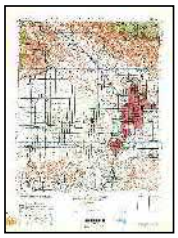

SAN BERNARDINO
1942
15-minute, 50000

1901 Source Sheets

San Bernardino
1901
15-minute, 62500

1898 Source Sheets

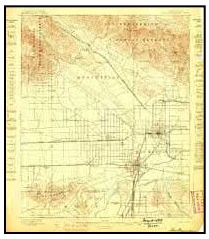

San Bernardino
1898
15-minute, 62500

1896 Source Sheets

San Bernardino
1896
15-minute, 62500

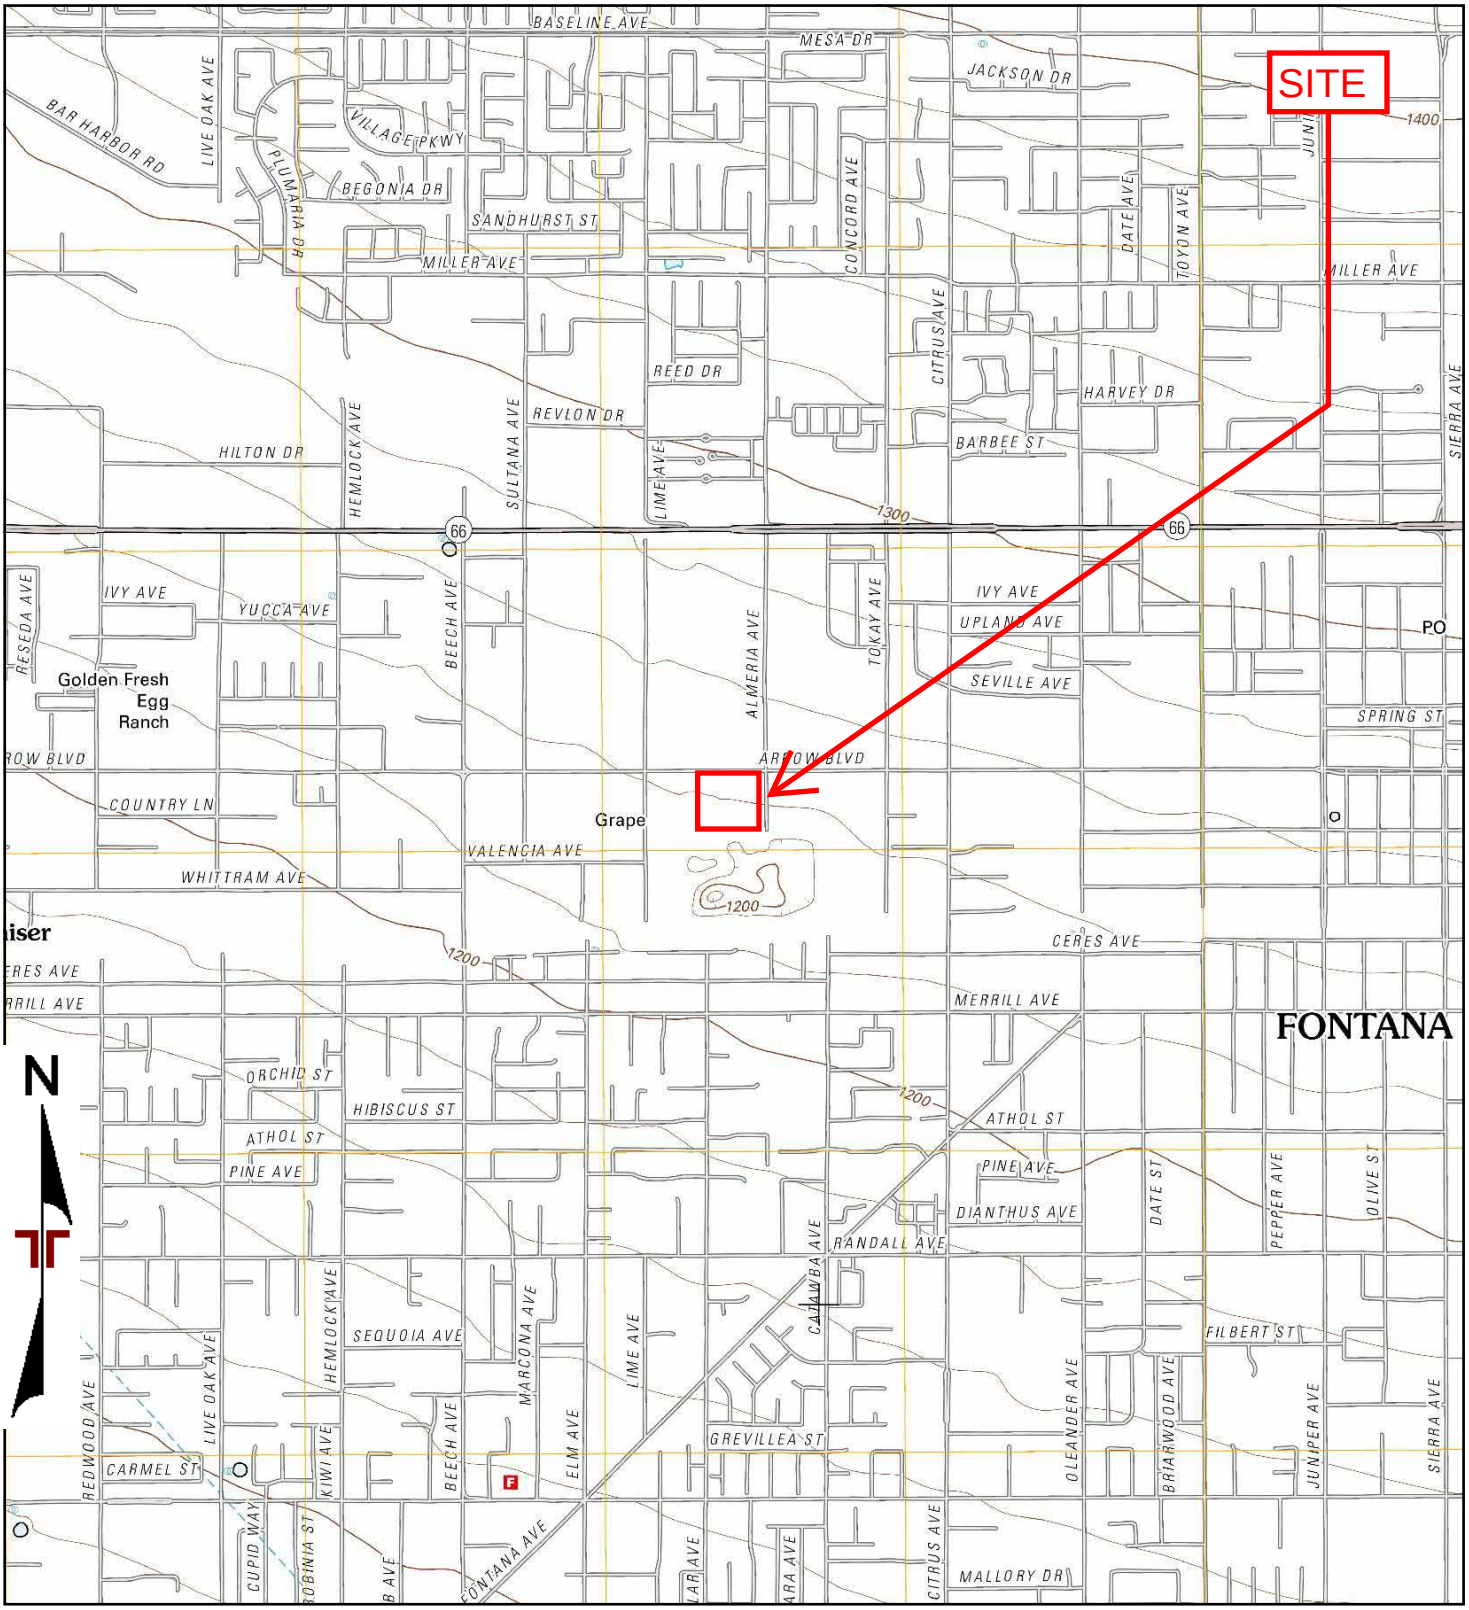

TP, Fontana, 2012, 7.5-minute

0 Miles 0.25 0.5 1 1.5

Project Manager: TGM	Project No. CB207103	Terracon 1355 East Cooley Drive, California Colton, CA 92324	2012 TOPOGRAPHIC MAP Auto Salvage Yard - Fontana 15719 - 15765 Arrow Boulevard Fontana, San Bernardino County, California 92335
Drawn by: LSH	Scale: As Shown		
Checked by: TGM	File Name: N/A		
Approved by: CAP	Date: 2012		

Appendix C

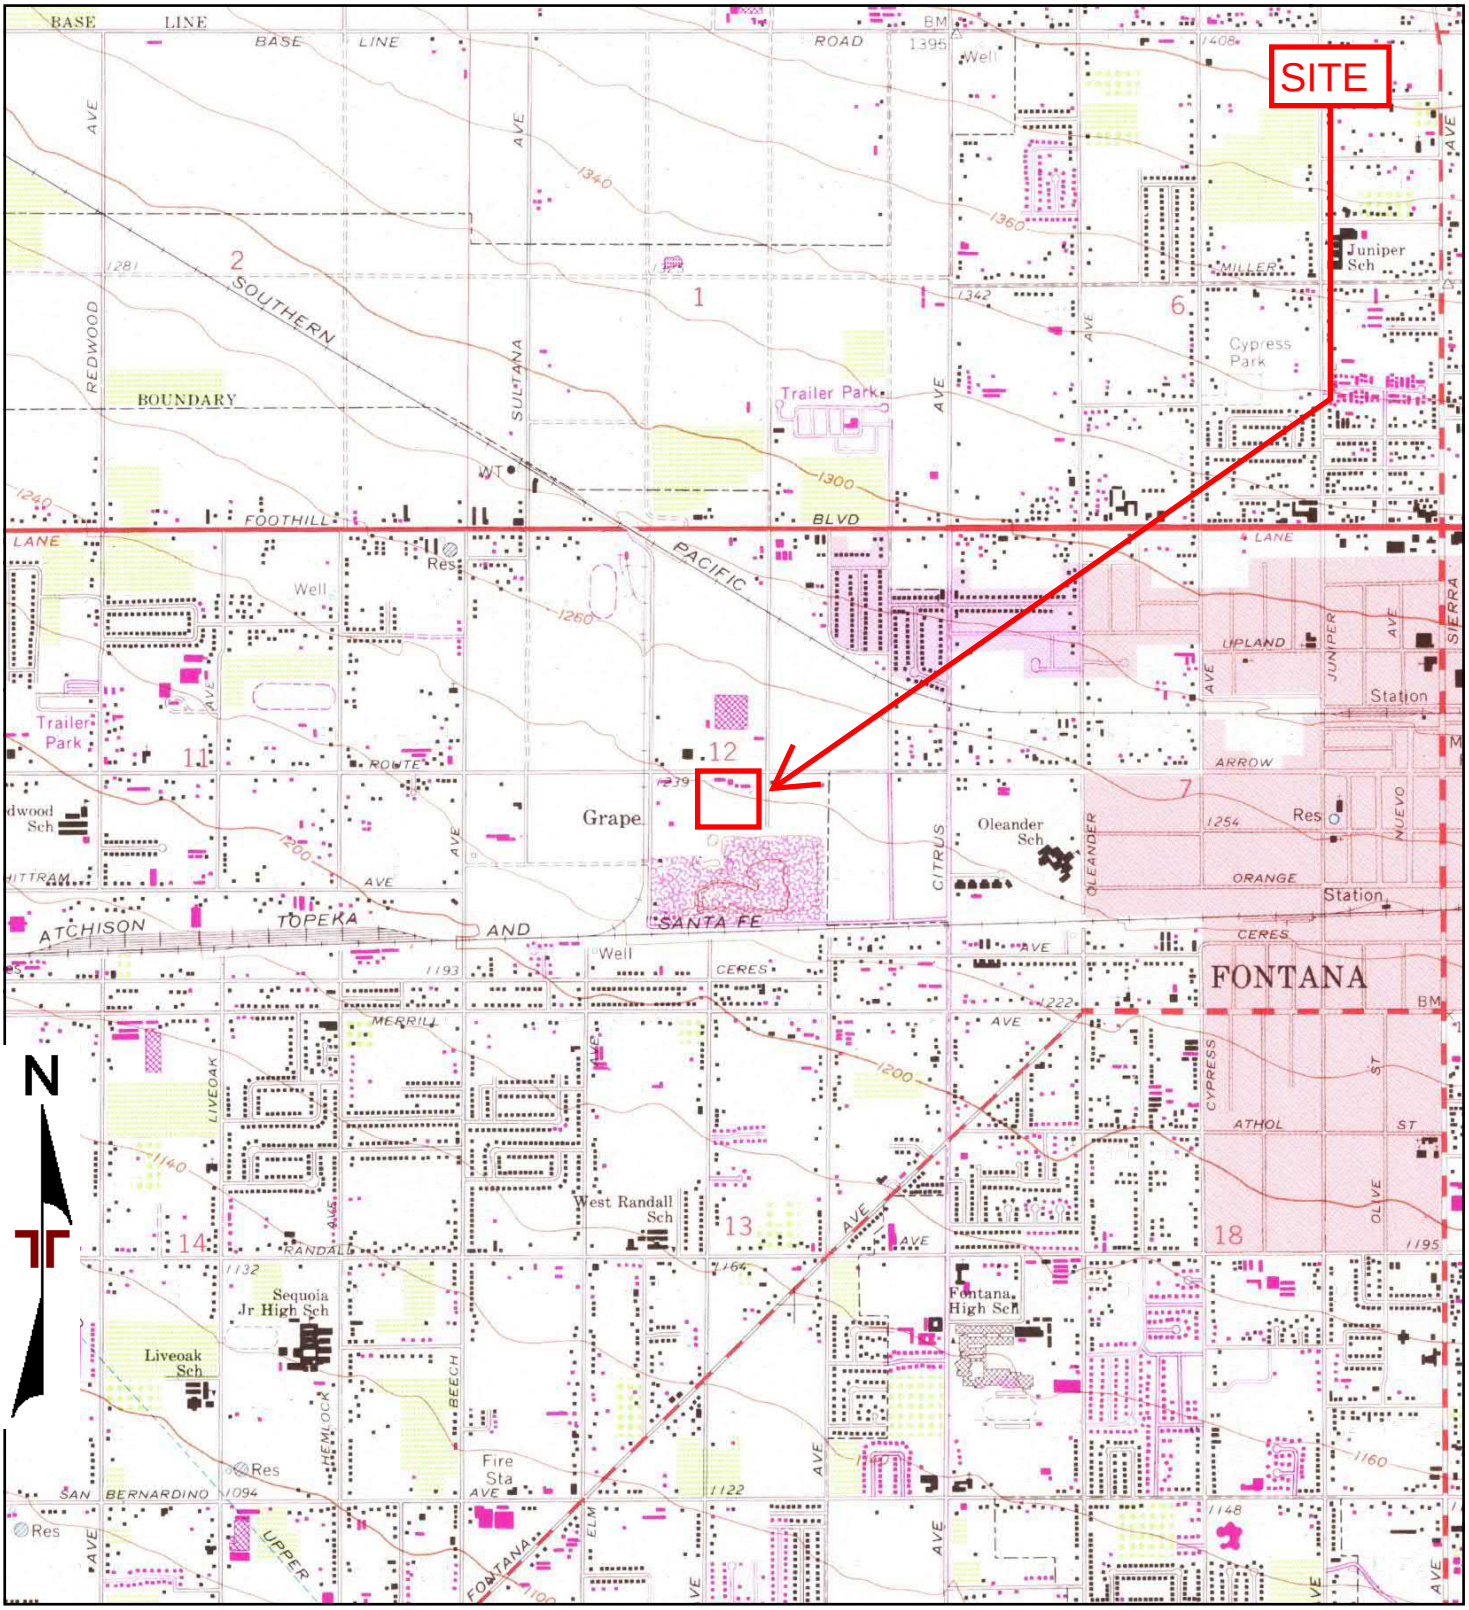

TP, Fontana, 1980, 7.5-minute

0 Miles 0.25 0.5 1 1.5

Project Manager: TGM	Project No. CB207103	Terracon 1355 East Cooley Drive, California Colton, CA 92324	1980 TOPOGRAPHIC MAP Auto Salvage Yard - Fontana 15719 - 15765 Arrow Boulevard Fontana, San Bernardino County, California 92335
Drawn by: LSH	Scale: As Shown		
Checked by: TGM	File Name: N/A		
Approved by: CAP	Date: 1980		Appendix C

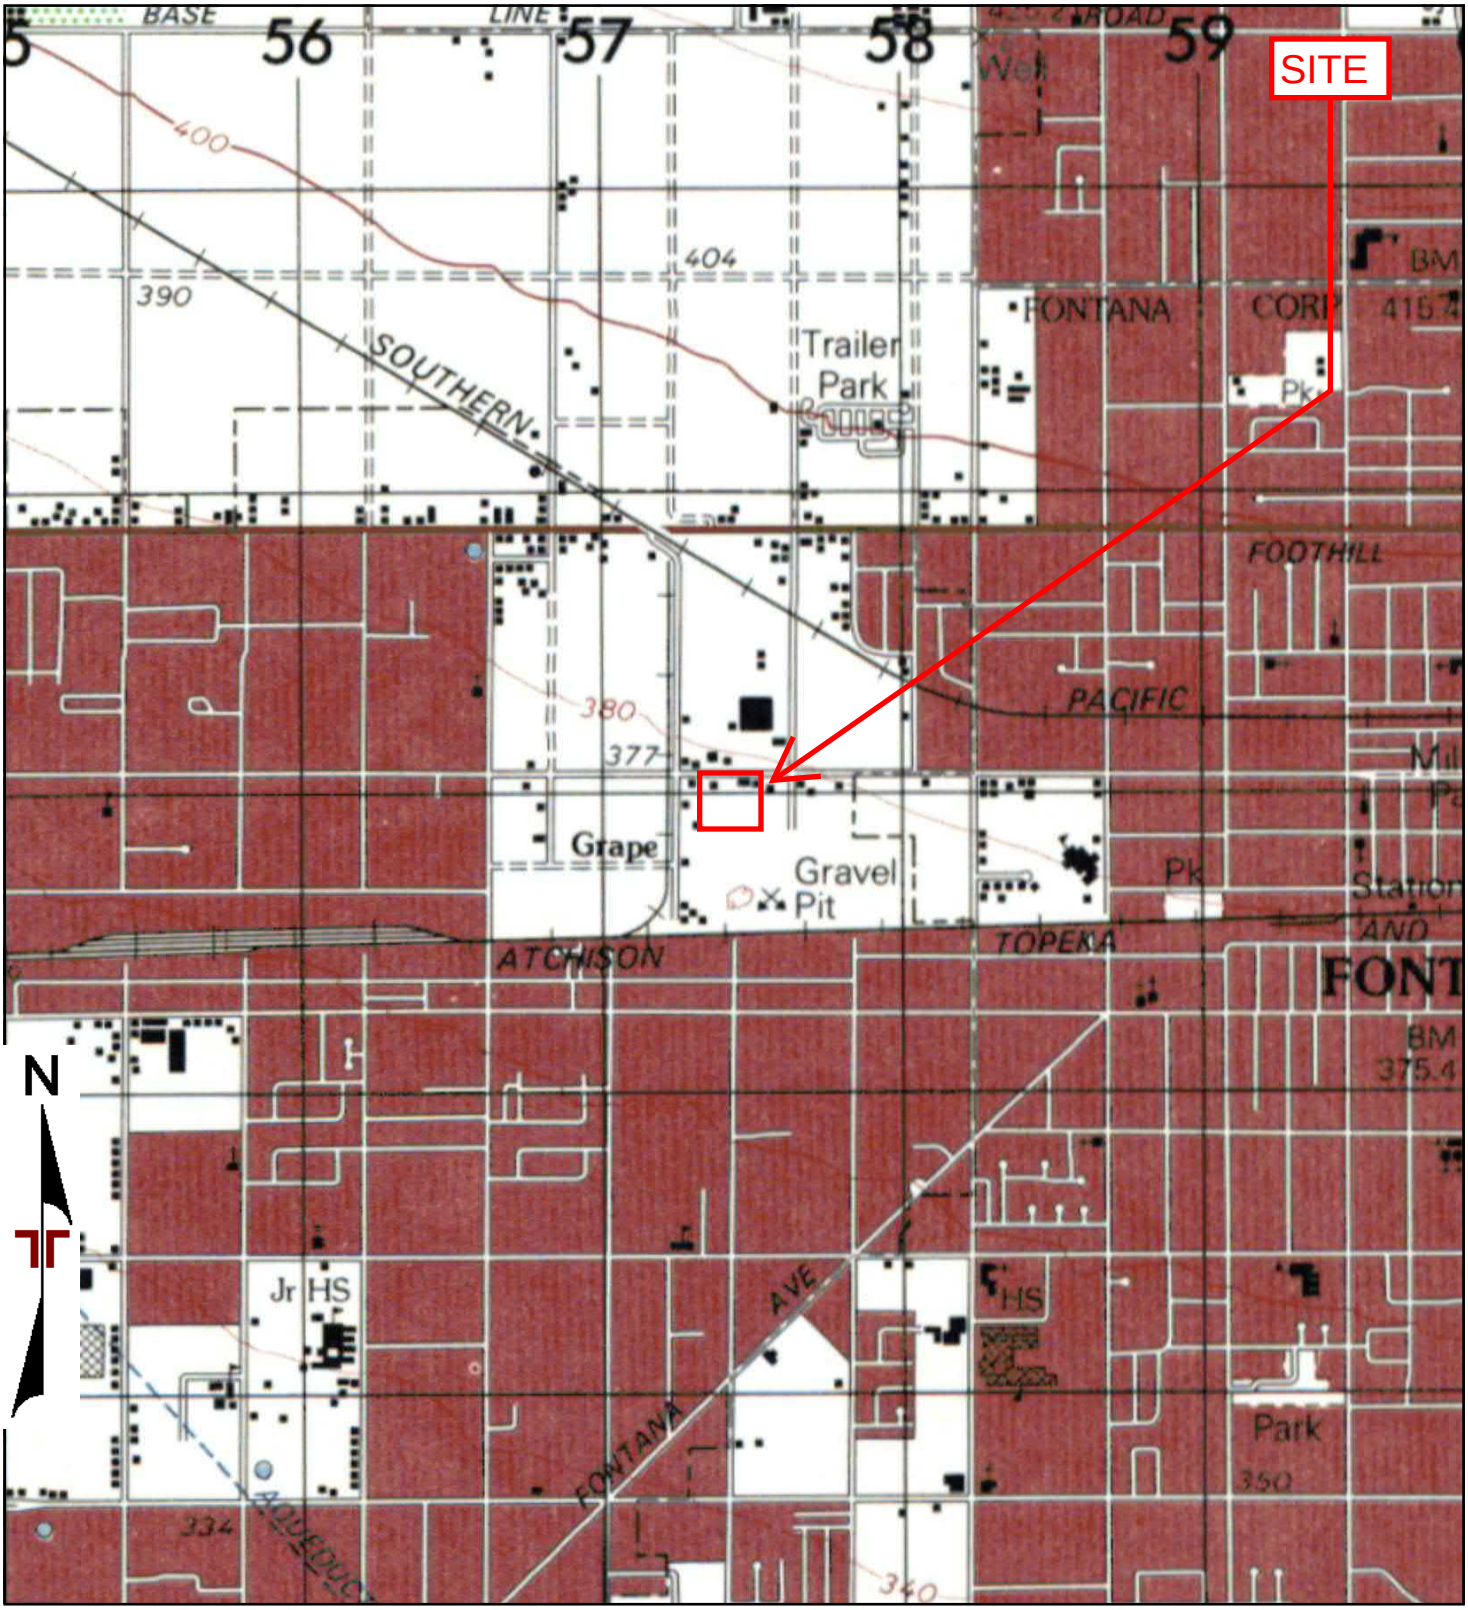

TP, SAN BERNARDINO, 1975, 15-minute

0 Miles 0.25 0.5 1 1.5

Project Manager: TGM	Project No. CB207103
Drawn by: LSH	Scale: As Shown
Checked by: TGM	File Name: N/A
Approved by: CAP	Date: 1975

Terracon
1355 East Cooley Drive, California
Colton, CA 92324

1975 TOPOGRAPHIC MAP

Auto Salvage Yard - Fontana
15719 - 15765 Arrow Boulevard
Fontana, San Bernardino County, California 92335

Appendix C

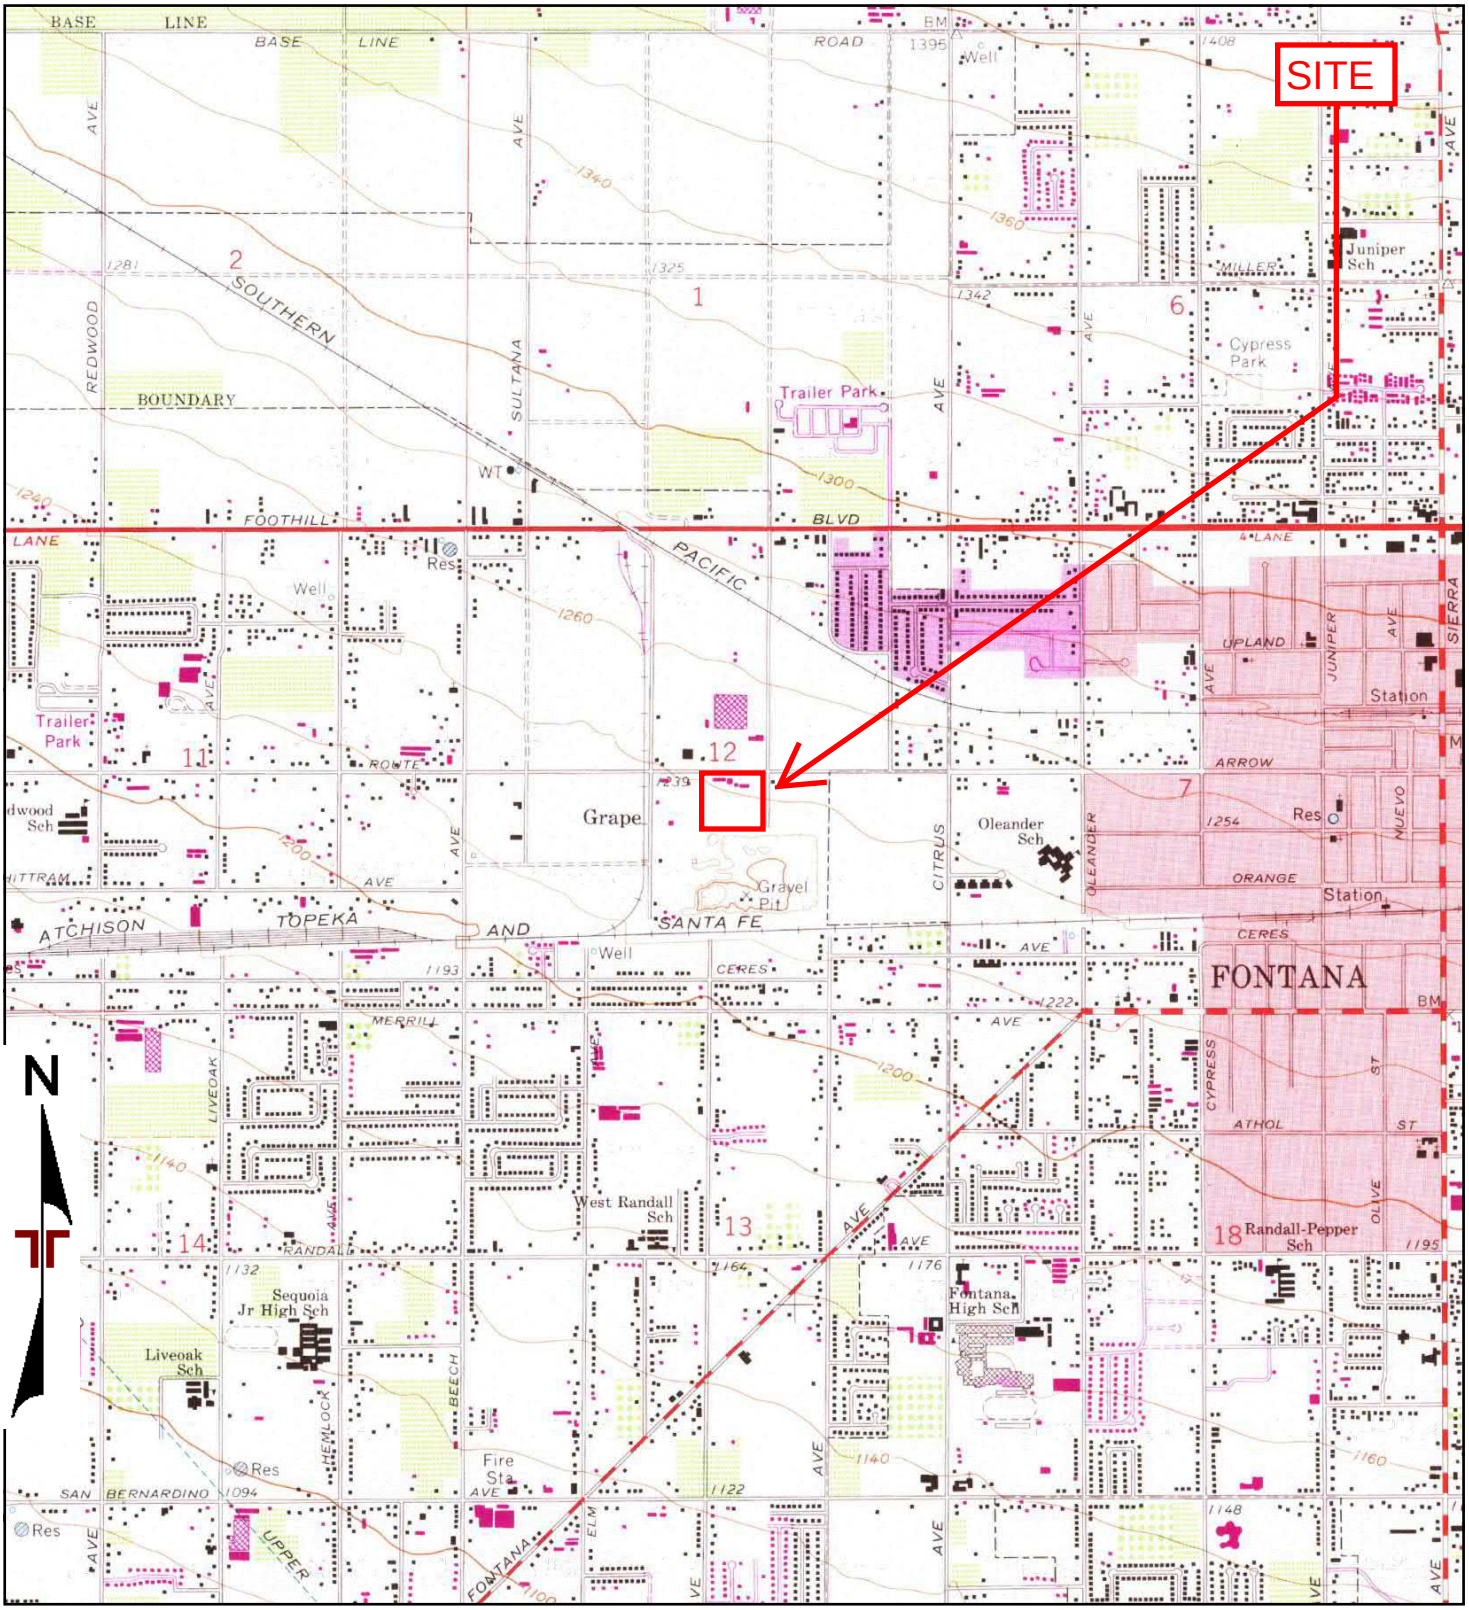

TP, Fontana, 1973, 7.5-minute

0 Miles 0.25 0.5 1 1.5

Project Manager: TGM	Project No. CB207103	Terracon 1355 East Cooley Drive, California Colton, CA 92324	1973 TOPOGRAPHIC MAP Auto Salvage Yard - Fontana 15719 - 15765 Arrow Boulevard Fontana, San Bernardino County, California 92335
Drawn by: LSH	Scale: As Shown		
Checked by: TGM	File Name: N/A		
Approved by: CAP	Date: 1973		

Appendix C

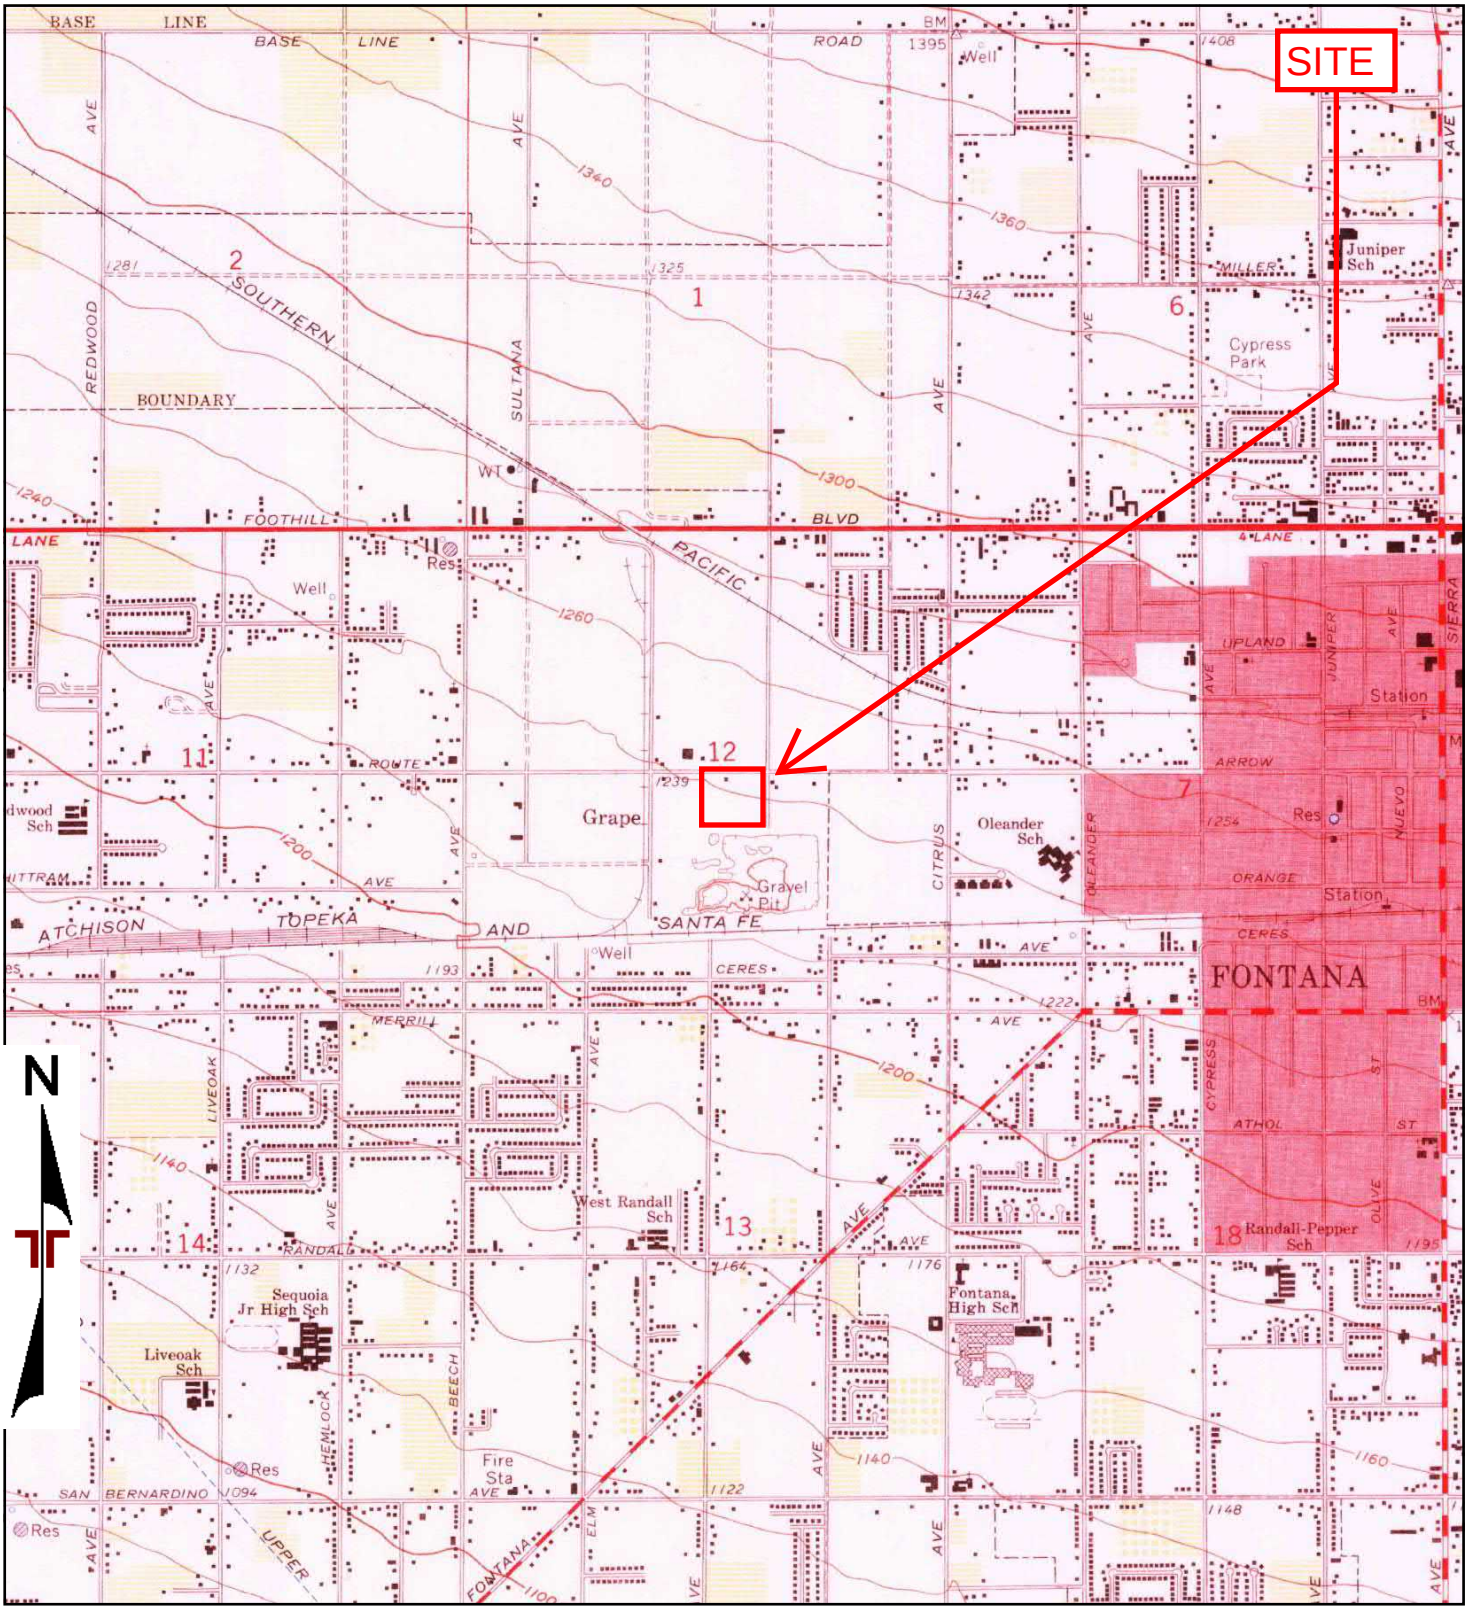

TP, Fontana, 1967, 7.5-minute

0 Miles 0.25 0.5 1 1.5

Project Manager: TGM	Project No. CB207103	Terracon 1355 East Cooley Drive, California Colton, CA 92324	1967 TOPOGRAPHIC MAP Auto Salvage Yard - Fontana 15719 - 15765 Arrow Boulevard Fontana, San Bernardino County, California 92335	Appendix C
Drawn by: LSH	Scale: As Shown			
Checked by: TGM	File Name: N/A			
Approved by: CAP	Date: 1967			

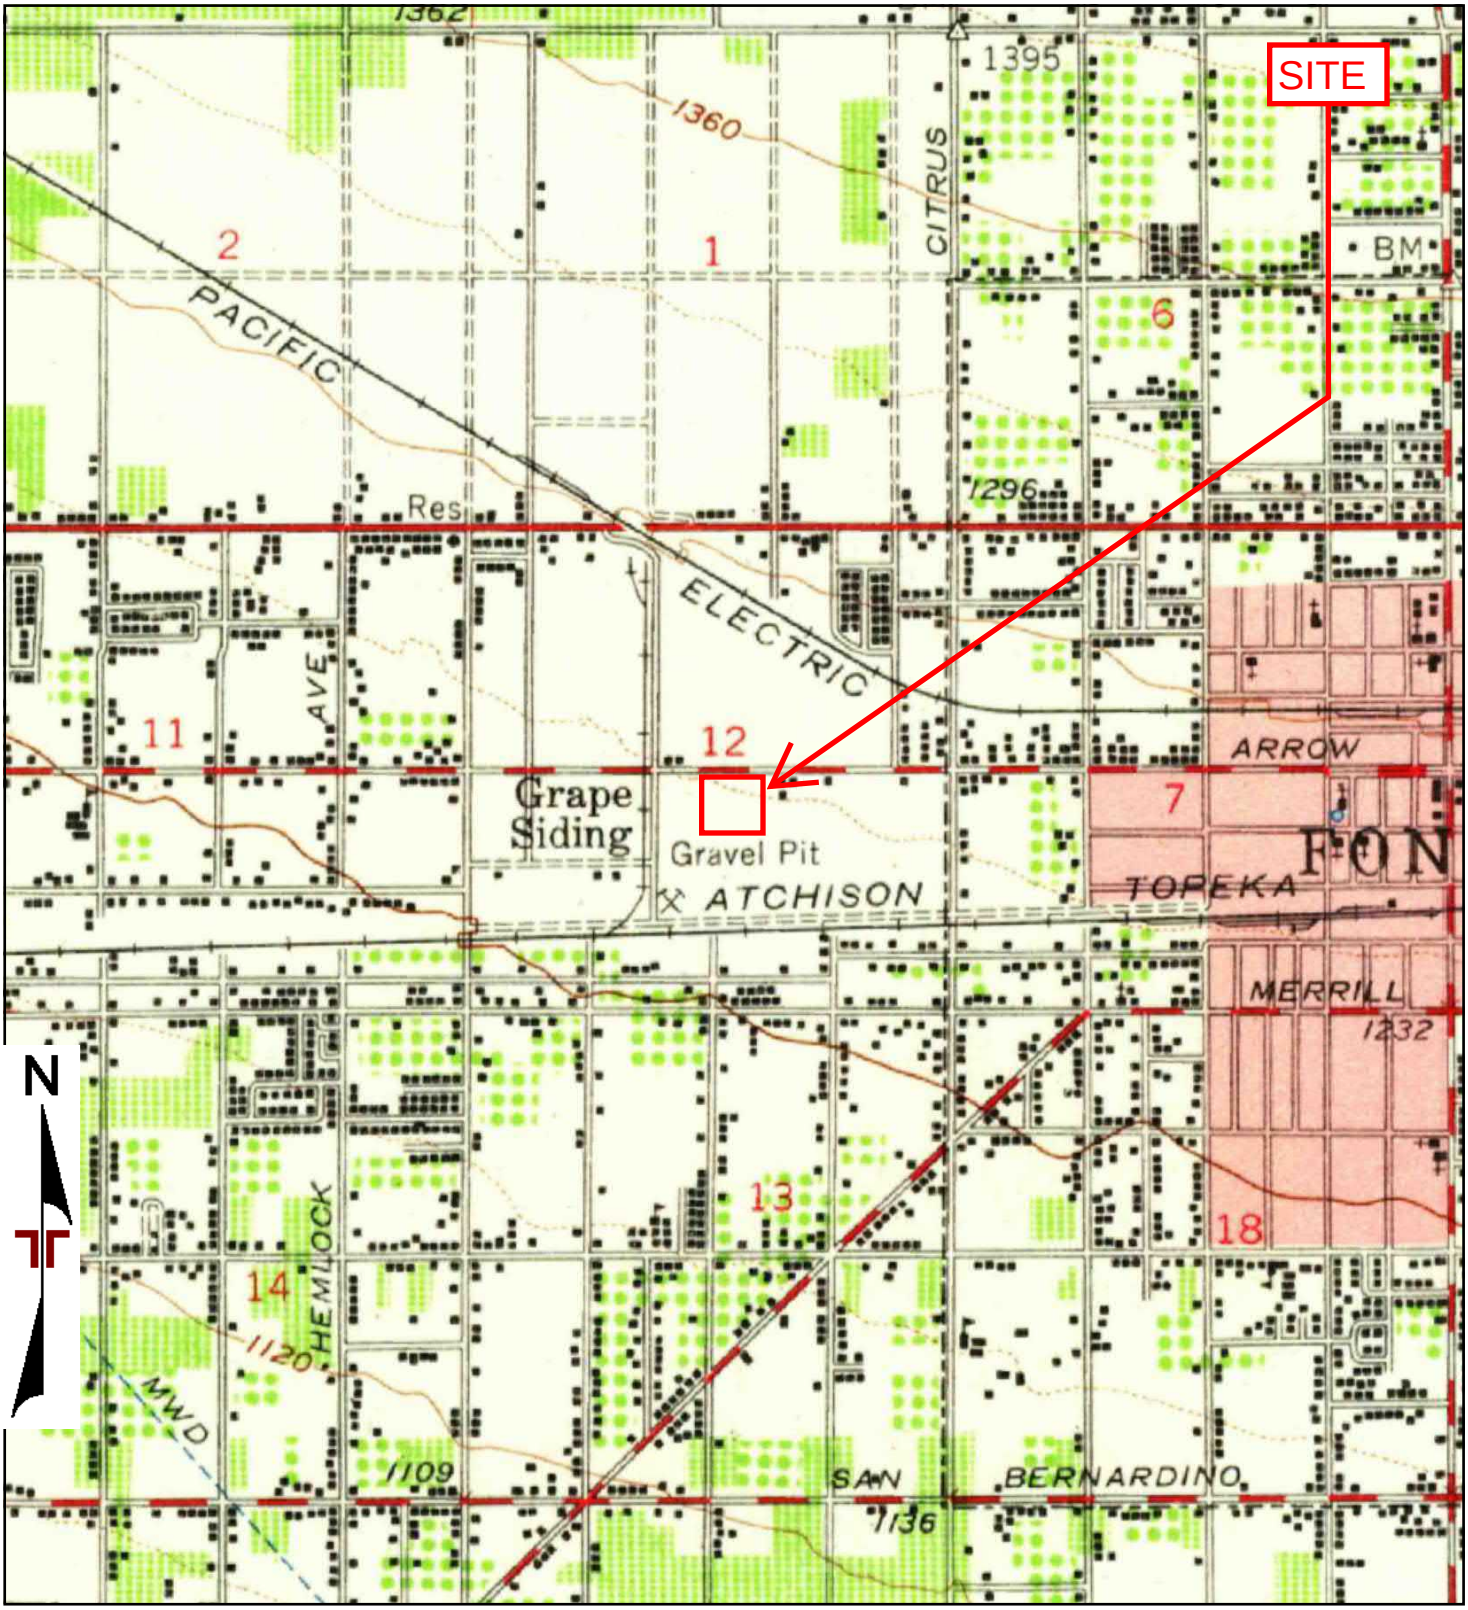

TP, San Bernardino, 1954, 15-minute

0 Miles 0.25 0.5 1 1.5

Project Manager: TGM	Project No. CB207103	Terracon 1355 East Cooley Drive, California Colton, CA 92324	1954 TOPOGRAPHIC MAP Auto Salvage Yard - Fontana 15719 - 15765 Arrow Boulevard Fontana, San Bernardino County, California 92335
Drawn by: LSH	Scale: As Shown		
Checked by: TGM	File Name: N/A		
Approved by: CAP	Date: 1954		

Appendix C

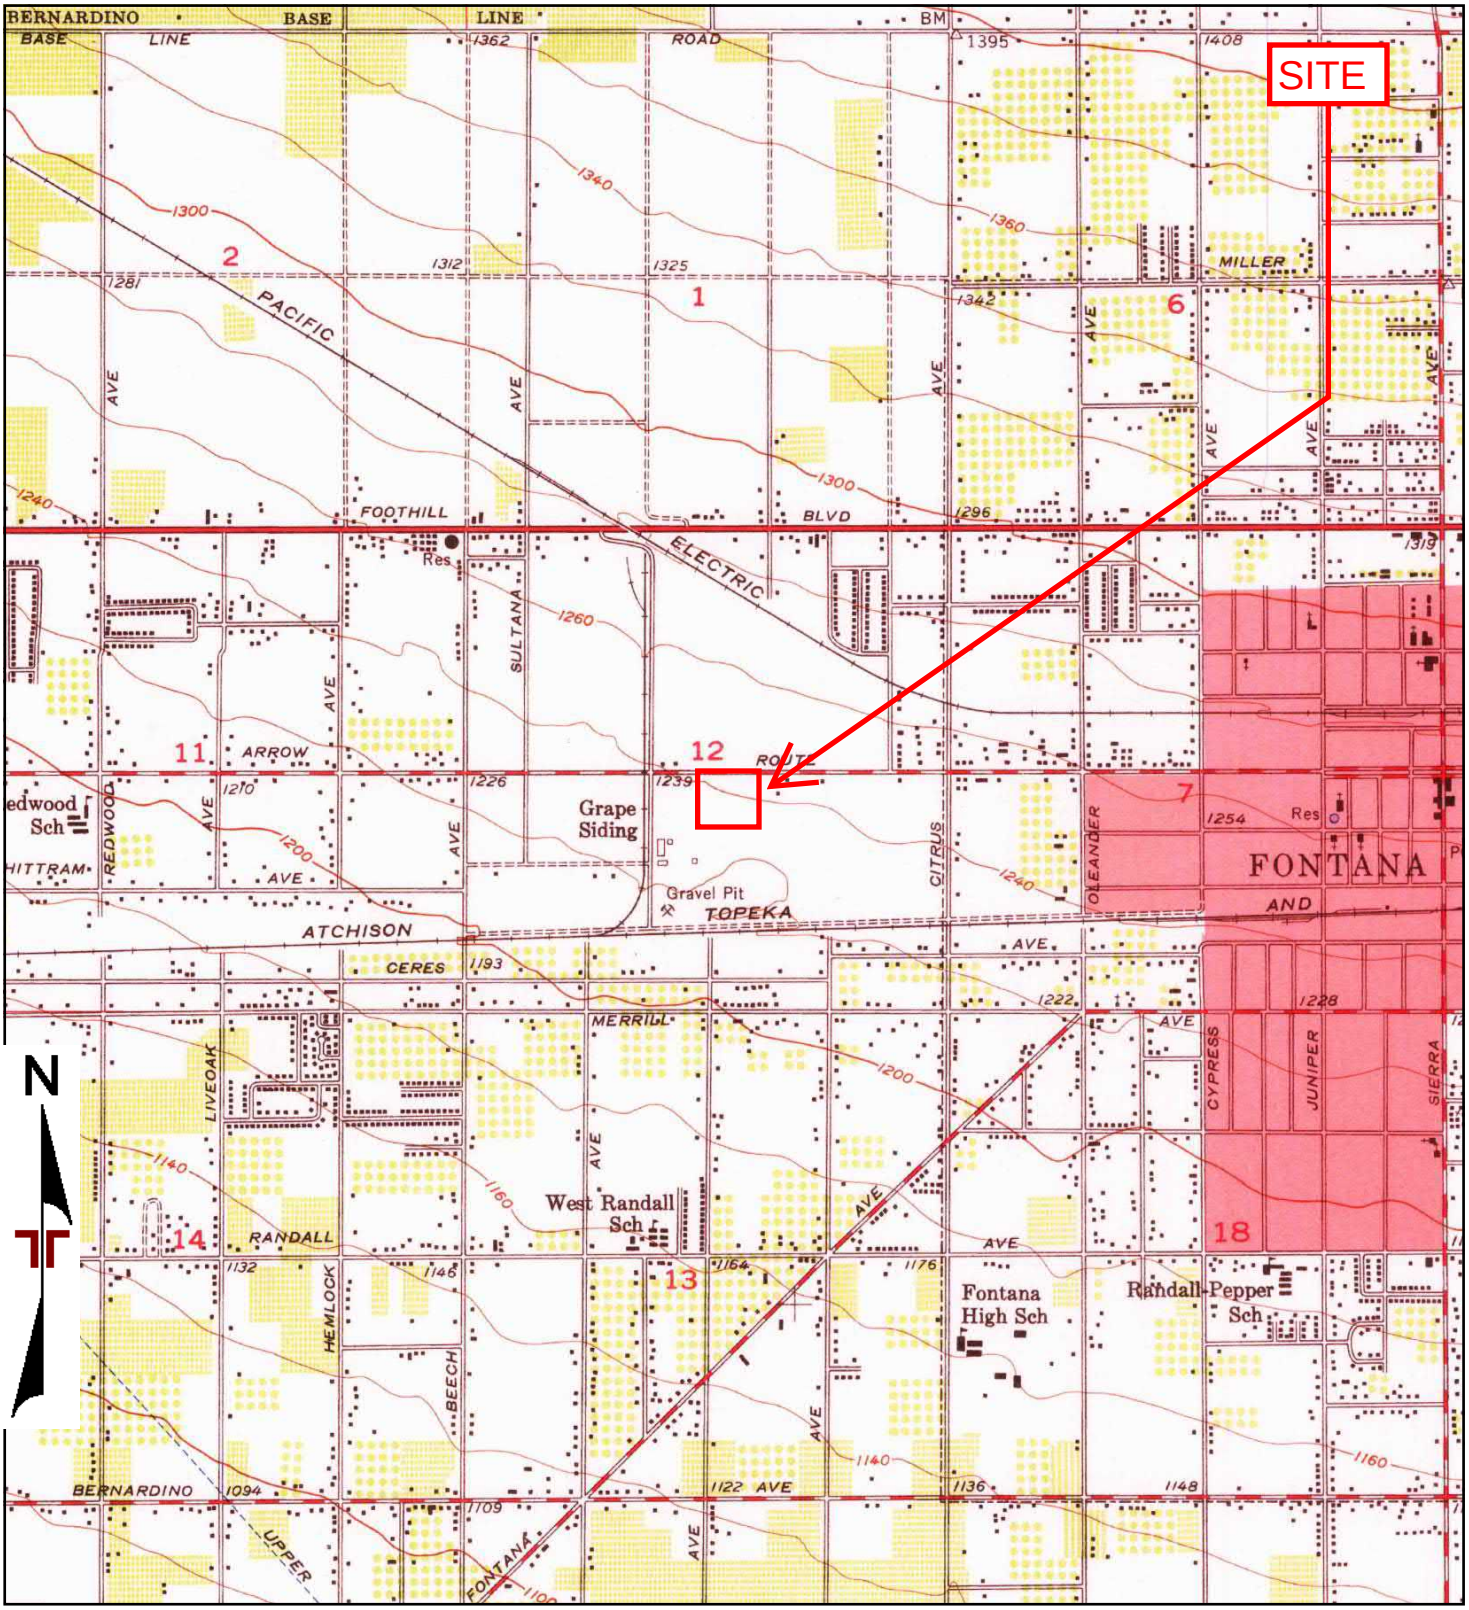

TP, Fontana, 1953, 7.5-minute

0 Miles 0.25 0.5 1 1.5

Project Manager: TGM	Project No. CB207103	Terracon 1355 East Cooley Drive, California Colton, CA 92324	1953 TOPOGRAPHIC MAP Auto Salvage Yard - Fontana 15719 - 15765 Arrow Boulevard Fontana, San Bernardino County, California 92335
Drawn by: LSH	Scale: As Shown		
Checked by: TGM	File Name: N/A		
Approved by: CAP	Date: 1953		

Appendix C

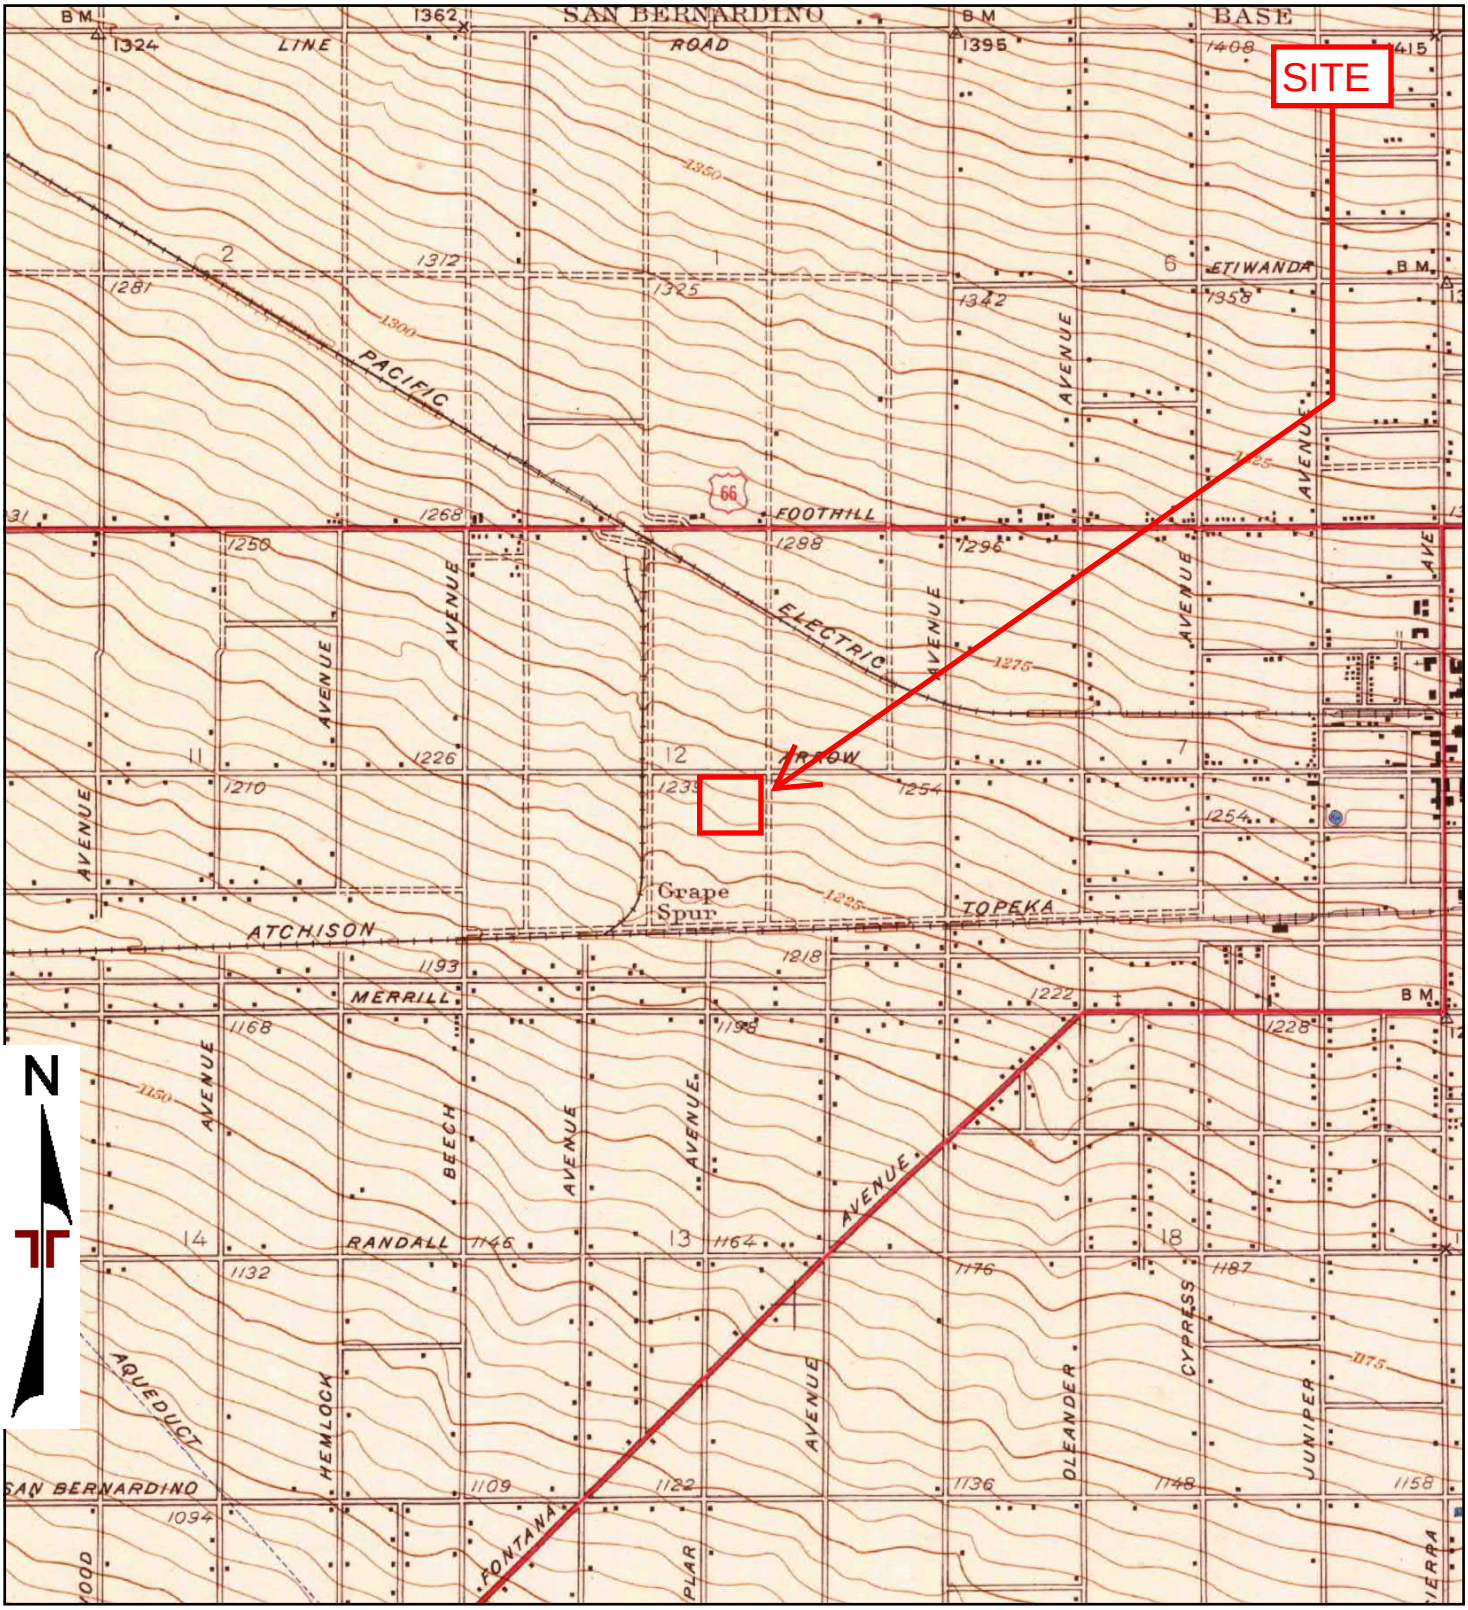

TP, Fontana, 1943, 7.5-minute

0 Miles 0.25 0.5 1 1.5

Project Manager: TGM	Project No. CB207103	Terracon 1355 East Cooley Drive, California Colton, CA 92324	1943 TOPOGRAPHIC MAP Auto Salvage Yard - Fontana 15719 - 15765 Arrow Boulevard Fontana, San Bernardino County, California 92335
Drawn by: LSH	Scale: As Shown		
Checked by: TGM	File Name: N/A		
Approved by: CAP	Date: 1943		

Appendix C

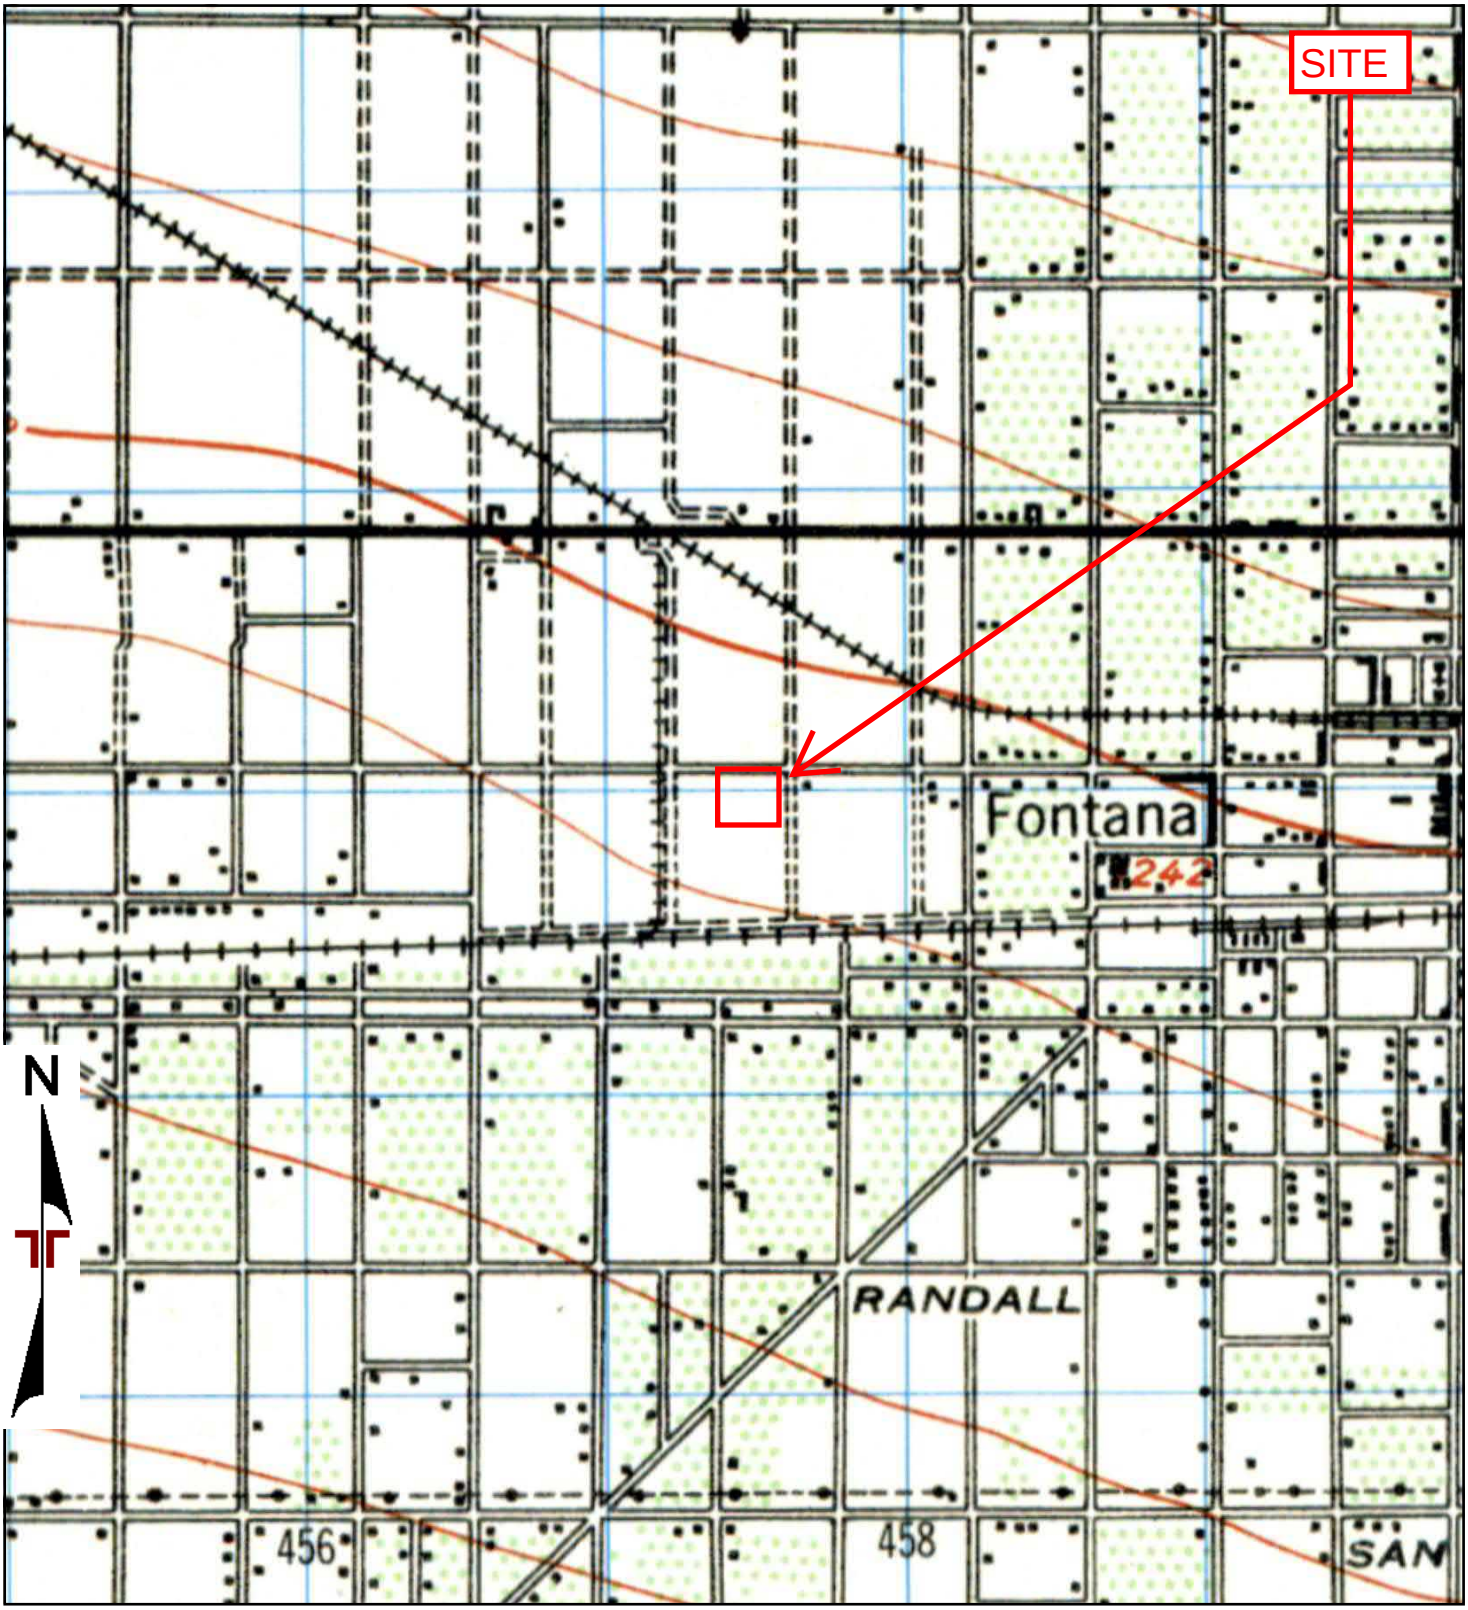

TP, SAN BERNARDINO, 1942, 15-minute

0 Miles 0.25 0.5 1 1.5

Project Manager: TGM	Project No. CB207103	Terracon 1355 East Cooley Drive, California Colton, CA 92324	1942 TOPOGRAPHIC MAP Auto Salvage Yard - Fontana 15719 - 15765 Arrow Boulevard Fontana, San Bernardino County, California 92335
Drawn by: LSH	Scale: As Shown		
Checked by: TGM	File Name: N/A		
Approved by: CAP	Date: 1942		

Appendix C

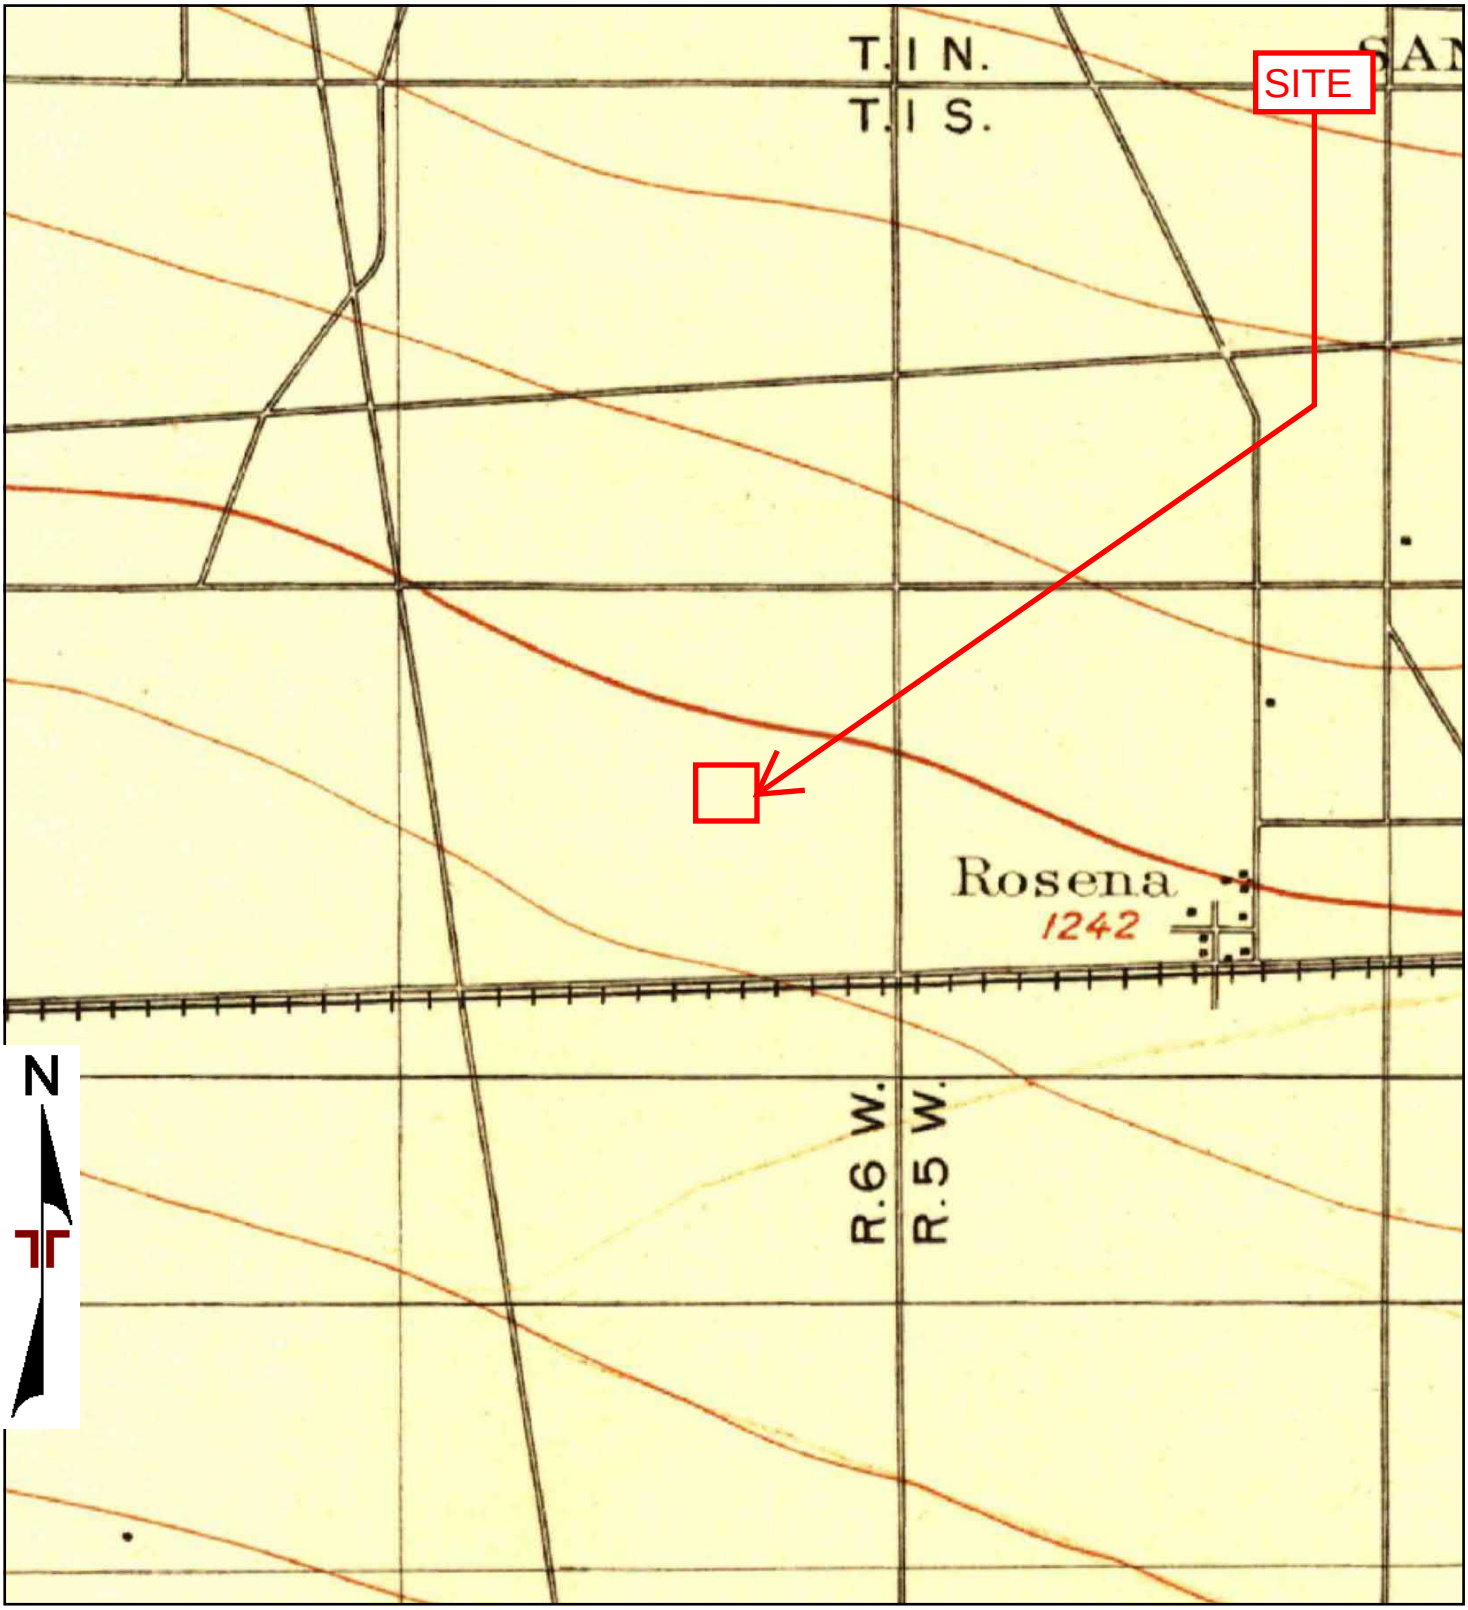

TP, San Bernardino, 1901, 15-minute

0 Miles 0.25 0.5 1 1.5

Project Manager: TGM	Project No. CB207103
Drawn by: LSH	Scale: As Shown
Checked by: TGM	File Name: N/A
Approved by: CAP	Date: 1901

Terracon
1355 East Cooley Drive, California
Colton, CA 92324

1901 TOPOGRAPHIC MAP

Auto Salvage Yard - Fontana
15719 - 15765 Arrow Boulevard
Fontana, San Bernardino County, California 92335

Appendix C

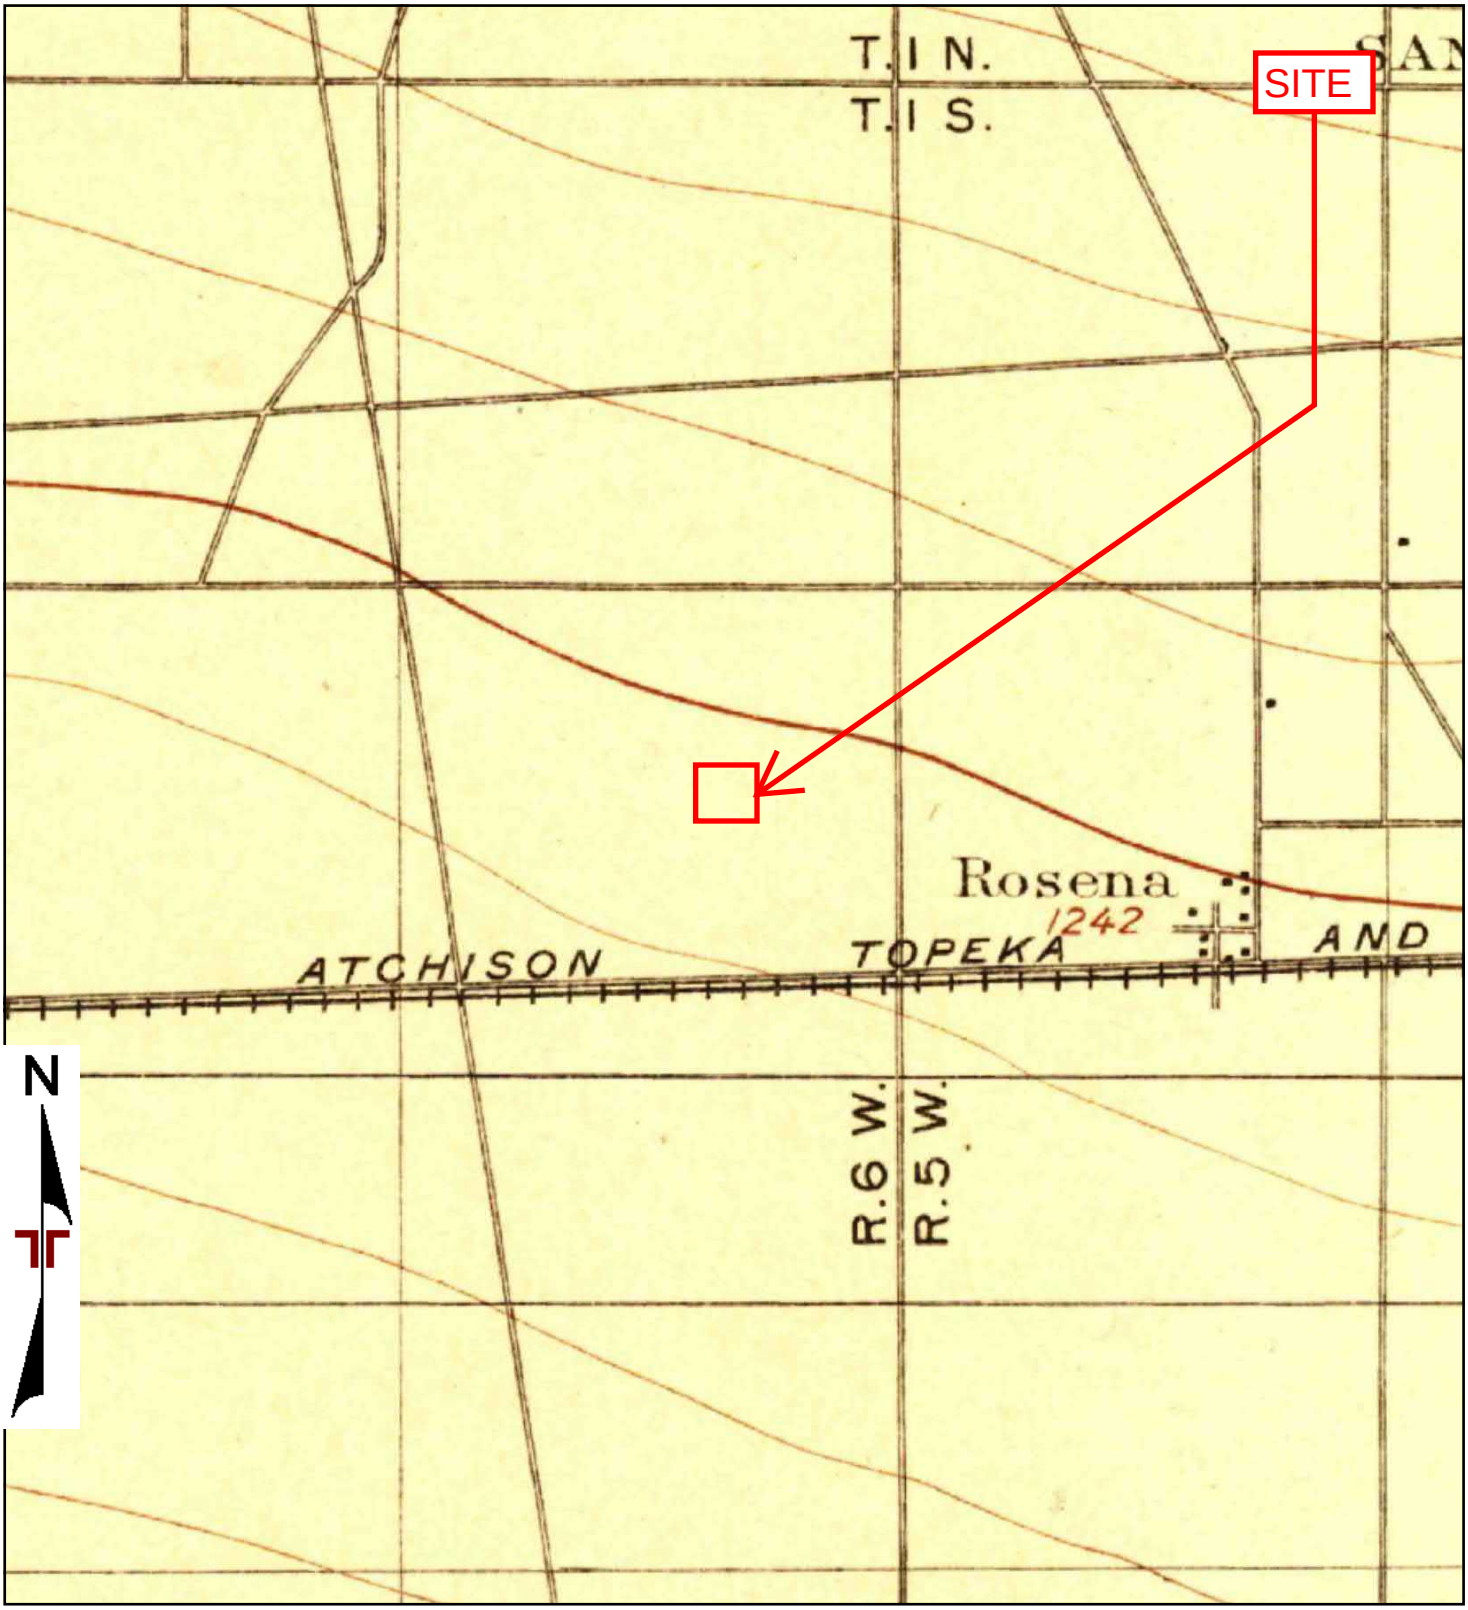

TP, San Bernardino, 1898, 15-minute

0 Miles 0.25 0.5 1 1.5

Project Manager: TGM	Project No. CB207103	Terracon 1355 East Cooley Drive, California Colton, CA 92324	1898 TOPOGRAPHIC MAP Auto Salvage Yard - Fontana 15719 - 15765 Arrow Boulevard Fontana, San Bernardino County, California 92335
Drawn by: LSH	Scale: As Shown		
Checked by: TGM	File Name: N/A		
Approved by: CAP	Date: 1898		

Appendix C

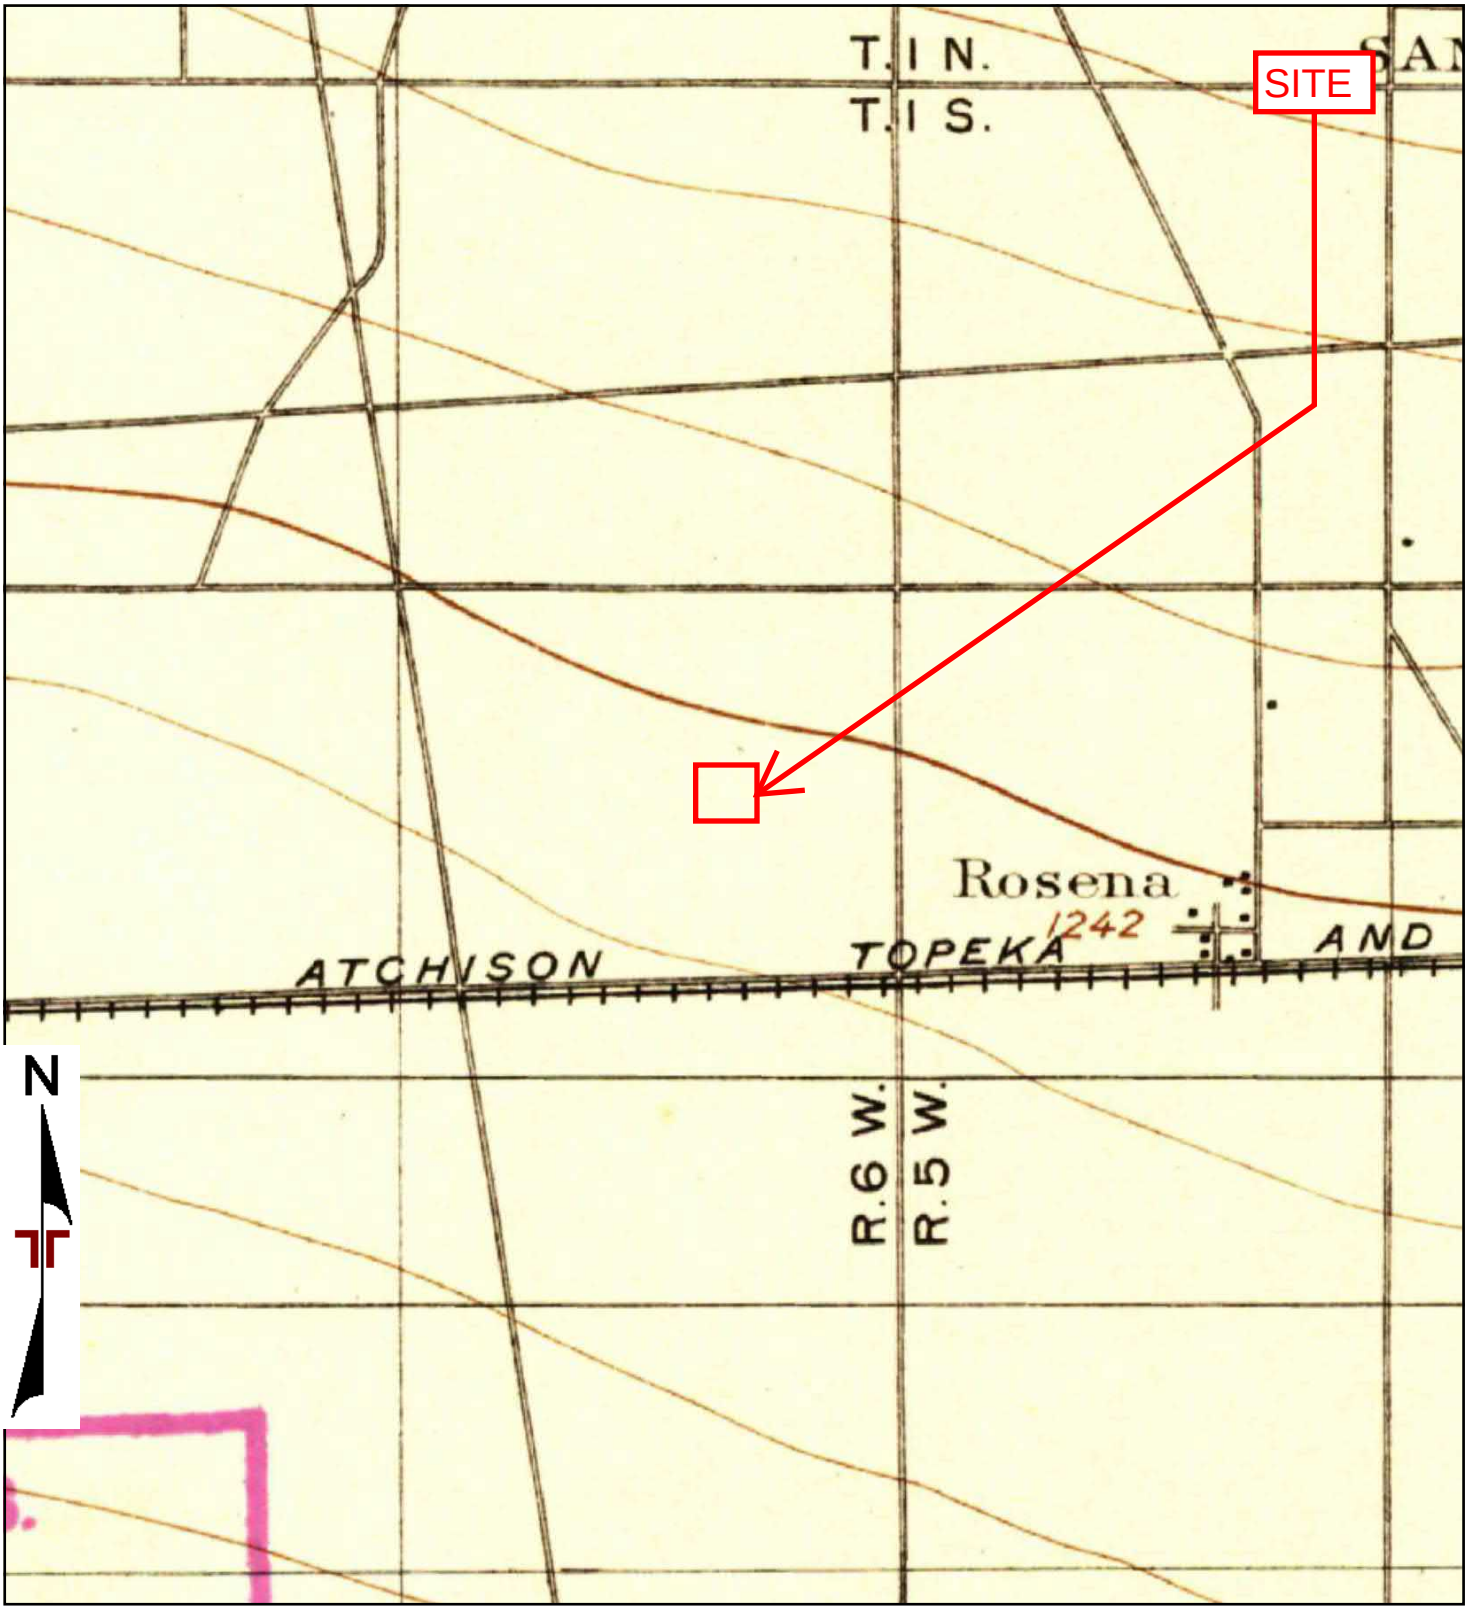

TP, San Bernardino, 1896, 15-minute

0 Miles 0.25 0.5 1 1.5

Project Manager: TGM	Project No. CB207103	Terracon 1355 East Cooley Drive, California Colton, CA 92324	1896 TOPOGRAPHIC MAP Auto Salvage Yard - Fontana 15719 - 15765 Arrow Boulevard Fontana, San Bernardino County, California 92335
Drawn by: LSH	Scale: As Shown		
Checked by: TGM	File Name: N/A		
Approved by: CAP	Date: 1896		

Appendix C

Auto Salvage Yard- Fontana

15719 - 15765 Arrow Boulevard

Fontana, San Bernardino County, California 92335

Inquiry Number: 6212544.8

October 01, 2020

The EDR Aerial Photo Decade Package

6 Armstrong Road, 4th floor
Shelton, CT 06484
Toll Free: 800.352.0050
www.edrnet.com

EDR Aerial Photo Decade Package

10/01/20

Site Name:

Auto Slavage Yard Fontana
15719-15755 Arrow Boulevard
Fontana, CA 92335
EDR Inquiry # 6212544.8

Client Name:

Terracon
1355 East Cooley Drive
Colton, CA 92324
Contact: Laura Hedman

Environmental Data Resources, Inc. (EDR) Aerial Photo Decade Package is a screening tool designed to assist environmental professionals in evaluating potential liability on a target property resulting from past activities. EDR's professional researchers provide digitally reproduced historical aerial photographs, and when available, provide one photo per decade.

Search Results:

Year	Scale	Details	Source
2016	1"=500'	Flight Year: 2016	USDA/NAIP
2012	1"=500'	Flight Year: 2012	USDA/NAIP
2009	1"=500'	Flight Year: 2009	USDA/NAIP
2006	1"=500'	Flight Year: 2006	USDA/NAIP
1994	1"=500'	Acquisition Date: June 01, 1994	USGS/DOQQ
1990	1"=500'	Flight Date: September 06, 1990	USDA
1985	1"=500'	Flight Date: September 13, 1985	USDA
1975	1"=500'	Flight Date: December 01, 1975	USGS
1966	1"=500'	Flight Date: April 16, 1966	USGS
1959	1"=500'	Flight Date: October 15, 1959	USDA
1953	1"=500'	Flight Date: January 31, 1953	USDA
1949	1"=500'	Flight Date: May 21, 1949	USDA
1938	1"=500'	Flight Date: May 27, 1938	USDA

When delivered electronically by EDR, the aerial photo images included with this report are for ONE TIME USE ONLY. Further reproduction of these aerial photo images is prohibited without permission from EDR. For more information contact your EDR Account Executive.

Disclaimer - Copyright and Trademark Notice

This Report contains certain information obtained from a variety of public and other sources reasonably available to Environmental Data Resources, Inc. It cannot be concluded from this Report that coverage information for the target and surrounding properties does not exist from other sources. NO WARRANTY EXPRESSED OR IMPLIED, IS MADE WHATSOEVER IN CONNECTION WITH THIS REPORT. ENVIRONMENTAL DATA RESOURCES, INC. SPECIFICALLY DISCLAIMS THE MAKING OF ANY SUCH WARRANTIES, INCLUDING WITHOUT LIMITATION, MERCHANTABILITY OR FITNESS FOR A PARTICULAR USE OR PURPOSE. ALL RISK IS ASSUMED BY THE USER. IN NO EVENT SHALL ENVIRONMENTAL DATA RESOURCES, INC. BE LIABLE TO ANYONE, WHETHER ARISING OUT OF ERRORS OR OMISSIONS, NEGLIGENCE, ACCIDENT OR ANY OTHER CAUSE, FOR ANY LOSS OF DAMAGE, INCLUDING, WITHOUT LIMITATION, SPECIAL, INCIDENTAL, CONSEQUENTIAL, OR EXEMPLARY DAMAGES. ANY LIABILITY ON THE PART OF ENVIRONMENTAL DATA RESOURCES, INC. IS STRICTLY LIMITED TO A REFUND OF THE AMOUNT PAID FOR THIS REPORT. Purchaser accepts this Report "AS IS". Any analyses, estimates, ratings, environmental risk levels or risk codes provided in this Report are provided for illustrative purposes only, and are not intended to provide, nor should they be interpreted as providing any facts regarding, or prediction or forecast of, any environmental risk for any property. Only a Phase I Environmental Site Assessment performed by an environmental professional can provide information regarding the environmental risk for any property. Additionally, the information provided in this Report is not to be construed as legal advice.

Copyright 2020 by Environmental Data Resources, Inc. All rights reserved. Reproduction in any media or format, in whole or in part, of any report or map of Environmental Data Resources, Inc., or its affiliates, is prohibited without prior written permission.

EDR and its logos (including Sanborn and Sanborn Map) are trademarks of Environmental Data Resources, Inc. or its affiliates. All other trademarks used herein are the property of their respective owners.

0 Feet 500 1000 2000

Project Manager: TGM	Project No: CB207103	Terracon 1355 East Cooley Drive, Suite C Colton, CA 92324	2016 AERIAL PHOTOGRAPH Auto Salvage Yard - Fontana 15719 - 15765 Arrow Boulevard Fontana, San Bernardino County, California 92335
Drawn By: LSH	Scale: As Shown		Appendix: C
Checked By: TGM	File Name: N/A		
Approved By: CAP	Date: 2016		

0 Feet 500 1000 2000

Project Manager: TGM	Project No: CB207103	Terracon 1355 East Cooley Drive, Suite C Colton, CA 92324	2012 AERIAL PHOTOGRAPH Auto Salvage Yard - Fontana 15719 - 15765 Arrow Boulevard Fontana, San Bernardino County, California 92335
Drawn By: LSH	Scale: As Shown		Appendix C
Checked By: TGM	File Name: N/A		
Approved By: CAP	Date: 2012		

0 Feet 500 1000 2000

Project Manager: TGM	Project No: CB207103	Terracon 1355 East Cooley Drive, Suite C Colton, CA 92324	2009 AERIAL PHOTOGRAPH Auto Salvage Yard - Fontana 15719 - 15765 Arrow Boulevard Fontana, San Bernardino County, California 92335	Appendix C
Drawn By: LSH	Scale: As Shown			
Checked By: TGM	File Name: N/A			
Approved By: CAP	Date: 2009			

0 Feet 500 1000 2000

Project Manager: TGM	Project No: CB207103	Terracon 1355 East Cooley Drive, Suite C Colton, CA 92324	2006 AERIAL PHOTOGRAPH Auto Salvage Yard - Fontana 15719 - 15765 Arrow Boulevard Fontana, San Bernardino County, California 92335
Drawn By: LSH	Scale: As Shown		Appendix: C
Checked By: TGM	File Name: N/A		
Approved By: CAP	Date: 2006		

0 Feet 500 1000 2000

Project Manager: TGM	Project No: CB207103	Terracon 1355 East Cooley Drive, Suite C Colton, CA 92324	1994 AERIAL PHOTOGRAPH Auto Salvage Yard - Fontana 15719 - 15765 Arrow Boulevard Fontana, San Bernardino County, California 92335	Appendix C
Drawn By: LSH	Scale: As Shown			
Checked By: TGM	File Name: N/A			
Approved By: CAP	Date: 1994			

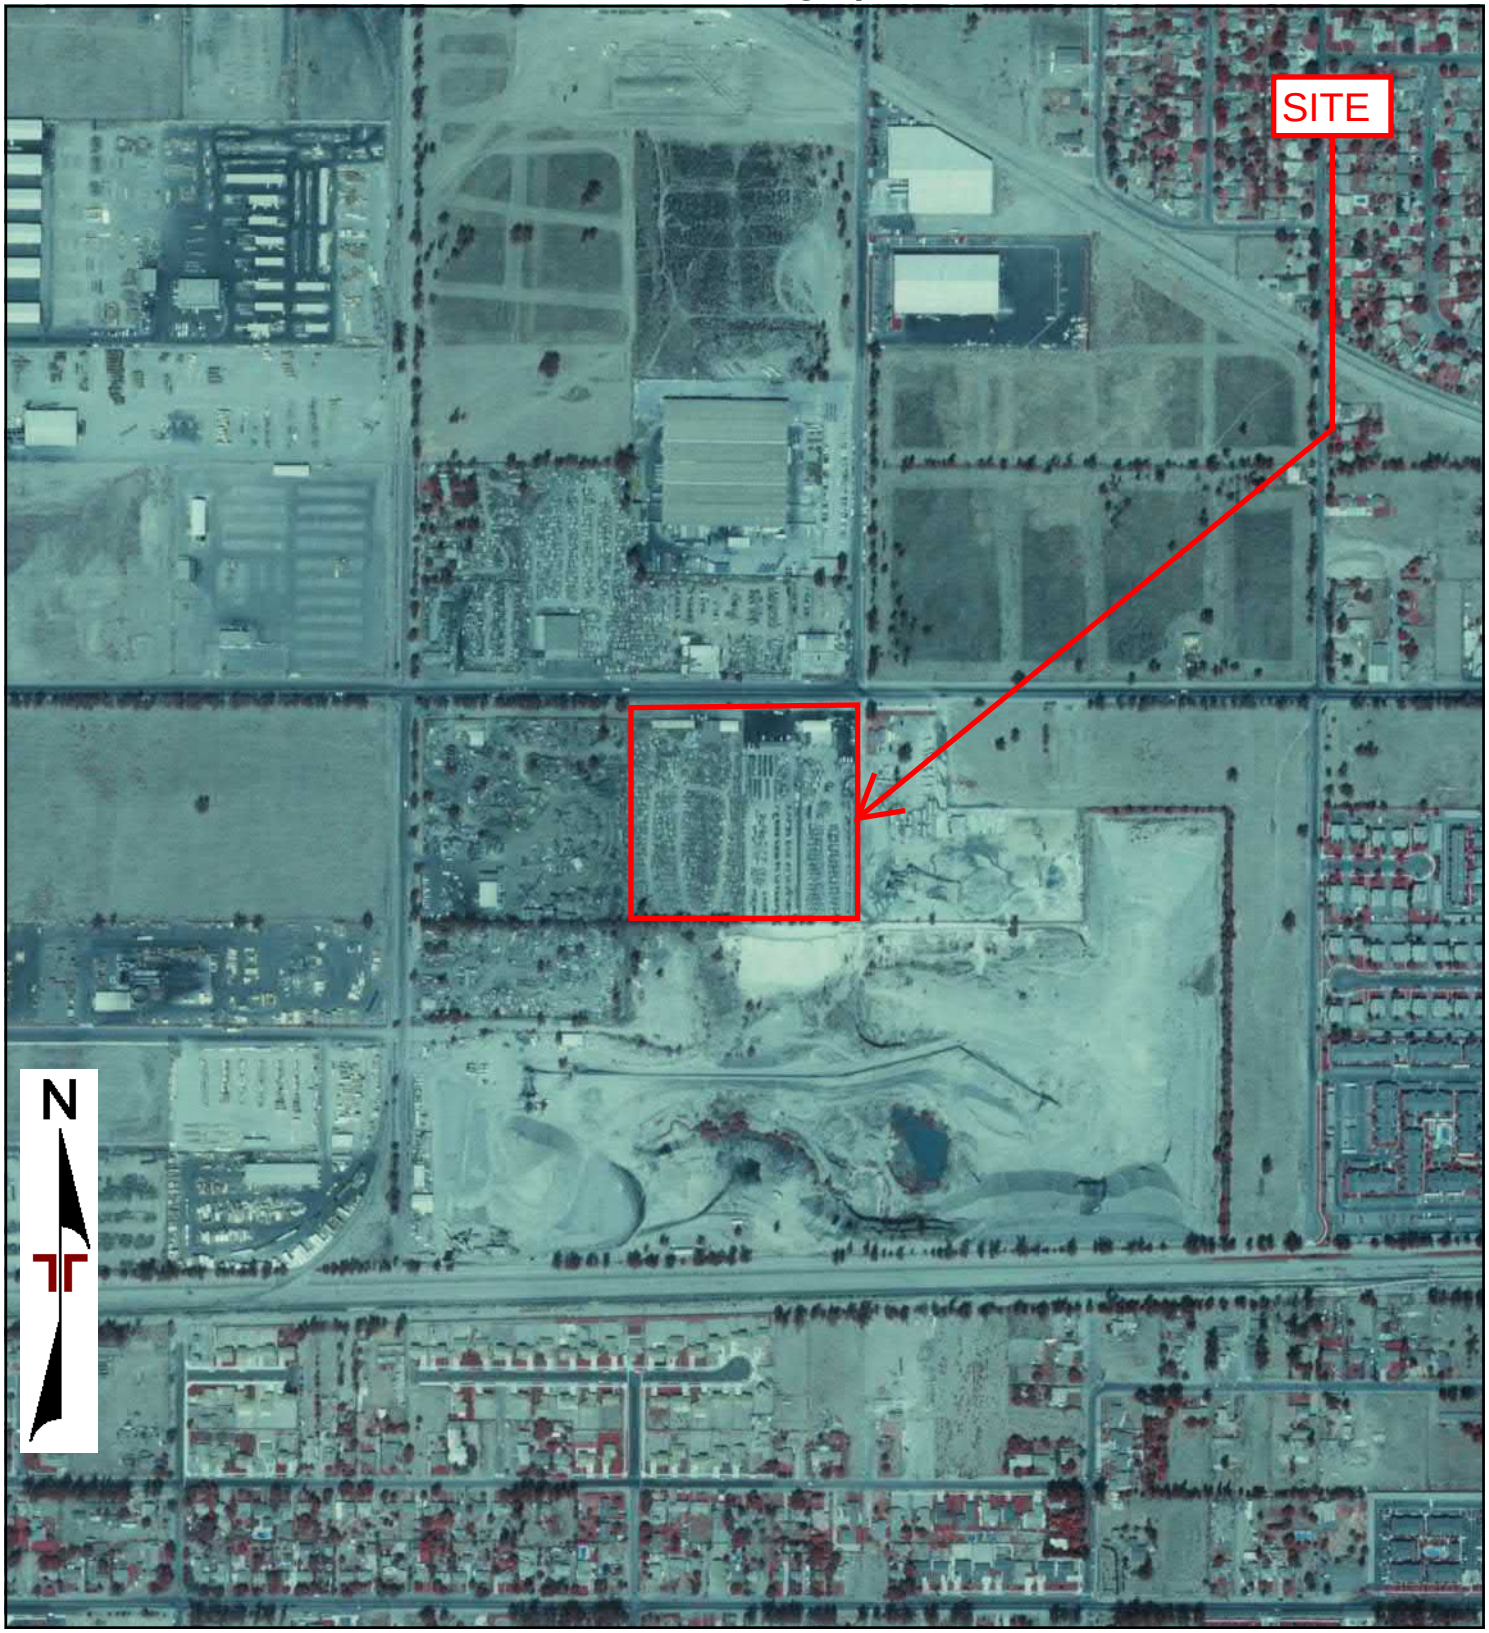

0 Feet 500 1000 2000

Project Manager: TGM	Project No: CB207103	Terracon 1355 East Cooley Drive, Suite C Colton, CA 92324	1990 AERIAL PHOTOGRAPH Auto Salvage Yard - Fontana 15719 - 15765 Arrow Boulevard Fontana, San Bernardino County, California 92335
Drawn By: LSH	Scale: As Shown		Appendix C
Checked By: TGM	File Name: N/A		
Approved By: CAP	Date: 1990		

0 Feet 500 1000 2000

Project Manager: TGM	Project No: CB207103	Terracon 1355 East Cooley Drive, Suite C Colton, CA 92324	1985 AERIAL PHOTOGRAPH Auto Salvage Yard - Fontana 15719 - 15765 Arrow Boulevard Fontana, San Bernardino County, California 92335	Appendix C
Drawn By: LSH	Scale: As Shown			
Checked By: TGM	File Name: N/A			
Approved By: CAP	Date: 1985			

0 Feet 500 1000 2000

Project Manager: TGM	Project No: CB207103	Terracon 1355 East Cooley Drive, Suite C Colton, CA 92324	1975 AERIAL PHOTOGRAPH Auto Salvage Yard - Fontana 15719 - 15765 Arrow Boulevard Fontana, San Bernardino County, California 92335	Appendix
Drawn By: LSH	Scale: As Shown			C
Checked By: TGM	File Name: N/A			
Approved By: CAP	Date: 1975			

0 Feet 500 1000 2000

Project Manager: TGM	Project No: CB207103	Terracon 1355 East Cooley Drive, Suite C Colton, CA 92324	1966 AERIAL PHOTOGRAPH Auto Salvage Yard - Fontana 15719 - 15765 Arrow Boulevard Fontana, San Bernardino County, California 92335
Drawn By: LSH	Scale: As Shown		Appendix C
Checked By: TGM	File Name: N/A		
Approved By: CAP	Date: 1966		

Aerial Photograph

1959

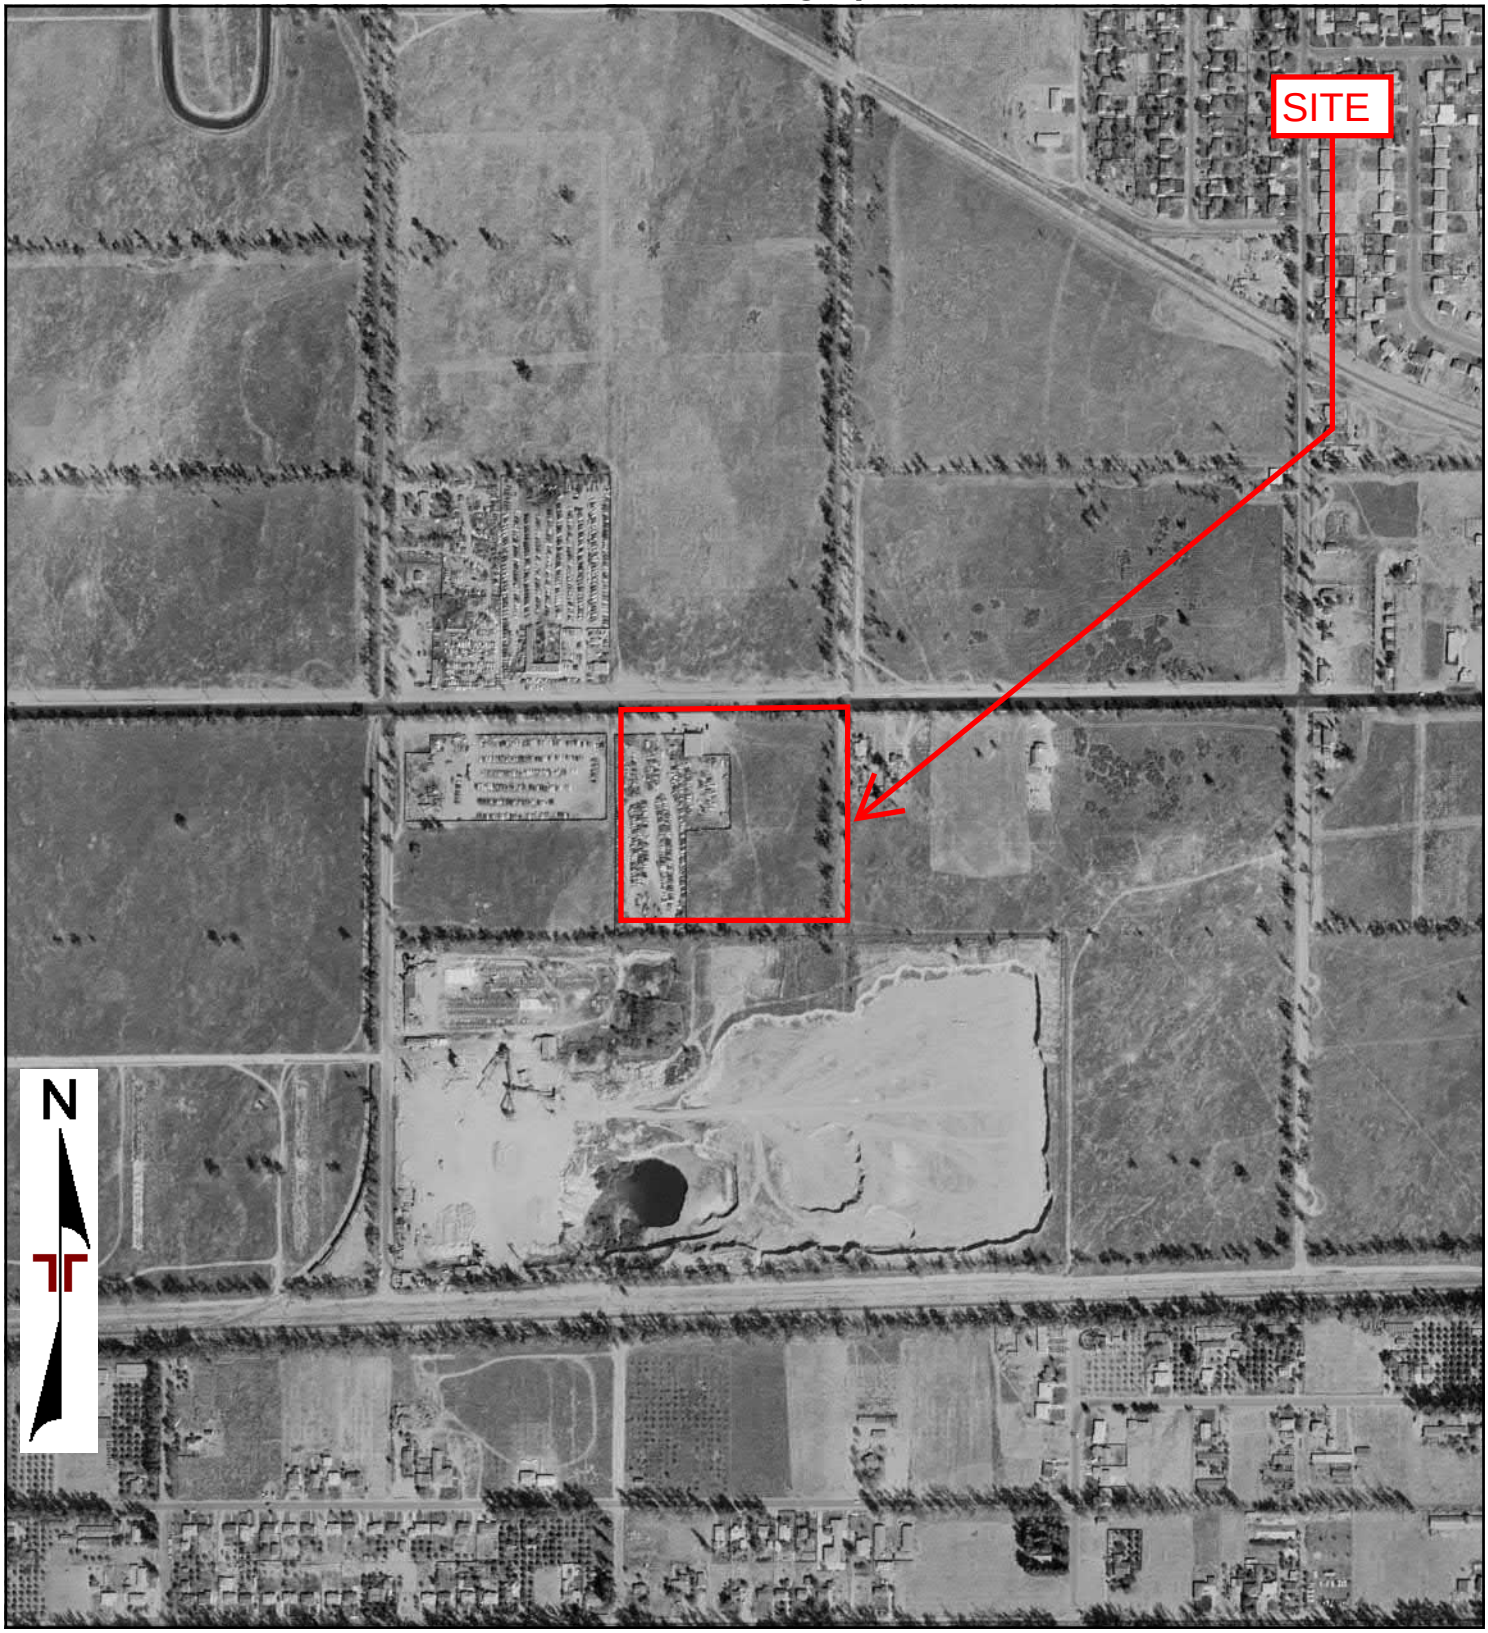

0 Feet 500 1000 2000

Project Manager: TGM	Project No: CB207103	Terracon 1355 East Cooley Drive, Suite C Colton, CA 92324	1959 AERIAL PHOTOGRAPH Auto Salvage Yard - Fontana 15719 - 15765 Arrow Boulevard Fontana, San Bernardino County, California 92335	Appendix C
Drawn By: LSH	Scale: As Shown			
Checked By: TGM	File Name: N/A			
Approved By: CAP	Date: 1959			

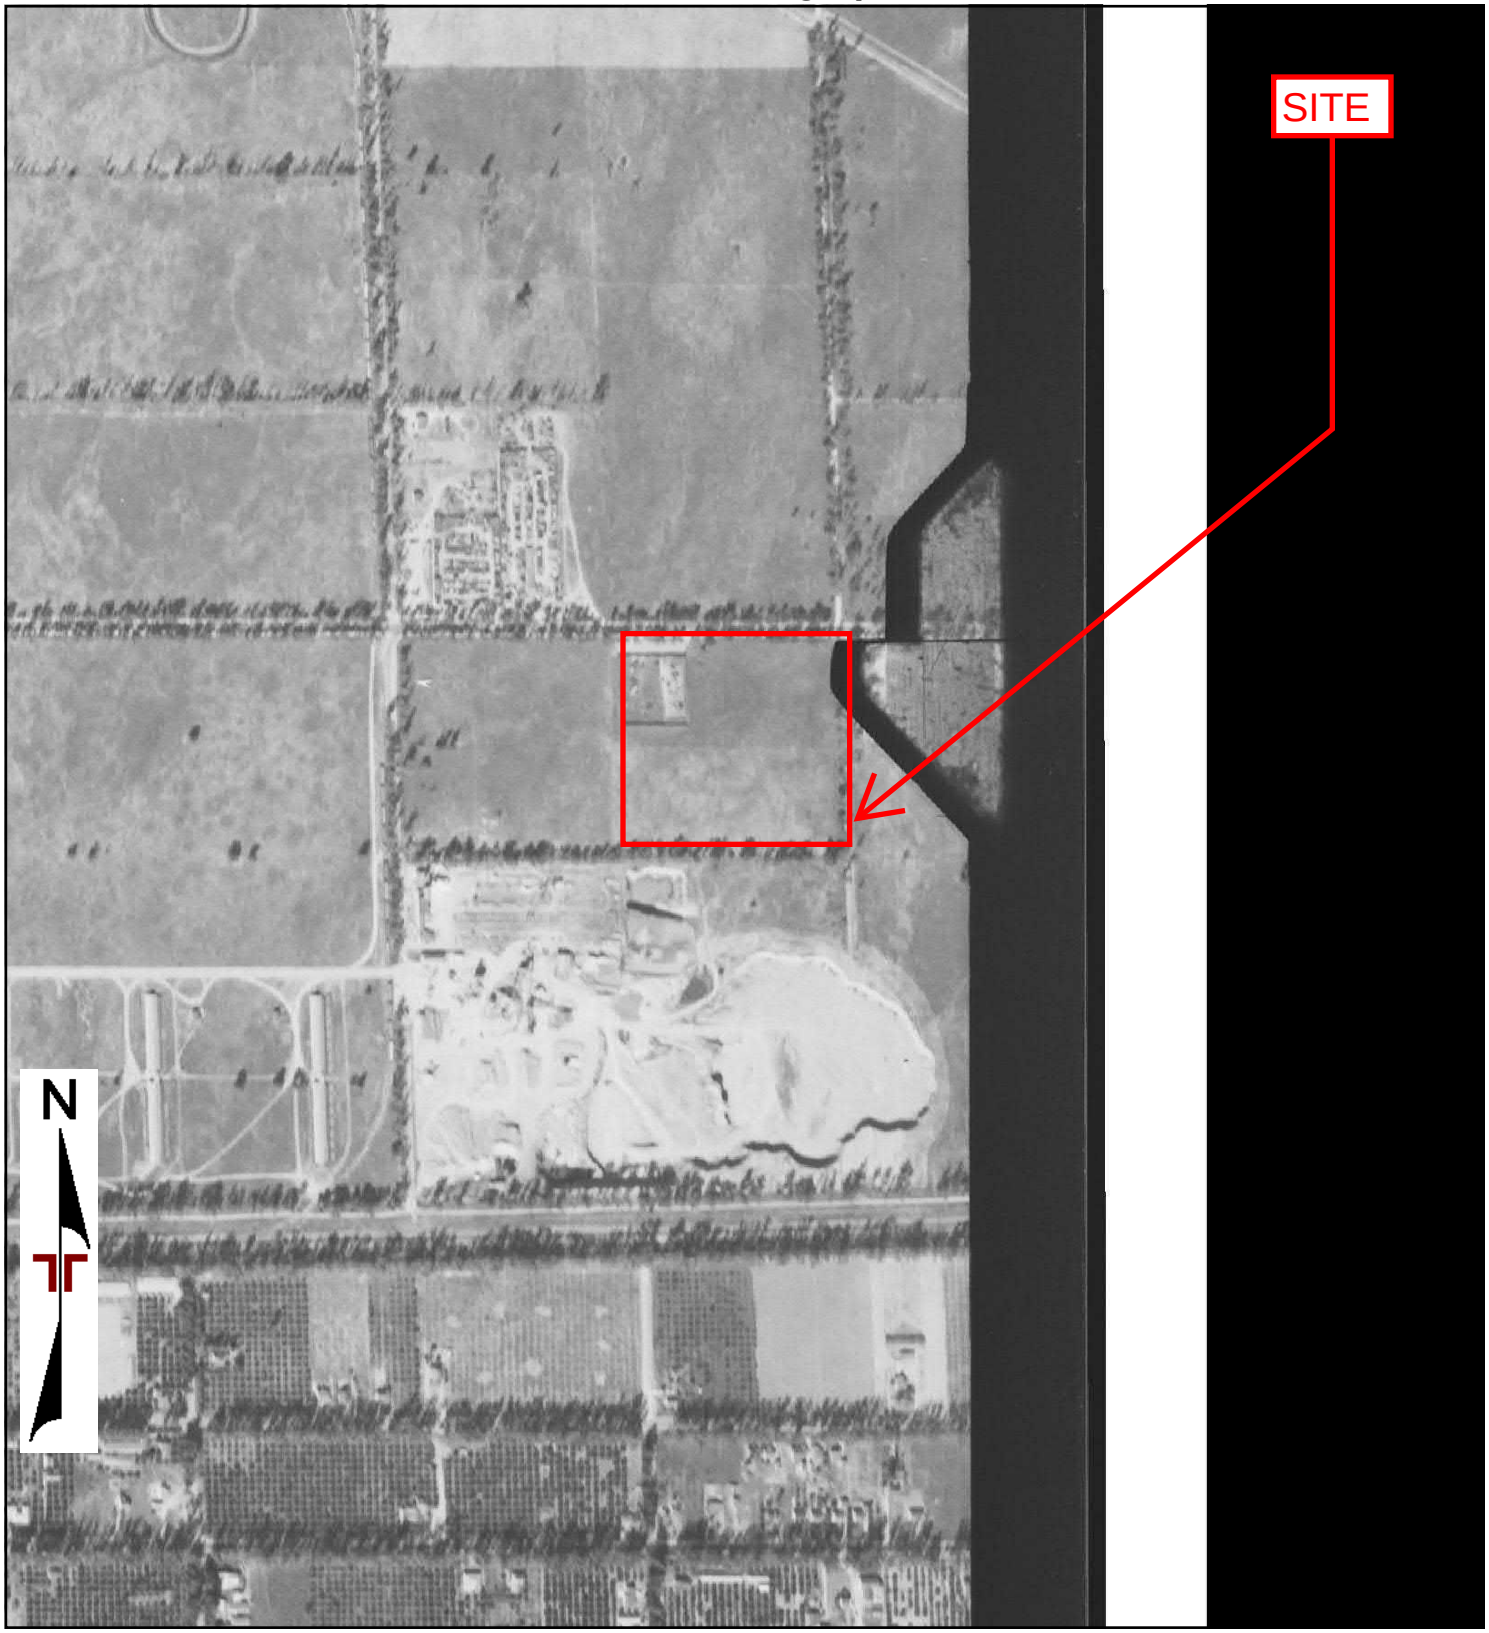

0 Feet 500 1000 2000

Project Manager: TGM	Project No: CB207103	Terracon 1355 East Cooley Drive, Suite C Colton, CA 92324	1953 AERIAL PHOTOGRAPH Auto Salvage Yard - Fontana 15719 - 15765 Arrow Boulevard Fontana, San Bernardino County, California 92335	Appendix
Drawn By: LSH	Scale: As Shown			C
Checked By: TGM	File Name: N/A			
Approved By: CAP	Date: 1953			

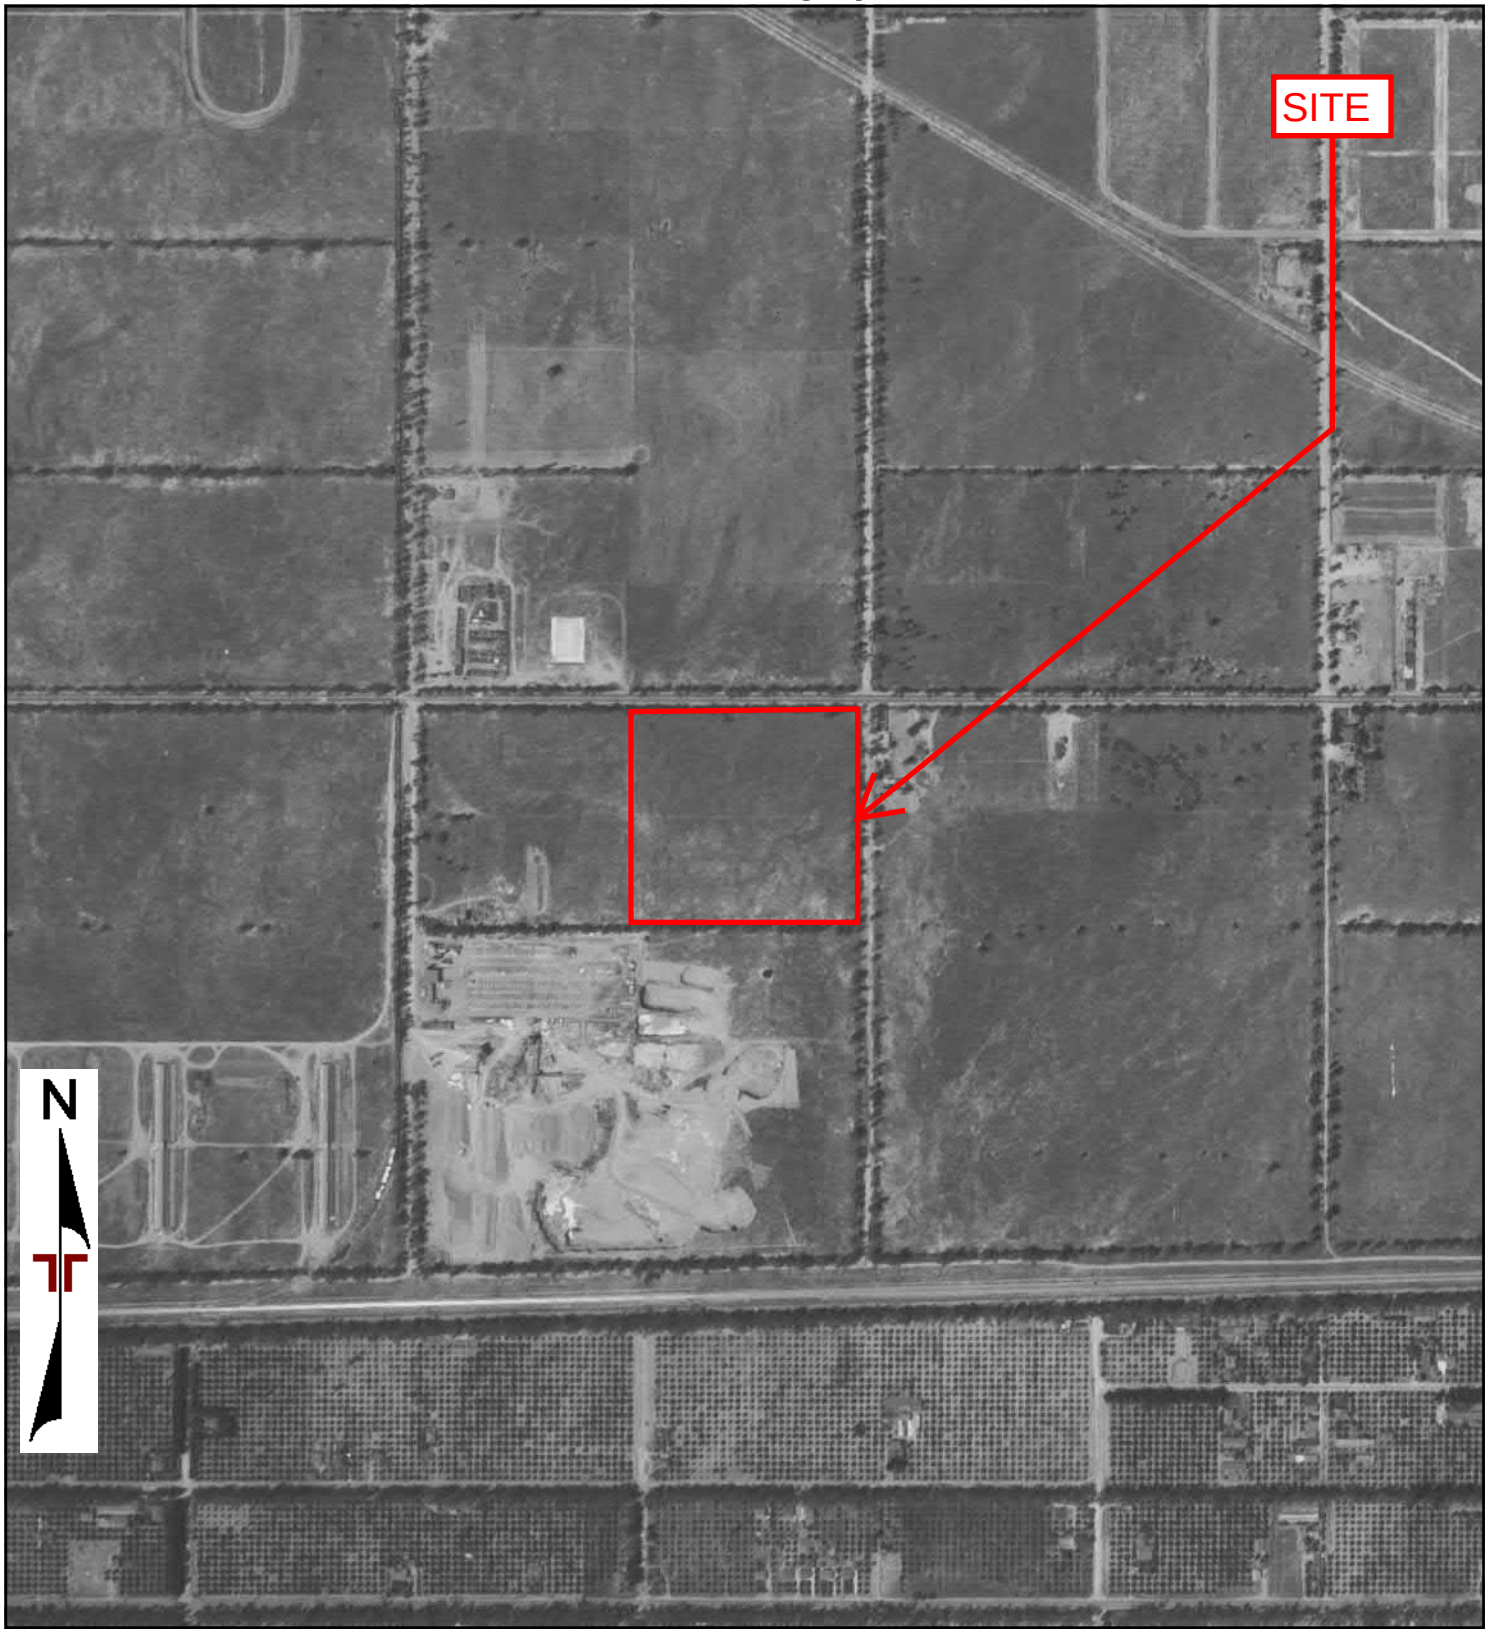

0 Feet 500 1000 2000

Project Manager: TGM	Project No: CB207103	Terracon 1355 East Cooley Drive, Suite C Colton, CA 92324	1949 AERIAL PHOTOGRAPH Auto Salvage Yard - Fontana 15719 - 15765 Arrow Boulevard Fontana, San Bernardino County, California 92335	Appendix
Drawn By: LSH	Scale: As Shown			C
Checked By: TGM	File Name: N/A			
Approved By: CAP	Date: 1949			

0 Feet 500 1000 2000

Project Manager: TGM	Project No: CB207103	Terracon 1355 East Cooley Drive, Suite C Colton, CA 92324	1938 AERIAL PHOTOGRAPH Auto Salvage Yard - Fontana 15719 - 15765 Arrow Boulevard Fontana, San Bernardino County, California 92335	Appendix
Drawn By: LSH	Scale: As Shown			C
Checked By: TGM	File Name: N/A			
Approved By: CAP	Date: 1938			

Auto Salvage Yard - Fontana

15719 - 15765 Arrow Boulevard

Fontana, San Bernardino County, California 92335

Inquiry Number: 6212544.3

October 01, 2020

Certified Sanborn® Map Report

6 Armstrong Road, 4th floor
Shelton, CT 06484
Toll Free: 800.352.0050
www.edrnet.com

Certified Sanborn® Map Report

10/01/20

Site Name:

Auto Slavage Yard Fontana
15719-15755 Arrow Boulevard
Fontana, CA 92335
EDR Inquiry # 6212544.3

Client Name:

Terracon
1355 East Cooley Drive
Colton, CA 92324
Contact: Laura Hedman

The Sanborn Library has been searched by EDR and maps covering the target property location as provided by Terracon were identified for the years listed below. The Sanborn Library is the largest, most complete collection of fire insurance maps. The collection includes maps from Sanborn, Bromley, Perris & Browne, Hopkins, Barlow, and others. Only Environmental Data Resources Inc. (EDR) is authorized to grant rights for commercial reproduction of maps by the Sanborn Library LLC, the copyright holder for the collection. Results can be authenticated by visiting www.edrnet.com/sanborn.

The Sanborn Library is continually enhanced with newly identified map archives. This report accesses all maps in the collection as of the day this report was generated.

Certified Sanborn Results:

Certification # 3D2D-4A7B-AB81

PO # CB207103

Project CB207103

UNMAPPED PROPERTY

This report certifies that the complete holdings of the Sanborn Library, LLC collection have been searched based on client supplied target property information, and fire insurance maps covering the target property were not found.

Sanborn® Library search results

Certification #: 3D2D-4A7B-AB81

The Sanborn Library includes more than 1.2 million fire insurance maps from Sanborn, Bromley, Perris & Browne, Hopkins, Barlow and others which track historical property usage in approximately 12,000 American cities and towns. Collections searched:

- ☑ Library of Congress
- ☑ University Publications of America
- ☑ EDR Private Collection

The Sanborn Library LLC Since 1866™

Limited Permission To Make Copies

Terracon (the client) is permitted to make up to FIVE photocopies of this Sanborn Map transmittal and each fire insurance map accompanying this report solely for the limited use of its customer. No one other than the client is authorized to make copies. Upon request made directly to an EDR Account Executive, the client may be permitted to make a limited number of additional photocopies. This permission is conditioned upon compliance by the client, its customer and their agents with EDR's copyright policy; a copy of which is available upon request.

Disclaimer - Copyright and Trademark Notice

This Report contains certain information obtained from a variety of public and other sources reasonably available to Environmental Data Resources, Inc. It cannot be concluded from this Report that coverage information for the target and surrounding properties does not exist from other sources. NO WARRANTY EXPRESSED OR IMPLIED, IS MADE WHATSOEVER IN CONNECTION WITH THIS REPORT. ENVIRONMENTAL DATA RESOURCES, INC. SPECIFICALLY DISCLAIMS THE MAKING OF ANY SUCH WARRANTIES, INCLUDING WITHOUT LIMITATION, MERCHANTABILITY OR FITNESS FOR A PARTICULAR USE OR PURPOSE. ALL RISK IS ASSUMED BY THE USER. IN NO EVENT SHALL ENVIRONMENTAL DATA RESOURCES, INC. BE LIABLE TO ANYONE, WHETHER ARISING OUT OF ERRORS OR OMISSIONS, NEGLIGENCE, ACCIDENT OR ANY OTHER CAUSE, FOR ANY LOSS OF DAMAGE, INCLUDING, WITHOUT LIMITATION, SPECIAL, INCIDENTAL, CONSEQUENTIAL, OR EXEMPLARY DAMAGES. ANY LIABILITY ON THE PART OF ENVIRONMENTAL DATA RESOURCES, INC. IS STRICTLY LIMITED TO A REFUND OF THE AMOUNT PAID FOR THIS REPORT. Purchaser accepts this Report "AS IS". Any analyses, estimates, ratings, environmental risk levels or risk codes provided in this Report are provided for illustrative purposes only, and are not intended to provide, nor should they be interpreted as providing any facts regarding, or prediction or forecast of, any environmental risk for any property. Only a Phase I Environmental Site Assessment performed by an environmental professional can provide information regarding the environmental risk for any property. Additionally, the information provided in this Report is not to be construed as legal advice.

Copyright 2020 by Environmental Data Resources, Inc. All rights reserved. Reproduction in any media or format, in whole or in part, of any report or map of Environmental Data Resources, Inc., or its affiliates, is prohibited without prior written permission.

EDR and its logos (including Sanborn and Sanborn Map) are trademarks of Environmental Data Resources, Inc. or its affiliates. All other trademarks used herein are the property of their respective owners.

Auto Salvage Yard - Fontana
15719 - 15765 Arrow Boulevard
Fontana, San Bernardino County, California 92335

Inquiry Number: 6212544.5 October 02, 2020

The EDR-City Directory Abstract

Environmental Data Resources Inc

6 Armstrong Road
Shelton, CT 06484
800.352.0050
www.edrnet.com

TABLE OF CONTENTS

SECTION

Executive Summary

Findings

City Directory Images

Thank you for your business.
Please contact EDR at 1-800-352-0050
with any questions or comments.

Disclaimer - Copyright and Trademark Notice

This Report contains certain information obtained from a variety of public and other sources reasonably available to Environmental Data Resources, Inc. It cannot be concluded from this Report that coverage information for the target and surrounding properties does not exist from other sources. **NO WARRANTY EXPRESSED OR IMPLIED, IS MADE WHATSOEVER IN CONNECTION WITH THIS REPORT. ENVIRONMENTAL DATA RESOURCES, INC. SPECIFICALLY DISCLAIMS THE MAKING OF ANY SUCH WARRANTIES, INCLUDING WITHOUT LIMITATION, MERCHANTABILITY OR FITNESS FOR A PARTICULAR USE OR PURPOSE. ALL RISK IS ASSUMED BY THE USER. IN NO EVENT SHALL ENVIRONMENTAL DATA RESOURCES, INC. BE LIABLE TO ANYONE, WHETHER ARISING OUT OF ERRORS OR OMISSIONS, NEGLIGENCE, ACCIDENT OR ANY OTHER CAUSE, FOR ANY LOSS OR DAMAGE, INCLUDING, WITHOUT LIMITATION, SPECIAL, INCIDENTAL, CONSEQUENTIAL, OR EXEMPLARY DAMAGES. ANY LIABILITY ON THE PART OF ENVIRONMENTAL DATA RESOURCES, INC. IS STRICTLY LIMITED TO A REFUND OF THE AMOUNT PAID FOR THIS REPORT.** Purchaser accepts this Report "AS IS". Any analyses, estimates, ratings, environmental risk levels or risk codes provided in this Report are provided for illustrative purposes only, and are not intended to provide, nor should they be interpreted as providing any facts regarding, or prediction orforecast of, any environmental risk for any property. Only a Phase I Environmental Site Assessment performed by an environmental professional can provide information regarding the environmental risk for any property. Additionally, the information provided in this Report is not to be construed as legal advice.

Copyright 2020 by Environmental Data Resources, Inc. All rights reserved. Reproduction in any media or format, in whole or in part, of any report or map of Environmental Data Resources, Inc. or its affiliates is prohibited without prior written permission.

EDR and its logos (including Sanborn and Sanborn Map) are trademarks of Environmental Data Resources, Inc. or its affiliates. All other trademarks used herein are the property of their respective owners.

EXECUTIVE SUMMARY

DESCRIPTION

Environmental Data Resources, Inc.'s (EDR) City Directory Abstract is a screening tool designed to assist environmental professionals in evaluating potential liability on a target property resulting from past activities. EDR's City Directory Abstract includes a search and abstract of available city directory data. For each address, the directory lists the name of the corresponding occupant at five year intervals.

Business directories including city, cross reference and telephone directories were reviewed, if available, at approximately five year intervals for the years spanning 1922 through 2017. This report compiles information gathered in this review by geocoding the latitude and longitude of properties identified and gathering information about properties within 660 feet of the target property.

A summary of the information obtained is provided in the text of this report.

RECORD SOURCES

EDR's Digital Archive combines historical directory listings from sources such as Cole Information and Dun & Bradstreet. These standard sources of property information complement and enhance each other to provide a more comprehensive report.

EDR is licensed to reproduce certain City Directory works by the copyright holders of those works. The purchaser of this EDR City Directory Report may include it in report(s) delivered to a customer. Reproduction of City Directories without permission of the publisher or licensed vendor may be a violation of copyright.

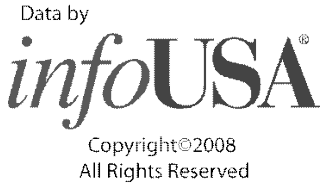

RESEARCH SUMMARY

The following research sources were consulted in the preparation of this report. An "X" indicates where information was identified in the source and provided in this report.

Year	Source	TP	Adjoining	Text Abstract	Source Image
2017	Cole Information Services	-	X	X	-
	Cole Information Services	X	X	X	-
2014	Cole Information Services	-	X	X	-
	Cole Information Services	X	X	X	-
2009	Cole Information Services	-	X	X	-
	Cole Information Services	X	X	X	-
2008	Haines Company, Inc.	-	X	X	-
	Haines Company, Inc.	X	X	X	-
2004	Cole Information Services	-	X	X	-
	Cole Information Services	X	X	X	-
2003	Haines & Co Publishers	-	X	X	-
	Haines & Co Publishers	X	X	X	-

EXECUTIVE SUMMARY

Year	Source	TP	Adjoining	Text Abstract	Source Image
2002	SBC PACIFIC BELL	-	X	X	-
	SBC PACIFIC BELL	X	X	X	-
1999	Cole Information Services	-	X	X	-
	Cole Information Services	X	X	X	-
1996	Pacific Bell	-	X	X	-
	Pacific Bell	X	X	X	-
1995	GTE Directories	-	-	-	-
1994	Cole Information Services	-	X	X	-
	Cole Information Services	X	X	X	-
1991	GTE California Incorporated	-	X	X	-
	GTE California Incorporated	X	X	X	-
1990	Pacific Bell	-	X	X	-
	Pacific Bell	X	X	X	-
1985	GTE	-	-	-	-
1981	General Telephone Company of California	-	-	-	-
1980	GTE	-	-	-	-
1975	Pacific Telephone Co	-	X	X	-
	Pacific Telephone Co	X	X	X	-
1970	General Telephone Company of California	-	X	X	-
	General Telephone Company of California	X	X	X	-
1965	Luskey Brothers & Co	-	X	X	-
	Luskey Brothers & Co	X	X	X	-
1964	Luskey Brothers & Co	-	-	-	-
1961	Luskey Brothers& Co Publishers	-	-	-	-
1960	Luskey Brothers & Co Publishers	-	X	X	-
	Luskey Brothers & Co Publishers	X	X	X	-
1956	General Telephone Company Publishers	-	-	-	-
1955	The Pacific Telephone and Telegraph Co	-	X	X	-
	The Pacific Telephone and Telegraph Co	X	X	X	-
1951	Los Angeles Directory Co Publishers	-	-	-	-
1950	The Pacific Telephone and Telegraph Co	-	-	-	-
1949	San Bernardino Directory Co. Publishers	-	-	-	-
1946	Los Angeles Directory Company Publishers	-	-	-	-
1945	Southern Califronia Telephone Company	-	-	-	-
1942	San Bernardino Directory Co Publisher	-	-	-	-
1941	Associated Telephone Company Limited	-	-	-	-
1940	Los Angeles Directory Co.	-	-	-	-
1938	Los Angeles Directory Co.	-	-	-	-
1936	San Bernardino Directory Co Publisher	-	-	-	-
1934	Los Angeles Directory Co.	-	-	-	-

EXECUTIVE SUMMARY

Year	Source	TP	Adjoining	Text Abstract	Source Image
1931	Los Angeles Directory Co.	-	-	-	-
1930	San Bernardino Directory Co Publisher	-	-	-	-
1926	Los Angeles Directory Co.	-	-	-	-
1923	Los Angeles Directory Company	-	-	-	-
1922	R.L. Polk & Co Publishers	-	-	-	-

EXECUTIVE SUMMARY

SELECTED ADDRESSES

The following addresses were selected by the client, for EDR to research. An "X" indicates where information was identified.

Address	***Type***	***Findings***
15615 Arrow Boulevard	Client Entered	X
15666 Arrow Boulevard	Client Entered	X
15682 Arrow Boulevard	Client Entered	X
15750 Arrow Boulevard	Client Entered	X
15815 Arrow Boulevard	Client Entered	X
15808 Arrow Boulevard	Client Entered	X
8635 Lime Avenue	Client Entered	X
8747 Lime Avenue	Client Entered	X

FINDINGS

TARGET PROPERTY INFORMATION

ADDRESS

15719-15755 Arrow Boulevard
Fontana, CA 92335

FINDINGS DETAIL

Target Property research detail.

ARROW

15719 ARROW

Year	Uses	Source
1996	S & P AUTO DISMANTLING	Pacific Bell
1990	S & P AUTO DISMANTLING	Pacific Bell
1975	TRANS GLOBE IMPORTS	Pacific Telephone Co
1970	Morris Auto Wreckers	General Telephone Company of California
	Morris Automotive Supply	General Telephone Company of California
1955	Morris Auto Wreckers	The Pacific Telephone and Telegraph Co

15755 ARROW

Year	Uses	Source
2002	ALLAUTO PARTS	SBC PACIFIC BELL
1996	ALL AUTO PARTS	Pacific Bell
1991	All Auto Parts	GTE California Incorporated
1990	ALL AUTO PARTS	Pacific Bell

ARROW BLVD

15719 ARROW BLVD

Year	Uses	Source
2017	EPIC AUTO	Cole Information Services
2014	ARROW AUTO SALVAGE	Cole Information Services
	EPIC AUTO DISMANTLING INC	Cole Information Services
2009	AMERICAN TRUCK DISMANTLING	Cole Information Services
	PART STOP INC	Cole Information Services
2008	EPIC AUTO	Haines Company, Inc.
	EPIC AUTO DISMANTLING INC	Haines Company, Inc.
	EPIC AUTO WRECKING	Haines Company, Inc.
	FONTANA AUTO DISMANTLING	Haines Company, Inc.

FINDINGS

Year	Uses	Source
2004	FONTANA AUTO DISMANTELING INC	Cole Information Services
	JC BUMPER REPAIR	Cole Information Services
2003	XXXX	Haines & Co Publishers
1999	S & P AUTO DISMANTLING	Cole Information Services
1994	S & P AUTO DISMANTLING	Cole Information Services
1965	Morris Automotive Supply Morris& Lilly Swedlove	Luskey Brothers & Co
1960	MORRIS AUTO SUP I& WRECKERS V	Luskey Brothers & Co Publishers

15755 ARROW BLVD

Year	Uses	Source
2017	ALL AUTO PARTS	Cole Information Services
2014	ALL AUTO PARTS	Cole Information Services
2009	ALERT AUTO PARTS	Cole Information Services
2008	ALL AUTO PARTS	Haines Company, Inc.
2004	OCCUPANT UNKNOWN	Cole Information Services
2003	ALL AUTO PARTS	Haines & Co Publishers
1999	ALL AUTO PARTS	Cole Information Services
1994	ALL AUTO PARTS	Cole Information Services

FINDINGS

ADJOINING PROPERTY DETAIL

The following Adjoining Property addresses were researched for this report. Detailed findings are provided for each address.

ALMERIA AVE

8425 ALMERIA AVE

Year	Uses	Source
2017	SUNEARTH INC	Cole Information Services
2014	SUN EARTH INC	Cole Information Services

8432 ALMERIA AVE

Year	Uses	Source
2017	INTSEL STEEL WEST CA	Cole Information Services
2014	REGAL STEEL SUPPLY	Cole Information Services
	NAMASCO	Cole Information Services
	MACSTEEL SERVICE CENTER	Cole Information Services
2009	MAC STEEL	Cole Information Services
	VERCO MANUFACTURING INC	Cole Information Services
	REGAL STEEL SUPPLY	Cole Information Services
	MAC STEEL SERVICE CENTER USA	Cole Information Services
2004	OCCUPANT UNKNOWN	Cole Information Services
1999	REGAL STEEL SUPPLY	Cole Information Services
	VERCO MANUFACTURING INCORPORATED	Cole Information Services
1994	ROAD SYSTEMS INC	Cole Information Services
	VERCO MANUFACTURING INC	Cole Information Services

8488 ALMERIA AVE

Year	Uses	Source
2009	MARICELA LUNA	Cole Information Services
1999	MARICELA LUNA	Cole Information Services

ARROW

15615 ARROW

Year	Uses	Source
2002	SIMSMETAL AMERICA	SBC PACIFIC BELL
1996	FRANKEL IRON & METAL	Pacific Bell
1991	No Charge To Calling Party	GTE California Incorporated

FINDINGS

Year	Uses	Source
1991	FRANKEL IRON & METAL	GTE California Incorporated
1990	FRANKEL IRON & METAL	Pacific Bell
1975	FRANKEL IRON & METAL	Pacific Telephone Co
	B & B Auto Parts & Sales	Pacific Telephone Co
	B Caughlin Commercial Transfer	Pacific Telephone Co
	Caughlins Commercial Transfer	Pacific Telephone Co
1970	B & B Auto Parts & Sales	General Telephone Company of California
	Frankel Iron & Metal	General Telephone Company of California
	FRANKEL IRON & METAL	General Telephone Company of California

15622 ARROW

Year	Uses	Source
2002	CHICOS AUTO WRECKING	SBC PACIFIC BELL
1975	FONTANA AUTO WRECKERS	Pacific Telephone Co
1970	FONTANA AUTO WRECKERS	General Telephone Company of California
1955	Fontana Auto Wreckers	The Pacific Telephone and Telegraph Co

15625 ARROW

Year	Uses	Source
1965	BOOT H I LL AUTO W RECK ING Jessie R & Jake Mc Cloud	Luskey Brothers & Co

15666 ARROW

Year	Uses	Source
2002	M & P AUTO DISMANTLE	SBC PACIFIC BELL
	M & P AUTO DISMANTLERS	SBC PACIFIC BELL
1996	M & P AUTO DISMANTLERS	Pacific Bell
	M & P AUTO DISMANTLE	Pacific Bell
1990	ALL SMALL AUTO DISMANTLING	Pacific Bell
1970	Ball & Co auto prts	General Telephone Company of California
1955	Ball & Co auto pts	The Pacific Telephone and Telegraph Co

15682 ARROW

Year	Uses	Source
1996	M & P AUTO SALES	Pacific Bell
1975	Mayzaks Garage	Pacific Telephone Co
1955	GEORGES AUTO BODY & PAINTING	The Pacific Telephone and Telegraph Co

FINDINGS

15720 ARROW

Year	Uses	Source
2002	AMERICAN TRUCK	SBC PACIFIC BELL
	DISMANTLING	SBC PACIFIC BELL
1990	M & P AUTO WRECKING	Pacific Bell

15750 ARROW

Year	Uses	Source
2002	EXPRESS IMPORT AUTO	SBC PACIFIC BELL
	DISMANTLING	SBC PACIFIC BELL
1996	EXPRESS IMPORT AUTO DISMANTLING	Pacific Bell
1991	A PLUS TRUCK	GTE California Incorporated
1990	A SPORT CAR DISMANTLING	Pacific Bell
	A PLUS TRUCK	Pacific Bell
	A SPORT CAR DISMANTLING	Pacific Bell

15765 ARROW

Year	Uses	Source
2002	DISMANTLERS	SBC PACIFIC BELL
	RITEWAYAUTO	SBC PACIFIC BELL
1996	RITEWAY AUTO DISMANTLERS	Pacific Bell
1990	RITE WAY AUTO DISMANTLERS	Pacific Bell
	RITEWAY AUTO DISMANTLERS	Pacific Bell

15809 ARROW

Year	Uses	Source
1970	Burns Thos	General Telephone Company of California
1955	Quintana Dan I P	The Pacific Telephone and Telegraph Co

15815 ARROW

Year	Uses	Source
1990	D & K CONCRETE	Pacific Bell

15823 ARROW

Year	Uses	Source
1955	Diana J A ri est	The Pacific Telephone and Telegraph Co

FINDINGS

ARROW BLVD

15615 ARROW BLVD

Year	Uses	Source
2017	SA RECYCLING	Cole Information Services
2009	PACIFIC COAST RECYLING	Cole Information Services
2008	PAC COAST RECYCLING	Haines Company, Inc.
2003	SIMSMETAL AMERICA	Haines & Co Publishers
1999	FRANKEL IRON & METAL	Cole Information Services
1994	FRANKEL IRON&METAL	Cole Information Services
1965	Frankel Leo Frankel Iron & Metal Co h	Luskey Brothers & Co
	B&B Auto Parts & Sales	Luskey Brothers & Co
1960	B & B AUTO PTS & SLS a V	Luskey Brothers & Co Publishers

15622 ARROW BLVD

Year	Uses	Source
2003	XXXX	Haines & Co Publishers
1965	FONTANA AUTO WRECKERS T B Harder	Luskey Brothers & Co
1960	FONTANA AUTO WRECKERS V	Luskey Brothers & Co Publishers

15628 ARROW BLVD

Year	Uses	Source
2008	CHICOS AUTO WRECKING	Haines Company, Inc.

15666 ARROW BLVD

Year	Uses	Source
2017	ALL SMALL AUTO DISMANTLING	Cole Information Services
	M & P AUTO DISMANTLERS	Cole Information Services
	M & P AUTO DISMANTLE	Cole Information Services
	ALL SMALL AUTO DISMANTLING	Cole Information Services
	M & P AUTO DISMANTLERS	Cole Information Services
	M & P AUTO DISMANTLE	Cole Information Services
2014	M & P AUTO DISMANTLERS	Cole Information Services
	ALL SMALL AUTO DISMANTLING	Cole Information Services
	M & P AUTO DISMANTLE	Cole Information Services
	M & P AUTO DISMANTLERS	Cole Information Services
	ALL SMALL AUTO DISMANTLING	Cole Information Services
	M & P AUTO DISMANTLE	Cole Information Services
2009	ALL SMALL AUTO DISMANTLING	Cole Information Services
	M & P AUTO DISMANTLE	Cole Information Services

FINDINGS

Year	Uses	Source
2009	ALL SMALL AUTO DISMANTLING	Cole Information Services
	M & P AUTO DISMANTLE	Cole Information Services
2008	M & P AUTO DISMANTLERS	Haines Company, Inc.
	M & P AUTO DISMANTLERS	Haines Company, Inc.
	ALL SMALL AUTO DISMANTLING	Haines Company, Inc.
2004	ALL SMALL AUTO DISMANTLING	Cole Information Services
	ALL SMALL AUTO DISMANTLING	Cole Information Services
2003	SU Minh	Haines & Co Publishers
	M & P AUTO DISMANTLERS	Haines & Co Publishers
	M & P AUTO DISMANTLE	Haines & Co Publishers
	ALL SMALL AUTO DISMANTLING	Haines & Co Publishers
1999	M & P AUTO DISMANTLE	Cole Information Services
	ALL SMALL AUTO DISMANTLING	Cole Information Services
	M & P AUTO DISMANTLERS	Cole Information Services
	M & P AUTO DISMANTLE	Cole Information Services
	ALL SMALL AUTO DISMANTLING	Cole Information Services
	M & P AUTO DISMANTLERS	Cole Information Services
1994	ALL SMALL ATO DSMNT	Cole Information Services
	ALL SMALL AUTO DISMANTLING	Cole Information Services
	ALL SMALL ATO DSMNT	Cole Information Services
	ALL SMALL AUTO DISMANTLING	Cole Information Services
1965	Ball & Co Clayton Steve Murray Ball auto pts & sups	Luskey Brothers & Co
1960	BALL & CO a V	Luskey Brothers & Co Publishers

15682 ARROW BLVD

Year	Uses	Source
2003	SU Minh	Haines & Co Publishers
1965	CLARKS AUTOMOTIVE REPAIR WLClark	Luskey Brothers & Co

15720 ARROW BLVD

Year	Uses	Source
2008	XXXX	Haines Company, Inc.
2004	G SALVAGE	Cole Information Services
2003	AMERICAN TRUCK DISMANTLING	Haines & Co Publishers
1994	M & P AUTO WRECKING	Cole Information Services

FINDINGS

15750 ARROW BLVD

Year	*Uses*	*Source*
2017	ARROW AUTO REPAIR	Cole Information Services
	ALONE TOWING	Cole Information Services
	FIS AUTO REBUILDER	Cole Information Services
	UNITED TRAILER & LIFT GATE REPAIR	Cole Information Services
	CHAVOSS TRANSMISSIONS	Cole Information Services
	R & M A BRAND NEW LOOK AUTO SHOP	Cole Information Services
	VEGAS TRANSMISSION & AUTO REPAIR	Cole Information Services
	C & C AUTO REPAIR	Cole Information Services
	DIAZ AUTO TRANSMISSION	Cole Information Services
	RIOS AUTO GLASS	Cole Information Services
	LEADER COLLISION PARTS INC	Cole Information Services
	ARROW AUTO REPAIR	Cole Information Services
	ALONE TOWING	Cole Information Services
	FIS AUTO REBUILDER	Cole Information Services
	UNITED TRAILER & LIFT GATE REPAIR	Cole Information Services
	CHAVOSS TRANSMISSIONS	Cole Information Services
	R & M A BRAND NEW LOOK AUTO SHOP	Cole Information Services
	VEGAS TRANSMISSION & AUTO REPAIR	Cole Information Services
	C & C AUTO REPAIR	Cole Information Services
	DIAZ AUTO TRANSMISSION	Cole Information Services
	RIOS AUTO GLASS	Cole Information Services
	LEADER COLLISION PARTS INC	Cole Information Services
2014	C & C AUTO REPAIR	Cole Information Services
	SIERRA VALLERO	Cole Information Services
	UNITED TRAILER & LIFT GATE REPAIR	Cole Information Services
	R C O AUTO REPAIR	Cole Information Services
	LEADER COLLISION PARTS INC	Cole Information Services
	ARROW AUTO REPAIR	Cole Information Services
	R & M A BRAND NEW LOOK AUTO SHOP	Cole Information Services
	C & C AUTO REPAIR	Cole Information Services
	SIERRA VALLERO	Cole Information Services
	UNITED TRAILER & LIFT GATE REPAIR	Cole Information Services
	R C O AUTO REPAIR	Cole Information Services
	LEADER COLLISION PARTS INC	Cole Information Services

FINDINGS

Year	Uses	Source
2014	ARROW AUTO REPAIR	Cole Information Services
	R & M A BRAND NEW LOOK AUTO SHOP	Cole Information Services
2008	XXXX	Haines Company, Inc.
2004	EXPRESS IMPORT AUTO DSMNTLNG	Cole Information Services
	OCCUPANT UNKNOWN	Cole Information Services
	EXPRESS IMPORT AUTO DSMNTLNG	Cole Information Services
	OCCUPANT UNKNOWN	Cole Information Services
2003	EXPRESS IMPORT ATO DISMANTLING	Haines & Co Publishers
	MELTON George	Haines & Co Publishers
1999	EXPRESS IMPORT AUTO DISMANTLING	Cole Information Services
	EXPRESS IMPORT AUTO DISMANTLING	Cole Information Services
1994	EXPRESS IMPORT AUTO DSMNTLNG	Cole Information Services
	EXPRESS IMPORT AUTO DSMNTLNG	Cole Information Services

15765 ARROW BLVD

Year	Uses	Source
2017	RITEWAY AUTO DISMANTLERS	Cole Information Services
2014	RITEWAY AUTO DISMANTLERS	Cole Information Services
2009	RITE WAY AUTO DISMANTLERS	Cole Information Services
2008	RITEWAY AUTO DISMANTLERS	Haines Company, Inc.
2004	OCCUPANT UNKNOWN	Cole Information Services
2003	RITEWAY AUTO DISMANTLERS	Haines & Co Publishers
1999	RITE WAY AUTO DISMANTLERS	Cole Information Services
	RITEWAY AUTO DISMANTLERS	Cole Information Services
1994	RITE WAY AUTO DISMANTLERS	Cole Information Services

15808 ARROW BLVD

Year	Uses	Source
2017	QUALITY RV SERVICE CENTER	Cole Information Services
	QUALITY RV SERVICE CENTER	Cole Information Services
2014	QUALITY RV SERVICE CENTER	Cole Information Services
	KNIGHTS OF COLUMBUS	Cole Information Services
	QUALITY RV SERVICE CENTER	Cole Information Services
	KNIGHTS OF COLUMBUS	Cole Information Services
2009	QUALITY RV SERVICE CENTER	Cole Information Services
	KNIGHTS OF COLUMBUS	Cole Information Services
	QUALITY RV SERVICE CENTER	Cole Information Services

FINDINGS

Year	Uses	Source
2009	KNIGHTS OF COLUMBUS	Cole Information Services
2008	QUALITY RV SERVICE CENTER	Haines Company, Inc.
	K OF C THE	Haines Company, Inc.

15809 ARROW BLVD

Year	Uses	Source
1960	DP QUINTANA V	Luskey Brothers & Co Publishers

15815 ARROW BLVD

Year	Uses	Source
2017	D & K CONCRETE	Cole Information Services
	D & K CONCRETE	Cole Information Services
2014	D & K CONCRETE	Cole Information Services
	D & K CONCRETE	Cole Information Services
2009	DENNIE MANNING CONCRETE INC	Cole Information Services
	MOGAN TRUCKING	Cole Information Services
	D & K CONCRETE	Cole Information Services
	DENNIE MANNING CONCRETE INC	Cole Information Services
	MOGAN TRUCKING	Cole Information Services
	D & K CONCRETE	Cole Information Services
2008	D & K CONCRETE	Haines Company, Inc.
2004	BILL CRAYNE	Cole Information Services
	D & K CONCRETE	Cole Information Services
	BILL CRAYNE	Cole Information Services
	D & K CONCRETE	Cole Information Services
2003	D & K CONCRETE	Haines & Co Publishers
2002	D & K CONCRETE	SBC PACIFIC BELL
1999	D & K CONCRETE	Cole Information Services
	D & K CONCRETE	Cole Information Services
1996	D & K CONCRETE	Pacific Bell
1994	D & K CONCRETE CO	Cole Information Services
	D & K CONCRETE CO	Cole Information Services

15823 ARROW BLVD

Year	Uses	Source
1965	Diana Real Estate John A Diana	Luskey Brothers & Co
	Diana John A Doris Diana RI Est h	Luskey Brothers & Co
1960	JA DIANA V	Luskey Brothers & Co Publishers
	DIANA JOHN A RL EST V	Luskey Brothers & Co Publishers

FINDINGS

15836 ARROW BLVD

Year	Uses	Source
2009	BETTER BEVERAGES	Cole Information Services

Arrow Boulevard

15615 Arrow Boulevard

Year	Uses	Source
2008	PAC COAST RECYCLING	Haines Company, Inc.
2003	SIMSMETAL AMERICA	Haines & Co Publishers
2002	SIMSMETAL AMERICA	SBC PACIFIC BELL
1996	FRANKEL IRON & METAL	Pacific Bell
1991	No Charge To Calling Party	GTE California Incorporated
	FRANKEL IRON & METAL	GTE California Incorporated
1990	FRANKEL IRON & METAL	Pacific Bell
1975	B Caughlin Commercial Transfer	Pacific Telephone Co
	B & B Auto Parts & Sales	Pacific Telephone Co
	Caughlins Commercial Transfer	Pacific Telephone Co
	FRANKEL IRON & METAL	Pacific Telephone Co
1970	B & B Auto Parts & Sales	General Telephone Company of California
	Frankel Iron & Metal	General Telephone Company of California
	FRANKEL IRON & METAL	General Telephone Company of California
1965	B&B Auto Parts & Sales	Luskey Brothers & Co
	Frankel Leo Frankel Iron & Metal Co h	Luskey Brothers & Co
1960	B & B AUTO PTS & SLS a V	Luskey Brothers & Co Publishers

15666 Arrow Boulevard

Year	Uses	Source
2008	ALL SMALL AUTO DISMANTLING	Haines Company, Inc.
	M & P AUTO DISMANTLERS	Haines Company, Inc.
	M & P AUTO DISMANTLERS	Haines Company, Inc.
2003	ALL SMALL AUTO DISMANTLING	Haines & Co Publishers
	M & P AUTO DISMANTLE	Haines & Co Publishers
	M & P AUTO DISMANTLERS	Haines & Co Publishers
	SU Minh	Haines & Co Publishers
2002	M & P AUTO DISMANTLERS	SBC PACIFIC BELL
	M & P AUTO DISMANTLE	SBC PACIFIC BELL
1996	M & P AUTO DISMANTLERS	Pacific Bell
	M & P AUTO DISMANTLE	Pacific Bell
1990	ALL SMALL AUTO DISMANTLING	Pacific Bell

Year	Uses	Source
1970	Ball & Co auto prts	General Telephone Company of California
1965	Ball & Co Clayton Steve Murray Ball auto pts & sups	Luskey Brothers & Co
1960	BALL & CO a V	Luskey Brothers & Co Publishers
1955	Ball & Co auto pts	The Pacific Telephone and Telegraph Co

15682 Arrow Boulevard

Year	Uses	Source
2003	SU Minh	Haines & Co Publishers
1996	M & P AUTO SALES	Pacific Bell
1975	Mayzaks Garage	Pacific Telephone Co
1965	CLARKS AUTOMOTIVE REPAIR WLClark	Luskey Brothers & Co
1955	GEORGES AUTO BODY & PAINTING	The Pacific Telephone and Telegraph Co

15750 Arrow Boulevard

Year	Uses	Source
2008	XXXX	Haines Company, Inc.
2003	EXPRESS IMPORT ATO DISMANTLING	Haines & Co Publishers
	MELTON George	Haines & Co Publishers
2002	EXPRESS IMPORT AUTO	SBC PACIFIC BELL
	DISMANTLING	SBC PACIFIC BELL
1996	EXPRESS IMPORT AUTO DISMANTLING	Pacific Bell
1991	A PLUS TRUCK	GTE California Incorporated
1990	A SPORT CAR DISMANTLING	Pacific Bell
	A SPORT CAR DISMANTLING	Pacific Bell
	A PLUS TRUCK	Pacific Bell

15808 Arrow Boulevard

Year	Uses	Source
2008	K OF C THE	Haines Company, Inc.
	QUALITY RV SERVICE CENTER	Haines Company, Inc.

15815 Arrow Boulevard

Year	Uses	Source
2008	D & K CONCRETE	Haines Company, Inc.
2003	D & K CONCRETE	Haines & Co Publishers
2002	D & K CONCRETE	SBC PACIFIC BELL
1996	D & K CONCRETE	Pacific Bell
1990	D & K CONCRETE	Pacific Bell

FINDINGS

LIME AVE

8635 LIME AVE

Year	Uses	Source
1994	KIRKLAND ENTERPRISES	Cole Information Services
	K & M AUTO DISMANTLERS	Cole Information Services

8747 LIME AVE

Year	Uses	Source
2004	BORAL RESOURCES INC	Cole Information Services
1999	BLUE DIAMOND	Cole Information Services

Lime Avenue

8635 Lime Avenue

Year	Uses	Source
2008	XXXX	Haines Company, Inc.
2003	MENARD Henry	Haines & Co Publishers
1996	K & M AUTO DISMANTLERS	Pacific Bell
1991	Kirkland Enterprises	GTE California Incorporated
1990	K & M AUTO DISMANTLERS	Pacific Bell
	KIRKLAND ENTERPRISES	Pacific Bell
1975	K & M Auto Dismantlers	Pacific Telephone Co
1965	A TO Z AUTO WRECKERS J R Hernandez	Luskey Brothers & Co
1955	American Perlite Co insulatn	The Pacific Telephone and Telegraph Co
	Nulite Insulated Homes Inc	The Pacific Telephone and Telegraph Co
	Rechsteiner Carl U Nulite Insulated Homes Inc	The Pacific Telephone and Telegraph Co

8747 Lime Avenue

Year	Uses	Source
2003	XXXX	Haines & Co Publishers
1996	BLUE DIAMOND	Pacific Bell
1965	FONTANA PAVING INC Reed Sprinkel pres	Luskey Brothers & Co
1960	FONT PAVING INC TR	Luskey Brothers & Co Publishers
	ARROWHEAD	Luskey Brothers & Co Publishers

FINDINGS

ADJOINING PROPERTY: ADDRESSES NOT IDENTIFIED IN RESEARCH SOURCE

The following Adjoining Property addresses were researched for this report, and the addresses were not identified in research source.

Address Researched	Address Not Identified in Research Source
15615 ARROW	2017, 2014, 2009, 2008, 2004, 2003, 1999, 1995, 1994, 1985, 1981, 1980, 1965, 1964, 1961, 1960, 1956, 1955, 1951, 1950, 1949, 1946, 1945, 1942, 1941, 1940, 1938, 1936, 1934, 1931, 1930, 1926, 1923, 1922
15615 ARROW BLVD	2017, 2014, 2009, 2004, 2002, 1999, 1996, 1995, 1994, 1991, 1990, 1985, 1981, 1980, 1975, 1970, 1964, 1961, 1956, 1955, 1951, 1950, 1949, 1946, 1945, 1942, 1941, 1940, 1938, 1936, 1934, 1931, 1930, 1926, 1923, 1922
15615 ARROW BLVD	2014, 2008, 2004, 2003, 2002, 1996, 1995, 1991, 1990, 1985, 1981, 1980, 1975, 1970, 1965, 1964, 1961, 1960, 1956, 1955, 1951, 1950, 1949, 1946, 1945, 1942, 1941, 1940, 1938, 1936, 1934, 1931, 1930, 1926, 1923, 1922
15615 Arrow Boulevard	2017, 2014, 2009, 2004, 1999, 1995, 1994, 1985, 1981, 1980, 1964, 1961, 1956, 1955, 1951, 1950, 1949, 1946, 1945, 1942, 1941, 1940, 1938, 1936, 1934, 1931, 1930, 1926, 1923, 1922
15622 ARROW	2017, 2014, 2009, 2008, 2004, 2003, 1999, 1996, 1995, 1994, 1991, 1990, 1985, 1981, 1980, 1965, 1964, 1961, 1960, 1956, 1951, 1950, 1949, 1946, 1945, 1942, 1941, 1940, 1938, 1936, 1934, 1931, 1930, 1926, 1923, 1922
15622 ARROW BLVD	2017, 2014, 2009, 2008, 2004, 2002, 1999, 1996, 1995, 1994, 1991, 1990, 1985, 1981, 1980, 1975, 1970, 1964, 1961, 1956, 1955, 1951, 1950, 1949, 1946, 1945, 1942, 1941, 1940, 1938, 1936, 1934, 1931, 1930, 1926, 1923, 1922
15625 ARROW	2017, 2014, 2009, 2008, 2004, 2003, 2002, 1999, 1996, 1995, 1994, 1991, 1990, 1985, 1981, 1980, 1975, 1970, 1964, 1961, 1960, 1956, 1955, 1951, 1950, 1949, 1946, 1945, 1942, 1941, 1940, 1938, 1936, 1934, 1931, 1930, 1926, 1923, 1922
15628 ARROW BLVD	2017, 2014, 2009, 2004, 2003, 2002, 1999, 1996, 1995, 1994, 1991, 1990, 1985, 1981, 1980, 1975, 1970, 1965, 1964, 1961, 1960, 1956, 1955, 1951, 1950, 1949, 1946, 1945, 1942, 1941, 1940, 1938, 1936, 1934, 1931, 1930, 1926, 1923, 1922
15666 ARROW	2017, 2014, 2009, 2008, 2004, 2003, 1999, 1995, 1994, 1991, 1985, 1981, 1980, 1975, 1965, 1964, 1961, 1960, 1956, 1951, 1950, 1949, 1946, 1945, 1942, 1941, 1940, 1938, 1936, 1934, 1931, 1930, 1926, 1923, 1922
15666 ARROW BLVD	2017, 2014, 2009, 2004, 2002, 1999, 1996, 1995, 1994, 1991, 1990, 1985, 1981, 1980, 1975, 1970, 1964, 1961, 1956, 1955, 1951, 1950, 1949, 1946, 1945, 1942, 1941, 1940, 1938, 1936, 1934, 1931, 1930, 1926, 1923, 1922
15666 ARROW BLVD	2008, 2003, 2002, 1996, 1995, 1991, 1990, 1985, 1981, 1980, 1975, 1970, 1965, 1964, 1961, 1960, 1956, 1955, 1951, 1950, 1949, 1946, 1945, 1942, 1941, 1940, 1938, 1936, 1934, 1931, 1930, 1926, 1923, 1922
15666 ARROW BLVD	2008, 2003, 2002, 1996, 1995, 1991, 1990, 1985, 1981, 1980, 1975, 1970, 1965, 1964, 1961, 1960, 1956, 1955, 1951, 1950, 1949, 1946, 1945, 1942, 1941, 1940, 1938, 1936, 1934, 1931, 1930, 1926, 1923, 1922
15666 Arrow Boulevard	2017, 2014, 2009, 2004, 1999, 1995, 1994, 1991, 1985, 1981, 1980, 1975, 1964, 1961, 1956, 1951, 1950, 1949, 1946, 1945, 1942, 1941, 1940, 1938, 1936, 1934, 1931, 1930, 1926, 1923, 1922
15682 ARROW	2017, 2014, 2009, 2008, 2004, 2003, 2002, 1999, 1995, 1994, 1991, 1990, 1985, 1981, 1980, 1970, 1965, 1964, 1961, 1960, 1956, 1951, 1950, 1949, 1946, 1945, 1942, 1941, 1940, 1938, 1936, 1934, 1931, 1930, 1926, 1923, 1922
15682 ARROW BLVD	2017, 2014, 2009, 2008, 2004, 2002, 1999, 1996, 1995, 1994, 1991, 1990, 1985, 1981, 1980, 1975, 1970, 1964, 1961, 1960, 1956, 1955, 1951, 1950, 1949, 1946, 1945, 1942, 1941, 1940, 1938, 1936, 1934, 1931, 1930, 1926, 1923, 1922

FINDINGS

Address Researched	Address Not Identified in Research Source
15682 Arrow Boulevard	2017, 2014, 2009, 2008, 2004, 2002, 1999, 1995, 1994, 1991, 1990, 1985, 1981, 1980, 1970, 1964, 1961, 1960, 1956, 1951, 1950, 1949, 1946, 1945, 1942, 1941, 1940, 1938, 1936, 1934, 1931, 1930, 1926, 1923, 1922
15720 ARROW	2017, 2014, 2009, 2008, 2004, 2003, 1999, 1996, 1995, 1994, 1991, 1985, 1981, 1980, 1975, 1970, 1965, 1964, 1961, 1960, 1956, 1955, 1951, 1950, 1949, 1946, 1945, 1942, 1941, 1940, 1938, 1936, 1934, 1931, 1930, 1926, 1923, 1922
15720 ARROW BLVD	2017, 2014, 2009, 2004, 2002, 1999, 1996, 1995, 1994, 1991, 1990, 1985, 1981, 1980, 1975, 1970, 1965, 1964, 1961, 1960, 1956, 1955, 1951, 1950, 1949, 1946, 1945, 1942, 1941, 1940, 1938, 1936, 1934, 1931, 1930, 1926, 1923, 1922
15720 ARROW BLVD	2017, 2014, 2009, 2008, 2003, 2002, 1999, 1996, 1995, 1991, 1990, 1985, 1981, 1980, 1975, 1970, 1965, 1964, 1961, 1960, 1956, 1955, 1951, 1950, 1949, 1946, 1945, 1942, 1941, 1940, 1938, 1936, 1934, 1931, 1930, 1926, 1923, 1922
15750 ARROW	2017, 2014, 2009, 2008, 2004, 2003, 1999, 1995, 1994, 1985, 1981, 1980, 1975, 1970, 1965, 1964, 1961, 1960, 1956, 1955, 1951, 1950, 1949, 1946, 1945, 1942, 1941, 1940, 1938, 1936, 1934, 1931, 1930, 1926, 1923, 1922
15750 ARROW BLVD	2017, 2014, 2009, 2004, 2002, 1999, 1996, 1995, 1994, 1991, 1990, 1985, 1981, 1980, 1975, 1970, 1965, 1964, 1961, 1960, 1956, 1955, 1951, 1950, 1949, 1946, 1945, 1942, 1941, 1940, 1938, 1936, 1934, 1931, 1930, 1926, 1923, 1922
15750 ARROW BLVD	2009, 2008, 2003, 2002, 1996, 1995, 1991, 1990, 1985, 1981, 1980, 1975, 1970, 1965, 1964, 1961, 1960, 1956, 1955, 1951, 1950, 1949, 1946, 1945, 1942, 1941, 1940, 1938, 1936, 1934, 1931, 1930, 1926, 1923, 1922
15750 ARROW BLVD	2009, 2008, 2003, 2002, 1996, 1995, 1991, 1990, 1985, 1981, 1980, 1975, 1970, 1965, 1964, 1961, 1960, 1956, 1955, 1951, 1950, 1949, 1946, 1945, 1942, 1941, 1940, 1938, 1936, 1934, 1931, 1930, 1926, 1923, 1922
15750 Arrow Boulevard	2017, 2014, 2009, 2004, 1999, 1995, 1994, 1985, 1981, 1980, 1975, 1970, 1965, 1964, 1961, 1960, 1956, 1955, 1951, 1950, 1949, 1946, 1945, 1942, 1941, 1940, 1938, 1936, 1934, 1931, 1930, 1926, 1923, 1922
15765 ARROW	2017, 2014, 2009, 2008, 2004, 2003, 1999, 1995, 1994, 1991, 1985, 1981, 1980, 1975, 1970, 1965, 1964, 1961, 1960, 1956, 1955, 1951, 1950, 1949, 1946, 1945, 1942, 1941, 1940, 1938, 1936, 1934, 1931, 1930, 1926, 1923, 1922
15765 ARROW BLVD	2017, 2014, 2009, 2004, 2002, 1999, 1996, 1995, 1994, 1991, 1990, 1985, 1981, 1980, 1975, 1970, 1965, 1964, 1961, 1960, 1956, 1955, 1951, 1950, 1949, 1946, 1945, 1942, 1941, 1940, 1938, 1936, 1934, 1931, 1930, 1926, 1923, 1922
15765 ARROW BLVD	2008, 2003, 2002, 1996, 1995, 1991, 1990, 1985, 1981, 1980, 1975, 1970, 1965, 1964, 1961, 1960, 1956, 1955, 1951, 1950, 1949, 1946, 1945, 1942, 1941, 1940, 1938, 1936, 1934, 1931, 1930, 1926, 1923, 1922
15808 ARROW BLVD	2008, 2004, 2003, 2002, 1999, 1996, 1995, 1994, 1991, 1990, 1985, 1981, 1980, 1975, 1970, 1965, 1964, 1961, 1960, 1956, 1955, 1951, 1950, 1949, 1946, 1945, 1942, 1941, 1940, 1938, 1936, 1934, 1931, 1930, 1926, 1923, 1922
15808 ARROW BLVD	2008, 2004, 2003, 2002, 1999, 1996, 1995, 1994, 1991, 1990, 1985, 1981, 1980, 1975, 1970, 1965, 1964, 1961, 1960, 1956, 1955, 1951, 1950, 1949, 1946, 1945, 1942, 1941, 1940, 1938, 1936, 1934, 1931, 1930, 1926, 1923, 1922
15808 ARROW BLVD	2017, 2014, 2009, 2004, 2003, 2002, 1999, 1996, 1995, 1994, 1991, 1990, 1985, 1981, 1980, 1975, 1970, 1965, 1964, 1961, 1960, 1956, 1955, 1951, 1950, 1949, 1946, 1945, 1942, 1941, 1940, 1938, 1936, 1934, 1931, 1930, 1926, 1923, 1922
15808 Arrow Boulevard	2017, 2014, 2009, 2004, 2003, 2002, 1999, 1996, 1995, 1994, 1991, 1990, 1985, 1981, 1980, 1975, 1970, 1965, 1964, 1961, 1960, 1956, 1955, 1951, 1950, 1949, 1946, 1945, 1942, 1941, 1940, 1938, 1936, 1934, 1931, 1930, 1926, 1923, 1922
15809 ARROW	2017, 2014, 2009, 2008, 2004, 2003, 2002, 1999, 1996, 1995, 1994, 1991, 1990, 1985, 1981, 1980, 1975, 1965, 1964, 1961, 1960, 1956, 1951, 1950, 1949, 1946, 1945, 1942, 1941, 1940, 1938, 1936, 1934, 1931, 1930, 1926, 1923, 1922

FINDINGS

Address Researched	Address Not Identified in Research Source
15809 ARROW BLVD	2017, 2014, 2009, 2008, 2004, 2003, 2002, 1999, 1996, 1995, 1994, 1991, 1990, 1985, 1981, 1980, 1975, 1970, 1965, 1964, 1961, 1956, 1955, 1951, 1950, 1949, 1946, 1945, 1942, 1941, 1940, 1938, 1936, 1934, 1931, 1930, 1926, 1923, 1922
15815 ARROW	2017, 2014, 2009, 2008, 2004, 2003, 2002, 1999, 1996, 1995, 1994, 1991, 1985, 1981, 1980, 1975, 1970, 1965, 1964, 1961, 1960, 1956, 1955, 1951, 1950, 1949, 1946, 1945, 1942, 1941, 1940, 1938, 1936, 1934, 1931, 1930, 1926, 1923, 1922
15815 ARROW BLVD	2017, 2014, 2009, 2004, 1999, 1995, 1994, 1991, 1990, 1985, 1981, 1980, 1975, 1970, 1965, 1964, 1961, 1960, 1956, 1955, 1951, 1950, 1949, 1946, 1945, 1942, 1941, 1940, 1938, 1936, 1934, 1931, 1930, 1926, 1923, 1922
15815 ARROW BLVD	2008, 2003, 2002, 1996, 1995, 1991, 1990, 1985, 1981, 1980, 1975, 1970, 1965, 1964, 1961, 1960, 1956, 1955, 1951, 1950, 1949, 1946, 1945, 1942, 1941, 1940, 1938, 1936, 1934, 1931, 1930, 1926, 1923, 1922
15815 ARROW BLVD	2008, 2003, 2002, 1996, 1995, 1991, 1990, 1985, 1981, 1980, 1975, 1970, 1965, 1964, 1961, 1960, 1956, 1955, 1951, 1950, 1949, 1946, 1945, 1942, 1941, 1940, 1938, 1936, 1934, 1931, 1930, 1926, 1923, 1922
15815 Arrow Boulevard	2017, 2014, 2009, 2004, 1999, 1995, 1994, 1991, 1985, 1981, 1980, 1975, 1970, 1965, 1964, 1961, 1960, 1956, 1955, 1951, 1950, 1949, 1946, 1945, 1942, 1941, 1940, 1938, 1936, 1934, 1931, 1930, 1926, 1923, 1922
15823 ARROW	2017, 2014, 2009, 2008, 2004, 2003, 2002, 1999, 1996, 1995, 1994, 1991, 1990, 1985, 1981, 1980, 1975, 1970, 1965, 1964, 1961, 1960, 1956, 1951, 1950, 1949, 1946, 1945, 1942, 1941, 1940, 1938, 1936, 1934, 1931, 1930, 1926, 1923, 1922
15823 ARROW BLVD	2017, 2014, 2009, 2008, 2004, 2003, 2002, 1999, 1996, 1995, 1994, 1991, 1990, 1985, 1981, 1980, 1975, 1970, 1964, 1961, 1956, 1955, 1951, 1950, 1949, 1946, 1945, 1942, 1941, 1940, 1938, 1936, 1934, 1931, 1930, 1926, 1923, 1922
15836 ARROW BLVD	2017, 2014, 2008, 2004, 2003, 2002, 1999, 1996, 1995, 1994, 1991, 1990, 1985, 1981, 1980, 1975, 1970, 1965, 1964, 1961, 1960, 1956, 1955, 1951, 1950, 1949, 1946, 1945, 1942, 1941, 1940, 1938, 1936, 1934, 1931, 1930, 1926, 1923, 1922
8425 ALMERIA AVE	2009, 2008, 2004, 2003, 2002, 1999, 1996, 1995, 1994, 1991, 1990, 1985, 1981, 1980, 1975, 1970, 1965, 1964, 1961, 1960, 1956, 1955, 1951, 1950, 1949, 1946, 1945, 1942, 1941, 1940, 1938, 1936, 1934, 1931, 1930, 1926, 1923, 1922
8432 ALMERIA AVE	2008, 2003, 2002, 1996, 1995, 1991, 1990, 1985, 1981, 1980, 1975, 1970, 1965, 1964, 1961, 1960, 1956, 1955, 1951, 1950, 1949, 1946, 1945, 1942, 1941, 1940, 1938, 1936, 1934, 1931, 1930, 1926, 1923, 1922
8488 ALMERIA AVE	2017, 2014, 2008, 2004, 2003, 2002, 1996, 1995, 1994, 1991, 1990, 1985, 1981, 1980, 1975, 1970, 1965, 1964, 1961, 1960, 1956, 1955, 1951, 1950, 1949, 1946, 1945, 1942, 1941, 1940, 1938, 1936, 1934, 1931, 1930, 1926, 1923, 1922
8635 LIME AVE	2017, 2014, 2009, 2008, 2004, 2003, 2002, 1999, 1996, 1995, 1991, 1990, 1985, 1981, 1980, 1975, 1970, 1965, 1964, 1961, 1960, 1956, 1955, 1951, 1950, 1949, 1946, 1945, 1942, 1941, 1940, 1938, 1936, 1934, 1931, 1930, 1926, 1923, 1922
8635 Lime Avenue	2017, 2014, 2009, 2004, 2002, 1999, 1995, 1994, 1985, 1981, 1980, 1970, 1964, 1961, 1960, 1956, 1951, 1950, 1949, 1946, 1945, 1942, 1941, 1940, 1938, 1936, 1934, 1931, 1930, 1926, 1923, 1922
8747 LIME AVE	2017, 2014, 2009, 2008, 2003, 2002, 1996, 1995, 1994, 1991, 1990, 1985, 1981, 1980, 1975, 1970, 1965, 1964, 1961, 1960, 1956, 1955, 1951, 1950, 1949, 1946, 1945, 1942, 1941, 1940, 1938, 1936, 1934, 1931, 1930, 1926, 1923, 1922
8747 Lime Avenue	2017, 2014, 2009, 2008, 2004, 2002, 1999, 1995, 1994, 1991, 1990, 1985, 1981, 1980, 1975, 1970, 1964, 1961, 1956, 1955, 1951, 1950, 1949, 1946, 1945, 1942, 1941, 1940, 1938, 1936, 1934, 1931, 1930, 1926, 1923, 1922

TARGET PROPERTY: ADDRESS NOT IDENTIFIED IN RESEARCH SOURCE

The following Target Property addresses were researched for this report, and the addresses were not identified in the research source.

Address Researched	Address Not Identified in Research Source
15719-15755 Arrow Boulevard	1995, 1985, 1981, 1980, 1964, 1961, 1956, 1951, 1950, 1949, 1946, 1945, 1942, 1941, 1940, 1938, 1936, 1934, 1931, 1930, 1926, 1923, 1922

Client/User Required Questionnaire

Person Completing Questionnaire	Name: Company:	Phone: Email:
Site Name		
Site Address		
Point of Contact for Access	Name: Company:	Phone: Email:
Access Restrictions or Special Site Requirements?	___No ___Yes (If yes, please explain)	
Confidentiality Requirements?	___No ___Yes (If yes, please explain)	
Current Site Owner	Name: Company:	Phone: Email:
Current Site Operator	Name: Company:	Phone: Email:
Reasons for ESA (e.g., financing, acquisition, lease, etc.)		
Anticipated Future Site Use		
Relevant Documents?	Please provide Terracon copies of prior Phase I or II ESAs, Asbestos Surveys, Environmental Permits or Audit documents, Underground Storage Tank documents, Geotechnical Investigations, Site Surveys, Diagrams or Maps, or other relevant reports or documents.	

ASTM User Questionnaire

In order to qualify for one of the Landowner Liability Protections (LLPs) offered by the Small Business Relief and Brownfields Revitalization Act of 2001 (the "Brownfields Amendments"), the user must respond to the following questions. Failure to provide this information to the environmental professional may result in significant data gaps, which may limit our ability to identify recognized environmental conditions resulting in a determination that "all appropriate inquiry" is not complete. This form represents a type of interview and as such, the user has an obligation to answer all questions in good faith, to the extent of their actual knowledge.

1) Did a search of recorded land title records (or judicial records where appropriate) identify any environmental liens filed or recorded against the property under federal, tribal, state, or local law (40 CFR 312.25)?
___No ___Yes (If yes, explain below and send Terracon a copy of the title records or judicial records reviewed.)

2) Did a search of recorded land title records (or judicial records where appropriate) identify any activity and use limitations (AULs), such as engineering controls, land use restrictions, or institutional controls that are in place at the property and/or have been filed or recorded against the property under federal, tribal, state, or local law (40 CFR 312.26)?
___No ___Yes (If yes, explain below and send Terracon a copy of the title records or judicial records reviewed.)

3) Do you have any specialized knowledge or experience related to the site or nearby properties? For example, are you involved in the same line of business as the current or former occupants of the site or an adjoining property so that you would have specialized knowledge of the chemicals and processes used by this type of business (40 CFR 312-28)?
___No ___Yes (If yes, explain below)

4) Do you have actual knowledge of a lower purchase price because contamination is known or believed to be present at the site (40 CFR 312.29)?
___No ___Yes ___Not applicable (If yes or Not applicable, explain below)

5) Are you aware of commonly known or reasonably ascertainable information about the site that would help the environmental professional to identify conditions indicative of releases or threatened releases (40 CFR 312.30)?
___No ___Yes (If yes, explain below)

6) Based on your knowledge and experience related to the site, are there any obvious indicators that point to the presence or likely presence of contamination at the site (40 CFR 312.31)?
___No ___Yes (If yes, explain below)

Comments or explanations:

Please return this form with the signed authorization to proceed

THIS MAP IS FOR THE PURPOSE OF AD VALOREM TAXATION ONLY.

Ptn. Etiwanda Vineyards Tract M.B. 17/29

06

Fontana Unified
Tax Rate Area
74044

0232 - 16

1"=200'

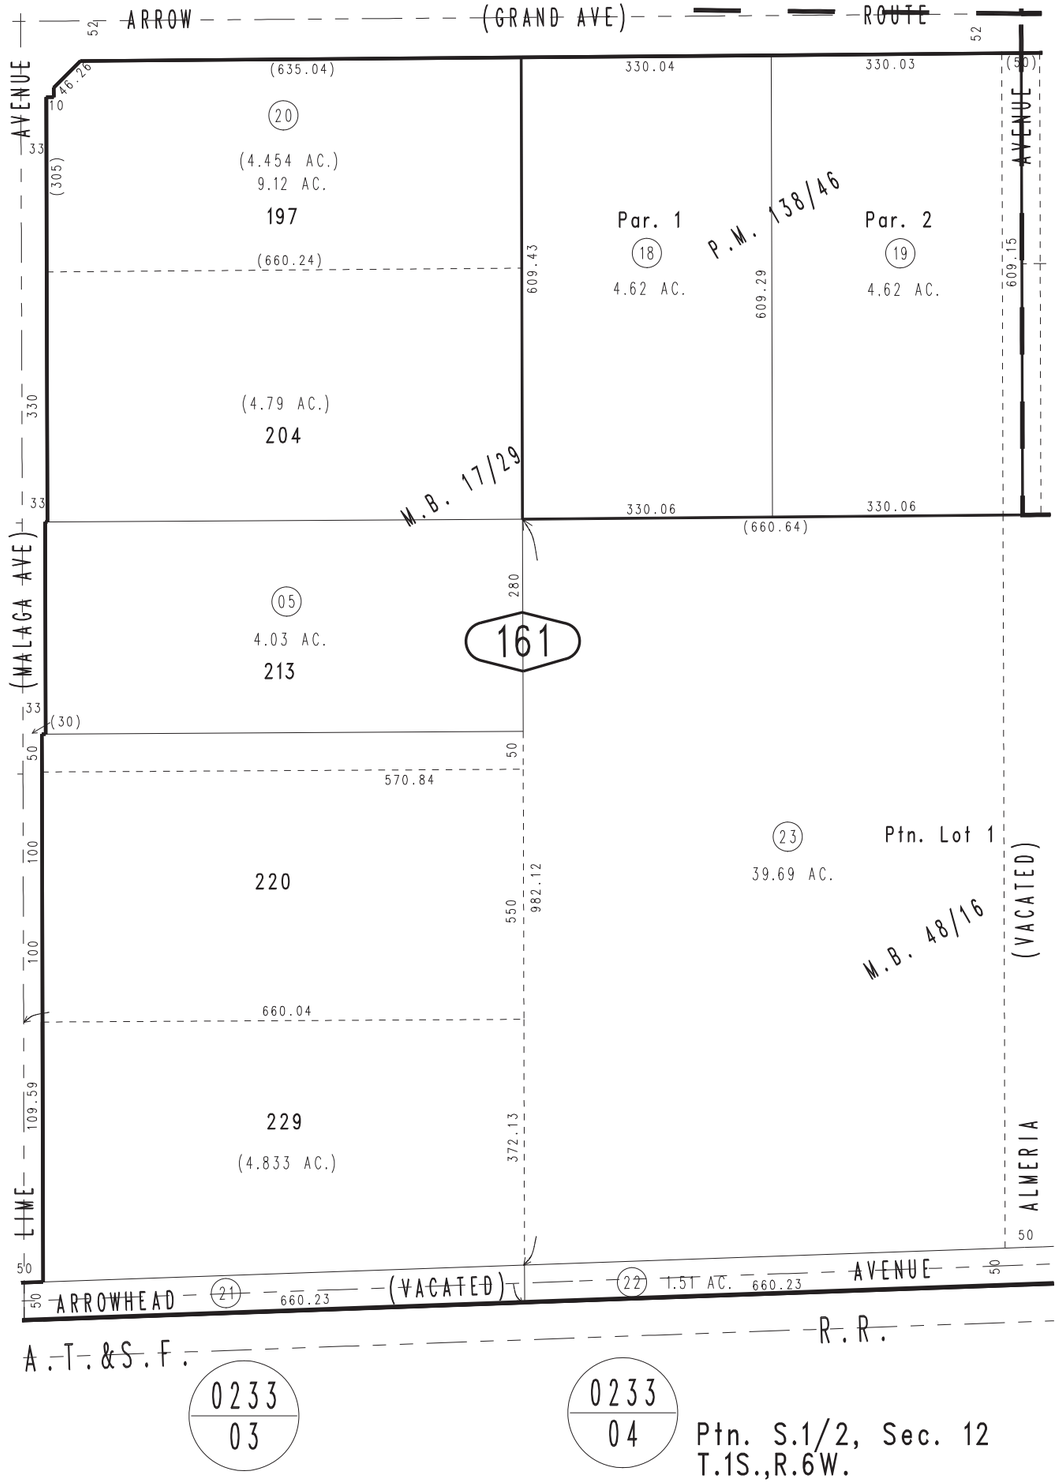

0233 / 03

0233 / 04

Ptn. S.1/2, Sec. 12
T.1S.,R.6W.

Parcel Map No. 8255, P.M. 138/46
Ptn. Tract No. 3698, M.B. 48/16

February 2004

Assessor's Map
Book 0232 Page 16
San Bernardino County

REVISED
11/18/15 RU

Property Information Management System

San Bernardino County

Office of the Assessor

PIMS PACKAGE REPORT FOR PARCEL 0232-161-18-0000

Property Information

Property Address (Main Situs) Protected per CA. Govt. Code Sect. 6254.21
Protected per CA. Govt. Code Sect. 6254.21

Owner and Mailing Address ARROW FONTANA PROPERTY LTD LP
Protected per CA. Govt. Code Sect. 6254.21
Protected per CA. Govt. Code Sect. 6254.21

Effective Date 08/16/2007

Parcel 0232161180000
Parcel Status ACTIVE
Parcel Type REAL PROPERTY
Property ID
Tax Status ASSESSED BY COUNTY
Use Code LT INDUST
Land Access PUBLIC PAVED
Size 7.001 TO 14.000 ACRES
Land Type INDUSTRIAL
District FONTANA
Resp Group REAL PROPERTY
Resp Unit COMMERCIAL ZONE OR USE

Property Address for Other Characteristic (Seq # 002)

Protected per CA. Govt. Code Sect. 6254.21
Protected per CA. Govt. Code Sect. 6254.21

Current Owners

Name ARROW FONTANA PROPERTY LTD LP

R/I PARTNERSHIP
% Int 100.0000000
Type BILLED OWNER
Acquisition Date 01/20/1999
Document Date 08/07/2007
Inactive Date NONE

Document Numbers
19990020666
20070460119

Legal Parcel Map

Parcel Map	Parcel Nbr	Unit	Book	Page
8255	0232161180000			

Legal Description

PARCEL MAP 8255 PARCEL 1

No Legal Reason for Change Found

No Active Homeowner's Exemptions Found

Prior Roll History

Year: 2020

TRA	74044	**Land Value**	937,505
Supplement	NO	**Improvement Value**	218,015
Correction Date		**Improvement Penalty**	0
Correction Code		**Pers Prop Value**	0
Original Parcel	0232161180000	**Pers Prop Penalty**	0
Billed Owner	ARROW FONTANA PROPERTY LTD LP	**Total Penalties**	0
Joint Owner		**Total Value**	1,155,520
		HOX Exemptions	0
		Special Exemptions	0
		Net Value	**1,155,520**

Year: 2019

TRA	74044	**Land Value**	919,123
Supplement	NO	**Improvement Value**	213,740
Correction Date		**Improvement Penalty**	0
Correction Code		**Pers Prop Value**	0
Original Parcel	0232161180000	**Pers Prop Penalty**	0
Billed Owner	ARROW FONTANA PROPERTY LTD LP	**Total Penalties**	0
Joint Owner		**Total Value**	1,132,863
		HOX Exemptions	0
		Special Exemptions	0
		Net Value	**1,132,863**

Year: 2018

TRA	74044	**Land Value**	901,101
Supplement	NO	**Improvement Value**	209,549
Correction Date		**Improvement Penalty**	0
Correction Code		**Pers Prop Value**	0
Original Parcel	0232161180000	**Pers Prop Penalty**	0
Billed Owner	ARROW FONTANA PROPERTY LTD LP	**Total Penalties**	0
Joint Owner		**Total Value**	1,110,650
		HOX Exemptions	0
		Special Exemptions	0
		Net Value	**1,110,650**

Year: 2017

TRA	74044	**Land Value**	883,432
Supplement	NO	**Improvement Value**	205,440
Correction Date		**Improvement Penalty**	0
Correction Code		**Pers Prop Value**	0
Original Parcel	0232161180000	**Pers Prop Penalty**	0
Billed Owner	ARROW FONTANA PROPERTY LTD LP	**Total Penalties**	0
Joint Owner		**Total Value**	1,088,872
		HOX Exemptions	0
		Special Exemptions	0
		Net Value	**1,088,872**

Year: 2016

TRA	74044	**Land Value**	866,110
Supplement	NO	**Improvement Value**	201,412
Correction Date		**Improvement Penalty**	0
Correction Code		**Pers Prop Value**	0
Original Parcel	0232161180000	**Pers Prop Penalty**	0
Billed Owner	ARROW FONTANA PROPERTY LTD LP	**Total Penalties**	0
Joint Owner		**Total Value**	1,067,522
		HOX Exemptions	0
		Special Exemptions	0
		Net Value	**1,067,522**

Year: 2015

TRA	74044	**Land Value**	853,100
Supplement	NO	**Improvement Value**	198,387
Correction Date		**Improvement Penalty**	0
Correction Code		**Pers Prop Value**	0
Original Parcel	0232161180000	**Pers Prop Penalty**	0
Billed Owner	ARROW FONTANA PROPERTY LTD LP	**Total Penalties**	0
Joint Owner		**Total Value**	1,051,487
		HOX Exemptions	0
		Special Exemptions	0
		Net Value	**1,051,487**

Year: 2014

TRA	74044	**Land Value**	836,389
Supplement	NO	**Improvement Value**	194,501
Correction Date		**Improvement Penalty**	0
Correction Code		**Pers Prop Value**	0
Original Parcel	0232161180000	**Pers Prop Penalty**	0
Billed Owner	ARROW FONTANA PROPERTY LTD LP	**Total Penalties**	0
Joint Owner		**Total Value**	1,030,890
		HOX Exemptions	0
		Special Exemptions	0
		Net Value	**1,030,890**

Year: 2013

TRA	74044	**Land Value**	832,609
Supplement	NO	**Improvement Value**	193,622
Correction Date		**Improvement Penalty**	0
Correction Code		**Pers Prop Value**	0
Original Parcel	0232161180000	**Pers Prop Penalty**	0
Billed Owner	ARROW FONTANA PROPERTY LTD LP	**Total Penalties**	0
Joint Owner		**Total Value**	1,026,231
		HOX Exemptions	0
		Special Exemptions	0
		Net Value	**1,026,231**

Year: 2012

TRA	74044	**Land Value**	816,283
Supplement	NO	**Improvement Value**	189,825
Correction Date		**Improvement Penalty**	0
Correction Code		**Pers Prop Value**	0
Original Parcel	0232161180000	**Pers Prop Penalty**	0
Billed Owner	ARROW FONTANA PROPERTY LTD LP	**Total Penalties**	0
Joint Owner		**Total Value**	1,006,108
		HOX Exemptions	0
		Special Exemptions	0
		Net Value	**1,006,108**

Year: 2011

TRA	74044	**Land Value**	800,277
Supplement	NO	**Improvement Value**	186,103
Correction Date		**Improvement Penalty**	0
Correction Code		**Pers Prop Value**	0
Original Parcel	0232161180000	**Pers Prop Penalty**	0
Billed Owner	ARROW FONTANA PROPERTY LTD LP	**Total Penalties**	0
Joint Owner		**Total Value**	986,380
		HOX Exemptions	0
		Special Exemptions	0
		Net Value	**986,380**

Year: 2010

TRA	74044	**Land Value**	794,296
Supplement	NO	**Improvement Value**	184,712
Correction Date		**Improvement Penalty**	0
Correction Code		**Pers Prop Value**	0
Original Parcel	0232161180000	**Pers Prop Penalty**	0
Billed Owner	ARROW FONTANA PROPERTY LTD LP	**Total Penalties**	0
Joint Owner		**Total Value**	979,008
		HOX Exemptions	0
		Special Exemptions	0
		Net Value	**979,008**

Year: 2009

TRA	74044	**Land Value**	796,183
Supplement	NO	**Improvement Value**	185,151
Correction Date		**Improvement Penalty**	0
Correction Code		**Pers Prop Value**	0
Original Parcel	0232161180000	**Pers Prop Penalty**	0
Billed Owner	ARROW FONTANA PROPERTY LTD LP	**Total Penalties**	0
Joint Owner		**Total Value**	981,334
		HOX Exemptions	0
		Special Exemptions	0
		Net Value	**981,334**

Year: 2008

TRA	74044	**Land Value**	780,572
Supplement	NO	**Improvement Value**	181,521
Correction Date		**Improvement Penalty**	0
Correction Code		**Pers Prop Value**	0
Original Parcel	0232161180000	**Pers Prop Penalty**	0
Billed Owner	ARROW FONTANA PROPERTY LTD LP	**Total Penalties**	0
Joint Owner		**Total Value**	962,093
		HOX Exemptions	0
		Special Exemptions	0
		Net Value	**962,093**

Year: 2007

TRA	74044	**Land Value**	765,267
Supplement	NO	**Improvement Value**	177,962
Correction Date		**Improvement Penalty**	0
Correction Code		**Pers Prop Value**	0
Original Parcel	0232161180000	**Pers Prop Penalty**	0
Billed Owner	(NAME ERROR) ARROW FONTANA PROPERTIES	**Total Penalties**	0
Joint Owner		**Total Value**	943,229
		HOX Exemptions	0
		Special Exemptions	0
		Net Value	**943,229**

Year: 2006

TRA	74044	**Land Value**	750,262
Supplement	YES	**Improvement Value**	125,453
Correction Date		**Improvement Penalty**	0
Correction Code		**Pers Prop Value**	0
Original Parcel	0232161180000	**Pers Prop Penalty**	0
Billed Owner	(NAME ERROR) ARROW FONTANA PROPERTIES	**Total Penalties**	0
Joint Owner		**Total Value**	875,715
		HOX Exemptions	0
		Special Exemptions	0
		Net Value	**875,715**

Year: 2005

TRA	74044	**Land Value**	735,551
Supplement	NO	**Improvement Value**	122,993
Correction Date		**Improvement Penalty**	0
Correction Code		**Pers Prop Value**	0
Original Parcel	0232161180000	**Pers Prop Penalty**	0
Billed Owner	(NAME ERROR) ARROW FONTANA PROPERTIES	**Total Penalties**	0
Joint Owner		**Total Value**	858,544
		HOX Exemptions	0
		Special Exemptions	0
		Net Value	**858,544**

Year: 2004

TRA	74044	**Land Value**	721,128
Supplement	NO	**Improvement Value**	120,581
Correction Date		**Improvement Penalty**	0
Correction Code		**Pers Prop Value**	0
Original Parcel	0232161180000	**Pers Prop Penalty**	0
Billed Owner	(NAME ERROR) ARROW FONTANA PROPERTIES	**Total Penalties**	0
Joint Owner		**Total Value**	841,709
		HOX Exemptions	0
		Special Exemptions	0
		Net Value	**841,709**

Year: 2003

TRA	74044	**Land Value**	707,911
Supplement	YES	**Improvement Value**	49,791
Correction Date		**Improvement Penalty**	0
Correction Code		**Pers Prop Value**	0
Original Parcel	0232161180000	**Pers Prop Penalty**	0
Billed Owner	(NAME ERROR) ARROW FONTANA PROPERTIES	**Total Penalties**	0
Joint Owner		**Total Value**	757,702
		HOX Exemptions	0
		Special Exemptions	0
		Net Value	**757,702**

Year: 2002

TRA	74044	**Land Value**	694,030
Supplement	NO	**Improvement Value**	48,815
Correction Date		**Improvement Penalty**	0
Correction Code		**Pers Prop Value**	0
Original Parcel	0232161180000	**Pers Prop Penalty**	0
Billed Owner	(NAME ERROR) ARROW FONTANA PROPERTIES	**Total Penalties**	0
Joint Owner		**Total Value**	742,845
		HOX Exemptions	0
		Special Exemptions	0
		Net Value	**742,845**

Year: 2001

TRA	74044	**Land Value**	680,422
Supplement	NO	**Improvement Value**	47,858
Correction Date		**Improvement Penalty**	0
Correction Code		**Pers Prop Value**	0
Original Parcel	0232161180000	**Pers Prop Penalty**	0
Billed Owner	(NAME ERROR) ARROW FONTANA PROPERTIES	**Total Penalties**	0
Joint Owner		**Total Value**	728,280
		HOX Exemptions	0
		Special Exemptions	0
		Net Value	**728,280**

Year: 2000

TRA	74044	**Land Value**	667,080
Supplement	NO	**Improvement Value**	46,920
Correction Date		**Improvement Penalty**	0
Correction Code		**Pers Prop Value**	0
Original Parcel	0232161180000	**Pers Prop Penalty**	0
Billed Owner	(NAME ERROR) ARROW FONTANA PROPERTIES	**Total Penalties**	0
Joint Owner		**Total Value**	714,000
		HOX Exemptions	0
		Special Exemptions	0
		Net Value	**714,000**

Year: 1999

TRA	74044	**Land Value**	189,781
Supplement	YES	**Improvement Value**	69,425
Correction Date		**Improvement Penalty**	0
Correction Code		**Pers Prop Value**	0
Original Parcel	0232161180000	**Pers Prop Penalty**	0
Billed Owner	SOHN, DON C	**Total Penalties**	0
Joint Owner	SOHN, YUNG M	**Total Value**	259,206
		HOX Exemptions	0
		Special Exemptions	0
		Net Value	**259,206**

Year: 1998

TRA	74044	**Land Value**	186,333
Supplement	NO	**Improvement Value**	68,164
Correction Date		**Improvement Penalty**	0
Correction Code		**Pers Prop Value**	0
Original Parcel	0232161180000	**Pers Prop Penalty**	0
Billed Owner	SOHN, DON C	**Total Penalties**	0
Joint Owner	SOHN, YUNG M	**Total Value**	254,497
		HOX Exemptions	0
		Special Exemptions	0
		Net Value	**254,497**

Year: 1997

TRA	74044	**Land Value**	182,679
Supplement	NO	**Improvement Value**	66,827
Correction Date		**Improvement Penalty**	0
Correction Code		**Pers Prop Value**	0
Original Parcel	0232161180000	**Pers Prop Penalty**	0
Billed Owner	SOHN, DON C	**Total Penalties**	0
Joint Owner	SOHN, YUNG M	**Total Value**	249,506
		HOX Exemptions	0
		Special Exemptions	0
		Net Value	**249,506**

Year: 1996

TRA	74044	**Land Value**	179,097
Supplement	NO	**Improvement Value**	65,517
Correction Date		**Improvement Penalty**	0
Correction Code		**Pers Prop Value**	0
Original Parcel	0232161180000	**Pers Prop Penalty**	0
Billed Owner	SOHN, DON C	**Total Penalties**	0
Joint Owner	SOHN, YUNG M	**Total Value**	244,614
		HOX Exemptions	0
		Special Exemptions	0
		Net Value	**244,614**

Year: 1995

TRA	74031	**Land Value**	177,130
Supplement	NO	**Improvement Value**	64,798
Correction Date		**Improvement Penalty**	0
Correction Code		**Pers Prop Value**	0
Original Parcel	0232161180000	**Pers Prop Penalty**	0
Billed Owner	SOHN, DON C	**Total Penalties**	0
Joint Owner	SOHN, YUNG M	**Total Value**	241,928
		HOX Exemptions	0
		Special Exemptions	0
		Net Value	**241,928**

Year: 1994

TRA	74031	**Land Value**	175,047
Supplement	NO	**Improvement Value**	64,036
Correction Date		**Improvement Penalty**	0
Correction Code		**Pers Prop Value**	0
Original Parcel	0232161180000	**Pers Prop Penalty**	0
Billed Owner	SOHN, DON C	**Total Penalties**	0
Joint Owner	SOHN, YUNG M	**Total Value**	239,083
		HOX Exemptions	0
		Special Exemptions	0
		Net Value	**239,083**

Year: 1993

TRA	74031	**Land Value**	171,615
Supplement	NO	**Improvement Value**	62,780
Correction Date		**Improvement Penalty**	0
Correction Code		**Pers Prop Value**	0
Original Parcel	0232161180000	**Pers Prop Penalty**	0
Billed Owner	SOHN, DON C	**Total Penalties**	0
Joint Owner	SOHN, YUNG M	**Total Value**	234,395
		HOX Exemptions	0
		Special Exemptions	0
		Net Value	**234,395**

Year: 1992

TRA	74031	**Land Value**	168,250
Supplement	NO	**Improvement Value**	61,549
Correction Date		**Improvement Penalty**	0
Correction Code		**Pers Prop Value**	0
Original Parcel	0232161180000	**Pers Prop Penalty**	0
Billed Owner	SOHN, DON C	**Total Penalties**	0
Joint Owner	SOHN, YUNG M	**Total Value**	229,799
		HOX Exemptions	0
		Special Exemptions	0
		Net Value	**229,799**

Year: 1991

TRA	74031	**Land Value**	164,951
Supplement	NO	**Improvement Value**	60,342
Correction Date		**Improvement Penalty**	0
Correction Code		**Pers Prop Value**	0
Original Parcel	0232161180000	**Pers Prop Penalty**	0
Billed Owner	SOHN, DON C	**Total Penalties**	0
Joint Owner	SOHN, YUNG M	**Total Value**	225,293
		HOX Exemptions	0
		Special Exemptions	0
		Net Value	**225,293**

Year: 1990

TRA	74031	**Land Value**	161,717
Supplement	NO	**Improvement Value**	59,159
Correction Date		**Improvement Penalty**	0
Correction Code		**Pers Prop Value**	0
Original Parcel	0232161180000	**Pers Prop Penalty**	0
Billed Owner	SOHN, DON C	**Total Penalties**	0
Joint Owner	SOHN, YUNG M	**Total Value**	220,876
		HOX Exemptions	0
		Special Exemptions	0
		Net Value	**220,876**

Parcel History

Event Date	09/01/2006	**Multi Parcel List**
Event Group/Type	NEW CONST - ADDITION WORKED PER INSPECTION	
Multi Parcel	No	

Event Date	05/01/2003	**Multi Parcel List**
Event Group/Type	NEW CONST - ADDITION WORKED PER INSPECTION	
Multi Parcel	No	

Event Date	01/20/1999	**Multi Parcel List**
Event Group/Type	TRANSFER - WORKED IN OLD SYSTEM (100% OR PARTIAL)	
Multi Parcel	No	

Event Date	03/01/1996	**Multi Parcel List**
Event Group/Type	TRA EVENT - ADDED FROM PREVIOUS PARCEL	
Multi Parcel	No	

Event Date	03/02/1989	**Multi Parcel List**
Event Group/Type	CREATE - COMBINATION	0232161180000 NEW-COM
Multi Parcel	Yes	0232161130000 OLD-COM
		0232161160000 OLD-COM

Ownership History

Owner Name: ARROW FONTANA PROPERTY LTD LP

R/I	PARTNERSHIP
% Int	100.0000000
Type	BILLED OWNER
Acquisition Date	01/20/1999
Document Date	08/07/2007
Inactive Date	NONE

Document Numbers

19990020666
20070460119

Owner Name: (NAME ERROR)ARROW FONTANA PROPERTIES

R/I	PARTNERSHIP
% Int	100.0000000
Type	BILLED OWNER
Acquisition Date	01/20/1999
Document Date	01/20/1999
Inactive Date	01/19/1999

Document Numbers

19990020666
20070460119

Owner Name: SOHN, DON C

R/I	SPOUSAL
% Int	50.0000000
Type	BILLED OWNER
Acquisition Date	02/20/1979
Document Date	03/01/1989
Inactive Date	01/19/1999

Document Numbers

9000000000000

Owner Name: SOHN, YUNG M

R/I	SPOUSAL
% Int	50.0000000
Type	JOINT MAIL OWNER
Acquisition Date	02/20/1979
Document Date	03/01/1989
Inactive Date	01/19/1999

Document Numbers

9000000000000

Supplement History

Supplement Date: 09/01/2006

Roll Type	REGULAR SUPPLEMENT	**Supp Type**	CONSTRUCTION COMPLETION
Supp Year	2006	**New Land**	750,262
Revised IND		**New Imprv**	175,453
Corrected Date		**Old Land**	750,262
Correction Code		**Old Imprv**	125,453
Legal Status	SECURED	**New HOX**	0
TRA	74044	**Old HOX**	0
NOPIC Date	02/20/2007	**Supp HOX**	0
Extract Date	04/01/2007	**Special Exem**	0
Months Prorated	9	**Impr Penalty**	0
Corr Status		**Prior Supps**	0
Original Parcel	0232161180000	**Construction in Progress**	0
		Net Value	**50,000**
Billed Owner	(NAME ERROR)ARROW FONTANA PROPERTIES		
Joint Owner			

Supplement Date: 05/01/2003

Roll Type	REGULAR SUPPLEMENT	**Supp Type**	CONSTRUCTION COMPLETION
Supp Year	2003	**New Land**	707,911
Revised IND		**New Imprv**	118,371
Corrected Date		**Old Land**	707,911
Correction Code		**Old Imprv**	49,791
Legal Status	SECURED	**New HOX**	0
TRA	74044	**Old HOX**	0
NOPIC Date	06/25/2004	**Supp HOX**	0
Extract Date	08/07/2004	**Special Exem**	0
Months Prorated	12	**Impr Penalty**	0
Corr Status		**Prior Supps**	0
Original Parcel	0232161180000	**Construction in Progress**	0
		Net Value	**68,580**
Billed Owner	(NAME ERROR)ARROW FONTANA PROPERTIES		
Joint Owner			

Supplement Date: 05/01/2003

Roll Type	INTERIM SUPPLEMENT	**Supp Type**	CONSTRUCTION COMPLETION
Supp Year	2003	**New Land**	707,911
Revised IND		**New Imprv**	118,371
Corrected Date		**Old Land**	707,911
Correction Code		**Old Imprv**	49,791
Legal Status	SECURED	**New HOX**	0
TRA	74044	**Old HOX**	0
NOPIC Date	06/25/2004	**Supp HOX**	0
Extract Date	08/07/2004	**Special Exem**	0
Months Prorated	1	**Impr Penalty**	0
Corr Status		**Prior Supps**	0
Original Parcel	0232161180000	**Construction in Progress**	0
		Net Value	**68,580**

Billed Owner (NAME ERROR)ARROW FONTANA PROPERTIES

Joint Owner

Supplement Date: 01/20/1999

Roll Type	REGULAR SUPPLEMENT	**Supp Type**	OWNERSHIP TRANSFER
Supp Year	1999	**New Land**	654,000
Revised IND		**New Imprv**	46,000
Corrected Date		**Old Land**	189,781
Correction Code		**Old Imprv**	69,425
Legal Status	SECURED	**New HOX**	0
TRA	74044	**Old HOX**	0
NOPIC Date	03/21/2000	**Supp HOX**	0
Extract Date	08/05/2000	**Special Exem**	0
Months Prorated	12	**Impr Penalty**	0
Corr Status		**Prior Supps**	0
Original Parcel	0232161180000	**Construction in Progress**	0
		Net Value	**440,794**

Billed Owner (NAME ERROR)ARROW FONTANA PROPERTIES

Joint Owner

Supplement Date: 01/20/1999

Roll Type	INTERIM SUPPLEMENT	**Supp Type**	OWNERSHIP TRANSFER
Supp Year	1999	**New Land**	654,000
Revised IND		**New Imprv**	46,000
Corrected Date		**Old Land**	186,333
Correction Code		**Old Imprv**	68,164
Legal Status	SECURED	**New HOX**	0
TRA	74044	**Old HOX**	0
NOPIC Date	03/21/2000	**Supp HOX**	0
Extract Date	08/05/2000	**Special Exem**	0
Months Prorated	5	**Impr Penalty**	0
Corr Status		**Prior Supps**	0
Original Parcel	0232161180000	**Construction in Progress**	0
		Net Value	**445,503**

Billed Owner (NAME ERROR)ARROW FONTANA PROPERTIES

Joint Owner

Property Information Management System

San Bernardino County

Office of the Assessor

PIMS PACKAGE REPORT FOR PARCEL 0232-161-19-0000

Property Information

Property Address (Main Situs)	Protected per CA. Govt. Code Sect. 6254.21 Protected per CA. Govt. Code Sect. 6254.21
Owner and Mailing Address	ARROW FONTANA PROPERTY LTD L P C/O ED MILLMEISTER Protected per CA. Govt. Code Sect. 6254.21 Protected per CA. Govt. Code Sect. 6254.21
Effective Date	10/30/1991

Parcel	0232161190000
Parcel Status	ACTIVE
Parcel Type	REAL PROPERTY
Property ID	
Tax Status	ASSESSED BY COUNTY
Use Code	STG WHSE
Land Access	PUBLIC PAVED
Size	3.501 TO 7.000 ACRES
Land Type	INDUSTRIAL
District	FONTANA
Resp Group	REAL PROPERTY
Resp Unit	INDUSTRIAL ZONE OR USE

Current Owners

Name	**ARROW FONTANA PROPERTY LTD L P**	**Document Numbers**
R/I	PARTNERSHIP	8918967500000
% Int	100.0000000	
Type	BILLED OWNER	
Acquisition Date	NONE	
Document Date	05/25/1989	
Inactive Date	NONE	

Legal Parcel Map

Parcel Map	Parcel Nbr	Unit	Book	Page
8255	0232161190000			

Legal Description

PARCEL MAP 8255 PARCEL 2

No Legal Reason for Change Found

No Active Homeowner's Exemptions Found

Prior Roll History

Year: 2020

TRA	74044	**Land Value**	863,119
Supplement	NO	**Improvement Value**	153,514
Correction Date		**Improvement Penalty**	0
Correction Code		**Pers Prop Value**	0
Original Parcel	0232161190000	**Pers Prop Penalty**	0
Billed Owner	ARROW FONTANA PROPERTY LTD L P	**Total Penalties**	0
Joint Owner		**Total Value**	1,016,633
		HOX Exemptions	0
		Special Exemptions	0
		Net Value	**1,016,633**

Year: 2019

TRA	74044	**Land Value**	846,195
Supplement	NO	**Improvement Value**	150,504
Correction Date		**Improvement Penalty**	0
Correction Code		**Pers Prop Value**	0
Original Parcel	0232161190000	**Pers Prop Penalty**	0
Billed Owner	ARROW FONTANA PROPERTY LTD L P	**Total Penalties**	0
Joint Owner		**Total Value**	996,699
		HOX Exemptions	0
		Special Exemptions	0
		Net Value	**996,699**

Year: 2018

TRA	74044	**Land Value**	829,603
Supplement	NO	**Improvement Value**	147,553
Correction Date		**Improvement Penalty**	0
Correction Code		**Pers Prop Value**	0
Original Parcel	0232161190000	**Pers Prop Penalty**	0
Billed Owner	ARROW FONTANA PROPERTY LTD L P	**Total Penalties**	0
Joint Owner		**Total Value**	977,156
		HOX Exemptions	0
		Special Exemptions	0
		Net Value	**977,156**

Year: 2017

TRA	74044	**Land Value**	813,336
Supplement	NO	**Improvement Value**	144,660
Correction Date		**Improvement Penalty**	0
Correction Code		**Pers Prop Value**	0
Original Parcel	0232161190000	**Pers Prop Penalty**	0
Billed Owner	ARROW FONTANA PROPERTY LTD L P	**Total Penalties**	0
Joint Owner		**Total Value**	957,996
		HOX Exemptions	0
		Special Exemptions	0
		Net Value	**957,996**

Year: 2016

TRA	74044	**Land Value**	797,388
Supplement	NO	**Improvement Value**	141,824
Correction Date		**Improvement Penalty**	0
Correction Code		**Pers Prop Value**	0
Original Parcel	0232161190000	**Pers Prop Penalty**	0
Billed Owner	ARROW FONTANA PROPERTY LTD L P	**Total Penalties**	0
Joint Owner		**Total Value**	939,212
		HOX Exemptions	0
		Special Exemptions	0
		Net Value	**939,212**

Year: 2015

TRA	74044	**Land Value**	785,410
Supplement	NO	**Improvement Value**	139,694
Correction Date		**Improvement Penalty**	0
Correction Code		**Pers Prop Value**	0
Original Parcel	0232161190000	**Pers Prop Penalty**	0
Billed Owner	ARROW FONTANA PROPERTY LTD L P	**Total Penalties**	0
Joint Owner		**Total Value**	925,104
		HOX Exemptions	0
		Special Exemptions	0
		Net Value	**925,104**

Year: 2014

TRA	74044	**Land Value**	770,025
Supplement	NO	**Improvement Value**	136,958
Correction Date		**Improvement Penalty**	0
Correction Code		**Pers Prop Value**	0
Original Parcel	0232161190000	**Pers Prop Penalty**	0
Billed Owner	ARROW FONTANA PROPERTY LTD L P	**Total Penalties**	0
Joint Owner		**Total Value**	906,983
		HOX Exemptions	0
		Special Exemptions	0
		Net Value	**906,983**

Year: 2013

TRA	74044	**Land Value**	766,545
Supplement	NO	**Improvement Value**	136,339
Correction Date		**Improvement Penalty**	0
Correction Code		**Pers Prop Value**	0
Original Parcel	0232161190000	**Pers Prop Penalty**	0
Billed Owner	ARROW FONTANA PROPERTY LTD L P	**Total Penalties**	0
Joint Owner		**Total Value**	902,884
		HOX Exemptions	0
		Special Exemptions	0
		Net Value	**902,884**

Year: 2012

TRA	74044	**Land Value**	751,515
Supplement	NO	**Improvement Value**	133,666
Correction Date		**Improvement Penalty**	0
Correction Code		**Pers Prop Value**	0
Original Parcel	0232161190000	**Pers Prop Penalty**	0
Billed Owner	ARROW FONTANA PROPERTY LTD L P	**Total Penalties**	0
Joint Owner		**Total Value**	885,181
		HOX Exemptions	0
		Special Exemptions	0
		Net Value	**885,181**

Year: 2011

TRA	74044	**Land Value**	736,779
Supplement	NO	**Improvement Value**	131,045
Correction Date		**Improvement Penalty**	0
Correction Code		**Pers Prop Value**	0
Original Parcel	0232161190000	**Pers Prop Penalty**	0
Billed Owner	ARROW FONTANA PROPERTY LTD L P	**Total Penalties**	0
Joint Owner		**Total Value**	867,824
		HOX Exemptions	0
		Special Exemptions	0
		Net Value	**867,824**

Year: 2010

TRA	74044	**Land Value**	731,273
Supplement	NO	**Improvement Value**	130,066
Correction Date		**Improvement Penalty**	0
Correction Code		**Pers Prop Value**	0
Original Parcel	0232161190000	**Pers Prop Penalty**	0
Billed Owner	ARROW FONTANA PROPERTY LTD L P	**Total Penalties**	0
Joint Owner		**Total Value**	861,339
		HOX Exemptions	0
		Special Exemptions	0
		Net Value	**861,339**

Year: 2009

TRA	74044	**Land Value**	733,010
Supplement	NO	**Improvement Value**	130,375
Correction Date		**Improvement Penalty**	0
Correction Code		**Pers Prop Value**	0
Original Parcel	0232161190000	**Pers Prop Penalty**	0
Billed Owner	ARROW FONTANA PROPERTY LTD L P	**Total Penalties**	0
Joint Owner		**Total Value**	863,385
		HOX Exemptions	0
		Special Exemptions	0
		Net Value	**863,385**

Year: 2008

TRA	74044	**Land Value**	718,637
Supplement	NO	**Improvement Value**	127,819
Correction Date		**Improvement Penalty**	0
Correction Code		**Pers Prop Value**	0
Original Parcel	0232161190000	**Pers Prop Penalty**	0
Billed Owner	ARROW FONTANA PROPERTY LTD L P	**Total Penalties**	0
Joint Owner		**Total Value**	846,456
		HOX Exemptions	0
		Special Exemptions	0
		Net Value	**846,456**

Year: 2007

TRA	74044	**Land Value**	704,546
Supplement	NO	**Improvement Value**	125,313
Correction Date		**Improvement Penalty**	0
Correction Code		**Pers Prop Value**	0
Original Parcel	0232161190000	**Pers Prop Penalty**	0
Billed Owner	ARROW FONTANA PROPERTY LTD L P	**Total Penalties**	0
Joint Owner		**Total Value**	829,859
		HOX Exemptions	0
		Special Exemptions	0
		Net Value	**829,859**

Year: 2006

TRA	74044	**Land Value**	690,731
Supplement	NO	**Improvement Value**	122,856
Correction Date		**Improvement Penalty**	0
Correction Code		**Pers Prop Value**	0
Original Parcel	0232161190000	**Pers Prop Penalty**	0
Billed Owner	ARROW FONTANA PROPERTY LTD L P	**Total Penalties**	0
Joint Owner		**Total Value**	813,587
		HOX Exemptions	0
		Special Exemptions	0
		Net Value	**813,587**

Year: 2005

TRA	74044	**Land Value**	677,187
Supplement	NO	**Improvement Value**	120,447
Correction Date		**Improvement Penalty**	0
Correction Code		**Pers Prop Value**	0
Original Parcel	0232161190000	**Pers Prop Penalty**	0
Billed Owner	ARROW FONTANA PROPERTY LTD L P	**Total Penalties**	0
Joint Owner		**Total Value**	797,634
		HOX Exemptions	0
		Special Exemptions	0
		Net Value	**797,634**

Year: 2004

TRA	74044	**Land Value**	663,909
Supplement	NO	**Improvement Value**	118,085
Correction Date		**Improvement Penalty**	0
Correction Code		**Pers Prop Value**	0
Original Parcel	0232161190000	**Pers Prop Penalty**	0
Billed Owner	ARROW FONTANA PROPERTY LTD L P	**Total Penalties**	0
Joint Owner		**Total Value**	781,994
		HOX Exemptions	0
		Special Exemptions	0
		Net Value	**781,994**

Year: 2003

TRA	74044	**Land Value**	651,741
Supplement	NO	**Improvement Value**	115,921
Correction Date		**Improvement Penalty**	0
Correction Code		**Pers Prop Value**	0
Original Parcel	0232161190000	**Pers Prop Penalty**	0
Billed Owner	ARROW FONTANA PROPERTY LTD L P	**Total Penalties**	0
Joint Owner		**Total Value**	767,662
		HOX Exemptions	0
		Special Exemptions	0
		Net Value	**767,662**

Year: 2002

TRA	74044	**Land Value**	638,962
Supplement	NO	**Improvement Value**	113,648
Correction Date		**Improvement Penalty**	0
Correction Code		**Pers Prop Value**	0
Original Parcel	0232161190000	**Pers Prop Penalty**	0
Billed Owner	ARROW FONTANA PROPERTY LTD L P	**Total Penalties**	0
Joint Owner		**Total Value**	752,610
		HOX Exemptions	0
		Special Exemptions	0
		Net Value	**752,610**

Year: 2001

TRA	74044	**Land Value**	626,433
Supplement	NO	**Improvement Value**	111,420
Correction Date	08/30/2001	**Improvement Penalty**	0
Correction Code	540I	**Pers Prop Value**	0
Original Parcel	0232161190000	**Pers Prop Penalty**	0
Billed Owner	ARROW FONTANA PROPERTY LTD L P	**Total Penalties**	0
Joint Owner		**Total Value**	737,853
		HOX Exemptions	0
		Special Exemptions	0
		Net Value	**737,853**

Year: 2000

TRA	74044	**Land Value**	600,000
Supplement	NO	**Improvement Value**	75,000
Correction Date	11/15/2000	**Improvement Penalty**	0
Correction Code	540I	**Pers Prop Value**	0
Original Parcel	0232161190000	**Pers Prop Penalty**	0
Billed Owner	ARROW FONTANA PROPERTY LTD L P	**Total Penalties**	0
Joint Owner		**Total Value**	675,000
		HOX Exemptions	0
		Special Exemptions	0
		Net Value	**675,000**

Year: 1999

TRA	74044	**Land Value**	490,616
Supplement	NO	**Improvement Value**	81,593
Correction Date		**Improvement Penalty**	0
Correction Code		**Pers Prop Value**	0
Original Parcel	0232161190000	**Pers Prop Penalty**	0
Billed Owner	ARROW FONTANA PROPERTY LTD L P	**Total Penalties**	0
Joint Owner		**Total Value**	572,209
		HOX Exemptions	0
		Special Exemptions	0
		Net Value	**572,209**

Year: 1998

TRA	74044	**Land Value**	481,705
Supplement	NO	**Improvement Value**	80,111
Correction Date		**Improvement Penalty**	0
Correction Code		**Pers Prop Value**	0
Original Parcel	0232161190000	**Pers Prop Penalty**	0
Billed Owner	ARROW FONTANA PROPERTY LTD L P	**Total Penalties**	0
Joint Owner		**Total Value**	561,816
		HOX Exemptions	0
		Special Exemptions	0
		Net Value	**561,816**

Year: 1997

TRA	74044	**Land Value**	472,260
Supplement	NO	**Improvement Value**	78,540
Correction Date		**Improvement Penalty**	0
Correction Code		**Pers Prop Value**	0
Original Parcel	0232161190000	**Pers Prop Penalty**	0
Billed Owner	ARROW FONTANA PROPERTY LTD L P	**Total Penalties**	0
Joint Owner		**Total Value**	550,800
		HOX Exemptions	0
		Special Exemptions	0
		Net Value	**550,800**

Year: 1996

TRA	74044	**Land Value**	463,000
Supplement	NO	**Improvement Value**	77,000
Correction Date		**Improvement Penalty**	0
Correction Code		**Pers Prop Value**	0
Original Parcel	0232161190000	**Pers Prop Penalty**	0
Billed Owner	ARROW FONTANA PROPERTY LTD L P	**Total Penalties**	0
Joint Owner		**Total Value**	540,000
		HOX Exemptions	0
		Special Exemptions	0
		Net Value	**540,000**

Year: 1995

TRA	74031	**Land Value**	463,000
Supplement	NO	**Improvement Value**	77,000
Correction Date	08/14/1995	**Improvement Penalty**	0
Correction Code	570	**Pers Prop Value**	0
Original Parcel	0232161190000	**Pers Prop Penalty**	0
Billed Owner	ARROW FONTANA PROPERTY LTD L P	**Total Penalties**	0
Joint Owner		**Total Value**	540,000
		HOX Exemptions	0
		Special Exemptions	0
		Net Value	**540,000**

Year: 1994

TRA	74031	**Land Value**	555,352
Supplement	NO	**Improvement Value**	98,778
Correction Date		**Improvement Penalty**	0
Correction Code		**Pers Prop Value**	0
Original Parcel	0232161190000	**Pers Prop Penalty**	0
Billed Owner	ARROW FONTANA PROPERTY LTD L P	**Total Penalties**	0
Joint Owner		**Total Value**	654,130
		HOX Exemptions	0
		Special Exemptions	0
		Net Value	**654,130**

Year: 1993

TRA	74031	**Land Value**	544,463
Supplement	YES	**Improvement Value**	66,841
Correction Date		**Improvement Penalty**	0
Correction Code		**Pers Prop Value**	0
Original Parcel	0232161190000	**Pers Prop Penalty**	0
Billed Owner	ARROW FONTANA PROPERTY LTD L P	**Total Penalties**	0
Joint Owner		**Total Value**	611,304
		HOX Exemptions	0
		Special Exemptions	0
		Net Value	**611,304**

Year: 1992

TRA	74031	**Land Value**	533,787
Supplement	NO	**Improvement Value**	65,530
Correction Date		**Improvement Penalty**	0
Correction Code		**Pers Prop Value**	0
Original Parcel	0232161190000	**Pers Prop Penalty**	0
Billed Owner	ARROW FONTANA PROPERTY LTD L P	**Total Penalties**	0
Joint Owner		**Total Value**	599,317
		HOX Exemptions	0
		Special Exemptions	0
		Net Value	**599,317**

Year: 1991

TRA	74031	**Land Value**	523,321
Supplement	NO	**Improvement Value**	64,245
Correction Date		**Improvement Penalty**	0
Correction Code		**Pers Prop Value**	0
Original Parcel	0232161190000	**Pers Prop Penalty**	0
Billed Owner	ARROW FONTANA PROPERTY LTD L P	**Total Penalties**	0
Joint Owner		**Total Value**	587,566
		HOX Exemptions	0
		Special Exemptions	0
		Net Value	**587,566**

Year: 1990

TRA	74031	**Land Value**	513,060
Supplement	NO	**Improvement Value**	62,985
Correction Date		**Improvement Penalty**	0
Correction Code		**Pers Prop Value**	0
Original Parcel	0232161190000	**Pers Prop Penalty**	0
Billed Owner	ARROW FONTANA PROPERTY LTD L P	**Total Penalties**	0
Joint Owner		**Total Value**	576,045
		HOX Exemptions	0
		Special Exemptions	0
		Net Value	**576,045**

Parcel History

Event Date	12/31/2000	**Multi Parcel List**
Event Group/Type	REVIEW - PROP 8 INITIATED BY ASSESSOR	
Multi Parcel	No	

Event Date	12/31/1999	**Multi Parcel List**
Event Group/Type	REVIEW - PROP 8 INITIATED BY ASSESSOR	
Multi Parcel	No	

Event Date	12/31/1998	**Multi Parcel List**
Event Group/Type	REVIEW - PROP 8 INITIATED BY ASSESSOR	
Multi Parcel	No	

Event Date	03/01/1996	**Multi Parcel List**
Event Group/Type	TRA EVENT - ADDED FROM PREVIOUS PARCEL	
Multi Parcel	No	

Event Date	06/01/1993	**Multi Parcel List**
Event Group/Type	NEW CONST - WORKED IN OLD SYSTEM	
Multi Parcel	No	

Event Date	05/25/1989	**Multi Parcel List**
Event Group/Type	TRANSFER - WORKED IN OLD SYSTEM (100% OR PARTIAL)	
Multi Parcel	No	

Event Date	05/25/1989	**Multi Parcel List**
Event Group/Type	TRANSFER - WORKED IN OLD SYSTEM (100% OR PARTIAL)	
Multi Parcel	No	

Event Date	05/25/1989	**Multi Parcel List**
Event Group/Type	TRANSFER - WORKED IN OLD SYSTEM (100% OR PARTIAL)	
Multi Parcel	No	

Event Date	05/25/1989	**Multi Parcel List**
Event Group/Type	CREATE - COMBINATION	0232161190000 NEW-COM
Multi Parcel	Yes	0232161140000 OLD-COM
		0232161170000 OLD-COM

Event Date	03/02/1989	**Multi Parcel List**
Event Group/Type	TRANSFER - WORKED IN OLD SYSTEM (100% OR PARTIAL)	
Multi Parcel	No	

Ownership History

Owner Name: ARROW FONTANA PROPERTY LTD L P

R/I	PARTNERSHIP
% Int	100.0000000
Type	BILLED OWNER
Acquisition Date	NONE
Document Date	05/25/1989
Inactive Date	NONE

Document Numbers

8918967500000

Owner Name: PARK, YOUN O K

R/I	SPOUSAL
% Int	25.0000000
Type	OTHER OWNER
Acquisition Date	NONE
Document Date	05/25/1989
Inactive Date	05/24/1989

Document Numbers

8918967100000

Owner Name: RPM INVESTMENTS INC

R/I	CORPORATION
% Int	100.0000000
Type	BILLED OWNER
Acquisition Date	NONE
Document Date	05/25/1989
Inactive Date	05/24/1989

Document Numbers

8918967400000

Owner Name: PARK, JOONG W

R/I	SPOUSAL
% Int	25.0000000
Type	OTHER OWNER
Acquisition Date	NONE
Document Date	05/25/1989
Inactive Date	05/24/1989

Document Numbers

8918967100000

Owner Name: PARK, YOUN O K

R/I	SPOUSAL
% Int	25.0000000
Type	JOINT MAIL OWNER
Acquisition Date	02/20/1979
Document Date	03/01/1989
Inactive Date	05/24/1989

Document Numbers
9000000000000

Owner Name: PARK, JOONG W

R/I	SPOUSAL
% Int	25.0000000
Type	BILLED OWNER
Acquisition Date	02/20/1979
Document Date	03/01/1989
Inactive Date	05/24/1989

Document Numbers
9000000000000

Supplement History

Supplement Date: 06/01/1993

Roll Type	REGULAR SUPPLEMENT	**Supp Type**	CONSTRUCTION COMPLETION
Supp Year	1993	**New Land**	544,463
Revised IND		**New Imprv**	96,841
Corrected Date		**Old Land**	544,463
Correction Code		**Old Imprv**	66,841
Legal Status	SECURED	**New HOX**	0
TRA	74031	**Old HOX**	0
NOPIC Date	04/14/1994	**Supp HOX**	0
Extract Date	08/06/1994	**Special Exem**	0
Months Prorated	12	**Impr Penalty**	0
Corr Status		**Prior Supps**	0
Original Parcel	0232161190000	**Construction in Progress**	0
		Net Value	**30,000**
Billed Owner	ARROW FONTANA PROPERTY LTD L P		
Joint Owner			

Hedman, Laura S

From:	ASabino@aqmd.gov
Sent:	Friday, October 16, 2020 3:29 PM
To:	Hedman, Laura S
Cc:	ob_pr_support_docs@aqmd.gov
Subject:	SCAQMD Public Records Request# 1403462, -- Completion Letter

Laura Hedman
Terracon
1355 E Cooley Suite C
Colton, Ca 92324

Ref: Request for Records; Control No. 1403462, Received 10/14/2020
RE: P/O'S, EQL'S, NOV'S & ASBESTOS RECORDS FOR 15765 ARROW BLVD, FONTANA, CA.

After a thorough search of this agency's records:

NO REQUESTED RECORDS WERE FOUND FOR THE ABOVE REFERENCED FACILITY OR FACILITY SITE.

Should you have any questions or need additional information, please do not hesitate to contact me at (909) 396-3700, Tuesday through Friday, between the hours of 8:00 a.m. and 4:30 p.m.

Sincerely,

Andrew Sabino
For Colleen Paine
Public Records Coordinator
Information Management

Hedman, Laura S

From: ASabino@aqmd.gov
Sent: Tuesday, October 6, 2020 3:52 PM
To: Trujillo, Tiffany D
Cc: ob_pr_support_docs@aqmd.gov
Subject: SCAQMD Public Records Request# 1403274, -- Completion Letter

Tiffany Trujillo
Terracon
1355 E Cooley Ste C
Colton, Ca 92324

Ref: Request for Records; Control No. 1403274, Received 10/2/2020
RE: P/O'S, EQL'S, NOV'S & ASBESTOS RECORDS FOR 15719-15755 ARROW BLVD (ODD), FONTANA, CA.

After a thorough search of this agency's records:

NO REQUESTED RECORDS WERE FOUND FOR THE ABOVE REFERENCED FACILITY OR FACILITY SITE.

Should you have any questions or need additional information, please do not hesitate to contact me at (909) 396-3700, Tuesday through Friday, between the hours of 8:00 a.m. and 4:30 p.m.

Sincerely,

Andrew Sabino
For Colleen Paine
Public Records Coordinator
Information Management

Jared Blumenfeld
Secretary for
Environmental Protection

Department of Toxic Substances Control
Meredith Williams, Ph.D., Director
1001 "I" Street
P.O. Box 806
Sacramento, California 95812-0806

Gavin Newsom
Governor

Facility Search Results

Selection Criteria:

Facility:
Search on: Physical Address
Street: 15719 Arrow Blvd
City: Fontana
Status: Active and Inactive
Sort Direction: asc
Sorted By: EPA ID
Records Found: 5

EPA ID Number	Name	Address	City	Zip
CAL000307672	PARTSTOP INC	15719 ARROW BLVD	FONTANA	923351249
CAL000311162	FONTANA AUTO CENTER	15719 ARROW BLVD	FONTANA	923351249
CAL000328619	AMERICAN TRUCK DISMANTLING	15719 ARROW BLVD STE B	FONTANA	923351249
CAL000350012	ALL MAKE & MODEL AUTO DISMANTLING INC	15719 ARROW BLVD	FONTANA	92335
CAL000365807	ARROW AUTO SALVAGE INC	15719 ARROW BLVD STE A	FONTANA	923351249

The Department of Toxics Substances Control (DTSC) takes every precaution to ensure the accuracy of data in the Hazardous Waste Tracking System (HWTS). However, because of the large number of manifests handled, inaccuracies in the submitted data, limitations of the manifest system and the technical limitations of the database, DTSC cannot guarantee that the data accurately reflect what was actually transported or produced.

Report Generation Date: 10/15/2020

Department of Toxic Substances Control
Meredith Williams, Ph.D., Director
1001 "I" Street
P.O. Box 806
Sacramento, California 95812-0806

Jared Blumenfeld
Secretary for
Environmental Protection

Gavin Newsom
Governor

EPA ID PROFILE

Map

ID Number:	CAL000307672	**Status:**	INACTIVE
Name:	PARTSTOP INC	**Inactive Date:**	6/30/2014 12:00:00 AM
County:	SAN BERNARDINO	**Record Entered:**	6/6/2006 12:49:39 PM
NAICS:	44131	**Last Updated:**	3/26/2015 9:00:35 AM

	Name	Address	City	State	Zip Code	Phone
Location	PARTSTOP INC	15719 ARROW BLVD	FONTANA	CA	923351249	
Mailing		15719 ARROW BLVD	FONTANA	CA	923351249	
Owner	PARTSTOP CORP	15719 ARROW BLVD	FONTANA	CA	923351249	909778530
Operator/Contact	ED MILMEISITER	15719 ARROW BLVD	FONTANA	CA	923351249	909778530

Based Only Upon ID Number: **CAL000307672**

Calif. Manifests?	Non Calif. Manifests?	Transporter Registration?
Yes	N/A	N/A

California and Non California Manifest Tonnage Total and Waste Code by Year Matrix by Entity Type (if available) are on the next page

Calif. Manifest Counts and Total Tonnage

Top line represents Manifest Count and Bottom line represents Total Tonnage

Year	Generator	Trans. 1	Trans. 2	TSDF	ALT. TSDF

2012	2 0.85000	0 0.00000	0 0.00000	0 0.00000	0 0.00000
2013	1 0.25000	0 0.00000	0 0.00000	0 0.00000	0 0.00000

Non California Manifest Total Tonnage

No Records Found

Waste Code Matrix					
California	Generator	Trans. 1	Trans. 2	TSDF	Alt. TSDF
RCRA	Generator	Trans. 1	Trans. 2	TSDF	Alt. TSDF

Waste Code Matrix as a spreadsheet

The Department of Toxics Substances Control (DTSC) takes every precaution to ensure the accuracy of data in the Hazardous Waste Tracking System (HWTS). However, because of the large number of manifests handled, inaccuracies in the submitted data, limitations of the manifest system and the technical limitations of the database, DTSC cannot guarantee that the data accurately reflect what was actually transported or produced.

Report Generation Date: 10/15/2020

Results for California Waste Codes, as a Generator, for EPA-ID: CAL000307672

Calif. Waste Code	Description	2012	2013
352	OTHER ORGANIC SOLIDS	0.85	0.25
	Grand Totals	0.85	0.25

No results for California Waste Codes, as a Transporter 1, for EPA-ID: CAL000307672
No results for California Waste Codes, as a Transporter 2, for EPA-ID: CAL000307672
No results for California Waste Codes, as a TSDF, for EPA-ID: CAL000307672
No results for California Waste Codes, as a Alternate TSDF, for EPA-ID: CAL000307672
Results for RCRA, as a Generator, for EPA-ID: CAL000307672

RCRA	Description	2012	2013
	Blank/Unknown	0.85	0.25
	Grand Totals	0.85	0.25

No results for RCRA, as a Transporter 1, for EPA-ID: CAL000307672
No results for RCRA, as a Transporter 2, for EPA-ID: CAL000307672
No results for RCRA, as a TSDF, for EPA-ID: CAL000307672
No results for RCRA, as a Alternate TSDF, for EPA-ID: CAL000307672

Department of Toxic Substances Control
Meredith Williams, Ph.D., Director
1001 "I" Street
P.O. Box 806
Sacramento, California 95812-0806

Jared Blumenfeld
Secretary for
Environmental Protection

Gavin Newsom
Governor

EPA ID PROFILE

Map

ID Number:	CAL000311162	**Status:**	INACTIVE
Name:	FONTANA AUTO CENTER	**Inactive Date:**	6/30/2007 12:00:00 AM
County:	SAN BERNARDINO	**Record Entered:**	8/31/2006 9:38:53 AM
NAICS:	811111	**Last Updated:**	3/20/2008 3:13:16 PM

	Name	Address	City	State	Zip Code	Phone
Location	FONTANA AUTO CENTER	15719 ARROW BLVD	FONTANA	CA	923351249	
Mailing		15719 ARROW BLVD	FONTANA	CA	923351249	
Owner	FONTANA AUTO CENTER INC	15719 ARROW BLVD	FONTANA	CA	923351249	9093577700
Operator/Contact	OMAR CHAMAA	8515 RHOADS CIR	FOUNTAIN VALLEY	CA	927085514	9093577700

Based Only Upon ID Number: **CAL000311162**

Calif. Manifests?	Non Calif. Manifests?	Transporter Registration?
N/A	N/A	N/A

California and Non California Manifest Tonnage Total and Waste Code by Year Matrix by Entity Type (if available) are on the next page

Calif. Manifest Counts and Total Tonnage

No Records Found

Non California Manifest Total Tonnage

No Records Found

The Department of Toxics Substances Control (DTSC) takes every precaution to ensure the accuracy of data in the Hazardous Waste Tracking System (HWTS). However, because of the large number of manifests handled, inaccuracies in the submitted data, limitations of the manifest system and the technical limitations of the database, DTSC cannot guarantee that the data accurately reflect what was actually transported or produced.

Report Generation Date: 10/15/2020

Jared Blumenfeld
Secretary for
Environmental Protection

Department of Toxic Substances Control
Meredith Williams, Ph.D., Director
1001 "I" Street
P.O. Box 806
Sacramento, California 95812-0806

Gavin Newsom
Governor

EPA ID PROFILE

Map

ID Number:	CAL000328619	**Status:**	INACTIVE
Name:	AMERICAN TRUCK DISMANTLING	**Inactive Date:**	6/30/2011 12:00:00 AM
County:	SAN BERNARDINO	**Record Entered:**	1/10/2008 2:38:43 PM
NAICS:	811121	**Last Updated:**	3/26/2014 3:40:50 PM

	Name	Address	City	State	Zip Code	Phone
Location	AMERICAN TRUCK DISMANTLING	15719 ARROW BLVD STE B	FONTANA	CA	923351249	
Mailing		15303 ARROW BLVD STE A	FONTANA	CA	923351206	
Owner	VREGH AMIRIAN	15719 ARROW BLVD STE B	FONTANA	CA	923351249	9098223715
Operator/Contact	VREGH AMIRIAN	15719 ARROW BLVD STE B	FONTANA	CA	923351249	9098223715

Based Only Upon ID Number: **CAL000328619**

Calif. Manifests?	Non Calif. Manifests?	Transporter Registration?
Yes	N/A	N/A

California and Non California Manifest Tonnage Total and Waste Code by Year Matrix by Entity Type (if available) are on the next page

Calif. Manifest Counts and Total Tonnage

Top line represents Manifest Count and Bottom line represents Total Tonnage

Year	Generator	Trans. 1	Trans. 2	TSDF	ALT. TSDF

2008	4 5.13000	0 0.00000	0 0.00000	0 0.00000	0 0.00000
2009	5 6.34600	0 0.00000	0 0.00000	0 0.00000	0 0.00000
2010	3 5.22500	0 0.00000	0 0.00000	0 0.00000	0 0.00000
2011	2 1.04500	0 0.00000	0 0.00000	0 0.00000	0 0.00000
2012	1 1.04500	0 0.00000	0 0.00000	0 0.00000	0 0.00000

Non California Manifest Total Tonnage

No Records Found

Waste Code Matrix					
California	Generator	Trans. 1	Trans. 2	TSDF	Alt. TSDF
RCRA	Generator	Trans. 1	Trans. 2	TSDF	Alt. TSDF

Waste Code Matrix as a spreadsheet

The Department of Toxics Substances Control (DTSC) takes every precaution to ensure the accuracy of data in the Hazardous Waste Tracking System (HWTS). However, because of the large number of manifests handled, inaccuracies in the submitted data, limitations of the manifest system and the technical limitations of the database, DTSC cannot guarantee that the data accurately reflect what was actually transported or produced.

Report Generation Date: 10/15/2020

Results for California Waste Codes, as a Generator, for EPA-ID: CAL000328619

Calif. Waste Code	Description	2008	2009	2010	2011	2012
221	WASTE OIL AND MIXED OIL	5.13	6.346	5.225	1.045	1.045
	Grand Totals	5.13	6.346	5.225	1.045	1.045

No results for California Waste Codes, as a Transporter 1, for EPA-ID: CAL000328619
No results for California Waste Codes, as a Transporter 2, for EPA-ID: CAL000328619
No results for California Waste Codes, as a TSDF, for EPA-ID: CAL000328619
No results for California Waste Codes, as a Alternate TSDF, for EPA-ID: CAL000328619
Results for RCRA, as a Generator, for EPA-ID: CAL000328619

RCRA	Description	2008	2009	2010	2011	2012
	Blank/Unknown	5.13	6.346	5.225	1.045	1.045
	Grand Totals	5.13	6.346	5.225	1.045	1.045

No results for RCRA, as a Transporter 1, for EPA-ID: CAL000328619
No results for RCRA, as a Transporter 2, for EPA-ID: CAL000328619
No results for RCRA, as a TSDF, for EPA-ID: CAL000328619
No results for RCRA, as a Alternate TSDF, for EPA-ID: CAL000328619

Department of Toxic Substances Control
Meredith Williams, Ph.D., Director
1001 "I" Street
P.O. Box 806
Sacramento, California 95812-0806

Jared Blumenfeld
Secretary for
Environmental Protection

Gavin Newsom
Governor

EPA ID PROFILE

Map

ID Number: CAL000350012
Name:
ALL MAKE & MODEL AUTO DISMANTLING INC
County: SAN BERNARDINO
NAICS: 71399

Status: INACTIVE
Inactive Date: 6/30/2011 12:00:00 AM
Record Entered: 2/10/2010 1:31:00 PM
Last Updated: 3/20/2013 3:18:23 PM

	Name	Address	City	State	Zip Code	Phone
Location	ALL MAKE & MODEL AUTO DISMANTLING INC	15719 ARROW BLVD	FONTANA	CA	92335	
Mailing		15719 ARROW BLVD STE A	FONTANA	CA	923351249	
Owner	ALL MAKE & MODEL AUTO DISMANTLING I	15719 ARROW BLVD	FONTANA	CA	923350000	9093577700
Operator/Contact	NADRA CHAMAO/CEO	15719 ARROW BLVD STE A	FONTANA	CA	923351249	9093577700

Based Only Upon ID Number: **CAL000350012**

Calif. Manifests?	Non Calif. Manifests?	Transporter Registration?
Yes	N/A	N/A

California and Non California Manifest Tonnage Total and Waste Code by Year Matrix by Entity Type (if available) are on the next page

Calif. Manifest Counts and Total Tonnage

Top line represents Manifest Count and Bottom line represents Total Tonnage

Year	Generator	Trans. 1	Trans. 2	TSDF	ALT. TSDF

2010	1 0.38000	0 0.00000	0 0.00000	0 0.00000	0 0.00000
2011	1 0.55100	0 0.00000	0 0.00000	0 0.00000	0 0.00000

Non California Manifest Total Tonnage

No Records Found

Waste Code Matrix					
California	Generator	Trans. 1	Trans. 2	TSDF	Alt. TSDF
RCRA	Generator	Trans. 1	Trans. 2	TSDF	Alt. TSDF

Waste Code Matrix as a spreadsheet

The Department of Toxics Substances Control (DTSC) takes every precaution to ensure the accuracy of data in the Hazardous Waste Tracking System (HWTS). However, because of the large number of manifests handled, inaccuracies in the submitted data, limitations of the manifest system and the technical limitations of the database, DTSC cannot guarantee that the data accurately reflect what was actually transported or produced.

Report Generation Date: 10/15/2020

Results for California Waste Codes, as a Generator, for EPA-ID: CAL000350012

Calif. Waste Code	Description	2010	2011
221	WASTE OIL AND MIXED OIL	0.38	0.551
	Grand Totals	0.38	0.551

No results for California Waste Codes, as a Transporter 1, for EPA-ID: CAL000350012
No results for California Waste Codes, as a Transporter 2, for EPA-ID: CAL000350012
No results for California Waste Codes, as a TSDF, for EPA-ID: CAL000350012
No results for California Waste Codes, as a Alternate TSDF, for EPA-ID: CAL000350012
Results for RCRA, as a Generator, for EPA-ID: CAL000350012

RCRA	Description	2010	2011
	Blank/Unknown	0.38	0.551
	Grand Totals	0.38	0.551

No results for RCRA, as a Transporter 1, for EPA-ID: CAL000350012
No results for RCRA, as a Transporter 2, for EPA-ID: CAL000350012
No results for RCRA, as a TSDF, for EPA-ID: CAL000350012
No results for RCRA, as a Alternate TSDF, for EPA-ID: CAL000350012

Jared Blumenfeld
Secretary for
Environmental Protection

Department of Toxic Substances Control
Meredith Williams, Ph.D., Director
1001 "I" Street
P.O. Box 806
Sacramento, California 95812-0806

Gavin Newsom
Governor

EPA ID PROFILE

Map

ID Number:	CAL000365807	**Status:**	INACTIVE
Name:	ARROW AUTO SALVAGE INC	**Inactive Date:**	6/30/2015 12:00:00 AM
County:	SAN BERNARDINO	**Record Entered:**	7/19/2011 8:53:35 AM
NAICS:	44131	**Last Updated:**	1/27/2016 11:13:08 AM

	Name	Address	City	State	Zip Code	Phone
Location	ARROW AUTO SALVAGE INC	15719 ARROW BLVD STE A	FONTANA	CA	923351249	
Mailing		15719 ARROW BLVD STE A	FONTANA	CA	923351249	
Owner	ARROW AUTO SALVAGE INC	15719 ARROW BLVD STE A	FONTANA	CA	923351249	9093577700
Operator/Contact	VANNARITH LIM	15719 ARROW BLVD STE A	FONTANA	CA	923351249	9093577700

Based Only Upon ID Number: **CAL000365807**

Calif. Manifests?	Non Calif. Manifests?	Transporter Registration?
Yes	N/A	N/A

California and Non California Manifest Tonnage Total and Waste Code by Year Matrix by Entity Type (if available) are on the next page

Calif. Manifest Counts and Total Tonnage

Top line represents Manifest Count and Bottom line represents Total Tonnage

Year	Generator	Trans. 1	Trans. 2	TSDF	ALT. TSDF

2011	2 1.55800	0 0.00000	0 0.00000	0 0.00000	0 0.00000
2012	3 1.85500	0 0.00000	0 0.00000	0 0.00000	0 0.00000
2013	4 3.91500	0 0.00000	0 0.00000	0 0.00000	0 0.00000
2014	3 4.48400	0 0.00000	0 0.00000	0 0.00000	0 0.00000
2017	1 0.10000	0 0.00000	0 0.00000	0 0.00000	0 0.00000

Non California Manifest Total Tonnage

No Records Found

Waste Code Matrix					
California	Generator	Trans. 1	Trans. 2	TSDF	Alt. TSDF
RCRA	Generator	Trans. 1	Trans. 2	TSDF	Alt. TSDF

Waste Code Matrix as a spreadsheet

The Department of Toxics Substances Control (DTSC) takes every precaution to ensure the accuracy of data in the Hazardous Waste Tracking System (HWTS). However, because of the large number of manifests handled, inaccuracies in the submitted data, limitations of the manifest system and the technical limitations of the database, DTSC cannot guarantee that the data accurately reflect what was actually transported or produced.

Report Generation Date: 10/15/2020

Results for California Waste Codes, as a Generator, for EPA-ID: CAL000365807

Calif. Waste Code	Description	2011	2012	2013	2014	2017
	Blank/Unknown	0	0	0	0	0.1
134	AQ SOL (2 < PH < 12.5) W ORG RESIDUES < 10%	0	0.525	0.21	0	0
221	WASTE OIL AND MIXED OIL	1.558	1.33	3.705	4.484	0
	Grand Totals	1.558	1.855	3.915	4.484	0.1

No results for California Waste Codes, as a Transporter 1, for EPA-ID: CAL000365807
No results for California Waste Codes, as a Transporter 2, for EPA-ID: CAL000365807
No results for California Waste Codes, as a TSDF, for EPA-ID: CAL000365807
No results for California Waste Codes, as a Alternate TSDF, for EPA-ID: CAL000365807
Results for RCRA, as a Generator, for EPA-ID: CAL000365807

RCRA	Description	2011	2012	2013	2014	2017
	Blank/Unknown	1.558	1.855	3.915	4.484	0
D001	Ignitable	0	0	0	0	0.1
	Grand Totals	1.558	1.855	3.915	4.484	0.1

No results for RCRA, as a Transporter 1, for EPA-ID: CAL000365807
No results for RCRA, as a Transporter 2, for EPA-ID: CAL000365807
No results for RCRA, as a TSDF, for EPA-ID: CAL000365807
No results for RCRA, as a Alternate TSDF, for EPA-ID: CAL000365807

Jared Blumenfeld
Secretary for
Environmental Protection

Department of Toxic Substances Control
Meredith Williams, Ph.D., Director
1001 "I" Street
P.O. Box 806
Sacramento, California 95812-0806

Gavin Newsom
Governor

Facility Search Results

Selection Criteria:

Facility:	
Search on:	Physical Address
Street:	15755 Arrow Blvd
City:	Fontana
Status:	Active and Inactive
Sort Direction:	asc
Sorted By:	EPA ID
Records Found:	0

The Department of Toxics Substances Control (DTSC) takes every precaution to ensure the accuracy of data in the Hazardous Waste Tracking System (HWTS). However, because of the large number of manifests handled, inaccuracies in the submitted data, limitations of the manifest system and the technical limitations of the database, DTSC cannot guarantee that the data accurately reflect what was actually transported or produced.

Report Generation Date: 10/15/2020

Jared Blumenfeld
Secretary for
Environmental Protection

Department of Toxic Substances Control
Meredith Williams, Ph.D., Director
1001 "I" Street
P.O. Box 806
Sacramento, California 95812-0806

Gavin Newsom
Governor

Facility Search Results

Selection Criteria:

Facility:	
Search on:	Physical Address
Street:	15765 Arrow Blvd
City:	Fontana
Status:	Active and Inactive
Sort Direction:	asc
Sorted By:	EPA ID
Records Found:	0

The Department of Toxics Substances Control (DTSC) takes every precaution to ensure the accuracy of data in the Hazardous Waste Tracking System (HWTS). However, because of the large number of manifests handled, inaccuracies in the submitted data, limitations of the manifest system and the technical limitations of the database, DTSC cannot guarantee that the data accurately reflect what was actually transported or produced.

Report Generation Date: 10/15/2020

STORMNAFONTANA
15755 ARROW HWY
FONTANA, CA 92335

Inquiry Number:
October 17, 2020

EDR Site Report™

6 Armstrong Road, 4th floor
Shelton, CT 06484
Toll Free: 800.352.0050
www.edrnet.com

TABLE OF CONTENTS

The EDR-Site Report™ is a comprehensive presentation of government filings on a facility identified in a search of federal, state and local environmental databases.

Section 1: Facility Detail Reports . . . . . Page 3

All available detailed information from databases where sites are identified.

Section 2: Databases and Update Information. . . . . Page 5

Name, source, update dates, contact phone number and description of each of the databases for this report.

Thank you for your business.
Please contact EDR at 1-800-352-0050
with any questions or comments.

Disclaimer - Copyright and Trademark Notice

This report contains information obtained from a variety of public and other sources reasonably available to Environmental Data Resources , Inc. It cannot be concluded from this Report that coverage information for the target and surrounding properties does not exist from other sources. **NO WARRANTY EXPRESSED OR IMPLIED, IS MADE WHATSOEVER IN CONNECTION WITH THIS REPORT. ENVIRONMENTAL DATA RESOURCES, INC. SPECIFICALLY DISCLAIMS THE MAKING OF ANYSUCH WARRANTIES, INCLUDING WITHOUT LIMITATION, MERCHANTABILITY OR FITNESS FOR A PARTICULAR USE OR PURPOSE. ALL RISK IS ASSUMED BY THE USER. IN NO EVENT SHALL ENVIRONMENTAL DATA RESOURCES, INC. BE LIABLE TO ANYONE, WHETHER ARISING OUT OF ERRORS OR OMISSIONS, NEGLIGENCE, ACCIDENT OR ANY OTHER CAUSE, FOR ANY LOSS OR DAMAGE, INCLUDING, WITHOUT LIMITATION, SPECIAL, INCIDENTAL, CONSEQUENTIAL, OR EXEMPLARY DAMAGES.ANY LIABILITY ON THE PART OF ENVIRONMENTAL DATA RESOURCES, INC. IS STRICTLY LIMITED TO A REFUND OF THE AMOUNT PAID FOR THIS REPORT.**Purchaser accepts this report "AS IS". Any analyses, estimates, ratings, or risk codes provided in this report are provided for illustrative purposes only, and are not intended to provide, nor should they be interpreted as providing any facts regarding, or prediction or forecast of, any environmental risk for any property. Only a Phase I Environmental Site Assesment performed by an environmental professional can produce information regarding the environmental risk for any property. Additionally, the information provided in this Report is not to be construed as legal advice.

Copyright 2020 by Environmental Data Resources, Inc. All rights reserved. Reproduction in any media or format, in whole or in part, of any report or map of Environmental Data Resources, Inc., or its affiliates, is prohibited without prior written permission.

EDR and its logos (including Sanborn and Sanborn Map) are trademarks of Environmental Data Resources, Inc. or its affiliates. All other trademarks used herein are the property of their respective owners.

SECTION 1: FACILITY DETAIL REPORTS

STORMNAFONTANA
15755 ARROW HWY
FONTANA, CA 92335
EDR ID #1023372555

Databases:
FINDS: Facility Index System/Facility Registry System

FINDS:

Registry ID:	110066704604
Name:	STORMNAFONTANA
Address:	15755 ARROW HWY
City,State,Zip:	FONTANA, CA 92335

Click Here:

Environmental Interest/Information System:
STATE MASTER

Supplemental Address:	Not reported
FIPS Code:	Not reported
Country Name:	U.S.A.
Federal Facility:	Not reported
Federal Agency:	Not reported
Tribal Land:	Not reported
Tribal Name:	Not reported
Congressional District:	43
Census:	060710024021011
Hydrologic Unit Code:	18070203
EPA Region:	09
Site Type:	STATIONARY
Location Description:	Not reported
Date Created:	14-OCT-2015 12:42:05
Date Updated:	Not reported
U.S-Mexico Border:	Not reported
Information System Abbreviated Name:	Not reported
Latitude:	34.0983
Longitude:	-117.46083
Conveyor:	FRS-GEOCODE
Horizontal Collection:	ADDRESS MATCHING-HOUSE NUMBER
Horizontal Accuracy:	30
Reference Point:	CENTER OF A FACILITY OR STATION
Horizontal Datum:	NAD83
Coordinates Source:	Not reported

Alternate Name:

Registry ID:	110066704604
Information System Abbreviated Name:	CA-ENVIROVIEW
Program System ID:	347728
Alternative Name:	STORMNAFONTANA
Alternative Name Type:	PROGRAM NAME

Interest:

Registry ID:	110066704604
Program System Name:	CA-ENVIROVIEW
Program System ID:	347728
Env. Interest Type:	STATE MASTER
Federal ST Code:	STATE
Start Date:	Not reported
Start Date Qualifier:	Not reported
End Date:	Not reported
End Date Qualifier:	Not reported
Data Source:	CA-ENVIROVIEW
Last Reported:	Not reported
Date Created:	14-OCT-2015 15:34:28
Date Updated:	Not reported
Active Status:	Not reported

Program:

Legislative District Number:	Not reported
HUC Code 8:	Not reported
HUC Code 12:	Not reported
Data Quality Code:	mOmZ
Std Name:	STORMNAFONTANA
Std Location Address:	15755 ARROW HWY
Std House Number:	15755
Std Street Name:	ARROW HWY
Std Base Name:	ARROW
Std Prefix:	Not reported
Std Suffix:	Not reported
Std Stype Before:	Not reported
Std Stype After:	HWY

SECTION 1: FACILITY DETAIL REPORTS

...Continued...

Std Postal Code:	92335
Std City Name:	FONTANA
Std County Name:	SAN BERNARDINO COUNTY
Std State Code:	CA
Std County FIPS:	06071
Std Country:	US
Std Full Address:	15755 ARROW HWY, FONTANA, CA 92335 US
Address Type:	Not reported
Link Method:	Not reported
Location Description:	Not reported
User ID:	REFRESH
Sensitive Ind:	N
User Comment:	Not reported
Public Ind:	Y
Date Refresh:	09-NOV-2016 13:53:05
Small Bus Ind:	Not reported
Env Justice Code:	Not reported
Parent Program System ID:	Not reported
Stand Alone Flag:	Not reported

SIC:

Interest Type:	STATE MASTER
SIC Code:	5015
Primary Ind:	UNKNOWN
Description Code:	MOTOR VEHICLE PARTS, USED

Supplemental Interest:

Interest Type:	STATE MASTER
Suppint:	WASTE DISCHARGE REQUIREMENTS
Start Date:	18-APR-0096 00:00:00
Start Date Qualifier:	ENVIRONMENTAL INTEREST START DATE
End Date:	Not reported
End Date Qualifier:	ENVIRONMENTAL INTEREST END DATE
Data Source:	CA-ENVIROVIEW
Last Reported Date:	Not reported
Created Date:	15-OCT-2015 07:19:11
Updated Date:	Not reported

SECTION 2: DATABASES AND UPDATE DATES

To maintain currency of the following federal, state and local databases, EDR contacts the appropriate government agency on a monthly or quarterly basis as required.

Elapsed ASTM days: Provides confirmation that this report meets or exceeds the 90-day updating requirement of the ASTM standard.

DATABASES FOUND IN THIS REPORT

FINDS: Facility Index System/Facility Registry System
Source: EPA
Telephone: Not reported
Facility Index System. FINDS contains both facility information and 'pointers' to other sources that contain more detail. EDR includes the following FINDS databases in this report: PCS (Permit Compliance System), AIRS (Aerometric Information Retrieval System), DOCKET (Enforcement Docket used to manage and track information on civil judicial enforcement cases for all environmental statutes), FURS (Federal Underground Injection Control), C-DOCKET (Criminal Docket System used to track criminal enforcement actions for all environmental statutes), FFIS (Federal Facilities Information System), STATE (State Environmental Laws and Statutes), and PADS (PCB Activity Data System).

Date of Government Version: 02/03/2020
Database Release Frequency: Quarterly

Date of Last EDR Contact: 09/15/2020
Date of Next Scheduled Update: 12/14/2020

ARROW AUTO SALVAGE INC
15719 ARROW BLVDNA UNIT A
FONTANA, CA 92335

Inquiry Number:
October 17, 2020

EDR Site Report™

6 Armstrong Road, 4th floor
Shelton, CT 06484
Toll Free: 800.352.0050
www.edrnet.com

TABLE OF CONTENTS

The EDR-Site Report™ is a comprehensive presentation of government filings on a facility identified in a search of federal, state and local environmental databases.

Section 1: Facility Detail Reports . . . . . Page 3

All available detailed information from databases where sites are identified.

Section 2: Databases and Update Information. . . . . Page 6

Name, source, update dates, contact phone number and description of each of the databases for this report.

Thank you for your business.
Please contact EDR at 1-800-352-0050
with any questions or comments.

Disclaimer - Copyright and Trademark Notice

This report contains information obtained from a variety of public and other sources reasonably available to Environmental Data Resources , Inc. It cannot be concluded from this Report that coverage information for the target and surrounding properties does not exist from other sources. **NO WARRANTY EXPRESSED OR IMPLIED, IS MADE WHATSOEVER IN CONNECTION WITH THIS REPORT. ENVIRONMENTAL DATA RESOURCES, INC. SPECIFICALLY DISCLAIMS THE MAKING OF ANYSUCH WARRANTIES, INCLUDING WITHOUT LIMITATION, MERCHANTABILITY OR FITNESS FOR A PARTICULAR USE OR PURPOSE. ALL RISK IS ASSUMED BY THE USER. IN NO EVENT SHALL ENVIRONMENTAL DATA RESOURCES, INC. BE LIABLE TO ANYONE, WHETHER ARISING OUT OF ERRORS OR OMISSIONS, NEGLIGENCE, ACCIDENT OR ANY OTHER CAUSE, FOR ANY LOSS OR DAMAGE, INCLUDING, WITHOUT LIMITATION, SPECIAL, INCIDENTAL, CONSEQUENTIAL, OR EXEMPLARY DAMAGES.ANY LIABILITY ON THE PART OF ENVIRONMENTAL DATA RESOURCES, INC. IS STRICTLY LIMITED TO A REFUND OF THE AMOUNT PAID FOR THIS REPORT.**Purchaser accepts this report "AS IS". Any analyses, estimates, ratings, or risk codes provided in this report are provided for illustrative purposes only, and are not intended to provide, nor should they be interpreted as providing any facts regarding, or prediction or forecast of, any environmental risk for any property. Only a Phase I Environmental Site Assesment performed by an environmental professional can produce information regarding the environmental risk for any property. Additionally, the information provided in this Report is not to be construed as legal advice.

Copyright 2020 by Environmental Data Resources, Inc. All rights reserved. Reproduction in any media or format, in whole or in part, of any report or map of Environmental Data Resources, Inc., or its affiliates, is prohibited without prior written permission.

EDR and its logos (including Sanborn and Sanborn Map) are trademarks of Environmental Data Resources, Inc. or its affiliates. All other trademarks used herein are the property of their respective owners.

SECTION 1: FACILITY DETAIL REPORTS

ARROW AUTO SALVAGE INC
15719 ARROW BLVDNA UNIT A
FONTANA, CA 92335
EDR ID #1023211306

Databases:
FINDS: Facility Index System/Facility Registry System

FINDS:

Registry ID:	110064968334
Name:	ARROW AUTO SALVAGE INC
Address:	15719 ARROW BLVDNA UNIT A
City,State,Zip:	FONTANA, CA 92335

Click Here:

Environmental Interest/Information System:
STATE MASTER

Supplemental Address:	Not reported
FIPS Code:	Not reported
Country Name:	U.S.A.
Federal Facility:	Not reported
Federal Agency:	Not reported
Tribal Land:	Not reported
Tribal Name:	Not reported
Congressional District:	43
Census:	060710024021005
Hydrologic Unit Code:	18070203
EPA Region:	09
Site Type:	STATIONARY
Location Description:	Not reported
Date Created:	10-OCT-2015 07:59:42
Date Updated:	Not reported
U.S-Mexico Border:	Not reported
Information System Abbreviated Name:	Not reported
Latitude:	34.099288
Longitude:	-117.462026
Conveyor:	FRS-GEOCODE
Horizontal Collection:	ADDRESS MATCHING-HOUSE NUMBER
Horizontal Accuracy:	50
Reference Point:	ENTRANCE POINT OF A FACILITY OR STATION
Horizontal Datum:	NAD83
Coordinates Source:	Not reported

Organization:

Registry ID:	110064968334
Program System Name:	CA-ENVIROVIEW
Program System ID:	93397
Env. Interest Type:	STATE MASTER
Contact Type:	OWNER
Start Date:	Not reported
End Date:	Not reported
Organization Name:	LIMNA VANNARITH
Organization Type:	UNKNOWN
Duns Number:	Not reported
Division Name:	Not reported
Phone Number:	(909) 357-7700
Alternate Phone Number:	Not reported
Fax Number:	Not reported
Email:	Not reported
EIN:	Not reported
State Business ID:	Not reported
Parent Name:	Not reported
Standard Parent Name:	Not reported
Parent Duns Number:	Not reported
Mailing Address:	15719 ARROW BLVD #A
Supplemental Address:	Not reported
City:	FONTANA
State:	Not reported
Zip:	92335
Country:	UNITED STATES

Alternate Name:

Registry ID:	110064968334
Information System Abbreviated Name:	CA-ENVIROVIEW
Program System ID:	93397
Alternative Name:	ARROW AUTO SALVAGE INC
Alternative Name Type:	PROGRAM NAME

Contact:

Registry ID:	110064968334

Program System Name:	CA-ENVIROVIEW
Program System ID:	93397
Env. Interest Type:	STATE MASTER
Contact Type:	ENVIRONMENTAL CONTACT
Start Date:	Not reported
End Date:	Not reported
Contact Name:	VANNARITH LIM
Contact Title:	Not reported
Contact Telephone:	(909) 357-7700
Contact Alternate Telephone:	Not reported
Contact Fax:	Not reported
Contact Email:	Not reported
Mailing Address:	15719 ARROW BLVD #A
Supplemental Address:	Not reported
Mailing City:	FONTANA
Mailing State Code:	Not reported
Mailing State:	Not reported
Mailing Zip:	92335
Mailing Country:	UNITED STATES

Interest:

Registry ID:	110064968334
Program System Name:	CA-ENVIROVIEW
Program System ID:	93397
Env. Interest Type:	STATE MASTER
Federal ST Code:	STATE
Start Date:	Not reported
Start Date Qualifier:	Not reported
End Date:	Not reported
End Date Qualifier:	Not reported
Data Source:	CA-ENVIROVIEW
Last Reported:	Not reported
Date Created:	14-OCT-2015 15:24:13
Date Updated:	Not reported
Active Status:	Not reported

Mailing Information:

Registry ID:	110064968334
Program System Name:	CA-ENVIROVIEW
Program System ID:	93397
Supplemental Interest:	STATE MASTER
Contact Type:	FACILITY MAILING ADDRESS
Start Date:	Not reported
End Date:	Not reported
Mailing Address:	15719 ARROW BLVD #A
Supplemental Address:	Not reported
Contact City:	FONTANA
Contact State Code:	CA
Contact State:	CALIFORNIA
Contact Zip:	92335
Contact Country:	Not reported

Program:

Legislative District Number:	Not reported
HUC Code 8:	Not reported
HUC Code 12:	Not reported
Data Quality Code:	iO
Std Name:	ARW AUTO SLVG
Std Location Address:	15719 ARROW BLVD
Std House Number:	15719
Std Street Name:	ARROW BLVD
Std Base Name:	ARROW
Std Prefix:	Not reported
Std Suffix:	Not reported
Std Stype Before:	Not reported
Std Stype After:	BLVD
Std Postal Code:	92335
Std City Name:	FONTANA
Std County Name:	SAN BERNARDINO COUNTY
Std State Code:	CA
Std County FIPS:	06071
Std Country:	US
Std Full Address:	15719 ARROW BLVD, FONTANA, CA 92335 US
Address Type:	Not reported
Link Method:	Not reported
Location Description:	Not reported
User ID:	REFRESH
Sensitive Ind:	N
User Comment:	Not reported
Public Ind:	Y
Date Refresh:	09-NOV-2016 13:49:55
Small Bus Ind:	Not reported
Env Justice Code:	Not reported

Parent Program System ID: Not reported
Stand Alone Flag: Not reported

Supplemental Interest:
Interest Type: STATE MASTER
Suppint: HAZARDOUS WASTE PROGRAM
Start Date: 10-JUL-0013 00:00:00
Start Date Qualifier: ENVIRONMENTAL INTEREST START DATE
End Date: Not reported
End Date Qualifier: ENVIRONMENTAL INTEREST END DATE
Data Source: CA-ENVIROVIEW
Last Reported Date: Not reported
Created Date: 15-OCT-2015 07:18:39
Updated Date: Not reported

Interest Type: STATE MASTER
Suppint: RMP REPORTER
Start Date: 10-JUL-0013 00:00:00
Start Date Qualifier: ENVIRONMENTAL INTEREST START DATE
End Date: Not reported
End Date Qualifier: ENVIRONMENTAL INTEREST END DATE
Data Source: CA-ENVIROVIEW
Last Reported Date: Not reported
Created Date: 15-OCT-2015 07:15:50
Updated Date: Not reported

SECTION 2: DATABASES AND UPDATE DATES

To maintain currency of the following federal, state and local databases, EDR contacts the appropriate government agency on a monthly or quarterly basis as required.

Elapsed ASTM days: Provides confirmation that this report meets or exceeds the 90-day updating requirement of the ASTM standard.

DATABASES FOUND IN THIS REPORT

FINDS: Facility Index System/Facility Registry System
Source: EPA
Telephone: Not reported
Facility Index System. FINDS contains both facility information and 'pointers' to other sources that contain more detail. EDR includes the following FINDS databases in this report: PCS (Permit Compliance System), AIRS (Aerometric Information Retrieval System), DOCKET (Enforcement Docket used to manage and track information on civil judicial enforcement cases for all environmental statutes), FURS (Federal Underground Injection Control), C-DOCKET (Criminal Docket System used to track criminal enforcement actions for all environmental statutes), FFIS (Federal Facilities Information System), STATE (State Environmental Laws and Statutes), and PADS (PCB Activity Data System).

Date of Government Version: 02/03/2020
Database Release Frequency: Quarterly
Date of Last EDR Contact: 09/15/2020
Date of Next Scheduled Update: 12/14/2020

ALL AUTO PARTS CO
15755 ARROW HWY
FONTANA, CA 92335

Inquiry Number:
October 17, 2020

EDR Site Report™

6 Armstrong Road, 4th floor
Shelton, CT 06484
Toll Free: 800.352.0050
www.edrnet.com

TABLE OF CONTENTS

The EDR-Site Report™ is a comprehensive presentation of government filings on a facility identified in a search of federal, state and local environmental databases.

Section 1: Facility Detail Reports . . . . . Page 3

All available detailed information from databases where sites are identified.

Section 2: Databases and Update Information. . . . . Page 8

Name, source, update dates, contact phone number and description of each of the databases for this report.

Thank you for your business.
Please contact EDR at 1-800-352-0050
with any questions or comments.

Disclaimer - Copyright and Trademark Notice

This report contains information obtained from a variety of public and other sources reasonably available to Environmental Data Resources , Inc. It cannot be concluded from this Report that coverage information for the target and surrounding properties does not exist from other sources. **NO WARRANTY EXPRESSED OR IMPLIED, IS MADE WHATSOEVER IN CONNECTION WITH THIS REPORT. ENVIRONMENTAL DATA RESOURCES, INC. SPECIFICALLY DISCLAIMS THE MAKING OF ANYSUCH WARRANTIES, INCLUDING WITHOUT LIMITATION, MERCHANTABILITY OR FITNESS FOR A PARTICULAR USE OR PURPOSE. ALL RISK IS ASSUMED BY THE USER. IN NO EVENT SHALL ENVIRONMENTAL DATA RESOURCES, INC. BE LIABLE TO ANYONE, WHETHER ARISING OUT OF ERRORS OR OMISSIONS, NEGLIGENCE, ACCIDENT OR ANY OTHER CAUSE, FOR ANY LOSS OR DAMAGE, INCLUDING, WITHOUT LIMITATION, SPECIAL, INCIDENTAL, CONSEQUENTIAL, OR EXEMPLARY DAMAGES.ANY LIABILITY ON THE PART OF ENVIRONMENTAL DATA RESOURCES, INC. IS STRICTLY LIMITED TO A REFUND OF THE AMOUNT PAID FOR THIS REPORT.**Purchaser accepts this report "AS IS". Any analyses, estimates, ratings, or risk codes provided in this report are provided for illustrative purposes only, and are not intended to provide, nor should they be interpreted as providing any facts regarding, or prediction or forecast of, any environmental risk for any property. Only a Phase I Environmental Site Assesment performed by an environmental professional can produce information regarding the environmental risk for any property. Additionally, the information provided in this Report is not to be construed as legal advice.

Copyright 2020 by Environmental Data Resources, Inc. All rights reserved. Reproduction in any media or format, in whole or in part, of any report or map of Environmental Data Resources, Inc., or its affiliates, is prohibited without prior written permission.

EDR and its logos (including Sanborn and Sanborn Map) are trademarks of Environmental Data Resources, Inc. or its affiliates. All other trademarks used herein are the property of their respective owners.

SECTION 1: FACILITY DETAIL REPORTS

ALL AUTO PARTS CO
15755 ARROW HWY
FONTANA, CA 92335
EDR ID #1023361252

Databases:
ECHO: Enforcement & Compliance History Information
FINDS: Facility Index System/Facility Registry System

ECHO:

Envid:	1023361252
Registry ID:	110066584486
DFR URL:	http://echo.epa.gov/detailed-facility-report?fid=110066584486
Name:	ALL AUTO PARTS CO
Address:	15755 ARROW HWY
City,State,Zip:	FONTANA, CA 92335

FINDS:

Registry ID:	110066584486
Name:	ALL AUTO PARTS CO
Address:	15755 ARROW HWY
City,State,Zip:	FONTANA, CA 92335-0000

Click Here:

Environmental Interest/Information System:
RCRAInfo is a national information system that supports the Resource Conservation and Recovery Act (RCRA) program through the tracking of events and activities related to facilities that generate, transport, and treat, store, or dispose of hazardous waste. RCRAInfo allows RCRA program staff to track the notification, permit, compliance, and corrective action activities required under RCRA.
STATE MASTER

Supplemental Address:	Not reported
FIPS Code:	06071
Country Name:	UNITED STATES
Federal Facility:	Not reported
Federal Agency:	Not reported
Tribal Land:	Not reported
Tribal Name:	Not reported
Congressional District:	43
Census:	060710024021011
Hydrologic Unit Code:	18070203
EPA Region:	09
Site Type:	STATIONARY
Location Description:	Not reported
Date Created:	14-OCT-2015 12:12:08
Date Updated:	Not reported
U.S-Mexico Border:	Not reported
Information System Abbreviated Name:	Not reported
Latitude:	34.0983
Longitude:	-117.46083
Conveyor:	FRS-GEOCODE
Horizontal Collection:	ADDRESS MATCHING-HOUSE NUMBER
Horizontal Accuracy:	30
Reference Point:	CENTER OF A FACILITY OR STATION
Horizontal Datum:	NAD83
Coordinates Source:	Not reported

Organization:

Registry ID:	110066584486
Program System Name:	RCRAINFO
Program System ID:	CAL000110350
Env. Interest Type:	TRANSPORTER
Contact Type:	OWNER
Start Date:	Not reported
End Date:	Not reported
Organization Name:	ALERT AUTO PARTS INC
Organization Type:	OTHER
Duns Number:	Not reported
Division Name:	Not reported
Phone Number:	909-356-8686
Alternate Phone Number:	Not reported
Fax Number:	Not reported
Email:	Not reported
EIN:	Not reported
State Business ID:	Not reported
Parent Name:	Not reported
Standard Parent Name:	Not reported
Parent Duns Number:	Not reported
Mailing Address:	15755 ARROW BLVD

Supplemental Address:	Not reported
City:	FONTANA
State:	Not reported
Zip:	92335-0000
Country:	USA

Registry ID:	110066584486
Program System Name:	CA-ENVIROVIEW
Program System ID:	90883
Env. Interest Type:	STATE MASTER
Contact Type:	OWNER
Start Date:	Not reported
End Date:	Not reported
Organization Name:	MILMEISTERNA ED
Organization Type:	UNKNOWN
Duns Number:	Not reported
Division Name:	Not reported
Phone Number:	(909) 913-0445
Alternate Phone Number:	Not reported
Fax Number:	Not reported
Email:	Not reported
EIN:	Not reported
State Business ID:	Not reported
Parent Name:	Not reported
Standard Parent Name:	Not reported
Parent Duns Number:	Not reported
Mailing Address:	15755 ARROW HIGHWAY
Supplemental Address:	Not reported
City:	FONTANA
State:	Not reported
Zip:	92335
Country:	UNITED STATES

Registry ID:	110066584486
Program System Name:	RCRAINFO
Program System ID:	CAL000110350
Env. Interest Type:	TRANSPORTER
Contact Type:	OPERATOR
Start Date:	Not reported
End Date:	Not reported
Organization Name:	JARED MILMEISTER
Organization Type:	OTHER
Duns Number:	Not reported
Division Name:	Not reported
Phone Number:	000-000-0000
Alternate Phone Number:	Not reported
Fax Number:	Not reported
Email:	Not reported
EIN:	Not reported
State Business ID:	Not reported
Parent Name:	Not reported
Standard Parent Name:	Not reported
Parent Duns Number:	Not reported
Mailing Address:	15755 ARROW BLVD
Supplemental Address:	Not reported
City:	FONTANA
State:	Not reported
Zip:	92335-0000
Country:	USA

Alternate Name:

Registry ID:	110066584486
Information System Abbreviated Name:	CA-ENVIROVIEW
Program System ID:	90883
Alternative Name:	ALL AUTO PARTS COMPANY
Alternative Name Type:	PROGRAM NAME

Contact:

Registry ID:	110066584486
Program System Name:	RCRAINFO
Program System ID:	CAL000110350
Env. Interest Type:	TRANSPORTER
Contact Type:	REGULATORY CONTACT
Start Date:	Not reported
End Date:	Not reported
Contact Name:	JARED MILMEISTER
Contact Title:	Not reported
Contact Telephone:	000-000-0000
Contact Alternate Telephone:	Not reported
Contact Fax:	000-000-0000
Contact Email:	JARED@EALLAUTO.COM
Mailing Address:	15755 ARROW BLVD
Supplemental Address:	Not reported
Mailing City:	FONTANA

Mailing State Code:	CA
Mailing State:	Not reported
Mailing Zip:	92335-0000
Mailing Country:	USA

Registry ID:	110066584486
Program System Name:	CA-ENVIROVIEW
Program System ID:	90883
Env. Interest Type:	STATE MASTER
Contact Type:	PROPERTY OWNER
Start Date:	Not reported
End Date:	Not reported
Contact Name:	ARROW FONTANA PROPERTIES
Contact Title:	Not reported
Contact Telephone:	(909) 356-8686
Contact Alternate Telephone:	Not reported
Contact Fax:	Not reported
Contact Email:	Not reported
Mailing Address:	15755 ARROW HIGHWAY
Supplemental Address:	Not reported
Mailing City:	FONTANA
Mailing State Code:	Not reported
Mailing State:	Not reported
Mailing Zip:	92335
Mailing Country:	UNITED STATES

Registry ID:	110066584486
Program System Name:	CA-ENVIROVIEW
Program System ID:	90883
Env. Interest Type:	STATE MASTER
Contact Type:	ENVIRONMENTAL CONTACT
Start Date:	Not reported
End Date:	Not reported
Contact Name:	BRIAN SANCHEZ
Contact Title:	Not reported
Contact Telephone:	(909) 356-8686
Contact Alternate Telephone:	Not reported
Contact Fax:	Not reported
Contact Email:	Not reported
Mailing Address:	15755 ARROW HWY
Supplemental Address:	Not reported
Mailing City:	FONTANA
Mailing State Code:	Not reported
Mailing State:	Not reported
Mailing Zip:	92335
Mailing Country:	Not reported

Interest:

Registry ID:	110066584486
Program System Name:	CA-ENVIROVIEW
Program System ID:	90883
Env. Interest Type:	STATE MASTER
Federal ST Code:	STATE
Start Date:	Not reported
Start Date Qualifier:	Not reported
End Date:	Not reported
End Date Qualifier:	Not reported
Data Source:	CA-ENVIROVIEW
Last Reported:	Not reported
Date Created:	14-OCT-2015 15:27:03
Date Updated:	Not reported
Active Status:	Not reported

Registry ID:	110066584486
Program System Name:	RCRAINFO
Program System ID:	CAL000110350
Env. Interest Type:	TRANSPORTER
Federal ST Code:	FEDERAL
Start Date:	10-MAY-1993 00:00:00
Start Date Qualifier:	EARLIEST RCRAINFO DATE
End Date:	Not reported
End Date Qualifier:	Not reported
Data Source:	RCRAINFO
Last Reported:	05-SEP-2018 00:00:00
Date Created:	03-JAN-2019 00:00:00
Date Updated:	Not reported
Active Status:	Y

Mailing Information:

Registry ID:	110066584486
Program System Name:	CA-ENVIROVIEW
Program System ID:	90883
Supplemental Interest:	STATE MASTER
Contact Type:	FACILITY MAILING ADDRESS

Start Date:	Not reported
End Date:	Not reported
Mailing Address:	15755 ARROW HWYNA STE B
Supplemental Address:	Not reported
Contact City:	FONTANA
Contact State Code:	CA
Contact State:	CALIFORNIA
Contact Zip:	92335
Contact Country:	Not reported

Registry ID:	110066584486
Program System Name:	RCRAINFO
Program System ID:	CAL000110350
Supplemental Interest:	TRANSPORTER
Contact Type:	FACILITY MAILING ADDRESS
Start Date:	Not reported
End Date:	Not reported
Mailing Address:	15755 ARROW BLVD
Supplemental Address:	Not reported
Contact City:	FONTANA
Contact State Code:	CA
Contact State:	Not reported
Contact Zip:	92335-0000
Contact Country:	USA

Program:

Legislative District Number:	Not reported
HUC Code 8:	Not reported
HUC Code 12:	Not reported
Data Quality Code:	iO
Std Name:	ALL AUTO PARTS
Std Location Address:	15755 ARROW HWY
Std House Number:	15755
Std Street Name:	ARROW HWY
Std Base Name:	ARROW
Std Prefix:	Not reported
Std Suffix:	Not reported
Std Stype Before:	Not reported
Std Stype After:	HWY
Std Postal Code:	92335
Std City Name:	FONTANA
Std County Name:	SAN BERNARDINO COUNTY
Std State Code:	CA
Std County FIPS:	06071
Std Country:	US
Std Full Address:	15755 ARROW HWY, FONTANA, CA 92335 US
Address Type:	Not reported
Link Method:	Not reported
Location Description:	Not reported
User ID:	REFRESH
Sensitive Ind:	N
User Comment:	Not reported
Public Ind:	Y
Date Refresh:	09-NOV-2016 13:53:05
Small Bus Ind:	Not reported
Env Justice Code:	Not reported
Parent Program System ID:	Not reported
Stand Alone Flag:	Not reported

Legislative District Number:	Not reported
HUC Code 8:	Not reported
HUC Code 12:	Not reported
Data Quality Code:	V
Std Name:	ALL AUTO PARTS
Std Location Address:	15755 ARROW HWY
Std House Number:	15755
Std Street Name:	ARROW HWY
Std Base Name:	ARROW
Std Prefix:	Not reported
Std Suffix:	Not reported
Std Stype Before:	Not reported
Std Stype After:	HWY
Std Postal Code:	92335
Std City Name:	FONTANA
Std County Name:	SAN BERNARDINO COUNTY
Std State Code:	CA
Std County FIPS:	06071
Std Country:	US
Std Full Address:	15755 ARROW HWY, FONTANA, CA 92335 US
Address Type:	Not reported
Link Method:	Not reported
Location Description:	Not reported
User ID:	REFRESH
Sensitive Ind:	N

User Comment:	Not reported
Public Ind:	Y
Date Refresh:	27-NOV-2019 09:20:29
Small Bus Ind:	Not reported
Env Justice Code:	Not reported
Parent Program System ID:	Not reported
Stand Alone Flag:	Not reported

SIC:

Interest Type:	STATE MASTER
SIC Code:	5015
Primary Ind:	UNKNOWN
Description Code:	MOTOR VEHICLE PARTS, USED

Supplemental Interest:

Interest Type:	STATE MASTER
Suppint:	HAZARDOUS WASTE PROGRAM
Start Date:	10-JUL-0013 00:00:00
Start Date Qualifier:	ENVIRONMENTAL INTEREST START DATE
End Date:	Not reported
End Date Qualifier:	ENVIRONMENTAL INTEREST END DATE
Data Source:	CA-ENVIROVIEW
Last Reported Date:	Not reported
Created Date:	15-OCT-2015 07:21:39
Updated Date:	Not reported

Interest Type:	STATE MASTER
Suppint:	RMP REPORTER
Start Date:	10-JUL-0013 00:00:00
Start Date Qualifier:	ENVIRONMENTAL INTEREST START DATE
End Date:	Not reported
End Date Qualifier:	ENVIRONMENTAL INTEREST END DATE
Data Source:	CA-ENVIROVIEW
Last Reported Date:	Not reported
Created Date:	15-OCT-2015 07:20:26
Updated Date:	Not reported

SECTION 2: DATABASES AND UPDATE DATES

To maintain currency of the following federal, state and local databases, EDR contacts the appropriate government agency on a monthly or quarterly basis as required.

Elapsed ASTM days: Provides confirmation that this report meets or exceeds the 90-day updating requirement of the ASTM standard.

DATABASES FOUND IN THIS REPORT

ECHO: Enforcement & Compliance History Information
Source: Environmental Protection Agency
Telephone: 202-564-2280
ECHO provides integrated compliance and enforcement information for about 800,000 regulated facilities nationwide.

Date of Government Version: 06/27/2020
Database Release Frequency: Quarterly
Date of Last EDR Contact: 10/06/2020
Date of Next Scheduled Update: 01/18/2021

FINDS: Facility Index System/Facility Registry System
Source: EPA
Telephone: Not reported
Facility Index System. FINDS contains both facility information and 'pointers' to other sources that contain more detail. EDR includes the following FINDS databases in this report: PCS (Permit Compliance System), AIRS (Aerometric Information Retrieval System), DOCKET (Enforcement Docket used to manage and track information on civil judicial enforcement cases for all environmental statutes), FURS (Federal Underground Injection Control), C-DOCKET (Criminal Docket System used to track criminal enforcement actions for all environmental statutes), FFIS (Federal Facilities Information System), STATE (State Environmental Laws and Statutes), and PADS (PCB Activity Data System).

Date of Government Version: 02/03/2020
Database Release Frequency: Quarterly
Date of Last EDR Contact: 09/15/2020
Date of Next Scheduled Update: 12/14/2020

ALL AUTO PARTS CO
15755 ARROW BLVD
FONTANA, CA 92335

Inquiry Number:
October 17, 2020

EDR Site Report™

6 Armstrong Road, 4th floor
Shelton, CT 06484
Toll Free: 800.352.0050
www.edrnet.com

TABLE OF CONTENTS

The EDR-Site Report™ is a comprehensive presentation of government filings on a facility identified in a search of federal, state and local environmental databases.

Section 1: Facility Detail Reports . . . . . Page 3

All available detailed information from databases where sites are identified.

Section 2: Databases and Update Information. . . . . Page 6

Name, source, update dates, contact phone number and description of each of the databases for this report.

Thank you for your business.
Please contact EDR at 1-800-352-0050
with any questions or comments.

Disclaimer - Copyright and Trademark Notice

This report contains information obtained from a variety of public and other sources reasonably available to Environmental Data Resources , Inc. It cannot be concluded from this Report that coverage information for the target and surrounding properties does not exist from other sources. **NO WARRANTY EXPRESSED OR IMPLIED, IS MADE WHATSOEVER IN CONNECTION WITH THIS REPORT. ENVIRONMENTAL DATA RESOURCES, INC. SPECIFICALLY DISCLAIMS THE MAKING OF ANYSUCH WARRANTIES, INCLUDING WITHOUT LIMITATION, MERCHANTABILITY OR FITNESS FOR A PARTICULAR USE OR PURPOSE. ALL RISK IS ASSUMED BY THE USER. IN NO EVENT SHALL ENVIRONMENTAL DATA RESOURCES, INC. BE LIABLE TO ANYONE, WHETHER ARISING OUT OF ERRORS OR OMISSIONS, NEGLIGENCE, ACCIDENT OR ANY OTHER CAUSE, FOR ANY LOSS OR DAMAGE, INCLUDING, WITHOUT LIMITATION, SPECIAL, INCIDENTAL, CONSEQUENTIAL, OR EXEMPLARY DAMAGES.ANY LIABILITY ON THE PART OF ENVIRONMENTAL DATA RESOURCES, INC. IS STRICTLY LIMITED TO A REFUND OF THE AMOUNT PAID FOR THIS REPORT.**Purchaser accepts this report "AS IS". Any analyses, estimates, ratings, or risk codes provided in this report are provided for illustrative purposes only, and are not intended to provide, nor should they be interpreted as providing any facts regarding, or prediction or forecast of, any environmental risk for any property. Only a Phase I Environmental Site Assesment performed by an environmental professional can produce information regarding the environmental risk for any property. Additionally, the information provided in this Report is not to be construed as legal advice.

Copyright 2020 by Environmental Data Resources, Inc. All rights reserved. Reproduction in any media or format, in whole or in part, of any report or map of Environmental Data Resources, Inc., or its affiliates, is prohibited without prior written permission.

EDR and its logos (including Sanborn and Sanborn Map) are trademarks of Environmental Data Resources, Inc. or its affiliates. All other trademarks used herein are the property of their respective owners.

SECTION 1: FACILITY DETAIL REPORTS

ALL AUTO PARTS CO
15755 ARROW BLVD
FONTANA, CA 92335
EDR ID #1023692449

Databases:
ECHO: Enforcement & Compliance History Information
FINDS: Facility Index System/Facility Registry System

ECHO:

Envid:	1023692449
Registry ID:	110070089481
DFR URL:	http://echo.epa.gov/detailed-facility-report?fid=110070089481
Name:	ALL AUTO PARTS CO
Address:	15755 ARROW BLVD
City,State,Zip:	FONTANA, CA 92335

FINDS:

Registry ID:	110070089481
Name:	ALL AUTO PARTS CO
Address:	15755 ARROW BLVD
City,State,Zip:	FONTANA, CA 92335

Click Here:

Environmental Interest/Information System:
US National Pollutant Discharge Elimination System (NPDES) module of the Compliance Information System (ICIS) tracks surface water permits issued under the Clean Water Act. Under NPDES, all facilities that discharge pollutants from any point source into waters of the United States are required to obtain a permit. The permit will likely contain limits on what can be discharged, impose monitoring and reporting requirements, and include other provisions to ensure that the discharge does not adversely affect water quality.

Supplemental Address:	Not reported
FIPS Code:	06071
Country Name:	USA
Federal Facility:	Not reported
Federal Agency:	Not reported
Tribal Land:	Not reported
Tribal Name:	Not reported
Congressional District:	43
Census:	060710024021005
Hydrologic Unit Code:	18070203
EPA Region:	09
Site Type:	STATIONARY
Location Description:	Not reported
Date Created:	07-AUG-2017 10:17:46
Date Updated:	Not reported
U.S-Mexico Border:	Not reported
Information System Abbreviated Name:	Not reported
Latitude:	34.09931
Longitude:	-117.46205
Conveyor:	ICIS
Horizontal Collection:	Not reported
Horizontal Accuracy:	Not reported
Reference Point:	Not reported
Horizontal Datum:	NAD83
Coordinates Source:	Not reported

Contact:

Registry ID:	110070089481
Program System Name:	NPDES
Program System ID:	CAZ213339
Env. Interest Type:	STORM WATER INDUSTRIAL
Contact Type:	OPERATOR
Start Date:	Not reported
End Date:	Not reported
Contact Name:	EDWARD MILMEISTER
Contact Title:	OPERATOR
Contact Telephone:	Not reported
Contact Alternate Telephone:	Not reported
Contact Fax:	Not reported
Contact Email:	Not reported
Mailing Address:	Not reported
Supplemental Address:	Not reported
Mailing City:	Not reported
Mailing State Code:	Not reported
Mailing State:	Not reported
Mailing Zip:	Not reported
Mailing Country:	Not reported

SECTION 1: FACILITY DETAIL REPORTS

...Continued...

Registry ID:	110070089481
Program System Name:	NPDES
Program System ID:	CAZ213339
Env. Interest Type:	ICIS-NPDES NON-MAJOR
Contact Type:	OPERATOR
Start Date:	Not reported
End Date:	Not reported
Contact Name:	EDWARD MILMEISTER
Contact Title:	OPERATOR
Contact Telephone:	Not reported
Contact Alternate Telephone:	Not reported
Contact Fax:	Not reported
Contact Email:	Not reported
Mailing Address:	Not reported
Supplemental Address:	Not reported
Mailing City:	Not reported
Mailing State Code:	Not reported
Mailing State:	Not reported
Mailing Zip:	Not reported
Mailing Country:	Not reported

Interest:

Registry ID:	110070089481
Program System Name:	NPDES
Program System ID:	CAZ213339
Env. Interest Type:	STORM WATER INDUSTRIAL
Federal ST Code:	FEDERAL
Start Date:	Not reported
Start Date Qualifier:	Not reported
End Date:	Not reported
End Date Qualifier:	Not reported
Data Source:	ICIS
Last Reported:	01-JUL-2015 00:00:00
Date Created:	07-AUG-2017 00:00:00
Date Updated:	Not reported
Active Status:	EFFECTIVE

Registry ID:	110070089481
Program System Name:	NPDES
Program System ID:	CAZ213339
Env. Interest Type:	ICIS-NPDES NON-MAJOR
Federal ST Code:	FEDERAL
Start Date:	Not reported
Start Date Qualifier:	Not reported
End Date:	Not reported
End Date Qualifier:	Not reported
Data Source:	ICIS
Last Reported:	01-JUL-2015 00:00:00
Date Created:	07-AUG-2017 00:00:00
Date Updated:	Not reported
Active Status:	EFFECTIVE

Program:

Legislative District Number:	Not reported
HUC Code 8:	Not reported
HUC Code 12:	Not reported
Data Quality Code:	mO
Std Name:	ALL AUTO PARTS
Std Location Address:	15755 ARROW BLVD
Std House Number:	15755
Std Street Name:	ARROW BLVD
Std Base Name:	ARROW
Std Prefix:	Not reported
Std Suffix:	Not reported
Std Stype Before:	Not reported
Std Stype After:	BLVD
Std Postal Code:	92335
Std City Name:	FONTANA
Std County Name:	SAN BERNARDINO COUNTY
Std State Code:	CA
Std County FIPS:	06071
Std Country:	US
Std Full Address:	15755 ARROW BLVD, FONTANA, CA 92335 US
Address Type:	Not reported
Link Method:	Not reported
Location Description:	Not reported
User ID:	REFRESH
Sensitive Ind:	N
User Comment:	Not reported
Public Ind:	Y
Date Refresh:	06-NOV-2018 10:44:14
Small Bus Ind:	N
Env Justice Code:	Not reported
Parent Program System ID:	Not reported

SECTION 1: FACILITY DETAIL REPORTS

...Continued...

Stand Alone Flag: Not reported

SIC:

Interest Type:	ICIS-NPDES NON-MAJOR
SIC Code:	5015
Primary Ind:	PRIMARY
Description Code:	MOTOR VEHICLE PARTS, USED

Interest Type:	STORM WATER INDUSTRIAL
SIC Code:	5015
Primary Ind:	PRIMARY
Description Code:	MOTOR VEHICLE PARTS, USED

SECTION 2: DATABASES AND UPDATE DATES

To maintain currency of the following federal, state and local databases, EDR contacts the appropriate government agency on a monthly or quarterly basis as required.

Elapsed ASTM days: Provides confirmation that this report meets or exceeds the 90-day updating requirement of the ASTM standard.

DATABASES FOUND IN THIS REPORT

ECHO: Enforcement & Compliance History Information
Source: Environmental Protection Agency
Telephone: 202-564-2280
ECHO provides integrated compliance and enforcement information for about 800,000 regulated facilities nationwide.

Date of Government Version: 06/27/2020
Database Release Frequency: Quarterly
Date of Last EDR Contact: 10/06/2020
Date of Next Scheduled Update: 01/18/2021

FINDS: Facility Index System/Facility Registry System
Source: EPA
Telephone: Not reported
Facility Index System. FINDS contains both facility information and 'pointers' to other sources that contain more detail. EDR includes the following FINDS databases in this report: PCS (Permit Compliance System), AIRS (Aerometric Information Retrieval System), DOCKET (Enforcement Docket used to manage and track information on civil judicial enforcement cases for all environmental statutes), FURS (Federal Underground Injection Control), C-DOCKET (Criminal Docket System used to track criminal enforcement actions for all environmental statutes), FFIS (Federal Facilities Information System), STATE (State Environmental Laws and Statutes), and PADS (PCB Activity Data System).

Date of Government Version: 02/03/2020
Database Release Frequency: Quarterly
Date of Last EDR Contact: 09/15/2020
Date of Next Scheduled Update: 12/14/2020

WILDERMUTH™
ENVIRONMENTAL INC.

November 1, 2012

Mr. Peter Kavounas, General Manager
Chino Basin Watermaster
9241 San Bernardino Road
Rancho Cucamonga, CA 91730

Subject: **Potential Sources of Contaminants and Pathways of Concern:**
Vulcan Materials Company, 8747 South Lime Avenue, Fontana, California

Dear Mr. Kavounas:

Pursuant to your direction, Wildermuth Environmental, Inc. (WEI) conducted a material physical injury (MPI) analysis of Vulcan Materials Company's (VMC) revised September 12, 2012 Local Storage Agreement (LSA) application. That MPI analysis (WEI, 2012) was done pursuant to the Watermaster Rules and Regulations and the Peace Agreement and consistent with past practices.

VMC applied for an LSA of 1,200 acre-feet and intends to fill that storage with up to 100 acre-feet/month of municipal drinking water obtained from the Fontana Water Company. The recharge would occur in Chino Management Zone 3 (MZ3) and specifically in the "Vulcan Groundwater Recharge Facility" (VGRF), a facility that does not currently exist. VMC did not include a recapture plan in its LSA application, so it is unclear as to how the stored water will be recaptured and used. Based on an October 4, 2012 conversation between Mr. Wildermuth and Robert Bowcock who represents VMC, the recharge will occur at an unknown location on the pit floor. The MPI analysis identified potential water quality concerns related to the LSA project proposed by VMC – these concerns are further outlined in this letter.

Background

VMC's Fontana facility (the Site) is located at 8747 South Lime Avenue in Fontana, California and is comprised of 57 acres of land that at various times since the 1940s has been the site of aggregate extraction and asphalt production. Former operators at the Site include Triangle Rock, Inc., Fontana Paving, Inc., Boral Resources, Inc., Blue Diamond Materials, Livingston Graham, and Hanson Aggregates. The most recent asphalt production plant – built in the 1990s – was in the southwestern portion of the Site, while the eastern portion of the Site was the location of the extraction area and is as much as 120 feet below surrounding grade.

Environmental Investigations

WEI had previously conducted a review of some of these reports in a past investigation conducted for the Watermaster and this review suggests that there are areas of potential concern above the pit floor in the northwestern portion of the property, although none of the documents that WEI reviewed in its 2006 work contained a comprehensive environmental assessment of the pit floor itself. The few samples collected from the pit floor and historical drainage patterns leave open the possibility of contamination in soils in the pit floor. The reports that WEI reviewed are summarized below and referenced herein.

FMA – Fontana Paving Reclamation Plan. FMA (1990) was contracted by Fontana Paving, Inc. to develop and file a Reclamation Plan with the State of California, Department of Conservation. The intent of the report was to inform the City of Fontana, the County of San Bernardino, and the State of California about the site characteristics and environmental issues once operations had ended at the site and to provide a plan for future reclamation of the property. The Fontana Paving Reclamation Plan was intended to comply with the California Surface Mining and Reclamation Act of 1975 (SMARA). Not surprisingly, the figure entitled *Fontana Paving Mining Plan* shows that surface drainage flowed from the southwestern portion of the property – which includes the underground storage tanks, the asphalt plant, hazardous material/waste material storage area, maintenance shop, and the septic tank leach fields – toward the eastern portion of the Site where excavation has historically taken place[1].

ENSR – Site Assessment Report. ENSR (1995) was contracted by FBR, Inc. to assess the spatial extent of soil contamination from a former underground storage tank (UST) that contained asphaltic oil and/or diesel fuel. The 10,000 gallon UST – formerly a riveted rail car – was removed on February 21, 1995. The former location of this UST is shown as the "*Area of Former UST Excavation*" in Figure 2 from ENSR (1995); a copy of this figure is attached to this letter. Sixty-eight soil samples were analyzed for total recoverable petroleum hydrocarbons (TRPH), total extractable hydrocarbons (TEPH), benzene, ethylbenzene, toluene, xylenes (BTEX), halogenated volatile organic chemicals (HVOCs), and polychlorinated biphenyl compounds (PCBs). TRPH (asphaltic oils) and TEPH (diesel range organics) had maximum concentrations of 22,000 mg/kg and 15,000 mg/kg, respectively in boring B-1 which is located in the former UST excavation area. There is an area to the east which consists of semi-solidified asphaltic material with TRPH and TEPH maximum concentrations of 43,000 mg/kg and 5,500 mg/kg. The horizontal and vertical extent of contamination was about 50 feet and 45 feet, respectively. The ENSR (1995) report concluded that it is "impractical to excavate and remove the impacted soil due to the presence of buildings and power transmission lines..." The report further proposes to cap the contaminated area until mining operations approach that portion of the Site.

UST Removals for Boral Resources. The County of San Bernardino, Fire Department, Hazardous Materials Division (1997) prepared a case closure summary report for the removal of three USTs: a 10,000 gallon diesel/asphaltic oil tank, a 3,000 gallon gasoline tank, and a 6,000 gallon gasoline tank. A map was not included in the copy of the case closure summary report that we reviewed. Six borings were drilled and diesel-range total petroleum hydrocarbons (TPH-D) and TRPH were found at maximum concentrations of 25,000 mg/kg and 43,000 mg/kg, respectively. The horizontal and vertical extent of contamination was about 20-25 feet and 57 feet, respectively. Residual soil contamination was left in place, based on a human health risk assessment. Erickson, Inc. (1998) was contracted by Boral Resources/Blue Diamond to remove one 10,000 gallon diesel UST and appurtenant piping. The former location of this UST is shown as the "*10K Diesel*" in Figure 2 from Erickson (1998); a copy of this figure is attached to this letter. Relatively minor concentrations of TPH-D – 11 mg/kg – were found in one sample at 20 feet below ground surface in one of the borings. No further action has been conducted at this site.

Morhol, Inc. – Limited Geophysical Investigation, Abandoned Quarry Site. Morhol, Inc. (1998) was contracted by Calmat to excavate 45 backhoe pits to determine subsurface conditions at the Vulcan Pit. The locations of these backhoe pits are on a 1985 aerial photograph from Morhol (1998); a copy of this figure is attached to this letter. These pits ranged in depth from 5 to 13 feet

[1] Corroborated in Section 5.4.2.

below grade. The pits were logged by a geotechnical consultant, photographs were taken for documentation, and samples were collected for laboratory testing. "Oiled gravel, asphalt or lime treated surface[s]" were encountered in several excavations. Six of the trenches encountered either refusal on asphalt or concrete or concrete footings. Four of the excavations near the asphalt plant had "buried trash, including paint and chemical cans and plastic containers, wood debris, metal and plastic pipes up to 6 inches in diameter, copper wiring, and tar, with areas of diesel soaked soil..." The Morhol report concludes that operations at the site have "left behind hydrocarbon (diesel fuel?) contaminated soil and significant quantities of buried construction debris as well as other chemical contaminants."

Spectrum Geophysics. – Environmental Terrain Conductivity Study. Based on the results of the Morhol, Inc. study, Spectrum Geophysics (1998) was hired to utilize a terrain conductivity meter to identify subsurface features such as buried conduits and building foundations. Several features were identified in the study, including a buried steel-reinforced concrete foundation, metal debris, and a buried conduit. Other measured anomalies are related to surface features. The locations of the terrain conductivity survey anomalies are on an oversize hardcopy plate from Spectrum Geophysics and the anomalies are described in their report (1998). The survey was generally in the southwestern portion of the site.

Environmental Profiles Inc. – Site Investigation. CalMat contracted with Environmental Profiles (1999) to perform a site investigation that included six excavations at target areas that were based on an earlier site walk. Various debris was encountered in the excavations, including "transformer cans..., fueling hose, wire and assorted junk...an asphalt kiln and portions of tanks."

Environmental Profiles Inc. – Site Assessment. Vulcan Materials CalMat Division contracted with Environmental Profiles (2000) to perform a site assessment that included four soil borings and the collection and analysis of 17 soil samples. Environmental Profiles estimated about 1,400 cubic yards of soil had TPH concentrations greater than 1,000 mg/kg and this soil was recommended for removal.

Leighton Consulting, Inc. – Phase I and II Environmental Site Assessments. Leighton Consulting, Inc. (2004a-b) was contracted by the County of San Bernardino Department of Public Works to conduct Phase I and II environmental site assessments of the Vulcan Pit. The Phase I site assessment summarizes results found from searching environmental databases and observations of stained soils from an earlier site visit. During the Phase II investigation, Leighton collected four soil samples from the bottom and sides of the Vulcan Pit. The sample collected from the southern slope, adjacent to the West Fontana Channel, contained oil-range hydrocarbons (540 mg/kg) and 1,2,4-trimethylbenzene (3.3 ug/kg). The sample collected from the concrete waste accumulated on the northern slope of the pit and the sample from the bottom of the pit had "concentrations of arsenic [that] exceed the US EPA PRGs[2] and maximum concentration ranges detected in background California soils. Additional assessment of arsenic concentrations and local background concentrations appears warranted."

CDM – Phase I Environmental Site Assessment and Subsurface Investigation. CDM (2005a-b) was contracted by VMC to conduct a Phase I environmental site assessment and a subsurface investigation of the Vulcan Pit. During the subsurface investigation, nine soil borings were advanced: two at the former maintenance shop, one at the former diesel UST location, one at the former septic leach field, one at the former asphalt plant, one at the former asphalt plant/excavation, two at the former landfill, and one at the backfilled quarry. TPH concentrations,

[2] Preliminary Remediation Goals

associated with shallow samples containing solid asphalt fragments and stained soils, were found in the former landfill area and in the backfilled former extraction area. Arsenic concentrations were found in borings in the former landfill and former diesel UST areas. CDM's interpretation is that the elevated arsenic levels are not site-related but are due to a naturally-occurring arseniferous stratum. However, in each of these borings the sample depths with the higher arsenic are below fill containing asphalt materials. Note that the Leighton report also found elevated arsenic in samples in different locations at the site and at different elevations.

We also reviewed the GeoTracker[3] and EnviroStor[4] databases through HydroDaVE. There is a GeoTracker site called Landfill, Fontana:

http://geotracker.waterboards.ca.gov/profile_report.asp?global_id=L10004317706

and an EnviroStor site called Boral Resources:

http://www.envirostor.dtsc.ca.gov/public/profile_report.asp?global_id=37290008

GeoTracker Site. The Fontana Landfill was operated in the 1980s by Conrock Company in a sand and gravel pit. According to correspondence with the Regional Board[5], the material disposed at the site was mostly concrete, asphalt, and wood (less than 10 percent). The Regional Board issued a Waste Discharge Requirement (WDR) Order 80-156 for the operation of the facility in 1980 and the site ceased operation in the 1990. The monitoring and reporting program consisted of monitoring and reporting the volume of the waste; there is no water quality monitoring at the site. From 1990 until 2001, Fontana Paving dumped asphalt at the former Fontana Landfill. The Regional Board rescinded the WDR in 2001, with Rescission Order No. 01-67. The Regional Board file also contains the staff inspection reports and phone logs. This file was sent to the State Retention Center in Sacramento; the Regional Board is retrieving the file. At Watermaster's direction, WEI will review this file.

EnviroStor Site. There is no information on Boral Resources on the DTSC website, just a listing of the physical address as 8747 South Lime Avenue, Fontana, California. Boral Resources – at that location – is on a Cal EPA list of "Hazardous Waste and Substances Sites" from the *Facility Inventory Database*.

Hydraulic Pathways and Contaminant Mobilization

The reports that were available and reviewed suggest that the characterization and assessment of individual sites at the VMC Fontana facility have not been adequately completed and most recommend further environmental studies. In addition, there is little characterization of the soils in the pit floor itself. WEI based its finding of the *potential* for MPI on the following findings:

[3] GeoTracker was created by the State Water Resources Control Board to manage data for sites that may impact groundwater: underground storage tanks (UST), Department of Defense, etc. Permitted facilities, such as operating USTs and land disposal sites are also managed in GeoTracker.

[4] EnviroStor was created by the Department of Toxic Substances Control (DTSC) and provides access to detailed information on hazardous waste permitted and corrective action facilities, as well as existing site cleanup information.

[5] Email from Cindy Li, dated October 17, 2012. GeoTracker website initially contained no information about the Fontana Landfill, until the Regional Board uploaded WDR Order and the Rescission Order this week.

- Historically, surface drainage flowed from the southwestern portion of the property – which includes the underground storage tanks, the asphalt plant, hazardous material/waste storage material, maintenance shop, and the septic tank leach fields – toward the eastern portion of the facility where excavation has historically taken place.
- The western/southwestern portion of the Site at the upstream portion of this drainage had areas of elevated TRPH (asphaltic oils) and TEPH (diesel range organics).
- There is a storm drain that directs surface flow from the adjacent property to the north (D&K Concrete) to the pit floor.
- There is an indication that there was a maintenance site on the pit floor in the 1990s.
- CDM collected samples with elevated arsenic concentrations – above background levels typically found in native California soils – in several samples below fill containing asphalt.
- One of the conclusions from the Leighton Phase II Environmental Site Assessment report was that the sample collected from the concrete waste on the northern slope of the pit and the sample from the bottom sediments of the pit had "concentrations of arsenic [that] exceed the US EPA PRGs and maximum concentration ranges detected in background California soils. Additional assessment of arsenic concentrations and local background concentrations appears warranted."
- Some studies suggest that asphalt may contain and have the potential to leach elevated levels of arsenic.[6] Other studies have shown that there is little arsenic leached from recycled asphalt pavement (RAP) (Townsend and Brantley, 1998). Because RAP has been exposed to the environment for a number of years, it may have different leaching characteristics from newly made asphalt and asphaltic oils. The project proponent should conduct a thorough literature review of asphalt/asphaltic oils and the potential for leaching of trace metals into the environment.
- One would expect that arsenic (either arensate or arsenite ions) would exhibit limited mobility in the vadose zone due to sorption to and coprecipitation with metal oxides, especially iron oxides; sorption to clay-mineral surfaces; and association with sulfide minerals and organic carbon. However, arsenic mobility is pH- and redox-dependent with mobility increasing with increasing pH and in more reducing environments. Macropore by-pass (preferential pathways) has also been postulated to account for greater than expected arsenic transport in the vadose zone (Corwin *et al.*, 1999).

The site has never been used for recharge and therefore contaminated soils in the pit, if any, could still be present. Recharging water through such soils could result in groundwater contamination. No definitive conclusion on potential groundwater quality impacts on other pumpers can be determined in the absence of a specific plan for recharge in the basin that indicates precisely where the recharge will occur and that the soils underlying the recharge area are free from contamination.

[6] http://oehha.ca.gov/public_info/facts/pdf/ArsenicFact2012.pdf

Subsurface Characterization at the Site and Off-Site Properties

The project proponent should first develop a description of the water conveyance and the actual recharge area. Subsequently the project proponent should prepare a work plan for the characterization of the soils underlying the actual recharge area and the area of conveyance from the Fontana Water Company (FWC) turnout to the area of recharge to determine if these soils are contaminated and if they would contaminate the recharge water. The *potential* for MPI exists but can be resolved: VMC needs to provide existing reports or conduct new studies that provide Watermaster assurances that the recharged water will not become contaminated through contact with soils or that any water quality degradation caused by contact with the soil will not result in a chemical concentration in the recharge water to increase to a level that would exceed a maximum contaminant level established in California Code of Regulation Title 22 or a notification level established by the Department of Public Health. The work plan should describe a study that would characterize the pit floor – both areally and vertically, and provide sufficient information to determine the likelihood of impact to underlying groundwater.

This study should be conducted in phases. In order to understand the potential impact to underlying groundwater, one must first understand the hydraulics of the basin and the hydrogeological characteristics of the subsurface below the pit floor as these will determine where the recharged water is moving. The infiltration rate at the initiation of recharge will likely be high and will degrade substantially over time during sustained recharge operations.[7] This means that under sustained recharge operations, the area of the pool of water in the pit will grow over time as more area will be required for recharge. Figure 1 is an aerial photograph of the Vulcan pit that shows the limits of inundation for three assumed pools of water in the pit. This figure was developed to illustrate the spatial extent of a soil investigation that would be required to characterize soil contamination that could be mobilized to groundwater from recharge in the pit. WEI obtained topographic information[8] from the San Bernardino County Flood Control District (SBCFCD) and used these data to determine the area of inundation and volume in storage for three specific elevations. The red-hatched area in Figure 1 shows inundation to an elevation of 1145 feet above mean sea level (MSL), which would cover an area of 10 acres and hold 107 acre-feet of water. The green and blue-hatched areas show inundation of 20 and 30 acres (584 and 1460 acre-feet), respectively. The lower and intermediate elevations provide a representative range of inundation areas that VMC should be expected to sample and analyze for soil contamination. That said, the area of investigation could be substantially larger depending on subsurface geologic conditions that control the where the water goes after it passes the atmosphere-soil interface. The study should characterize the depth of the unconsolidated sediments to the underlying fine-grained unit, the lateral continuity of this fine-grained unit, and the permeability of this unit. The project proponent should propose the number and locations of borings required to develop this understanding to a high degree of certainty. Deeper borings may be required depending on the permeability of the underlying fine-grained unit. The findings from this initial phase of the study should be documented in a technical memorandum to be reviewed by Watermaster and other stakeholders. A workshop presenting the findings from the first phase is also recommended.

[7] Based on our previous work in the Chino Basin, we have found that the percolation rate will decrease over time with sustained recharge.

[8] According to the SBCFCD, the topographic map is several years old – the information would need to be field-confirmed or re-acquired. The inundation areas depicted in this figure are for illustrative purposes only.

Once there is agreement on a conceptual hydraulic model of where recharged water may migrate to – vertically and laterally – the project proponent would develop a sampling and analysis plan. The project proponent should identify proposed analytes, but at a minimum, samples should be analyzed for general mineral, general physical, TRPH, TEPH, and trace metals. Again samples should be collected at locations and in sufficient numbers to characterize the sediments below the pit floor and extending laterally to the extent that recharged waters may move laterally below the pit floor. As with the first phase, the findings from this second phase of the study should be documented in a technical memorandum to be reviewed by Watermaster and other stakeholders and a workshop should be conducted.

Together the results from the first two phases should be sufficient to determine – with a high degree of certainty – the potential for water quality impacts to groundwater from the LSA project. Depending on the results of this study, the following courses of action may be recommended:

- No mitigation required; the project can proceed as planned.
- Further investigations are warranted.
- Soil cleanup and/or removal is required.
- Downgradient monitoring wells are needed.

Please call me if you have any questions.

Sincerely,

Wildermuth Environmental, Inc.

Mark Wildermuth, PE
President

William E. Leever, CHg
Principal Hydrogeologist

cc: Danielle Maurizio, PE, Assistant GM/Watermaster

DRAFT

References

CDM. 2005a. Phase 1 Environmental Site Assessment Report, Former Fontana Asphalt Site, 8747 South Lime Avenue, Fontana, California. Prepared for the Vulcan Materials Company. Project No. 22517-47357-Phase 1. December 6, 2005.

CDM. 2005b. Subsurface Investigation at the Fontana Operation, Fontana, California, Vulcan Materials Company, 8747 South Lime Avenue, Fontana, California. Prepared for the Vulcan Materials Company. Project No. 22517-47357-REPORT. December 12, 2005.

County of San Bernardino, Fire Department, Hazardous Materials Division. 1997. Underground Storage Tank (UST) Case Closure for Boral Resources, 8747 Lime Avenue, Fontana, CA Unauthorized Release Report Dated 4-10-95, Site #95016. June 17, 0997.

Corwin, D. L., A. David, S. Goldberg. 1999. Mobility of arsenic in soil from the Rocky Mountain Arsenal area. Journal of Contaminant Hydrology 39 (1999) 35–58.

ENSR Consulting and Engineering. 1995. Site Assessment Report. Fontana Facility, 8747 8747 Lime Avenue, Fontana, California. Prepared for FBR, Inc. Document Number: 0957-011-300.

Environmental Profiles, Inc. 1999. Site Investigation Report. Cal Mat Fontana Site, 8747 Lime Avenue South, Fontana, California. Prepared for CalMat Properties Company. Project 93198.SI1. August 11, 1998, Revised January 21, 1999.

Environmental Profiles, Inc. 2000. Site Assessment Report. Cal Mat Fontana Site, Lime Avenue, Fontana, California. Prepared for Vulcan Materials CalMat Division. Project 93198.SI3. July 19, 2000.

Environmental Profiles, Inc. 2002. Comprehensive Site Report. CalMat Fontana, 8747 South Lime Avenue, Fontana, California. Prepared for Vulcan Materials. Project 93198. June 5, 2002.

Erickson, Inc. 1998. Boral Resources/Blue Diamond, 8747 Lime Avenue, Fontana, CA 92335, Permit No. 86007948. Prepared for Boral Resources/Blue Diamond. January 12, 1998. Document No. 530756.RPT.

FMA. 1990. Reclamation Plan. Prepared for Fontana Paving, 8747 South Lime Avenue, Fontana, California. June 27, 1990.

Leighton Consulting, Inc. 2004a. Phase I Environmental Site Assessment Report, Proposed West Fontana Channel Flow-By Basin, West of Tokay Avenue, South of Arrow Route, City of Fontana, San Bernardino County, California. Prepared for County of San Bernardino Department of Public Works. Project No. 600641-001. December 6, 2004.

Leighton Consulting, Inc. 2004b. Limited Phase II Soil Sampling Report, West Fontana Channel Flow-By Basin, Fontana, California. Prepared for County of San Bernardino Department of Public Works. Project No. 600641-003. December 8, 2004.

Morhol, Inc. Geoscience Consulting. 1998. Limited Geotechnical Investigation, abandoned Quarry Site, 8700 Block of Lime Avenue (East Side) at A.T. & S.F. Tracks, Fontana, California. Prepared for CalMat Properties. Job No. 2131. June 15, 1998.

Spectrum Geophysics. 1998. Results of Terrain Conductivity Investigation. Abandoned Quarry Site, 8700 Block of lime Avenue, Fontana, CA. Prepared for Environmental Profiles. July 7 1998.

Townsend, T. G., and A. Brantley. 1998. Leaching Characteristics of Asphalt Road Waste. Department of Environmental Engineering Sciences, University of Florida, Gainesville, FL.

WEI. 2012. Analysis of Material Physical Injury for the Vulcan Material's Applications for a Local Storage Agreement, Pending as of September 12, 2012. Letter to Mr. Peter Kavounas, dated October 5, 2012.

THIS PAGE

HAS

INTENTIONALLY

BEEN LEFT

BLANK

FOR PAGINATION

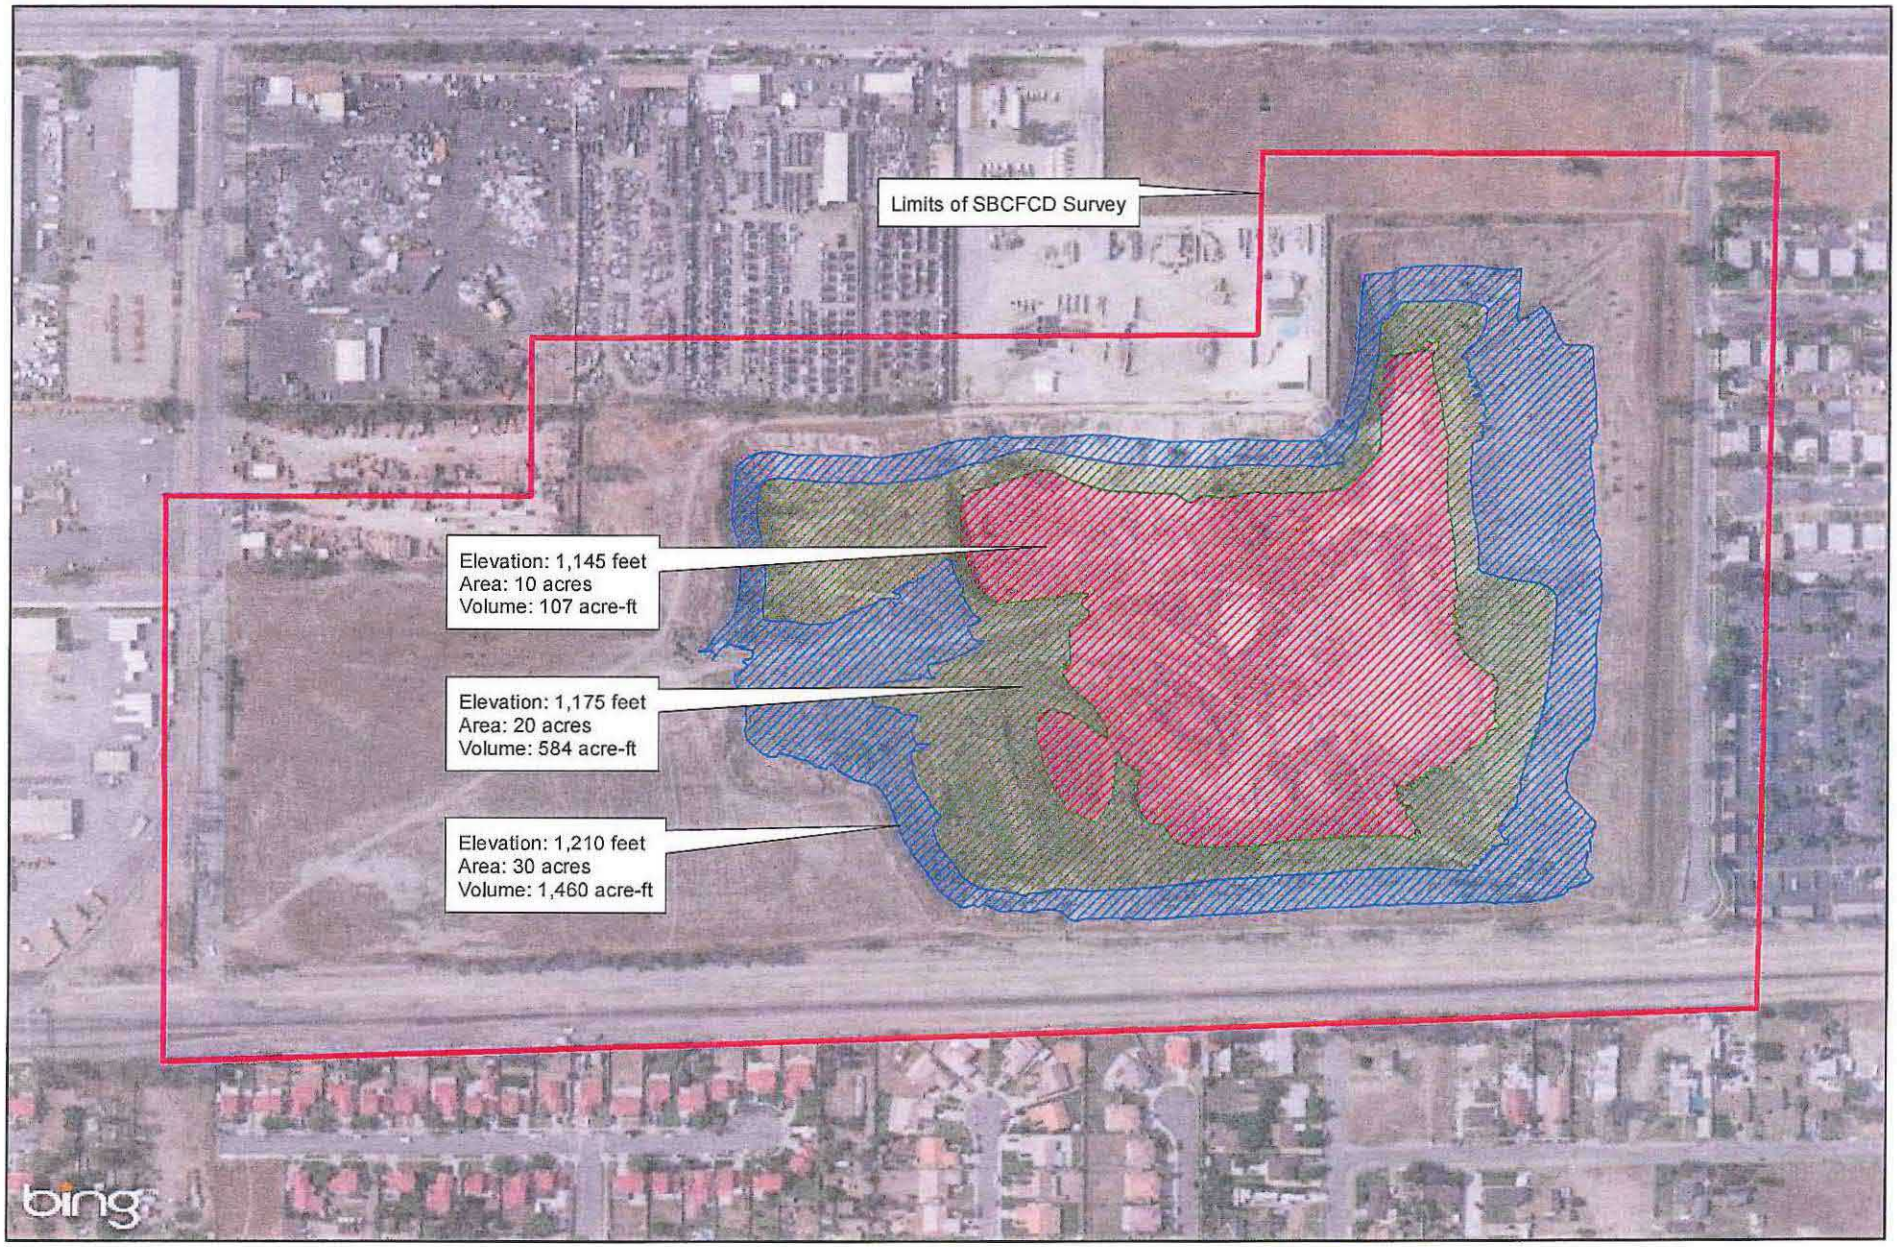

Prepared by:

WILDERMUTH ENVIRONMENTAL INC.
23692 Birtcher Drive
Lake Forest, CA 92630
949.420.3030
www.wildermuthenvironmental.com

Author: MAB
Date: 11/1/2012
Name: Vulcan_Pit

0 400 800 Feet
0 50 100 200 Meters

Investigation of the Material Physical Injury Analysis for Vulcan Material Recharge Application Dated September 12, 2012

Characterization of the Potential Inundation to Vulcan Pit

Figure 1

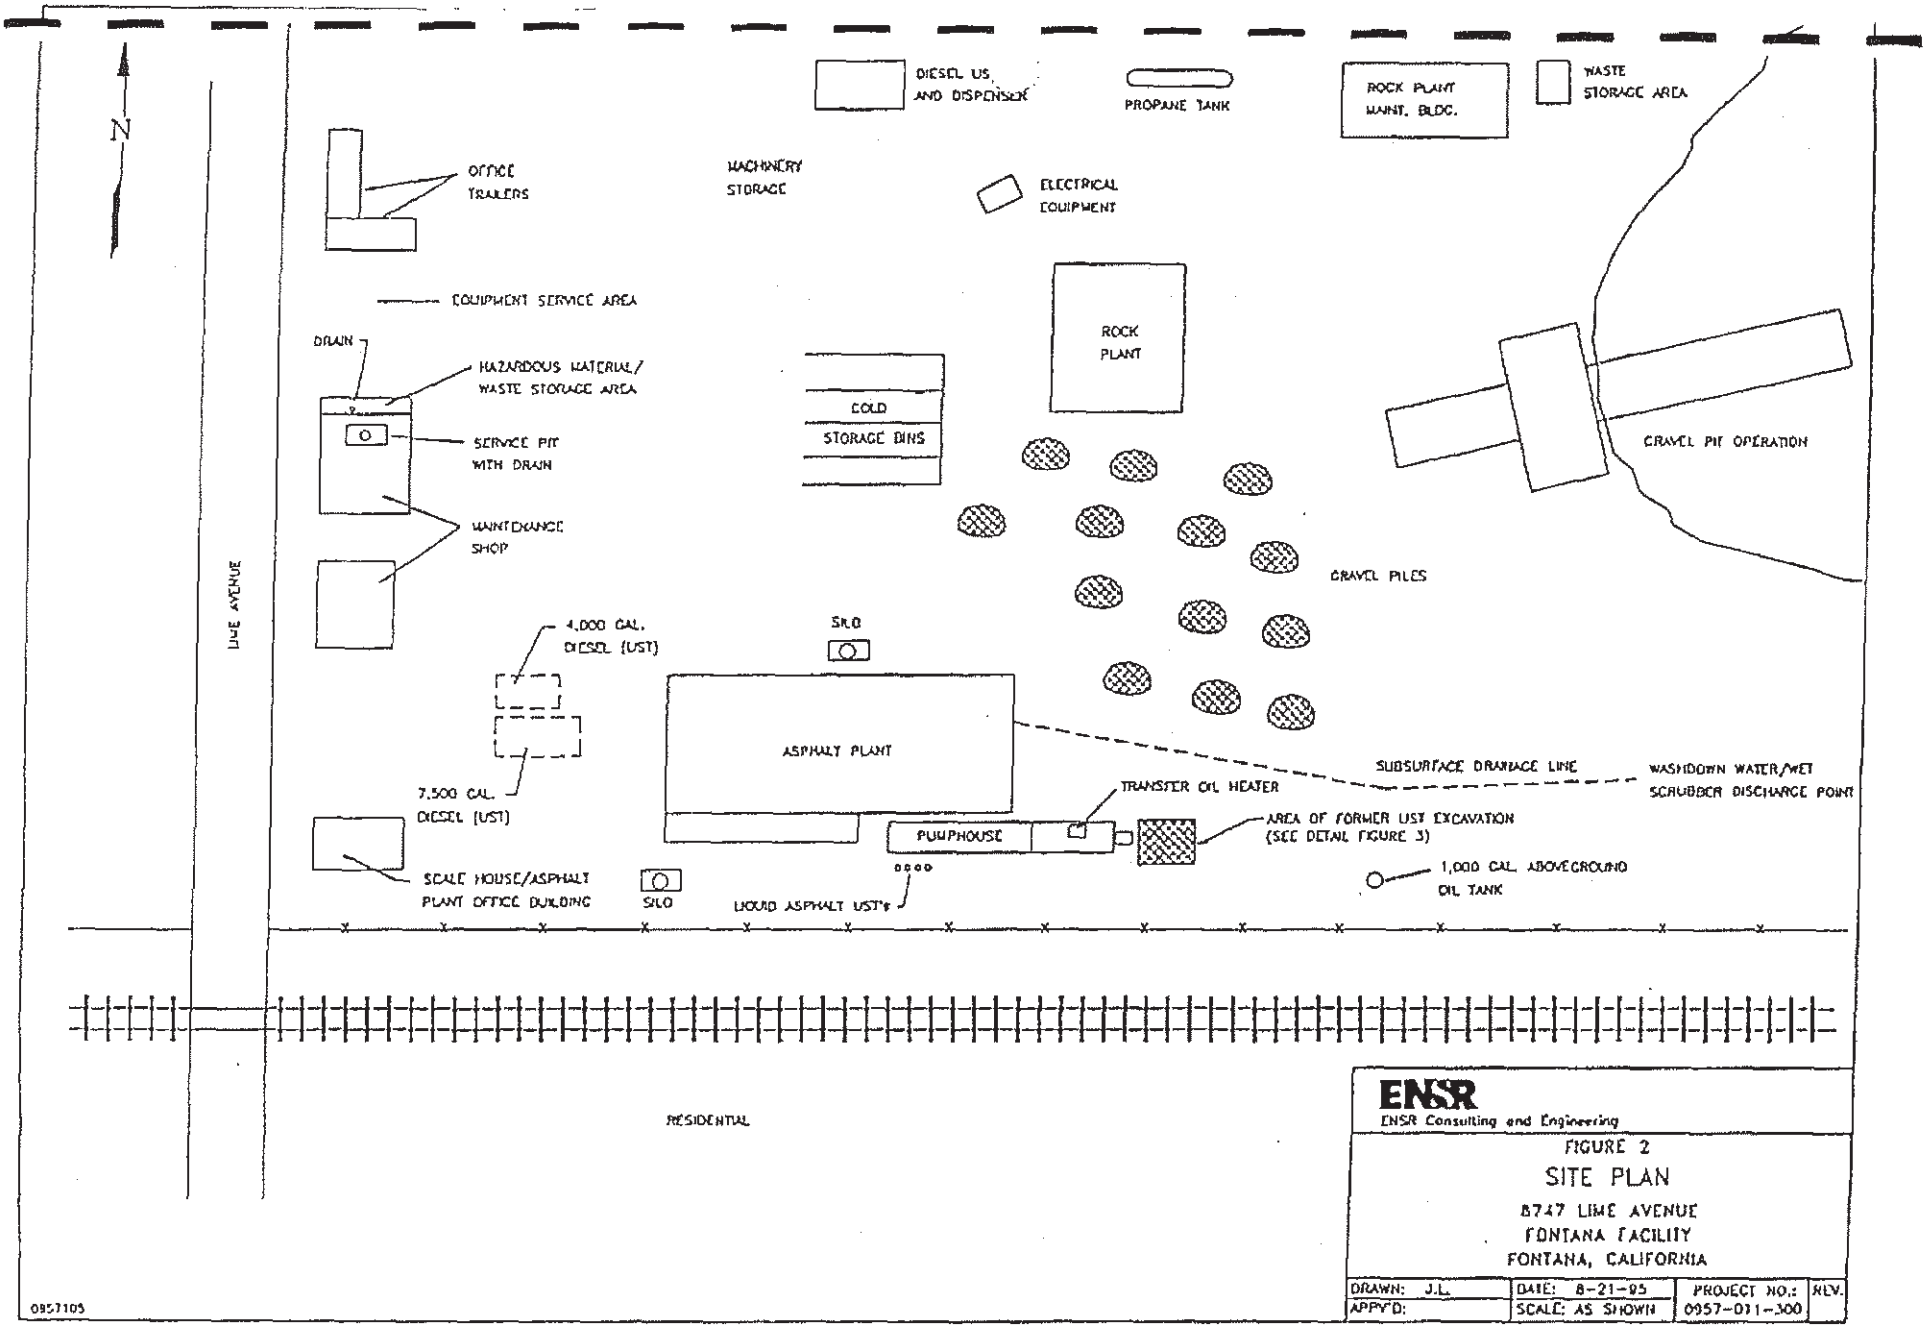

ENSR
ENSR Consulting and Engineering

FIGURE 2
SITE PLAN
8747 LIME AVENUE
FONTANA FACILITY
FONTANA, CALIFORNIA

DRAWN: J.L.	DATE: 8-21-95	PROJECT NO.: 0957-011-300	REV.
APPV'D:	SCALE: AS SHOWN		

P92

JAN.09'2006 10:58 #1780 P.008

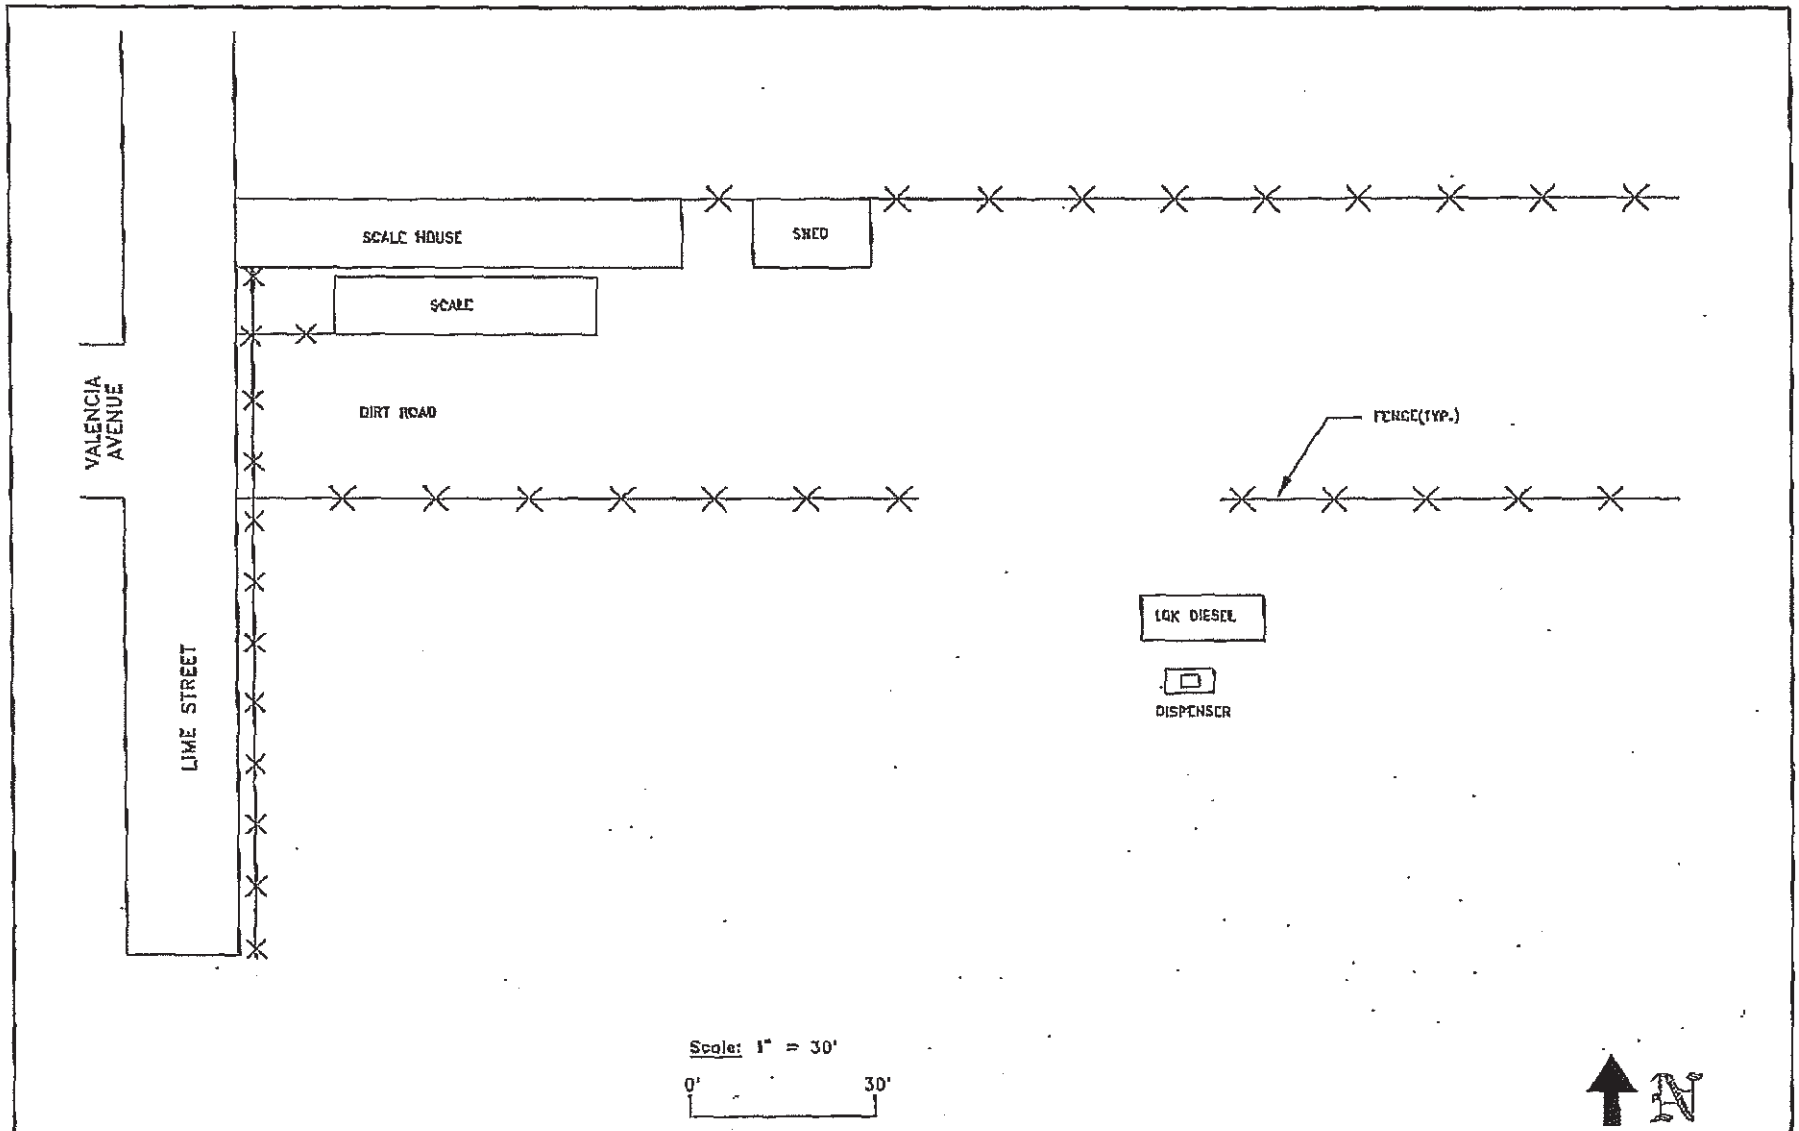

ERICKSON, INC 7373B SLOVER AVENUE FONTANA, CA 92337	Project Name: BLUE DIAMOND 8747 LIME STREET FONTANA, CA 92335	SITE PLOT PLAN		Drawn By: P. JONES
		Date: 12/97	Job No: 530756PP	Figure: 2	Approved By: R. PENDURTHI

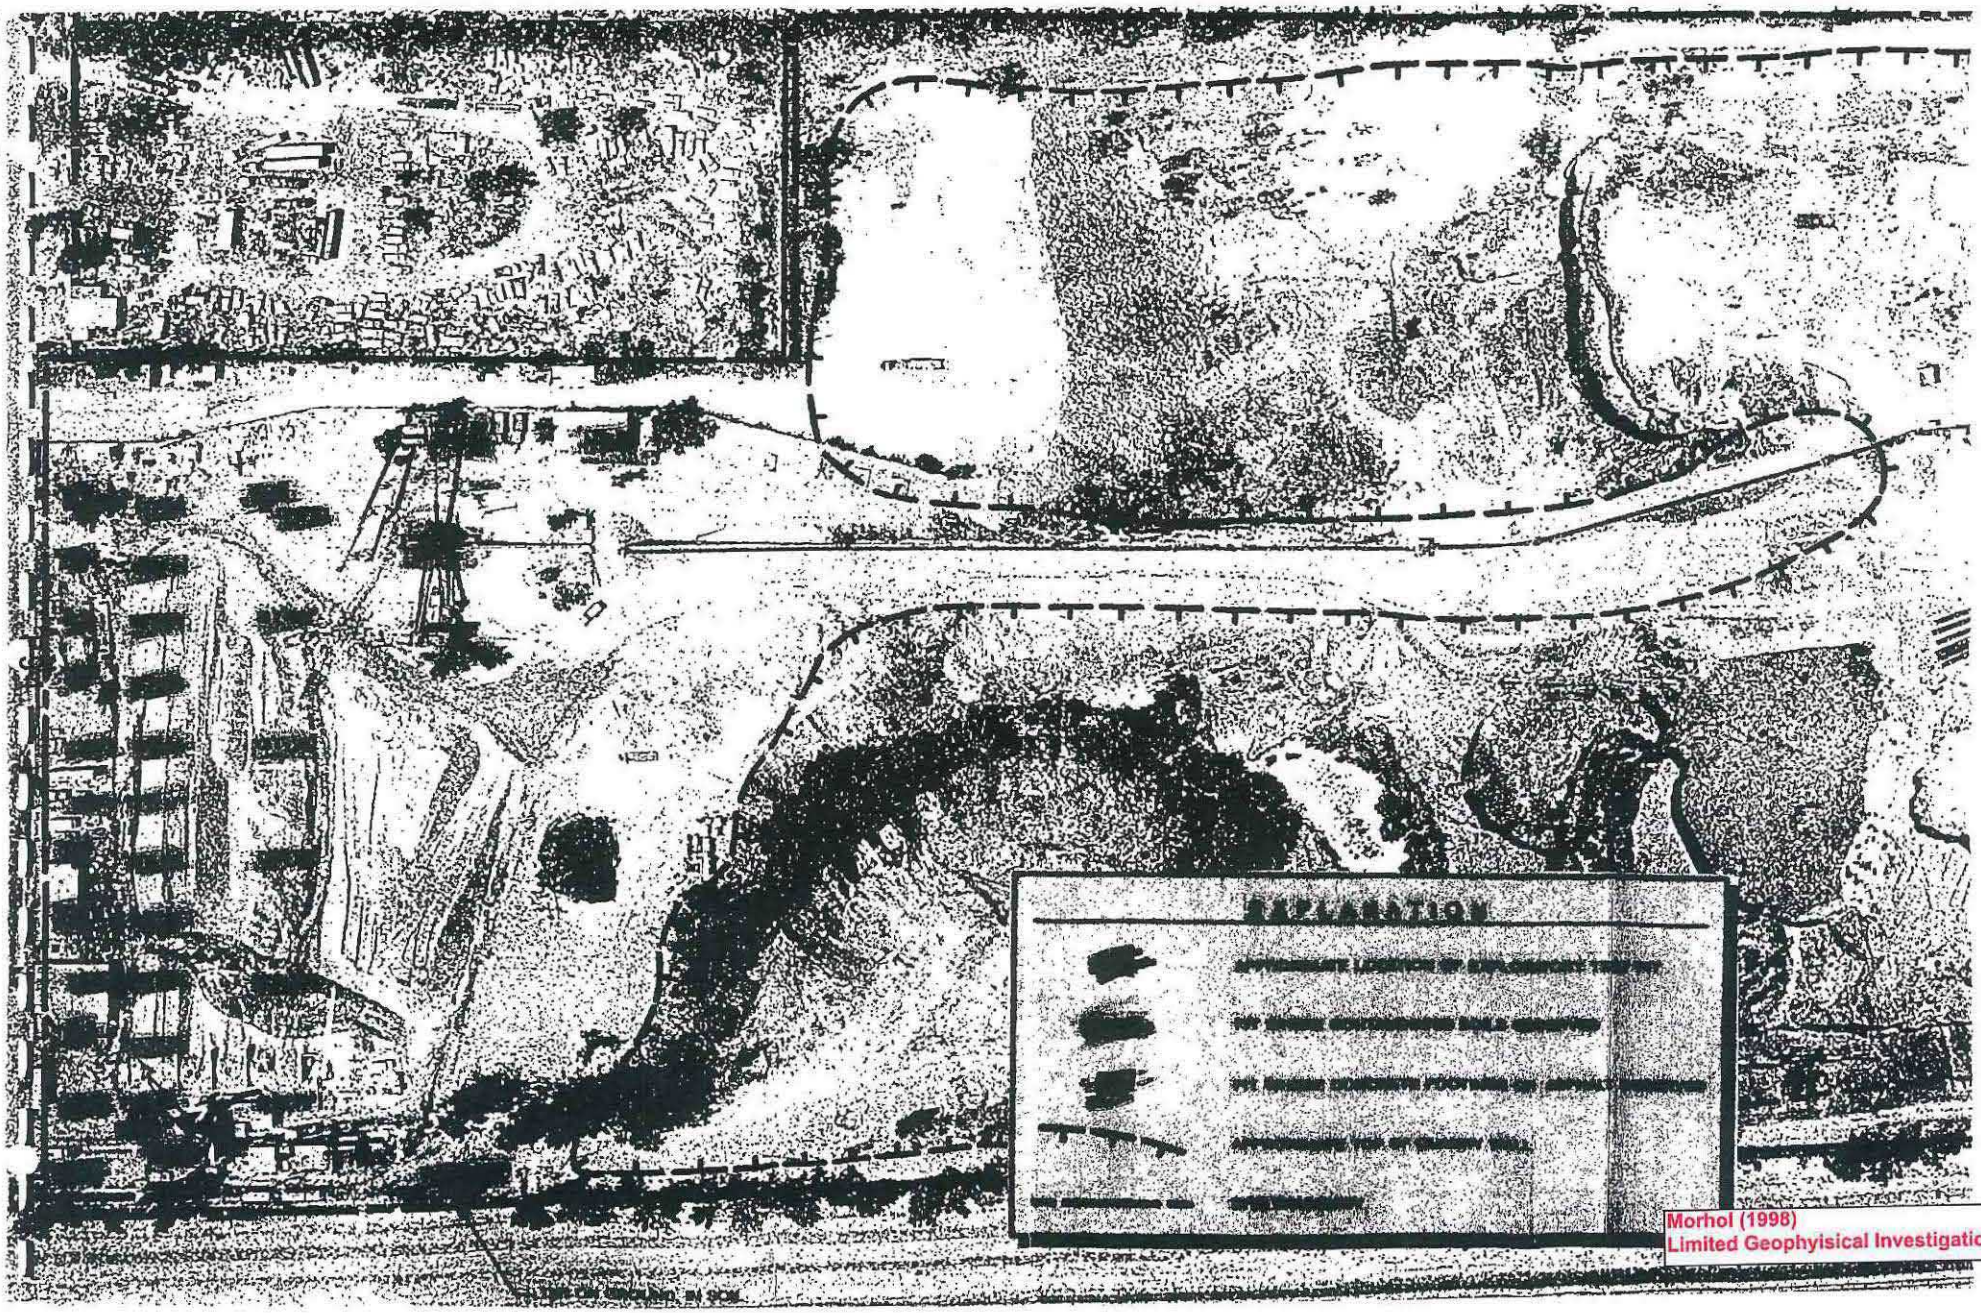

Morhol (1998)
Limited Geophyisical Investigation

APPENDIX D
ENVIRONMENTAL DATABASE INFORMATION

Auto Salvage Yard - Fontana
15719 - 15765 Arrow Boulevard
Fontana, San Bernardino County, California 92335

Inquiry Number: 6212544.2s October 02, 2020

The EDR Radius Map™ Report with GeoCheck®

6 Armstrong Road, 4th floor
Shelton, CT 06484
Toll Free: 800.352.0050
www.edrnet.com

TABLE OF CONTENTS

SECTION	PAGE
Executive Summary	ES1
Overview Map	2
Detail Map	3
Map Findings Summary	4
Map Findings	9
Orphan Summary	403
Government Records Searched/Data Currency Tracking	GR-1

GEOCHECK ADDENDUM

Physical Setting Source Addendum	A-1
Physical Setting Source Summary	A-2
Physical Setting SSURGO Soil Map	A-5
Physical Setting Source Map	A-9
Physical Setting Source Map Findings	A-11
Physical Setting Source Records Searched	PSGR-1

Thank you for your business.
Please contact EDR at 1-800-352-0050
with any questions or comments.

Disclaimer - Copyright and Trademark Notice

This Report contains certain information obtained from a variety of public and other sources reasonably available to Environmental Data Resources, Inc. It cannot be concluded from this Report that coverage information for the target and surrounding properties does not exist from other sources. **NO WARRANTY EXPRESSED OR IMPLIED, IS MADE WHATSOEVER IN CONNECTION WITH THIS REPORT. ENVIRONMENTAL DATA RESOURCES, INC. SPECIFICALLY DISCLAIMS THE MAKING OF ANY SUCH WARRANTIES, INCLUDING WITHOUT LIMITATION, MERCHANTABILITY OR FITNESS FOR A PARTICULAR USE OR PURPOSE. ALL RISK IS ASSUMED BY THE USER. IN NO EVENT SHALL ENVIRONMENTAL DATA RESOURCES, INC. BE LIABLE TO ANYONE, WHETHER ARISING OUT OF ERRORS OR OMISSIONS, NEGLIGENCE, ACCIDENT OR ANY OTHER CAUSE, FOR ANY LOSS OF DAMAGE, INCLUDING, WITHOUT LIMITATION, SPECIAL, INCIDENTAL, CONSEQUENTIAL, OR EXEMPLARY DAMAGES. ANY LIABILITY ON THE PART OF ENVIRONMENTAL DATA RESOURCES, INC. IS STRICTLY LIMITED TO A REFUND OF THE AMOUNT PAID FOR THIS REPORT.** Purchaser accepts this Report "AS IS". Any analyses, estimates, ratings, environmental risk levels or risk codes provided in this Report are provided for illustrative purposes only, and are not intended to provide, nor should they be interpreted as providing any facts regarding, or prediction or forecast of, any environmental risk for any property. Only a Phase I Environmental Site Assessment performed by an environmental professional can provide information regarding the environmental risk for any property. Additionally, the information provided in this Report is not to be construed as legal advice.

Copyright 2020 by Environmental Data Resources, Inc. All rights reserved. Reproduction in any media or format, in whole or in part, of any report or map of Environmental Data Resources, Inc., or its affiliates, is prohibited without prior written permission.

EDR and its logos (including Sanborn and Sanborn Map) are trademarks of Environmental Data Resources, Inc. or its affiliates. All other trademarks used herein are the property of their respective owners.

MAPPED SITES SUMMARY

Target Property Address:
15719-15755 ARROW BOULEVARD
FONTANA, CA 92335

Click on Map ID to see full detail.

MAP ID	SITE NAME	ADDRESS	DATABASE ACRONYMS	RELATIVE ELEVATION	DIST (ft. & mi.) DIRECTION
A1	AMERICAN TRUCK DISMA	15719 ARROW BLVD STE	HAZNET, HWTS		TP
A2	FONTANA AUTO CENTER	15719 ARROW BLVD	HWTS		TP
A3	STORMNAFONTANA	15755 ARROW HWY	FINDS		TP
A4	ALL AUTO PARTS COMPA	15755 ARROW HWY STE	CERS HAZ WASTE, NPDES, San Bern. Co. Permit,...		TP
A5	ARROW AUTO SALVAGE I	15719 ARROW BLVD STE	HAZNET, HWTS		TP
A6	STORM,FONTANA	15755 ARROW HWY	CIWQS		TP
A7	FONTANA AUTO DISMANT	15719 ARROW BLVD	WDS		TP
A8	FONTANA AUTO CENTER	15719 ARROW HWY	HWTS		TP
A9	ALL MAKE & MODEL AUT	15719 ARROW BLVD #A	CIWQS		TP
A10	ARROW AUTO SALVAGE I	15719 ARROW BLVDNA U	FINDS		TP
A11	ALL AUTO PARTS CO	15755 ARROW HWY	FINDS, ECHO		TP
A12	ALL MAKE & MODEL AUT	15719 ARROW HWY	HAZNET, HWTS		TP
A13	PARTSTOP INC	15719 ARROW BLVD	HAZNET, San Bern. Co. Permit, HWTS		TP
A14	ALL AUTO PARTS CO	15755 ARROW HWY	RCRA NonGen / NLR		TP
A15	ALL MAKE AND MODEL,	15719 ARROW BLVD UNI	San Bern. Co. Permit		TP
A16	SOHN, DON CHAN	15719 ARROW BLVD	CIWQS		TP
A17	PARTSTOP INC	15719 ARROW HWY BLDG	San Bern. Co. Permit		TP
A18	ARROW AUTO SALVAGE I	15719 A ARROW HWY	NPDES, CIWQS		TP
A19	ALL AUTO PARTS CO	15755 ARROW BLVD	FINDS, ECHO		TP
A20	PART STOP INC	15719 ARROW HIGHWAY	CIWQS		TP
A21	ALL MAKE & MODEL AUT	15719 ARROW BLVD	HAZNET, CIWQS, HWTS		TP
A22	ALL AUTO PARTS CO	15755 ARROW HWY	HAZNET, HWTS		TP
A23	S&P AUTO DISMANTLING	15719 ARROW HWY	HWTS		TP
A24	AMERICAN TRUCK DISMA	15719 ARROW HWY STE	San Bern. Co. Permit		TP
A25	ALL AUTO PARTS CO	15755 ARROW HIGHWAY	WDS		TP
A26	ALL MAKE AND MODEL	15719 ARROW ROUTE	NPDES		TP
B27	RITEWAY AUTO DISMANT	15765 ARROW HWY	NPDES, San Bern. Co. Permit, WDS, CIWQS, CERS	Higher	1 ft.
B28	RITEWAY AUTO DISMANT	15765 ARROW HWY	RCRA NonGen / NLR	Higher	27, 0.005, NNE
B29	RITEWAY AUTO DISMANT	15765 ARROW HWY	CERS HAZ WASTE, HAZNET, CERS, HWTS	Higher	27, 0.005, NNE
B30	ALCAZARS AUTO	15750 ARROW BKVD 1E	RCRA NonGen / NLR	Higher	66, 0.013, North
B31	ALCAZARS AUTO	15750 ARROW BKVD	RCRA NonGen / NLR	Higher	66, 0.013, North
B32	R&A BRAND NEW LOOKS	15750 ARROW HWY	San Bern. Co. Permit, HWTS	Higher	66, 0.013, North
B33	EXPRESS IMPORT AUTO	15750 ARROW RTE	RCRA-SQG, FINDS, ECHO, WDS	Higher	66, 0.013, North
B34	HAMMER AUTO BODY	15750 ARROW HWY UNIT	San Bern. Co. Permit	Higher	66, 0.013, North
C35	M & P AUTO WRECKING	15720 ARROW RTE	RCRA-SQG, FINDS, ECHO	Higher	66, 0.013, NNW
C36	AMERICAN TRUCK DISMA	15720 ARROW RTE	San Bern. Co. Permit, WDS, CIWQS	Higher	95, 0.018, NNW
B37	D & K CONCRETE CO	15815 ARROW RT	RCRA NonGen / NLR	Higher	105, 0.020, NE
B38	JUAN GAMAS AUTO REPA	15750 ARROW BLVD STE	RCRA NonGen / NLR	Higher	111, 0.021, North
B39	EXPRESS AUTO BODY SH	15750 ARROW BLVD	RCRA NonGen / NLR	Higher	111, 0.021, North

MAPPED SITES SUMMARY

Target Property Address:
15719-15755 ARROW BOULEVARD
FONTANA, CA 92335

Click on Map ID to see full detail.

MAP ID	SITE NAME	ADDRESS	DATABASE ACRONYMS	RELATIVE ELEVATION	DIST (ft. & mi.) DIRECTION
B40	LG BATTERY	15750 ARROW BLVD UNI	RCRA NonGen / NLR	Higher	111, 0.021, North
B41	SIERRA VALERO INC	15750 ARROW BLVD STE	EDR Hist Auto	Higher	111, 0.021, North
B42	JUAN GAMA'S AUTO REP	15750 15750 ARROW BL	RCRA NonGen / NLR	Higher	111, 0.021, North
B43	MIQUE AUTO REPAIR SE	15750 ARROW BLVD	RCRA NonGen / NLR	Higher	111, 0.021, North
B44	INSURANCE CERTIFIED	15750 ARROW BLVD H	San Bern. Co. Permit	Higher	111, 0.021, North
B45	GARCIA DE ALBA TRANS	15750 ARROW BLVD STE	RCRA NonGen / NLR	Higher	111, 0.021, North
B46	R C O AUTO REPAIR	15750 ARROW BLVD #J	RCRA NonGen / NLR	Higher	111, 0.021, North
B47	D & K CONCRETE COMPA	15815 ARROW BLVD	AST, CERS HAZ WASTE, CERS TANKS, San Bern. Co....	Higher	140, 0.027, ENE
B48	QUALITY RV SERVICE C	15808 ARROW BLVD STE	RCRA NonGen / NLR	Higher	165, 0.031, NE
D49	BETTER BEVERAGES INC	15836 ARROW RTE	CERS HAZ WASTE, San Bern. Co. Permit, CERS	Higher	229, 0.043, NE
E50	M & P AUTO DISMANTLE	15666 ARROW RTE	CERS HAZ WASTE, NPDES, San Bern. Co. Permit, WDS,...	Higher	235, 0.045, WNW
E51	M&P AUTO DISMANTLERS	15666 ARROW BLVD	RCRA NonGen / NLR	Higher	247, 0.047, NW
D52	BETTER BEVERAGES DBA	15836 ARROW BLVD	RCRA NonGen / NLR	Higher	297, 0.056, NE
E53	SA RECYCLING	15615 ARROW BLVD	RCRA NonGen / NLR	Higher	301, 0.057, WNW
E54	PACIFIC COAST RECYCL	15615 ARROW BLVD	HIST UST, HAZNET, HWTS	Higher	301, 0.057, WNW
D55	ALIGNMENT SOLUTIONS	15864 ARROW BLVD	San Bern. Co. Permit	Higher	441, 0.084, ENE
D56	BEARUP MOTOR CORPORA	15864 ARROW BLVD	CERS HAZ WASTE, NPDES, San Bern. Co. Permit,...	Higher	441, 0.084, ENE
D57	BEARUP MOTOR CORP, D	15864 ARROW BLVD	RCRA NonGen / NLR	Higher	441, 0.084, ENE
E58	FONTANA USED A/P	15628 1/2 ARROW RTE	San Bern. Co. Permit	Higher	456, 0.086, WNW
E59	BIG CHICO'S AUTO WRE	15628 ARROW ROUTE	RCRA NonGen / NLR	Higher	460, 0.087, WNW
E60	BIG CHICOS AUTO WREC	15628 ARROW RTE	CERS HAZ WASTE, NPDES, CIWQS, CERS	Higher	460, 0.087, WNW
E61	J & M TRUCK REPAIR I	15628 ARROW BLVD	CERS HAZ WASTE, NPDES, San Bern. Co. Permit, WDS,...	Higher	460, 0.087, WNW
E62	J&M TRUCK REPAIR INC	15628 ARROW BLVD	RCRA NonGen / NLR	Higher	476, 0.090, WNW
F63	MASTER AUTO WRECKING	15614 1/2 ARROW BLVD	CERS HAZ WASTE, San Bern. Co. Permit, CERS	Higher	536, 0.102, WNW
F64	SRT AUTO WRECKING IN	15614 ARROW BLVD UNI	RCRA NonGen / NLR	Higher	536, 0.102, WNW
F65	SA RECYCLING	15615 ARROW HWY	AST, SWRCY, CERS HAZ WASTE, HIST UST, CERS TANKS,...	Higher	536, 0.102, WNW
F66	MASTER AUTO WRECKING	15614 1/2 ARROW ROUT	RCRA NonGen / NLR	Higher	542, 0.103, WNW
F67	KARS AUTO WRECKING	15614 1/2 ARROW ROUT	RCRA NonGen / NLR	Higher	542, 0.103, WNW
F68	SRT AUTO WRECKING, L	15614 ARROW BLVD # B	CERS HAZ WASTE, San Bern. Co. Permit, CIWQS, CERS	Higher	544, 0.103, WNW
G69	SUNEARTH INC	8425 ALMERIA AVE	RCRA NonGen / NLR	Higher	604, 0.114, NNE
G70	SUN EARTH INC	8425 ALMERIA AVE	CERS HAZ WASTE, San Bern. Co. Permit, CERS	Higher	604, 0.114, NNE
71	LANDFILL PIT	8645 LIME ST	SWEEPS UST, CA FID UST	Lower	612, 0.116, WSW
72	FONTANA PIT	8747 SOUTH LIME AVEN	MINES	Lower	648, 0.123, SE
73	CONTINENTAL PALLETS	8631 LIME AVE	RCRA NonGen / NLR	Lower	689, 0.130, West
H74	ATC - SEVILLE #30105	8441 LIME AVE	San Bern. Co. Permit, CERS	Higher	737, 0.140, NW
H75	AT&T MOBILITY - (USI	8441 LIME AVE	San Bern. Co. Permit, CERS	Higher	737, 0.140, NW
F76	MILL MAN STEEL, INC.	15585 ARROW HWY	CERS HAZ WASTE, San Bern. Co. Permit, CERS	Higher	747, 0.141, WNW
I77	MILL MAN STEEL, INC.	15585 ARROW BLVD	RCRA NonGen / NLR	Higher	803, 0.152, WNW
J78	FONTANA WATER YARD F	15966 ARROW BLVD	UST	Higher	837, 0.159, ENE

MAPPED SITES SUMMARY

Target Property Address:
15719-15755 ARROW BOULEVARD
FONTANA, CA 92335

Click on Map ID to see full detail.

MAP ID	SITE NAME	ADDRESS	DATABASE ACRONYMS	RELATIVE ELEVATION	DIST (ft. & mi.) DIRECTION
I79	AMERICAN TRUCK BODIE	15567 ARROW RTE	RCRA NonGen / NLR	Higher	862, 0.163, WNW
G80	FOUNDATION PILE INC	8375 ALMERIA AVE	CERS HAZ WASTE, NPDES, San Bern. Co. Permit,...	Higher	873, 0.165, NNE
G81	FOUNDATION PILE INC	8375 ALMERIA AVE	RCRA NonGen / NLR	Higher	873, 0.165, NNE
K82	BORAL RESOURCES (FOR	8747 LIME	ENVIROSTOR, LUST, LDS, EMI, ENF, CIWQS, CERS	Lower	877, 0.166, SW
K83	BLUE DIAMOND MATERIA	8747 LIME STREET	RCRA-SQG, FINDS	Lower	877, 0.166, SW
K84	BORAL RESOURCES, INC	8747 LIME AVE	LUST, Cortese, HIST CORTESE, CERS	Lower	877, 0.166, SW
K85	FONTANA PAVING INC	8747 S LIME ST	SWEEPS UST, CA FID UST	Lower	877, 0.166, SW
K86	LANDFILL,FONTANA	8747 LIME AVE	WMUDS/SWAT	Lower	877, 0.166, SW
I87	CHANDLER LUMBER COMP	15555 ARROW HWY	SWEEPS UST, CA FID UST	Higher	938, 0.178, WNW
88	ROAD SYSTEMS, INC.	8432 ALMERIA AVE	RCRA-LQG	Higher	1022, 0.194, NNE
J89	FONTANA WATER CO	15966 ARROW RTE	RCRA NonGen / NLR	Higher	1037, 0.196, ENE
J90	FONTANA WATER CO -HE	15966 ARROW HWY	UST	Higher	1037, 0.196, ENE
J91	FONTANA WATER CO -HE	15966 ARROW HWY	AST, CERS HAZ WASTE, CERS TANKS, San Bern. Co....	Higher	1037, 0.196, ENE
L92	ROBBINS LUMBER SALES	15555 VALENCIA AVE	NPDES, San Bern. Co. Permit, WDS, CIWQS, CERS,...	Lower	1064, 0.202, WSW
L93	ROBBINS LUMBER SALES	15555 VALENCIA AVE	RCRA NonGen / NLR	Lower	1064, 0.202, WSW
I94	CORE & MAIN LP	15535 ARROW ROUTE	RCRA NonGen / NLR	Higher	1065, 0.202, WNW
I95	CORE & MAIN LP FP 73	15535 ARROW ROUTE, S	CERS HAZ WASTE, CERS	Higher	1065, 0.202, WNW
I96	CORE & MAIN LP FP 73	15535 ARROW RTE STE	San Bern. Co. Permit	Higher	1065, 0.202, WNW
L97	FONTANA WOOD PRESERV	15500 VALENCIA	SEMS-ARCHIVE, RCRA-LQG, CERS HAZ WASTE, SWEEPS...	Lower	1094, 0.207, WSW
K98	LANDFILLFONTANA-INAC	SAN BERNARDINO AVE	WMUDS/SWAT, WDS	Lower	1133, 0.215, SW
99	HD SUPPLY WATERWORKD	15535 ARROW BLVD	RCRA NonGen / NLR	Lower	1209, 0.229, West
M100	PROPOSED MIDDLE SCHO	CITRUS AVENUE/ARROW	ENVIROSTOR, SCH	Higher	1938, 0.367, ENE
M101	PROPOSED ARROW HWY H	CITRUS AVENUE AND AR	ENVIROSTOR, SCH	Higher	2010, 0.381, East
N102	WESTERN WOOD TREATER	8395 SULTANA AVE.	SEMS-ARCHIVE	Higher	2086, 0.395, WNW
N103	ROCKY MOUNTAIN INDUS	8416 SULTANA	RCRA-SQG, SWRCY, SWEEPS UST, CA FID UST, FINDS,...	Higher	2124, 0.402, WNW
104	CHEN JIA INC	15229 WHITTRAM AVE	ENVIROSTOR, CERS HAZ WASTE, NPDES, CIWQS, CERS,...	Lower	3186, 0.603, WSW
105	LIME ELEMENTARY SCHO	WALNUT AVENUE/BASELI	ENVIROSTOR, SCH	Lower	3491, 0.661, SSW
106	DICKS, AUTO WRECKING	15185 WHITTRAM AVE	ENVIROSTOR, AST, CERS HAZ WASTE, CERS TANKS,...	Lower	3551, 0.673, WSW
107	PROPOSED MIDDLE SCHO	CATAWBA AND POPLAR A	ENVIROSTOR, SCH	Lower	3765, 0.713, SSW
108	PROPOSED MIDDLE SCHO	NORTHEAST INTERSECTI	ENVIROSTOR, SCH	Higher	5177, 0.980, NW

OVERVIEW MAP - 6212544.2S

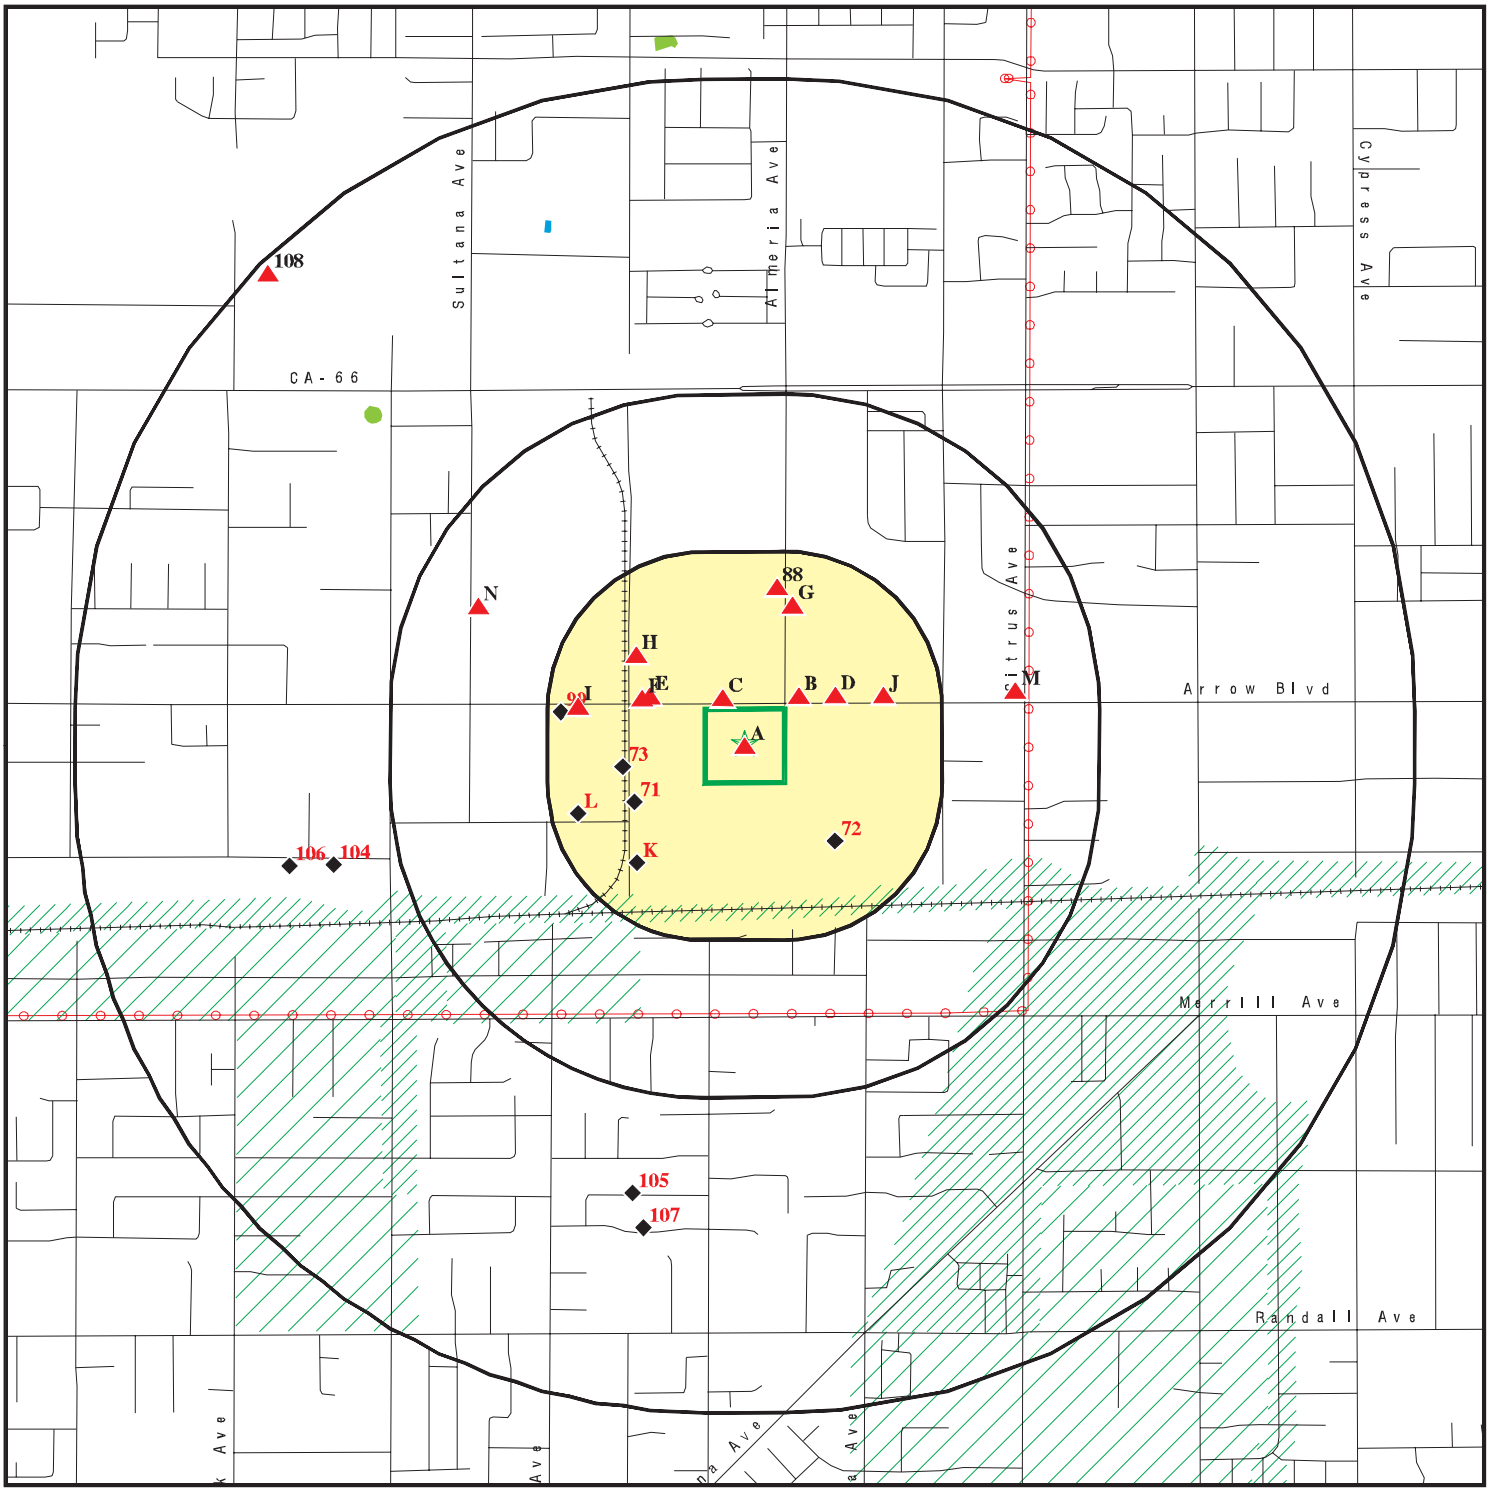

- Target Property
- Sites at elevations higher than or equal to the target property
- Sites at elevations lower than the target property
- Manufactured Gas Plants
- National Priority List Sites
- Dept. Defense Sites
- Indian Reservations BIA
- Power transmission lines
- Special Flood Hazard Area (1%)
- 0.2% Annual Chance Flood Hazard
- National Wetland Inventory
- State Wetlands
- Areas of Concern

This report includes Interactive Map Layers to display and/or hide map information. The legend includes only those icons for the default map view.

SITE NAME: Auto Slavage Yard Fontana	CLIENT: Terracon
ADDRESS: 15719-15755 Arrow Boulevard Fontana CA 92335	CONTACT: Laura Hedman
LAT/LONG: 34.098316 / 117.461392	INQUIRY #: 6212544.2s DATE: October 02, 2020 8:10 am

Copyright © 2020 EDR, Inc. © 2015 TomTom Rel. 2015.

DETAIL MAP - 6212544.2S

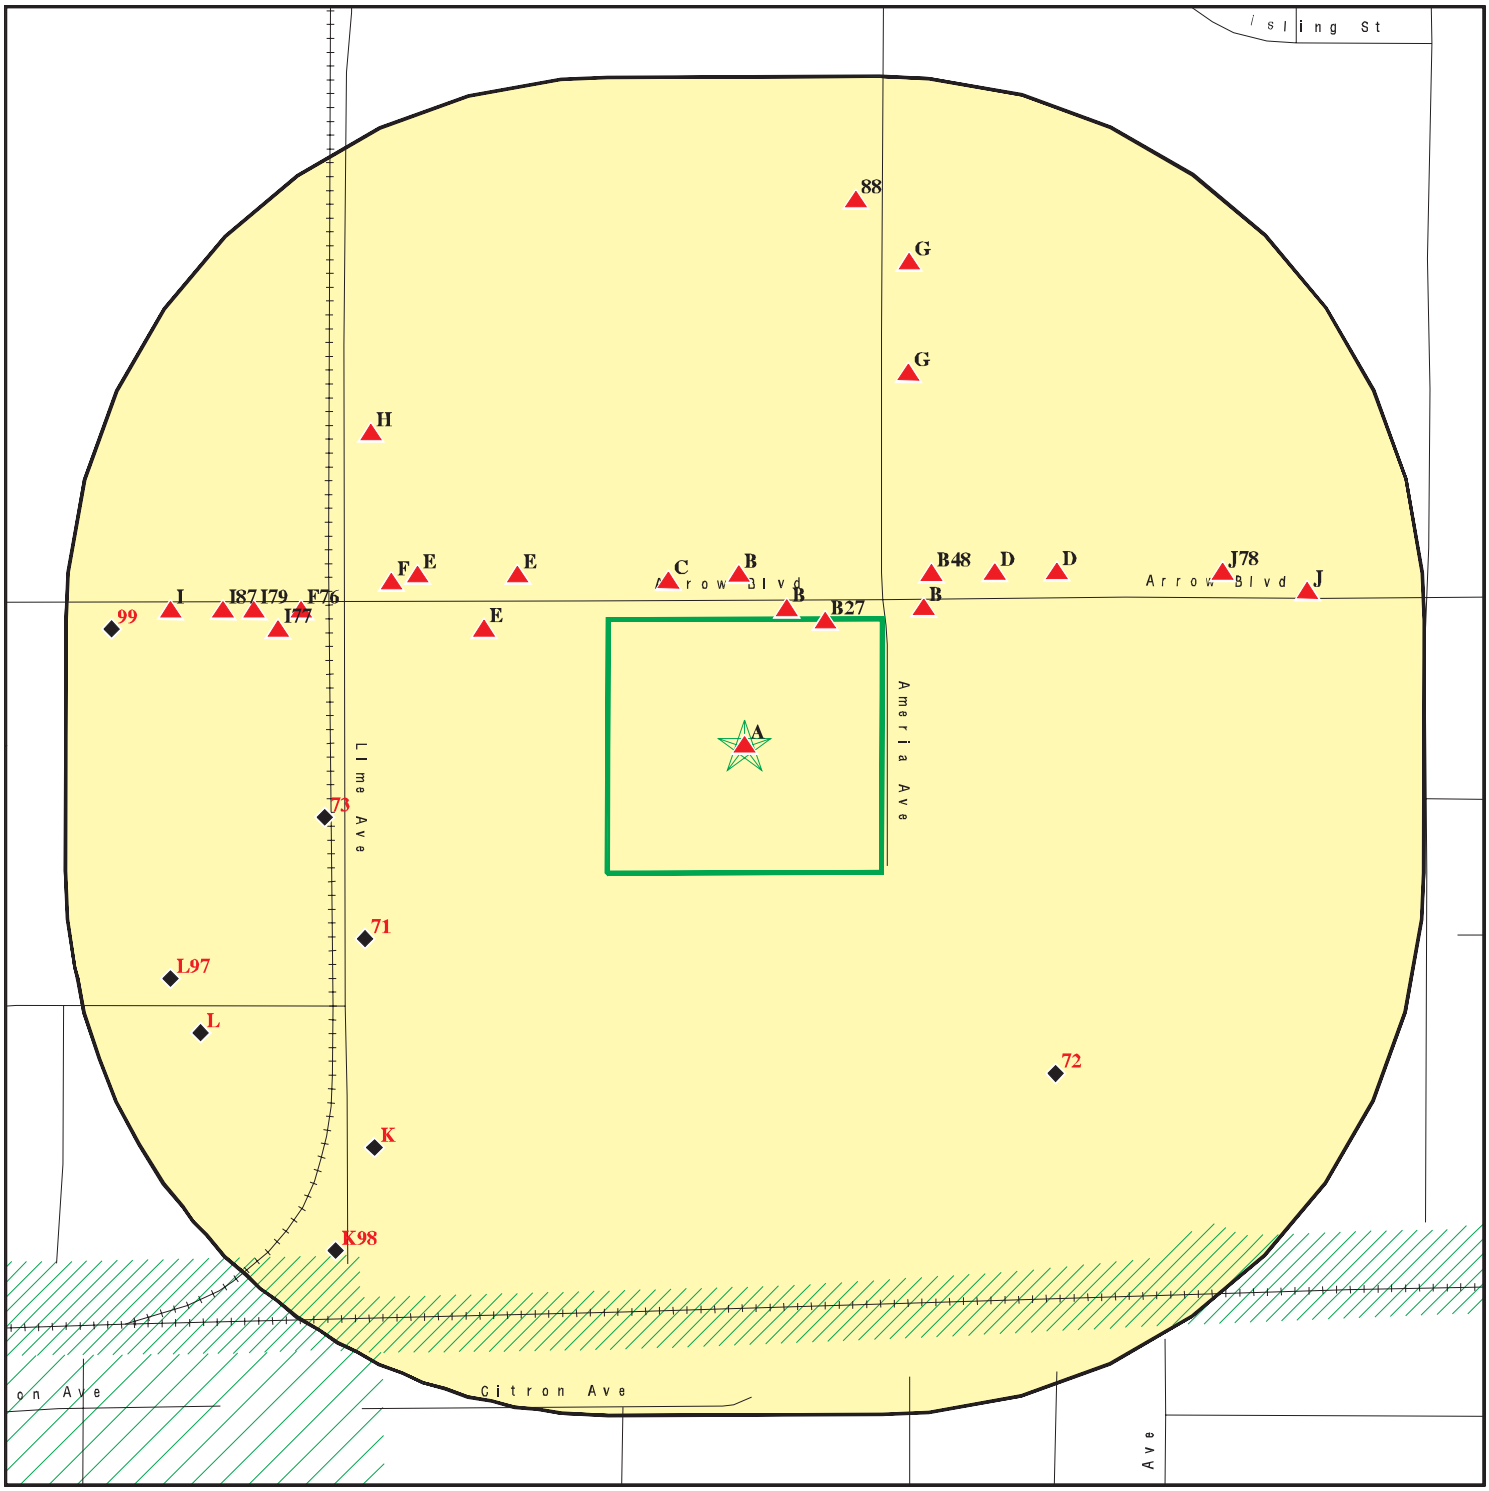

- Target Property
- Sites at elevations higher than or equal to the target property
- Sites at elevations lower than the target property
- Manufactured Gas Plants
- Sensitive Receptors
- National Priority List Sites
- Dept. Defense Sites
- Indian Reservations BIA
- Special Flood Hazard Area (1%)
- 0.2% Annual Chance Flood Hazard
- Areas of Concern

This report includes Interactive Map Layers to display and/or hide map information. The legend includes only those icons for the default map view.

SITE NAME:	Auto Slavage Yard Fontana	CLIENT:	Terracon
ADDRESS:	15719-15755 Arrow Boulevard Fontana CA 92335	CONTACT:	Laura Hedman
LAT/LONG:	34.098316 / 117.461392	INQUIRY #:	6212544.2s
		DATE:	October 02, 2020 8:11 am

Copyright © 2020 EDR, Inc. © 2015 TomTom Rel. 2015.

MAP FINDINGS SUMMARY

Database	Search Distance (Miles)	Target Property	< 1/8	1/8 - 1/4	1/4 - 1/2	1/2 - 1	> 1	Total Plotted
STANDARD ENVIRONMENTAL RECORDS								
Federal NPL site list								
NPL	1.000		0	0	0	0	NR	0
Proposed NPL	1.000		0	0	0	0	NR	0
NPL LIENS	1.000		0	0	0	0	NR	0
Federal Delisted NPL site list								
Delisted NPL	1.000		0	0	0	0	NR	0
Federal CERCLIS list								
FEDERAL FACILITY	0.500		0	0	0	NR	NR	0
SEMS	0.500		0	0	0	NR	NR	0
Federal CERCLIS NFRAP site list								
SEMS-ARCHIVE	0.500		0	1	1	NR	NR	2
Federal RCRA CORRACTS facilities list								
CORRACTS	1.000		0	0	0	0	NR	0
Federal RCRA non-CORRACTS TSD facilities list								
RCRA-TSDF	0.500		0	0	0	NR	NR	0
Federal RCRA generators list								
RCRA-LQG	0.250		0	2	NR	NR	NR	2
RCRA-SQG	0.250		2	1	NR	NR	NR	3
RCRA-VSQG	0.250		0	0	NR	NR	NR	0
Federal institutional controls / engineering controls registries								
LUCIS	0.500		0	0	0	NR	NR	0
US ENG CONTROLS	0.500		0	0	0	NR	NR	0
US INST CONTROLS	0.500		0	0	0	NR	NR	0
Federal ERNS list								
ERNS	TP		NR	NR	NR	NR	NR	0
State- and tribal - equivalent NPL								
RESPONSE	1.000		0	0	0	0	NR	0
State- and tribal - equivalent CERCLIS								
ENVIROSTOR	1.000		0	1	2	5	NR	8
State and tribal landfill and/or solid waste disposal site lists								
SWF/LF	0.500		0	0	0	NR	NR	0
State and tribal leaking storage tank lists								
LUST	0.500		0	2	0	NR	NR	2

MAP FINDINGS SUMMARY

Database	Search Distance (Miles)	Target Property	< 1/8	1/8 - 1/4	1/4 - 1/2	1/2 - 1	> 1	Total Plotted
INDIAN LUST	0.500		0	0	0	NR	NR	0
CPS-SLIC	0.500		0	0	0	NR	NR	0
State and tribal registered storage tank lists								
FEMA UST	0.250		0	0	NR	NR	NR	0
UST	0.250		0	2	NR	NR	NR	2
AST	0.250		2	1	NR	NR	NR	3
INDIAN UST	0.250		0	0	NR	NR	NR	0
State and tribal voluntary cleanup sites								
INDIAN VCP	0.500		0	0	0	NR	NR	0
VCP	0.500		0	0	0	NR	NR	0
State and tribal Brownfields sites								
BROWNFIELDS	0.500		0	0	0	NR	NR	0
ADDITIONAL ENVIRONMENTAL RECORDS								
Local Brownfield lists								
US BROWNFIELDS	0.500		0	0	0	NR	NR	0
Local Lists of Landfill / Solid Waste Disposal Sites								
WMUDS/SWAT	0.500		0	2	0	NR	NR	2
SWRCY	0.500		1	0	1	NR	NR	2
HAULERS	TP		NR	NR	NR	NR	NR	0
INDIAN ODI	0.500		0	0	0	NR	NR	0
DEBRIS REGION 9	0.500		0	0	0	NR	NR	0
ODI	0.500		0	0	0	NR	NR	0
IHS OPEN DUMPS	0.500		0	0	0	NR	NR	0
Local Lists of Hazardous waste / Contaminated Sites								
US HIST CDL	TP		NR	NR	NR	NR	NR	0
HIST Cal-Sites	1.000		0	0	0	0	NR	0
SCH	0.250		0	0	NR	NR	NR	0
CDL	TP		NR	NR	NR	NR	NR	0
Toxic Pits	1.000		0	0	0	0	NR	0
CERS HAZ WASTE	0.250	1	11	5	NR	NR	NR	17
US CDL	TP		NR	NR	NR	NR	NR	0
PFAS	0.500		0	0	0	NR	NR	0
Local Lists of Registered Storage Tanks								
SWEEPS UST	0.250		1	3	NR	NR	NR	4
HIST UST	0.250		2	1	NR	NR	NR	3
CA FID UST	0.250		1	3	NR	NR	NR	4
CERS TANKS	0.250		2	1	NR	NR	NR	3
Local Land Records								
LIENS	TP		NR	NR	NR	NR	NR	0

MAP FINDINGS SUMMARY

Database	Search Distance (Miles)	Target Property	< 1/8	1/8 - 1/4	1/4 - 1/2	1/2 - 1	> 1	Total Plotted
LIENS 2	TP		NR	NR	NR	NR	NR	0
DEED	0.500		0	0	0	NR	NR	0
Records of Emergency Release Reports								
HMIRS	TP		NR	NR	NR	NR	NR	0
CHMIRS	TP		NR	NR	NR	NR	NR	0
LDS	TP		NR	NR	NR	NR	NR	0
MCS	TP		NR	NR	NR	NR	NR	0
SPILLS 90	TP		NR	NR	NR	NR	NR	0
Other Ascertainable Records								
RCRA NonGen / NLR	0.250	1	22	8	NR	NR	NR	31
FUDS	1.000		0	0	0	0	NR	0
DOD	1.000		0	0	0	0	NR	0
SCRD DRYCLEANERS	0.500		0	0	0	NR	NR	0
US FIN ASSUR	TP		NR	NR	NR	NR	NR	0
EPA WATCH LIST	TP		NR	NR	NR	NR	NR	0
2020 COR ACTION	0.250		0	0	NR	NR	NR	0
TSCA	TP		NR	NR	NR	NR	NR	0
TRIS	TP		NR	NR	NR	NR	NR	0
SSTS	TP		NR	NR	NR	NR	NR	0
ROD	1.000		0	0	0	0	NR	0
RMP	TP		NR	NR	NR	NR	NR	0
RAATS	TP		NR	NR	NR	NR	NR	0
PRP	TP		NR	NR	NR	NR	NR	0
PADS	TP		NR	NR	NR	NR	NR	0
ICIS	TP		NR	NR	NR	NR	NR	0
FTTS	TP		NR	NR	NR	NR	NR	0
MLTS	TP		NR	NR	NR	NR	NR	0
COAL ASH DOE	TP		NR	NR	NR	NR	NR	0
COAL ASH EPA	0.500		0	0	0	NR	NR	0
PCB TRANSFORMER	TP		NR	NR	NR	NR	NR	0
RADINFO	TP		NR	NR	NR	NR	NR	0
HIST FTTS	TP		NR	NR	NR	NR	NR	0
DOT OPS	TP		NR	NR	NR	NR	NR	0
CONSENT	1.000		0	0	0	0	NR	0
INDIAN RESERV	1.000		0	0	0	0	NR	0
FUSRAP	1.000		0	0	0	0	NR	0
UMTRA	0.500		0	0	0	NR	NR	0
LEAD SMELTERS	TP		NR	NR	NR	NR	NR	0
US AIRS	TP		NR	NR	NR	NR	NR	0
US MINES	0.250		0	0	NR	NR	NR	0
ABANDONED MINES	0.250		0	0	NR	NR	NR	0
FINDS	TP	4	NR	NR	NR	NR	NR	4
DOCKET HWC	TP		NR	NR	NR	NR	NR	0
UXO	1.000		0	0	0	0	NR	0
ECHO	TP	2	NR	NR	NR	NR	NR	2
FUELS PROGRAM	0.250		0	0	NR	NR	NR	0
CA BOND EXP. PLAN	1.000		0	0	0	0	NR	0
Cortese	0.500		0	1	0	NR	NR	1
CUPA Listings	0.250		0	0	NR	NR	NR	0

MAP FINDINGS SUMMARY

Database	Search Distance (Miles)	Target Property	< 1/8	1/8 - 1/4	1/4 - 1/2	1/2 - 1	> 1	Total Plotted
DRYCLEANERS	0.250		0	0	NR	NR	NR	0
EMI	TP		NR	NR	NR	NR	NR	0
ENF	TP		NR	NR	NR	NR	NR	0
Financial Assurance	TP		NR	NR	NR	NR	NR	0
HAZNET	TP	6	NR	NR	NR	NR	NR	6
ICE	TP		NR	NR	NR	NR	NR	0
HIST CORTESE	0.500		0	1	0	NR	NR	1
HWP	1.000		0	0	0	0	NR	0
HWT	0.250		0	0	NR	NR	NR	0
MINES	0.250		1	0	NR	NR	NR	1
MWMP	0.250		0	0	NR	NR	NR	0
NPDES	TP	3	NR	NR	NR	NR	NR	3
San Bern. Co. Permit	0.250	5	16	8	NR	NR	NR	29
PEST LIC	TP		NR	NR	NR	NR	NR	0
PROC	0.500		0	0	0	NR	NR	0
Notify 65	1.000		0	0	0	0	NR	0
UIC	TP		NR	NR	NR	NR	NR	0
UIC GEO	TP		NR	NR	NR	NR	NR	0
WASTEWATER PITS	0.500		0	0	0	NR	NR	0
WDS	TP	2	NR	NR	NR	NR	NR	2
WIP	0.250		0	0	NR	NR	NR	0
MILITARY PRIV SITES	TP		NR	NR	NR	NR	NR	0
PROJECT	TP		NR	NR	NR	NR	NR	0
WDR	TP		NR	NR	NR	NR	NR	0
CIWQS	TP	7	NR	NR	NR	NR	NR	7
CERS	TP	1	NR	NR	NR	NR	NR	1
NON-CASE INFO	TP		NR	NR	NR	NR	NR	0
OTHER OIL GAS	TP		NR	NR	NR	NR	NR	0
PROD WATER PONDS	TP		NR	NR	NR	NR	NR	0
SAMPLING POINT	TP		NR	NR	NR	NR	NR	0
WELL STIM PROJ	TP		NR	NR	NR	NR	NR	0
HWTS	TP	9	NR	NR	NR	NR	NR	9
MINES MRDS	TP		NR	NR	NR	NR	NR	0
EDR HIGH RISK HISTORICAL RECORDS								
EDR Exclusive Records								
EDR MGP	1.000		0	0	0	0	NR	0
EDR Hist Auto	0.125		1	NR	NR	NR	NR	1
EDR Hist Cleaner	0.125		0	NR	NR	NR	NR	0
EDR RECOVERED GOVERNMENT ARCHIVES								
Exclusive Recovered Govt. Archives								
RGA LF	TP		NR	NR	NR	NR	NR	0
RGA LUST	TP		NR	NR	NR	NR	NR	0
- Totals --		41	62	43	4	5	0	155

MAP FINDINGS SUMMARY

Database	Search Distance (Miles)	Target Property	< 1/8	1/8 - 1/4	1/4 - 1/2	1/2 - 1	> 1	Total Plotted

NOTES:

TP = Target Property

NR = Not Requested at this Search Distance

Sites may be listed in more than one database

A1 Target Property — **AMERICAN TRUCK DISMANTLING**, **15719 ARROW BLVD STE B**, **FONTANA, CA 92335** — **HAZNET** **S113151224**; **HWTS** **N/A**

Site 1 of 26 in cluster A

Actual: 1238 ft.

HAZNET:

Name:	AMERICAN TRUCK DISMANTLING
Address:	15719 ARROW BLVD STE B
City,State,Zip:	FONTANA, CA 923351249
Contact:	VREGH AMIRIAN
Telephone:	9098223715
Mailing Address:	15303 ARROW BLVD STE A
Year:	2012
Gepaid:	CAL000328619
TSD EPA ID:	CAD099452708
CA Waste Code:	221 - Waste oil and mixed oil
Disposal Method:	H039 - Other Recovery Of Reclamation For Reuse Including Acid Regeneration, Organics Recovery Ect
Tons:	1.045
Year:	2011
Gepaid:	CAL000328619
TSD EPA ID:	CAD099452708
CA Waste Code:	221 - Waste oil and mixed oil
Disposal Method:	H039 - Other Recovery Of Reclamation For Reuse Including Acid Regeneration, Organics Recovery Ect
Tons:	1.045
Year:	2010
Gepaid:	CAL000328619
TSD EPA ID:	CAD099452708
CA Waste Code:	221 - Waste oil and mixed oil
Disposal Method:	H039 - Other Recovery Of Reclamation For Reuse Including Acid Regeneration, Organics Recovery Ect
Tons:	5.225
Year:	2009
Gepaid:	CAL000328619
TSD EPA ID:	CAD099452708
CA Waste Code:	221 - Waste oil and mixed oil
Disposal Method:	H039 - Other Recovery Of Reclamation For Reuse Including Acid Regeneration, Organics Recovery Ect
Tons:	6.346
Year:	2008
Gepaid:	CAL000328619
TSD EPA ID:	CAD099452708
CA Waste Code:	221 - Waste oil and mixed oil
Disposal Method:	H039 - Other Recovery Of Reclamation For Reuse Including Acid Regeneration, Organics Recovery Ect
Tons:	5.13

Additional Info:

Year:	2010
Gen EPA ID:	CAL000328619

AMERICAN TRUCK DISMANTLING (Continued) **S113151224**

Shipment Date:	20101201
Creation Date:	1/12/2011 18:30:38
Receipt Date:	20101202
Manifest ID:	001295867GBF
Trans EPA ID:	CAD982488470
Trans Name:	SWIFT OIL & VACUUM INC
TSDF EPA ID:	CAD099452708
Trans Name:	INDUSTRIAL SERVICE OIL CO INC
Waste Code Description:	221 - Waste oil and mixed oil
Meth Code:	H039 - Other Recovery Of Reclamation For Reuse Including Acid Regeneration, Organics Recovery Ect
Quantity Tons:	1.254
Waste Quantity:	330
Quantity Unit:	G

Shipment Date:	20100621
Creation Date:	8/30/2010 18:30:46
Receipt Date:	20100622
Manifest ID:	001295115GBF
Trans EPA ID:	CAD982488470
Trans Name:	SWIFT OIL & VACUUM INC
TSDF EPA ID:	CAD099452708
Trans Name:	INDUSTRIAL SERVICE OIL CO INC
Waste Code Description:	221 - Waste oil and mixed oil
Meth Code:	H039 - Other Recovery Of Reclamation For Reuse Including Acid Regeneration, Organics Recovery Ect
Quantity Tons:	3.306
Waste Quantity:	870
Quantity Unit:	G

Shipment Date:	20100310
Creation Date:	6/10/2010 18:30:08
Receipt Date:	20100310
Manifest ID:	001111365GBF
Trans EPA ID:	CAD982488470
Trans Name:	SWIFT OIL & VACUUM INC
TSDF EPA ID:	CAD099452708
Trans Name:	INDUSTRIAL SERVICE OIL CO INC
Waste Code Description:	221 - Waste oil and mixed oil
Meth Code:	H039 - Other Recovery Of Reclamation For Reuse Including Acid Regeneration, Organics Recovery Ect
Quantity Tons:	0.665
Waste Quantity:	175
Quantity Unit:	G

Additional Info:

Year:	2012
Gen EPA ID:	CAL000328619

Shipment Date:	20120307
Creation Date:	4/19/2012 20:30:10
Receipt Date:	20120308
Manifest ID:	001668090GBF
Trans EPA ID:	CAD982488470
Trans Name:	SWIFT OIL & VACUUM INC
TSDF EPA ID:	CAD099452708
Trans Name:	INDUSTRIAL SERVICE OIL CO INC

AMERICAN TRUCK DISMANTLING (Continued) **S113151224**

Waste Code Description: 221 - Waste oil and mixed oil
Meth Code: H039 - Other Recovery Of Reclamation For Reuse Including Acid Regeneration, Organics Recovery Ect
Quantity Tons: 1.045
Waste Quantity: 275
Quantity Unit: G

Additional Info:
Year: 2008
Gen EPA ID: CAL000328619

Shipment Date: 20081106
Creation Date: 12/11/2008 18:30:44
Receipt Date: 20081106
Manifest ID: 000799105GBF
Trans EPA ID: CAD982488470
Trans Name: SWIFT OIL & VACUUM INC
TSDF EPA ID: CAD099452708
Trans Name: INDUSTRIAL SERVICE OIL CO INC
Waste Code Description: 221 - Waste oil and mixed oil
Meth Code: H039 - Other Recovery Of Reclamation For Reuse Including Acid Regeneration, Organics Recovery Ect
Quantity Tons: 1.52
Waste Quantity: 400
Quantity Unit: G

Shipment Date: 20080815
Creation Date: 10/10/2008 18:30:25
Receipt Date: 20080818
Manifest ID: 000398057GBF
Trans EPA ID: CAD982488470
Trans Name: SWIFT OIL & VACUUM INC
TSDF EPA ID: CAD099452708
Trans Name: INDUSTRIAL SERVICE OIL CO INC
Waste Code Description: 221 - Waste oil and mixed oil
Meth Code: H039 - Other Recovery Of Reclamation For Reuse Including Acid Regeneration, Organics Recovery Ect
Quantity Tons: 1.52
Waste Quantity: 400
Quantity Unit: G

Shipment Date: 20080609
Creation Date: 8/8/2008 18:30:29
Receipt Date: 20080610
Manifest ID: 000397751GBF
Trans EPA ID: CAD982488470
Trans Name: SWIFT OIL & VACUUM INC
TSDF EPA ID: CAD099452708
Trans Name: INDUSTRIAL SERVICE OIL CO INC
Waste Code Description: 221 - Waste oil and mixed oil
Meth Code: H039 - Other Recovery Of Reclamation For Reuse Including Acid Regeneration, Organics Recovery Ect
Quantity Tons: 1.045
Waste Quantity: 275
Quantity Unit: G

Shipment Date: 20080326

AMERICAN TRUCK DISMANTLING (Continued) **S113151224**

Creation Date:	5/16/2008 18:30:16
Receipt Date:	20080327
Manifest ID:	000397377GBF
Trans EPA ID:	CAD982488470
Trans Name:	SWIFT OIL & VACUUM INC
TSDF EPA ID:	CAD099452708
Trans Name:	INDUSTRIAL SERVICE OIL CO INC
Waste Code Description:	221 - Waste oil and mixed oil
Meth Code:	H039 - Other Recovery Of Reclamation For Reuse Including Acid Regeneration, Organics Recovery Ect
Quantity Tons:	1.045
Waste Quantity:	275
Quantity Unit:	G

Additional Info:

Year:	2009
Gen EPA ID:	CAL000328619
Shipment Date:	20091223
Creation Date:	2/3/2010 18:31:03
Receipt Date:	20091223
Manifest ID:	001111028GBF
Trans EPA ID:	CAD982488470
Trans Name:	SWIFT OIL & VACUUM INC
TSDF EPA ID:	CAD099452708
Trans Name:	INDUSTRIAL SERVICE OIL CO INC
Waste Code Description:	221 - Waste oil and mixed oil
Meth Code:	H039 - Other Recovery Of Reclamation For Reuse Including Acid Regeneration, Organics Recovery Ect
Quantity Tons:	1.52
Waste Quantity:	400
Quantity Unit:	G
Shipment Date:	20090928
Creation Date:	11/3/2009 18:30:29
Receipt Date:	20090928
Manifest ID:	000943565GBF
Trans EPA ID:	CAD982488470
Trans Name:	SWIFT OIL & VACUUM INC
TSDF EPA ID:	CAD099452708
Trans Name:	INDUSTRIAL SERVICE OIL CO INC
Waste Code Description:	221 - Waste oil and mixed oil
Meth Code:	H039 - Other Recovery Of Reclamation For Reuse Including Acid Regeneration, Organics Recovery Ect
Quantity Tons:	1.14
Waste Quantity:	300
Quantity Unit:	G
Shipment Date:	20090720
Creation Date:	8/25/2009 18:30:22
Receipt Date:	20090720
Manifest ID:	000943254GBF
Trans EPA ID:	CAD982488470
Trans Name:	SWIFT OIL & VACUUM INC
TSDF EPA ID:	CAD099452708
Trans Name:	INDUSTRIAL SERVICE OIL CO INC
Waste Code Description:	221 - Waste oil and mixed oil

AMERICAN TRUCK DISMANTLING (Continued) **S113151224**

Meth Code:	H039 - Other Recovery Of Reclamation For Reuse Including Acid Regeneration, Organics Recovery Ect
Quantity Tons:	1.14
Waste Quantity:	300
Quantity Unit:	G
Shipment Date:	20090507
Creation Date:	6/5/2009 18:30:08
Receipt Date:	20090508
Manifest ID:	000942956GBF
Trans EPA ID:	CAD982488470
Trans Name:	SWIFT OIL & VACUUM INC
TSDF EPA ID:	CAD099452708
Trans Name:	INDUSTRIAL SERVICE OIL CO INC
Waste Code Description:	221 - Waste oil and mixed oil
Meth Code:	H039 - Other Recovery Of Reclamation For Reuse Including Acid Regeneration, Organics Recovery Ect
Quantity Tons:	1.52
Waste Quantity:	400
Quantity Unit:	G
Shipment Date:	20090209
Creation Date:	12/8/2009 18:30:09
Receipt Date:	20090209
Manifest ID:	000799530GBF
Trans EPA ID:	CAD982488470
Trans Name:	SWIFT OIL & VACUUM INC
TSDF EPA ID:	CAD099452708
Trans Name:	INDUSTRIAL SERVICE OIL CO INC
Waste Code Description:	221 - Waste oil and mixed oil
Meth Code:	H039 - Other Recovery Of Reclamation For Reuse Including Acid Regeneration, Organics Recovery Ect
Quantity Tons:	1.026
Waste Quantity:	270
Quantity Unit:	G

Additional Info:

Year:	2011
Gen EPA ID:	CAL000328619
Shipment Date:	20110811
Creation Date:	10/13/2011 18:30:12
Receipt Date:	20110811
Manifest ID:	001438263GBF
Trans EPA ID:	CAD982488470
Trans Name:	SWIFT OIL & VACUUM INC
TSDF EPA ID:	CAD099452708
Trans Name:	INDUSTRIAL SERVICE OIL CO INC
Waste Code Description:	221 - Waste oil and mixed oil
Meth Code:	H039 - Other Recovery Of Reclamation For Reuse Including Acid Regeneration, Organics Recovery Ect
Quantity Tons:	0.665
Waste Quantity:	175
Quantity Unit:	G
Shipment Date:	20110308
Creation Date:	4/27/2011 18:30:07

AMERICAN TRUCK DISMANTLING (Continued) **S113151224**

Receipt Date:	20110308
Manifest ID:	001437484GBF
Trans EPA ID:	CAD982488470
Trans Name:	SWIFT OIL & VACUUM INC
TSDF EPA ID:	CAD099452708
Trans Name:	INDUSTRIAL SERVICE OIL CO INC
Waste Code Description:	221 - Waste oil and mixed oil
Meth Code:	H039 - Other Recovery Of Reclamation For Reuse Including Acid Regeneration, Organics Recovery Ect
Quantity Tons:	0.38
Waste Quantity:	100
Quantity Unit:	G

HWTS:

Name:	AMERICAN TRUCK DISMANTLING
Address:	15719 ARROW BLVD STE B
City,State,Zip:	FONTANA, CA 923351249
EPA ID:	CAL000328619
Inactive Date:	06/30/2011
Create Date:	01/10/2008
Last Act Date:	03/26/2014
Mailing Address:	15303 ARROW BLVD STE A
Mailing City,State,Zip:	FONTANA, CA 923351206
Owner Name:	VREGH AMIRIAN
Owner Address:	15719 ARROW BLVD STE B
Owner City,State,Zip:	FONTANA, CA 923351249
Contact Name:	VREGH AMIRIAN
Contact Address:	15719 ARROW BLVD STE B
City,State,Zip:	FONTANA, CA 923351249

NAICS:

EPA ID:	CAL000328619
Create Date:	2011-02-24 16:09:15
NAICS Code:	811121
NAICS Description:	Automotive Body, Paint, and Interior Repair and Maintenance
Issued EPA ID Date:	2008-01-10 14:38:44
Inactive Date:	2011-06-30 00:00:00
Facility Name:	AMERICAN TRUCK DISMANTLING
Facility Address:	15719 ARROW BLVD STE B
Facility City:	FONTANA
Facility County:	36
Facility State:	CA
Facility Zip:	923351249

A2 **FONTANA AUTO CENTER** **HWTS** **S124862157**
Target **15719 ARROW BLVD** **N/A**
Property **FONTANA, CA 92335**

Site 2 of 26 in cluster A

Actual:
1238 ft.

HWTS:

Name:	FONTANA AUTO CENTER
Address:	15719 ARROW BLVD
City,State,Zip:	FONTANA, CA 923351249
EPA ID:	CAL000311162
Inactive Date:	06/30/2007
Create Date:	08/31/2006

FONTANA AUTO CENTER (Continued) **S124862157**

Last Act Date: 03/20/2008
Mailing Address: 15719 ARROW BLVD
Mailing City,State,Zip: FONTANA, CA 923351249
Owner Name: FONTANA AUTO CENTER INC
Owner Address: 15719 ARROW BLVD
Owner City,State,Zip: FONTANA, CA 923351249
Contact Name: OMAR CHAMAA
Contact Address: 8515 RHOADS CIR
City,State,Zip: FOUNTAIN VALLEY, CA 927085514

NAICS:
EPA ID: CAL000311162
Create Date: 2006-08-31 09:38:53
NAICS Code: 811111
NAICS Description: General Automotive Repair
Issued EPA ID Date: 2006-08-31 09:38:53
Inactive Date: 2007-06-30 00:00:00
Facility Name: FONTANA AUTO CENTER
Facility Address: 15719 ARROW BLVD
Facility City: FONTANA
Facility County: 36
Facility State: CA
Facility Zip: 923351249

A3 **STORMNAFONTANA** **FINDS** **1023372555**
Target **15755 ARROW HWY** **N/A**
Property **FONTANA, CA 92335**

Site 3 of 26 in cluster A

Actual: **1238 ft.**

FINDS:
Registry ID: 110066704604

Click Here:

Environmental Interest/Information System:
STATE MASTER

Click this hyperlink while viewing on your computer to access additional FINDS: detail in the EDR Site Report.

A4 **ALL AUTO PARTS COMPANY** **CERS HAZ WASTE** **S109521082**
Target **15755 ARROW HWY STE B** **NPDES** **N/A**
Property **FONTANA, CA 92335** **San Bern. Co. Permit**
CIWQS
CERS

Site 4 of 26 in cluster A

Actual: **1238 ft.**

CERS HAZ WASTE:
Name: ALL AUTO PARTS COMPANY
Address: 15755 ARROW HWY STE B
City,State,Zip: FONTANA, CA 92335
Site ID: 90883
CERS ID: 10035127
CERS Description: Hazardous Waste Generator

NPDES:
Name: ALL AUTO PARTS CO

ALL AUTO PARTS COMPANY (Continued) **S109521082**

Address:	15755 ARROW BLVD
City,State,Zip:	FONTANA, CA 92335
Facility Status:	Active
NPDES Number:	CAS000001
Region:	8
Agency Number:	0
Regulatory Measure ID:	213339
Order Number:	97-03-DWQ
WDID:	8 36I011810
Regulatory Measure Type:	Enrollee
Program Type:	Industrial
Effective Date Of Regulatory Measure:	08/10/1995
Discharge Address:	15755 Arrow Blvd
Discharge Name:	All Auto Parts Co
Discharge City:	Fontana
Discharge State:	California
Discharge Zip:	92335

NPDES as of 03/2018:

Region:	8
Regulatory Measure ID:	213339
Regulatory Measure Type:	Industrial
WDID:	8 36I011810
Received Date:	05/09/2008
Processed Date:	08/10/1995
Status:	Active
Status Date:	11/17/2015
Place Size:	100000
Place Size Unit:	SqFt
Contact:	Edward Milmeister
Contact Phone:	909-356-8686
Contact Email:	ed@eallauto.com
Operator Name:	All Auto Parts Co
Operator Address:	15755 Arrow Blvd
Operator City:	Fontana
Operator State:	California
Operator Zip:	92335
Operator Contact:	Edward Milmeister
Operator Contact Phone:	909-356-8686
Operator Contact Email:	ed@eallauto.com
Operator Type:	Private Business
Developer State:	California
Emergency Phone:	909-356-8686
Dir Discharge Uswater Ind:	Y
Receiving Water Name:	Santa Ana River
Certifier:	BRIAN SANCHEZ
Certifier Title:	MANAGER
Certification Date:	19-JUN-15
Primary Sic:	5015-Motor Vehicle Parts, Used

NPDES Number:	CAS000001
Status:	Active
Agency Number:	0
Region:	8
Regulatory Measure ID:	213339
Order Number:	97-03-DWQ
Regulatory Measure Type:	Enrollee
WDID:	8 36I011810

ALL AUTO PARTS COMPANY (Continued) **S109521082**

Program Type:	Industrial
Effective Date Of Regulatory Measure:	08/10/1995
Discharge Name:	All Auto Parts Co
Discharge Address:	15755 Arrow Blvd
Discharge City:	Fontana
Discharge State:	California
Discharge Zip:	92335

Name:	ALL AUTO PARTS CO
Address:	15755 ARROW BLVD
City,State,Zip:	FONTANA, CA 92335
WDID:	8 36I011810
Regulatory Measure Type:	Industrial
Status:	Active
Status Date:	11/17/2015
Operator Name:	All Auto Parts Co
Operator Address:	15755 Arrow Blvd
Operator City:	Fontana
Operator State:	California
Operator Zip:	92335

NPDES as of 03/2018:

Region:	8
Regulatory Measure ID:	213339
Regulatory Measure Type:	Industrial
WDID:	8 36I011810
Received Date:	05/09/2008
Processed Date:	08/10/1995
Status:	Active
Status Date:	11/17/2015
Place Size:	100000
Place Size Unit:	SqFt
Contact:	Edward Milmeister
Contact Phone:	909-356-8686
Contact Email:	ed@eallauto.com
Operator Name:	All Auto Parts Co
Operator Address:	15755 Arrow Blvd
Operator City:	Fontana
Operator State:	California
Operator Zip:	92335
Operator Contact:	Edward Milmeister
Operator Contact Phone:	909-356-8686
Operator Contact Email:	ed@eallauto.com
Operator Type:	Private Business
Developer State:	California
Emergency Phone:	909-356-8686
Dir Discharge Uswater Ind:	Y
Receiving Water Name:	Santa Ana River
Certifier:	BRIAN SANCHEZ
Certifier Title:	MANAGER
Certification Date:	19-JUN-15
Primary Sic:	5015-Motor Vehicle Parts, Used

NPDES Number:	CAS000001
Status:	Active
Agency Number:	0
Region:	8

ALL AUTO PARTS COMPANY (Continued) **S109521082**

Regulatory Measure ID:	213339
Order Number:	97-03-DWQ
Regulatory Measure Type:	Enrollee
WDID:	8 36I011810
Program Type:	Industrial
Effective Date Of Regulatory Measure:	08/10/1995
Discharge Name:	All Auto Parts Co
Discharge Address:	15755 Arrow Blvd
Discharge City:	Fontana
Discharge State:	California
Discharge Zip:	92335

San Bern. Co. Permit:

Name:	ALL AUTO PARTS COMPANY
Address:	15755 ARROW HWY STE B
City,State,Zip:	FONTANA, CA 92335
Region:	SAN BERNARDINO
Facility ID:	FA0000822
Owner:	MILMEISTER, ED
Permit Number:	PT0004607
Permit Category:	HAZARDOUS MATERIALS 4-10 CHEMICALS
Facility Status:	ACTIVE
Expiration Date:	12/31/2020

Name:	ALL AUTO PARTS COMPANY
Address:	15755 ARROW HWY STE B
City,State,Zip:	FONTANA, CA 92335
Region:	SAN BERNARDINO
Facility ID:	FA0000822
Owner:	MILMEISTER, ED
Permit Number:	PT0004608
Permit Category:	SMALL QUANTITY GENERATOR
Facility Status:	ACTIVE
Expiration Date:	12/31/2020

Name:	ALL AUTO PARTS COMPANY
Address:	15755 ARROW HWY STE B
City,State,Zip:	FONTANA, CA 92335
Region:	SAN BERNARDINO
Facility ID:	FA0000822
Owner:	MILMEISTER, ED
Permit Number:	PT0019773
Permit Category:	WASTE-GENERATING RECYCLER (ONSITE)
Facility Status:	INACTIVE
Expiration Date:	12/31/2019

CIWQS:

Name:	ALL AUTO PARTS CO
Address:	15755 ARROW BLVD
City,State,Zip:	FONTANA, CA 92335
Agency:	All Auto Parts Co
Agency Address:	15755 Arrow Blvd, Fontana, CA 92335
Place/Project Type:	Industrial - Motor Vehicle Parts, Used
SIC/NAICS:	5015
Region:	8

ALL AUTO PARTS COMPANY (Continued) **S109521082**

Program:	INDSTW
Regulatory Measure Status:	Active
Regulatory Measure Type:	Storm water industrial
Order Number:	2014-0057-DWQ
WDID:	8 36I011810
NPDES Number:	CAS000001
Effective Date:	08/10/1995
Enforcement Actions within 5 years:	0
Violations within 5 years:	0
Latitude:	34.09931
Longitude:	-117.46205

CERS:

Name:	ALL AUTO PARTS CO
Address:	15755 ARROW BLVD
City,State,Zip:	FONTANA, CA 92335
Site ID:	525804
CERS ID:	205042
CERS Description:	Industrial Facility Storm Water

Violations:

Site ID:	525804
Site Name:	All Auto Parts Co
Violation Date:	07-01-2001
Citation:	2014-0057-DWQ - Industrial General Permit
Violation Description:	SW - Deficient Report
Violation Notes:	RECEIVED ANNUAL REPORT
Violation Division:	Water Boards
Violation Program:	INDSTW
Violation Source:	SMARTS

Site ID:	525804
Site Name:	All Auto Parts Co
Violation Date:	07-03-2000
Citation:	2014-0057-DWQ - Industrial General Permit
Violation Description:	SW - Deficient Report
Violation Notes:	Non-submittal of Annual Report. Due 7/1/2000
Violation Division:	Water Boards
Violation Program:	INDSTW
Violation Source:	SMARTS

Site ID:	525804
Site Name:	All Auto Parts Co
Violation Date:	08-14-2001
Citation:	2014-0057-DWQ - Industrial General Permit
Violation Description:	SW - Deficient BMP Implementation
Violation Notes:	Standing oil was observed surrounding engines stored at the southeast corner of the property. The facility wall was discolored in this area.
Violation Division:	Water Boards
Violation Program:	INDSTW
Violation Source:	SMARTS

Site ID:	525804
Site Name:	All Auto Parts Co
Violation Date:	08-07-2008
Citation:	2014-0057-DWQ - Industrial General Permit
Violation Description:	SW - Late Report

ALL AUTO PARTS COMPANY (Continued) **S109521082**

Violation Notes: Failure to submit 2007-2008 Annual Report
Violation Division: Water Boards
Violation Program: INDSTW
Violation Source: SMARTS

Site ID: 525804
Site Name: All Auto Parts Co
Violation Date: 08-14-2001
Citation: 2014-0057-DWQ - Industrial General Permit
Violation Description: SW - Deficient BMP Implementation
Violation Notes: Standing oil near engines and parts. Not implementing proper BMPs.
Violation Division: Water Boards
Violation Program: INDSTW
Violation Source: SMARTS

Site ID: 525804
Site Name: All Auto Parts Co
Violation Date: 07-01-2001
Citation: 2014-0057-DWQ - Industrial General Permit
Violation Description: SW - Deficient Report
Violation Notes: FAILURE TO SUBMIT ANNUAL REPORT DUE 7/1/01
Violation Division: Water Boards
Violation Program: INDSTW
Violation Source: SMARTS

Evaluation:
Eval General Type: Case Development Inspection
Eval Date: 08-07-2008
Violations Found: No
Eval Type: Industrial Storm Water Enforcement Follow-up
Eval Notes: Failure to submit 2007-2008 Annual Report.
Eval Division: Water Boards
Eval Program: INDSTW
Eval Source: SMARTS

Enforcement Action:
Site ID: 525804
Site Name: All Auto Parts Co
Site Address: 15755 ARROW BLVD
Site City: FONTANA
Site Zip: 92335
Enf Action Date: 07-26-2000
Enf Action Type: Notice of Violation
Enf Action Description: Notice of Violation
Enf Action Notes: Non-submittal of Annual Report. Due 7/1/2000
Enf Action Division: Water Boards
Enf Action Program: INDSTW
Enf Action Source: SMARTS

Site ID: 525804
Site Name: All Auto Parts Co
Site Address: 15755 ARROW BLVD
Site City: FONTANA
Site Zip: 92335
Enf Action Date: 07-27-2001
Enf Action Type: Staff Enforcement Letter

ALL AUTO PARTS COMPANY (Continued) **S109521082**

Enf Action Description:	Staff Enforcement Letter
Enf Action Notes:	RECEIVED RESPOND
Enf Action Division:	Water Boards
Enf Action Program:	INDSTW
Enf Action Source:	SMARTS
Site ID:	525804
Site Name:	All Auto Parts Co
Site Address:	15755 ARROW BLVD
Site City:	FONTANA
Site Zip:	92335
Enf Action Date:	08-01-2001
Enf Action Type:	Staff Enforcement Letter
Enf Action Description:	Staff Enforcement Letter
Enf Action Notes:	Non-submittal of Annual Report. Due 7/1/2001
Enf Action Division:	Water Boards
Enf Action Program:	INDSTW
Enf Action Source:	SMARTS
Site ID:	525804
Site Name:	All Auto Parts Co
Site Address:	15755 ARROW BLVD
Site City:	FONTANA
Site Zip:	92335
Enf Action Date:	08-07-2008
Enf Action Type:	Notice of Non-Compliance for Non-Filers
Enf Action Description:	Notice of Non-Compliance for Non-Filers
Enf Action Notes:	Failure to submit Annual Report for the reporting year 2007-2008 before July 1, 2008. Annual Report 2007-2008 Notice of Non-Compliance was sent out on August 7, 2008.
Enf Action Division:	Water Boards
Enf Action Program:	INDSTW
Enf Action Source:	SMARTS
Site ID:	525804
Site Name:	All Auto Parts Co
Site Address:	15755 ARROW BLVD
Site City:	FONTANA
Site Zip:	92335
Enf Action Date:	08-14-2001
Enf Action Type:	Notice of Violation
Enf Action Description:	Notice of Violation
Enf Action Notes:	Standing oil was observed surrounding engines stored at the southeast corner of the property. The facility wall was discolored in this area.
Enf Action Division:	Water Boards
Enf Action Program:	INDSTW
Enf Action Source:	SMARTS
Site ID:	525804
Site Name:	All Auto Parts Co
Site Address:	15755 ARROW BLVD
Site City:	FONTANA
Site Zip:	92335
Enf Action Date:	11-13-2001
Enf Action Type:	Notice of Violation
Enf Action Description:	Notice of Violation
Enf Action Notes:	Not implementing BMPs. Standing oil near engines and parts.

ALL AUTO PARTS COMPANY (Continued) **S109521082**

Enf Action Division: Water Boards
Enf Action Program: INDSTW
Enf Action Source: SMARTS

Affiliation:
Affiliation Type Desc: Owner/Operator
Entity Name: All Auto Parts Co
Entity Title: Operator
Affiliation Address: 15755 Arrow Blvd
Affiliation City: Fontana
Affiliation State: CA
Affiliation Zip: 92335

Name: ALL AUTO PARTS COMPANY
Address: 15755 ARROW HWY STE B
City,State,Zip: FONTANA, CA 92335
Site ID: 90883
CERS ID: 10035127
CERS Description: Chemical Storage Facilities

Violations:
Site ID: 90883
Site Name: ALL AUTO PARTS COMPANY
Violation Date: 07-11-2016
Citation: HSC 6.5 Multiple - California Health and Safety Code, Chapter 6.5, Section(s) Multiple
Violation Description: Hazardous Waste Generator Program - Administration/Documentation - General
Violation Notes: Returned to compliance on 07/26/2016. Failure to obtain an EPA ID Number (CCR 66262.12(a))
Violation Division: San Bernardino County Fire Department
Violation Program: HW
Violation Source: CERS

Site ID: 90883
Site Name: ALL AUTO PARTS COMPANY
Violation Date: 09-04-2019
Citation: 22 CCR 12 66262.34(f) - California Code of Regulations, Title 22, Chapter 12, Section(s) 66262.34(f)
Violation Description: Failure to properly label hazardous waste accumulation containers and portable tanks with the following requirements: "Hazardous Waste", name and address of the generator, physical and chemical characteristics of the Hazardous Waste, and starting accumulation date.
Violation Notes: Returned to compliance on 10/02/2019. Observed (6) 55 gallon drums containing used lubricating oil to have incomplete hazardous waste labeling. CORRECTIVE ACTION: Comply by labeling containers properly and submitting the signed Certificate of Compliance.
Violation Division: San Bernardino County Fire Department
Violation Program: HW
Violation Source: CERS

Site ID: 90883
Site Name: ALL AUTO PARTS COMPANY
Violation Date: 09-04-2019
Citation: HSC 6.95 25508.2 - California Health and Safety Code, Chapter 6.95,

ALL AUTO PARTS COMPANY (Continued) **S109521082**

Section(s) 25508.2
Violation Description: Failure to annually review and electronically certify that the business plan is complete and accurate on or before the annual due date.
Violation Notes: Returned to compliance on 09/06/2019. Last hazardous materials business plan submitted via CERS on 02/08/2018. CORRECTIVE ACTION: Comply by reviewing and certifying the business plan annually.
Violation Division: San Bernardino County Fire Department
Violation Program: HMRRP
Violation Source: CERS

Evaluation:
Eval General Type: Compliance Evaluation Inspection
Eval Date: 07-11-2016
Violations Found: No
Eval Type: Routine done by local agency
Eval Notes: Routine inspection
Eval Division: San Bernardino County Fire Department
Eval Program: HWRecycler
Eval Source: CERS

Eval General Type: Compliance Evaluation Inspection
Eval Date: 08-13-2013
Violations Found: No
Eval Type: Routine done by local agency
Eval Notes: ALL AUTO INSPECTION
Eval Division: San Bernardino County Fire Department
Eval Program: HW
Eval Source: CERS

Eval General Type: Compliance Evaluation Inspection
Eval Date: 07-11-2016
Violations Found: Yes
Eval Type: Routine done by local agency
Eval Notes: Routine inspection
Eval Division: San Bernardino County Fire Department
Eval Program: HW
Eval Source: CERS

Eval General Type: Compliance Evaluation Inspection
Eval Date: 08-13-2013
Violations Found: No
Eval Type: Routine done by local agency
Eval Notes: ALL AUTO INSPECTION
Eval Division: San Bernardino County Fire Department
Eval Program: HWRecycler
Eval Source: CERS

Eval General Type: Compliance Evaluation Inspection
Eval Date: 08-13-2013
Violations Found: No
Eval Type: Routine done by local agency
Eval Notes: ALL AUTO INSPECTION
Eval Division: San Bernardino County Fire Department
Eval Program: HMRRP
Eval Source: CERS

ALL AUTO PARTS COMPANY (Continued) **S109521082**

Eval General Type: Compliance Evaluation Inspection
Eval Date: 07-11-2016
Violations Found: No
Eval Type: Routine done by local agency
Eval Notes: Routine inspection
Eval Division: San Bernardino County Fire Department
Eval Program: HMRRP
Eval Source: CERS

Eval General Type: Compliance Evaluation Inspection
Eval Date: 09-04-2019
Violations Found: Yes
Eval Type: Routine done by local agency
Eval Division: San Bernardino County Fire Department
Eval Program: HMRRP
Eval Source: CERS

Eval General Type: Compliance Evaluation Inspection
Eval Date: 09-04-2019
Violations Found: Yes
Eval Type: Routine done by local agency
Eval Division: San Bernardino County Fire Department
Eval Program: HW
Eval Source: CERS

Enforcement Action:
Site ID: 90883
Site Name: ALL AUTO PARTS COMPANY
Site Address: 15755 ARROW HWY STE B
Site City: FONTANA
Site Zip: 92335
Enf Action Date: 07-11-2016
Enf Action Type: Notice of Violation (Unified Program)
Enf Action Description: Notice of Violation Issued by the Inspector at the Time of Inspection
Enf Action Division: San Bernardino County Fire Department
Enf Action Program: HW
Enf Action Source: CERS

Affiliation:
Affiliation Type Desc: Environmental Contact
Entity Name: BRIAN SANCHEZ
Affiliation Address: 15755 ARROW HWY
Affiliation City: FONTANA
Affiliation State: CA
Affiliation Zip: 92335

Affiliation Type Desc: Legal Owner
Entity Name: MILMEISTER, ED
Affiliation Address: 15755 ARROW HIGHWAY
Affiliation City: FONTANA
Affiliation State: CA
Affiliation Country: United States
Affiliation Zip: 92335
Affiliation Phone: (909) 913-0445

Affiliation Type Desc: Operator

ALL AUTO PARTS COMPANY (Continued) **S109521082**

Entity Name:	ALL AUTO PARTS
Affiliation Phone:	(909) 356-8686
Affiliation Type Desc:	Document Preparer
Entity Name:	ED MILMEISTER
Affiliation Type Desc:	Facility Mailing Address
Entity Name:	Mailing Address
Affiliation Address:	15755 ARROW HWY, STE B
Affiliation City:	FONTANA
Affiliation State:	CA
Affiliation Zip:	92335
Affiliation Type Desc:	Identification Signer
Entity Name:	ED MILMEISTER
Entity Title:	PRESIDENT
Affiliation Type Desc:	CUPA District
Entity Name:	San Bernardino County Fire
Affiliation Address:	620 South E Street
Affiliation City:	San Bernardino
Affiliation State:	CA
Affiliation Zip:	92415-0153
Affiliation Phone:	(909) 386-8401
Affiliation Type Desc:	Parent Corporation
Entity Name:	ALL AUTO PARTS COMPANY
Affiliation Type Desc:	Property Owner
Entity Name:	ARROW FONTANA PROPERTIES
Affiliation Address:	15755 ARROW HIGHWAY
Affiliation City:	FONTANA
Affiliation State:	CA
Affiliation Country:	United States
Affiliation Zip:	92335
Affiliation Phone:	(909) 356-8686

A5 **ARROW AUTO SALVAGE INC** **HAZNET S113162125**
Target **15719 ARROW BLVD STE A** **HWTS N/A**
Property **FONTANA, CA 92335**

Site 5 of 26 in cluster A

Actual:
1238 ft.

HAZNET:

Name:	ARROW AUTO SALVAGE INC
Address:	15719 ARROW BLVD STE A
City,State,Zip:	FONTANA, CA 923351249
Contact:	VANNARITH LIM
Telephone:	9093577700
Mailing Address:	15719 ARROW BLVD STE A
Year:	2014
Gepaid:	CAL000365807
TSD EPA ID:	CAD099452708
CA Waste Code:	221 - Waste oil and mixed oil
Disposal Method:	H039 - Other Recovery Of Reclamation For Reuse Including Acid Regeneration, Organics Recovery Ect

ARROW AUTO SALVAGE INC (Continued) **S113162125**

Tons:	4.484
Year:	2013
Gepaid:	CAL000365807
TSD EPA ID:	CAD099452708
CA Waste Code:	221 - Waste oil and mixed oil
Disposal Method:	H039 - Other Recovery Of Reclamation For Reuse Including Acid Regeneration, Organics Recovery Ect
Tons:	3.705
Year:	2013
Gepaid:	CAL000365807
TSD EPA ID:	CAD099452708
CA Waste Code:	134 - Aqueous solution with total organic residues less than 10 percent
Disposal Method:	H039 - Other Recovery Of Reclamation For Reuse Including Acid Regeneration, Organics Recovery Ect
Tons:	0.21
Year:	2012
Gepaid:	CAL000365807
TSD EPA ID:	CAD099452708
CA Waste Code:	221 - Waste oil and mixed oil
Disposal Method:	H039 - Other Recovery Of Reclamation For Reuse Including Acid Regeneration, Organics Recovery Ect
Tons:	1.33
Year:	2012
Gepaid:	CAL000365807
TSD EPA ID:	CAD099452708
CA Waste Code:	134 - Aqueous solution with total organic residues less than 10 percent
Disposal Method:	H039 - Other Recovery Of Reclamation For Reuse Including Acid Regeneration, Organics Recovery Ect
Tons:	0.525
Year:	2011
Gepaid:	CAL000365807
TSD EPA ID:	CAD099452708
CA Waste Code:	221 - Waste oil and mixed oil
Disposal Method:	H039 - Other Recovery Of Reclamation For Reuse Including Acid Regeneration, Organics Recovery Ect
Tons:	1.558

Additional Info:

Year:	2013
Gen EPA ID:	CAL000365807
Shipment Date:	20130925
Creation Date:	11/25/2013 22:15:16
Receipt Date:	20130926
Manifest ID:	002185381GBF
Trans EPA ID:	CAD982488470
Trans Name:	SWIFT OIL & VACUUM INC
TSDF EPA ID:	CAD099452708
Trans Name:	INDUSTRIAL SERVICE OIL CO INC

ARROW AUTO SALVAGE INC (Continued) **S113162125**

Waste Code Description:	221 - Waste oil and mixed oil
Meth Code:	H039 - Other Recovery Of Reclamation For Reuse Including Acid Regeneration, Organics Recovery Ect
Quantity Tons:	0.285
Waste Quantity:	75
Quantity Unit:	G
Shipment Date:	20130529
Creation Date:	8/29/2013 22:15:07
Receipt Date:	20130530
Manifest ID:	001883562GBF
Trans EPA ID:	CAD982488470
Trans Name:	SWIFT OIL & VACUUM INC
TSDF EPA ID:	CAD099452708
Trans Name:	INDUSTRIAL SERVICE OIL CO INC
Waste Code Description:	221 - Waste oil and mixed oil
Meth Code:	H039 - Other Recovery Of Reclamation For Reuse Including Acid Regeneration, Organics Recovery Ect
Quantity Tons:	1.52
Waste Quantity:	400
Quantity Unit:	G
Shipment Date:	20130103
Creation Date:	3/4/2013 22:15:07
Receipt Date:	20130103
Manifest ID:	001882864GBF
Trans EPA ID:	CAD982488470
Trans Name:	SWIFT OIL & VACUUM INC
TSDF EPA ID:	CAD099452708
Trans Name:	INDUSTRIAL SERVICE OIL CO INC
Waste Code Description:	221 - Waste oil and mixed oil
Meth Code:	H039 - Other Recovery Of Reclamation For Reuse Including Acid Regeneration, Organics Recovery Ect
Quantity Tons:	1.9
Waste Quantity:	500
Quantity Unit:	G
Shipment Date:	20130103
Creation Date:	3/4/2013 22:15:14
Receipt Date:	20130104
Manifest ID:	001882868GBF
Trans EPA ID:	CAD982488470
Trans Name:	SWIFT OIL & VACUUM INC
TSDF EPA ID:	CAD099452708
Trans Name:	INDUSTRIAL SERVICE OIL CO INC
Waste Code Description:	134 - Aqueous solution with <10% total organic residues
Meth Code:	H039 - Other Recovery Of Reclamation For Reuse Including Acid Regeneration, Organics Recovery Ect
Quantity Tons:	0.21
Waste Quantity:	50
Quantity Unit:	G

Additional Info:

Year:	2012
Gen EPA ID:	CAL000365807
Shipment Date:	20120425

ARROW AUTO SALVAGE INC (Continued) **S113162125**

Creation Date:	5/30/2012 20:30:23
Receipt Date:	20120425
Manifest ID:	001668328GBF
Trans EPA ID:	CAD982488470
Trans Name:	SWIFT OIL & VACUUM INC
TSDF EPA ID:	CAD099452708
Trans Name:	INDUSTRIAL SERVICE OIL CO INC
Waste Code Description:	134 - Aqueous solution with <10% total organic residues
Meth Code:	H039 - Other Recovery Of Reclamation For Reuse Including Acid Regeneration, Organics Recovery Ect
Quantity Tons:	0.525
Waste Quantity:	125
Quantity Unit:	G

Shipment Date:	20120425
Creation Date:	5/30/2012 20:30:23
Receipt Date:	20120425
Manifest ID:	001668329GBF
Trans EPA ID:	CAD982488470
Trans Name:	SWIFT OIL & VACUUM INC
TSDF EPA ID:	CAD099452708
Trans Name:	INDUSTRIAL SERVICE OIL CO INC
Waste Code Description:	221 - Waste oil and mixed oil
Meth Code:	H039 - Other Recovery Of Reclamation For Reuse Including Acid Regeneration, Organics Recovery Ect
Quantity Tons:	0.57
Waste Quantity:	150
Quantity Unit:	G

Shipment Date:	20120307
Creation Date:	4/19/2012 20:30:10
Receipt Date:	20120308
Manifest ID:	001668091GBF
Trans EPA ID:	CAD982488470
Trans Name:	SWIFT OIL & VACUUM INC
TSDF EPA ID:	CAD099452708
Trans Name:	INDUSTRIAL SERVICE OIL CO INC
Waste Code Description:	221 - Waste oil and mixed oil
Meth Code:	H039 - Other Recovery Of Reclamation For Reuse Including Acid Regeneration, Organics Recovery Ect
Quantity Tons:	0.76
Waste Quantity:	200
Quantity Unit:	G

Additional Info:

Year:	2011
Gen EPA ID:	CAL000365807

Shipment Date:	20111117
Creation Date:	1/20/2012 20:31:22
Receipt Date:	20111117
Manifest ID:	001667599GBF
Trans EPA ID:	CAD982488470
Trans Name:	SWIFT OIL & VACUUM INC
TSDF EPA ID:	CAD099452708
Trans Name:	INDUSTRIAL SERVICE OIL CO INC
Waste Code Description:	221 - Waste oil and mixed oil

ARROW AUTO SALVAGE INC (Continued) **S113162125**

Meth Code:	H039 - Other Recovery Of Reclamation For Reuse Including Acid Regeneration, Organics Recovery Ect
Quantity Tons:	0.38
Waste Quantity:	100
Quantity Unit:	G
Shipment Date:	20110927
Creation Date:	12/9/2011 18:30:13
Receipt Date:	20110928
Manifest ID:	001667367GBF
Trans EPA ID:	CAD982488470
Trans Name:	SWIFT OIL & VACUUM INC
TSDF EPA ID:	CAD099452708
Trans Name:	INDUSTRIAL SERVICE OIL CO INC
Waste Code Description:	221 - Waste oil and mixed oil
Meth Code:	H039 - Other Recovery Of Reclamation For Reuse Including Acid Regeneration, Organics Recovery Ect
Quantity Tons:	1.178
Waste Quantity:	310
Quantity Unit:	G

Additional Info:

Year:	2014
Gen EPA ID:	CAL000365807
Shipment Date:	20141215
Creation Date:	3/27/2015 22:15:11
Receipt Date:	20141216
Manifest ID:	002575660GBF
Trans EPA ID:	CAD982488470
Trans Name:	SWIFT OIL & VACUUM INC
TSDF EPA ID:	CAD099452708
Trans Name:	INDUSTRIAL SERVICE OIL CO INC
Waste Code Description:	221 - Waste oil and mixed oil
Meth Code:	H039 - Other Recovery Of Reclamation For Reuse Including Acid Regeneration, Organics Recovery Ect
Quantity Tons:	2.014
Waste Quantity:	530
Quantity Unit:	G
Shipment Date:	20140805
Creation Date:	11/7/2014 22:15:04
Receipt Date:	20140808
Manifest ID:	002186735GBF
Trans EPA ID:	CAD982488470
Trans Name:	SWIFT OIL & VACUUM INC
TSDF EPA ID:	CAD099452708
Trans Name:	INDUSTRIAL SERVICE OIL CO INC
Waste Code Description:	221 - Waste oil and mixed oil
Meth Code:	H039 - Other Recovery Of Reclamation For Reuse Including Acid Regeneration, Organics Recovery Ect
Quantity Tons:	1.52
Waste Quantity:	400
Quantity Unit:	G
Shipment Date:	20140117
Creation Date:	3/21/2014 22:15:11

ARROW AUTO SALVAGE INC (Continued) **S113162125**

Receipt Date:	20140118
Manifest ID:	002185844GBF
Trans EPA ID:	CAD982488470
Trans Name:	SWIFT OIL & VACUUM INC
TSDF EPA ID:	CAD099452708
Trans Name:	INDUSTRIAL SERVICE OIL CO INC
Waste Code Description:	221 - Waste oil and mixed oil
Meth Code:	H039 - Other Recovery Of Reclamation For Reuse Including Acid Regeneration, Organics Recovery Ect
Quantity Tons:	0.95
Waste Quantity:	250
Quantity Unit:	G

HWTS:

Name:	ARROW AUTO SALVAGE INC
Address:	15719 ARROW BLVD STE A
City,State,Zip:	FONTANA, CA 923351249
EPA ID:	CAL000365807
Inactive Date:	06/30/2015
Create Date:	07/19/2011
Last Act Date:	01/27/2016
Mailing Address:	15719 ARROW BLVD STE A
Mailing City,State,Zip:	FONTANA, CA 923351249
Owner Name:	ARROW AUTO SALVAGE INC
Owner Address:	15719 ARROW BLVD STE A
Owner City,State,Zip:	FONTANA, CA 923351249
Contact Name:	VANNARITH LIM
Contact Address:	15719 ARROW BLVD STE A
City,State,Zip:	FONTANA, CA 923351249

NAICS:

EPA ID:	CAL000365807
Create Date:	2011-07-19 08:53:36
NAICS Code:	44131
NAICS Description:	Automotive Parts and Accessories Stores
Issued EPA ID Date:	2011-07-19 08:53:36
Inactive Date:	2015-06-30 00:00:00
Facility Name:	ARROW AUTO SALVAGE INC
Facility Address:	15719 ARROW BLVD STE A
Facility City:	FONTANA
Facility County:	36
Facility State:	CA
Facility Zip:	923351249

A6 **STORM,FONTANA** **CIWQS** **S121677236**
Target **15755 ARROW HWY** **N/A**
Property **FONTANA, CA**

Site 6 of 26 in cluster A

Actual:
1238 ft.

CIWQS:

Name:	STORM,FONTANA
Address:	15755 ARROW HWY
City,State,Zip:	FONTANA, CA
Agency:	Alert Auto Parts Inc
Agency Address:	15755 Arrow Highway, Fontana, CA 92335
Place/Project Type:	Other

STORM,FONTANA (Continued) **S121677236**

SIC/NAICS:	5015
Region:	8
Program:	WDR
Regulatory Measure Status:	Historical
Regulatory Measure Type:	WDR
Order Number:	96-03301
WDID:	8 362335001
Adoption Date:	4/18/1996
Effective Date:	04/18/1996
Design Flow:	0
Complexity:	C
TTWQ:	2
Enforcement Actions within 5 years:	0
Violations within 5 years:	0

A7 **FONTANA AUTO DISMANTLING INC** **WDS** **S106447233**
Target **15719 ARROW BLVD** **N/A**
Property **FONTANA, CA 92335**

Site 7 of 26 in cluster A

Actual: **1238 ft.**

WDS:

Name:	FONTANA AUTO DISMANTLING INC
Address:	15719 ARROW BLVD
City:	FONTANA
Facility ID:	Santa Ana River 36I018681
Facility Type:	Industrial - Facility that treats and/or disposes of liquid or semisolid wastes from any servicing, producing, manufacturing or processing operation of whatever nature, including mining, gravel washing, geothermal operations, air conditioning, ship building and repairing, oil production, storage and disposal operations, water pumping.
Facility Status:	Active - Any facility with a continuous or seasonal discharge that is under Waste Discharge Requirements.
NPDES Number:	CAS000001 The 1st 2 characters designate the state. The remaining 7 are assigned by the Regional Board
Subregion:	8
Facility Telephone:	9093577700
Facility Contact:	Omar Chaamae
Agency Name:	AL SADI OSAMA
Agency Address:	15719A Arrow Blvd
Agency City,St,Zip:	Fontana 92335
Agency Contact:	Omar Chaamae
Agency Telephone:	9093577700
Agency Type:	Private
SIC Code:	5015
Design Flow:	0
Baseline Flow:	0
Treat To Water:	Minor Threat to Water Quality. A violation of a regional board order should cause a relatively minor impairment of beneficial uses compared to a major or minor threat. Not: All nurds without a TTWQ will be considered a minor threat to water quality unless coded at a higher Level. A Zero (0) may be used to code those NURDS that are found to represent no threat to water quality.
Complexity:	Category C - Facilities having no waste treatment systems, such as cooling water dischargers or thosewho must comply through best management practices, facilities with passive waste treatment and disposal systems, such as septic systems with subsurface disposal, or

FONTANA AUTO DISMANTLING INC (Continued) **S106447233**

dischargers having waste storage systems with land disposal such as dairy waste ponds.

A8 **FONTANA AUTO CENTER** **HWTS** **S124844354**
Target **15719 ARROW HWY** **N/A**
Property **FONTANA, CA 92335**

Site 8 of 26 in cluster A

Actual:
1238 ft.

HWTS:

Name:	FONTANA AUTO CENTER
Address:	15719 ARROW HWY
City,State,Zip:	FONTANA, CA 923351249
EPA ID:	CAL000270720
Inactive Date:	06/30/2007
Create Date:	05/21/2003
Last Act Date:	03/17/2008
Mailing Address:	15719 ARROW HWY
Mailing City,State,Zip:	FONTANA, CA 923351249
Owner Name:	FONTANA AUTO DISMANTLING INC
Owner Address:	15719 ARROW HWY
Owner City,State,Zip:	FONTANA, CA 923351249
Contact Name:	OMAR CHAMAA
Contact Address:	8515 RHOADS CIR
City,State,Zip:	FOUNTAIN VALLEY, CA 927085514

NAICS:

EPA ID:	CAL000270720
Create Date:	2003-05-21 14:49:34
NAICS Code:	811111
NAICS Description:	General Automotive Repair
Issued EPA ID Date:	2003-05-21 14:49:34
Inactive Date:	2007-06-30 00:00:00
Facility Name:	FONTANA AUTO CENTER
Facility Address:	15719 ARROW HWY
Facility City:	FONTANA
Facility County:	36
Facility State:	CA
Facility Zip:	923351249

A9 **ALL MAKE & MODEL AUTO DISMANTLING INC** **CIWQS** **S121619387**
Target **15719 ARROW BLVD #A** **N/A**
Property **FONTANA, CA 92335**

Site 9 of 26 in cluster A

Actual:
1238 ft.

CIWQS:

Name:	ALL MAKE & MODEL AUTO DISMANTLING INC
Address:	15719 ARROW BLVD #A
City,State,Zip:	FONTANA, CA 92335
Agency:	Omar Chamaa
Agency Address:	15719 Arrow Blvd #A, Fontana, CA 92335
Place/Project Type:	Industrial - Motor Vehicle Parts, Used
SIC/NAICS:	5015
Region:	8
Program:	INDSTW

ALL MAKE & MODEL AUTO DISMANTLING INC (Continued) **S121619387**

Regulatory Measure Status:	Terminated
Regulatory Measure Type:	Storm water industrial
Order Number:	2014-0057-DWQ
WDID:	8 36I022935
NPDES Number:	CAS000001
Effective Date:	12/07/2010
Termination Date:	12/13/2011
Enforcement Actions within 5 years:	0
Violations within 5 years:	0
Latitude:	34.09931
Longitude:	-117.46279

A10 **ARROW AUTO SALVAGE INC** **FINDS** **1023211306**
Target **15719 ARROW BLVDNA UNIT A** **N/A**
Property **FONTANA, CA 92335**

Site 10 of 26 in cluster A

Actual: FINDS:
1238 ft. Registry ID: 110064968334

Click Here:

Environmental Interest/Information System:
STATE MASTER

Click this hyperlink while viewing on your computer to access
additional FINDS: detail in the EDR Site Report.

A11 **ALL AUTO PARTS CO** **FINDS** **1023361252**
Target **15755 ARROW HWY** **ECHO** **N/A**
Property **FONTANA, CA 92335**

Site 11 of 26 in cluster A

Actual: FINDS:
1238 ft. Registry ID: 110066584486

Click Here:

Environmental Interest/Information System:
RCRAInfo is a national information system that supports the Resource Conservation and Recovery Act (RCRA) program through the tracking of events and activities related to facilities that generate, transport, and treat, store, or dispose of hazardous waste. RCRAInfo allows RCRA program staff to track the notification, permit, compliance, and corrective action activities required under RCRA.
STATE MASTER

Click this hyperlink while viewing on your computer to access
additional FINDS: detail in the EDR Site Report.

ECHO:

Envid:	1023361252
Registry ID:	110066584486
DFR URL:	http://echo.epa.gov/detailed-facility-report?fid=110066584486
Name:	ALL AUTO PARTS CO
Address:	15755 ARROW HWY
City,State,Zip:	FONTANA, CA 92335

A12 **ALL MAKE & MODEL AUTO DISMANTLING** **HAZNET** **S112978612**
Target **15719 ARROW HWY** **HWTS** **N/A**
Property **FONTANA, CA 92335**

Site 12 of 26 in cluster A

Actual:
1238 ft.

HAZNET:

Name:	ALL MAKE & MODEL AUTO DISMANTLING
Address:	15719 ARROW HWY
City,State,Zip:	FONTANA, CA 92335
Contact:	NADRA CHAMAO
Telephone:	9093577700
Mailing Address:	15719 ARROW HWY
Year:	2009
Gepaid:	CAC002643480
TSD EPA ID:	CAD099452708
CA Waste Code:	221 - Waste oil and mixed oil
Disposal Method:	H039 - Other Recovery Of Reclamation For Reuse Including Acid Regeneration, Organics Recovery Ect
Tons:	1.672

Additional Info:

Year:	2009
Gen EPA ID:	CAC002643480
Shipment Date:	20090720
Creation Date:	8/25/2009 18:30:22
Receipt Date:	20090720
Manifest ID:	000943253GBF
Trans EPA ID:	CAD982488470
Trans Name:	SWIFT OIL & VACUUM INC
TSDF EPA ID:	CAD099452708
Trans Name:	INDUSTRIAL SERVICE OIL CO INC
Waste Code Description:	221 - Waste oil and mixed oil
Meth Code:	H039 - Other Recovery Of Reclamation For Reuse Including Acid Regeneration, Organics Recovery Ect
Quantity Tons:	1.672
Waste Quantity:	440
Quantity Unit:	G

HWTS:

Name:	ALL MAKE & MODEL AUTO DISMANTLING
Address:	15719 ARROW HWY
City,State,Zip:	FONTANA, CA 92335
EPA ID:	CAC002643480
Inactive Date:	12/16/2009
Create Date:	06/18/2009
Last Act Date:	01/20/2010
Mailing Address:	15719 ARROW HWY
Mailing City,State,Zip:	FONTANA, CA 92335
Owner Name:	ALL MAKE & MODEL AUTO DISMANTLING
Owner Address:	15719 ARROW HWY
Owner City,State,Zip:	FONTANA, CA 92335
Contact Name:	NADRA CHAMAO
Contact Address:	15719 ARROW HWY
City,State,Zip:	FONTANA, CA 92335

A13 **PARTSTOP INC** **HAZNET** **S113797419**
Target **15719 ARROW BLVD** **San Bern. Co. Permit** **N/A**
Property **FONTANA, CA 92335** **HWTS**

Site 13 of 26 in cluster A

Actual:
1238 ft.

HAZNET:

Name:	PARTSTOP INC
Address:	15719 ARROW BLVD
City,State,Zip:	FONTANA, CA 923351249
Contact:	ED MILMEISITER
Telephone:	909778530
Mailing Address:	15719 ARROW BLVD
Year:	2013
Gepaid:	CAL000307672
TSD EPA ID:	CAD097030993
CA Waste Code:	352 - Other organic solids
Disposal Method:	H141 - Storage, Bulking, And/Or Transfer Off Site--No Treatment/Reovery (H010-H129) Or (H131-H135)
Tons:	0.25
Year:	2012
Gepaid:	CAL000307672
TSD EPA ID:	CAD097030993
CA Waste Code:	352 - Other organic solids
Disposal Method:	H141 - Storage, Bulking, And/Or Transfer Off Site--No Treatment/Reovery (H010-H129) Or (H131-H135)
Tons:	0.85

Additional Info:

Year:	2012
Gen EPA ID:	CAL000307672
Shipment Date:	20120730
Creation Date:	10/10/2012 22:15:09
Receipt Date:	20120809
Manifest ID:	010156330JJK
Trans EPA ID:	CAD028277036
Trans Name:	ASBURY ENVIRONMENTAL SERVICES
TSDF EPA ID:	CAD097030993
Trans Name:	SIEMENS INDUSTRY INC
Waste Code Description:	352 - Other organic solids
Meth Code:	H141 - Storage, Bulking, And/Or Transfer Off Site--No Treatment/Reovery (H010-H129) Or (H131-H135)
Quantity Tons:	0.6
Waste Quantity:	1200
Quantity Unit:	P
Shipment Date:	20120117
Creation Date:	3/28/2012 20:30:25
Receipt Date:	20120209
Manifest ID:	009562897JJK
Trans EPA ID:	CAD028277036
Trans Name:	ASBURY ENVIRONMENTAL SERVICES
TSDF EPA ID:	CAD097030993
Trans Name:	SIEMENS INDUSTRY INC
Waste Code Description:	352 - Other organic solids

PARTSTOP INC (Continued) **S113797419**

Meth Code: H141 - Storage, Bulking, And/Or Transfer Off Site--No Treatment/Reovery (H010-H129) Or (H131-H135)
Quantity Tons: 0.25
Waste Quantity: 500
Quantity Unit: P

Additional Info:
Year: 2013
Gen EPA ID: CAL000307672

Shipment Date: 20130426
Creation Date: 6/20/2013 22:15:06
Receipt Date: 20130509
Manifest ID: 011353740JJK
Trans EPA ID: CAD028277036
Trans Name: ASBURY ENVIRONMENTAL SERVICES
TSDF EPA ID: CAD097030993
Trans Name: SIEMENS INDUSTRY INC
Waste Code Description: 352 - Other organic solids
Meth Code: H141 - Storage, Bulking, And/Or Transfer Off Site--No Treatment/Reovery (H010-H129) Or (H131-H135)
Quantity Tons: 0.25
Waste Quantity: 500
Quantity Unit: P

San Bern. Co. Permit:
Name: ARROW AUTO SALVAGE INC
Address: 15719 ARROW BLVD UNIT A
City,State,Zip: FONTANA, CA 92335
Region: SAN BERNARDINO
Facility ID: FA0013979
Owner: VANNARITH LIM
Permit Number: PT0024563
Permit Category: HAZARDOUS MATERIALS 4-10 CHEMICALS
Facility Status: INACTIVE
Expiration Date: 09/30/2017

Name: ARROW AUTO SALVAGE INC
Address: 15719 ARROW BLVD UNIT A
City,State,Zip: FONTANA, CA 92335
Region: SAN BERNARDINO
Facility ID: FA0013979
Owner: VANNARITH LIM
Permit Number: PT0024564
Permit Category: SMALL QUANTITY GENERATOR
Facility Status: INACTIVE
Expiration Date: 09/30/2017

HWTS:
Name: PARTSTOP INC
Address: 15719 ARROW BLVD
City,State,Zip: FONTANA, CA 923351249
EPA ID: CAL000307672
Inactive Date: 06/30/2014
Create Date: 06/06/2006
Last Act Date: 03/26/2015

PARTSTOP INC (Continued) **S113797419**

Mailing Address:	15719 ARROW BLVD
Mailing City,State,Zip:	FONTANA, CA 923351249
Owner Name:	PARTSTOP CORP
Owner Address:	15719 ARROW BLVD
Owner City,State,Zip:	FONTANA, CA 923351249
Contact Name:	ED MILMEISITER
Contact Address:	15719 ARROW BLVD
City,State,Zip:	FONTANA, CA 923351249

NAICS:

EPA ID:	CAL000307672
Create Date:	2006-06-06 12:49:40
NAICS Code:	99999
NAICS Description:	Not Otherwise Specified
Issued EPA ID Date:	2006-06-06 12:49:40
Inactive Date:	2014-06-30 00:00:00
Facility Name:	PARTSTOP INC
Facility Address:	15719 ARROW BLVD
Facility City:	FONTANA
Facility County:	36
Facility State:	CA
Facility Zip:	923351249

EPA ID:	CAL000307672
Create Date:	2013-10-15 15:45:41
NAICS Code:	44131
NAICS Description:	Automotive Parts and Accessories Stores
Issued EPA ID Date:	2006-06-06 12:49:40
Inactive Date:	2014-06-30 00:00:00
Facility Name:	PARTSTOP INC
Facility Address:	15719 ARROW BLVD
Facility City:	FONTANA
Facility County:	36
Facility State:	CA
Facility Zip:	923351249

A14 **ALL AUTO PARTS CO** **RCRA NonGen / NLR** **1024791632**
Target **15755 ARROW HWY** **CAL000110350**
Property **FONTANA, CA 92335**

Site 14 of 26 in cluster A

Actual:
1238 ft.

RCRA Listings:

Date Form Received by Agency:	1993-05-10 00:00:00.0
Handler Name:	ALL AUTO PARTS CO
Handler Address:	15755 ARROW HWY
Handler City,State,Zip:	FONTANA, CA 92335-0000
EPA ID:	CAL000110350
Contact Name:	JARED MILMEISTER
Contact Address:	15755 ARROW BLVD
Contact City,State,Zip:	FONTANA, CA 00000
Contact Telephone:	000-000-0000
Contact Fax:	000-000-0000
Contact Email:	JARED@EALLAUTO.COM
EPA Region:	09
Federal Waste Generator Description:	Not a generator, verified
Active Site Indicator:	Handler Activities

ALL AUTO PARTS CO (Continued) **1024791632**

Mailing Address:	15755 ARROW BLVD
Mailing City,State,Zip:	FONTANA, CA 92335-0000
Owner Name:	ALERT AUTO PARTS INC
Owner Type:	Other
Operator Name:	JARED MILMEISTER
Operator Type:	Other
Short-Term Generator Activity:	No
Importer Activity:	No
Mixed Waste Generator:	No
Transporter Activity:	No
Transfer Facility Activity:	No
Recycler Activity with Storage:	No
Small Quantity On-Site Burner Exemption:	No
Smelting Melting and Refining Furnace Exemption:	No
Underground Injection Control:	No
Off-Site Waste Receipt:	No
Universal Waste Indicator:	Yes
Universal Waste Destination Facility:	Yes
Federal Universal Waste:	No
Active Site State-Reg Handler:	---
Hazardous Secondary Material Indicator:	N
Commercial TSD Indicator:	No
2018 GPRA Permit Baseline:	Not on the Baseline
2018 GPRA Renewals Baseline:	Not on the Baseline
202 GPRA Corrective Action Baseline:	No
Corrective Action Workload Universe:	No
Subject to Corrective Action Universe:	No
Non-TSDFs Where RCRA CA has Been Imposed Universe:	No
TSDFs Potentially Subject to CA Under 3004 (u)/(v) Universe:	No
TSDFs Only Subject to CA under Discretionary Auth Universe:	No
Corrective Action Priority Ranking:	No NCAPS ranking
Environmental Control Indicator:	No
Institutional Control Indicator:	No
Human Exposure Controls Indicator:	N/A
Groundwater Controls Indicator:	N/A
Significant Non-Complier Universe:	No
Unaddressed Significant Non-Complier Universe:	No
Addressed Significant Non-Complier Universe:	No
Significant Non-Complier With a Compliance Schedule Universe:	No
Handler Date of Last Change:	2018-09-05 15:42:32.0
Recognized Trader-Importer:	No
Recognized Trader-Exporter:	No
Importer of Spent Lead Acid Batteries:	No
Exporter of Spent Lead Acid Batteries:	No
Recycler Activity Without Storage:	No
Manifest Broker:	No
Sub-Part P Indicator:	No

Handler - Owner Operator:

Owner/Operator Indicator:	Owner
Owner/Operator Name:	ALERT AUTO PARTS INC
Legal Status:	Other
Owner/Operator Address:	15755 ARROW BLVD
Owner/Operator City,State,Zip:	FONTANA, CA 92335-0000
Owner/Operator Telephone:	909-356-8686

ALL AUTO PARTS CO (Continued) **1024791632**

Owner/Operator Indicator: Operator
Owner/Operator Name: JARED MILMEISTER
Legal Status: Other
Owner/Operator Address: 15755 ARROW BLVD
Owner/Operator City,State,Zip: FONTANA, CA 00000
Owner/Operator Telephone: 000-000-0000

Historic Generators:
Receive Date: 1993-05-10 00:00:00.0
Handler Name: ALL AUTO PARTS CO
Federal Waste Generator Description: Not a generator, verified
Large Quantity Handler of Universal Waste: No
Recognized Trader Importer: No
Recognized Trader Exporter: No
Spent Lead Acid Battery Importer: No
Spent Lead Acid Battery Exporter: No
Current Record: Yes

A15 **ALL MAKE AND MODEL, INC** **San Bern. Co. Permit** **S107863350**
Target **15719 ARROW BLVD UNIT A** **N/A**
Property **FONTANA, CA 92335**

Site 15 of 26 in cluster A

Actual: **1238 ft.**

San Bern. Co. Permit:
Name: ALL MAKE AND MODEL, INC
Address: 15719 ARROW BLVD UNIT A
City,State,Zip: FONTANA, CA 92335
Region: SAN BERNARDINO
Facility ID: FA0013712
Owner: ALL MAKE AND MODEL, INC
Permit Number: PT0024083
Permit Category: SPECIAL GENERATOR
Facility Status: INACTIVE
Expiration Date: 03/31/2012

Name: ALL MAKE AND MODEL, INC
Address: 15719 ARROW BLVD UNIT A
City,State,Zip: FONTANA, CA 92335
Region: SAN BERNARDINO
Facility ID: FA0013712
Owner: ALL MAKE AND MODEL, INC
Permit Number: PT0024082
Permit Category: SPECIAL HANDLER
Facility Status: INACTIVE
Expiration Date: 03/31/2012

Name: FONTANA AUTO CENTER INC
Address: 15719 ARROW HWY A
City,State,Zip: FONTANA, CA 92335
Region: SAN BERNARDINO
Facility ID: FA0010389
Owner: FONTANA AUTO CENTER INC
Permit Number: PT0017671
Permit Category: HAZMAT HANDLER 0-10 EMPLOYEES (W/GEN PRMT)

ALL MAKE AND MODEL, INC (Continued) **S107863350**

Facility Status: INACTIVE
Expiration Date: 10/31/2009

Name: FONTANA AUTO CENTER INC
Address: 15719 ARROW HWY A
City,State,Zip: FONTANA, CA 92335
Region: SAN BERNARDINO
Facility ID: FA0010389
Owner: FONTANA AUTO CENTER INC
Permit Number: PT0017670
Permit Category: HAZARDOUS WASTE GENERATOR - 0-10 EMPLOYEES
Facility Status: INACTIVE
Expiration Date: 10/31/2009

A16 **SOHN, DON CHAN** **CIWQS** **S121674852**
Target **15719 ARROW BLVD** **N/A**
Property **FONTANA, CA 92335**

Site 16 of 26 in cluster A

Actual: CIWQS:
1238 ft.

Name: SOHN, DON CHAN
Address: 15719 ARROW BLVD
City,State,Zip: FONTANA, CA 92335
Agency: Sohn, Don Chan
Agency Address: 15719 Arrow Blvd, Fontana, CA 92335
Place/Project Type: Industrial - Motor Vehicle Parts, Used
SIC/NAICS: 5015
Region: 8
Program: INDSTW
Regulatory Measure Status: Terminated
Regulatory Measure Type: Storm water industrial
Order Number: 2014-0057-DWQ
WDID: 8 36I010090
NPDES Number: CAS000001
Effective Date: 06/14/1993
Termination Date: 03/24/2000
Enforcement Actions within 5 years: 0
Violations within 5 years: 0
Latitude: 34.09931
Longitude: -117.46279

A17 **PARTSTOP INC** **San Bern. Co. Permit** **S107863390**
Target **15719 ARROW HWY BLDG C** **N/A**
Property **FONTANA, CA 92335**

Site 17 of 26 in cluster A

Actual: San Bern. Co. Permit:
1238 ft.

Name: PARTSTOP INC
Address: 15719 ARROW HWY BLDG C
City,State,Zip: FONTANA, CA 92335
Region: SAN BERNARDINO
Facility ID: FA0010451
Owner: PARTSTOP, INC.
Permit Number: PT0017764

PARTSTOP INC (Continued) **S107863390**

Permit Category: SPECIAL GENERATOR
Facility Status: INACTIVE
Expiration Date: 05/31/2014

Name: PARTSTOP INC
Address: 15719 ARROW HWY BLDG C
City,State,Zip: FONTANA, CA 92335
Region: SAN BERNARDINO
Facility ID: FA0010451
Owner: PARTSTOP, INC.
Permit Number: PT0017765
Permit Category: SPECIAL HANDLER
Facility Status: INACTIVE
Expiration Date: 05/31/2014

A18 **ARROW AUTO SALVAGE INC** **NPDES S111291023**
Target **15719 A ARROW HWY** **CIWQS N/A**
Property **FONTANA, CA 92335**

Site 18 of 26 in cluster A

Actual:
1238 ft.

NPDES:

Name:	ARROW AUTO SALVAGE INC
Address:	15719 A ARROW HWY
City,State,Zip:	FONTANA, CA 92335
WDID:	8 36I023270
Regulatory Measure Type:	Industrial
Status:	Terminated
Status Date:	12/06/2016
Operator Name:	Arrow Auto Salvage Inc
Operator Address:	15719 A Arrow Hwy
Operator City:	Fontana
Operator State:	California
Operator Zip:	92335

NPDES as of 03/2018:

Region:	8
Regulatory Measure ID:	417622
Regulatory Measure Type:	Industrial
WDID:	8 36I023270
Termination Date Of Regulatory Measure:	11/30/2016
Received Date:	07/27/2011
Processed Date:	07/27/2011
Status:	Terminated
Status Date:	12/06/2016
Place Size:	2.57
Place Size Unit:	Acres
Contact:	Eddie Lim Vannarith
Contact Title:	Owner
Contact Phone:	909-357-7700
Contact Email:	eddielim7@yahoo.com
Operator Name:	Arrow Auto Salvage Inc
Operator Address:	15719 A Arrow Hwy
Operator City:	Fontana
Operator State:	California
Operator Zip:	92335
Operator Contact:	Eddie Lim Vannarith
Operator Contact Title:	Owner

ARROW AUTO SALVAGE INC (Continued) **S111291023**

Operator Contact Phone:	909-357-7700
Operator Contact Email:	eddielim7@yahoo.com
Operator Type:	Private Business
Developer State:	California
Dir Discharge Uswater Ind:	N
Receiving Water Name:	Storm Drain
Certifier:	Eddie Lim
Certifier Title:	Owner
Certification Date:	02-JUN-15
Primary Sic:	5015-Motor Vehicle Parts, Used
NPDES Number:	CAS000001
Status:	Terminated
Agency Number:	0
Region:	8
Regulatory Measure ID:	417622
Order Number:	97-03-DWQ
Regulatory Measure Type:	Enrollee
WDID:	8 36I023270
Program Type:	Industrial
Effective Date Of Regulatory Measure:	07/27/2011
Termination Date Of Regulatory Measure:	11/30/2016
Discharge Name:	Arrow Auto Salvage Inc
Discharge Address:	15719 A Arrow Hwy
Discharge City:	Fontana
Discharge State:	California
Discharge Zip:	92335

CIWQS:

Name:	ARROW AUTO SALVAGE INC
Address:	15719 A ARROW HWY
City,State,Zip:	FONTANA, CA 92335
Agency:	Arrow Auto Salvage Inc
Agency Address:	15719 A Arrow Hwy, Fontana, CA 92335
Place/Project Type:	Industrial - Motor Vehicle Parts, Used
SIC/NAICS:	5015
Region:	8
Program:	INDSTW
Regulatory Measure Status:	Terminated
Regulatory Measure Type:	Storm water industrial
Order Number:	2014-0057-DWQ
WDID:	8 36I023270
NPDES Number:	CAS000001
Effective Date:	07/27/2011
Termination Date:	11/30/2016
Enforcement Actions within 5 years:	0
Violations within 5 years:	0
Latitude:	34.09883
Longitude:	-117.46216

A19 **ALL AUTO PARTS CO** **FINDS** **1023692449**
Target **15755 ARROW BLVD** **ECHO** **N/A**
Property **FONTANA, CA 92335**

Site 19 of 26 in cluster A

Actual: **1238 ft.**

FINDS:
Registry ID: 110070089481

Click Here:

Environmental Interest/Information System:
US National Pollutant Discharge Elimination System (NPDES) module of the Compliance Information System (ICIS) tracks surface water permits issued under the Clean Water Act. Under NPDES, all facilities that discharge pollutants from any point source into waters of the United States are required to obtain a permit. The permit will likely contain limits on what can be discharged, impose monitoring and reporting requirements, and include other provisions to ensure that the discharge does not adversely affect water quality.

Click this hyperlink while viewing on your computer to access additional FINDS: detail in the EDR Site Report.

ECHO:

Envid:	1023692449
Registry ID:	110070089481
DFR URL:	http://echo.epa.gov/detailed-facility-report?fid=110070089481
Name:	ALL AUTO PARTS CO
Address:	15755 ARROW BLVD
City,State,Zip:	FONTANA, CA 92335

A20 **PART STOP INC** **CIWQS** **S109453893**
Target **15719 ARROW HIGHWAY BLD C** **N/A**
Property **FONTANA, CA 92335**

Site 20 of 26 in cluster A

Actual: **1238 ft.**

CIWQS:

Name:	PART STOP INC
Address:	15719 ARROW HIGHWAY BLD C
City,State,Zip:	FONTANA, CA 92335
Agency:	Part Stop Inc
Agency Address:	15719 Arrow Highway Bld C, Fontana, CA 92335
Place/Project Type:	Industrial - Motor Vehicle Parts, Used
SIC/NAICS:	5015
Region:	8
Program:	INDSTW
Regulatory Measure Status:	Terminated
Regulatory Measure Type:	Storm water industrial
Order Number:	2014-0057-DWQ
WDID:	8 36I020309
NPDES Number:	CAS000001
Effective Date:	06/23/2006
Termination Date:	02/13/2014
Enforcement Actions within 5 years:	0
Violations within 5 years:	0
Latitude:	34.09931
Longitude:	-117.46279

A21 **ALL MAKE & MODEL AUTO DISMANTLING INC** **HAZNET** **S113158019**
Target **15719 ARROW BLVD** **CIWQS** **N/A**
Property **FONTANA, CA 92335** **HWTS**

Site 21 of 26 in cluster A

Actual:
1238 ft.

HAZNET:

Name:	ALL MAKE & MODEL AUTO DISMANTLING INC
Address:	15719 ARROW BLVD
City,State,Zip:	FONTANA, CA 92335
Contact:	NADRA CHAMAO/CEO
Telephone:	9093577700
Mailing Address:	15719 ARROW BLVD STE A
Year:	2011
Gepaid:	CAL000350012
TSD EPA ID:	CAD099452708
CA Waste Code:	221 - Waste oil and mixed oil
Disposal Method:	H039 - Other Recovery Of Reclamation For Reuse Including Acid Regeneration, Organics Recovery Ect
Tons:	0.551
Year:	2010
Gepaid:	CAL000350012
TSD EPA ID:	CAD099452708
CA Waste Code:	221 - Waste oil and mixed oil
Disposal Method:	H039 - Other Recovery Of Reclamation For Reuse Including Acid Regeneration, Organics Recovery Ect
Tons:	0.38

Additional Info:

Year:	2010
Gen EPA ID:	CAL000350012
Shipment Date:	20100215
Creation Date:	5/20/2010 18:30:09
Receipt Date:	20100216
Manifest ID:	001111249GBF
Trans EPA ID:	CAD982488470
Trans Name:	SWIFT OIL & VACUUM INC
TSDF EPA ID:	CAD099452708
Trans Name:	INDUSTRIAL SERVICE OIL CO INC
Waste Code Description:	221 - Waste oil and mixed oil
Meth Code:	H039 - Other Recovery Of Reclamation For Reuse Including Acid Regeneration, Organics Recovery Ect
Quantity Tons:	0.38
Waste Quantity:	100
Quantity Unit:	G

Additional Info:

Year:	2011
Gen EPA ID:	CAL000350012
Shipment Date:	20110503
Creation Date:	6/16/2011 18:30:10
Receipt Date:	20110503
Manifest ID:	001437763GBF

ALL MAKE & MODEL AUTO DISMANTLING INC (Continued) **S113158019**

Trans EPA ID:	CAD982488470
Trans Name:	SWIFT OIL & VACUUM INC
TSDF EPA ID:	CAD099452708
Trans Name:	INDUSTRIAL SERVICE OIL CO INC
Waste Code Description:	221 - Waste oil and mixed oil
Meth Code:	H039 - Other Recovery Of Reclamation For Reuse Including Acid Regeneration, Organics Recovery Ect
Quantity Tons:	0.551
Waste Quantity:	145
Quantity Unit:	G

CIWQS:

Name:	FONTANA AUTO DISMANTLING, INC.
Address:	15719 ARROW BLVD., A
City,State,Zip:	FONTANA, CA 92335
Agency:	Fontana Auto Dismantling, Inc.
Agency Address:	15719 Arrow Blvd., A, Fontana, CA 92335
Place/Project Type:	Industrial - Motor Vehicle Parts, Used
SIC/NAICS:	5015
Region:	8
Program:	INDSTW
Regulatory Measure Status:	Terminated
Regulatory Measure Type:	Storm water industrial
Order Number:	2014-0057-DWQ
WDID:	8 36I018681
NPDES Number:	CAS000001
Effective Date:	03/10/2004
Termination Date:	01/01/2004
Enforcement Actions within 5 years:	0
Violations within 5 years:	0
Latitude:	34.09931
Longitude:	-117.46279

HWTS:

Name:	ALL MAKE & MODEL AUTO DISMANTLING INC
Address:	15719 ARROW BLVD
City,State,Zip:	FONTANA, CA 92335
EPA ID:	CAL000350012
Inactive Date:	06/30/2011
Create Date:	02/10/2010
Last Act Date:	03/20/2013
Mailing Address:	15719 ARROW BLVD STE A
Mailing City,State,Zip:	FONTANA, CA 923351249
Owner Name:	ALL MAKE & MODEL AUTO DISMANTLING I
Owner Address:	15719 ARROW BLVD
Owner City,State,Zip:	FONTANA, CA 923350000
Contact Name:	NADRA CHAMAO/CEO
Contact Address:	15719 ARROW BLVD STE A
City,State,Zip:	FONTANA, CA 923351249

NAICS:

EPA ID:	CAL000350012
Create Date:	2010-02-10 13:31:01
NAICS Code:	71399
NAICS Description:	All Other Amusement and Recreation Industries
Issued EPA ID Date:	2010-02-10 13:31:01
Inactive Date:	2011-06-30 00:00:00

ALL MAKE & MODEL AUTO DISMANTLING INC (Continued) **S113158019**

Facility Name:	ALL MAKE & MODEL AUTO DISMANTLING INC
Facility Address:	15719 ARROW BLVD
Facility City:	FONTANA
Facility County:	36
Facility State:	CA
Facility Zip:	92335

A22 Target Property **ALL AUTO PARTS CO**
15755 ARROW HWY
FONTANA, CA 92335

HAZNET S113062618
HWTS N/A

Site 22 of 26 in cluster A

Actual: 1238 ft.

HAZNET:

Name:	ALL AUTO PARTS CO
Address:	15755 ARROW HWY
City,State,Zip:	FONTANA, CA 923350000
Contact:	ED MILMEISTER
Telephone:	0000000000
Mailing Address:	15755 ARROW BLVD
Year:	2014
Gepaid:	CAL000110350
TSD EPA ID:	CAD008302903
CA Waste Code:	221 - Waste oil and mixed oil
Disposal Method:	H061 - Fuel Blending Prior To Energy Recovery At Another Site
Tons:	0.76
Year:	2013
Gepaid:	CAL000110350
TSD EPA ID:	CAD097030993
CA Waste Code:	352 - Other organic solids
Disposal Method:	H141 - Storage, Bulking, And/Or Transfer Off Site--No Treatment/Reovery (H010-H129) Or (H131-H135)
Tons:	0.2
Year:	2012
Gepaid:	CAL000110350
TSD EPA ID:	CAD097030993
CA Waste Code:	352 - Other organic solids
Disposal Method:	H141 - Storage, Bulking, And/Or Transfer Off Site--No Treatment/Reovery (H010-H129) Or (H131-H135)
Tons:	0.6
Year:	2011
Gepaid:	CAL000110350
TSD EPA ID:	CAD097030993
CA Waste Code:	352 - Other organic solids
Disposal Method:	H141 - Storage, Bulking, And/Or Transfer Off Site--No Treatment/Reovery (H010-H129) Or (H131-H135)
Tons:	0.4
Year:	2010
Gepaid:	CAL000110350
TSD EPA ID:	CAD097030993
CA Waste Code:	352 - Other organic solids
Disposal Method:	H141 - Storage, Bulking, And/Or Transfer Off Site--No

ALL AUTO PARTS CO (Continued) **S113062618**

	Treatment/Reovery (H010-H129) Or (H131-H135)
Tons:	1.2
Year:	2006
Gepaid:	CAL000110350
TSD EPA ID:	CAT080033681
CA Waste Code:	352 - Other organic solids
Disposal Method:	R01 - Recycler
Tons:	0.5
Year:	2006
Gepaid:	CAL000110350
TSD EPA ID:	CAD097030993
CA Waste Code:	352 - Other organic solids
Disposal Method:	H141 - Storage, Bulking, And/Or Transfer Off Site--No Treatment/Reovery (H010-H129) Or (H131-H135)
Tons:	0.3
Year:	2005
Gepaid:	CAL000110350
TSD EPA ID:	CAT080033681
CA Waste Code:	352 - Other organic solids
Disposal Method:	R01 - Recycler
Tons:	0.55
Year:	2000
Gepaid:	CAL000110350
TSD EPA ID:	CAT080013352
CA Waste Code:	134 - Aqueous solution with total organic residues less than 10 percent
Disposal Method:	H01 - Transfer Station
Tons:	0.315
Year:	2000
Gepaid:	CAL000110350
TSD EPA ID:	CAT080013352
CA Waste Code:	135 - Unspecified aqueous solution
Disposal Method:	R01 - Recycler
Tons:	5.04

Click this hyperlink while viewing on your computer to access
16 additional CA HAZNET: record(s) in the EDR Site Report.

Additional Info:

Year:	2012
Gen EPA ID:	CAL000110350
Shipment Date:	20120730
Creation Date:	10/10/2012 22:15:09
Receipt Date:	20120809
Manifest ID:	010156331JJK
Trans EPA ID:	CAD028277036
Trans Name:	ASBURY ENVIRONMENTAL SERVICES
TSDF EPA ID:	CAD097030993
Trans Name:	SIEMENS INDUSTRY INC
Waste Code Description:	352 - Other organic solids

ALL AUTO PARTS CO (Continued) **S113062618**

Meth Code: H141 - Storage, Bulking, And/Or Transfer Off Site--No Treatment/Reovery (H010-H129) Or (H131-H135)
Quantity Tons: 0.6
Waste Quantity: 1200
Quantity Unit: P

Additional Info:
Year: 2005
Gen EPA ID: CAL000110350

Shipment Date: 20050825
Creation Date: 1/18/2006 10:22:44
Receipt Date: 20050902
Manifest ID: 24897722
Trans EPA ID: CAD028277036
Trans Name: ASBURY ENVIRONMENTAL SERVICES
TSDF EPA ID: CAT080033681
Trans Name: D/K ENVIRONMENTAL
TSDF Alt EPA ID: CAT080033681
Waste Code Description: 352 - Other organic solids
Meth Code: R01 - Recycler
Quantity Tons: 0.35
Waste Quantity: 700
Quantity Unit: P

Shipment Date: 20050616
Creation Date: 10/13/2005 18:31:00
Receipt Date: 20050623
Manifest ID: 24477201
Trans EPA ID: CAD028277036
Trans Name: ASBURY ENVIRONMENTAL SERVICES
TSDF EPA ID: CAT080033681
Trans Name: D/K ENVIRONMENTAL
TSDF Alt EPA ID: CAT080033681
Waste Code Description: 352 - Other organic solids
Meth Code: R01 - Recycler
Quantity Tons: 0.2
Waste Quantity: 400
Quantity Unit: P

Additional Info:
Year: 2011
Gen EPA ID: CAL000110350

Shipment Date: 20110623
Creation Date: 1/12/2012 18:30:42
Receipt Date: 20110707
Manifest ID: 008036503JJK
Trans EPA ID: CAD028277036
Trans Name: ASBURY ENVIRONMENTAL SERVICES
TSDF EPA ID: CAD097030993
Trans Name: SIEMENS WATER TECHNOLOGIES CORP
Waste Code Description: 352 - Other organic solids
Meth Code: H141 - Storage, Bulking, And/Or Transfer Off Site--No Treatment/Reovery (H010-H129) Or (H131-H135)
Quantity Tons: 0.4

ALL AUTO PARTS CO (Continued) **S113062618**

Waste Quantity:	800
Quantity Unit:	P

Additional Info:

Year:	1996
Gen EPA ID:	CAL000110350
Shipment Date:	19961210
Creation Date:	5/30/1997 0:00:00
Receipt Date:	19961211
Manifest ID:	96347515
Trans EPA ID:	CAD028277036
TSDF EPA ID:	CAT080013352
Waste Code Description:	133 - Aqueous solution with 10% or more total organic residues
Meth Code:	R01 - Recycler
Quantity Tons:	0.6255
Waste Quantity:	150
Quantity Unit:	G
Shipment Date:	19960925
Creation Date:	6/26/1997 0:00:00
Receipt Date:	19960925
Manifest ID:	96011698
Trans EPA ID:	CAD028277036
TSDF EPA ID:	CAT080013352
TSDF Alt EPA ID:	CAT080013352
Waste Code Description:	133 - Aqueous solution with 10% or more total organic residues
Meth Code:	R01 - Recycler
Quantity Tons:	0.4587
Waste Quantity:	110
Quantity Unit:	G
Shipment Date:	19960626
Creation Date:	5/30/1997 0:00:00
Receipt Date:	19960626
Manifest ID:	96004431
Trans EPA ID:	CAD028277036
TSDF EPA ID:	CAT080013352
Waste Code Description:	133 - Aqueous solution with 10% or more total organic residues
Meth Code:	R01 - Recycler
Quantity Tons:	0.4587
Waste Quantity:	110
Quantity Unit:	G
Shipment Date:	19960508
Creation Date:	10/29/1996 0:00:00
Receipt Date:	19960508
Manifest ID:	95808741
Trans EPA ID:	CAD028277036
TSDF EPA ID:	CAT080013352
Waste Code Description:	133 - Aqueous solution with 10% or more total organic residues
Meth Code:	R01 - Recycler
Quantity Tons:	0.417
Waste Quantity:	100
Quantity Unit:	G
Shipment Date:	19960221

ALL AUTO PARTS CO (Continued) **S113062618**

Creation Date:	10/16/1996 0:00:00
Receipt Date:	19960221
Manifest ID:	95910183
Trans EPA ID:	CAD028277036
TSDF EPA ID:	CAT080013352
TSDF Alt EPA ID:	CAT080013352
Waste Code Description:	133 - Aqueous solution with 10% or more total organic residues
Meth Code:	R01 - Recycler
Quantity Tons:	0.4587
Waste Quantity:	110
Quantity Unit:	G

Additional Info:

Year:	1995
Gen EPA ID:	CAL000110350

Shipment Date:	19951115
Creation Date:	7/26/1996 0:00:00
Receipt Date:	19951116
Manifest ID:	95399529
Trans EPA ID:	CAD028277036
TSDF EPA ID:	CAT080013352
Waste Code Description:	133 - Aqueous solution with 10% or more total organic residues
Meth Code:	R01 - Recycler
Quantity Tons:	0.6255
Waste Quantity:	150
Quantity Unit:	G

Shipment Date:	19950522
Creation Date:	4/2/1996 0:00:00
Receipt Date:	19950522
Manifest ID:	95249744
Trans EPA ID:	CAD028277036
TSDF EPA ID:	CAT080013352
TSDF Alt EPA ID:	CAT080013352
Waste Code Description:	135 - Unspecified aqueous solution
Meth Code:	R01 - Recycler
Quantity Tons:	0.42
Waste Quantity:	100
Quantity Unit:	G

Shipment Date:	19950323
Creation Date:	3/29/1996 0:00:00
Receipt Date:	19950323
Manifest ID:	95242575
Trans EPA ID:	CAD028277036
TSDF EPA ID:	CAT080013352
TSDF Alt EPA ID:	CAT080013352
Waste Code Description:	135 - Unspecified aqueous solution
Meth Code:	R01 - Recycler
Quantity Tons:	0.462
Waste Quantity:	110
Quantity Unit:	G

Shipment Date:	19950104
Creation Date:	3/28/1996 0:00:00
Receipt Date:	19950104

ALL AUTO PARTS CO (Continued) **S113062618**

Manifest ID:	95249766
Trans EPA ID:	CAD028277036
TSDF EPA ID:	CAT080013352
Waste Code Description:	135 - Unspecified aqueous solution
Meth Code:	R01 - Recycler
Quantity Tons:	0.693
Waste Quantity:	165
Quantity Unit:	G

Additional Info:

Year:	2013
Gen EPA ID:	CAL000110350
Shipment Date:	20130424
Creation Date:	6/20/2013 22:15:06
Receipt Date:	20130502
Manifest ID:	011353468JJK
Trans EPA ID:	CAD028277036
Trans Name:	ASBURY ENVIRONMENTAL SERVICES
TSDF EPA ID:	CAD097030993
Trans Name:	SIEMENS INDUSTRY INC
Waste Code Description:	352 - Other organic solids
Meth Code:	H141 - Storage, Bulking, And/Or Transfer Off Site--No Treatment/Reovery (H010-H129) Or (H131-H135)
Quantity Tons:	0.2
Waste Quantity:	400
Quantity Unit:	P

Additional Info:

Year:	1993
Gen EPA ID:	CAL000110350
Shipment Date:	19931206
Creation Date:	9/14/1995 0:00:00
Receipt Date:	19931206
Manifest ID:	92762375
Trans EPA ID:	CAT080011059
TSDF EPA ID:	CAT080011059
Waste Code Description:	223 - Unspecified oil-containing waste
Meth Code:	R01 - Recycler
Quantity Tons:	0.5421
Waste Quantity:	130
Quantity Unit:	G
Shipment Date:	19931129
Creation Date:	9/14/1995 0:00:00
Receipt Date:	19931129
Manifest ID:	93065255
Trans EPA ID:	CAT080011059
TSDF EPA ID:	CAT080025711
TSDF Alt EPA ID:	CAT080025711
Waste Code Description:	134 - Aqueous solution with <10% total organic residues
Meth Code:	R01 - Recycler
Quantity Tons:	0.315
Waste Quantity:	75
Quantity Unit:	G

ALL AUTO PARTS CO (Continued) **S113062618**

Shipment Date:	19930510
Creation Date:	9/8/1995 0:00:00
Receipt Date:	19930511
Manifest ID:	92764081
Trans EPA ID:	CAT080011059
TSDF EPA ID:	CAT080025711
Waste Code Description:	- Not reported
Meth Code:	R01 - Recycler
Quantity Tons:	0
Waste Quantity:	0

Shipment Date:	19930510
Creation Date:	9/8/1995 0:00:00
Receipt Date:	19930511
Manifest ID:	92764081
Trans EPA ID:	CAT080011059
TSDF EPA ID:	CAT080025711
Waste Code Description:	134 - Aqueous solution with <10% total organic residues
Meth Code:	- Not reported
Quantity Tons:	0.462
Waste Quantity:	110
Quantity Unit:	G

Additional Info:

Year:	1994
Gen EPA ID:	CAL000110350

Shipment Date:	19940504
Creation Date:	3/26/1996 0:00:00
Receipt Date:	19940504
Manifest ID:	93318953
Trans EPA ID:	CAD028277036
TSDF EPA ID:	CAT080025711
TSDF Alt EPA ID:	CAT080025711
Waste Code Description:	135 - Unspecified aqueous solution
Meth Code:	R01 - Recycler
Quantity Tons:	0.504
Waste Quantity:	120
Quantity Unit:	G

Shipment Date:	19940321
Creation Date:	10/5/1995 0:00:00
Receipt Date:	19940325
Manifest ID:	93362556
Trans EPA ID:	CAT080011059
TSDF EPA ID:	CAT080011059
Waste Code Description:	223 - Unspecified oil-containing waste
Meth Code:	R01 - Recycler
Quantity Tons:	0.275
Waste Quantity:	550
Quantity Unit:	P

Additional Info:

Year:	2006
Gen EPA ID:	CAL000110350

ALL AUTO PARTS CO (Continued) **S113062618**

Shipment Date:	20060928
Creation Date:	3/30/2007 13:33:47
Receipt Date:	20061005
Manifest ID:	000524396JJK
Trans EPA ID:	CAD028277036
Trans Name:	ASBURY ENVIRONMENTAL SERVICES
TSDF EPA ID:	CAD097030993
Trans Name:	SIEMENS WATER TECHNOLOGIES CORP
Waste Code Description:	352 - Other organic solids
Meth Code:	H141 - Storage, Bulking, And/Or Transfer Off Site--No Treatment/Reovery (H010-H129) Or (H131-H135)
Quantity Tons:	0.3
Waste Quantity:	600
Quantity Unit:	P

Shipment Date:	20060113
Creation Date:	5/5/2006 18:31:40
Receipt Date:	20060120
Manifest ID:	24838212
Trans EPA ID:	CAD028277036
Trans Name:	ASBURY ENVIRONMENTAL SERVICES
TSDF EPA ID:	CAT080033681
Trans Name:	D/K ENVIRONMENTAL
TSDF Alt EPA ID:	CAT080033681
Waste Code Description:	352 - Other organic solids
Meth Code:	R01 - Recycler
Quantity Tons:	0.5
Waste Quantity:	1000
Quantity Unit:	P

Additional Info:

Year:	1998
Gen EPA ID:	CAL000110350

Shipment Date:	19981211
Creation Date:	1/28/1999 0:00:00
Receipt Date:	19981211
Manifest ID:	98511795
Trans EPA ID:	CAD028277036
TSDF EPA ID:	CAT080025711
Waste Code Description:	134 - Aqueous solution with <10% total organic residues
Meth Code:	H01 - Transfer Station
Quantity Tons:	0.231
Waste Quantity:	55
Quantity Unit:	G

Shipment Date:	19981026
Creation Date:	12/10/1998 0:00:00
Receipt Date:	19981026
Manifest ID:	98511805
Trans EPA ID:	CAD028277036
TSDF EPA ID:	CAT080025711
Waste Code Description:	134 - Aqueous solution with <10% total organic residues
Meth Code:	R01 - Recycler
Quantity Tons:	0.462
Waste Quantity:	110
Quantity Unit:	G

ALL AUTO PARTS CO (Continued) **S113062618**

Shipment Date: 19980702
Creation Date: 9/15/1998 0:00:00
Receipt Date: 19980706
Manifest ID: 98159761
Trans EPA ID: CAD028277036
TSDF EPA ID: CAT080013352
Waste Code Description: 133 - Aqueous solution with 10% or more total organic residues
Meth Code: R01 - Recycler
Quantity Tons: 0.2293
Waste Quantity: 55
Quantity Unit: G

Shipment Date: 19980417
Creation Date: 6/26/1998 0:00:00
Receipt Date: 19980420
Manifest ID: 97230336
Trans EPA ID: CAD028277036
TSDF EPA ID: CAT080013352
Waste Code Description: 133 - Aqueous solution with 10% or more total organic residues
Meth Code: R01 - Recycler
Quantity Tons: 0.4587
Waste Quantity: 110
Quantity Unit: G

Additional Info:
Year: 1997
Gen EPA ID: CAL000110350

Shipment Date: 19971211
Creation Date: 7/23/1998 0:00:00
Receipt Date: 19971211
Manifest ID: 96829124
Trans EPA ID: CAD028277036
TSDF EPA ID: CAT080013352
Waste Code Description: 133 - Aqueous solution with 10% or more total organic residues
Meth Code: R01 - Recycler
Quantity Tons: 0.4587
Waste Quantity: 110
Quantity Unit: G

Shipment Date: 19970731
Creation Date: 12/11/1997 0:00:00
Receipt Date: 19970803
Manifest ID: 96828134
Trans EPA ID: CAD028277036
TSDF EPA ID: CAT080013352
TSDF Alt EPA ID: CAT080013352
Waste Code Description: 133 - Aqueous solution with 10% or more total organic residues
Meth Code: R01 - Recycler
Quantity Tons: 0.5212
Waste Quantity: 125
Quantity Unit: G

Shipment Date: 19970710
Creation Date: 12/4/1997 0:00:00
Receipt Date: 19970710

ALL AUTO PARTS CO (Continued) **S113062618**

Manifest ID: 96817984
Trans EPA ID: CAD028277036
TSDF EPA ID: CAT080013352
Waste Code Description: 133 - Aqueous solution with 10% or more total organic residues
Meth Code: R01 - Recycler
Quantity Tons: 0.834
Waste Quantity: 200
Quantity Unit: G

Shipment Date: 19970402
Creation Date: 6/26/1997 0:00:00
Receipt Date: 19970402
Manifest ID: 96785416
Trans EPA ID: CAD028277036
TSDF EPA ID: CAT080013352
TSDF Alt EPA ID: CAT080013352
Waste Code Description: 133 - Aqueous solution with 10% or more total organic residues
Meth Code: R01 - Recycler
Quantity Tons: 0.4587
Waste Quantity: 110
Quantity Unit: G

Additional Info:
Year: 1999
Gen EPA ID: CAL000110350

Shipment Date: 19991008
Creation Date: 11/19/1999 0:00:00
Receipt Date: 19991008
Manifest ID: 99129108
Trans EPA ID: CAD028277036
TSDF EPA ID: CAT080025711
Waste Code Description: 134 - Aqueous solution with <10% total organic residues
Meth Code: H01 - Transfer Station
Quantity Tons: 0.63
Waste Quantity: 150
Quantity Unit: G

Shipment Date: 19990721
Creation Date: 9/23/1999 0:00:00
Receipt Date: 19990721
Manifest ID: 99126957
Trans EPA ID: CAD028277036
TSDF EPA ID: CAT080025711
Waste Code Description: 134 - Aqueous solution with <10% total organic residues
Meth Code: H01 - Transfer Station
Quantity Tons: 0.504
Waste Quantity: 120
Quantity Unit: G

Shipment Date: 19990526
Creation Date: 7/13/1999 0:00:00
Receipt Date: 19990526
Manifest ID: 99005984
Trans EPA ID: CAD028277036
TSDF EPA ID: CAT080025711
Waste Code Description: 134 - Aqueous solution with <10% total organic residues

ALL AUTO PARTS CO (Continued) **S113062618**

Meth Code:	H01 - Transfer Station
Quantity Tons:	0.462
Waste Quantity:	110
Quantity Unit:	G
Shipment Date:	19990319
Creation Date:	5/17/1999 0:00:00
Receipt Date:	19990319
Manifest ID:	98843630
Trans EPA ID:	CAD028277036
TSDF EPA ID:	CAT080025711
Waste Code Description:	134 - Aqueous solution with <10% total organic residues
Meth Code:	- Not reported
Quantity Tons:	0.462
Waste Quantity:	110
Quantity Unit:	G

Additional Info:

Year:	2014
Gen EPA ID:	CAL000110350
Shipment Date:	20140711
Creation Date:	8/26/2014 22:15:05
Receipt Date:	20140718
Manifest ID:	013248129JJK
Trans EPA ID:	CAL000330453
Trans Name:	CLEANTECH ENVIRONMENTAL
TSDF EPA ID:	CAD008302903
Trans Name:	VEOLIA ES TECHNICAL SOLUTIONS LLC
Waste Code Description:	221 - Waste oil and mixed oil
Meth Code:	H061 - Fuel Blending Prior To Energy Recovery At Another Site
Quantity Tons:	0.76
Waste Quantity:	200
Quantity Unit:	G

Additional Info:

Year:	2010
Gen EPA ID:	CAL000110350
Shipment Date:	20100802
Creation Date:	10/8/2010 18:30:19
Receipt Date:	20100812
Manifest ID:	007098078JJK
Trans EPA ID:	CAD028277036
Trans Name:	ASBURY ENVIRONMENTAL SERVICES
TSDF EPA ID:	CAD097030993
Trans Name:	SIEMENS WATER TECHNOLOGIES CORP
Waste Code Description:	352 - Other organic solids
Meth Code:	H141 - Storage, Bulking, And/Or Transfer Off Site--No Treatment/Reovery (H010-H129) Or (H131-H135)
Quantity Tons:	1.2
Waste Quantity:	2400
Quantity Unit:	P

Additional Info:

Year:	2000

ALL AUTO PARTS CO (Continued) **S113062618**

Gen EPA ID:	CAL000110350
Shipment Date:	20000606
Creation Date:	7/12/2000 0:00:00
Receipt Date:	20000606
Manifest ID:	20095288
Trans EPA ID:	CAD028277036
TSDF EPA ID:	CAT080013352
Waste Code Description:	134 - Aqueous solution with <10% total organic residues
Meth Code:	H01 - Transfer Station
Quantity Tons:	0.315
Waste Quantity:	75
Quantity Unit:	G
Shipment Date:	20000501
Creation Date:	6/21/2000 0:00:00
Receipt Date:	20000501
Manifest ID:	20093000
Trans EPA ID:	CAD028277036
TSDF EPA ID:	CAT080025711
Waste Code Description:	134 - Aqueous solution with <10% total organic residues
Meth Code:	H01 - Transfer Station
Quantity Tons:	0.462
Waste Quantity:	110
Quantity Unit:	G
Shipment Date:	20000309
Creation Date:	5/3/2000 0:00:00
Receipt Date:	20000309
Manifest ID:	99772925
Trans EPA ID:	CAD028277036
TSDF EPA ID:	CAT080025711
Waste Code Description:	134 - Aqueous solution with <10% total organic residues
Meth Code:	H01 - Transfer Station
Quantity Tons:	0.462
Waste Quantity:	110
Quantity Unit:	G
Shipment Date:	20000125
Creation Date:	4/4/2000 0:00:00
Receipt Date:	20000125
Manifest ID:	99366803
Trans EPA ID:	CAD028277036
TSDF EPA ID:	CAT080013352
Waste Code Description:	135 - Unspecified aqueous solution
Meth Code:	R01 - Recycler
Quantity Tons:	5.04
Waste Quantity:	1200
Quantity Unit:	G
Shipment Date:	20000121
Creation Date:	3/7/2000 0:00:00
Receipt Date:	20000121
Manifest ID:	99773750
Trans EPA ID:	CAD028277036
TSDF EPA ID:	CAT080025711
Waste Code Description:	134 - Aqueous solution with <10% total organic residues

ALL AUTO PARTS CO (Continued) **S113062618**

Meth Code:	H01 - Transfer Station
Quantity Tons:	0.735
Waste Quantity:	175
Quantity Unit:	G

HWTS:

Name:	ALL AUTO PARTS CO
Address:	15755 ARROW HWY
City,State,Zip:	FONTANA, CA 923350000
EPA ID:	CAL000110350
Create Date:	05/10/1993
Last Act Date:	11/09/2018
Mailing Address:	15755 ARROW BLVD
Mailing City,State,Zip:	FONTANA, CA 923350000
Owner Name:	ALERT AUTO PARTS INC
Owner Address:	15755 ARROW BLVD
Owner City,State,Zip:	FONTANA, CA 923350000
Contact Name:	JARED MILMEISTER
Contact Address:	15755 ARROW BLVD
City,State,Zip:	FONTANA, CA 92335

NAICS:

EPA ID:	CAL000110350
Create Date:	2006-11-27 18:30:15
NAICS Code:	42114
NAICS Description:	Motor Vehicle Parts (Used) Wholesalers
Issued EPA ID Date:	1993-05-10 00:00:00
Facility Name:	ALL AUTO PARTS CO
Facility Address:	15755 ARROW HWY
Facility City:	FONTANA
Facility County:	36
Facility State:	CA
Facility Zip:	923350000

A23 **S&P AUTO DISMANTLING** **HWTS** **S124750122**
Target **15719 ARROW HWY** **N/A**
Property **FONTANA, CA 92335**

Site 23 of 26 in cluster A

Actual:
1238 ft.

HWTS:

Name:	S&P AUTO DISMANTLING
Address:	15719 ARROW HWY
City,State,Zip:	FONTANA, CA 923350000
EPA ID:	CAD982325672
Inactive Date:	06/30/1999
Create Date:	06/17/1988
Last Act Date:	12/13/1999
Mailing Address:	15719 ARROW BLVD
Mailing City,State,Zip:	FONTANA, CA 923350000
Owner Name:	S & P AUTO DISMANTLING
Owner Address:	15719 ARROW BLVD
Owner City,State,Zip:	FONTANA, CA --
Contact Name:	DCN SOHN
Contact Address:	AINACT PER NONDEL 99VQ FINAL
Contact Address 2:	NOTICE -PHL
City,State,Zip:	FONTANA, CA --

A24 **AMERICAN TRUCK DISMANTLING** **San Bern. Co. Permit** **S109935363**
Target **15719 ARROW HWY STE B** **N/A**
Property **FONTANA, CA 92335**

Site 24 of 26 in cluster A

Actual:
1238 ft.

San Bern. Co. Permit:

Name:	AMERICAN TRUCK DISMANTLING
Address:	15719 ARROW HWY STE B
City,State,Zip:	FONTANA, CA 92335
Region:	SAN BERNARDINO
Facility ID:	FA0011814
Owner:	AMERICAN TRUCK DISMANTLING
Permit Number:	PT0020651
Permit Category:	SPECIAL GENERATOR
Facility Status:	INACTIVE
Expiration Date:	09/30/2012

Name:	AMERICAN TRUCK DISMANTLING
Address:	15719 ARROW HWY STE B
City,State,Zip:	FONTANA, CA 92335
Region:	SAN BERNARDINO
Facility ID:	FA0011814
Owner:	AMERICAN TRUCK DISMANTLING
Permit Number:	PT0020650
Permit Category:	SPECIAL HANDLER
Facility Status:	INACTIVE
Expiration Date:	09/30/2012

Name:	ALL AUTO PARTS COMPANY
Address:	15719 ARROW HWY UNIT B
City,State,Zip:	FONTANA, CA 92335
Region:	SAN BERNARDINO
Facility ID:	FA0009059
Owner:	MILMEISTER, ED
Permit Number:	PT0015442
Permit Category:	SPECIAL GENERATOR
Facility Status:	INACTIVE
Expiration Date:	09/30/2006

Name:	ALL AUTO PARTS COMPANY
Address:	15719 ARROW HWY UNIT B
City,State,Zip:	FONTANA, CA 92335
Region:	SAN BERNARDINO
Facility ID:	FA0009059
Owner:	MILMEISTER, ED
Permit Number:	PT0015443
Permit Category:	SPECIAL HANDLER
Facility Status:	INACTIVE
Expiration Date:	09/30/2006

A25 **ALL AUTO PARTS CO** **WDS** **S102038935**
Target **15755 ARROW HIGHWAY** **N/A**
Property **FONTANA, CA 92335**

Site 25 of 26 in cluster A

Actual: **1238 ft.**

WDS:

Name:	ALL AUTO PARTS CO
Address:	15755 ARROW HIGHWAY
City:	FONTANA
Facility ID:	Santa Ana River 36I011810
Facility Status:	Active - Any facility with a continuous or seasonal discharge that is under Waste Discharge Requirements.
NPDES Number:	CAS000001 The 1st 2 characters designate the state. The remaining 7 are assigned by the Regional Board
Subregion:	8
Agency Name:	ALL AUTO PARTS CO
Agency City,St,Zip:	0
SIC Code:	0
Design Flow:	0
Baseline Flow:	0
Treat To Water:	Minor Threat to Water Quality. A violation of a regional board order should cause a relatively minor impairment of beneficial uses compared to a major or minor threat. Not: All nurds without a TTWQ will be considered a minor threat to water quality unless coded at a higher Level. A Zero (0) may be used to code those NURDS that are found to represent no threat to water quality.
Complexity:	Category C - Facilities having no waste treatment systems, such as cooling water dischargers or thosewho must comply through best management practices, facilities with passive waste treatment and disposal systems, such as septic systems with subsurface disposal, or dischargers having waste storage systems with land disposal such as dairy waste ponds.

A26 **ALL MAKE AND MODEL** **NPDES** **S126213140**
Target **15719 ARROW ROUTE** **N/A**
Property **FONTANA, CA 92335**

Site 26 of 26 in cluster A

Actual: **1238 ft.**

NPDES:

Name:	ALL MAKE AND MODEL
Address:	15719 ARROW ROUTE
City,State,Zip:	FONTANA, CA 92335
WDID:	8 36IN600296
Regulatory Measure Type:	Industrial
Status:	NOI Required
Status Date:	03/01/2010
Operator Name:	All Make and Model
Operator Address:	15719 Arrow Route
Operator City:	Fontana
Operator State:	California
Operator Zip:	92335

B27 **RITEWAY AUTO DISMANTLERS** **NPDES** **S102039351**
15765 ARROW HWY **San Bern. Co. Permit** **N/A**
< 1/8 **FONTANA, CA 92335** **WDS**
1 ft. **CIWQS**
Site 1 of 20 in cluster B **CERS**

Relative: Higher
Actual: 1246 ft.

NPDES:

Name:	RITEWAY AUTO DISMANTLERS
Address:	15765 ARROW BLVD
City,State,Zip:	FONTANA, CA 92335
Facility Status:	Active
NPDES Number:	CAS000001
Region:	8
Agency Number:	0
Regulatory Measure ID:	213340
Order Number:	97-03-DWQ
WDID:	8 36I011811
Regulatory Measure Type:	Enrollee
Program Type:	Industrial
Effective Date Of Regulatory Measure:	08/10/1995
Discharge Address:	15765 Arrow Blvd
Discharge Name:	Riteway Auto Dismantling
Discharge City:	Fontana
Discharge State:	California
Discharge Zip:	92335

NPDES as of 03/2018:

NPDES Number:	CAS000001
Status:	Active
Agency Number:	0
Region:	8
Regulatory Measure ID:	213340
Order Number:	97-03-DWQ
Regulatory Measure Type:	Enrollee
WDID:	8 36I011811
Program Type:	Industrial
Effective Date Of Regulatory Measure:	08/10/1995
Discharge Name:	Riteway Auto Dismantling
Discharge Address:	15765 Arrow Blvd
Discharge City:	Fontana
Discharge State:	California
Discharge Zip:	92335

Region:	8
Regulatory Measure ID:	213340
Regulatory Measure Type:	Industrial
WDID:	8 36I011811
Received Date:	05/09/2008
Processed Date:	08/10/1995
Status:	Active
Status Date:	08/10/1995
Place Size:	100000
Place Size Unit:	SqFt
Contact:	Tiana Barton
Contact Title:	office manager
Contact Phone:	909-350-2576
Contact Email:	tmb_ian@yahoo.com
Operator Name:	Riteway Auto Dismantling
Operator Address:	15765 Arrow Blvd
Operator City:	Fontana

RITEWAY AUTO DISMANTLERS (Continued) **S102039351**

Operator State:	California
Operator Zip:	92335
Operator Contact:	KENNETH POTIKER
Operator Contact Title:	OWNER
Operator Contact Phone:	909-350-2576
Operator Contact Phone Ext:	100
Operator Contact Email:	kenpotiker@gmail.com
Operator Type:	Private Business
Developer State:	California
Emergency Phone:	909-350-2576
Dir Discharge Uswater Ind:	N
Receiving Water Name:	Santa Ana
Certifier:	KENNETH POTIKER
Certifier Title:	OWNER
Certification Date:	30-JUN-15
Primary Sic:	5015-Motor Vehicle Parts, Used

Name:	RITEWAY AUTO DISMANTLERS
Address:	15765 ARROW BLVD
City,State,Zip:	FONTANA, CA 92335
WDID:	8 36I011811
Regulatory Measure Type:	Industrial
Status:	Active
Status Date:	08/10/1995
Operator Name:	Riteway Auto Dismantling
Operator Address:	15765 Arrow Blvd
Operator City:	Fontana
Operator State:	California
Operator Zip:	92335

NPDES as of 03/2018:

NPDES Number:	CAS000001
Status:	Active
Agency Number:	0
Region:	8
Regulatory Measure ID:	213340
Order Number:	97-03-DWQ
Regulatory Measure Type:	Enrollee
WDID:	8 36I011811
Program Type:	Industrial
Effective Date Of Regulatory Measure:	08/10/1995
Discharge Name:	Riteway Auto Dismantling
Discharge Address:	15765 Arrow Blvd
Discharge City:	Fontana
Discharge State:	California
Discharge Zip:	92335

Region:	8
Regulatory Measure ID:	213340
Regulatory Measure Type:	Industrial
WDID:	8 36I011811
Received Date:	05/09/2008
Processed Date:	08/10/1995
Status:	Active
Status Date:	08/10/1995
Place Size:	100000
Place Size Unit:	SqFt

RITEWAY AUTO DISMANTLERS (Continued) **S102039351**

Contact:	Tiana Barton
Contact Title:	office manager
Contact Phone:	909-350-2576
Contact Email:	tmb_ian@yahoo.com
Operator Name:	Riteway Auto Dismantling
Operator Address:	15765 Arrow Blvd
Operator City:	Fontana
Operator State:	California
Operator Zip:	92335
Operator Contact:	KENNETH POTIKER
Operator Contact Title:	OWNER
Operator Contact Phone:	909-350-2576
Operator Contact Phone Ext:	100
Operator Contact Email:	kenpotiker@gmail.com
Operator Type:	Private Business
Developer State:	California
Emergency Phone:	909-350-2576
Dir Discharge Uswater Ind:	N
Receiving Water Name:	Santa Ana
Certifier:	KENNETH POTIKER
Certifier Title:	OWNER
Certification Date:	30-JUN-15
Primary Sic:	5015-Motor Vehicle Parts, Used

San Bern. Co. Permit:

Name:	RITEWAY AUTO DISMANTLERS
Address:	15765 ARROW HWY
City,State,Zip:	FONTANA, CA 92335
Region:	SAN BERNARDINO
Facility ID:	FA0005732
Owner:	RITEWAY AUTO DISMANTLERS
Permit Number:	PT0005206
Permit Category:	HAZARDOUS MATERIALS 4-10 CHEMICALS
Facility Status:	ACTIVE
Expiration Date:	10/31/2020

Name:	RITEWAY AUTO DISMANTLERS
Address:	15765 ARROW HWY
City,State,Zip:	FONTANA, CA 92335
Region:	SAN BERNARDINO
Facility ID:	FA0005732
Owner:	RITEWAY AUTO DISMANTLERS
Permit Number:	PT0005207
Permit Category:	SMALL QUANTITY GENERATOR
Facility Status:	ACTIVE
Expiration Date:	10/31/2020

WDS:

Name:	RITEWAY AUTO DISMANTLING
Address:	15765 Arrow Highway
City:	FONTANA
Facility ID:	Santa Ana River 36I011811
Facility Type:	Industrial - Facility that treats and/or disposes of liquid or semisolid wastes from any servicing, producing, manufacturing or processing operation of whatever nature, including mining, gravel

RITEWAY AUTO DISMANTLERS (Continued) **S102039351**

	washing, geothermal operations, air conditioning, ship building and repairing, oil production, storage and disposal operations, water pumping.
Facility Status:	Active - Any facility with a continuous or seasonal discharge that is under Waste Discharge Requirements.
NPDES Number:	CAS000001 The 1st 2 characters designate the state. The remaining 7 are assigned by the Regional Board
Subregion:	8
Agency Name:	RITEWAY AUTO DISMANTLING
Agency Address:	15765 ARROW HIGHWAY
Agency City,St,Zip:	FONTANA 92335
Agency Contact:	HOWARD POTIKER
Agency Telephone:	9093502576
Agency Type:	Private
SIC Code:	5015
Design Flow:	0
Baseline Flow:	0
POTW:	The facility is not a POTW.
Treat To Water:	Minor Threat to Water Quality. A violation of a regional board order should cause a relatively minor impairment of beneficial uses compared to a major or minor threat. Not: All nurds without a TTWQ will be considered a minor threat to water quality unless coded at a higher Level. A Zero (0) may be used to code those NURDS that are found to represent no threat to water quality.
Complexity:	Category C - Facilities having no waste treatment systems, such as cooling water dischargers or thosewho must comply through best management practices, facilities with passive waste treatment and disposal systems, such as septic systems with subsurface disposal, or dischargers having waste storage systems with land disposal such as dairy waste ponds.

CIWQS:

Name:	RITEWAY AUTO DISMANTLERS
Address:	15765 ARROW BLVD
City,State,Zip:	FONTANA, CA 92335
Agency:	Riteway Auto Dismantling
Agency Address:	15765 Arrow Blvd, Fontana, CA 92335
Place/Project Type:	Industrial - Motor Vehicle Parts, Used
SIC/NAICS:	5015
Region:	8
Program:	INDSTW
Regulatory Measure Status:	Active
Regulatory Measure Type:	Storm water industrial
Order Number:	2014-0057-DWQ
WDID:	8 36I011811
NPDES Number:	CAS000001
Effective Date:	08/10/1995
Enforcement Actions within 5 years:	2
Violations within 5 years:	2
Latitude:	34.09935
Longitude:	-117.44123

CERS:

Name:	RITEWAY AUTO DISMANTLERS
Address:	15765 ARROW BLVD
City,State,Zip:	FONTANA, CA 92335

RITEWAY AUTO DISMANTLERS (Continued) **S102039351**

Site ID: 540923
CERS ID: 254294
CERS Description: Industrial Facility Storm Water

Violations:

Site ID: 540923
Site Name: Riteway Auto Dismantlers
Violation Date: 07-01-2013
Citation: 2014-0057-DWQ - Industrial General Permit
Violation Description: SW - Late Report
Violation Notes: Failure to submit Annual Report for the reporting year 2012-2013 by July 1, 2013. Annual Report 2012-2013 1st Notice of Non-Compliance was sent out on July 31, 2013.
Violation Division: Water Boards
Violation Program: INDSTW
Violation Source: SMARTS

Site ID: 540923
Site Name: Riteway Auto Dismantlers
Violation Date: 07-15-2019
Citation: 2014-0057-DWQ - Industrial General Permit
Violation Description: SW - Late Report
Violation Notes: Failure to submit the 2018-2019 Annual Report by July 15, 2019.
Violation Division: Water Boards
Violation Program: INDSTW
Violation Source: SMARTS

Site ID: 540923
Site Name: Riteway Auto Dismantlers
Violation Date: 07-16-2018
Citation: 2014-0057-DWQ - Industrial General Permit
Violation Description: SW - Late Report
Violation Notes: Failure to submit Annual Report for the reporting year 2017-2018 by July 15, 2018.
Violation Division: Water Boards
Violation Program: INDSTW
Violation Source: SMARTS

Site ID: 540923
Site Name: Riteway Auto Dismantlers
Violation Date: 07-01-2012
Citation: 2014-0057-DWQ - Industrial General Permit
Violation Description: SW - Late Report
Violation Notes: 2011-2012 annual report late submission Site has not submit the 2011-2012 annual report by 07/02/2012. - 1st Notice of Non-Compliance sent on 08/09/2012, via certified mail to facility, CC to owner.
Violation Division: Water Boards
Violation Program: INDSTW
Violation Source: SMARTS

Site ID: 540923
Site Name: Riteway Auto Dismantlers
Violation Date: 08-14-2001
Citation: 2014-0057-DWQ - Industrial General Permit
Violation Description: SW - Deficient BMP Implementation
Violation Notes: Poor housekeeping. Standing oil. No BMPs. No designated stormwater sampling point.
Violation Division: Water Boards

RITEWAY AUTO DISMANTLERS (Continued) **S102039351**

Violation Program: INDSTW
Violation Source: SMARTS

Site ID: 540923
Site Name: Riteway Auto Dismantlers
Violation Date: 08-14-2001
Citation: 2014-0057-DWQ - Industrial General Permit
Violation Description: SW - Deficient BMP Implementation
Violation Notes: Storm water samples were not representative of facility discharge. Mr. Potiker indicated that storm water samples were collected from a low spot next to the dismantling pad, not from a discharge location. Poor housekeeping. Standing oil near axles.
Violation Division: Water Boards
Violation Program: INDSTW
Violation Source: SMARTS

Evaluation:
Eval General Type: Case Development Inspection
Eval Date: 07-25-2017
Violations Found: No
Eval Type: Industrial Storm Water Enforcement Follow-up
Eval Notes: Assisted Dinora in obtaining user id and password for her data entry person account and assisted in getting LRP's email changed so he could reset his password, link Dinora to the facility and then certify the Annual report once it has been entered into SMARTS.
Eval Division: Water Boards
Eval Program: INDSTW
Eval Source: SMARTS

Enforcement Action:
Site ID: 540923
Site Name: Riteway Auto Dismantlers
Site Address: 15765 ARROW BLVD
Site City: FONTANA
Site Zip: 92335
Enf Action Date: 07-31-2013
Enf Action Type: Industrial Storm Water Enforcement
Enf Action Description: Industrial Storm Water Enforcement
Enf Action Notes: Site has not submitted the 2012-2013 annual report by 07/01/2013. - 1st Notice of Non-Compliance sent on 07/31/2013, via certified mail to facility, CC to owner.
Enf Action Division: Water Boards
Enf Action Program: INDSTW
Enf Action Source: SMARTS

Site ID: 540923
Site Name: Riteway Auto Dismantlers
Site Address: 15765 ARROW BLVD
Site City: FONTANA
Site Zip: 92335
Enf Action Date: 08-08-2019
Enf Action Type: Industrial Storm Water Enforcement
Enf Action Description: Industrial Storm Water Enforcement
Enf Action Notes: Failure to submit the 2018-2019 Annual Report by July 15, 2019.
Enf Action Division: Water Boards
Enf Action Program: INDSTW

RITEWAY AUTO DISMANTLERS (Continued) **S102039351**

Enf Action Source:	SMARTS
Site ID:	540923
Site Name:	Riteway Auto Dismantlers
Site Address:	15765 ARROW BLVD
Site City:	FONTANA
Site Zip:	92335
Enf Action Date:	08-09-2012
Enf Action Type:	Industrial Storm Water Enforcement
Enf Action Description:	Industrial Storm Water Enforcement
Enf Action Notes:	2011-2012 annual report late submission Site has not submit the 2011-2012 annual report by 07/02/2012. - 1st Notice of Non-Compliance sent on 08/09/2012, via certified mail to facility, CC to owner.
Enf Action Division:	Water Boards
Enf Action Program:	INDSTW
Enf Action Source:	SMARTS
Site ID:	540923
Site Name:	Riteway Auto Dismantlers
Site Address:	15765 ARROW BLVD
Site City:	FONTANA
Site Zip:	92335
Enf Action Date:	08-10-2018
Enf Action Type:	Industrial Storm Water Enforcement
Enf Action Description:	Industrial Storm Water Enforcement
Enf Action Notes:	Failure to submit Annual Report for the reporting year 2017-2018 by July 15, 2018.
Enf Action Division:	Water Boards
Enf Action Program:	INDSTW
Enf Action Source:	SMARTS
Site ID:	540923
Site Name:	Riteway Auto Dismantlers
Site Address:	15765 ARROW BLVD
Site City:	FONTANA
Site Zip:	92335
Enf Action Date:	08-14-2001
Enf Action Type:	Notice of Violation
Enf Action Description:	Notice of Violation
Enf Action Notes:	Storm water samples were not representative of facility discharge. Mr. Potiker indicated that storm water samples were collected from a low spot next to the dismantling pad, not from a discharge location. Poor housekeeping. Standing oil near axles.
Enf Action Division:	Water Boards
Enf Action Program:	INDSTW
Enf Action Source:	SMARTS
Site ID:	540923
Site Name:	Riteway Auto Dismantlers
Site Address:	15765 ARROW BLVD
Site City:	FONTANA
Site Zip:	92335
Enf Action Date:	11-13-2001
Enf Action Type:	Notice of Violation
Enf Action Description:	Notice of Violation
Enf Action Notes:	BMP has not been implemented. Poor housekeeping. Standing oil. Stormwater collection point had not been established.

RITEWAY AUTO DISMANTLERS (Continued) **S102039351**

Enf Action Division:	Water Boards
Enf Action Program:	INDSTW
Enf Action Source:	SMARTS

Affiliation:

Affiliation Type Desc:	Owner/Operator
Entity Name:	Riteway Auto Dismantling
Entity Title:	Operator
Affiliation Address:	15765 Arrow Blvd
Affiliation City:	Fontana
Affiliation State:	CA
Affiliation Zip:	92335

B28 **RITEWAY AUTO DISMANTLERS** **RCRA NonGen / NLR** **1024790667**
NNE **15765 ARROW HWY** **CAL000091143**
< 1/8 **FONTANA, CA 92335**
0.005 mi.
27 ft. **Site 2 of 20 in cluster B**

Relative: **Higher**
Actual: **1246 ft.**

RCRA Listings:

Date Form Received by Agency:	1993-05-20 00:00:00.0
Handler Name:	RITEWAY AUTO DISMANTLERS
Handler Address:	15765 ARROW HWY
Handler City,State,Zip:	FONTANA, CA 92335-0000
EPA ID:	CAL000091143
Contact Name:	ANA RAMOS
Contact Address:	15765 ARROW BLVD
Contact City,State,Zip:	FONTANA, CA 92335
Contact Telephone:	909-350-2576
Contact Fax:	909-350-3497
Contact Email:	RMS_ANA@YAHOO.COM
EPA Region:	09
Federal Waste Generator Description:	Not a generator, verified
Active Site Indicator:	Handler Activities
Mailing Address:	15765 ARROW BLVD
Mailing City,State,Zip:	FONTANA, CA 92335-0000
Owner Name:	KENNETH POTIKER
Owner Type:	Other
Operator Name:	ANA RAMOS
Operator Type:	Other
Short-Term Generator Activity:	No
Importer Activity:	No
Mixed Waste Generator:	No
Transporter Activity:	No
Transfer Facility Activity:	No
Recycler Activity with Storage:	No
Small Quantity On-Site Burner Exemption:	No
Smelting Melting and Refining Furnace Exemption:	No
Underground Injection Control:	No
Off-Site Waste Receipt:	No
Universal Waste Indicator:	Yes
Universal Waste Destination Facility:	Yes
Federal Universal Waste:	No
Active Site State-Reg Handler:	---
Hazardous Secondary Material Indicator:	N
Commercial TSD Indicator:	No

RITEWAY AUTO DISMANTLERS (Continued) **1024790667**

2018 GPRA Permit Baseline:	Not on the Baseline
2018 GPRA Renewals Baseline:	Not on the Baseline
202 GPRA Corrective Action Baseline:	No
Corrective Action Workload Universe:	No
Subject to Corrective Action Universe:	No
Non-TSDFs Where RCRA CA has Been Imposed Universe:	No
TSDFs Potentially Subject to CA Under 3004 (u)/(v) Universe:	No
TSDFs Only Subject to CA under Discretionary Auth Universe:	No
Corrective Action Priority Ranking:	No NCAPS ranking
Environmental Control Indicator:	No
Institutional Control Indicator:	No
Human Exposure Controls Indicator:	N/A
Groundwater Controls Indicator:	N/A
Significant Non-Complier Universe:	No
Unaddressed Significant Non-Complier Universe:	No
Addressed Significant Non-Complier Universe:	No
Significant Non-Complier With a Compliance Schedule Universe:	No
Handler Date of Last Change:	2018-09-05 15:42:15.0
Recognized Trader-Importer:	No
Recognized Trader-Exporter:	No
Importer of Spent Lead Acid Batteries:	No
Exporter of Spent Lead Acid Batteries:	No
Recycler Activity Without Storage:	No
Manifest Broker:	No
Sub-Part P Indicator:	No

Handler - Owner Operator:

Owner/Operator Indicator:	Operator
Owner/Operator Name:	ANA RAMOS
Legal Status:	Other
Owner/Operator Address:	15765 ARROW BLVD
Owner/Operator City,State,Zip:	FONTANA, CA 92335
Owner/Operator Telephone:	909-350-2576

Owner/Operator Indicator:	Owner
Owner/Operator Name:	KENNETH POTIKER
Legal Status:	Other
Owner/Operator Address:	15765 ARROW BLVD
Owner/Operator City,State,Zip:	FONTANA, CA 92335-1208
Owner/Operator Telephone:	909-350-2576

Historic Generators:

Receive Date:	1993-05-20 00:00:00.0
Handler Name:	RITEWAY AUTO DISMANTLERS
Federal Waste Generator Description:	Not a generator, verified
Large Quantity Handler of Universal Waste:	No
Recognized Trader Importer:	No
Recognized Trader Exporter:	No
Spent Lead Acid Battery Importer:	No
Spent Lead Acid Battery Exporter:	No
Current Record:	Yes

B29 **RITEWAY AUTO DISMANTLERS** **CERS HAZ WASTE** **S113055881**
NNE **15765 ARROW HWY** **HAZNET** **N/A**
< 1/8 **FONTANA, CA 92335** **CERS**
0.005 mi. **HWTS**
27 ft. **Site 3 of 20 in cluster B**

Relative: Higher

Actual: 1246 ft.

CERS HAZ WASTE:

Name:	RITEWAY AUTO DISMANTLERS
Address:	15765 ARROW HWY
City,State,Zip:	FONTANA, CA 92335
Site ID:	148263
CERS ID:	10043854
CERS Description:	Hazardous Waste Generator

HAZNET:

Name:	RITEWAY AUTO DISMANTLERS
Address:	15765 ARROW HWY
City,State,Zip:	FONTANA, CA 923350000
Contact:	ANA RAMOS
Telephone:	9093502576
Mailing Address:	15765 ARROW BLVD
Year:	2019
Gepaid:	CAL000091143
TSD EPA ID:	CAD982444481
CA Waste Code:	343 - Unspecified organic liquid mixture
Disposal Method:	H141 - Storage, Bulking, And/Or Transfer Off Site--No Treatment/Reovery (H010-H129) Or (H131-H135)
Tons:	1.08800
Year:	2018
Gepaid:	CAL000091143
TSD EPA ID:	CAD982444481
CA Waste Code:	343 - Unspecified organic liquid mixture
Disposal Method:	H141 - Storage, Bulking, And/Or Transfer Off Site--No Treatment/Reovery (H010-H129) Or (H131-H135)
Tons:	0.65280
Year:	2017
Gepaid:	CAL000091143
TSD EPA ID:	CAD982444481
CA Waste Code:	343 - Unspecified organic liquid mixture
Disposal Method:	H141 - Storage, Bulking, And/Or Transfer Off Site--No Treatment/Reovery (H010-H129) Or (H131-H135)
Tons:	2.975
Year:	2000
Gepaid:	CAL000091143
TSD EPA ID:	CAT080025711
CA Waste Code:	134 - Aqueous solution with total organic residues less than 10 percent
Disposal Method:	H01 - Transfer Station
Tons:	0.84
Year:	1999
Gepaid:	CAL000091143
TSD EPA ID:	CAT080025711
CA Waste Code:	134 - Aqueous solution with total organic residues less than 10 percent

RITEWAY AUTO DISMANTLERS (Continued) **S113055881**

Disposal Method: H01 - Transfer Station
Tons: 1.26

Year: 1998
Gepaid: CAL000091143
TSD EPA ID: CAT080025711
CA Waste Code: 134 - Aqueous solution with total organic residues less than 10 percent
Disposal Method: R01 - Recycler
Tons: 0.756

Year: 1998
Gepaid: CAL000091143
TSD EPA ID: CAT080013352
CA Waste Code: 133 - Aqueous solution with total organic residues 10 percent or more
Disposal Method: R01 - Recycler
Tons: 0.9382

Year: 1997
Gepaid: CAL000091143
TSD EPA ID: CAT080013352
CA Waste Code: 133 - Aqueous solution with total organic residues 10 percent or more
Disposal Method: R01 - Recycler
Tons: 1.8765

Year: 1996
Gepaid: CAL000091143
TSD EPA ID: CAT080013352
CA Waste Code: 133 - Aqueous solution with total organic residues 10 percent or more
Disposal Method: R01 - Recycler
Tons: 2.085

Year: 1995
Gepaid: CAL000091143
TSD EPA ID: CAT080013352
CA Waste Code: 135 - Unspecified aqueous solution
Disposal Method: R01 - Recycler
Tons: 1.365

Click this hyperlink while viewing on your computer to access additional CA HAZNET: detail in the EDR Site Report.

Additional Info:
Year: 1999
Gen EPA ID: CAL000091143

Shipment Date: 19990823
Creation Date: 10/28/1999 0:00:00
Receipt Date: 19990823
Manifest ID: 99127082
Trans EPA ID: CAD028277036
TSDF EPA ID: CAT080025711
Waste Code Description: 134 - Aqueous solution with <10% total organic residues
Meth Code: H01 - Transfer Station
Quantity Tons: 0.84
Waste Quantity: 200

RITEWAY AUTO DISMANTLERS (Continued) **S113055881**

Quantity Unit: G

Shipment Date: 19990526
Creation Date: 7/13/1999 0:00:00
Receipt Date: 19990526
Manifest ID: 99005983
Trans EPA ID: CAD028277036
TSDF EPA ID: CAT080025711
Waste Code Description: 134 - Aqueous solution with <10% total organic residues
Meth Code: H01 - Transfer Station
Quantity Tons: 0.42
Waste Quantity: 100
Quantity Unit: G

Additional Info:
Year: 1995
Gen EPA ID: CAL000091143

Shipment Date: 19950522
Creation Date: 10/24/1995 0:00:00
Receipt Date: 19950522
Manifest ID: 95249750
Trans EPA ID: CAD028277036
TSDF EPA ID: CAT080013352
Waste Code Description: 135 - Unspecified aqueous solution
Meth Code: R01 - Recycler
Quantity Tons: 0.63
Waste Quantity: 150
Quantity Unit: G

Shipment Date: 19950126
Creation Date: 3/29/1996 0:00:00
Receipt Date: 19950126
Manifest ID: 93699579
Trans EPA ID: CAD028277036
TSDF EPA ID: CAT080013352
TSDF Alt EPA ID: CAT080013352
Waste Code Description: 135 - Unspecified aqueous solution
Meth Code: R01 - Recycler
Quantity Tons: 0.735
Waste Quantity: 175
Quantity Unit: G

Additional Info:
Year: 2017
Gen EPA ID: CAL000091143

Shipment Date: 20170824
Creation Date: 8/1/2018 18:30:18
Receipt Date: 20170825
Manifest ID: 017179119JJK
Trans EPA ID: CAR000172460
Trans Name: ENVIRONMENTAL LOGISTICS INC
TSDF EPA ID: CAD982444481
Trans Name: FILTER RECYCLING SERVICES INC
Waste Code Description: 343 - Unspecified organic liquid mixture

RITEWAY AUTO DISMANTLERS (Continued) **S113055881**

Meth Code:	H141 - Storage, Bulking, And/Or Transfer Off Site--No Treatment/Reovery (H010-H129) Or (H131-H135)
Quantity Tons:	0.51
Waste Quantity:	150
Quantity Unit:	G
Shipment Date:	20170725
Creation Date:	5/21/2018 18:32:48
Receipt Date:	20170727
Manifest ID:	017381835JJK
Trans EPA ID:	CAR000172460
Trans Name:	ENVIRONMENTAL LOGISTICS INC
TSDF EPA ID:	CAD982444481
Trans Name:	FILTER RECYCLING SERVICES INC
Waste Code Description:	343 - Unspecified organic liquid mixture
Meth Code:	H141 - Storage, Bulking, And/Or Transfer Off Site--No Treatment/Reovery (H010-H129) Or (H131-H135)
Quantity Tons:	1.19
Waste Quantity:	350
Quantity Unit:	G
Shipment Date:	20170718
Creation Date:	5/17/2018 18:32:12
Receipt Date:	20170719
Manifest ID:	017381815JJK
Trans EPA ID:	CAR000172460
Trans Name:	ENVIRONMENTAL LOGISTICS INC
TSDF EPA ID:	CAD982444481
Trans Name:	FILTER RECYCLING SERVICES INC
Waste Code Description:	343 - Unspecified organic liquid mixture
Meth Code:	H141 - Storage, Bulking, And/Or Transfer Off Site--No Treatment/Reovery (H010-H129) Or (H131-H135)
Quantity Tons:	1.275
Waste Quantity:	375
Quantity Unit:	G

Additional Info:

Year:	2000
Gen EPA ID:	CAL000091143
Shipment Date:	20000303
Creation Date:	5/1/2000 0:00:00
Receipt Date:	20000303
Manifest ID:	99773962
Trans EPA ID:	CAD028277036
TSDF EPA ID:	CAT080025711
Waste Code Description:	134 - Aqueous solution with <10% total organic residues
Meth Code:	H01 - Transfer Station
Quantity Tons:	0.84
Waste Quantity:	200
Quantity Unit:	G

Additional Info:

Year:	1996
Gen EPA ID:	CAL000091143

RITEWAY AUTO DISMANTLERS (Continued) **S113055881**

Shipment Date: 19961217
Creation Date: 5/20/1997 0:00:00
Receipt Date: 19961217
Manifest ID: 96347517
Trans EPA ID: CAD028277036
TSDF EPA ID: CAT080013352
Waste Code Description: 133 - Aqueous solution with 10% or more total organic residues
Meth Code: R01 - Recycler
Quantity Tons: 0.834
Waste Quantity: 200
Quantity Unit: G

Shipment Date: 19960418
Creation Date: 10/16/1996 0:00:00
Receipt Date: 19960419
Manifest ID: 95910205
Trans EPA ID: CAD028277036
TSDF EPA ID: CAT080013352
Waste Code Description: 133 - Aqueous solution with 10% or more total organic residues
Meth Code: R01 - Recycler
Quantity Tons: 1.251
Waste Quantity: 300
Quantity Unit: G

Additional Info:
Year: 1998
Gen EPA ID: CAL000091143

Shipment Date: 19981026
Creation Date: 12/10/1998 0:00:00
Receipt Date: 19981026
Manifest ID: 98511806
Trans EPA ID: CAD028277036
TSDF EPA ID: CAT080025711
Waste Code Description: 134 - Aqueous solution with <10% total organic residues
Meth Code: R01 - Recycler
Quantity Tons: 0.756
Waste Quantity: 180
Quantity Unit: G

Shipment Date: 19980605
Creation Date: 9/3/1998 0:00:00
Receipt Date: 19980608
Manifest ID: 98004480
Trans EPA ID: CAD028277036
TSDF EPA ID: CAT080013352
Waste Code Description: 133 - Aqueous solution with 10% or more total organic residues
Meth Code: R01 - Recycler
Quantity Tons: 0.9382
Waste Quantity: 225
Quantity Unit: G

Additional Info:
Year: 1997
Gen EPA ID: CAL000091143

RITEWAY AUTO DISMANTLERS (Continued) **S113055881**

Shipment Date:	19971211
Creation Date:	7/23/1998 0:00:00
Receipt Date:	19971211
Manifest ID:	96829125
Trans EPA ID:	CAD028277036
TSDF EPA ID:	CAT080013352
Waste Code Description:	133 - Aqueous solution with 10% or more total organic residues
Meth Code:	R01 - Recycler
Quantity Tons:	1.0425
Waste Quantity:	250
Quantity Unit:	G

Shipment Date:	19970731
Creation Date:	12/11/1997 0:00:00
Receipt Date:	19970803
Manifest ID:	96828133
Trans EPA ID:	CAD028277036
TSDF EPA ID:	CAT080013352
Waste Code Description:	133 - Aqueous solution with 10% or more total organic residues
Meth Code:	R01 - Recycler
Quantity Tons:	0.834
Waste Quantity:	200
Quantity Unit:	G

CERS:

Name:	RITEWAY AUTO DISMANTLERS
Address:	15765 ARROW HWY
City,State,Zip:	FONTANA, CA 92335
Site ID:	148263
CERS ID:	10043854
CERS Description:	Chemical Storage Facilities

Violations:

Site ID:	148263
Site Name:	RITEWAY AUTO DISMANTLERS
Violation Date:	06-08-2017
Citation:	HSC 6.95 25505(a)(4) - California Health and Safety Code, Chapter 6.95, Section(s) 25505(a)(4)
Violation Description:	Failure to provide initial and annual training to all employees in safety procedures in the event of a release or threatened release of a hazardous material or failure to document and maintain training records for a minimum of three years.
Violation Notes:	NO EMPLOYEE SAFETY TRAINING DOCUMENTATION WAS AVAILABLE FOR EXAMINATION.
Violation Division:	San Bernardino County Fire Department
Violation Program:	HMRRP
Violation Source:	CERS

Site ID:	148263
Site Name:	RITEWAY AUTO DISMANTLERS
Violation Date:	06-08-2017
Citation:	HSC 6.5 Multiple - California Health and Safety Code, Chapter 6.5, Section(s) Multiple
Violation Description:	Hazardous Waste Generator Program - Operations/Maintenance - General
Violation Notes:	Failure to manage hazardous waste lawfully (CHSC 25154) USED OIL AND OIL/ABSORBENT WASTE CONTAINERS ARE STORED ON SOIL. HAZARDOUS WASTE CONTAINERS MUST BE STORED ON A NON POROUS SURFACE.

RITEWAY AUTO DISMANTLERS (Continued) **S113055881**

Violation Division: San Bernardino County Fire Department
Violation Program: HW
Violation Source: CERS

Site ID: 148263
Site Name: RITEWAY AUTO DISMANTLERS
Violation Date: 11-12-2013
Citation: HSC 6.67 Multiple - California Health and Safety Code, Chapter 6.67, Section(s) Multiple
Violation Description: Haz Waste Generator Program - Operations/Maintenance - General
Violation Notes: Returned to compliance on 01/06/2014. Failure to label hazardous waste containers (CCR 66262.34(f)(3))
Violation Division: San Bernardino County Fire Department
Violation Program: HW
Violation Source: CERS

Site ID: 148263
Site Name: RITEWAY AUTO DISMANTLERS
Violation Date: 11-12-2013
Citation: HSC 6.67 Multiple - California Health and Safety Code, Chapter 6.67, Section(s) Multiple
Violation Description: Haz Waste Generator Program - Operations/Maintenance - General
Violation Notes: Returned to compliance on 01/06/2014. Failure to keep hazardous waste containers closed when not in active use (CCR 66265.173(a))
Violation Division: San Bernardino County Fire Department
Violation Program: HW
Violation Source: CERS

Site ID: 148263
Site Name: RITEWAY AUTO DISMANTLERS
Violation Date: 11-12-2013
Citation: HSC 6.67 Multiple - California Health and Safety Code, Chapter 6.67, Section(s) Multiple
Violation Description: Haz Waste Generator Program - Operations/Maintenance - General
Violation Notes: Returned to compliance on 01/06/2014. Failure to inspect Hazardous Waste container storage areas weekly (CCR 66265.174)
Violation Division: San Bernardino County Fire Department
Violation Program: HW
Violation Source: CERS

Site ID: 148263
Site Name: RITEWAY AUTO DISMANTLERS
Violation Date: 06-08-2017
Citation: HSC 6.5 Multiple - California Health and Safety Code, Chapter 6.5, Section(s) Multiple
Violation Description: Hazardous Waste Generator Program - Operations/Maintenance - General
Violation Notes: Failure to note accumulation start date on labels (CCR 66262.34(f)(2)) ACCUMULATION START DATES WERE LACKING ON HAZARDOUS WASTE CONTAINERS.
Violation Division: San Bernardino County Fire Department
Violation Program: HW
Violation Source: CERS

Site ID: 148263
Site Name: RITEWAY AUTO DISMANTLERS
Violation Date: 06-08-2017
Citation: HSC 6.95 25508.2 - California Health and Safety Code, Chapter 6.95, Section(s) 25508.2

RITEWAY AUTO DISMANTLERS (Continued) **S113055881**

Violation Description:	Failure to annually review and electronically certify that the business plan is complete and accurate on or before the annual due date.
Violation Notes:	BUSINESS PLAN ANNUAL UPDATE HAS NOT BEEN SUBMITTED TO THE "CERS" DATABASE.
Violation Division:	San Bernardino County Fire Department
Violation Program:	HMRRP
Violation Source:	CERS
Site ID:	148263
Site Name:	RITEWAY AUTO DISMANTLERS
Violation Date:	06-08-2017
Citation:	HSC 6.5 Multiple - California Health and Safety Code, Chapter 6.5, Section(s) Multiple
Violation Description:	Hazardous Waste Generator Program - Training - General
Violation Notes:	Failure to train facility personnel in hazardous waste management procedures (CCR 66265.16)
Violation Division:	San Bernardino County Fire Department
Violation Program:	HW
Violation Source:	CERS
Site ID:	148263
Site Name:	RITEWAY AUTO DISMANTLERS
Violation Date:	11-12-2013
Citation:	HSC 6.67 Multiple - California Health and Safety Code, Chapter 6.67, Section(s) Multiple
Violation Description:	Haz Waste Generator Program - Operations/Maintenance - General
Violation Notes:	Returned to compliance on 01/06/2014. Failure to manage hazardous waste lawfully (CHSC 25154)
Violation Division:	San Bernardino County Fire Department
Violation Program:	HW
Violation Source:	CERS
Site ID:	148263
Site Name:	RITEWAY AUTO DISMANTLERS
Violation Date:	11-12-2013
Citation:	HSC 6.67 Multiple - California Health and Safety Code, Chapter 6.67, Section(s) Multiple
Violation Description:	Haz Waste Generator Program - Operations/Maintenance - General
Violation Notes:	Returned to compliance on 01/06/2014. Hazardous waste accumulation time exceeded (CCR 66262.34(a))
Violation Division:	San Bernardino County Fire Department
Violation Program:	HW
Violation Source:	CERS
Site ID:	148263
Site Name:	RITEWAY AUTO DISMANTLERS
Violation Date:	11-12-2013
Citation:	HSC 6.67 Multiple - California Health and Safety Code, Chapter 6.67, Section(s) Multiple
Violation Description:	Haz Waste Generator Program - Operations/Maintenance - General
Violation Notes:	Returned to compliance on 01/06/2014. Failure to store hazardous waste in sound containers (CCR 66265.171)
Violation Division:	San Bernardino County Fire Department
Violation Program:	HW
Violation Source:	CERS

RITEWAY AUTO DISMANTLERS (Continued) **S113055881**

Site ID:	148263
Site Name:	RITEWAY AUTO DISMANTLERS
Violation Date:	06-08-2017
Citation:	22 CCR 15 66265.16 - California Code of Regulations, Title 22, Chapter 15, Section(s) 66265.16
Violation Description:	Failure to provide employees with hazardous waste training within the first six months after the date of their employment or assignment to a facility, or to a new position at a facility and annually thereafter. Training records on current personnel shall be kept until closure of the facility and for former employees the record shall be kept for at least three years from the date the employee last worked at the facility.
Violation Division:	San Bernardino County Fire Department
Violation Program:	HW
Violation Source:	CERS

Site ID:	148263
Site Name:	RITEWAY AUTO DISMANTLERS
Violation Date:	11-12-2013
Citation:	HSC 6.95 25505(a) - California Health and Safety Code, Chapter 6.95, Section(s) 25505(a)
Violation Description:	Owner/Operator failed to complete and/or submit a Hazardous Materials Business Plan when storing hazardous materials at or above the thresholds quantities of 55 gallons/500 lbs/200 cubic feet.
Violation Notes:	Returned to compliance on 01/06/2014.
Violation Division:	San Bernardino County Fire Department
Violation Program:	HMRRP
Violation Source:	CERS

Site ID:	148263
Site Name:	RITEWAY AUTO DISMANTLERS
Violation Date:	11-12-2013
Citation:	HSC 6.67 Multiple - California Health and Safety Code, Chapter 6.67, Section(s) Multiple
Violation Description:	Haz Waste Generator Program - Operations/Maintenance - General
Violation Notes:	Returned to compliance on 01/06/2014. Failure to manage used oil lawfully (CHSC 25250.4)
Violation Division:	San Bernardino County Fire Department
Violation Program:	HW
Violation Source:	CERS

Site ID:	148263
Site Name:	RITEWAY AUTO DISMANTLERS
Violation Date:	11-12-2013
Citation:	HSC 6.67 Multiple - California Health and Safety Code, Chapter 6.67, Section(s) Multiple
Violation Description:	Haz Waste Generator Program - Operations/Maintenance - General
Violation Notes:	Returned to compliance on 01/06/2014. Failure to note accumulation start date on labels (CCR 66262.34(f)(2))
Violation Division:	San Bernardino County Fire Department
Violation Program:	HW
Violation Source:	CERS

Site ID:	148263
Site Name:	RITEWAY AUTO DISMANTLERS
Violation Date:	06-08-2017
Citation:	HSC 6.5 Multiple - California Health and Safety Code, Chapter 6.5,

RITEWAY AUTO DISMANTLERS (Continued) **S113055881**

	Section(s) Multiple
Violation Description:	Hazardous Waste Generator Program - Operations/Maintenance - General
Violation Notes:	Failure to operate and maintain facility to prevent a fire, spill or release (CCR 66265.31) OIL SPILLS MIXED WITH ABSORBENT MATERIAL WERE PRESENT IN THE FACILITY DISMANTLING AREA, THE ENGINE WASHING AREA, THE TRENCH DRAIN AND SUMP AREAS, AND ENGINE PARTS STORAGE AREAS IN THE STORAGE YARD.
Violation Division:	San Bernardino County Fire Department
Violation Program:	HW
Violation Source:	CERS
Site ID:	148263
Site Name:	RITEWAY AUTO DISMANTLERS
Violation Date:	06-08-2017
Citation:	HSC 6.5 Multiple - California Health and Safety Code, Chapter 6.5, Section(s) Multiple
Violation Description:	Hazardous Waste Generator Program - Operations/Maintenance - General
Violation Notes:	Failure to complete hazardous waste labels (CCR 66262.34(f)(3)) ACCUMULATION START DATE LABELING WAS LACKING ON USED OIL AND WASTE COOLANT BULK CONTAINERS.
Violation Division:	San Bernardino County Fire Department
Violation Program:	HW
Violation Source:	CERS
Site ID:	148263
Site Name:	RITEWAY AUTO DISMANTLERS
Violation Date:	11-12-2013
Citation:	HSC 6.67 Multiple - California Health and Safety Code, Chapter 6.67, Section(s) Multiple
Violation Description:	Haz Waste Generator Program - Operations/Maintenance - General
Violation Notes:	Returned to compliance on 01/06/2014. Failure to operate and maintain facility to prevent a fire, spill or release (CCR 66265.31)
Violation Division:	San Bernardino County Fire Department
Violation Program:	HW
Violation Source:	CERS
Site ID:	148263
Site Name:	RITEWAY AUTO DISMANTLERS
Violation Date:	11-12-2013
Citation:	HSC 6.67 Multiple - California Health and Safety Code, Chapter 6.67, Section(s) Multiple
Violation Description:	Haz Waste Generator Program - Operations/Maintenance - General
Violation Notes:	Returned to compliance on 01/06/2014. Hazardous Waste containers leaking (CCR 66265.173(b))
Violation Division:	San Bernardino County Fire Department
Violation Program:	HW
Violation Source:	CERS
Site ID:	148263
Site Name:	RITEWAY AUTO DISMANTLERS
Violation Date:	06-08-2017
Citation:	HSC 6.5 Multiple - California Health and Safety Code, Chapter 6.5, Section(s) Multiple
Violation Description:	Hazardous Waste Generator Program - Operations/Maintenance - General
Violation Notes:	Failure to manage used oil lawfully (CHSC 25250.4) USED OIL BULK CONTAINER LACKS THE REQUIRED LABELING.
Violation Division:	San Bernardino County Fire Department

RITEWAY AUTO DISMANTLERS (Continued) **S113055881**

Violation Program: HW
Violation Source: CERS

Site ID: 148263
Site Name: RITEWAY AUTO DISMANTLERS
Violation Date: 06-08-2017
Citation: HSC 6.95 25508(a)(1) - California Health and Safety Code, Chapter 6.95, Section(s) 25508(a)(1)
Violation Description: Failure to complete and electronically submit hazardous material inventory information for all reportable hazardous materials on site at or above reportable quantities.
Violation Notes: THERE ARE ERRORS AND OMISSION IN THE HAZARDOUS MATERIAL INVENTORY.
Violation Division: San Bernardino County Fire Department
Violation Program: HMRRP
Violation Source: CERS

Site ID: 148263
Site Name: RITEWAY AUTO DISMANTLERS
Violation Date: 06-08-2017
Citation: HSC 6.5 Multiple - California Health and Safety Code, Chapter 6.5, Section(s) Multiple
Violation Description: Hazardous Waste Generator Program - Operations/Maintenance - General
Violation Notes: Hazardous Waste containers leaking (CCR 66265.173(b)) OIL/WATER SPILL WAS PRESENT ON THE GROUND SURFACE UNDER OIL/WATER WASTE BULK CONTAINER.
Violation Division: San Bernardino County Fire Department
Violation Program: HW
Violation Source: CERS

Site ID: 148263
Site Name: RITEWAY AUTO DISMANTLERS
Violation Date: 06-08-2017
Citation: HSC 6.5 Multiple - California Health and Safety Code, Chapter 6.5, Section(s) Multiple
Violation Description: Hazardous Waste Generator Program - Operations/Maintenance - General
Violation Notes: Failure to label hazardous waste containers (CCR 66262.34(f)(3)) OIL/ABSORBENT WASTE CONTAINERS AND OIL/WATER WASTE BULK CONTAINER LACKED HAZARDOUS WASTE LABELING.
Violation Division: San Bernardino County Fire Department
Violation Program: HW
Violation Source: CERS

Evaluation:
Eval General Type: Compliance Evaluation Inspection
Eval Date: 06-08-2017
Violations Found: Yes
Eval Type: Routine done by local agency
Eval Notes: REGULAR INSPECTION.
Eval Division: San Bernardino County Fire Department
Eval Program: HMRRP
Eval Source: CERS

Eval General Type: Compliance Evaluation Inspection
Eval Date: 06-08-2017
Violations Found: Yes
Eval Type: Routine done by local agency
Eval Notes: REGULAR INSPECTION.

RITEWAY AUTO DISMANTLERS (Continued) **S113055881**

Eval Division: San Bernardino County Fire Department
Eval Program: HW
Eval Source: CERS

Eval General Type: Compliance Evaluation Inspection
Eval Date: 11-12-2013
Violations Found: Yes
Eval Type: Routine done by local agency
Eval Notes: RITEWAY INSPECTION
Eval Division: San Bernardino County Fire Department
Eval Program: HW
Eval Source: CERS

Eval General Type: Compliance Evaluation Inspection
Eval Date: 11-12-2013
Violations Found: Yes
Eval Type: Routine done by local agency
Eval Notes: RITEWAY INSPECTION
Eval Division: San Bernardino County Fire Department
Eval Program: HMRRP
Eval Source: CERS

Enforcement Action:
Site ID: 148263
Site Name: RITEWAY AUTO DISMANTLERS
Site Address: 15765 ARROW HWY
Site City: FONTANA
Site Zip: 92335
Enf Action Date: 06-08-2017
Enf Action Type: Notice of Violation (Unified Program)
Enf Action Description: Notice of Violation Issued by the Inspector at the Time of Inspection
Enf Action Division: San Bernardino County Fire Department
Enf Action Program: HMRRP
Enf Action Source: CERS

Site ID: 148263
Site Name: RITEWAY AUTO DISMANTLERS
Site Address: 15765 ARROW HWY
Site City: FONTANA
Site Zip: 92335
Enf Action Date: 06-08-2017
Enf Action Type: Notice of Violation (Unified Program)
Enf Action Description: Notice of Violation Issued by the Inspector at the Time of Inspection
Enf Action Division: San Bernardino County Fire Department
Enf Action Program: HW
Enf Action Source: CERS

Site ID: 148263
Site Name: RITEWAY AUTO DISMANTLERS
Site Address: 15765 ARROW HWY
Site City: FONTANA
Site Zip: 92335
Enf Action Date: 11-12-2013
Enf Action Type: Notice of Violation (Unified Program)
Enf Action Description: Notice of Violation Issued by the Inspector at the Time of Inspection
Enf Action Division: San Bernardino County Fire Department
Enf Action Program: HMRRP

RITEWAY AUTO DISMANTLERS (Continued) **S113055881**

Enf Action Source: CERS

Site ID: 148263
Site Name: RITEWAY AUTO DISMANTLERS
Site Address: 15765 ARROW HWY
Site City: FONTANA
Site Zip: 92335
Enf Action Date: 11-12-2013
Enf Action Type: Notice of Violation (Unified Program)
Enf Action Description: Notice of Violation Issued by the Inspector at the Time of Inspection
Enf Action Division: San Bernardino County Fire Department
Enf Action Program: HW
Enf Action Source: CERS

Coordinates:
Site ID: 148263
Facility Name: RITEWAY AUTO DISMANTLERS
Env Int Type Code: HWG
Program ID: 10043854
Ref Point Type Desc: Unknown
Latitude: 34.099250
Longitude: -117.461120

Affiliation:
Affiliation Type Desc: Facility Mailing Address
Entity Name: Mailing Address
Affiliation Address: 15765 ARROW HWY
Affiliation City: FONTANA
Affiliation State: CA
Affiliation Zip: 92335

Affiliation Type Desc: CUPA District
Entity Name: San Bernardino County Fire
Affiliation Address: 620 South E Street
Affiliation City: San Bernardino
Affiliation State: CA
Affiliation Zip: 92415-0153
Affiliation Phone: (909) 386-8401

Affiliation Type Desc: Parent Corporation
Entity Name: RITEWAY AUTO DISMANTLERS

Affiliation Type Desc: Environmental Contact
Entity Name: KENNETH POTIKER
Affiliation Address: 15765 ARROW HWY
Affiliation City: FONTANA
Affiliation State: CA
Affiliation Zip: 92335

Affiliation Type Desc: Legal Owner
Entity Name: RITEWAY AUTO DISMANTLERS
Affiliation Address: 15765 ARROW HWY
Affiliation City: FONTANA
Affiliation State: CA
Affiliation Country: United States
Affiliation Zip: 92335

RITEWAY AUTO DISMANTLERS (Continued) **S113055881**

Affiliation Phone: (909) 350-2576

Affiliation Type Desc: Operator
Entity Name: KENNETH POTIKER
Affiliation Phone: (909) 561-9559

HWTS:
Name: RITEWAY AUTO DISMANTLERS
Address: 15765 ARROW HWY
City,State,Zip: FONTANA, CA 923350000
EPA ID: CAL000091143
Create Date: 05/20/1993
Last Act Date: 12/17/2019
Mailing Address: 15765 ARROW BLVD
Mailing City,State,Zip: FONTANA, CA 923350000
Owner Name: KENNETH POTIKER
Owner Address: 15765 ARROW BLVD
Owner City,State,Zip: FONTANA, CA 923351208
Contact Name: ANA RAMOS
Contact Address: 15765 ARROW BLVD
City,State,Zip: FONTANA, CA 92335

NAICS:
EPA ID: CAL000091143
Create Date: 2005-09-27 15:01:35
NAICS Code: 42114
NAICS Description: Motor Vehicle Parts (Used) Wholesalers
Issued EPA ID Date: 1993-05-20 00:00:00
Facility Name: RITEWAY AUTO DISMANTLERS
Facility Address: 15765 ARROW HWY
Facility City: FONTANA
Facility County: 36
Facility State: CA
Facility Zip: 923350000

B30 **ALCAZARS AUTO** **RCRA NonGen / NLR** **1024869851**
North **15750 ARROW BKVD 1E** **CAL000438475**
< 1/8 **FONTANA, CA 92335**
0.013 mi.
66 ft. **Site 4 of 20 in cluster B**

Relative:
Higher

Actual:
1246 ft.

RCRA Listings:
Date Form Received by Agency: 2018-08-16 00:00:00.0
Handler Name: ALCAZARS AUTO
Handler Address: 15750 ARROW BKVD 1E
Handler City,State,Zip: FONTANA, CA 92335
EPA ID: CAL000438475
Contact Name: GERRARDO ALCAZAR
Contact Address: 8328 JUNIPER AVE APT B
Contact City,State,Zip: FONTANA, CA 92335
Contact Telephone: 909-343-8299
Contact Email: JERRYALCAZAR15@YAHOO.COM
EPA Region: 09
Federal Waste Generator Description: Not a generator, verified
Active Site Indicator: Handler Activities
Mailing Address: 8328 JUNIPER AVE APT B

ALCAZARS AUTO (Continued) **1024869851**

Mailing City,State,Zip:	FONTANA, CA 92335
Owner Name:	GERARDO ALCAZAR
Owner Type:	Other
Operator Name:	GERRARDO ALCAZAR
Operator Type:	Other
Short-Term Generator Activity:	No
Importer Activity:	No
Mixed Waste Generator:	No
Transporter Activity:	No
Transfer Facility Activity:	No
Recycler Activity with Storage:	No
Small Quantity On-Site Burner Exemption:	No
Smelting Melting and Refining Furnace Exemption:	No
Underground Injection Control:	No
Off-Site Waste Receipt:	No
Universal Waste Indicator:	Yes
Universal Waste Destination Facility:	Yes
Federal Universal Waste:	No
Active Site State-Reg Handler:	---
Hazardous Secondary Material Indicator:	N
Commercial TSD Indicator:	No
2018 GPRA Permit Baseline:	Not on the Baseline
2018 GPRA Renewals Baseline:	Not on the Baseline
202 GPRA Corrective Action Baseline:	No
Corrective Action Workload Universe:	No
Subject to Corrective Action Universe:	No
Non-TSDFs Where RCRA CA has Been Imposed Universe:	No
TSDFs Potentially Subject to CA Under 3004 (u)/(v) Universe:	No
TSDFs Only Subject to CA under Discretionary Auth Universe:	No
Corrective Action Priority Ranking:	No NCAPS ranking
Environmental Control Indicator:	No
Institutional Control Indicator:	No
Human Exposure Controls Indicator:	N/A
Groundwater Controls Indicator:	N/A
Significant Non-Complier Universe:	No
Unaddressed Significant Non-Complier Universe:	No
Addressed Significant Non-Complier Universe:	No
Significant Non-Complier With a Compliance Schedule Universe:	No
Handler Date of Last Change:	2018-09-07 19:38:51.0
Recognized Trader-Importer:	No
Recognized Trader-Exporter:	No
Importer of Spent Lead Acid Batteries:	No
Exporter of Spent Lead Acid Batteries:	No
Recycler Activity Without Storage:	No
Manifest Broker:	No
Sub-Part P Indicator:	No

Handler - Owner Operator:

Owner/Operator Indicator:	Operator
Owner/Operator Name:	GERRARDO ALCAZAR
Legal Status:	Other
Owner/Operator Address:	8328 JUNIPER AVE APT B
Owner/Operator City,State,Zip:	FONTANA, CA 92335
Owner/Operator Telephone:	909-343-8299
Owner/Operator Indicator:	Owner

ALCAZARS AUTO (Continued) **1024869851**

Owner/Operator Name: GERARDO ALCAZAR
Legal Status: Other
Owner/Operator Address: 8328 JUNIPER AVE APT B
Owner/Operator City,State,Zip: FONTANA, CA 92335
Owner/Operator Telephone: 909-343-8299

Historic Generators:
Receive Date: 2018-08-16 00:00:00.0
Handler Name: ALCAZARS AUTO
Federal Waste Generator Description: Not a generator, verified
Large Quantity Handler of Universal Waste: No
Recognized Trader Importer: No
Recognized Trader Exporter: No
Spent Lead Acid Battery Importer: No
Spent Lead Acid Battery Exporter: No
Current Record: Yes

B31 **ALCAZARS AUTO** **RCRA NonGen / NLR** **1025871189**
North **15750 ARROW BKVD** **CAL000444301**
< 1/8 **FONTANA, CA 92335**
0.013 mi.
66 ft. **Site 5 of 20 in cluster B**

Relative: **Higher**
Actual: **1246 ft.**

RCRA Listings:
Date Form Received by Agency: 2019-03-13 00:00:00.0
Handler Name: ALCAZARS AUTO
Handler Address: 15750 ARROW BKVD
Handler City,State,Zip: FONTANA, CA 92335
EPA ID: CAL000444301
Contact Name: GERRARDO ALCAZAR
Contact Address: 15750 ARROW BKVD
Contact City,State,Zip: FONTANA, CA 92335
Contact Telephone: 909-343-8299
Contact Email: JERRYALCAZAR15@YAHOO.COM
EPA Region: 09
Federal Waste Generator Description: Not a generator, verified
Active Site Indicator: Handler Activities
Mailing Address: 18795 BUCKSKIN DR
Mailing City,State,Zip: BLOOMINGTON, CA 92316
Owner Name: GERARDO ALCAZAR
Owner Type: Other
Operator Name: GERRARDO ALCAZAR
Operator Type: Other
Short-Term Generator Activity: No
Importer Activity: No
Mixed Waste Generator: No
Transporter Activity: No
Transfer Facility Activity: No
Recycler Activity with Storage: Yes
Small Quantity On-Site Burner Exemption: No
Smelting Melting and Refining Furnace Exemption: No
Underground Injection Control: No
Off-Site Waste Receipt: No
Universal Waste Indicator: Yes
Universal Waste Destination Facility: Yes

ALCAZARS AUTO (Continued) **1025871189**

Federal Universal Waste:	No
Active Site State-Reg Handler:	---
Hazardous Secondary Material Indicator:	N
Commercial TSD Indicator:	No
2018 GPRA Permit Baseline:	Not on the Baseline
2018 GPRA Renewals Baseline:	Not on the Baseline
202 GPRA Corrective Action Baseline:	No
Corrective Action Workload Universe:	No
Subject to Corrective Action Universe:	No
Non-TSDFs Where RCRA CA has Been Imposed Universe:	No
TSDFs Potentially Subject to CA Under 3004 (u)/(v) Universe:	No
TSDFs Only Subject to CA under Discretionary Auth Universe:	No
Corrective Action Priority Ranking:	No NCAPS ranking
Environmental Control Indicator:	No
Institutional Control Indicator:	No
Human Exposure Controls Indicator:	N/A
Groundwater Controls Indicator:	N/A
Significant Non-Complier Universe:	No
Unaddressed Significant Non-Complier Universe:	No
Addressed Significant Non-Complier Universe:	No
Significant Non-Complier With a Compliance Schedule Universe:	No
Handler Date of Last Change:	2019-06-28 17:07:31.0
Recognized Trader-Importer:	No
Recognized Trader-Exporter:	No
Importer of Spent Lead Acid Batteries:	No
Exporter of Spent Lead Acid Batteries:	No
Recycler Activity Without Storage:	No
Manifest Broker:	No
Sub-Part P Indicator:	No

Handler - Owner Operator:

Owner/Operator Indicator:	Owner
Owner/Operator Name:	GERARDO ALCAZAR
Legal Status:	Other
Owner/Operator Address:	18795 BUCKSKIN DR
Owner/Operator City,State,Zip:	BLOOMINGTON, CA 92316
Owner/Operator Telephone:	909-343-8299

Owner/Operator Indicator:	Operator
Owner/Operator Name:	GERRARDO ALCAZAR
Legal Status:	Other
Owner/Operator Address:	15750 ARROW BKVD
Owner/Operator City,State,Zip:	FONTANA, CA 92335
Owner/Operator Telephone:	909-343-8299

Historic Generators:

Receive Date:	2019-03-13 00:00:00.0
Handler Name:	ALCAZARS AUTO
Federal Waste Generator Description:	Not a generator, verified
Large Quantity Handler of Universal Waste:	No
Recognized Trader Importer:	No
Recognized Trader Exporter:	No
Spent Lead Acid Battery Importer:	No
Spent Lead Acid Battery Exporter:	No
Current Record:	Yes

ALCAZARS AUTO (Continued) **1025871189**

B32 **R&A BRAND NEW LOOKS AUTO SHOP** **San Bern. Co. Permit** **S110326641**
North **15750 ARROW HWY** **HWTS** **N/A**
< 1/8 **FONTANA, CA 92335**
0.013 mi.
66 ft. **Site 6 of 20 in cluster B**

Relative:
Higher

Actual:
1246 ft.

San Bern. Co. Permit:

Name:	R&A BRAND NEW LOOKS AUTO SHOP
Address:	15750 ARROW HWY
City,State,Zip:	FONTANA, CA 92335
Region:	SAN BERNARDINO
Facility ID:	FA0012861
Owner:	LOPEZ, AMADOR
Permit Number:	PT0023399
Permit Category:	CONDITIONALLY EXEMPT SMALL QUANTITY GENERATOR
Facility Status:	INACTIVE
Expiration Date:	10/31/2011

Name:	EXPRESS IMPORT AUTO PARTS
Address:	15750 ARROW RTE
City,State,Zip:	FONTANA, CA 92335
Region:	SAN BERNARDINO
Facility ID:	FA0002976
Owner:	HOANG, FRANK
Permit Number:	PT0005200
Permit Category:	SPECIAL GENERATOR
Facility Status:	INACTIVE
Expiration Date:	10/31/2007

Name:	EXPRESS IMPORT AUTO PARTS
Address:	15750 ARROW RTE
City,State,Zip:	FONTANA, CA 92335
Region:	SAN BERNARDINO
Facility ID:	FA0002976
Owner:	HOANG, FRANK
Permit Number:	PT0005199
Permit Category:	SPECIAL HANDLER
Facility Status:	INACTIVE
Expiration Date:	10/31/2007

HWTS:

Name:	EXPRESS IMPORT AUTO PARTS
Address:	15750 ARROW RTE
City,State,Zip:	FONTANA, CA 923350000
EPA ID:	CAD982429706
Inactive Date:	06/14/2007
Create Date:	09/10/1990
Last Act Date:	03/20/2008
Mailing Address:	15750 ARROW BLVD
Mailing City,State,Zip:	FONTANA, CA 923353252
Owner Name:	FRANK HOANG
Owner Address:	12927 AUGUST CIR
Owner City,State,Zip:	RIVERSIDE, CA 92503
Contact Name:	FRANK HOANG

R&A BRAND NEW LOOKS AUTO SHOP (Continued) **S110326641**

Contact Address: 15750 ARROW BLVD
City,State,Zip: FONTANA, CA 923353252

NAICS:
EPA ID: CAD982429706
Create Date: 2006-05-26 13:21:51
NAICS Code: 99999
NAICS Description: Not Otherwise Specified
Issued EPA ID Date: 1990-09-10 00:00:00
Inactive Date: 2007-06-14 00:00:00
Facility Name: EXPRESS IMPORT AUTO PARTS
Facility Address: 15750 ARROW RTE
Facility City: FONTANA
Facility County: 36
Facility State: CA
Facility Zip: 923350000

B33 **EXPRESS IMPORT AUTO PARTS** **RCRA-SQG** **1000455611**
North **15750 ARROW RTE** **FINDS** **CAD982429706**
< 1/8 **FONTANA, CA 92335** **ECHO**
0.013 mi. **WDS**
66 ft. **Site 7 of 20 in cluster B**

Relative: **Higher**
Actual: **1246 ft.**

RCRA Listings:
Date Form Received by Agency: 1990-09-10 00:00:00.0
Handler Name: EXPRESS IMPORT AUTO PARTS
Handler Address: 15750 ARROW RTE
Handler City,State,Zip: FONTANA, CA 92335
EPA ID: CAD982429706
Contact Name: ENVIRONMENTAL MANAGER
Contact Address: 15750 ARROW RTE
Contact City,State,Zip: FONTANA, CA 92335
Contact Telephone: 714-350-3399
EPA Region: 09
Federal Waste Generator Description: Small Quantity Generator
Active Site Indicator: Handler Activities
State District Owner: CA
State District: 4
Mailing Address: ARROW RTE
Mailing City,State,Zip: FONTANA, CA 92335
Owner Name: HOANG FRANK
Owner Type: Private
Operator Name: NOT REQUIRED
Operator Type: Private
Short-Term Generator Activity: No
Importer Activity: No
Mixed Waste Generator: No
Transporter Activity: No
Transfer Facility Activity: No
Recycler Activity with Storage: No
Small Quantity On-Site Burner Exemption: No
Smelting Melting and Refining Furnace Exemption: No
Underground Injection Control: No
Off-Site Waste Receipt: No
Universal Waste Indicator: No
Universal Waste Destination Facility: No
Federal Universal Waste: No

EXPRESS IMPORT AUTO PARTS (Continued) **1000455611**

Active Site State-Reg Handler:	---
Hazardous Secondary Material Indicator:	NN
Commercial TSD Indicator:	No
2018 GPRA Permit Baseline:	Not on the Baseline
2018 GPRA Renewals Baseline:	Not on the Baseline
202 GPRA Corrective Action Baseline:	No
Corrective Action Workload Universe:	No
Subject to Corrective Action Universe:	No
Non-TSDFs Where RCRA CA has Been Imposed Universe:	No
TSDFs Potentially Subject to CA Under 3004 (u)/(v) Universe:	No
TSDFs Only Subject to CA under Discretionary Auth Universe:	No
Corrective Action Priority Ranking:	No NCAPS ranking
Environmental Control Indicator:	No
Institutional Control Indicator:	No
Human Exposure Controls Indicator:	N/A
Groundwater Controls Indicator:	N/A
Significant Non-Complier Universe:	No
Unaddressed Significant Non-Complier Universe:	No
Addressed Significant Non-Complier Universe:	No
Significant Non-Complier With a Compliance Schedule Universe:	No
Handler Date of Last Change:	2000-09-15 17:30:20.0
Recognized Trader-Importer:	No
Recognized Trader-Exporter:	No
Importer of Spent Lead Acid Batteries:	No
Exporter of Spent Lead Acid Batteries:	No

Handler - Owner Operator:

Owner/Operator Indicator:	Operator
Owner/Operator Name:	NOT REQUIRED
Legal Status:	Private
Owner/Operator Address:	NOT REQUIRED
Owner/Operator City,State,Zip:	NOT REQUIRED, ME 99999
Owner/Operator Telephone:	415-555-1212

Owner/Operator Indicator:	Owner
Owner/Operator Name:	HOANG FRANK
Legal Status:	Private
Owner/Operator Address:	NOT REQUIRED
Owner/Operator City,State,Zip:	NOT REQUIRED, ME 99999
Owner/Operator Telephone:	415-555-1212

Historic Generators:

Receive Date:	1990-09-10 00:00:00.0
Handler Name:	EXPRESS IMPORT AUTO PARTS
Federal Waste Generator Description:	Small Quantity Generator
State District Owner:	CA
Large Quantity Handler of Universal Waste:	No
Recognized Trader Importer:	No
Recognized Trader Exporter:	No
Spent Lead Acid Battery Importer:	No
Spent Lead Acid Battery Exporter:	No
Current Record:	Yes

EXPRESS IMPORT AUTO PARTS (Continued) **1000455611**

FINDS:
Registry ID: 110002809907

Click Here:

Environmental Interest/Information System:
RCRAInfo is a national information system that supports the Resource Conservation and Recovery Act (RCRA) program through the tracking of events and activities related to facilities that generate, transport, and treat, store, or dispose of hazardous waste. RCRAInfo allows RCRA program staff to track the notification, permit, compliance, and corrective action activities required under RCRA.

Click this hyperlink while viewing on your computer to access additional FINDS: detail in the EDR Site Report.

ECHO:

Envid:	1000455611
Registry ID:	110002809907
DFR URL:	http://echo.epa.gov/detailed-facility-report?fid=110002809907
Name:	EXPRESS IMPORT AUTO PARTS
Address:	15750 ARROW RTE
City,State,Zip:	FONTANA, CA 92335

WDS:

Name:	EXPRESS IMPORT
Address:	15750 ARROW ROUTE
City:	FONTANA
Facility ID:	Santa Ana River 36I010202
Facility Type:	Industrial - Facility that treats and/or disposes of liquid or semisolid wastes from any servicing, producing, manufacturing or processing operation of whatever nature, including mining, gravel washing, geothermal operations, air conditioning, ship building and repairing, oil production, storage and disposal operations, water pumping.
Facility Status:	Active - Any facility with a continuous or seasonal discharge that is under Waste Discharge Requirements.
NPDES Number:	CAS000001 The 1st 2 characters designate the state. The remaining 7 are assigned by the Regional Board
Subregion:	8
Agency Name:	EXPRESS IMPORT
Agency Address:	15750 ARROW ROUTE
Agency City,St,Zip:	FONTANA 92335
Agency Contact:	JOHN HOANG
Agency Telephone:	9093503399
Agency Type:	Private
SIC Code:	5015
Design Flow:	0
Baseline Flow:	0
Reclamation:	No reclamation requirements associated with this facility.
POTW:	The facility is not a POTW.
Treat To Water:	Minor Threat to Water Quality. A violation of a regional board order should cause a relatively minor impairment of beneficial uses compared to a major or minor threat. Not: All nurds without a TTWQ will be considered a minor threat to water quality unless coded at a higher Level. A Zero (0) may be used to code those NURDS that are found to represent no threat to water quality.

EXPRESS IMPORT AUTO PARTS (Continued) **1000455611**

Complexity: Category C - Facilities having no waste treatment systems, such as cooling water dischargers or thosewho must comply through best management practices, facilities with passive waste treatment and disposal systems, such as septic systems with subsurface disposal, or dischargers having waste storage systems with land disposal such as dairy waste ponds.

B34 **HAMMER AUTO BODY** **San Bern. Co. Permit** **S110496981**
North **15750 ARROW HWY UNIT D** **N/A**
< 1/8 **FONTANA, CA 92335**
0.013 mi.
66 ft. **Site 8 of 20 in cluster B**

Relative: **Higher**
Actual: **1246 ft.**

San Bern. Co. Permit:
Name: HAMMER AUTO BODY
Address: 15750 ARROW HWY UNIT D
City,State,Zip: FONTANA, CA 92335
Region: SAN BERNARDINO
Facility ID: FA0013449
Owner: JARA, MAURO RAFAEL
Permit Number: PT0023715
Permit Category: CONDITIONALLY EXEMPT SMALL QUANTITY GENERATOR
Facility Status: INACTIVE
Expiration Date: 09/30/2011

C35 **M & P AUTO WRECKING** **RCRA-SQG** **1000455613**
NNW **15720 ARROW RTE** **FINDS** **CAD982431439**
< 1/8 **FONTANA, CA 92335** **ECHO**
0.013 mi.
66 ft. **Site 1 of 2 in cluster C**

Relative: **Higher**
Actual: **1245 ft.**

RCRA Listings:

Date Form Received by Agency:	1990-09-04 00:00:00.0
Handler Name:	M & P AUTO WRECKING
Handler Address:	15720 ARROW RTE
Handler City,State,Zip:	FONTANA, CA 92335
EPA ID:	CAD982431439
Contact Name:	ENVIRONMENTAL MANAGER
Contact Address:	15720 ARROW RTE
Contact City,State,Zip:	FONTANA, CA 92335
Contact Telephone:	714-357-1977
EPA Region:	09
Land Type:	Other
Federal Waste Generator Description:	Small Quantity Generator
Active Site Indicator:	Handler Activities
State District Owner:	CA
State District:	4
Mailing Address:	15720 ARROW RTE
Mailing City,State,Zip:	FONTANA, CA 92335
Owner Name:	MINH SU
Owner Type:	Private
Operator Name:	NOT REQUIRED
Operator Type:	Private
Short-Term Generator Activity:	No
Importer Activity:	No
Mixed Waste Generator:	No

M & P AUTO WRECKING (Continued) **1000455613**

Transporter Activity:	No
Transfer Facility Activity:	No
Recycler Activity with Storage:	No
Small Quantity On-Site Burner Exemption:	No
Smelting Melting and Refining Furnace Exemption:	No
Underground Injection Control:	No
Off-Site Waste Receipt:	No
Universal Waste Indicator:	No
Universal Waste Destination Facility:	No
Federal Universal Waste:	No
Active Site State-Reg Handler:	---
Hazardous Secondary Material Indicator:	NN
Commercial TSD Indicator:	No
2018 GPRA Permit Baseline:	Not on the Baseline
2018 GPRA Renewals Baseline:	Not on the Baseline
202 GPRA Corrective Action Baseline:	No
Corrective Action Workload Universe:	No
Subject to Corrective Action Universe:	No
Non-TSDFs Where RCRA CA has Been Imposed Universe:	No
TSDFs Potentially Subject to CA Under 3004 (u)/(v) Universe:	No
TSDFs Only Subject to CA under Discretionary Auth Universe:	No
Corrective Action Priority Ranking:	No NCAPS ranking
Environmental Control Indicator:	No
Institutional Control Indicator:	No
Human Exposure Controls Indicator:	N/A
Groundwater Controls Indicator:	N/A
Significant Non-Complier Universe:	No
Unaddressed Significant Non-Complier Universe:	No
Addressed Significant Non-Complier Universe:	No
Significant Non-Complier With a Compliance Schedule Universe:	No
Handler Date of Last Change:	2002-06-27 03:33:43.0
Recognized Trader-Importer:	No
Recognized Trader-Exporter:	No
Importer of Spent Lead Acid Batteries:	No
Exporter of Spent Lead Acid Batteries:	No

Handler - Owner Operator:

Owner/Operator Indicator:	Operator
Owner/Operator Name:	NOT REQUIRED
Legal Status:	Private
Owner/Operator Address:	NOT REQUIRED
Owner/Operator City,State,Zip:	NOT REQUIRED, ME 99999
Owner/Operator Telephone:	415-555-1212

Owner/Operator Indicator:	Owner
Owner/Operator Name:	MINH SU
Legal Status:	Private
Owner/Operator Address:	NOT REQUIRED
Owner/Operator City,State,Zip:	NOT REQUIRED, ME 99999
Owner/Operator Telephone:	415-555-1212

Historic Generators:

Receive Date:	1990-09-04 00:00:00.0
Handler Name:	M & P AUTO WRECKING
Federal Waste Generator Description:	Small Quantity Generator

M & P AUTO WRECKING (Continued) **1000455613**

State District Owner:	CA
Large Quantity Handler of Universal Waste:	No
Recognized Trader Importer:	No
Recognized Trader Exporter:	No
Spent Lead Acid Battery Importer:	No
Spent Lead Acid Battery Exporter:	No
Current Record:	Yes

FINDS:
Registry ID: 110002810325

Click Here:

Environmental Interest/Information System:
RCRAInfo is a national information system that supports the Resource Conservation and Recovery Act (RCRA) program through the tracking of events and activities related to facilities that generate, transport, and treat, store, or dispose of hazardous waste. RCRAInfo allows RCRA program staff to track the notification, permit, compliance, and corrective action activities required under RCRA.

Click this hyperlink while viewing on your computer to access additional FINDS: detail in the EDR Site Report.

ECHO:

Envid:	1000455613
Registry ID:	110002810325
DFR URL:	http://echo.epa.gov/detailed-facility-report?fid=110002810325
Name:	M & P AUTO WRECKING
Address:	15720 ARROW RTE
City,State,Zip:	FONTANA, CA 92335

C36 **AMERICAN TRUCK DISMANTLNG** **San Bern. Co. Permit** **S104580233**
NNW **15720 ARROW RTE** **WDS** **N/A**
< 1/8 **FONTANA, CA 92335** **CIWQS**
0.018 mi.
95 ft. **Site 2 of 2 in cluster C**

Relative:
Higher

Actual:
1246 ft.

San Bern. Co. Permit:

Name:	AMERICAN TRUCK DISMANTLNG
Address:	15720 ARROW RTE
City,State,Zip:	FONTANA, CA 92335
Region:	SAN BERNARDINO
Facility ID:	FA0000922
Owner:	STOEHR, JERRY
Permit Number:	PT0005201
Permit Category:	SPECIAL GENERATOR
Facility Status:	INACTIVE
Expiration Date:	07/31/2005

Name:	AMERICAN TRUCK DISMANTLNG
Address:	15720 ARROW RTE
City,State,Zip:	FONTANA, CA 92335
Region:	SAN BERNARDINO
Facility ID:	FA0000922
Owner:	STOEHR, JERRY

AMERICAN TRUCK DISMANTLNG (Continued) **S104580233**

Permit Number: PT0005202
Permit Category: SPECIAL HANDLER
Facility Status: INACTIVE
Expiration Date: 07/31/2005

WDS:

Name:	AMERICAN TRUCK DISMANTLING
Address:	15720 Arrow Blvd
City:	FONTANA
Facility ID:	Santa Ana River 36I014717
Facility Type:	Industrial - Facility that treats and/or disposes of liquid or semisolid wastes from any servicing, producing, manufacturing or processing operation of whatever nature, including mining, gravel washing, geothermal operations, air conditioning, ship building and repairing, oil production, storage and disposal operations, water pumping.
Facility Status:	Active - Any facility with a continuous or seasonal discharge that is under Waste Discharge Requirements.
NPDES Number:	CAS000001 The 1st 2 characters designate the state. The remaining 7 are assigned by the Regional Board
Subregion:	8
Facility Telephone:	9094292166
Facility Contact:	JERRY STOEHR
Agency Name:	AMERICAN TRUCK DISMANTLING
Agency Address:	15720 Arrow Blvd
Agency City,St,Zip:	Fontana 923353252
Agency Contact:	JERRY STOEHR
Agency Telephone:	9094292166
Agency Type:	Private
SIC Code:	0
Design Flow:	0
Baseline Flow:	0
Treat To Water:	Minor Threat to Water Quality. A violation of a regional board order should cause a relatively minor impairment of beneficial uses compared to a major or minor threat. Not: All nurds without a TTWQ will be considered a minor threat to water quality unless coded at a higher Level. A Zero (0) may be used to code those NURDS that are found to represent no threat to water quality.
Complexity:	Category C - Facilities having no waste treatment systems, such as cooling water dischargers or thosewho must comply through best management practices, facilities with passive waste treatment and disposal systems, such as septic systems with subsurface disposal, or dischargers having waste storage systems with land disposal such as dairy waste ponds.

CIWQS:

Name:	AMERICAN TRUCK DISMANTLING
Address:	15720 ARROW BLVD
City,State,Zip:	FONTANA, CA 92335
Agency:	American Truck Dismantling
Agency Address:	15720 Arrow Blvd, Fontana, CA 92335
Place/Project Type:	Industrial - Motor Vehicle Parts, Used
SIC/NAICS:	5015
Region:	8
Program:	INDSTW
Regulatory Measure Status:	Terminated

AMERICAN TRUCK DISMANTLNG (Continued) **S104580233**

Regulatory Measure Type:	Storm water industrial
Order Number:	2014-0057-DWQ
WDID:	8 36I014717
NPDES Number:	CAS000001
Effective Date:	11/02/1998
Termination Date:	07/21/2005
Enforcement Actions within 5 years:	0
Violations within 5 years:	0
Latitude:	34.09931
Longitude:	-117.46275

B37 **D & K CONCRETE CO** **RCRA NonGen / NLR** **1024789480**
NE **15815 ARROW RT** **CAL000065797**
< 1/8 **FONTANA, CA 92335**
0.020 mi.
105 ft. **Site 9 of 20 in cluster B**

Relative: **Higher**
Actual: **1247 ft.**

RCRA Listings:

Date Form Received by Agency:	1992-02-24 00:00:00.0
Handler Name:	D & K CONCRETE CO
Handler Address:	15815 ARROW RT
Handler City,State,Zip:	FONTANA, CA 92335-0000
EPA ID:	CAL000065797
Contact Name:	GRANT SCHMIDT
Contact Address:	15815 ARROW BLVD
Contact City,State,Zip:	FONTANA, CA 92335
Contact Telephone:	909-823-7521
Contact Fax:	000-000-0000
Contact Email:	DSCHMIDT@DKCONCRETECO.COM
EPA Region:	09
Federal Waste Generator Description:	Not a generator, verified
Active Site Indicator:	Handler Activities
Mailing Address:	15815 ARROW ROUTE
Mailing City,State,Zip:	FONTANA, CA 92335-3245
Owner Name:	D AND K CONCRETE CO
Owner Type:	Other
Operator Name:	GRANT SCHMIDT
Operator Type:	Other
Short-Term Generator Activity:	No
Importer Activity:	No
Mixed Waste Generator:	No
Transporter Activity:	No
Transfer Facility Activity:	No
Recycler Activity with Storage:	No
Small Quantity On-Site Burner Exemption:	No
Smelting Melting and Refining Furnace Exemption:	No
Underground Injection Control:	No
Off-Site Waste Receipt:	No
Universal Waste Indicator:	Yes
Universal Waste Destination Facility:	Yes
Federal Universal Waste:	No
Active Site State-Reg Handler:	---
Hazardous Secondary Material Indicator:	N
Commercial TSD Indicator:	No
2018 GPRA Permit Baseline:	Not on the Baseline
2018 GPRA Renewals Baseline:	Not on the Baseline
202 GPRA Corrective Action Baseline:	No
Corrective Action Workload Universe:	No

D & K CONCRETE CO (Continued) **1024789480**

Subject to Corrective Action Universe:	No
Non-TSDFs Where RCRA CA has Been Imposed Universe:	No
TSDFs Potentially Subject to CA Under 3004 (u)/(v) Universe:	No
TSDFs Only Subject to CA under Discretionary Auth Universe:	No
Corrective Action Priority Ranking:	No NCAPS ranking
Environmental Control Indicator:	No
Institutional Control Indicator:	No
Human Exposure Controls Indicator:	N/A
Groundwater Controls Indicator:	N/A
Significant Non-Complier Universe:	No
Unaddressed Significant Non-Complier Universe:	No
Addressed Significant Non-Complier Universe:	No
Significant Non-Complier With a Compliance Schedule Universe:	No
Handler Date of Last Change:	2018-09-05 15:41:54.0
Recognized Trader-Importer:	No
Recognized Trader-Exporter:	No
Importer of Spent Lead Acid Batteries:	No
Exporter of Spent Lead Acid Batteries:	No
Recycler Activity Without Storage:	No
Manifest Broker:	No
Sub-Part P Indicator:	No

Handler - Owner Operator:

Owner/Operator Indicator:	Operator
Owner/Operator Name:	GRANT SCHMIDT
Legal Status:	Other
Owner/Operator Address:	15815 ARROW BLVD
Owner/Operator City,State,Zip:	FONTANA, CA 92335
Owner/Operator Telephone:	909-823-7521

Owner/Operator Indicator:	Owner
Owner/Operator Name:	D AND K CONCRETE CO
Legal Status:	Other
Owner/Operator Address:	15815 ARROW RT
Owner/Operator City,State,Zip:	FONTANA, CA 92335-0000
Owner/Operator Telephone:	909-823-7521

Historic Generators:

Receive Date:	1992-02-24 00:00:00.0
Handler Name:	D & K CONCRETE CO
Federal Waste Generator Description:	Not a generator, verified
Large Quantity Handler of Universal Waste:	No
Recognized Trader Importer:	No
Recognized Trader Exporter:	No
Spent Lead Acid Battery Importer:	No
Spent Lead Acid Battery Exporter:	No
Current Record:	Yes

B38 **JUAN GAMAS AUTO REPAIR** **RCRA NonGen / NLR** **1025874173**
North **15750 ARROW BLVD STE Y** **CAL000447302**
< 1/8 **FONTANA, CA 92335**
0.021 mi.
111 ft. **Site 10 of 20 in cluster B**

Relative: **Higher**

Actual: **1247 ft.**

RCRA Listings:

Date Form Received by Agency:	2019-07-05 00:00:00.0
Handler Name:	JUAN GAMAS AUTO REPAIR
Handler Address:	15750 ARROW BLVD STE Y
Handler City,State,Zip:	FONTANA, CA 92335-1259
EPA ID:	CAL000447302
Contact Name:	JUAN GAMA
Contact Address:	15750 ARROW BLVD STE Y
Contact City,State,Zip:	FONTANA, CA 92335-1259
Contact Telephone:	626-589-2925
EPA Region:	09
Federal Waste Generator Description:	Not a generator, verified
Active Site Indicator:	Handler Activities
Mailing Address:	16335 JACKSON DR
Mailing City,State,Zip:	FONTANA, CA 92335-1259
Owner Name:	JUAN CARLOS GAMA
Owner Type:	Other
Operator Name:	JUAN GAMA
Operator Type:	Other
Short-Term Generator Activity:	No
Importer Activity:	No
Mixed Waste Generator:	No
Transporter Activity:	No
Transfer Facility Activity:	No
Recycler Activity with Storage:	No
Small Quantity On-Site Burner Exemption:	No
Smelting Melting and Refining Furnace Exemption:	No
Underground Injection Control:	No
Off-Site Waste Receipt:	No
Universal Waste Indicator:	Yes
Universal Waste Destination Facility:	Yes
Federal Universal Waste:	No
Active Site State-Reg Handler:	---
Hazardous Secondary Material Indicator:	N
Commercial TSD Indicator:	No
2018 GPRA Permit Baseline:	Not on the Baseline
2018 GPRA Renewals Baseline:	Not on the Baseline
202 GPRA Corrective Action Baseline:	No
Corrective Action Workload Universe:	No
Subject to Corrective Action Universe:	No
Non-TSDFs Where RCRA CA has Been Imposed Universe:	No
TSDFs Potentially Subject to CA Under 3004 (u)/(v) Universe:	No
TSDFs Only Subject to CA under Discretionary Auth Universe:	No
Corrective Action Priority Ranking:	No NCAPS ranking
Environmental Control Indicator:	No
Institutional Control Indicator:	No
Human Exposure Controls Indicator:	N/A
Groundwater Controls Indicator:	N/A
Significant Non-Complier Universe:	No
Unaddressed Significant Non-Complier Universe:	No
Addressed Significant Non-Complier Universe:	No
Significant Non-Complier With a Compliance Schedule Universe:	No
Handler Date of Last Change:	2019-07-29 17:14:07.0

JUAN GAMAS AUTO REPAIR (Continued) **1025874173**

Recognized Trader-Importer:	No
Recognized Trader-Exporter:	No
Importer of Spent Lead Acid Batteries:	No
Exporter of Spent Lead Acid Batteries:	No
Recycler Activity Without Storage:	No
Manifest Broker:	No
Sub-Part P Indicator:	No

Handler - Owner Operator:

Owner/Operator Indicator:	Operator
Owner/Operator Name:	JUAN GAMA
Legal Status:	Other
Owner/Operator Address:	15750 ARROW BLVD STE Y
Owner/Operator City,State,Zip:	FONTANA, CA 92335-1259
Owner/Operator Telephone:	626-589-2925

Owner/Operator Indicator:	Owner
Owner/Operator Name:	JUAN CARLOS GAMA
Legal Status:	Other
Owner/Operator Address:	16335 JACKSON DR
Owner/Operator City,State,Zip:	FONTANA, CA 92336-1972
Owner/Operator Telephone:	626-589-2925

Historic Generators:

Receive Date:	2019-07-05 00:00:00.0
Handler Name:	JUAN GAMAS AUTO REPAIR
Federal Waste Generator Description:	Not a generator, verified
Large Quantity Handler of Universal Waste:	No
Recognized Trader Importer:	No
Recognized Trader Exporter:	No
Spent Lead Acid Battery Importer:	No
Spent Lead Acid Battery Exporter:	No
Current Record:	Yes

B39 **EXPRESS AUTO BODY SHOP AND COLLISION CENTER** **RCRA NonGen / NLR** **1024748494**
North **15750 ARROW BLVD** **CAC002968274**
< 1/8 **FONTANA, CA 92335**
0.021 mi.
111 ft. **Site 11 of 20 in cluster B**

Relative: **Higher**
Actual: **1247 ft.**

RCRA Listings:

Date Form Received by Agency:	2018-06-26 00:00:00.0
Handler Name:	EXPRESS AUTO BODY SHOP AND COLLISION CENTER
Handler Address:	15750 ARROW BLVD
Handler City,State,Zip:	FONTANA, CA 92335
EPA ID:	CAC002968274
Contact Name:	LUIS CRUZ-CORONA
Contact Address:	15750 ARROW BLVD
Contact City,State,Zip:	FONTANA, CA 92335
Contact Telephone:	909-491-7200
Contact Email:	V.E.PUBLICMAIL@GMAIL.COM
EPA Region:	09
Federal Waste Generator Description:	Not a generator, verified
Active Site Indicator:	Handler Activities

EXPRESS AUTO BODY SHOP AND COLLISION CENTER (Continued) **1024748494**

Mailing Address:	15750 ARROW BLVD
Mailing City,State,Zip:	FONTANA, CA 92335
Owner Name:	LUIS CRUZ-CORONA
Owner Type:	Other
Operator Name:	LUIS CRUZ-CORONA
Operator Type:	Other
Short-Term Generator Activity:	No
Importer Activity:	No
Mixed Waste Generator:	No
Transporter Activity:	No
Transfer Facility Activity:	No
Recycler Activity with Storage:	No
Small Quantity On-Site Burner Exemption:	No
Smelting Melting and Refining Furnace Exemption:	No
Underground Injection Control:	No
Off-Site Waste Receipt:	No
Universal Waste Indicator:	Yes
Universal Waste Destination Facility:	Yes
Federal Universal Waste:	No
Active Site State-Reg Handler:	---
Hazardous Secondary Material Indicator:	N
Commercial TSD Indicator:	No
2018 GPRA Permit Baseline:	Not on the Baseline
2018 GPRA Renewals Baseline:	Not on the Baseline
202 GPRA Corrective Action Baseline:	No
Corrective Action Workload Universe:	No
Subject to Corrective Action Universe:	No
Non-TSDFs Where RCRA CA has Been Imposed Universe:	No
TSDFs Potentially Subject to CA Under 3004 (u)/(v) Universe:	No
TSDFs Only Subject to CA under Discretionary Auth Universe:	No
Corrective Action Priority Ranking:	No NCAPS ranking
Environmental Control Indicator:	No
Institutional Control Indicator:	No
Human Exposure Controls Indicator:	N/A
Groundwater Controls Indicator:	N/A
Significant Non-Complier Universe:	No
Unaddressed Significant Non-Complier Universe:	No
Addressed Significant Non-Complier Universe:	No
Significant Non-Complier With a Compliance Schedule Universe:	No
Handler Date of Last Change:	2018-08-31 17:14:33.0
Recognized Trader-Importer:	No
Recognized Trader-Exporter:	No
Importer of Spent Lead Acid Batteries:	No
Exporter of Spent Lead Acid Batteries:	No
Recycler Activity Without Storage:	No
Manifest Broker:	No
Sub-Part P Indicator:	No

Handler - Owner Operator:

Owner/Operator Indicator:	Owner
Owner/Operator Name:	LUIS CRUZ-CORONA
Legal Status:	Other
Owner/Operator Address:	15750 ARROW BLVD
Owner/Operator City,State,Zip:	FONTANA, CA 92335
Owner/Operator Telephone:	909-491-7200

EXPRESS AUTO BODY SHOP AND COLLISION CENTER (Continued) **1024748494**

Owner/Operator Indicator:	Operator
Owner/Operator Name:	LUIS CRUZ-CORONA
Legal Status:	Other
Owner/Operator Address:	15750 ARROW BLVD
Owner/Operator City,State,Zip:	FONTANA, CA 92335
Owner/Operator Telephone:	909-491-7200

Historic Generators:

Receive Date:	2018-06-26 00:00:00.0
Handler Name:	EXPRESS AUTO BODY SHOP AND COLLISION CENTER
Federal Waste Generator Description:	Not a generator, verified
Large Quantity Handler of Universal Waste:	No
Recognized Trader Importer:	No
Recognized Trader Exporter:	No
Spent Lead Acid Battery Importer:	No
Spent Lead Acid Battery Exporter:	No
Current Record:	Yes

B40 **LG BATTERY** **RCRA NonGen / NLR** **1024871902**
North **15750 ARROW BLVD UNIT 5-W** **CAL000440548**
< 1/8 **FONTANA, CA 92335**
0.021 mi.
111 ft. **Site 12 of 20 in cluster B**

Relative:
Higher

Actual:
1247 ft.

RCRA Listings:

Date Form Received by Agency:	2018-11-02 00:00:00.0
Handler Name:	LG BATTERY
Handler Address:	15750 ARROW BLVD UNIT 5-W
Handler City,State,Zip:	FONTANA, CA 92335
EPA ID:	CAL000440548
Contact Name:	LUIS GONZALEZ
Contact Address:	15750 ARROW BLVD UNIT 5-W
Contact City,State,Zip:	FONTANA, CA 92335
Contact Telephone:	323-806-3410
Contact Fax:	323-744-2515
Contact Email:	GONZALEZ-L@ATT.NET
EPA Region:	09
Federal Waste Generator Description:	Not a generator, verified
Active Site Indicator:	Handler Activities
Mailing Address:	8973 LOTTA AVE
Mailing City,State,Zip:	SOUTH GATE, CA 90280
Owner Name:	LG BATTERY INC
Owner Type:	Other
Operator Name:	LUIS GONZALEZ
Operator Type:	Other
Short-Term Generator Activity:	No
Importer Activity:	No
Mixed Waste Generator:	No
Transporter Activity:	No
Transfer Facility Activity:	No
Recycler Activity with Storage:	No
Small Quantity On-Site Burner Exemption:	No
Smelting Melting and Refining Furnace Exemption:	No
Underground Injection Control:	No
Off-Site Waste Receipt:	No

LG BATTERY (Continued) **1024871902**

Universal Waste Indicator:	Yes
Universal Waste Destination Facility:	Yes
Federal Universal Waste:	No
Active Site State-Reg Handler:	---
Hazardous Secondary Material Indicator:	N
Commercial TSD Indicator:	No
2018 GPRA Permit Baseline:	Not on the Baseline
2018 GPRA Renewals Baseline:	Not on the Baseline
202 GPRA Corrective Action Baseline:	No
Corrective Action Workload Universe:	No
Subject to Corrective Action Universe:	No
Non-TSDFs Where RCRA CA has Been Imposed Universe:	No
TSDFs Potentially Subject to CA Under 3004 (u)/(v) Universe:	No
TSDFs Only Subject to CA under Discretionary Auth Universe:	No
Corrective Action Priority Ranking:	No NCAPS ranking
Environmental Control Indicator:	No
Institutional Control Indicator:	No
Human Exposure Controls Indicator:	N/A
Groundwater Controls Indicator:	N/A
Significant Non-Complier Universe:	No
Unaddressed Significant Non-Complier Universe:	No
Addressed Significant Non-Complier Universe:	No
Significant Non-Complier With a Compliance Schedule Universe:	No
Handler Date of Last Change:	2018-11-20 16:32:10.0
Recognized Trader-Importer:	No
Recognized Trader-Exporter:	No
Importer of Spent Lead Acid Batteries:	No
Exporter of Spent Lead Acid Batteries:	No
Recycler Activity Without Storage:	No
Manifest Broker:	No
Sub-Part P Indicator:	No

Handler - Owner Operator:

Owner/Operator Indicator:	Owner
Owner/Operator Name:	LG BATTERY INC
Legal Status:	Other
Owner/Operator Address:	8973 LOTTA AVE
Owner/Operator City,State,Zip:	SOUTH GATE, CA 90280
Owner/Operator Telephone:	323-806-3410
Owner/Operator Indicator:	Operator
Owner/Operator Name:	LUIS GONZALEZ
Legal Status:	Other
Owner/Operator Address:	15750 ARROW BLVD UNIT 5-W
Owner/Operator City,State,Zip:	FONTANA, CA 92335
Owner/Operator Telephone:	323-806-3410

Historic Generators:

Receive Date:	2018-11-02 00:00:00.0
Handler Name:	LG BATTERY
Federal Waste Generator Description:	Not a generator, verified
Large Quantity Handler of Universal Waste:	No
Recognized Trader Importer:	No
Recognized Trader Exporter:	No
Spent Lead Acid Battery Importer:	No

LG BATTERY (Continued) **1024871902**

Spent Lead Acid Battery Exporter: No
Current Record: Yes

B41 **SIERRA VALERO INC** **EDR Hist Auto** **1021306498**
North **15750 ARROW BLVD STE S** **N/A**
< 1/8 **FONTANA, CA 92335**
0.021 mi.
111 ft. **Site 13 of 20 in cluster B**

Relative: EDR Hist Auto
Higher

Actual:
1247 ft.

Year:	Name:	Type:
1996	EXPRESS IMPORT	General Automotive Repair Shops
1997	EXPRESS IMPORT	General Automotive Repair Shops
1998	EXPRESS IMPORT	General Automotive Repair Shops
1999	EXPRESS IMPORT	General Automotive Repair Shops
2000	EXPRESS IMPORT	General Automotive Repair Shops
2001	EXPRESS IMPORT	General Automotive Repair Shops
2002	EXPRESS IMPORT	General Automotive Repair Shops
2003	EXPRESS IMPORT	General Automotive Repair Shops
2004	EXPRESS IMPORT	General Automotive Repair Shops
2005	EXPRESS IMPORT	General Automotive Repair Shops
2006	EXPRESS IMPORT	General Automotive Repair Shops
2007	EXPRESS IMPORT	General Automotive Repair Shops
2009	EXPRESS IMPORT AUTO DSMANTLING	General Automotive Repair Shops
2010	1 LEADER FT AUTOMOTIVE INC	General Automotive Repair Shops
2010	SIERRA VALERO INC	Gasoline Service Stations
2011	SIERRA VALERO INC	Gasoline Service Stations
2011	1 LEADER FT AUTOMOTIVE INC	General Automotive Repair Shops
2011	DIAZ AUTO	General Automotive Repair Shops
2011	LEADER AUTOMOTIVE INC	General Automotive Repair Shops
2012	SIERRA VALERO INC	Gasoline Service Stations
2012	LEADER AUTOMOTIVE INC	General Automotive Repair Shops
2012	1 LEADER FT AUTOMOTIVE INC	General Automotive Repair Shops
2013	LEADER AUTOMOTIVE INC	General Automotive Repair Shops
2013	SIERRA VALERO INC	Gasoline Service Stations
2013	1 LEADER FT AUTOMOTIVE INC	General Automotive Repair Shops
2014	1 LEADER FT AUTOMOTIVE INC	General Automotive Repair Shops
2014	LEADER AUTOMOTIVE INC	General Automotive Repair Shops
2014	SIERRA VALERO INC	Gasoline Service Stations

B42 **JUAN GAMA'S AUTO REPAIR** **RCRA NonGen / NLR** **1024854001**
North **15750 15750 ARROW BLVD STE R** **CAL000414396**
< 1/8 **FONTANA, CA 92335**
0.021 mi.
111 ft. **Site 14 of 20 in cluster B**

Relative: RCRA Listings:
Higher

Actual:
1247 ft.

Date Form Received by Agency:	2019-07-18 00:00:00.0
Handler Name:	JUAN GAMA'S AUTO REPAIR
Handler Address:	15750 15750 ARROW BLVD STE R
Handler City,State,Zip:	FONTANA, CA 92335-1259
EPA ID:	CAL000414396
Contact Name:	JUAN GAMA

JUAN GAMA'S AUTO REPAIR (Continued) **1024854001**

Contact Address:	1944 WRIGHT ST
Contact City,State,Zip:	POMONA, CA 91766
Contact Telephone:	626-589-2925
Contact Title:	OWNER
EPA Region:	09
Federal Waste Generator Description:	Not a generator, verified
Active Site Indicator:	Handler Activities
Mailing Address:	JACKSON DR
Mailing City,State,Zip:	FONTANA, CA 92335-1259
Owner Name:	JUAN GAMA
Owner Type:	Other
Operator Name:	JESUS CAMACHO
Operator Type:	Other
Short-Term Generator Activity:	No
Importer Activity:	No
Mixed Waste Generator:	No
Transporter Activity:	No
Transfer Facility Activity:	No
Recycler Activity with Storage:	No
Small Quantity On-Site Burner Exemption:	No
Smelting Melting and Refining Furnace Exemption:	No
Underground Injection Control:	No
Off-Site Waste Receipt:	No
Universal Waste Indicator:	Yes
Universal Waste Destination Facility:	Yes
Federal Universal Waste:	No
Active Site State-Reg Handler:	---
Hazardous Secondary Material Indicator:	N
Commercial TSD Indicator:	No
2018 GPRA Permit Baseline:	Not on the Baseline
2018 GPRA Renewals Baseline:	Not on the Baseline
202 GPRA Corrective Action Baseline:	No
Corrective Action Workload Universe:	No
Subject to Corrective Action Universe:	No
Non-TSDFs Where RCRA CA has Been Imposed Universe:	No
TSDFs Potentially Subject to CA Under 3004 (u)/(v) Universe:	No
TSDFs Only Subject to CA under Discretionary Auth Universe:	No
Corrective Action Priority Ranking:	No NCAPS ranking
Environmental Control Indicator:	No
Institutional Control Indicator:	No
Human Exposure Controls Indicator:	N/A
Groundwater Controls Indicator:	N/A
Significant Non-Complier Universe:	No
Unaddressed Significant Non-Complier Universe:	No
Addressed Significant Non-Complier Universe:	No
Significant Non-Complier With a Compliance Schedule Universe:	No
Handler Date of Last Change:	2019-07-24 15:00:27.0
Recognized Trader-Importer:	No
Recognized Trader-Exporter:	No
Importer of Spent Lead Acid Batteries:	No
Exporter of Spent Lead Acid Batteries:	No
Recycler Activity Without Storage:	No
Manifest Broker:	No
Sub-Part P Indicator:	No

JUAN GAMA'S AUTO REPAIR (Continued) **1024854001**

Handler - Owner Operator:

Owner/Operator Indicator:	Owner
Owner/Operator Name:	JUAN GAMA
Legal Status:	Other
Owner/Operator Address:	16335 JACKSON DR
Owner/Operator City,State,Zip:	FONTANA, CA 92336-1972
Owner/Operator Telephone:	626-589-2925
Owner/Operator Indicator:	Operator
Owner/Operator Name:	JESUS CAMACHO
Legal Status:	Other
Owner/Operator Address:	1944 WRIGHT ST
Owner/Operator City,State,Zip:	POMONA, CA 91766
Owner/Operator Telephone:	916-762-0475

Historic Generators:

Receive Date:	2019-07-18 00:00:00.0
Handler Name:	JUAN GAMA'S AUTO REPAIR
Federal Waste Generator Description:	Not a generator, verified
Large Quantity Handler of Universal Waste:	No
Recognized Trader Importer:	No
Recognized Trader Exporter:	No
Spent Lead Acid Battery Importer:	No
Spent Lead Acid Battery Exporter:	No
Current Record:	Yes
Non Storage Recycler Activity:	No
Electronic Manifest Broker:	No

B43 **MIQUE AUTO REPAIR SERVICES** **RCRA NonGen / NLR** **1026170715**
North **15750 ARROW BLVD** **CAL000454281**
< 1/8 **FONTANA, CA 92336**
0.021 mi.
111 ft. **Site 15 of 20 in cluster B**

Relative:
Higher

Actual:
1247 ft.

RCRA Listings:

Date Form Received by Agency:	2020-04-22 00:00:00.0
Handler Name:	MIQUE AUTO REPAIR SERVICES
Handler Address:	15750 ARROW BLVD
Handler City,State,Zip:	FONTANA, CA 92336
EPA ID:	CAL000454281
Contact Name:	NELSON MIQUE
Contact Address:	15750 ARROW BLVD
Contact City,State,Zip:	FONTANA, CA 92336
Contact Telephone:	909-689-9074
Contact Email:	N_MIQUE@YAHOO.COM
EPA Region:	09
Federal Waste Generator Description:	Not a generator, verified
Mailing Address:	7917 TAPIA
Mailing City,State,Zip:	FONTANA, CA 92336
Owner Name:	NELSON MIQUE
Owner Type:	Other
Operator Name:	NELSON MIQUE
Operator Type:	Other
Short-Term Generator Activity:	No
Importer Activity:	No

MIQUE AUTO REPAIR SERVICES (Continued) **1026170715**

Mixed Waste Generator:	No
Transporter Activity:	No
Transfer Facility Activity:	No
Recycler Activity with Storage:	No
Small Quantity On-Site Burner Exemption:	No
Smelting Melting and Refining Furnace Exemption:	No
Underground Injection Control:	No
Off-Site Waste Receipt:	No
Universal Waste Indicator:	No
Universal Waste Destination Facility:	No
Federal Universal Waste:	No
Active Site State-Reg Handler:	---
Hazardous Secondary Material Indicator:	N
Commercial TSD Indicator:	No
2018 GPRA Permit Baseline:	Not on the Baseline
2018 GPRA Renewals Baseline:	Not on the Baseline
202 GPRA Corrective Action Baseline:	No
Corrective Action Workload Universe:	No
Subject to Corrective Action Universe:	No
Non-TSDFs Where RCRA CA has Been Imposed Universe:	No
TSDFs Potentially Subject to CA Under 3004 (u)/(v) Universe:	No
TSDFs Only Subject to CA under Discretionary Auth Universe:	No
Corrective Action Priority Ranking:	No NCAPS ranking
Environmental Control Indicator:	No
Institutional Control Indicator:	No
Human Exposure Controls Indicator:	N/A
Groundwater Controls Indicator:	N/A
Significant Non-Complier Universe:	No
Unaddressed Significant Non-Complier Universe:	No
Addressed Significant Non-Complier Universe:	No
Significant Non-Complier With a Compliance Schedule Universe:	No
Handler Date of Last Change:	2020-04-24 18:56:50.0
Recognized Trader-Importer:	No
Recognized Trader-Exporter:	No
Importer of Spent Lead Acid Batteries:	No
Exporter of Spent Lead Acid Batteries:	No
Recycler Activity Without Storage:	No
Manifest Broker:	No
Sub-Part P Indicator:	No

Handler - Owner Operator:

Owner/Operator Indicator:	Owner
Owner/Operator Name:	NELSON MIQUE
Legal Status:	Other
Owner/Operator Address:	7917 TAPIA
Owner/Operator City,State,Zip:	FONTANA, CA 92336
Owner/Operator Telephone:	909-689-9074

Owner/Operator Indicator:	Operator
Owner/Operator Name:	NELSON MIQUE
Legal Status:	Other
Owner/Operator Address:	15750 ARROW BLVD
Owner/Operator City,State,Zip:	FONTANA, CA 92336
Owner/Operator Telephone:	909-689-9074

MIQUE AUTO REPAIR SERVICES (Continued) **1026170715**

Historic Generators:

Receive Date:	2020-04-22 00:00:00.0
Handler Name:	MIQUE AUTO REPAIR SERVICES
Federal Waste Generator Description:	Not a generator, verified
Large Quantity Handler of Universal Waste:	No
Recognized Trader Importer:	No
Recognized Trader Exporter:	No
Spent Lead Acid Battery Importer:	No
Spent Lead Acid Battery Exporter:	No
Current Record:	Yes

B44 **INSURANCE CERTIFIED COLLISION CENTER** **San Bern. Co. Permit** **S117896907**
North **15750 ARROW BLVD H** **N/A**
< 1/8 **FONTANA, CA 92335**
0.021 mi.
111 ft. **Site 16 of 20 in cluster B**

Relative:
Higher

Actual:
1247 ft.

San Bern. Co. Permit:

Name:	INSURANCE CERTIFIED COLLISION CENTER
Address:	15750 ARROW BLVD H
City,State,Zip:	FONTANA, CA 92335
Region:	SAN BERNARDINO
Facility ID:	FA0016918
Owner:	ATAEIAN, SAM
Permit Number:	PT0038228
Permit Category:	HAZMAT HANDLER GENERAL ACT.(NB)
Facility Status:	FEE EXEMPT
Expiration Date:	08/31/2017

Name:	MG TRANSMISSIONS & BRAKES
Address:	15750 ARROW BLVD STE X
City,State,Zip:	FONTANA, CA 92335
Region:	SAN BERNARDINO
Facility ID:	FA0016002
Owner:	Cristiam Torres
Permit Number:	PT0034600
Permit Category:	SMALL QUANTITY GENERATOR
Facility Status:	INACTIVE
Expiration Date:	04/30/2018

Name:	INSURANCE CERTIFIED COLLISION CENTER
Address:	15750 ARROW BLVD H
City,State,Zip:	FONTANA, CA 92335
Region:	SAN BERNARDINO
Facility ID:	FA0016918
Owner:	ATAEIAN, SAM
Permit Number:	PT0036177
Permit Category:	CONDITIONALLY EXEMPT SM QTY GENERATOR SPECIAL
Facility Status:	INACTIVE
Expiration Date:	08/31/2017

Name:	MG TRANSMISSIONS & BRAKES
Address:	15750 ARROW BLVD STE X
City,State,Zip:	FONTANA, CA 92335
Region:	SAN BERNARDINO

INSURANCE CERTIFIED COLLISION CENTER (Continued) **S117896907**

Facility ID: FA0016002
Owner: Cristiam Torres
Permit Number: PT0034599
Permit Category: HAZARDOUS MATERIALS 1-3 CHEMICALS
Facility Status: INACTIVE
Expiration Date: 04/30/2017

B45 **GARCIA DE ALBA TRANSMISSIONS** **RCRA NonGen / NLR** **1024871848**
North **15750 ARROW BLVD STE J** **CAL000440494**
< 1/8 **FONTANA, CA 92335**
0.021 mi.
111 ft. **Site 17 of 20 in cluster B**

Relative: **Higher**
Actual: **1247 ft.**

RCRA Listings:

Date Form Received by Agency:	2018-10-31 00:00:00.0
Handler Name:	GARCIA DE ALBA TRANSMISSIONS
Handler Address:	15750 ARROW BLVD STE J
Handler City,State,Zip:	FONTANA, CA 92335
EPA ID:	CAL000440494
Contact Name:	ALFONSO GARCIA DE ALBA
Contact Address:	15750 ARROW BLVD STE J
Contact City,State,Zip:	FONTANA, CA 92335
Contact Telephone:	909-419-3092
EPA Region:	09
Federal Waste Generator Description:	Not a generator, verified
Active Site Indicator:	Handler Activities
Mailing Address:	15750 ARROW BLVD STE J
Mailing City,State,Zip:	FONTANA, CA 92335
Owner Name:	ALFONSO GARCIA DE ALBA
Owner Type:	Other
Operator Name:	ALFONSO GARCIA DE ALBA
Operator Type:	Other
Short-Term Generator Activity:	No
Importer Activity:	No
Mixed Waste Generator:	No
Transporter Activity:	No
Transfer Facility Activity:	No
Recycler Activity with Storage:	No
Small Quantity On-Site Burner Exemption:	No
Smelting Melting and Refining Furnace Exemption:	No
Underground Injection Control:	No
Off-Site Waste Receipt:	No
Universal Waste Indicator:	Yes
Universal Waste Destination Facility:	Yes
Federal Universal Waste:	No
Active Site State-Reg Handler:	---
Hazardous Secondary Material Indicator:	N
Commercial TSD Indicator:	No
2018 GPRA Permit Baseline:	Not on the Baseline
2018 GPRA Renewals Baseline:	Not on the Baseline
202 GPRA Corrective Action Baseline:	No
Corrective Action Workload Universe:	No
Subject to Corrective Action Universe:	No
Non-TSDFs Where RCRA CA has Been Imposed Universe:	No
TSDFs Potentially Subject to CA Under 3004 (u)/(v) Universe:	No
TSDFs Only Subject to CA under Discretionary Auth Universe:	No
Corrective Action Priority Ranking:	No NCAPS ranking
Environmental Control Indicator:	No

GARCIA DE ALBA TRANSMISSIONS (Continued) **1024871848**

Institutional Control Indicator:	No
Human Exposure Controls Indicator:	N/A
Groundwater Controls Indicator:	N/A
Significant Non-Complier Universe:	No
Unaddressed Significant Non-Complier Universe:	No
Addressed Significant Non-Complier Universe:	No
Significant Non-Complier With a Compliance Schedule Universe:	No
Handler Date of Last Change:	2018-11-20 16:32:09.0
Recognized Trader-Importer:	No
Recognized Trader-Exporter:	No
Importer of Spent Lead Acid Batteries:	No
Exporter of Spent Lead Acid Batteries:	No
Recycler Activity Without Storage:	No
Manifest Broker:	No
Sub-Part P Indicator:	No

Handler - Owner Operator:

Owner/Operator Indicator:	Operator
Owner/Operator Name:	ALFONSO GARCIA DE ALBA
Legal Status:	Other
Owner/Operator Address:	15750 ARROW BLVD STE J
Owner/Operator City,State,Zip:	FONTANA, CA 92335
Owner/Operator Telephone:	909-419-3092

Owner/Operator Indicator:	Owner
Owner/Operator Name:	ALFONSO GARCIA DE ALBA
Legal Status:	Other
Owner/Operator Address:	15750 ARROW BLVD STE J
Owner/Operator City,State,Zip:	FONTANA, CA 92335
Owner/Operator Telephone:	909-419-3092

Historic Generators:

Receive Date:	2018-10-31 00:00:00.0
Handler Name:	GARCIA DE ALBA TRANSMISSIONS
Federal Waste Generator Description:	Not a generator, verified
Large Quantity Handler of Universal Waste:	No
Recognized Trader Importer:	No
Recognized Trader Exporter:	No
Spent Lead Acid Battery Importer:	No
Spent Lead Acid Battery Exporter:	No
Current Record:	Yes

B46 **R C O AUTO REPAIR** **RCRA NonGen / NLR** **1024870740**
North **15750 ARROW BLVD #J** **CAL000439381**
< 1/8 **FONTANA, CA 92335**
0.021 mi.
111 ft. **Site 18 of 20 in cluster B**

Relative: **Higher**
Actual: **1247 ft.**

RCRA Listings:

Date Form Received by Agency:	2018-09-25 00:00:00.0
Handler Name:	R C O AUTO REPAIR
Handler Address:	15750 ARROW BLVD #J
Handler City,State,Zip:	FONTANA, CA 92335
EPA ID:	CAL000439381

R C O AUTO REPAIR (Continued) **1024870740**

Contact Name:	RAFAEL SANDOVAL OWNER
Contact Address:	8300 CHERRY AVE #9
Contact City,State,Zip:	FONTANA, CA 92335
Contact Telephone:	909-212-4519
Contact Email:	RAFAEL.SANDOVAL45@YAHOO.COM
EPA Region:	09
Federal Waste Generator Description:	Not a generator, verified
Active Site Indicator:	Handler Activities
Mailing Address:	15750 ARROW BLVD #J
Mailing City,State,Zip:	FONTANA, CA 92335
Owner Name:	RAFAEL SANDOVAL
Owner Type:	Other
Operator Name:	RAFAEL SANDOVAL OWNER
Operator Type:	Other
Short-Term Generator Activity:	No
Importer Activity:	No
Mixed Waste Generator:	No
Transporter Activity:	No
Transfer Facility Activity:	No
Recycler Activity with Storage:	No
Small Quantity On-Site Burner Exemption:	No
Smelting Melting and Refining Furnace Exemption:	No
Underground Injection Control:	No
Off-Site Waste Receipt:	No
Universal Waste Indicator:	Yes
Universal Waste Destination Facility:	Yes
Federal Universal Waste:	No
Active Site State-Reg Handler:	---
Hazardous Secondary Material Indicator:	N
Commercial TSD Indicator:	No
2018 GPRA Permit Baseline:	Not on the Baseline
2018 GPRA Renewals Baseline:	Not on the Baseline
202 GPRA Corrective Action Baseline:	No
Corrective Action Workload Universe:	No
Subject to Corrective Action Universe:	No
Non-TSDFs Where RCRA CA has Been Imposed Universe:	No
TSDFs Potentially Subject to CA Under 3004 (u)/(v) Universe:	No
TSDFs Only Subject to CA under Discretionary Auth Universe:	No
Corrective Action Priority Ranking:	No NCAPS ranking
Environmental Control Indicator:	No
Institutional Control Indicator:	No
Human Exposure Controls Indicator:	N/A
Groundwater Controls Indicator:	N/A
Significant Non-Complier Universe:	No
Unaddressed Significant Non-Complier Universe:	No
Addressed Significant Non-Complier Universe:	No
Significant Non-Complier With a Compliance Schedule Universe:	No
Handler Date of Last Change:	2018-10-01 18:39:25.0
Recognized Trader-Importer:	No
Recognized Trader-Exporter:	No
Importer of Spent Lead Acid Batteries:	No
Exporter of Spent Lead Acid Batteries:	No
Recycler Activity Without Storage:	No
Manifest Broker:	No
Sub-Part P Indicator:	No

R C O AUTO REPAIR (Continued) **1024870740**

Handler - Owner Operator:

Owner/Operator Indicator:	Owner
Owner/Operator Name:	RAFAEL SANDOVAL
Legal Status:	Other
Owner/Operator Address:	15750 ARROW BLVD #J
Owner/Operator City,State,Zip:	FONTANA, CA 92335
Owner/Operator Telephone:	909-212-4519
Owner/Operator Indicator:	Operator
Owner/Operator Name:	RAFAEL SANDOVAL OWNER
Legal Status:	Other
Owner/Operator Address:	8300 CHERRY AVE #9
Owner/Operator City,State,Zip:	FONTANA, CA 92335
Owner/Operator Telephone:	909-212-4519

Historic Generators:

Receive Date:	2018-09-25 00:00:00.0
Handler Name:	R C O AUTO REPAIR
Federal Waste Generator Description:	Not a generator, verified
Large Quantity Handler of Universal Waste:	No
Recognized Trader Importer:	No
Recognized Trader Exporter:	No
Spent Lead Acid Battery Importer:	No
Spent Lead Acid Battery Exporter:	No
Current Record:	Yes

B47 **D & K CONCRETE COMPANY** **AST** **S104765644**
ENE **15815 ARROW BLVD** **CERS HAZ WASTE** **N/A**
< 1/8 **FONTANA, CA 92335** **CERS TANKS**
0.027 mi. **San Bern. Co. Permit**
140 ft. **Site 19 of 20 in cluster B** **CERS**

Relative: **Higher**
Actual: **1247 ft.**

AST:

Name:	D & K CONCRETE COMPANY
Address:	15815 ARROW BLVD
City/Zip:	FONTANA,92335
Owner:	D & K CONCRETE COMPANY
CERSID:	10038370
Facility ID:	FA0002598
Business Name:	D & K CONCRETE COMPANY
Phone:	(909) 823-7521
Fax:	(909) 823-3608
Mailing Address:	15815 ARROW BLVD
Mailing Address City:	FONTANA
Mailing Address State:	CA
Mailing Address Zip Code:	92335
Operator Name:	DENNIE MANNING CONCRETE, INC DBA D & K CONCRETE
Operator Phone:	(909) 823-7521
Owner Phone:	(909) 823-7521
Owner Mail Address:	15815 ARROW BLVD
Owner State:	CA
Owner Zip Code:	92335
Owner Country:	United States
EPAID:	CAL000065797

D & K CONCRETE COMPANY (Continued) **S104765644**

Name: D & K CONCRETE COMPANY
Address: 15815 ARROW
City/Zip: FONTANA,
Certified Unified Program Agencies: San Bernardino
Owner: D & K CONCRETE COMPANY
Total Gallons: 6,350

CERS HAZ WASTE:
Name: D & K CONCRETE COMPANY
Address: 15815 ARROW BLVD
City,State,Zip: FONTANA, CA 92335
Site ID: 109902
CERS ID: 10038370
CERS Description: Hazardous Waste Generator

CERS TANKS:
Name: D & K CONCRETE COMPANY
Address: 15815 ARROW BLVD
City,State,Zip: FONTANA, CA 92335
Site ID: 109902
CERS ID: 10038370
CERS Description: Aboveground Petroleum Storage

San Bern. Co. Permit:
Name: D & K CONCRETE COMPANY
Address: 15815 ARROW BLVD
City,State,Zip: FONTANA, CA 92335
Region: SAN BERNARDINO
Facility ID: FA0002598
Owner: D & K CONCRETE COMPANY
Permit Number: PT0003680
Permit Category: HAZARDOUS MATERIALS 4-10 CHEMICALS
Facility Status: ACTIVE
Expiration Date: 09/30/2020

Name: D & K CONCRETE COMPANY
Address: 15815 ARROW BLVD
City,State,Zip: FONTANA, CA 92335
Region: SAN BERNARDINO
Facility ID: FA0002598
Owner: D & K CONCRETE COMPANY
Permit Number: PT0020554
Permit Category: APSA 1,320-10,000 GAL FAC CAPACITY
Facility Status: ACTIVE
Expiration Date: 09/30/2020

Name: D & K CONCRETE COMPANY
Address: 15815 ARROW BLVD
City,State,Zip: FONTANA, CA 92335
Region: SAN BERNARDINO
Facility ID: FA0002598
Owner: D & K CONCRETE COMPANY
Permit Number: PT0003681
Permit Category: SMALL QUANTITY GENERATOR
Facility Status: ACTIVE
Expiration Date: 09/30/2020

D & K CONCRETE COMPANY (Continued) **S104765644**

CERS:
Name: D & K CONCRETE COMPANY
Address: 15815 ARROW BLVD
City,State,Zip: FONTANA, CA 92335
Site ID: 109902
CERS ID: 10038370
CERS Description: Chemical Storage Facilities

Violations:
Site ID: 109902
Site Name: D & K CONCRETE COMPANY
Violation Date: 05-14-2019
Citation: HSC 6.95 25508(a)(1) - California Health and Safety Code, Chapter 6.95, Section(s) 25508(a)(1)
Violation Description: Failure to complete and electronically submit the Business Activities Page and/or Business Owner Operator Identification Page.
Violation Notes: Returned to compliance on 05/15/2019. OBSERVATION: Under Business Activity via CERS submittal of 3/1/19 Facility marked "Yes" to the question, "Does your facility have Regulated Substances stored onsite in quantities greater than the threshold quantities established by the California Accidental Release prevention Program (CalARP)?" at the time of inspection it was observed that this facility is not a CalARP facility. CORRECTIVE ACTION: Facility updated and resubmitted an accurate Business Activity portion of the business plan and complied with this correction. No further action is required
Violation Division: San Bernardino County Fire Department
Violation Program: HMRRP
Violation Source: CERS

Site ID: 109902
Site Name: D & K CONCRETE COMPANY
Violation Date: 05-14-2019
Citation: HSC 6.67 25270.4.5(a) - California Health and Safety Code, Chapter 6.67, Section(s) 25270.4.5(a)
Violation Description: Failure to discuss in the SPCC Plan procedures to test or inspect each aboveground container for integrity in accordance with industry standards: 1. On a regular schedule. 2. After material repairs are made. 3. By qualified personnel. 4. The frequency and type of testing and inspections based on container size, configuration, and design.
Violation Notes: Returned to compliance on 07/16/2019. OBSERVATION: The SPCC plan does not state the industry standard adopted by this facility. Facility is required to adopt an industry standard for inspections/tests for all aboveground storage containers. The most common industry standard for the type of containers used at this site is STI SP001. CORRECTIVE ACTION: Submit a signed statement indicating that procedures to inspect/test all aboveground storage containers have been included in the SPCC Plan.
Violation Division: San Bernardino County Fire Department
Violation Program: APSA
Violation Source: CERS

Site ID: 109902
Site Name: D & K CONCRETE COMPANY
Violation Date: 05-14-2019
Citation: HSC 6.95 25505(a)(4) - California Health and Safety Code, Chapter 6.95, Section(s) 25505(a)(4)
Violation Description: Failure to provide initial and annual training to all employees in

D & K CONCRETE COMPANY (Continued) **S104765644**

	safety procedures in the event of a release or threatened release of a hazardous material or failure to document and maintain training records for a minimum of three years.
Violation Notes:	Returned to compliance on 05/15/2019. OBSERVATION: At the time of inspection operator stated that safety training was conducted annually, but was not able to provide records of employee training. CORRECTIVE ACTION: Facility submitted training records to this Division and complied with this correction. No further action is required.
Violation Division:	San Bernardino County Fire Department
Violation Program:	HMRRP
Violation Source:	CERS
Site ID:	109902
Site Name:	D & K CONCRETE COMPANY
Violation Date:	05-14-2019
Citation:	HSC 6.67 25270.4.5 (a) - California Health and Safety Code, Chapter 6.67, Section(s) 25270.4.5 (a)
Violation Description:	Failure to prepare an appropriate SPCC Plan within 6 months when the facility no longer meets the qualified facility criteria.
Violation Notes:	Returned to compliance on 07/16/2019. OBSERVATION: At the time of inspection, a Tier I SPCC plan was available for review; however because this facility stores an aboveground storage tank with a capacity greater than 5,000 gallons, this facility does not meet the criteria of a Tier I qualified facility. CORRECTIVE ACTION: Prepare an appropriate SPCC plan and submit a signed statement that the required SPCC plan has been completed.
Violation Division:	San Bernardino County Fire Department
Violation Program:	APSA
Violation Source:	CERS
Site ID:	109902
Site Name:	D & K CONCRETE COMPANY
Violation Date:	03-24-2016
Citation:	HSC 6.67 Multiple - California Health and Safety Code, Chapter 6.67, Section(s) Multiple
Violation Description:	APSA Program - Administration/Documentation - General
Violation Notes:	Returned to compliance on 03/29/2016. OBSERVED COMPLETED TIER I TEMPLATE EMAILED BY GRANT DAK SCHMIDT The APSA forms submitted to the CERS website do not appear to meet the Tier I requirements. Be sure to complete the Tier I template forms and submit a copy to this department.
Violation Division:	San Bernardino County Fire Department
Violation Program:	APSA
Violation Source:	CERS
Site ID:	109902
Site Name:	D & K CONCRETE COMPANY
Violation Date:	05-14-2019
Citation:	40 CFR 1 265.31 - U.S. Code of Federal Regulations, Title 40, Chapter 1, Section(s) 265.31
Violation Description:	Failure to maintain and operate the facility to minimize the possibility of a fire, explosion, or any unplanned sudden or non-sudden release of hazardous waste or hazardous waste constituents to air, soil, or surface water which could threaten human health or the environment.
Violation Notes:	Returned to compliance on 07/16/2019. OBSERVATION: (1) 200 gal

D & K CONCRETE COMPANY (Continued) **S104765644**

container of used oil was observed to have overflown and contents spilled on the ground. CORRECTIVE ACTION: Ensure that the spilled contents have been picked up and managed lawfully. Additionally, conduct weekly inspections of the hazardous waste storage area and submit the signed certificate of compliance.

Violation Division: San Bernardino County Fire Department
Violation Program: HW
Violation Source: CERS

Evaluation:

Eval General Type: Compliance Evaluation Inspection
Eval Date: 05-14-2019
Violations Found: Yes
Eval Type: Routine done by local agency
Eval Division: San Bernardino County Fire Department
Eval Program: APSA
Eval Source: CERS

Eval General Type: Compliance Evaluation Inspection
Eval Date: 05-14-2019
Violations Found: Yes
Eval Type: Routine done by local agency
Eval Division: San Bernardino County Fire Department
Eval Program: HW
Eval Source: CERS

Eval General Type: Compliance Evaluation Inspection
Eval Date: 03-24-2016
Violations Found: No
Eval Type: Routine done by local agency
Eval Notes: Routine inspection
Eval Division: San Bernardino County Fire Department
Eval Program: HMRRP
Eval Source: CERS

Eval General Type: Compliance Evaluation Inspection
Eval Date: 03-24-2016
Violations Found: No
Eval Type: Routine done by local agency
Eval Notes: Routine inspection
Eval Division: San Bernardino County Fire Department
Eval Program: HW
Eval Source: CERS

Eval General Type: Compliance Evaluation Inspection
Eval Date: 03-24-2016
Violations Found: Yes
Eval Type: Routine done by local agency
Eval Notes: Routine inspection
Eval Division: San Bernardino County Fire Department
Eval Program: APSA
Eval Source: CERS

Eval General Type: Compliance Evaluation Inspection
Eval Date: 05-14-2019
Violations Found: Yes
Eval Type: Routine done by local agency

D & K CONCRETE COMPANY (Continued) **S104765644**

Eval Division: San Bernardino County Fire Department
Eval Program: HMRRP
Eval Source: CERS

Enforcement Action:
Site ID: 109902
Site Name: D & K CONCRETE COMPANY
Site Address: 15815 ARROW BLVD
Site City: FONTANA
Site Zip: 92335
Enf Action Date: 03-24-2016
Enf Action Type: Notice of Violation (Unified Program)
Enf Action Description: Notice of Violation Issued by the Inspector at the Time of Inspection
Enf Action Division: San Bernardino County Fire Department
Enf Action Program: APSA
Enf Action Source: CERS

Coordinates:
Site ID: 109902
Facility Name: D & K CONCRETE COMPANY
Env Int Type Code: HMBP
Program ID: 10038370
Ref Point Type Desc: Unknown
Latitude: 34.098144
Longitude: -117.459365

Affiliation:
Affiliation Type Desc: Environmental Contact
Entity Name: GREG MOGAN - OPERATIONS MGR
Affiliation Address: 15815 ARROW RTE - 9098729221 PAGER
Affiliation City: FONTANA
Affiliation State: CA
Affiliation Zip: 92335

Affiliation Type Desc: Operator
Entity Name: DENNIE MANNING CONCRETE, INC DBA D & K CONCRETE
Affiliation Phone: (909) 823-7521

Affiliation Type Desc: Legal Owner
Entity Name: D & K CONCRETE COMPANY
Affiliation Address: 15815 ARROW BLVD
Affiliation City: FONTANA
Affiliation State: CA
Affiliation Country: United States
Affiliation Zip: 92335
Affiliation Phone: (909) 823-7521

Affiliation Type Desc: Parent Corporation
Entity Name: D & K CONCRETE COMPANY

Affiliation Type Desc: CUPA District
Entity Name: San Bernardino County Fire
Affiliation Address: 620 South E Street
Affiliation City: San Bernardino
Affiliation State: CA
Affiliation Zip: 92415-0153

D & K CONCRETE COMPANY (Continued) **S104765644**

Affiliation Phone:	(909) 386-8401
Affiliation Type Desc:	Facility Mailing Address
Entity Name:	Mailing Address
Affiliation Address:	15815 ARROW BLVD
Affiliation City:	FONTANA
Affiliation State:	CA
Affiliation Zip:	92335

B48 **QUALITY RV SERVICE CENTER** **RCRA NonGen / NLR** **1024816514**
NE **15808 ARROW BLVD STE B1** **CAL000318023**
< 1/8 **FONTANA, CA 92335**
0.031 mi.
165 ft. **Site 20 of 20 in cluster B**

Relative: **Higher**

Actual: **1249 ft.**

RCRA Listings:

Date Form Received by Agency:	2007-03-28 00:00:00.0
Handler Name:	QUALITY RV SERVICE CENTER
Handler Address:	15808 ARROW BLVD STE B1
Handler City,State,Zip:	FONTANA, CA 92335
EPA ID:	CAL000318023
Contact Name:	ERICA CARDENAS
Contact Address:	8922 BURLINGTON CIR
Contact City,State,Zip:	RIVERSIDE, CA 92508
Contact Telephone:	909-854-6630
Contact Fax:	909-854-6693
Contact Email:	ERICARVRSD@AOL.COM
EPA Region:	09
Federal Waste Generator Description:	Not a generator, verified
Active Site Indicator:	Handler Activities
Mailing Address:	15808 ARROW BLVD STE B1
Mailing City,State,Zip:	FONTANA, CA 92335-0000
Owner Name:	QUALITY RV SERVICE CTR INC
Owner Type:	Other
Operator Name:	ERICA CARDENAS
Operator Type:	Other
Short-Term Generator Activity:	No
Importer Activity:	No
Mixed Waste Generator:	No
Transporter Activity:	No
Transfer Facility Activity:	No
Recycler Activity with Storage:	No
Small Quantity On-Site Burner Exemption:	No
Smelting Melting and Refining Furnace Exemption:	No
Underground Injection Control:	No
Off-Site Waste Receipt:	No
Universal Waste Indicator:	Yes
Universal Waste Destination Facility:	Yes
Federal Universal Waste:	No
Active Site State-Reg Handler:	---
Hazardous Secondary Material Indicator:	N
Commercial TSD Indicator:	No
2018 GPRA Permit Baseline:	Not on the Baseline
2018 GPRA Renewals Baseline:	Not on the Baseline
202 GPRA Corrective Action Baseline:	No
Corrective Action Workload Universe:	No
Subject to Corrective Action Universe:	No

QUALITY RV SERVICE CENTER (Continued) **1024816514**

Non-TSDFs Where RCRA CA has Been Imposed Universe:	No
TSDFs Potentially Subject to CA Under 3004 (u)/(v) Universe:	No
TSDFs Only Subject to CA under Discretionary Auth Universe:	No
Corrective Action Priority Ranking:	No NCAPS ranking
Environmental Control Indicator:	No
Institutional Control Indicator:	No
Human Exposure Controls Indicator:	N/A
Groundwater Controls Indicator:	N/A
Significant Non-Complier Universe:	No
Unaddressed Significant Non-Complier Universe:	No
Addressed Significant Non-Complier Universe:	No
Significant Non-Complier With a Compliance Schedule Universe:	No
Handler Date of Last Change:	2018-09-05 20:29:05.0
Recognized Trader-Importer:	No
Recognized Trader-Exporter:	No
Importer of Spent Lead Acid Batteries:	No
Exporter of Spent Lead Acid Batteries:	No
Recycler Activity Without Storage:	No
Manifest Broker:	No
Sub-Part P Indicator:	No

Handler - Owner Operator:

Owner/Operator Indicator:	Operator
Owner/Operator Name:	ERICA CARDENAS
Legal Status:	Other
Owner/Operator Address:	8922 BURLINGTON CIR
Owner/Operator City,State,Zip:	RIVERSIDE, CA 92508
Owner/Operator Telephone:	909-854-6630

Owner/Operator Indicator:	Owner
Owner/Operator Name:	QUALITY RV SERVICE CTR INC
Legal Status:	Other
Owner/Operator Address:	15808 ARROW BLVD STE B1
Owner/Operator City,State,Zip:	FONTANA, CA 92335-0000
Owner/Operator Telephone:	909-854-6630

Historic Generators:

Receive Date:	2007-03-28 00:00:00.0
Handler Name:	QUALITY RV SERVICE CENTER
Federal Waste Generator Description:	Not a generator, verified
Large Quantity Handler of Universal Waste:	No
Recognized Trader Importer:	No
Recognized Trader Exporter:	No
Spent Lead Acid Battery Importer:	No
Spent Lead Acid Battery Exporter:	No
Current Record:	Yes

D49 **BETTER BEVERAGES INC** **CERS HAZ WASTE** **S109936189**
NE **15836 ARROW RTE** **San Bern. Co. Permit** **N/A**
< 1/8 **FONTANA, CA 92335** **CERS**
0.043 mi.
229 ft. **Site 1 of 5 in cluster D**

Relative:
Higher

Actual:
1248 ft.

CERS HAZ WASTE:
Name: BETTER BEVERAGES INC
Address: 15836 ARROW RTE
City,State,Zip: FONTANA, CA 92335
Site ID: 98464
CERS ID: 10048858
CERS Description: Hazardous Waste Generator

San Bern. Co. Permit:
Name: BETTER BEVERAGES INC
Address: 15836 ARROW RTE
City,State,Zip: FONTANA, CA 92335
Region: SAN BERNARDINO
Facility ID: FA0008620
Owner: BETTER BEVERAGES, INC.
Permit Number: PT0014960
Permit Category: HAZARDOUS MATERIALS 4-10 CHEMICALS
Facility Status: ACTIVE
Expiration Date: 09/30/2020

Name: BETTER BEVERAGES INC
Address: 15836 ARROW RTE
City,State,Zip: FONTANA, CA 92335
Region: SAN BERNARDINO
Facility ID: FA0008620
Owner: BETTER BEVERAGES, INC.
Permit Number: PT0020643
Permit Category: CONDITIONALLY EXEMPT SM QTY GENERATOR
Facility Status: ACTIVE
Expiration Date: 09/30/2020

Name: BETTER BEVERAGES INC
Address: 15836 ARROW RTE
City,State,Zip: FONTANA, CA 92335
Region: SAN BERNARDINO
Facility ID: FA0008620
Owner: BETTER BEVERAGES, INC.
Permit Number: PT0020480
Permit Category: EPCRA FACILITY
Facility Status: INACTIVE
Expiration Date: 09/30/2013

CERS:
Name: BETTER BEVERAGES INC
Address: 15836 ARROW RTE
City,State,Zip: FONTANA, CA 92335
Site ID: 98464
CERS ID: 10048858
CERS Description: Chemical Storage Facilities

Evaluation:
Eval General Type: Compliance Evaluation Inspection
Eval Date: 06-19-2017

BETTER BEVERAGES INC (Continued) **S109936189**

Violations Found: No
Eval Type: Routine done by local agency
Eval Notes: ROUTINE HANDLER INSPECTION
Eval Division: San Bernardino County Fire Department
Eval Program: HMRRP
Eval Source: CERS

Eval General Type: Compliance Evaluation Inspection
Eval Date: 01-07-2014
Violations Found: No
Eval Type: Routine done by local agency
Eval Notes: BETTER BEV INSPECTION
Eval Division: San Bernardino County Fire Department
Eval Program: HW
Eval Source: CERS

Eval General Type: Compliance Evaluation Inspection
Eval Date: 06-19-2017
Violations Found: No
Eval Type: Routine done by local agency
Eval Notes: ROUTINE GENERATOR INSPECTION
Eval Division: San Bernardino County Fire Department
Eval Program: HW
Eval Source: CERS

Eval General Type: Compliance Evaluation Inspection
Eval Date: 01-07-2014
Violations Found: No
Eval Type: Routine done by local agency
Eval Notes: BETTER BEV INSPECTION
Eval Division: San Bernardino County Fire Department
Eval Program: HMRRP
Eval Source: CERS

Coordinates:
Site ID: 98464
Facility Name: BETTER BEVERAGES INC
Env Int Type Code: HWG
Program ID: 10048858
Ref Point Type Desc: Unknown
Latitude: 34.099975
Longitude: -117.459381

Affiliation:
Affiliation Type Desc: Environmental Contact
Entity Name: MICHAEL HARRIS
Affiliation Address: 10624 MIDWAY AVE
Affiliation City: CERRITOS
Affiliation State: CA
Affiliation Zip: 90703

Affiliation Type Desc: Parent Corporation
Entity Name: BETTER BEVERAGES INC

Affiliation Type Desc: Facility Mailing Address
Entity Name: Mailing Address

BETTER BEVERAGES INC (Continued) **S109936189**

Affiliation Address:	15836 ARROW RTE
Affiliation City:	FONTANA
Affiliation State:	CA
Affiliation Zip:	92335
Affiliation Type Desc:	Operator
Entity Name:	MICHAEL K HARRIS
Affiliation Phone:	(562) 924-8321
Affiliation Type Desc:	CUPA District
Entity Name:	San Bernardino County Fire
Affiliation Address:	620 South E Street
Affiliation City:	San Bernardino
Affiliation State:	CA
Affiliation Zip:	92415-0153
Affiliation Phone:	(909) 386-8401
Affiliation Type Desc:	Legal Owner
Entity Name:	BETTER BEVERAGES, INC.
Affiliation Address:	10624 MIDWAY AVE
Affiliation City:	CERRITOS
Affiliation State:	CA
Affiliation Country:	United States
Affiliation Zip:	90703
Affiliation Phone:	(562) 924-8321

E50 **M & P AUTO DISMANTLER #2** **CERS HAZ WASTE** **S106105272**
WNW **15666 ARROW RTE** **NPDES** **N/A**
< 1/8 **FONTANA, CA 92335** **San Bern. Co. Permit**
0.045 mi. **WDS**
235 ft. **Site 1 of 9 in cluster E** **CIWQS**
CERS

Relative: Higher

Actual: 1244 ft.

CERS HAZ WASTE:

Name:	M & P AUTO DISMANTLER #2
Address:	15666 ARROW RTE
City,State,Zip:	FONTANA, CA 92335
Site ID:	45629
CERS ID:	10041649
CERS Description:	Hazardous Waste Generator

NPDES:

Name:	M & P AUTO DISMANTLER
Address:	15666 ARROW RT HWY
City,State,Zip:	FONTANA, CA 92335
Facility Status:	Active
NPDES Number:	CAS000001
Region:	8
Agency Number:	0
Regulatory Measure ID:	213320
Order Number:	97-03-DWQ
WDID:	8 36I011418
Regulatory Measure Type:	Enrollee
Program Type:	Industrial
Effective Date Of Regulatory Measure:	02/14/1995
Discharge Address:	15666 Arrow Blvd

M & P AUTO DISMANTLER #2 (Continued) **S106105272**

Discharge Name:	Minh Dinh Su
Discharge City:	Fontana
Discharge State:	California
Discharge Zip:	92335

NPDES as of 03/2018:

NPDES Number:	CAS000001
Status:	Active
Agency Number:	0
Region:	8
Regulatory Measure ID:	213320
Order Number:	97-03-DWQ
Regulatory Measure Type:	Enrollee
WDID:	8 36I011418
Program Type:	Industrial
Effective Date Of Regulatory Measure:	02/14/1995
Discharge Name:	Minh Dinh Su
Discharge Address:	15666 Arrow Blvd
Discharge City:	Fontana
Discharge State:	California
Discharge Zip:	92335

Region:	8
Regulatory Measure ID:	213320
Regulatory Measure Type:	Industrial
WDID:	8 36I011418
Received Date:	05/09/2008
Processed Date:	02/14/1995
Status:	Active
Status Date:	12/17/2015
Place Size:	4
Place Size Unit:	Acres
Contact:	Hai Su
Contact Title:	Manager
Contact Phone:	909-357-1977
Contact Email:	haisu909@gmail.com
Operator Name:	Minh Dinh Su
Operator Address:	15666 Arrow Blvd
Operator City:	Fontana
Operator State:	California
Operator Zip:	92335
Operator Contact:	Minh Dinh Su
Operator Contact Phone:	909-357-1977
Operator Contact Email:	haisu909@gmail.com
Operator Type:	Private Business
Developer State:	California
Emergency Phone:	909-357-1977
Dir Discharge Uswater Ind:	N
Receiving Water Name:	Santa Ana River
Certifier:	Minh Su
Certifier Title:	owner
Certification Date:	07-APR-15
Primary Sic:	5015-Motor Vehicle Parts, Used

Name:	M & P AUTO DISMANTLER
Address:	15666 ARROW RT HWY
City,State,Zip:	FONTANA, CA 92335

M & P AUTO DISMANTLER #2 (Continued) **S106105272**

WDID:	8 36I011418
Regulatory Measure Type:	Industrial
Status:	Active
Status Date:	12/17/2015
Operator Name:	Minh Dinh Su
Operator Address:	15666 Arrow Blvd
Operator City:	Fontana
Operator State:	California
Operator Zip:	92335

NPDES as of 03/2018:

NPDES Number:	CAS000001
Status:	Active
Agency Number:	0
Region:	8
Regulatory Measure ID:	213320
Order Number:	97-03-DWQ
Regulatory Measure Type:	Enrollee
WDID:	8 36I011418
Program Type:	Industrial
Effective Date Of Regulatory Measure:	02/14/1995
Discharge Name:	Minh Dinh Su
Discharge Address:	15666 Arrow Blvd
Discharge City:	Fontana
Discharge State:	California
Discharge Zip:	92335

Region:	8
Regulatory Measure ID:	213320
Regulatory Measure Type:	Industrial
WDID:	8 36I011418
Received Date:	05/09/2008
Processed Date:	02/14/1995
Status:	Active
Status Date:	12/17/2015
Place Size:	4
Place Size Unit:	Acres
Contact:	Hai Su
Contact Title:	Manager
Contact Phone:	909-357-1977
Contact Email:	haisu909@gmail.com
Operator Name:	Minh Dinh Su
Operator Address:	15666 Arrow Blvd
Operator City:	Fontana
Operator State:	California
Operator Zip:	92335
Operator Contact:	Minh Dinh Su
Operator Contact Phone:	909-357-1977
Operator Contact Email:	haisu909@gmail.com
Operator Type:	Private Business
Developer State:	California
Emergency Phone:	909-357-1977
Dir Discharge Uswater Ind:	N
Receiving Water Name:	Santa Ana River
Certifier:	Minh Su
Certifier Title:	owner
Certification Date:	07-APR-15
Primary Sic:	5015-Motor Vehicle Parts, Used

M & P AUTO DISMANTLER #2 (Continued) **S106105272**

San Bern. Co. Permit:
Name: M & P AUTO DISMANTLER #2
Address: 15666 ARROW RTE
City,State,Zip: FONTANA, CA 92335
Region: SAN BERNARDINO
Facility ID: FA0004526
Owner: SU, MINH DINH
Permit Number: PT0017619
Permit Category: HAZARDOUS MATERIALS 1-3 CHEMICALS
Facility Status: ACTIVE
Expiration Date: 10/31/2020

Name: M & P AUTO DISMANTLER #2
Address: 15666 ARROW RTE
City,State,Zip: FONTANA, CA 92335
Region: SAN BERNARDINO
Facility ID: FA0004526
Owner: SU, MINH DINH
Permit Number: PT0005205
Permit Category: SMALL QUANTITY GENERATOR
Facility Status: ACTIVE
Expiration Date: 10/31/2020

WDS:
Name: M AND P AUTO DISMANTLER
Address: 15666 ARROW RT HIGHWAY
City: FONTANA
Facility ID: Santa Ana River 36I011418
Facility Status: Active - Any facility with a continuous or seasonal discharge that is under Waste Discharge Requirements.
NPDES Number: CAS000001 The 1st 2 characters designate the state. The remaining 7 are assigned by the Regional Board
Subregion: 8
Agency Name: MINH DINH SU
Agency City,St,Zip: 0
SIC Code: 0
Design Flow: 0
Baseline Flow: 0
Treat To Water: Minor Threat to Water Quality. A violation of a regional board order should cause a relatively minor impairment of beneficial uses compared to a major or minor threat. Not: All nurds without a TTWQ will be considered a minor threat to water quality unless coded at a higher Level. A Zero (0) may be used to code those NURDS that are found to represent no threat to water quality.
Complexity: Category C - Facilities having no waste treatment systems, such as cooling water dischargers or thosewho must comply through best management practices, facilities with passive waste treatment and disposal systems, such as septic systems with subsurface disposal, or dischargers having waste storage systems with land disposal such as dairy waste ponds.

CIWQS:
Name: M & P AUTO DISMANTLER
Address: 15666 ARROW RT HWY

M & P AUTO DISMANTLER #2 (Continued) **S106105272**

City,State,Zip:	FONTANA, CA 92335
Agency:	Minh Dinh Su
Agency Address:	15666 Arrow Blvd, Fontana, CA 92335
Place/Project Type:	Industrial - Motor Vehicle Parts, Used
SIC/NAICS:	5015
Region:	8
Program:	INDSTW
Regulatory Measure Status:	Active
Regulatory Measure Type:	Storm water industrial
Order Number:	2014-0057-DWQ
WDID:	8 36I011418
NPDES Number:	CAS000001
Effective Date:	02/14/1995
Enforcement Actions within 5 years:	1
Violations within 5 years:	0
Latitude:	34.08379
Longitude:	-117.46738

CERS:

Name:	M P AUTO DISMANTLER
Address:	15666 ARROW RT HWY
City,State,Zip:	FONTANA, CA 92335
Site ID:	536106
CERS ID:	238928
CERS Description:	Industrial Facility Storm Water

Violations:

Site ID:	536106
Site Name:	M P Auto Dismantler
Violation Date:	07-02-1999
Citation:	2014-0057-DWQ - Industrial General Permit
Violation Description:	SW - Deficient Report
Violation Notes:	Non-submittal of Annual Report. Due 7//1/1999
Violation Division:	Water Boards
Violation Program:	INDSTW
Violation Source:	SMARTS

Site ID:	536106
Site Name:	M P Auto Dismantler
Violation Date:	12-13-2018
Citation:	2014-0057-DWQ - Industrial General Permit
Violation Description:	SW - Deficient BMP Implementation
Violation Notes:	Fresh oil stains on the floor without immediate deployment of absorbent. However, Mr. Su indicated the oil stains get dealt with near the end of the day.
Violation Division:	Water Boards
Violation Program:	INDSTW
Violation Source:	SMARTS

Site ID:	536106
Site Name:	M P Auto Dismantler
Violation Date:	07-25-2011
Citation:	2014-0057-DWQ - Industrial General Permit
Violation Description:	SW - Late Report
Violation Notes:	2010-2011 Annual Report non-submission: Annual report was received by the Regional Board or the State Board by 07/01/2011. 1st Notice of Non-Compliance sent out to facility address, and a copy letter sent to

M & P AUTO DISMANTLER #2 (Continued) **S106105272**

the owner, provided in the SMARTS database, on 07/25/2011.
Violation Division: Water Boards
Violation Program: INDSTW
Violation Source: SMARTS

Site ID: 536106
Site Name: M P Auto Dismantler
Violation Date: 05-09-2000
Citation: 2014-0057-DWQ - Industrial General Permit
Violation Description: SW - Deficient BMP Implementation
Violation Notes: SWPPP not available at site. A record of visual observation not maintained at site. Spills and leaks of oil and grease on ground. Engines and parts lying uncovered.
Violation Division: Water Boards
Violation Program: INDSTW
Violation Source: SMARTS

Evaluation:
Eval General Type: Compliance Evaluation Inspection
Eval Date: 12-13-2018
Violations Found: No
Eval Type: Industrial Storm Water Compliance Evaluation
Eval Notes: Site's owner requested site to be inspected as part of the yearly inspection protocols. On arrival, I met up with Mr. Hai Su. In the prior past, the site had various storage at the front parking lot area, and upon County's easement. During inspection, I observed no storage upon County's easement, but light storage behind the perimeter's security fence. The open roll-off bin was on site for recovering metallic recycling, picked up by Ecology Recycling in accordance to Mr. Su. The frequency could either be weekly or bi-weekly, based on sorting and and generation. Site operated under the 5 days a week, 8 hours a day during slow period. The dismantling processes were done under roofs and indoor. Chemical storage was in secondary containment and under roofs near the front of the property. All dismantled parts were either on pallets, rack, inside the dismantled truck beds, or on the ground during transitional transfer stages to be on racks and pallets. Tires were still sealed with their rims to prevent water intrusion in dealing with vector concerns. Trash bins had lids in accordance to local trash bin ordinances. Fresh oil stains could be observed near the dismantling facility. Mr. Su provided the protocols for cleaning up soil spills and stains near the end of the day.
Eval Division: Water Boards
Eval Program: INDSTW
Eval Source: SMARTS

Enforcement Action:
Site ID: 536106
Site Name: M P Auto Dismantler
Site Address: 15666 ARROW RT HWY
Site City: FONTANA
Site Zip: 92335
Enf Action Date: 05-15-2000
Enf Action Type: Notice of Violation
Enf Action Description: Notice of Violation
Enf Action Notes: N/A

M & P AUTO DISMANTLER #2 (Continued) **S106105272**

Enf Action Division:	Water Boards
Enf Action Program:	INDSTW
Enf Action Source:	SMARTS
Site ID:	536106
Site Name:	M P Auto Dismantler
Site Address:	15666 ARROW RT HWY
Site City:	FONTANA
Site Zip:	92335
Enf Action Date:	07-25-2011
Enf Action Type:	Industrial Storm Water Enforcement
Enf Action Description:	Industrial Storm Water Enforcement
Enf Action Notes:	2010-2011 Annual Report non-submission: Annual report was received by the Regional Board or the State Board by 07/01/2011. 1st Notice of Non-Compliance sent out to facility address, and a copy letter sent to the owner, provided in the SMARTS database, on 07/25/2011.
Enf Action Division:	Water Boards
Enf Action Program:	INDSTW
Enf Action Source:	SMARTS
Site ID:	536106
Site Name:	M P Auto Dismantler
Site Address:	15666 ARROW RT HWY
Site City:	FONTANA
Site Zip:	92335
Enf Action Date:	10-26-1999
Enf Action Type:	Notice of Violation
Enf Action Description:	Notice of Violation
Enf Action Notes:	Notice of Violation for non-submittal of Annual Report
Enf Action Division:	Water Boards
Enf Action Program:	INDSTW
Enf Action Source:	SMARTS
Site ID:	536106
Site Name:	M P Auto Dismantler
Site Address:	15666 ARROW RT HWY
Site City:	FONTANA
Site Zip:	92335
Enf Action Date:	11-29-1999
Enf Action Type:	Notice of Violation
Enf Action Description:	Notice of Violation
Enf Action Notes:	Second Notice of Violation for non-submittal of Annual Report
Enf Action Division:	Water Boards
Enf Action Program:	INDSTW
Enf Action Source:	SMARTS
Site ID:	536106
Site Name:	M P Auto Dismantler
Site Address:	15666 ARROW RT HWY
Site City:	FONTANA
Site Zip:	92335
Enf Action Date:	12-13-2018
Enf Action Type:	Industrial Storm Water Enforcement
Enf Action Description:	Industrial Storm Water Enforcement
Enf Action Notes:	Oil stains were noted by Mr. Su and Board staff. Mr. Su was notified to deal with the oil stains immediately, especially during before wet events.

M & P AUTO DISMANTLER #2 (Continued) **S106105272**

Enf Action Division: Water Boards
Enf Action Program: INDSTW
Enf Action Source: SMARTS

Affiliation:
Affiliation Type Desc: Owner/Operator
Entity Name: Minh Dinh Su
Entity Title: Operator
Affiliation Address: 15666 Arrow Blvd
Affiliation City: Fontana
Affiliation State: CA
Affiliation Zip: 92335

Name: M & P AUTO DISMANTLER #2
Address: 15666 ARROW RTE
City,State,Zip: FONTANA, CA 92335
Site ID: 45629
CERS ID: 10041649
CERS Description: Chemical Storage Facilities

Violations:
Site ID: 45629
Site Name: M & P AUTO DISMANTLER #2
Violation Date: 10-12-2016
Citation: HSC 6.5 Multiple - California Health and Safety Code, Chapter 6.5, Section(s) Multiple
Violation Description: Hazardous Waste Generator Program - Operations/Maintenance - General
Violation Notes: Returned to compliance on 10/03/2017. Failure to manage hazardous waste lawfully (CHSC 25154) Compliance documentation was received by email on 10/3/2017. CB
Violation Division: San Bernardino County Fire Department
Violation Program: HW
Violation Source: CERS

Site ID: 45629
Site Name: M & P AUTO DISMANTLER #2
Violation Date: 10-12-2016
Citation: HSC 6.95 25508.2 - California Health and Safety Code, Chapter 6.95, Section(s) 25508.2
Violation Description: Failure to annually review and electronically certify that the business plan is complete and accurate on or before the annual due date.
Violation Division: San Bernardino County Fire Department
Violation Program: HMRRP
Violation Source: CERS

Site ID: 45629
Site Name: M & P AUTO DISMANTLER #2
Violation Date: 10-12-2016
Citation: HSC 6.5 Multiple - California Health and Safety Code, Chapter 6.5, Section(s) Multiple
Violation Description: Hazardous Waste Generator Program - Operations/Maintenance - General
Violation Notes: Returned to compliance on 10/03/2017. Hazardous waste accumulation time exceeded (CCR 66262.34(a)) Compliance documentation was received by email on 10/3/2017. CB
Violation Division: San Bernardino County Fire Department

M & P AUTO DISMANTLER #2 (Continued) **S106105272**

Violation Program: HW
Violation Source: CERS

Site ID: 45629
Site Name: M & P AUTO DISMANTLER #2
Violation Date: 10-07-2019
Citation: HSC 6.95 25505(a)(4) - California Health and Safety Code, Chapter 6.95, Section(s) 25505(a)(4)
Violation Description: Failure to provide initial and annual training to all employees in safety procedures in the event of a release or threatened release of a hazardous material or failure to document and maintain training records for a minimum of three years.
Violation Notes: Returned to compliance on 10/08/2019. OBSERVATION: At the time of the inspection, training documentation was not available for review. CORRECTIVE ACTION: Submit a signed statement indicating that initial and annual training is conducted and that training records are maintained for a minimum of three years.
Violation Division: San Bernardino County Fire Department
Violation Program: HMRRP
Violation Source: CERS

Site ID: 45629
Site Name: M & P AUTO DISMANTLER #2
Violation Date: 10-12-2016
Citation: HSC 6.5 Multiple - California Health and Safety Code, Chapter 6.5, Section(s) Multiple
Violation Description: Hazardous Waste Generator Program - Operations/Maintenance - General
Violation Notes: Returned to compliance on 10/03/2017. Failure to label hazardous waste containers (CCR 66262.34(f)(3)) Compliance documentation was received by email on 10/3/2017. CB
Violation Division: San Bernardino County Fire Department
Violation Program: HW
Violation Source: CERS

Site ID: 45629
Site Name: M & P AUTO DISMANTLER #2
Violation Date: 10-07-2019
Citation: 40 CFR 1 265.174 - U.S. Code of Federal Regulations, Title 40, Chapter 1, Section(s) 265.174
Violation Description: Failure to inspect hazardous waste storage areas at least weekly and look for leaking and deteriorating containers.
Violation Notes: Returned to compliance on 10/22/2019. OBSERVATION: Hazardous waste storage area is not being inspected on a weekly basis. CORRECTIVE ACTION: Submit two weeks worth of weekly inspection checklists to this office.
Violation Division: San Bernardino County Fire Department
Violation Program: HW
Violation Source: CERS

Site ID: 45629
Site Name: M & P AUTO DISMANTLER #2
Violation Date: 10-07-2019
Citation: HSC 6.95 25508.1(a)-(f) - California Health and Safety Code, Chapter 6.95, Section(s) 25508.1(a)-(f)
Violation Description: Failure to electronically update business plan within 30 days of any one of the following events: A 100 percent or more increase in the quantity of a previously disclosed material. Any handling of a

M & P AUTO DISMANTLER #2 (Continued) **S106105272**

previously undisclosed hazardous materials at or above reportable quantities. A change of business address, business ownership, or business name. A substantial change in the handler's operations that requires modification to any portion of the business plan.

Violation Notes: Returned to compliance on 10/08/2019. OBSERVATION: Hazardous materials were observed on site during the inspection that were not listed in the most current CERS inventory or listed in lesser quantities. Also, the site map does not show the emergency staging area. Also, update the Federal Hazard Categories for each material listed in the inventory CORRECTIVE ACTION: Submit a signed statement that the business plan inventory section has been updated via CERS.
Violation Division: San Bernardino County Fire Department
Violation Program: HMRRP
Violation Source: CERS

Site ID: 45629
Site Name: M & P AUTO DISMANTLER #2
Violation Date: 10-07-2019
Citation: 22 CCR 12 66262.34(f) - California Code of Regulations, Title 22, Chapter 12, Section(s) 66262.34(f)
Violation Description: Failure to properly label hazardous waste accumulation containers and portable tanks with the following requirements: "Hazardous Waste", name and address of the generator, physical and chemical characteristics of the Hazardous Waste, and starting accumulation date.
Violation Notes: Returned to compliance on 10/08/2019. OBSERVATION: Observed (1) 330 gallon tote of waste coolant and (2) 330 gallon totes of used oil without a complete hazardous waste label at the time of the inspection. CORRECTIVE ACTION: Properly label all hazardous waste containers and submit a photo to the CUPA demonstrating that the container listed above has been properly labeled.
Violation Division: San Bernardino County Fire Department
Violation Program: HW
Violation Source: CERS

Site ID: 45629
Site Name: M & P AUTO DISMANTLER #2
Violation Date: 10-12-2016
Citation: HSC 6.5 Multiple - California Health and Safety Code, Chapter 6.5, Section(s) Multiple
Violation Description: Hazardous Waste Generator Program - Administration/Documentation - General
Violation Notes: Returned to compliance on 10/03/2017. Failure to obtain an EPA ID Number (CCR 66262.12(a)) Active hazardous waste ID number is in use. CB
Violation Division: San Bernardino County Fire Department
Violation Program: HW
Violation Source: CERS

Site ID: 45629
Site Name: M & P AUTO DISMANTLER #2
Violation Date: 10-12-2016
Citation: HSC 6.95 25508(a)(1) - California Health and Safety Code, Chapter 6.95, Section(s) 25508(a)(1)
Violation Description: Failure to complete and electronically submit a business plan when storing/handling a hazardous material at or above reportable quantities.

M & P AUTO DISMANTLER #2 (Continued) **S106105272**

Violation Division: San Bernardino County Fire Department
Violation Program: HMRRP
Violation Source: CERS

Site ID: 45629
Site Name: M & P AUTO DISMANTLER #2
Violation Date: 09-11-2013
Citation: HSC 6.67 Multiple - California Health and Safety Code, Chapter 6.67, Section(s) Multiple
Violation Description: Haz Waste Generator Program - Operations/Maintenance - General
Violation Notes: Returned to compliance on 12/09/2013. Failure to manage hazardous waste lawfully (CHSC 25154)
Violation Division: San Bernardino County Fire Department
Violation Program: HW
Violation Source: CERS

Site ID: 45629
Site Name: M & P AUTO DISMANTLER #2
Violation Date: 10-12-2016
Citation: HSC 6.5 Multiple - California Health and Safety Code, Chapter 6.5, Section(s) Multiple
Violation Description: Hazardous Waste Generator Program - Operations/Maintenance - General
Violation Notes: Returned to compliance on 10/03/2017. Failure to complete hazardous waste labels (CCR 66262.34(f)(3)) Compliance documentation was received by email on 10/3/2017. CB
Violation Division: San Bernardino County Fire Department
Violation Program: HW
Violation Source: CERS

Site ID: 45629
Site Name: M & P AUTO DISMANTLER #2
Violation Date: 09-11-2013
Citation: HSC 6.67 Multiple - California Health and Safety Code, Chapter 6.67, Section(s) Multiple
Violation Description: Haz Waste Generator Program - Operations/Maintenance - General
Violation Notes: Returned to compliance on 12/09/2013. Failure to complete hazardous waste labels (CCR 66262.34(f)(3))
Violation Division: San Bernardino County Fire Department
Violation Program: HW
Violation Source: CERS

Site ID: 45629
Site Name: M & P AUTO DISMANTLER #2
Violation Date: 10-12-2016
Citation: HSC 6.5 Multiple - California Health and Safety Code, Chapter 6.5, Section(s) Multiple
Violation Description: Hazardous Waste Generator Program - Operations/Maintenance - General
Violation Notes: Returned to compliance on 10/03/2017. Failure to note accumulation start date on labels (CCR 66262.34(f)(2)) Compliance documentation was received by email on 10/3/2017. CB
Violation Division: San Bernardino County Fire Department
Violation Program: HW
Violation Source: CERS

Site ID: 45629
Site Name: M & P AUTO DISMANTLER #2
Violation Date: 10-07-2019

M & P AUTO DISMANTLER #2 (Continued) **S106105272**

Citation: 40 CFR 1 265.31 - U.S. Code of Federal Regulations, Title 40, Chapter 1, Section(s) 265.31
Violation Description: Failure to maintain and operate the facility to minimize the possibility of a fire, explosion, or any unplanned sudden or non-sudden release of hazardous waste or hazardous waste constituents to air, soil, or surface water which could threaten human health or the environment.
Violation Notes: Returned to compliance on 10/08/2019. OBSERVATION: At the time of the inspection, oily absorbent was observed on the ground throughout the engine block storage room. Also, observed oily build up on the lid of a new (1) 55 gallon oil drum. CORRECTIVE ACTION: Properly clean up the oily absorbent and oil build up on drum and manage as a hazardous waste. Submit photos to this division demonstrating the spills have been properly removed and managed.
Violation Division: San Bernardino County Fire Department
Violation Program: HW
Violation Source: CERS

Evaluation:
Eval General Type: Compliance Evaluation Inspection
Eval Date: 09-11-2013
Violations Found: Yes
Eval Type: Routine done by local agency
Eval Notes: INSPECTION
Eval Division: San Bernardino County Fire Department
Eval Program: HW
Eval Source: CERS

Eval General Type: Compliance Evaluation Inspection
Eval Date: 10-07-2019
Violations Found: Yes
Eval Type: Routine done by local agency
Eval Division: San Bernardino County Fire Department
Eval Program: HW
Eval Source: CERS

Eval General Type: Compliance Evaluation Inspection
Eval Date: 10-12-2016
Violations Found: Yes
Eval Type: Routine done by local agency
Eval Notes: HAZARDOUS MATERIALS INSPECTION FOR M & P DISMANTLER
Eval Division: San Bernardino County Fire Department
Eval Program: HMRRP
Eval Source: CERS

Eval General Type: Compliance Evaluation Inspection
Eval Date: 10-12-2016
Violations Found: Yes
Eval Type: Routine done by local agency
Eval Notes: HAZARDOUS WASTE GENERATOR INSPECTION FOR M & P DISMANTLER
Eval Division: San Bernardino County Fire Department
Eval Program: HW
Eval Source: CERS

Eval General Type: Compliance Evaluation Inspection
Eval Date: 10-07-2019
Violations Found: Yes

M & P AUTO DISMANTLER #2 (Continued) **S106105272**

Eval Type:	Routine done by local agency
Eval Division:	San Bernardino County Fire Department
Eval Program:	HMRRP
Eval Source:	CERS
Eval General Type:	Compliance Evaluation Inspection
Eval Date:	09-11-2013
Violations Found:	No
Eval Type:	Routine done by local agency
Eval Notes:	INSPECTION
Eval Division:	San Bernardino County Fire Department
Eval Program:	HMRRP
Eval Source:	CERS

Enforcement Action:

Site ID:	45629
Site Name:	M & P AUTO DISMANTLER #2
Site Address:	15666 ARROW RTE
Site City:	FONTANA
Site Zip:	92335
Enf Action Date:	09-11-2013
Enf Action Type:	Notice of Violation (Unified Program)
Enf Action Description:	Notice of Violation Issued by the Inspector at the Time of Inspection
Enf Action Division:	San Bernardino County Fire Department
Enf Action Program:	HW
Enf Action Source:	CERS
Site ID:	45629
Site Name:	M & P AUTO DISMANTLER #2
Site Address:	15666 ARROW RTE
Site City:	FONTANA
Site Zip:	92335
Enf Action Date:	10-12-2016
Enf Action Type:	Notice of Violation (Unified Program)
Enf Action Description:	Notice of Violation Issued by the Inspector at the Time of Inspection
Enf Action Division:	San Bernardino County Fire Department
Enf Action Program:	HMRRP
Enf Action Source:	CERS
Site ID:	45629
Site Name:	M & P AUTO DISMANTLER #2
Site Address:	15666 ARROW RTE
Site City:	FONTANA
Site Zip:	92335
Enf Action Date:	10-12-2016
Enf Action Type:	Notice of Violation (Unified Program)
Enf Action Description:	Notice of Violation Issued by the Inspector at the Time of Inspection
Enf Action Division:	San Bernardino County Fire Department
Enf Action Program:	HW
Enf Action Source:	CERS

Coordinates:

Site ID:	45629
Facility Name:	M & P AUTO DISMANTLER #2
Env Int Type Code:	HMBP
Program ID:	10041649

M & P AUTO DISMANTLER #2 (Continued) **S106105272**

Ref Point Type Desc: Unknown
Latitude: 34.100254
Longitude: -117.463211

Affiliation:
Affiliation Type Desc: Environmental Contact
Entity Name: Hai Su
Affiliation Address: 15666 ARROW RTE
Affiliation City: FONTANA
Affiliation State: CA
Affiliation Zip: 92335

Affiliation Type Desc: Legal Owner
Entity Name: SU, MINH DINH
Affiliation Address: 15666 ARROW RT
Affiliation City: FONTANA
Affiliation State: CA
Affiliation Country: United States
Affiliation Zip: 92335-9233
Affiliation Phone: (909) 357-1977

Affiliation Type Desc: Parent Corporation
Entity Name: M & P AUTO DISMANTLER #2

Affiliation Type Desc: CUPA District
Entity Name: San Bernardino County Fire
Affiliation Address: 620 South E Street
Affiliation City: San Bernardino
Affiliation State: CA
Affiliation Zip: 92415-0153
Affiliation Phone: (909) 386-8401

Affiliation Type Desc: Facility Mailing Address
Entity Name: Mailing Address
Affiliation Address: 15666 ARROW RT
Affiliation City: FONTANA
Affiliation State: CA
Affiliation Zip: 92335

Affiliation Type Desc: Operator
Entity Name: MINH SU
Affiliation Phone: (909) 357-1977

E51 **M&P AUTO DISMANTLERS** **RCRA NonGen / NLR** **1024812126**
NW **15666 ARROW BLVD** **CAL000298297**
< 1/8 **FONTANA, CA 92335**
0.047 mi.
247 ft. **Site 2 of 9 in cluster E**

Relative:
Higher

Actual:
1245 ft.

RCRA Listings:
Date Form Received by Agency: 2005-09-08 00:00:00.0
Handler Name: M&P AUTO DISMANTLERS
Handler Address: 15666 ARROW BLVD
Handler City,State,Zip: FONTANA, CA 92335-1204
EPA ID: CAL000298297
Contact Name: HAI SU

M&P AUTO DISMANTLERS (Continued) **1024812126**

Contact Address:	15666 ARROW BLVD
Contact City,State,Zip:	FONTANA, CA 92335
Contact Telephone:	909-357-1977
Contact Fax:	909-357-2730
Contact Email:	HAISU909@GMAIL.COM
EPA Region:	09
Federal Waste Generator Description:	Not a generator, verified
Active Site Indicator:	Handler Activities
Mailing Address:	15666 ARROW BLVD
Mailing City,State,Zip:	FONTANA, CA 92335-1204
Owner Name:	MINH SU
Owner Type:	Other
Operator Name:	HAI SU
Operator Type:	Other
Short-Term Generator Activity:	No
Importer Activity:	No
Mixed Waste Generator:	No
Transporter Activity:	No
Transfer Facility Activity:	No
Recycler Activity with Storage:	No
Small Quantity On-Site Burner Exemption:	No
Smelting Melting and Refining Furnace Exemption:	No
Underground Injection Control:	No
Off-Site Waste Receipt:	No
Universal Waste Indicator:	Yes
Universal Waste Destination Facility:	Yes
Federal Universal Waste:	No
Active Site State-Reg Handler:	---
Hazardous Secondary Material Indicator:	N
Commercial TSD Indicator:	No
2018 GPRA Permit Baseline:	Not on the Baseline
2018 GPRA Renewals Baseline:	Not on the Baseline
202 GPRA Corrective Action Baseline:	No
Corrective Action Workload Universe:	No
Subject to Corrective Action Universe:	No
Non-TSDFs Where RCRA CA has Been Imposed Universe:	No
TSDFs Potentially Subject to CA Under 3004 (u)/(v) Universe:	No
TSDFs Only Subject to CA under Discretionary Auth Universe:	No
Corrective Action Priority Ranking:	No NCAPS ranking
Environmental Control Indicator:	No
Institutional Control Indicator:	No
Human Exposure Controls Indicator:	N/A
Groundwater Controls Indicator:	N/A
Significant Non-Complier Universe:	No
Unaddressed Significant Non-Complier Universe:	No
Addressed Significant Non-Complier Universe:	No
Significant Non-Complier With a Compliance Schedule Universe:	No
Handler Date of Last Change:	2018-09-05 20:27:36.0
Recognized Trader-Importer:	No
Recognized Trader-Exporter:	No
Importer of Spent Lead Acid Batteries:	No
Exporter of Spent Lead Acid Batteries:	No
Recycler Activity Without Storage:	No
Manifest Broker:	No
Sub-Part P Indicator:	No

M&P AUTO DISMANTLERS (Continued) **1024812126**

Handler - Owner Operator:

Owner/Operator Indicator:	Owner
Owner/Operator Name:	MINH SU
Legal Status:	Other
Owner/Operator Address:	15666 ARROW BLVD
Owner/Operator City,State,Zip:	FONTANA, CA 92335-1204
Owner/Operator Telephone:	909-357-1977
Owner/Operator Indicator:	Operator
Owner/Operator Name:	HAI SU
Legal Status:	Other
Owner/Operator Address:	15666 ARROW BLVD
Owner/Operator City,State,Zip:	FONTANA, CA 92335
Owner/Operator Telephone:	909-357-1977

Historic Generators:

Receive Date:	2005-09-08 00:00:00.0
Handler Name:	M&P AUTO DISMANTLERS
Federal Waste Generator Description:	Not a generator, verified
Large Quantity Handler of Universal Waste:	No
Recognized Trader Importer:	No
Recognized Trader Exporter:	No
Spent Lead Acid Battery Importer:	No
Spent Lead Acid Battery Exporter:	No
Current Record:	Yes

D52 **BETTER BEVERAGES DBA SPEEDY FOUNTAIN** **RCRA NonGen / NLR** **1024821317**
NE **15836 ARROW BLVD** **CAL000336791**
< 1/8 **FONTANA, CA 92335**
0.056 mi.
297 ft. **Site 2 of 5 in cluster D**

Relative: **Higher**
Actual: **1249 ft.**

RCRA Listings:

Date Form Received by Agency:	2008-09-29 00:00:00.0
Handler Name:	BETTER BEVERAGES DBA SPEEDY FOUNTAIN
Handler Address:	15836 ARROW BLVD
Handler City,State,Zip:	FONTANA, CA 92335-3246
EPA ID:	CAL000336791
Contact Name:	LARRY FATINO
Contact Address:	10624 MIDWAY AVENUE
Contact City,State,Zip:	CERRITOS, CA 90703-0000
Contact Telephone:	562-924-9832
Contact Fax:	562-924-6204
Contact Email:	LARRYF@BETBEV.COM
EPA Region:	09
Federal Waste Generator Description:	Not a generator, verified
Active Site Indicator:	Handler Activities
Mailing Address:	10624 MIDWAY AVE
Mailing City,State,Zip:	CERRITOS, CA 90703-1522
Owner Name:	RON HARRIS
Owner Type:	Other
Operator Name:	LARRY FATINO
Operator Type:	Other
Short-Term Generator Activity:	No
Importer Activity:	No

BETTER BEVERAGES DBA SPEEDY FOUNTAIN (Continued) **1024821317**

Mixed Waste Generator:	No
Transporter Activity:	No
Transfer Facility Activity:	No
Recycler Activity with Storage:	No
Small Quantity On-Site Burner Exemption:	No
Smelting Melting and Refining Furnace Exemption:	No
Underground Injection Control:	No
Off-Site Waste Receipt:	No
Universal Waste Indicator:	Yes
Universal Waste Destination Facility:	Yes
Federal Universal Waste:	No
Active Site State-Reg Handler:	---
Hazardous Secondary Material Indicator:	N
Commercial TSD Indicator:	No
2018 GPRA Permit Baseline:	Not on the Baseline
2018 GPRA Renewals Baseline:	Not on the Baseline
202 GPRA Corrective Action Baseline:	No
Corrective Action Workload Universe:	No
Subject to Corrective Action Universe:	No
Non-TSDFs Where RCRA CA has Been Imposed Universe:	No
TSDFs Potentially Subject to CA Under 3004 (u)/(v) Universe:	No
TSDFs Only Subject to CA under Discretionary Auth Universe:	No
Corrective Action Priority Ranking:	No NCAPS ranking
Environmental Control Indicator:	No
Institutional Control Indicator:	No
Human Exposure Controls Indicator:	N/A
Groundwater Controls Indicator:	N/A
Significant Non-Complier Universe:	No
Unaddressed Significant Non-Complier Universe:	No
Addressed Significant Non-Complier Universe:	No
Significant Non-Complier With a Compliance Schedule Universe:	No
Handler Date of Last Change:	2018-09-05 20:30:42.0
Recognized Trader-Importer:	No
Recognized Trader-Exporter:	No
Importer of Spent Lead Acid Batteries:	No
Exporter of Spent Lead Acid Batteries:	No
Recycler Activity Without Storage:	No
Manifest Broker:	No
Sub-Part P Indicator:	No

Handler - Owner Operator:

Owner/Operator Indicator:	Owner
Owner/Operator Name:	RON HARRIS
Legal Status:	Other
Owner/Operator Address:	10624 MIDWAY AVE
Owner/Operator City,State,Zip:	CERRITOS, CA 90703-1522
Owner/Operator Telephone:	562-924-8321

Owner/Operator Indicator:	Operator
Owner/Operator Name:	LARRY FATINO
Legal Status:	Other
Owner/Operator Address:	10624 MIDWAY AVENUE
Owner/Operator City,State,Zip:	CERRITOS, CA 90703-0000
Owner/Operator Telephone:	562-924-9832

BETTER BEVERAGES DBA SPEEDY FOUNTAIN (Continued) **1024821317**

Historic Generators:

Receive Date:	2008-09-29 00:00:00.0
Handler Name:	BETTER BEVERAGES DBA SPEEDY FOUNTAIN
Federal Waste Generator Description:	Not a generator, verified
Large Quantity Handler of Universal Waste:	No
Recognized Trader Importer:	No
Recognized Trader Exporter:	No
Spent Lead Acid Battery Importer:	No
Spent Lead Acid Battery Exporter:	No
Current Record:	Yes

E53 **SA RECYCLING** **RCRA NonGen / NLR** **1024828033**
WNW **15615 ARROW BLVD** **CAL000359036**
< 1/8 **FONTANA, CA 92335**
0.057 mi.
301 ft. **Site 3 of 9 in cluster E**

Relative:
Higher

Actual:
1243 ft.

RCRA Listings:

Date Form Received by Agency:	2010-11-29 00:00:00.0
Handler Name:	SA RECYCLING
Handler Address:	15615 ARROW BLVD
Handler City,State,Zip:	FONTANA, CA 92335
EPA ID:	CAL000359036
Contact Name:	TESHA JOHNSON
Contact Address:	2411 N. GLASSEL
Contact City,State,Zip:	ORANGE, CA 92865
Contact Telephone:	714-283-6188
Contact Fax:	714-764-3883
Contact Email:	TJOHNSON@SARECYCLING.COM
EPA Region:	09
Federal Waste Generator Description:	Not a generator, verified
Active Site Indicator:	Handler Activities
Mailing Address:	2411 N GLASSELL
Mailing City,State,Zip:	ORANGE, CA 92865-0000
Owner Name:	SA RECYCLING LLC
Owner Type:	Other
Operator Name:	TESHA JOHNSON
Operator Type:	Other
Short-Term Generator Activity:	No
Importer Activity:	No
Mixed Waste Generator:	No
Transporter Activity:	No
Transfer Facility Activity:	No
Recycler Activity with Storage:	No
Small Quantity On-Site Burner Exemption:	No
Smelting Melting and Refining Furnace Exemption:	No
Underground Injection Control:	No
Off-Site Waste Receipt:	No
Universal Waste Indicator:	Yes
Universal Waste Destination Facility:	Yes
Federal Universal Waste:	No
Active Site State-Reg Handler:	---
Hazardous Secondary Material Indicator:	N
Commercial TSD Indicator:	No
2018 GPRA Permit Baseline:	Not on the Baseline

SA RECYCLING (Continued) **1024828033**

2018 GPRA Renewals Baseline:	Not on the Baseline
202 GPRA Corrective Action Baseline:	No
Corrective Action Workload Universe:	No
Subject to Corrective Action Universe:	No
Non-TSDFs Where RCRA CA has Been Imposed Universe:	No
TSDFs Potentially Subject to CA Under 3004 (u)/(v) Universe:	No
TSDFs Only Subject to CA under Discretionary Auth Universe:	No
Corrective Action Priority Ranking:	No NCAPS ranking
Environmental Control Indicator:	No
Institutional Control Indicator:	No
Human Exposure Controls Indicator:	N/A
Groundwater Controls Indicator:	N/A
Significant Non-Complier Universe:	No
Unaddressed Significant Non-Complier Universe:	No
Addressed Significant Non-Complier Universe:	No
Significant Non-Complier With a Compliance Schedule Universe:	No
Handler Date of Last Change:	2018-09-05 20:33:48.0
Recognized Trader-Importer:	No
Recognized Trader-Exporter:	No
Importer of Spent Lead Acid Batteries:	No
Exporter of Spent Lead Acid Batteries:	No
Recycler Activity Without Storage:	No
Manifest Broker:	No
Sub-Part P Indicator:	No

Handler - Owner Operator:

Owner/Operator Indicator:	Owner
Owner/Operator Name:	SA RECYCLING LLC
Legal Status:	Other
Owner/Operator Address:	2411 N GLASSELL STREET
Owner/Operator City,State,Zip:	ORANGE, CA 92865-0000
Owner/Operator Telephone:	714-632-2000
Owner/Operator Indicator:	Operator
Owner/Operator Name:	TESHA JOHNSON
Legal Status:	Other
Owner/Operator Address:	2411 N. GLASSEL
Owner/Operator City,State,Zip:	ORANGE, CA 92865
Owner/Operator Telephone:	714-283-6188

Historic Generators:

Receive Date:	2010-11-29 00:00:00.0
Handler Name:	SA RECYCLING
Federal Waste Generator Description:	Not a generator, verified
Large Quantity Handler of Universal Waste:	No
Recognized Trader Importer:	No
Recognized Trader Exporter:	No
Spent Lead Acid Battery Importer:	No
Spent Lead Acid Battery Exporter:	No
Current Record:	Yes

E54 **PACIFIC COAST RECYCLING LLC** **HIST UST** **S113125624**
WNW **15615 ARROW BLVD** **HAZNET** **N/A**
< 1/8 **FONTANA, CA 92335** **HWTS**
0.057 mi.
301 ft. **Site 4 of 9 in cluster E**

Relative:
Higher

Actual:
1243 ft.

HIST UST:

Name:	FRANKEL IRON AND METAL
Address:	15615 ARROW BLVD
City,State,Zip:	FONTANA, CA 92335
File Number:	00029ED9
URL:	http://geotracker.waterboards.ca.gov/ustpdfs/pdf/00029ED9.pdf

Click here for Geo Tracker PDF:

HAZNET:

Name:	PACIFIC COAST RECYCLING LLC
Address:	15615 ARROW BLVD
City,State,Zip:	FONTANA, CA 92335
Contact:	TESHA JOHNSON
Telephone:	7146884943
Mailing Address:	3200 E FRONTERA ST
Year:	2011
Gepaid:	CAL000268238
TSD EPA ID:	AZR000501510
CA Waste Code:	352 - Other organic solids
Disposal Method:	H141 - Storage, Bulking, And/Or Transfer Off Site--No Treatment/Reovery (H010-H129) Or (H131-H135)
Tons:	0.25
Year:	2010
Gepaid:	CAL000268238
TSD EPA ID:	NVT330010000
CA Waste Code:	352 - Other organic solids
Disposal Method:	H132 - Landfill Or Surface Impoundment That Will Be Closed As Landfill(To Include On-Site Treatment And/Or Stabilization)
Tons:	4.975
Year:	2010
Gepaid:	CAL000268238
TSD EPA ID:	CAD981696420
CA Waste Code:	135 - Unspecified aqueous solution
Disposal Method:	H141 - Storage, Bulking, And/Or Transfer Off Site--No Treatment/Reovery (H010-H129) Or (H131-H135)
Tons:	0.84
Year:	2010
Gepaid:	CAL000268238
TSD EPA ID:	CAT080013352
CA Waste Code:	221 - Waste oil and mixed oil
Disposal Method:	H039 - Other Recovery Of Reclamation For Reuse Including Acid Regeneration, Organics Recovery Ect
Tons:	7.638
Year:	2010
Gepaid:	CAL000268238
TSD EPA ID:	CAD008302903

PACIFIC COAST RECYCLING LLC (Continued) **S113125624**

CA Waste Code: 221 - Waste oil and mixed oil
Disposal Method: H061 - Fuel Blending Prior To Energy Recovery At Another Site
Tons: 2.66

Year: 2010
Gepaid: CAL000268238
TSD EPA ID: NVT330010000
CA Waste Code: 261 - Polychlorinated biphenyls and material containing PCBs
Disposal Method: H132 - Landfill Or Surface Impoundment That Will Be Closed As Landfill(To Include On-Site Treatment And/Or Stabilization)
Tons: 2.12466

Year: 2010
Gepaid: CAL000268238
TSD EPA ID: NVT330010000
CA Waste Code: 151 - Asbestos containing waste
Disposal Method: H132 - Landfill Or Surface Impoundment That Will Be Closed As Landfill(To Include On-Site Treatment And/Or Stabilization)
Tons: 0.71

Year: 2009
Gepaid: CAL000268238
TSD EPA ID: NVT330010000
CA Waste Code: 352 - Other organic solids
Disposal Method: H132 - Landfill Or Surface Impoundment That Will Be Closed As Landfill(To Include On-Site Treatment And/Or Stabilization)
Tons: 7.4

Year: 2009
Gepaid: CAL000268238
TSD EPA ID: CAT000646117
CA Waste Code: 611 - Contaminated soil from site clean-up
Disposal Method: H132 - Landfill Or Surface Impoundment That Will Be Closed As Landfill(To Include On-Site Treatment And/Or Stabilization)
Tons: 1210.68

Year: 2009
Gepaid: CAL000268238
TSD EPA ID: CAT080013352
CA Waste Code: 221 - Waste oil and mixed oil
Disposal Method: H039 - Other Recovery Of Reclamation For Reuse Including Acid Regeneration, Organics Recovery Ect
Tons: 5.89

Click this hyperlink while viewing on your computer to access
24 additional CA HAZNET: record(s) in the EDR Site Report.

Additional Info:
Year: 2009
Gen EPA ID: CAL000268238

Shipment Date: 20091110
Creation Date: 2/3/2010 18:30:08
Receipt Date: 20091112
Manifest ID: 000757446GBF
Trans EPA ID: CAD980814446

PACIFIC COAST RECYCLING LLC (Continued) **S113125624**

Trans Name: MARK ALARCON'S WASTE OIL SERVICE
TSDF EPA ID: CAT080013352
Trans Name: DE MENNO KERDOON
Waste Code Description: 221 - Waste oil and mixed oil
Meth Code: H039 - Other Recovery Of Reclamation For Reuse Including Acid Regeneration, Organics Recovery Ect
Quantity Tons: 1.292
Waste Quantity: 340
Quantity Unit: G

Shipment Date: 20091105
Creation Date: 1/11/2010 18:30:07
Receipt Date: 20091106
Manifest ID: 000757435GBF
Trans EPA ID: CAD980814446
Trans Name: MARK ALARCON'S WASTE OIL SERVICE
TSDF EPA ID: CAT080013352
Trans Name: DE MENNO KERDOON
Waste Code Description: 135 - Unspecified aqueous solution
Meth Code: H039 - Other Recovery Of Reclamation For Reuse Including Acid Regeneration, Organics Recovery Ect
Quantity Tons: 0.924
Waste Quantity: 220
Quantity Unit: G

Shipment Date: 20091028
Creation Date: 10/8/2010 18:31:11
Receipt Date: 20091028
Manifest ID: 000757418GBF
Trans EPA ID: CAD980814446
Trans Name: MARK ALARCON'S WASTE OIL SERVICE
TSDF EPA ID: CAT080013352
Trans Name: DE MENNO KERDOON
Waste Code Description: 221 - Waste oil and mixed oil
Meth Code: H039 - Other Recovery Of Reclamation For Reuse Including Acid Regeneration, Organics Recovery Ect
Quantity Tons: 2.964
Waste Quantity: 780
Quantity Unit: G

Shipment Date: 20091009
Creation Date: 4/12/2010 18:30:55
Receipt Date: 20091016
Manifest ID: 006312645JJK
Trans EPA ID: CAR000172189
Trans Name: AMBERWICK CORPORATION
TSDF EPA ID: NVT330010000
Trans Name: US ECOLOGY
Waste Code Description: 281 - Adhesives
Meth Code: H132 - Landfill Or Surface Impoundment That Will Be Closed As Landfill(To Include On-Site Treatment And/Or Stabilization)
Quantity Tons: 0.1
Waste Quantity: 200
Quantity Unit: P

Shipment Date: 20091009
Creation Date: 4/12/2010 18:30:55

PACIFIC COAST RECYCLING LLC (Continued) **S113125624**

Receipt Date:	20091016
Manifest ID:	006312645JJK
Trans EPA ID:	CAR000172189
Trans Name:	AMBERWICK CORPORATION
TSDF EPA ID:	NVT330010000
Trans Name:	US ECOLOGY
Waste Code Description:	352 - Other organic solids
Meth Code:	H132 - Landfill Or Surface Impoundment That Will Be Closed As Landfill(To Include On-Site Treatment And/Or Stabilization)
Quantity Tons:	0.4
Waste Quantity:	800
Quantity Unit:	P
Shipment Date:	20090710
Creation Date:	11/25/2009 18:30:51
Receipt Date:	20090720
Manifest ID:	005676438JJK
Trans EPA ID:	CAR000172189
Trans Name:	AMBERWICK CORPORATION
TSDF EPA ID:	NVT330010000
Trans Name:	US ECOLOGY
Waste Code Description:	352 - Other organic solids
Meth Code:	H132 - Landfill Or Surface Impoundment That Will Be Closed As Landfill(To Include On-Site Treatment And/Or Stabilization)
Quantity Tons:	1.8
Waste Quantity:	3600
Quantity Unit:	P
Shipment Date:	20090710
Creation Date:	11/25/2009 18:30:51
Receipt Date:	20090720
Manifest ID:	005676438JJK
Trans EPA ID:	CAR000172189
Trans Name:	AMBERWICK CORPORATION
TSDF EPA ID:	NVT330010000
Trans Name:	US ECOLOGY
Waste Code Description:	281 - Adhesives
Meth Code:	H132 - Landfill Or Surface Impoundment That Will Be Closed As Landfill(To Include On-Site Treatment And/Or Stabilization)
Quantity Tons:	0.475
Waste Quantity:	950
Quantity Unit:	P
Shipment Date:	20090702
Creation Date:	8/17/2009 18:30:09
Receipt Date:	20090702
Manifest ID:	000757209GBF
Trans EPA ID:	CAD980814446
Trans Name:	MARK ALARCON'S WASTE OIL SERVICE
TSDF EPA ID:	CAT080013352
Trans Name:	DEMENNO KERDOON
Waste Code Description:	221 - Waste oil and mixed oil
Meth Code:	H039 - Other Recovery Of Reclamation For Reuse Including Acid Regeneration, Organics Recovery Ect
Quantity Tons:	1.634
Waste Quantity:	430
Quantity Unit:	G

PACIFIC COAST RECYCLING LLC (Continued) **S113125624**

Shipment Date:	20090701
Creation Date:	8/12/2009 18:30:36
Receipt Date:	20090701
Manifest ID:	000757207GBF
Trans EPA ID:	CAD980814446
Trans Name:	MARK ALARCON'S WASTE OIL SERVICE
TSDF EPA ID:	CAT080013352
Trans Name:	DE MENNO KERDOON
Waste Code Description:	135 - Unspecified aqueous solution
Meth Code:	H039 - Other Recovery Of Reclamation For Reuse Including Acid Regeneration, Organics Recovery Ect
Quantity Tons:	0.504
Waste Quantity:	120
Quantity Unit:	G

Shipment Date:	20090330
Creation Date:	7/31/2009 18:30:21
Receipt Date:	20090403
Manifest ID:	005674055JJK
Trans EPA ID:	CAR000172189
Trans Name:	AMBERWICK CORPORATION
TSDF EPA ID:	NVT330010000
Trans Name:	US ECOLOGY
Waste Code Description:	261 - Not reported
Meth Code:	H132 - Landfill Or Surface Impoundment That Will Be Closed As Landfill(To Include On-Site Treatment And/Or Stabilization)
Quantity Tons:	0.5
Waste Quantity:	1000
Quantity Unit:	P

Additional Info:

Year:	2003
Gen EPA ID:	CAL000268238

Shipment Date:	20030917
Creation Date:	8/3/2004 15:00:31
Receipt Date:	20030926
Manifest ID:	22812184
Trans EPA ID:	CAD028277036
Trans Name:	ASBURY ENVIRONMENTAL SERVICES
TSDF EPA ID:	CAT080033681
Trans Name:	D / K - ENVIRONMENTAL
TSDF Alt EPA ID:	CAT080033681
Waste Code Description:	352 - Other organic solids
Meth Code:	R01 - Recycler
Quantity Tons:	2.6
Waste Quantity:	5200
Quantity Unit:	P

Additional Info:

Year:	2010
Gen EPA ID:	CAL000268238

Shipment Date:	20101027
Creation Date:	1/3/2011 18:30:54

PACIFIC COAST RECYCLING LLC (Continued) **S113125624**

Receipt Date:	20101028
Manifest ID:	001122029GBF
Trans EPA ID:	CAD980814446
Trans Name:	MARK ALARCON'S WASTE OIL SERVICE
TSDF EPA ID:	CAT080013352
Trans Name:	DE MENNO KERDOON
Waste Code Description:	221 - Waste oil and mixed oil
Meth Code:	H039 - Other Recovery Of Reclamation For Reuse Including Acid Regeneration, Organics Recovery Ect
Quantity Tons:	3.04
Waste Quantity:	800
Quantity Unit:	G
Shipment Date:	20101019
Creation Date:	3/3/2011 18:30:09
Receipt Date:	20101022
Manifest ID:	007323748JJK
Trans EPA ID:	CAR000172189
Trans Name:	AMBERWICK CORPORATION
TSDF EPA ID:	NVT330010000
Trans Name:	US ECOLOGY
Waste Code Description:	352 - Other organic solids
Meth Code:	H132 - Landfill Or Surface Impoundment That Will Be Closed As Landfill(To Include On-Site Treatment And/Or Stabilization)
Quantity Tons:	1.5
Waste Quantity:	3000
Quantity Unit:	P
Shipment Date:	20101011
Creation Date:	3/3/2011 18:30:18
Receipt Date:	20101018
Manifest ID:	007323726JJK
Trans EPA ID:	CAR000172189
Trans Name:	AMBERWICK CORPORATION
TSDF EPA ID:	NVT330010000
Trans Name:	US ECOLOGY
Waste Code Description:	261 - Not reported
Meth Code:	H132 - Landfill Or Surface Impoundment That Will Be Closed As Landfill(To Include On-Site Treatment And/Or Stabilization)
Quantity Tons:	0.23473
Waste Quantity:	213
Quantity Unit:	K
Shipment Date:	20100930
Creation Date:	12/16/2010 18:30:19
Receipt Date:	20100930
Manifest ID:	001121979GBF
Trans EPA ID:	CAD980814446
Trans Name:	MARK ALARCON'S WASTE OIL SERVICE
TSDF EPA ID:	CAD008302903
Trans Name:	VEOLIA ES TECHNICAL SOLUTIONS LLC
Waste Code Description:	221 - Waste oil and mixed oil
Meth Code:	H061 - Fuel Blending Prior To Energy Recovery At Another Site
Quantity Tons:	0.684
Waste Quantity:	180
Quantity Unit:	G

PACIFIC COAST RECYCLING LLC (Continued) **S113125624**

Shipment Date:	20100831
Creation Date:	10/26/2010 18:30:22
Receipt Date:	20100901
Manifest ID:	001121920GBF
Trans EPA ID:	CAD980814446
Trans Name:	MARK ALARCON'S WASTE OIL SERVICE
TSDF EPA ID:	CAD981696420
Trans Name:	EVERGREEN ENVIRONMENTAL SERVICE
Waste Code Description:	135 - Unspecified aqueous solution
Meth Code:	H141 - Storage, Bulking, And/Or Transfer Off Site--No Treatment/Reovery (H010-H129) Or (H131-H135)
Quantity Tons:	0.84
Waste Quantity:	200
Quantity Unit:	G
Shipment Date:	20100812
Creation Date:	2/1/2011 18:30:08
Receipt Date:	20100820
Manifest ID:	007321365JJK
Trans EPA ID:	CAR000172189
Trans Name:	AMBERWICK CORPORATION
TSDF EPA ID:	NVT330010000
Trans Name:	US ECOLOGY
Waste Code Description:	261 - Not reported
Meth Code:	H132 - Landfill Or Surface Impoundment That Will Be Closed As Landfill(To Include On-Site Treatment And/Or Stabilization)
Quantity Tons:	0.1653
Waste Quantity:	150
Quantity Unit:	K
Shipment Date:	20100812
Creation Date:	2/1/2011 18:30:08
Receipt Date:	20100820
Manifest ID:	007321365JJK
Trans EPA ID:	CAR000172189
Trans Name:	AMBERWICK CORPORATION
TSDF EPA ID:	NVT330010000
Trans Name:	US ECOLOGY
Waste Code Description:	352 - Other organic solids
Meth Code:	H132 - Landfill Or Surface Impoundment That Will Be Closed As Landfill(To Include On-Site Treatment And/Or Stabilization)
Quantity Tons:	0.7
Waste Quantity:	1400
Quantity Unit:	P
Shipment Date:	20100812
Creation Date:	2/1/2011 18:30:08
Receipt Date:	20100820
Manifest ID:	007321292JJK
Trans EPA ID:	CAR000172189
Trans Name:	AMBERWICK CORPORATION
TSDF EPA ID:	NVT330010000
Trans Name:	US ECOLOGY
Waste Code Description:	151 - Asbestos-containing waste
Meth Code:	H132 - Landfill Or Surface Impoundment That Will Be Closed As Landfill(To Include On-Site Treatment And/Or Stabilization)
Quantity Tons:	0.5

PACIFIC COAST RECYCLING LLC (Continued) **S113125624**

Waste Quantity: 1000
Quantity Unit: P

Shipment Date: 20100708
Creation Date: 9/10/2010 18:30:25
Receipt Date: 20100708
Manifest ID: 001121808GBF
Trans EPA ID: CAD980814446
Trans Name: MARK ALARCON'S WASTE OIL SERVICE
TSDF EPA ID: CAD008302903
Trans Name: VEOLIA TECHNICAL SOLUTIONS LLC
Waste Code Description: 221 - Waste oil and mixed oil
Meth Code: H061 - Fuel Blending Prior To Energy Recovery At Another Site
Quantity Tons: 0.798
Waste Quantity: 210
Quantity Unit: G

Shipment Date: 20100622
Creation Date: 1/24/2011 18:30:16
Receipt Date: 20100629
Manifest ID: 006763706JJK
Trans EPA ID: CAR000172189
Trans Name: AMBERWICK CORPORATION
TSDF EPA ID: NVT330010000
Trans Name: US ECOLOGY
Waste Code Description: 261 - Not reported
Meth Code: H132 - Landfill Or Surface Impoundment That Will Be Closed As Landfill(To Include On-Site Treatment And/Or Stabilization)
Quantity Tons: 1.3224
Waste Quantity: 1200
Quantity Unit: K

Additional Info:
Year: 2004
Gen EPA ID: CAL000268238

Shipment Date: 20040813
Creation Date: 12/28/2004 14:46:39
Receipt Date: 20040820
Manifest ID: 23579077
Trans EPA ID: CAD028277036
Trans Name: ASBURY ENVIRONMENTAL SERVICES
TSDF EPA ID: CAT080033681
Trans Name: D / K - ENVIRONMENTAL
TSDF Alt EPA ID: CAT080033681
Waste Code Description: 352 - Other organic solids
RCRA Code: NONE
Meth Code: R01 - Recycler
Quantity Tons: 1.2
Waste Quantity: 2400
Quantity Unit: P

Additional Info:
Year: 2007
Gen EPA ID: CAL000268238

PACIFIC COAST RECYCLING LLC (Continued) **S113125624**

Shipment Date:	20071207
Creation Date:	3/11/2008 18:30:29
Receipt Date:	20071213
Manifest ID:	003575922JJK
Trans EPA ID:	CAR000188201
Trans Name:	ENVIRONMENTAL RECOVERY SERVICES INC
Trans 2 EPA ID:	NJD986607380
Trans 2 Name:	MAUMEE EXPRESS (ID #778)
TSDF EPA ID:	NVT330010000
Trans Name:	US ECOLOGY
Waste Code Description:	352 - Other organic solids
Meth Code:	H132 - Landfill Or Surface Impoundment That Will Be Closed As Landfill(To Include On-Site Treatment And/Or Stabilization)
Quantity Tons:	0.55
Waste Quantity:	1100
Quantity Unit:	P
Shipment Date:	20070925
Creation Date:	3/4/2008 18:31:02
Receipt Date:	20070927
Manifest ID:	003031140JJK
Trans EPA ID:	CA0000970392
Trans Name:	ENVIRONMENTAL RECOVERY SERVICES INC
Trans 2 EPA ID:	NJD986607380
Trans 2 Name:	MAUMEE EXPRESS (ID #778)
TSDF EPA ID:	NVT330010000
Trans Name:	US ECOLOGY
Waste Code Description:	352 - Other organic solids
Meth Code:	H132 - Landfill Or Surface Impoundment That Will Be Closed As Landfill(To Include On-Site Treatment And/Or Stabilization)
Quantity Tons:	2
Waste Quantity:	4000
Quantity Unit:	P
Shipment Date:	20070720
Creation Date:	2/5/2008 18:30:26
Receipt Date:	20070724
Manifest ID:	003022676JJK
Trans EPA ID:	CA0000970392
Trans Name:	ENVIRONMENTAL RECOVERY SERVICES INC
Trans 2 EPA ID:	NJD986607380
Trans 2 Name:	MAUMEE EXPRESS (ID #778)
TSDF EPA ID:	NVT330010000
Trans Name:	US ECOLOGY
Waste Code Description:	352 - Other organic solids
Meth Code:	H132 - Landfill Or Surface Impoundment That Will Be Closed As Landfill(To Include On-Site Treatment And/Or Stabilization)
Quantity Tons:	0.8
Waste Quantity:	1600
Quantity Unit:	P
Shipment Date:	20070129
Creation Date:	10/8/2007 18:30:17
Receipt Date:	20070202
Manifest ID:	001406881JJK
Trans EPA ID:	CA0000970392
Trans Name:	ENVIRONMENTAL RECOVERY SERVICES INC

PACIFIC COAST RECYCLING LLC (Continued) **S113125624**

Trans 2 EPA ID:	NJD986607380
Trans 2 Name:	MAUMEE EXPRESS (ID #778)
TSDF EPA ID:	NVT330010000
Trans Name:	US ECOLOGY
Waste Code Description:	352 - Other organic solids
Meth Code:	H132 - Landfill Or Surface Impoundment That Will Be Closed As Landfill(To Include On-Site Treatment And/Or Stabilization)
Quantity Tons:	3.25
Waste Quantity:	6500
Quantity Unit:	P

Additional Info:

Year:	2011
Gen EPA ID:	CAL000268238
Shipment Date:	20110120
Creation Date:	6/20/2011 18:30:31
Receipt Date:	20110124
Manifest ID:	001122239GBF
Trans EPA ID:	CAD980814446
Trans Name:	MARK ALARCON'S WASTE OIL SERVICE
Trans 2 EPA ID:	CAD980585293
Trans 2 Name:	INDUSTRIAL WASTE UTILIZATION INC
TSDF EPA ID:	AZR000501510
Trans Name:	AA SYDCOL LLC
Waste Code Description:	352 - Other organic solids
Meth Code:	H141 - Storage, Bulking, And/Or Transfer Off Site--No Treatment/Reovery (H010-H129) Or (H131-H135)
Quantity Tons:	0.25
Waste Quantity:	500
Quantity Unit:	P

Additional Info:

Year:	2005
Gen EPA ID:	CAL000268238
Shipment Date:	20051109
Creation Date:	7/12/2006 18:31:35
Receipt Date:	20051114
Manifest ID:	24803350
Trans EPA ID:	CA0000970392
Trans Name:	ENVIRONMENTAL RECOVERY SERVICES INC
TSDF EPA ID:	NVT330010000
Trans Name:	US ECOLOGY
Waste Code Description:	352 - Other organic solids
Meth Code:	D80 - Disposal, Land Fill
Quantity Tons:	0.7
Waste Quantity:	1400
Quantity Unit:	P
Shipment Date:	20050726
Creation Date:	10/12/2005 18:35:03
Receipt Date:	20050729
Manifest ID:	24659877
Trans EPA ID:	CA0000970392
Trans Name:	ENVIRONMENTAL RECOVERY SERVICES INC

PACIFIC COAST RECYCLING LLC (Continued) **S113125624**

TSDF EPA ID: NVT330010000
Trans Name: US ECOLOGY
Waste Code Description: 352 - Other organic solids
Meth Code: D80 - Disposal, Land Fill
Quantity Tons: 1.2
Waste Quantity: 2400
Quantity Unit: P

Shipment Date: 20050526
Creation Date: 8/17/2005 18:32:59
Receipt Date: 20050531
Manifest ID: 24511839
Trans EPA ID: CA0000970392
Trans Name: ENVIRONMENTAL RECOVERY SERVICES INC
TSDF EPA ID: NVT330010000
Trans Name: US ECOLOGY
Waste Code Description: 352 - Other organic solids
RCRA Code: NONE
Meth Code: D80 - Disposal, Land Fill
Quantity Tons: 1.95
Waste Quantity: 3900
Quantity Unit: P

Shipment Date: 20050316
Creation Date: 7/21/2005 18:31:13
Receipt Date: 20050324
Manifest ID: 24600060
Trans EPA ID: CAD028277036
Trans Name: ASBURY ENVIRONMENTAL SERVICES
TSDF EPA ID: CAT080033681
Trans Name: D / K - ENVIRONMENTAL
TSDF Alt EPA ID: CAT080033681
Waste Code Description: 352 - Other organic solids
RCRA Code: NONE
Meth Code: R01 - Recycler
Quantity Tons: 1.925
Waste Quantity: 3850
Quantity Unit: P

Shipment Date: 20050303
Creation Date: 6/2/2005 18:31:52
Receipt Date: 20050310
Manifest ID: 24016692
Trans EPA ID: CAD028277036
Trans Name: ASBURY ENVIRONMENTAL SERVICES
TSDF EPA ID: CAT080033681
Trans Name: D / K - ENVIRONMENTAL
TSDF Alt EPA ID: CAT080033681
Waste Code Description: 352 - Other organic solids
RCRA Code: NONE
Meth Code: R01 - Recycler
Quantity Tons: 2
Waste Quantity: 4000
Quantity Unit: P

Additional Info:
Year: 2008

PACIFIC COAST RECYCLING LLC (Continued) **S113125624**

Gen EPA ID:	CAL000268238
Shipment Date:	20081114
Creation Date:	5/26/2009 18:30:08
Receipt Date:	20081121
Manifest ID:	004384868JJK
Trans EPA ID:	CAD981412356
Trans Name:	PACIFIC TRANS ENV SERVICES INC
TSDF EPA ID:	NVT330010000
Trans Name:	US ECOLOGY INC
Waste Code Description:	223 - Unspecified oil-containing waste
Meth Code:	H132 - Landfill Or Surface Impoundment That Will Be Closed As Landfill(To Include On-Site Treatment And/Or Stabilization)
Quantity Tons:	1.25
Waste Quantity:	2500
Quantity Unit:	P
Shipment Date:	20081114
Creation Date:	5/26/2009 18:30:08
Receipt Date:	20081121
Manifest ID:	004384868JJK
Trans EPA ID:	CAD981412356
Trans Name:	PACIFIC TRANS ENV SERVICES INC
TSDF EPA ID:	NVT330010000
Trans Name:	US ECOLOGY INC
Waste Code Description:	261 - Not reported
Meth Code:	H132 - Landfill Or Surface Impoundment That Will Be Closed As Landfill(To Include On-Site Treatment And/Or Stabilization)
Quantity Tons:	0.75928
Waste Quantity:	689
Quantity Unit:	K
Shipment Date:	20081111
Creation Date:	1/14/2009 18:30:27
Receipt Date:	20081121
Manifest ID:	005226950JJK
Trans EPA ID:	CAR000172189
Trans Name:	AMBERWICK CORPORATION
TSDF EPA ID:	CAT080013352
Trans Name:	DEMENNO/KERDOON
Waste Code Description:	343 - Unspecified organic liquid mixture
Meth Code:	H039 - Other Recovery Of Reclamation For Reuse Including Acid Regeneration, Organics Recovery Ect
Quantity Tons:	0.8
Waste Quantity:	1600
Quantity Unit:	P
Shipment Date:	20081023
Creation Date:	2/8/2012 8:53:13
Receipt Date:	20081104
Manifest ID:	004779039JJK
Trans EPA ID:	ILD981957236
Trans Name:	SET ENVIRONMENTAL INC
TSDF EPA ID:	TXD055135388
Trans Name:	SET ENVIRONMENTAL INC
Waste Code Description:	- Not reported
RCRA Code:	D001

PACIFIC COAST RECYCLING LLC (Continued) **S113125624**

Meth Code:	- Not reported
Quantity Tons:	0
Waste Quantity:	0
Quantity Unit:	P
Shipment Date:	20081023
Creation Date:	2/8/2012 8:53:13
Receipt Date:	20081104
Manifest ID:	004779039JJK
Trans EPA ID:	ILD981957236
Trans Name:	SET ENVIRONMENTAL INC
TSDF EPA ID:	TXD055135388
Trans Name:	SET ENVIRONMENTAL INC
Waste Code Description:	- Not reported
RCRA Code:	D001
Meth Code:	H141 - Storage, Bulking, And/Or Transfer Off Site--No Treatment/Reovery (H010-H129) Or (H131-H135)
Quantity Tons:	0.005
Waste Quantity:	10
Quantity Unit:	P
Shipment Date:	20081023
Creation Date:	2/8/2012 8:53:13
Receipt Date:	20081104
Manifest ID:	004779039JJK
Trans EPA ID:	ILD981957236
Trans Name:	SET ENVIRONMENTAL INC
TSDF EPA ID:	TXD055135388
Trans Name:	SET ENVIRONMENTAL INC
Waste Code Description:	- Not reported
RCRA Code:	D001
Meth Code:	H141 - Storage, Bulking, And/Or Transfer Off Site--No Treatment/Reovery (H010-H129) Or (H131-H135)
Quantity Tons:	0.001
Waste Quantity:	2
Quantity Unit:	P
Shipment Date:	20081023
Creation Date:	2/8/2012 8:53:13
Receipt Date:	20081104
Manifest ID:	004779039JJK
Trans EPA ID:	ILD981957236
Trans Name:	SET ENVIRONMENTAL INC
TSDF EPA ID:	TXD055135388
Trans Name:	SET ENVIRONMENTAL INC
Waste Code Description:	- Not reported
Meth Code:	H129 - Other Treatment
Quantity Tons:	0.0005
Waste Quantity:	1
Quantity Unit:	P
Shipment Date:	20081016
Creation Date:	3/9/2009 18:30:54
Receipt Date:	20081022
Manifest ID:	004384716JJK
Trans EPA ID:	CAD981412356
Trans Name:	PACIFIC TRANS ENV SERVICES INC

PACIFIC COAST RECYCLING LLC (Continued) **S113125624**

TSDF EPA ID: NVT330010000
Trans Name: US ECOLOGY INC
Waste Code Description: 223 - Unspecified oil-containing waste
Meth Code: H132 - Landfill Or Surface Impoundment That Will Be Closed As Landfill(To Include On-Site Treatment And/Or Stabilization)
Quantity Tons: 4
Waste Quantity: 8000
Quantity Unit: P

Shipment Date: 20081016
Creation Date: 3/9/2009 18:30:54
Receipt Date: 20081022
Manifest ID: 004384716JJK
Trans EPA ID: CAD981412356
Trans Name: PACIFIC TRANS ENV SERVICES INC
TSDF EPA ID: NVT330010000
Trans Name: US ECOLOGY INC
Waste Code Description: 261 - Not reported
Meth Code: H132 - Landfill Or Surface Impoundment That Will Be Closed As Landfill(To Include On-Site Treatment And/Or Stabilization)
Quantity Tons: 0.4959
Waste Quantity: 450
Quantity Unit: K

Shipment Date: 20080916
Creation Date: 1/28/2009 18:30:25
Receipt Date: 20080918
Manifest ID: 000145404VES
Trans EPA ID: NJD080631369
Trans Name: VEOLIA ES TECHNICAL SOLUTIONS LLC
TSDF EPA ID: AZ0000337360
Trans Name: VEOLIA ES TECHNICAL SOLUTIONS LLC
Waste Code Description: 181 - Other inorganic solid waste Organics
RCRA Code: D009
Meth Code: H010 - Metals Recovery Including Retoring,Smelting,Chemicals,Ect
Quantity Tons: 0.008
Waste Quantity: 16
Quantity Unit: P

Additional Info:
Year: 2006
Gen EPA ID: CAL000268238

Shipment Date: 20061106
Creation Date: 3/30/2007 13:32:41
Receipt Date: 20061106
Manifest ID: 001402135JJK
Trans EPA ID: CA0000970392
Trans Name: ENVIRONMENTAL RECOVERY SERVICES INC
TSDF EPA ID: CAT080013352
Trans Name: DEMENNO KERDOON
Waste Code Description: 221 - Waste oil and mixed oil
Meth Code: H135 - Discharge To Sewer/Potw Or Npdes(With Prior Storage--With Or Without Treatment)
Quantity Tons: 9.5
Waste Quantity: 2500
Quantity Unit: G

PACIFIC COAST RECYCLING LLC (Continued) **S113125624**

Shipment Date:	20061102
Creation Date:	6/29/2007 18:30:33
Receipt Date:	20061106
Manifest ID:	001399816JJK
Trans EPA ID:	CA0000970392
Trans Name:	ENVIRONMENTAL RECOVERY SERVICES INC
Trans 2 EPA ID:	CAD981430911
Trans 2 Name:	ZEPEDA TRKG
TSDF EPA ID:	NVT330010000
Trans Name:	US ECOLOGY
Waste Code Description:	352 - Other organic solids
Meth Code:	H132 - Landfill Or Surface Impoundment That Will Be Closed As Landfill(To Include On-Site Treatment And/Or Stabilization)
Quantity Tons:	0.225
Waste Quantity:	450
Quantity Unit:	P

Shipment Date:	20061102
Creation Date:	6/29/2007 18:30:33
Receipt Date:	20061106
Manifest ID:	001399816JJK
Trans EPA ID:	CA0000970392
Trans Name:	ENVIRONMENTAL RECOVERY SERVICES INC
Trans 2 EPA ID:	CAD981430911
Trans 2 Name:	ZEPEDA TRKG
TSDF EPA ID:	NVT330010000
Trans Name:	US ECOLOGY
Waste Code Description:	352 - Other organic solids
Meth Code:	H132 - Landfill Or Surface Impoundment That Will Be Closed As Landfill(To Include On-Site Treatment And/Or Stabilization)
Quantity Tons:	3
Waste Quantity:	6000
Quantity Unit:	P

Shipment Date:	20060915
Creation Date:	7/13/2007 18:30:17
Receipt Date:	20060921
Manifest ID:	001409262JJK
Trans EPA ID:	CA0000970392
Trans Name:	ENVIRONMENTAL RECOVERY SERVICES INC
Trans 2 EPA ID:	CAD981430911
Trans 2 Name:	ZEPEDA TRKG
TSDF EPA ID:	NVT330010000
Trans Name:	US ECOLOGY
Waste Code Description:	352 - Other organic solids
Meth Code:	H132 - Landfill Or Surface Impoundment That Will Be Closed As Landfill(To Include On-Site Treatment And/Or Stabilization)
Quantity Tons:	0.75
Waste Quantity:	1500
Quantity Unit:	P

Shipment Date:	20060424
Creation Date:	7/29/2006 18:33:20
Receipt Date:	20060501
Manifest ID:	25188365
Trans EPA ID:	CA0000970392

PACIFIC COAST RECYCLING LLC (Continued) **S113125624**

Trans Name:	ENVIRONMENTAL RECOVERY SERVICES INC
Trans 2 EPA ID:	CAR000148197
Trans 2 Name:	IMERY TRANSPORTATION
TSDF EPA ID:	NVT330010000
Trans Name:	US ECOLOGY
Waste Code Description:	352 - Other organic solids
Meth Code:	D80 - Disposal, Land Fill
Quantity Tons:	2.925
Waste Quantity:	5850
Quantity Unit:	P
Shipment Date:	20060214
Creation Date:	6/22/2006 18:33:59
Receipt Date:	20060217
Manifest ID:	25111302
Trans EPA ID:	CA0000970392
Trans Name:	ENVIRONMENTAL RECOVERY SERVICES INC
TSDF EPA ID:	NVT330010000
Trans Name:	US ECOLOGY
Waste Code Description:	352 - Other organic solids
Meth Code:	D80 - Disposal, Land Fill
Quantity Tons:	1.65
Waste Quantity:	3300
Quantity Unit:	P

HWTS:

Name:	PACIFIC COAST RECYCLING LLC
Address:	15615 ARROW BLVD
City,State,Zip:	FONTANA, CA 92335
EPA ID:	CAL000268238
Inactive Date:	11/29/2010
Create Date:	03/26/2003
Last Act Date:	12/27/2012
Mailing Address:	3200 E FRONTERA ST
Mailing City,State,Zip:	ANAHEIM, CA 928060000
Owner Name:	SA RECYCLING LLC
Owner Address:	901 NEW DOCK ST
Owner City,State,Zip:	TERMINAL ISLAND, CA 907310000
Contact Name:	TESHA JOHNSON
Contact Address:	2411 N GLASSEL
City,State,Zip:	ORANGE, CA 928650000

NAICS:

EPA ID:	CAL000268238
Create Date:	2003-03-26 08:57:27
NAICS Code:	42193
NAICS Description:	Recyclable Material Wholesalers
Issued EPA ID Date:	2003-03-26 08:57:27
Inactive Date:	2010-11-29 00:00:00
Facility Name:	PACIFIC COAST RECYCLING LLC
Facility Address:	15615 ARROW BLVD
Facility City:	FONTANA
Facility County:	36
Facility State:	CA
Facility Zip:	92335

D55 **ALIGNMENT SOLUTIONS INC** **San Bern. Co. Permit** **S116287694**
ENE **15864 ARROW BLVD** **N/A**
< 1/8 **FONTANA, CA 92335**
0.084 mi.
441 ft. **Site 3 of 5 in cluster D**

Relative:
Higher

Actual:
1250 ft.

San Bern. Co. Permit:

Name:	ALIGNMENT SOLUTIONS INC
Address:	15864 ARROW BLVD
City,State,Zip:	FONTANA, CA 92335
Region:	SAN BERNARDINO
Facility ID:	FA0015257
Owner:	JAUREZ, JAVIER
Permit Number:	PT0026582
Permit Category:	HAZARDOUS MATERIALS 4-10 CHEMICALS
Facility Status:	INACTIVE
Expiration Date:	02/28/2015

Name:	ALIGNMENT SOLUTIONS INC
Address:	15864 ARROW BLVD
City,State,Zip:	FONTANA, CA 92335
Region:	SAN BERNARDINO
Facility ID:	FA0015257
Owner:	JAUREZ, JAVIER
Permit Number:	PT0026583
Permit Category:	SMALL QUANTITY GENERATOR
Facility Status:	INACTIVE
Expiration Date:	02/28/2015

Name:	FLEET SERVICES GROUP, LLC
Address:	15864 ARROW BLVD
City,State,Zip:	FONTANA, CA 92335
Region:	SAN BERNARDINO
Facility ID:	FA0016097
Owner:	FLEET SERVICES GROUP, LLC
Permit Number:	PT0034809
Permit Category:	SMALL QUANTITY GENERATOR
Facility Status:	INACTIVE
Expiration Date:	05/31/2018

Name:	FLEET SERVICES GROUP, LLC
Address:	15864 ARROW BLVD
City,State,Zip:	FONTANA, CA 92335
Region:	SAN BERNARDINO
Facility ID:	FA0016097
Owner:	FLEET SERVICES GROUP, LLC
Permit Number:	PT0034808
Permit Category:	HAZARDOUS MATERIALS 4-10 CHEMICALS
Facility Status:	INACTIVE
Expiration Date:	05/31/2018

D56 **BEARUP MOTOR CORPORATION** **CERS HAZ WASTE** **S119084134**
ENE **15864 ARROW BLVD** **NPDES** **N/A**
< 1/8 **FONTANA, CA 92335** **San Bern. Co. Permit**
0.084 mi. **CIWQS**
441 ft. **Site 4 of 5 in cluster D** **CERS**

Relative: Higher

Actual: 1250 ft.

CERS HAZ WASTE:

Name:	BEARUP MOTOR CORPORATION
Address:	15864 ARROW BLVD
City,State,Zip:	FONTANA, CA 92335
Site ID:	409391
CERS ID:	10709185
CERS Description:	Hazardous Waste Generator

NPDES:

Name:	BEARUP MOTOR CORPORATION
Address:	15864 ARROW BLVD
City,State,Zip:	FONTANA, CA 92335
Facility Status:	Active
NPDES Number:	CAS000001
Region:	8
Agency Number:	0
Regulatory Measure ID:	479123
Order Number:	97-03-DWQ
WDID:	8 36NEC002615
Regulatory Measure Type:	Enrollee
Program Type:	Industrial
Effective Date Of Regulatory Measure:	10/12/2016
Discharge Address:	15864 Arrow Blvd
Discharge Name:	Bearup Motor Corporation
Discharge City:	Fontana
Discharge State:	California
Discharge Zip:	92335

NPDES as of 03/2018:

NPDES Number:	CAS000001
Status:	Active
Agency Number:	0
Region:	8
Regulatory Measure ID:	479123
Order Number:	97-03-DWQ
Regulatory Measure Type:	Enrollee
WDID:	8 36NEC002615
Program Type:	Industrial
Effective Date Of Regulatory Measure:	10/12/2016
Discharge Name:	Bearup Motor Corporation
Discharge Address:	15864 Arrow Blvd
Discharge City:	Fontana
Discharge State:	California
Discharge Zip:	92335

Region:	8
Regulatory Measure ID:	479123
Regulatory Measure Type:	Industrial
WDID:	8 36NEC002615
Received Date:	10/07/2016
Processed Date:	10/12/2016
Status:	Active
Status Date:	10/12/2016

BEARUP MOTOR CORPORATION (Continued) **S119084134**

Place Size:	1.4
Place Size Unit:	Acres
Contact:	James Bearup
Contact Title:	President
Contact Phone:	323-233-8792
Contact Email:	lasalvage@hotmail.com
Operator Name:	Bearup Motor Corporation
Operator Address:	15864 Arrow Blvd
Operator City:	Fontana
Operator State:	California
Operator Zip:	92335
Operator Contact:	James Bearup
Operator Contact Title:	President
Operator Contact Phone:	323-233-8792
Operator Contact Email:	lasalvage@hotmail.com
Operator Type:	Private Business
Developer State:	California
Certifier:	James Bearup
Certifier Title:	President
Certification Date:	07-OCT-16
Primary Sic:	5015-Motor Vehicle Parts, Used

Name:	BEARUP MOTOR CORPORATION
Address:	15864 ARROW BLVD
City,State,Zip:	FONTANA, CA 92335
WDID:	8 36NEC002615
Regulatory Measure Type:	Industrial
Status:	Active
Status Date:	10/12/2016
Operator Name:	Bearup Motor Corporation
Operator Address:	15864 Arrow Blvd
Operator City:	Fontana
Operator State:	California
Operator Zip:	92335

NPDES as of 03/2018:

NPDES Number:	CAS000001
Status:	Active
Agency Number:	0
Region:	8
Regulatory Measure ID:	479123
Order Number:	97-03-DWQ
Regulatory Measure Type:	Enrollee
WDID:	8 36NEC002615
Program Type:	Industrial
Effective Date Of Regulatory Measure:	10/12/2016
Discharge Name:	Bearup Motor Corporation
Discharge Address:	15864 Arrow Blvd
Discharge City:	Fontana
Discharge State:	California
Discharge Zip:	92335

Region:	8
Regulatory Measure ID:	479123
Regulatory Measure Type:	Industrial
WDID:	8 36NEC002615
Received Date:	10/07/2016

BEARUP MOTOR CORPORATION (Continued) **S119084134**

Processed Date:	10/12/2016
Status:	Active
Status Date:	10/12/2016
Place Size:	1.4
Place Size Unit:	Acres
Contact:	James Bearup
Contact Title:	President
Contact Phone:	323-233-8792
Contact Email:	lasalvage@hotmail.com
Operator Name:	Bearup Motor Corporation
Operator Address:	15864 Arrow Blvd
Operator City:	Fontana
Operator State:	California
Operator Zip:	92335
Operator Contact:	James Bearup
Operator Contact Title:	President
Operator Contact Phone:	323-233-8792
Operator Contact Email:	lasalvage@hotmail.com
Operator Type:	Private Business
Developer State:	California
Certifier:	James Bearup
Certifier Title:	President
Certification Date:	07-OCT-16
Primary Sic:	5015-Motor Vehicle Parts, Used

San Bern. Co. Permit:

Name:	BEARUP MOTOR CORPORATION
Address:	15864 ARROW BLVD
City,State,Zip:	FONTANA, CA 92335
Region:	SAN BERNARDINO
Facility ID:	FA0017734
Owner:	Bearup Motor Corporation
Permit Number:	PT0038441
Permit Category:	CONDITIONALLY EXEMPT SM QTY GENERATOR SPECIAL
Facility Status:	ACTIVE
Expiration Date:	03/31/2020

Name:	BEARUP MOTOR CORPORATION
Address:	15864 ARROW BLVD
City,State,Zip:	FONTANA, CA 92335
Region:	SAN BERNARDINO
Facility ID:	FA0017734
Owner:	Bearup Motor Corporation
Permit Number:	PT0038389
Permit Category:	HAZMAT HANDLER GENERAL ACT.(NB)
Facility Status:	FEE EXEMPT
Expiration Date:	03/31/2019

CIWQS:

Name:	BEARUP MOTOR CORPORATION
Address:	15864 ARROW BLVD
City,State,Zip:	FONTANA, CA 92335
Agency:	Bearup Motor Corporation
Agency Address:	15864 Arrow Blvd, Fontana, CA 92335
Place/Project Type:	Industrial - Motor Vehicle Parts, Used

BEARUP MOTOR CORPORATION (Continued) **S119084134**

SIC/NAICS:	5015
Region:	8
Program:	INDSTW
Regulatory Measure Status:	Active
Regulatory Measure Type:	Storm water industrial
Order Number:	2014-0057-DWQ
WDID:	8 36NEC002615
NPDES Number:	CAS000001
Effective Date:	10/12/2016
Enforcement Actions within 5 years:	0
Violations within 5 years:	0
Latitude:	34.099758
Longitude:	-117.458784

CERS:

Name:	BEARUP MOTOR CORPORATION
Address:	15864 ARROW BLVD
City,State,Zip:	FONTANA, CA 92335
Site ID:	409391
CERS ID:	850436
CERS Description:	Industrial Facility Storm Water

Violations:

Site ID:	409391
Site Name:	Bearup Motor Corporation
Violation Date:	04-25-2018
Citation:	22 CCR 12 66262.34(f) - California Code of Regulations, Title 22, Chapter 12, Section(s) 66262.34(f)
Violation Description:	Failure to properly label hazardous waste accumulation containers and portable tanks with the following requirements: "Hazardous Waste", name and address of the generator, physical and chemical characteristics of the Hazardous Waste, and starting accumulation date.
Violation Notes:	Returned to compliance on 04/25/2018. Failure to label the used oil 5-gallon container as a hazardous waste with an accumulation start date. This violation was corrected during the inspection. CB
Violation Division:	San Bernardino County Fire Department
Violation Program:	HW
Violation Source:	CERS

Site ID:	409391
Site Name:	Bearup Motor Corporation
Violation Date:	04-28-2016
Citation:	HSC 6.5 Multiple Sections - California Health and Safety Code, Chapter 6.5, Section(s) Multiple Sections
Violation Description:	Haz Waste Generator Program - Operations/Maintenance - General
Violation Notes:	Returned to compliance on 07/24/2017. Failure to establish a Contingency Plan (CCR 66265.51(a)) THIS BUSINESS HAS CLOSED AS CONFIRMED BY INSPECTION ON 6/5/2017. CB
Violation Division:	San Bernardino County Fire Department
Violation Program:	HW
Violation Source:	CERS

Site ID:	409391
Site Name:	Bearup Motor Corporation
Violation Date:	04-25-2018
Citation:	22 CCR 12 66262.12 - California Code of Regulations, Title 22, Chapter

BEARUP MOTOR CORPORATION (Continued) **S119084134**

	12, Section(s) 66262.12
Violation Description:	Failure to obtain an Identification Number prior to treating, storing, disposing of, transporting or offering for transportation any hazardous waste.
Violation Notes:	Returned to compliance on 11/01/2018. Failure to maintain a valid hazardous waste generator ID number; the facility ID number is currently invalid. Hazardous waste generator ID number has been reactivated as of 11/1/2018. CB
Violation Division:	San Bernardino County Fire Department
Violation Program:	HW
Violation Source:	CERS
Site ID:	409391
Site Name:	Bearup Motor Corporation
Violation Date:	04-28-2016
Citation:	HSC 6.95 25508(d) - California Health and Safety Code, Chapter 6.95, Section(s) 25508(d)
Violation Description:	Failure to complete and/or electronically submit a business plan when storing/handling a hazardous material at or above reportable quantities.
Violation Notes:	Returned to compliance on 07/24/2017. A business plan has not yet been submitted to CERS for this facility. THIS BUSINESS HAS CLOSED AS CONFIRMED BY INSPECTION ON 6/5/2017. CB
Violation Division:	San Bernardino County Fire Department
Violation Program:	HMRRP
Violation Source:	CERS
Site ID:	409391
Site Name:	Bearup Motor Corporation
Violation Date:	04-28-2016
Citation:	HSC 6.5 Multiple - California Health and Safety Code, Chapter 6.5, Section(s) Multiple
Violation Description:	Haz Waste Generator Program - Administration/Documentation - General
Violation Notes:	Returned to compliance on 07/24/2017. Failure to obtain an EPA ID Number (CCR 66262.12(a)) EPA ID number was inactive at the time of the inspection THIS BUSINESS HAS CLOSED AS CONFIRMED BY INSPECTION ON 6/5/2017. CB
Violation Division:	San Bernardino County Fire Department
Violation Program:	HW
Violation Source:	CERS
Site ID:	409391
Site Name:	Bearup Motor Corporation
Violation Date:	04-28-2016
Citation:	HSC 6.5 Multiple Sections - California Health and Safety Code, Chapter 6.5, Section(s) Multiple Sections
Violation Description:	Haz Waste Generator Program - Operations/Maintenance - General
Violation Notes:	Returned to compliance on 04/28/2016. Failure to label hazardous waste containers (CCR 66262.34(f)(3)) Violation corrected during inspection
Violation Division:	San Bernardino County Fire Department
Violation Program:	HW
Violation Source:	CERS
Site ID:	409391
Site Name:	Bearup Motor Corporation
Violation Date:	04-28-2016
Citation:	HSC 6.5 Multiple Sections - California Health and Safety Code, Chapter

BEARUP MOTOR CORPORATION (Continued) **S119084134**

	6.5, Section(s) Multiple Sections
Violation Description:	Haz Waste Generator Program - Operations/Maintenance - General
Violation Notes:	Returned to compliance on 04/28/2016. Failure to note accumulation start date on labels (CCR 66262.34(f)(2))
Violation Division:	San Bernardino County Fire Department
Violation Program:	HW
Violation Source:	CERS
Site ID:	409391
Site Name:	Bearup Motor Corporation
Violation Date:	04-28-2016
Citation:	22 CCR 16 66266.130 - California Code of Regulations, Title 22, Chapter 16, Section(s) 66266.130
Violation Description:	Failure to properly handle, manage, label, and recycle used oil and fuel filters.
Violation Notes:	Returned to compliance on 04/28/2016. Violation corrected during the inspection
Violation Division:	San Bernardino County Fire Department
Violation Program:	HW
Violation Source:	CERS
Site ID:	409391
Site Name:	Bearup Motor Corporation
Violation Date:	04-28-2016
Citation:	HSC 6.95 25507 - California Health and Safety Code, Chapter 6.95, Section(s) 25507
Violation Description:	Failure to adequately establish and implement a business plan when storing/handling a hazardous material at or above reportable quantities.
Violation Notes:	Returned to compliance on 07/24/2017. THIS BUSINESS HAS CLOSED AS CONFIRMED BY INSPECTION ON 6/5/2017. CB
Violation Division:	San Bernardino County Fire Department
Violation Program:	HMRRP
Violation Source:	CERS
Site ID:	409391
Site Name:	Bearup Motor Corporation
Violation Date:	04-28-2016
Citation:	HSC 6.5 Multiple Sections - California Health and Safety Code, Chapter 6.5, Section(s) Multiple Sections
Violation Description:	Haz Waste Generator Program - Operations/Maintenance - General
Violation Notes:	Returned to compliance on 04/28/2016. Failure to complete hazardous waste labels (CCR 66262.34(f)(3))
Violation Division:	San Bernardino County Fire Department
Violation Program:	HW
Violation Source:	CERS

Evaluation:

Eval General Type:	Other/Unknown
Eval Date:	06-05-2017
Violations Found:	No
Eval Type:	Other, not routine, done by local agency
Eval Notes:	CLOSURE INSPECTION.
Eval Division:	San Bernardino County Fire Department
Eval Program:	HW
Eval Source:	CERS

BEARUP MOTOR CORPORATION (Continued) **S119084134**

Eval General Type: Compliance Evaluation Inspection
Eval Date: 04-25-2018
Violations Found: Yes
Eval Type: Routine done by local agency
Eval Division: San Bernardino County Fire Department
Eval Program: HW
Eval Source: CERS

Eval General Type: Compliance Evaluation Inspection
Eval Date: 04-28-2016
Violations Found: Yes
Eval Type: Routine done by local agency
Eval Notes: Routine inspection
Eval Division: San Bernardino County Fire Department
Eval Program: HMRRP
Eval Source: CERS

Eval General Type: Compliance Evaluation Inspection
Eval Date: 04-28-2016
Violations Found: Yes
Eval Type: Routine done by local agency
Eval Notes: Routine inspection
Eval Division: San Bernardino County Fire Department
Eval Program: HW
Eval Source: CERS

Eval General Type: Other/Unknown
Eval Date: 06-05-2017
Violations Found: No
Eval Type: Other, not routine, done by local agency
Eval Notes: CLOSURE INSPECTION.
Eval Division: San Bernardino County Fire Department
Eval Program: HMRRP
Eval Source: CERS

Enforcement Action:
Site ID: 409391
Site Name: Bearup Motor Corporation
Site Address: 15864 ARROW BLVD
Site City: FONTANA
Site Zip: 92335
Enf Action Date: 04-28-2016
Enf Action Type: Notice of Violation (Unified Program)
Enf Action Description: Notice of Violation Issued by the Inspector at the Time of Inspection
Enf Action Division: San Bernardino County Fire Department
Enf Action Program: HMRRP
Enf Action Source: CERS

Site ID: 409391
Site Name: Bearup Motor Corporation
Site Address: 15864 ARROW BLVD
Site City: FONTANA
Site Zip: 92335
Enf Action Date: 04-28-2016
Enf Action Type: Notice of Violation (Unified Program)
Enf Action Description: Notice of Violation Issued by the Inspector at the Time of Inspection
Enf Action Division: San Bernardino County Fire Department

BEARUP MOTOR CORPORATION (Continued) **S119084134**

Enf Action Program: HW
Enf Action Source: CERS

Coordinates:
Site ID: 409391
Facility Name: Bearup Motor Corporation
Env Int Type Code: HWG
Program ID: 10709185
Ref Point Type Desc: Center of a facility or station.
Latitude: 34.099980
Longitude: -117.458880

Affiliation:
Affiliation Type Desc: Document Preparer
Entity Name: Jim Hutchison

Affiliation Type Desc: Parent Corporation
Entity Name: Bearup Motor Corporation

Affiliation Type Desc: Legal Owner
Entity Name: Bearup Motor Corporation
Affiliation Address: 15864 Arrow Blvd
Affiliation City: Fontana
Affiliation State: CA
Affiliation Country: United States
Affiliation Zip: 92335
Affiliation Phone: (323) 233-8792

Affiliation Type Desc: Operator
Entity Name: Bearup Motor Corporation
Affiliation Phone: (323) 233-8792

Affiliation Type Desc: Environmental Contact
Entity Name: James Bearup
Affiliation Address: 15864 Arrow Blvd
Affiliation City: Fontana
Affiliation State: CA
Affiliation Zip: 92335

Affiliation Type Desc: Facility Mailing Address
Entity Name: Mailing Address
Affiliation Address: 15864 Arrow Blvd
Affiliation City: Fontana
Affiliation State: CA
Affiliation Zip: 92335

Affiliation Type Desc: Identification Signer
Entity Name: Jim Bearup
Entity Title: President

Affiliation Type Desc: Owner/Operator
Entity Name: Bearup Motor Corporation
Entity Title: Operator
Affiliation Address: 15864 Arrow Blvd
Affiliation City: Fontana
Affiliation State: CA

BEARUP MOTOR CORPORATION (Continued) **S119084134**

Affiliation Zip: 92335

Affiliation Type Desc: CUPA District
Entity Name: San Bernardino County Fire
Affiliation Address: 620 South E Street
Affiliation City: San Bernardino
Affiliation State: CA
Affiliation Zip: 92415-0153
Affiliation Phone: (909) 386-8401

Name: BEARUP MOTOR CORPORATION
Address: 15864 ARROW BLVD
City,State,Zip: FONTANA, CA 92335
Site ID: 409391
CERS ID: 10709185
CERS Description: Chemical Storage Facilities

Violations:
Site ID: 409391
Site Name: Bearup Motor Corporation
Violation Date: 04-25-2018
Citation: 22 CCR 12 66262.34(f) - California Code of Regulations, Title 22, Chapter 12, Section(s) 66262.34(f)
Violation Description: Failure to properly label hazardous waste accumulation containers and portable tanks with the following requirements: "Hazardous Waste", name and address of the generator, physical and chemical characteristics of the Hazardous Waste, and starting accumulation date.
Violation Notes: Returned to compliance on 04/25/2018. Failure to label the used oil 5-gallon container as a hazardous waste with an accumulation start date. This violation was corrected during the inspection. CB
Violation Division: San Bernardino County Fire Department
Violation Program: HW
Violation Source: CERS

Site ID: 409391
Site Name: Bearup Motor Corporation
Violation Date: 04-28-2016
Citation: HSC 6.5 Multiple Sections - California Health and Safety Code, Chapter 6.5, Section(s) Multiple Sections
Violation Description: Haz Waste Generator Program - Operations/Maintenance - General
Violation Notes: Returned to compliance on 07/24/2017. Failure to establish a Contingency Plan (CCR 66265.51(a)) THIS BUSINESS HAS CLOSED AS CONFIRMED BY INSPECTION ON 6/5/2017. CB
Violation Division: San Bernardino County Fire Department
Violation Program: HW
Violation Source: CERS

Site ID: 409391
Site Name: Bearup Motor Corporation
Violation Date: 04-25-2018
Citation: 22 CCR 12 66262.12 - California Code of Regulations, Title 22, Chapter 12, Section(s) 66262.12
Violation Description: Failure to obtain an Identification Number prior to treating, storing, disposing of, transporting or offering for transportation any hazardous waste.
Violation Notes: Returned to compliance on 11/01/2018. Failure to maintain a valid

BEARUP MOTOR CORPORATION (Continued) **S119084134**

	hazardous waste generator ID number; the facility ID number is currently invalid. Hazardous waste generator ID number has been reactivated as of 11/1/2018. CB
Violation Division:	San Bernardino County Fire Department
Violation Program:	HW
Violation Source:	CERS
Site ID:	409391
Site Name:	Bearup Motor Corporation
Violation Date:	04-28-2016
Citation:	HSC 6.95 25508(d) - California Health and Safety Code, Chapter 6.95, Section(s) 25508(d)
Violation Description:	Failure to complete and/or electronically submit a business plan when storing/handling a hazardous material at or above reportable quantities.
Violation Notes:	Returned to compliance on 07/24/2017. A business plan has not yet been submitted to CERS for this facility. THIS BUSINESS HAS CLOSED AS CONFIRMED BY INSPECTION ON 6/5/2017. CB
Violation Division:	San Bernardino County Fire Department
Violation Program:	HMRRP
Violation Source:	CERS
Site ID:	409391
Site Name:	Bearup Motor Corporation
Violation Date:	04-28-2016
Citation:	HSC 6.5 Multiple - California Health and Safety Code, Chapter 6.5, Section(s) Multiple
Violation Description:	Haz Waste Generator Program - Administration/Documentation - General
Violation Notes:	Returned to compliance on 07/24/2017. Failure to obtain an EPA ID Number (CCR 66262.12(a)) EPA ID number was inactive at the time of the inspection THIS BUSINESS HAS CLOSED AS CONFIRMED BY INSPECTION ON 6/5/2017. CB
Violation Division:	San Bernardino County Fire Department
Violation Program:	HW
Violation Source:	CERS
Site ID:	409391
Site Name:	Bearup Motor Corporation
Violation Date:	04-28-2016
Citation:	HSC 6.5 Multiple Sections - California Health and Safety Code, Chapter 6.5, Section(s) Multiple Sections
Violation Description:	Haz Waste Generator Program - Operations/Maintenance - General
Violation Notes:	Returned to compliance on 04/28/2016. Failure to label hazardous waste containers (CCR 66262.34(f)(3)) Violation corrected during inspection
Violation Division:	San Bernardino County Fire Department
Violation Program:	HW
Violation Source:	CERS
Site ID:	409391
Site Name:	Bearup Motor Corporation
Violation Date:	04-28-2016
Citation:	HSC 6.5 Multiple Sections - California Health and Safety Code, Chapter 6.5, Section(s) Multiple Sections
Violation Description:	Haz Waste Generator Program - Operations/Maintenance - General
Violation Notes:	Returned to compliance on 04/28/2016. Failure to note accumulation start date on labels (CCR 66262.34(f)(2))
Violation Division:	San Bernardino County Fire Department

BEARUP MOTOR CORPORATION (Continued) **S119084134**

Violation Program: HW
Violation Source: CERS

Site ID: 409391
Site Name: Bearup Motor Corporation
Violation Date: 04-28-2016
Citation: 22 CCR 16 66266.130 - California Code of Regulations, Title 22, Chapter 16, Section(s) 66266.130
Violation Description: Failure to properly handle, manage, label, and recycle used oil and fuel filters.
Violation Notes: Returned to compliance on 04/28/2016. Violation corrected during the inspection
Violation Division: San Bernardino County Fire Department
Violation Program: HW
Violation Source: CERS

Site ID: 409391
Site Name: Bearup Motor Corporation
Violation Date: 04-28-2016
Citation: HSC 6.95 25507 - California Health and Safety Code, Chapter 6.95, Section(s) 25507
Violation Description: Failure to adequately establish and implement a business plan when storing/handling a hazardous material at or above reportable quantities.
Violation Notes: Returned to compliance on 07/24/2017. THIS BUSINESS HAS CLOSED AS CONFIRMED BY INSPECTION ON 6/5/2017. CB
Violation Division: San Bernardino County Fire Department
Violation Program: HMRRP
Violation Source: CERS

Site ID: 409391
Site Name: Bearup Motor Corporation
Violation Date: 04-28-2016
Citation: HSC 6.5 Multiple Sections - California Health and Safety Code, Chapter 6.5, Section(s) Multiple Sections
Violation Description: Haz Waste Generator Program - Operations/Maintenance - General
Violation Notes: Returned to compliance on 04/28/2016. Failure to complete hazardous waste labels (CCR 66262.34(f)(3))
Violation Division: San Bernardino County Fire Department
Violation Program: HW
Violation Source: CERS

Evaluation:
Eval General Type: Other/Unknown
Eval Date: 06-05-2017
Violations Found: No
Eval Type: Other, not routine, done by local agency
Eval Notes: CLOSURE INSPECTION.
Eval Division: San Bernardino County Fire Department
Eval Program: HW
Eval Source: CERS

Eval General Type: Compliance Evaluation Inspection
Eval Date: 04-25-2018
Violations Found: Yes
Eval Type: Routine done by local agency
Eval Division: San Bernardino County Fire Department

BEARUP MOTOR CORPORATION (Continued) **S119084134**

Eval Program: HW
Eval Source: CERS

Eval General Type: Compliance Evaluation Inspection
Eval Date: 04-28-2016
Violations Found: Yes
Eval Type: Routine done by local agency
Eval Notes: Routine inspection
Eval Division: San Bernardino County Fire Department
Eval Program: HMRRP
Eval Source: CERS

Eval General Type: Compliance Evaluation Inspection
Eval Date: 04-28-2016
Violations Found: Yes
Eval Type: Routine done by local agency
Eval Notes: Routine inspection
Eval Division: San Bernardino County Fire Department
Eval Program: HW
Eval Source: CERS

Eval General Type: Other/Unknown
Eval Date: 06-05-2017
Violations Found: No
Eval Type: Other, not routine, done by local agency
Eval Notes: CLOSURE INSPECTION.
Eval Division: San Bernardino County Fire Department
Eval Program: HMRRP
Eval Source: CERS

Enforcement Action:
Site ID: 409391
Site Name: Bearup Motor Corporation
Site Address: 15864 ARROW BLVD
Site City: FONTANA
Site Zip: 92335
Enf Action Date: 04-28-2016
Enf Action Type: Notice of Violation (Unified Program)
Enf Action Description: Notice of Violation Issued by the Inspector at the Time of Inspection
Enf Action Division: San Bernardino County Fire Department
Enf Action Program: HMRRP
Enf Action Source: CERS

Site ID: 409391
Site Name: Bearup Motor Corporation
Site Address: 15864 ARROW BLVD
Site City: FONTANA
Site Zip: 92335
Enf Action Date: 04-28-2016
Enf Action Type: Notice of Violation (Unified Program)
Enf Action Description: Notice of Violation Issued by the Inspector at the Time of Inspection
Enf Action Division: San Bernardino County Fire Department
Enf Action Program: HW
Enf Action Source: CERS

Coordinates:

BEARUP MOTOR CORPORATION (Continued) **S119084134**

Site ID:	409391
Facility Name:	Bearup Motor Corporation
Env Int Type Code:	HWG
Program ID:	10709185
Ref Point Type Desc:	Center of a facility or station.
Latitude:	34.099980
Longitude:	-117.458880

Affiliation:

Affiliation Type Desc:	Document Preparer
Entity Name:	Jim Hutchison
Affiliation Type Desc:	Parent Corporation
Entity Name:	Bearup Motor Corporation
Affiliation Type Desc:	Legal Owner
Entity Name:	Bearup Motor Corporation
Affiliation Address:	15864 Arrow Blvd
Affiliation City:	Fontana
Affiliation State:	CA
Affiliation Country:	United States
Affiliation Zip:	92335
Affiliation Phone:	(323) 233-8792
Affiliation Type Desc:	Operator
Entity Name:	Bearup Motor Corporation
Affiliation Phone:	(323) 233-8792
Affiliation Type Desc:	Environmental Contact
Entity Name:	James Bearup
Affiliation Address:	15864 Arrow Blvd
Affiliation City:	Fontana
Affiliation State:	CA
Affiliation Zip:	92335
Affiliation Type Desc:	Facility Mailing Address
Entity Name:	Mailing Address
Affiliation Address:	15864 Arrow Blvd
Affiliation City:	Fontana
Affiliation State:	CA
Affiliation Zip:	92335
Affiliation Type Desc:	Identification Signer
Entity Name:	Jim Bearup
Entity Title:	President
Affiliation Type Desc:	Owner/Operator
Entity Name:	Bearup Motor Corporation
Entity Title:	Operator
Affiliation Address:	15864 Arrow Blvd
Affiliation City:	Fontana
Affiliation State:	CA
Affiliation Zip:	92335
Affiliation Type Desc:	CUPA District
Entity Name:	San Bernardino County Fire
Affiliation Address:	620 South E Street

BEARUP MOTOR CORPORATION (Continued) **S119084134**

Affiliation City: San Bernardino
Affiliation State: CA
Affiliation Zip: 92415-0153
Affiliation Phone: (909) 386-8401

D57 **BEARUP MOTOR CORP, DBA SOUTHERN CALIFORNIA MOTORCY** **RCRA NonGen / NLR** **1024860238**
ENE **15864 ARROW BLVD** **CAL000428367**
< 1/8 **FONTANA, CA 92335**
0.084 mi.
441 ft. **Site 5 of 5 in cluster D**

Relative: **Higher**

Actual: **1250 ft.**

RCRA Listings:

Date Form Received by Agency:	2017-06-12 00:00:00.0
Handler Name:	BEARUP MOTOR CORP, DBA SOUTHERN CALIFORNIA MOTORC
Handler Address:	15864 ARROW BLVD
Handler City,State,Zip:	FONTANA, CA 92335
EPA ID:	CAL000428367
Contact Name:	JIM BEARUP
Contact Address:	425 E. 58TH ST
Contact City,State,Zip:	LOS ANGELES, CA 90011
Contact Telephone:	323-233-8792
Contact Email:	LASALVAGE@HOTMAIL.COM
EPA Region:	09
Federal Waste Generator Description:	Not a generator, verified
Active Site Indicator:	Handler Activities
Mailing Address:	425 E. 58TH ST
Mailing City,State,Zip:	LOS ANGELES, CA 90011-5319
Owner Name:	JIM BEARUP
Owner Type:	Other
Operator Name:	JIM BEARUP
Operator Type:	Other
Short-Term Generator Activity:	No
Importer Activity:	No
Mixed Waste Generator:	No
Transporter Activity:	No
Transfer Facility Activity:	No
Recycler Activity with Storage:	No
Small Quantity On-Site Burner Exemption:	No
Smelting Melting and Refining Furnace Exemption:	No
Underground Injection Control:	No
Off-Site Waste Receipt:	No
Universal Waste Indicator:	Yes
Universal Waste Destination Facility:	Yes
Federal Universal Waste:	No
Active Site State-Reg Handler:	---
Hazardous Secondary Material Indicator:	N
Commercial TSD Indicator:	No
2018 GPRA Permit Baseline:	Not on the Baseline
2018 GPRA Renewals Baseline:	Not on the Baseline
202 GPRA Corrective Action Baseline:	No
Corrective Action Workload Universe:	No
Subject to Corrective Action Universe:	No
Non-TSDFs Where RCRA CA has Been Imposed Universe:	No
TSDFs Potentially Subject to CA Under 3004 (u)/(v) Universe:	No
TSDFs Only Subject to CA under Discretionary Auth Universe:	No
Corrective Action Priority Ranking:	No NCAPS ranking
Environmental Control Indicator:	No

BEARUP MOTOR CORP, DBA SOUTHERN CALIFORNIA MOTORCYCLE DISMAN (Continued) **1024860238**

Institutional Control Indicator:	No
Human Exposure Controls Indicator:	N/A
Groundwater Controls Indicator:	N/A
Significant Non-Complier Universe:	No
Unaddressed Significant Non-Complier Universe:	No
Addressed Significant Non-Complier Universe:	No
Significant Non-Complier With a Compliance Schedule Universe:	No
Handler Date of Last Change:	2018-11-20 16:31:50.0
Recognized Trader-Importer:	No
Recognized Trader-Exporter:	No
Importer of Spent Lead Acid Batteries:	No
Exporter of Spent Lead Acid Batteries:	No
Recycler Activity Without Storage:	No
Manifest Broker:	No
Sub-Part P Indicator:	No

Handler - Owner Operator:

Owner/Operator Indicator:	Owner
Owner/Operator Name:	JIM BEARUP
Legal Status:	Other
Owner/Operator Address:	425 E. 58TH ST.
Owner/Operator City,State,Zip:	LOS ANGELES, CA 90011-5319
Owner/Operator Telephone:	909-829-1154

Owner/Operator Indicator:	Operator
Owner/Operator Name:	JIM BEARUP
Legal Status:	Other
Owner/Operator Address:	425 E. 58TH ST
Owner/Operator City,State,Zip:	LOS ANGELES, CA 90011
Owner/Operator Telephone:	323-233-8792

Historic Generators:

Receive Date:	2017-06-12 00:00:00.0
Handler Name:	BEARUP MOTOR CORP, DBA SOUTHERN CALIFORNIA MOTORCYCLE DISM
Federal Waste Generator Description:	Not a generator, verified
Large Quantity Handler of Universal Waste:	No
Recognized Trader Importer:	No
Recognized Trader Exporter:	No
Spent Lead Acid Battery Importer:	No
Spent Lead Acid Battery Exporter:	No
Current Record:	Yes

E58 **FONTANA USED A/P** **San Bern. Co. Permit** **S118839923**
WNW **15628 1/2 ARROW RTE** **N/A**
< 1/8 **FONTANA, CA 92335**
0.086 mi.
456 ft. **Site 5 of 9 in cluster E**

Relative:
Higher

Actual:
1242 ft.

San Bern. Co. Permit:

Name:	FONTANA USED A/P
Address:	15628 1/2 ARROW RTE
City,State,Zip:	FONTANA, CA 92335
Region:	SAN BERNARDINO
Facility ID:	FA0016950

FONTANA USED A/P (Continued) **S118839923**

Owner: RUGERIO, MOISES
Permit Number: PT0036254
Permit Category: HAZARDOUS MATERIALS 4-10 CHEMICALS
Facility Status: INACTIVE
Expiration Date: 09/30/2018

Name: FONTANA USED A/P
Address: 15628 1/2 ARROW RTE
City,State,Zip: FONTANA, CA 92335
Region: SAN BERNARDINO
Facility ID: FA0016950
Owner: RUGERIO, MOISES
Permit Number: PT0036253
Permit Category: SMALL QUANTITY GENERATOR
Facility Status: INACTIVE
Expiration Date: 09/30/2018

E59 **BIG CHICO'S AUTO WRECKING, INC** **RCRA NonGen / NLR** **1024860898**
WNW **15628 ARROW ROUTE** **CAL000429356**
< 1/8 **FONTANA, CA 92335**
0.087 mi.
460 ft. **Site 6 of 9 in cluster E**

Relative: **Higher**
Actual: **1242 ft.**

RCRA Listings:

Date Form Received by Agency:	2017-07-20 00:00:00.0
Handler Name:	BIG CHICO'S AUTO WRECKING, INC
Handler Address:	15628 ARROW ROUTE
Handler City,State,Zip:	FONTANA, CA 92335
EPA ID:	CAL000429356
Contact Name:	GERMAN JIMENEZ
Contact Address:	15628 ARROW ROUTE
Contact City,State,Zip:	FONTANA, CA 92335
Contact Telephone:	909-429-4384
Contact Email:	GERMANGISEXPORT@GMAIL.COM
EPA Region:	09
Federal Waste Generator Description:	Not a generator, verified
Active Site Indicator:	Handler Activities
Mailing Address:	15628 ARROW ROUTE
Mailing City,State,Zip:	FONTANA, CA 92335
Owner Name:	BIG CHICO'S AUTO WRECKING, INC
Owner Type:	Other
Operator Name:	GERMAN JIMENEZ
Operator Type:	Other
Short-Term Generator Activity:	No
Importer Activity:	No
Mixed Waste Generator:	No
Transporter Activity:	No
Transfer Facility Activity:	No
Recycler Activity with Storage:	No
Small Quantity On-Site Burner Exemption:	No
Smelting Melting and Refining Furnace Exemption:	No
Underground Injection Control:	No
Off-Site Waste Receipt:	No
Universal Waste Indicator:	Yes
Universal Waste Destination Facility:	Yes
Federal Universal Waste:	No
Active Site State-Reg Handler:	---
Hazardous Secondary Material Indicator:	N

BIG CHICO'S AUTO WRECKING, INC (Continued) **1024860898**

Commercial TSD Indicator:	No
2018 GPRA Permit Baseline:	Not on the Baseline
2018 GPRA Renewals Baseline:	Not on the Baseline
202 GPRA Corrective Action Baseline:	No
Corrective Action Workload Universe:	No
Subject to Corrective Action Universe:	No
Non-TSDFs Where RCRA CA has Been Imposed Universe:	No
TSDFs Potentially Subject to CA Under 3004 (u)/(v) Universe:	No
TSDFs Only Subject to CA under Discretionary Auth Universe:	No
Corrective Action Priority Ranking:	No NCAPS ranking
Environmental Control Indicator:	No
Institutional Control Indicator:	No
Human Exposure Controls Indicator:	N/A
Groundwater Controls Indicator:	N/A
Significant Non-Complier Universe:	No
Unaddressed Significant Non-Complier Universe:	No
Addressed Significant Non-Complier Universe:	No
Significant Non-Complier With a Compliance Schedule Universe:	No
Handler Date of Last Change:	2018-09-07 19:36:14.0
Recognized Trader-Importer:	No
Recognized Trader-Exporter:	No
Importer of Spent Lead Acid Batteries:	No
Exporter of Spent Lead Acid Batteries:	No
Recycler Activity Without Storage:	No
Manifest Broker:	No
Sub-Part P Indicator:	No

Handler - Owner Operator:

Owner/Operator Indicator:	Operator
Owner/Operator Name:	GERMAN JIMENEZ
Legal Status:	Other
Owner/Operator Address:	15628 ARROW ROUTE
Owner/Operator City,State,Zip:	FONTANA, CA 92335
Owner/Operator Telephone:	909-429-4384

Owner/Operator Indicator:	Owner
Owner/Operator Name:	BIG CHICO'S AUTO WRECKING, INC
Legal Status:	Other
Owner/Operator Address:	15628 ARROW ROUTE
Owner/Operator City,State,Zip:	FONTANA, CA 92335
Owner/Operator Telephone:	909-429-4384

Historic Generators:

Receive Date:	2017-07-20 00:00:00.0
Handler Name:	BIG CHICO'S AUTO WRECKING, INC
Federal Waste Generator Description:	Not a generator, verified
Large Quantity Handler of Universal Waste:	No
Recognized Trader Importer:	No
Recognized Trader Exporter:	No
Spent Lead Acid Battery Importer:	No
Spent Lead Acid Battery Exporter:	No
Current Record:	Yes

E60 **BIG CHICOS AUTO WRECKING INC** **CERS HAZ WASTE** **S121022311**
WNW **15628 ARROW RTE** **NPDES** **N/A**
< 1/8 **FONTANA, CA 92335** **CIWQS**
0.087 mi. **CERS**
460 ft. **Site 7 of 9 in cluster E**

Relative: Higher

Actual: 1242 ft.

CERS HAZ WASTE:

Name:	BIG CHICO'S AUTO WRECKING, INC
Address:	15628 ARROW RTE
City,State,Zip:	FONTANA, CA 92335
Site ID:	18552
CERS ID:	10048825
CERS Description:	Hazardous Waste Generator

NPDES:

Name:	BIG CHICOS AUTO WRECKING INC
Address:	15628 ARROW RTE
City,State,Zip:	FONTANA, CA 92335
WDID:	8 36I027295
Regulatory Measure Type:	Industrial
Status:	Active
Status Date:	08/08/2017
Operator Name:	Big Chicos Auto Wrecking Inc
Operator Address:	15628 Arrow Rte
Operator City:	Fontana
Operator State:	California
Operator Zip:	92335

NPDES as of 03/2018:

NPDES Number:	CAS000001
Status:	Active
Agency Number:	0
Region:	8
Regulatory Measure ID:	489271
Order Number:	97-03-DWQ
Regulatory Measure Type:	Enrollee
WDID:	8 36I027295
Program Type:	Industrial
Effective Date Of Regulatory Measure:	08/08/2017
Discharge Name:	Big Chicos Auto Wrecking Inc
Discharge Address:	15628 Arrow Rte
Discharge City:	Fontana
Discharge State:	California
Discharge Zip:	92335

Region:	8
Regulatory Measure ID:	489271
Regulatory Measure Type:	Industrial
WDID:	8 36I027295
Received Date:	08/04/2017
Processed Date:	08/08/2017
Status:	Active
Status Date:	08/08/2017
Place Size:	28321
Place Size Unit:	SqFt
Contact:	German Jimenez
Contact Title:	President
Contact Phone:	818-331-9660
Contact Email:	germangjsexport@gmail.com

BIG CHICOS AUTO WRECKING INC (Continued) **S121022311**

Operator Name:	Big Chicos Auto Wrecking Inc
Operator Address:	15628 Arrow Rte
Operator City:	Fontana
Operator State:	California
Operator Zip:	92335
Operator Contact:	German Jimenez
Operator Contact Title:	President
Operator Contact Phone:	818-331-9660
Operator Contact Email:	germangjsexport@gmail.com
Operator Type:	Private Business
Developer State:	California
Dir Discharge Uswater Ind:	N
Receiving Water Name:	Storm Drain
Certifier:	German Jimenez
Certifier Title:	President
Certification Date:	04-AUG-17
Primary Sic:	5015-Motor Vehicle Parts, Used

Name:	BIG CHICOS AUTO WRECKING INC
Address:	15628 ARROW RTE
City,State,Zip:	FONTANA, CA 92335
Facility Status:	Active
NPDES Number:	CAS000001
Region:	8
Agency Number:	0
Regulatory Measure ID:	489271
Order Number:	97-03-DWQ
WDID:	8 36I027295
Regulatory Measure Type:	Enrollee
Program Type:	Industrial
Effective Date Of Regulatory Measure:	08/08/2017
Discharge Address:	15628 Arrow Rte
Discharge Name:	Big Chicos Auto Wrecking Inc
Discharge City:	Fontana
Discharge State:	California
Discharge Zip:	92335

NPDES as of 03/2018:

NPDES Number:	CAS000001
Status:	Active
Agency Number:	0
Region:	8
Regulatory Measure ID:	489271
Order Number:	97-03-DWQ
Regulatory Measure Type:	Enrollee
WDID:	8 36I027295
Program Type:	Industrial
Effective Date Of Regulatory Measure:	08/08/2017
Discharge Name:	Big Chicos Auto Wrecking Inc
Discharge Address:	15628 Arrow Rte
Discharge City:	Fontana
Discharge State:	California
Discharge Zip:	92335

Region:	8
Regulatory Measure ID:	489271
Regulatory Measure Type:	Industrial

BIG CHICOS AUTO WRECKING INC (Continued) **S121022311**

WDID:	8 36I027295
Received Date:	08/04/2017
Processed Date:	08/08/2017
Status:	Active
Status Date:	08/08/2017
Place Size:	28321
Place Size Unit:	SqFt
Contact:	German Jimenez
Contact Title:	President
Contact Phone:	818-331-9660
Contact Email:	germangjsexport@gmail.com
Operator Name:	Big Chicos Auto Wrecking Inc
Operator Address:	15628 Arrow Rte
Operator City:	Fontana
Operator State:	California
Operator Zip:	92335
Operator Contact:	German Jimenez
Operator Contact Title:	President
Operator Contact Phone:	818-331-9660
Operator Contact Email:	germangjsexport@gmail.com
Operator Type:	Private Business
Developer State:	California
Dir Discharge Uswater Ind:	N
Receiving Water Name:	Storm Drain
Certifier:	German Jimenez
Certifier Title:	President
Certification Date:	04-AUG-17
Primary Sic:	5015-Motor Vehicle Parts, Used

CIWQS:

Name:	BIG CHICOS AUTO WRECKING INC
Address:	15628 ARROW RTE
City,State,Zip:	FONTANA, CA 92335
Agency:	Big Chicos Auto Wrecking Inc
Agency Address:	15628 Arrow Rte, Fontana, CA 92335
Place/Project Type:	Industrial - Motor Vehicle Parts, Used
SIC/NAICS:	5015
Region:	8
Program:	INDSTW
Regulatory Measure Status:	Active
Regulatory Measure Type:	Storm water industrial
Order Number:	2014-0057-DWQ
WDID:	8 36I027295
NPDES Number:	CAS000001
Effective Date:	08/08/2017
Enforcement Actions within 5 years:	0
Violations within 5 years:	0
Latitude:	34.09948
Longitude:	-117.46415

CERS:

Name:	BIG CHICO'S AUTO WRECKING, INC
Address:	15628 ARROW RTE
City,State,Zip:	FONTANA, CA 92335
Site ID:	18552

BIG CHICOS AUTO WRECKING INC (Continued) **S121022311**

CERS ID: 10048825
CERS Description: Chemical Storage Facilities

Violations:
Site ID: 18552
Site Name: BIG CHICO'S AUTO WRECKING, INC
Violation Date: 09-03-2019
Citation: HSC 6.5 25123.3(h)(1) - California Health and Safety Code, Chapter 6.5, Section(s) 25123.3(h)(1)
Violation Description: Failure to send hazardous waste offsite for treatment, storage, or disposal within 180 days (or 270 days if waste is transported over 200 miles) for a generator who generates less than 1000 kilogram per month if all of the following conditions are met: (1) The quantity of hazardous waste accumulated onsite never exceeds 6,000 kilograms. (2) The generator complies with the requirements of 40 Code of Federal Regulations section 262.34(d), (e) and (f). (3) The generator does not hold acutely hazardous waste or extremely hazardous waste in an amount greater than one kilogram for more than 90 days.
Violation Notes: Returned to compliance on 09/26/2019. OBSERVATION: Observed (1) 175-gallon tank waste antifreeze and (1) 150 gallon tank of used oil missing an accumulation start date and disposal records were not available for review to confirm the how long it has been stored on site. CORRECTIVE ACTION: Have the waste antifreeze and used oil hauled off by a certified hauler and submit a copy of the disposal record to this Department along with the certificate of compliance completed.
Violation Division: San Bernardino County Fire Department
Violation Program: HW
Violation Source: CERS

Site ID: 18552
Site Name: BIG CHICO'S AUTO WRECKING, INC
Violation Date: 08-05-2016
Citation: HSC 6.5 Multiple - California Health and Safety Code, Chapter 6.5, Section(s) Multiple
Violation Description: Hazardous Waste Generator Program - Operations/Maintenance - General
Violation Notes: Returned to compliance on 08/22/2017. Failure to establish a Contingency Plan (CCR 66265.51(a))
Violation Division: San Bernardino County Fire Department
Violation Program: HW
Violation Source: CERS

Site ID: 18552
Site Name: BIG CHICO'S AUTO WRECKING, INC
Violation Date: 08-05-2016
Citation: HSC 6.95 25508(a)(1) - California Health and Safety Code, Chapter 6.95, Section(s) 25508(a)(1)
Violation Description: Failure to complete and electronically submit a business plan when storing/handling a hazardous material at or above reportable quantities.
Violation Notes: Returned to compliance on 08/22/2017. Business Plan submitted on 8/22/17
Violation Division: San Bernardino County Fire Department
Violation Program: HMRRP
Violation Source: CERS

Site ID: 18552
Site Name: BIG CHICO'S AUTO WRECKING, INC
Violation Date: 08-05-2016

BIG CHICOS AUTO WRECKING INC (Continued) **S121022311**

Citation:	HSC 6.95 25507 - California Health and Safety Code, Chapter 6.95, Section(s) 25507
Violation Description:	Failure to adequately establish and implement a business plan when storing/handling a hazardous material at or above reportable quantities.
Violation Notes:	Returned to compliance on 08/22/2017.
Violation Division:	San Bernardino County Fire Department
Violation Program:	HMRRP
Violation Source:	CERS
Site ID:	18552
Site Name:	BIG CHICO'S AUTO WRECKING, INC
Violation Date:	09-03-2019
Citation:	22 CCR 12 66262.34(f) - California Code of Regulations, Title 22, Chapter 12, Section(s) 66262.34(f)
Violation Description:	Failure to properly label hazardous waste accumulation containers and portable tanks with the following requirements: "Hazardous Waste", name and address of the generator, physical and chemical characteristics of the Hazardous Waste, and starting accumulation date.
Violation Notes:	Returned to compliance on 09/03/2019. OBSERVATION: Observed (1) 175-gallon tank of waste antifreeze and (1) 150-gallon tank of used oil missing hazardous waste labels. CORRECTED ON SITE: Mr. German Jimenez placed complete hazardous waste labels on each container of hazardous waste at the time of inspection.
Violation Division:	San Bernardino County Fire Department
Violation Program:	HW
Violation Source:	CERS
Site ID:	18552
Site Name:	BIG CHICO'S AUTO WRECKING, INC
Violation Date:	08-05-2016
Citation:	HSC 6.5 Multiple - California Health and Safety Code, Chapter 6.5, Section(s) Multiple
Violation Description:	Hazardous Waste Generator Program - Administration/Documentation - General
Violation Notes:	Returned to compliance on 09/30/2016. Failure to obtain a CUPA Hazardous Waste Generator Permit (SBCC 23.0602(b)(1))
Violation Division:	San Bernardino County Fire Department
Violation Program:	HW
Violation Source:	CERS
Site ID:	18552
Site Name:	BIG CHICO'S AUTO WRECKING, INC
Violation Date:	09-03-2019
Citation:	HSC 6.5 25160.2 - California Health and Safety Code, Chapter 6.5, Section(s) 25160.2
Violation Description:	Failure of a generator of hazardous waste that meets the conditions to be transported on a consolidated manifest to comply with one or more of the required consolidated manifesting procedures and retain copies of receipts for three years.
Violation Notes:	Returned to compliance on 09/26/2019. OBSERVATION: Disposal records for hazardous waste pick ups were not available for review at the time of inspection. CORRECTIVE ACTION: Obtain copies of the disposal records for the last three pick ups of hazardous waste and submit copies of the disposal records to this Department along with the certificate of compliance completed.

BIG CHICOS AUTO WRECKING INC (Continued) **S121022311**

Violation Division: San Bernardino County Fire Department
Violation Program: HW
Violation Source: CERS

Site ID: 18552
Site Name: BIG CHICO'S AUTO WRECKING, INC
Violation Date: 08-05-2016
Citation: HSC 6.95 Multiple - California Health and Safety Code, Chapter 6.95, Section(s) Multiple
Violation Description: Business Plan Program - Administration/Documentation - General
Violation Notes: Returned to compliance on 09/30/2016. Failure to obtain a CUPA Hazardous Materials Handler permit (SBCC 23.0602(a))
Violation Division: San Bernardino County Fire Department
Violation Program: HMRRP
Violation Source: CERS

Evaluation:
Eval General Type: Compliance Evaluation Inspection
Eval Date: 09-03-2019
Violations Found: No
Eval Type: Routine done by local agency
Eval Division: San Bernardino County Fire Department
Eval Program: HMRRP
Eval Source: CERS

Eval General Type: Compliance Evaluation Inspection
Eval Date: 09-03-2019
Violations Found: Yes
Eval Type: Routine done by local agency
Eval Division: San Bernardino County Fire Department
Eval Program: HW
Eval Source: CERS

Eval General Type: Compliance Evaluation Inspection
Eval Date: 08-05-2016
Violations Found: Yes
Eval Type: Routine done by local agency
Eval Notes: HAZARDOUS MATERIALS INSPECTION FOR CHICO'S AUTO WRECKING
Eval Division: San Bernardino County Fire Department
Eval Program: HMRRP
Eval Source: CERS

Eval General Type: Compliance Evaluation Inspection
Eval Date: 08-05-2016
Violations Found: Yes
Eval Type: Routine done by local agency
Eval Notes: HAZARDOUS WASTE GENERATOR INSPECTION FOR CHICO'S AUTO WRECKING
Eval Division: San Bernardino County Fire Department
Eval Program: HW
Eval Source: CERS

Enforcement Action:
Site ID: 18552
Site Name: BIG CHICO'S AUTO WRECKING, INC
Site Address: 15628 ARROW RTE
Site City: FONTANA

BIG CHICOS AUTO WRECKING INC (Continued) **S121022311**

Site Zip: 92335
Enf Action Date: 08-05-2016
Enf Action Type: Notice of Violation (Unified Program)
Enf Action Description: Notice of Violation Issued by the Inspector at the Time of Inspection
Enf Action Division: San Bernardino County Fire Department
Enf Action Program: HMRRP
Enf Action Source: CERS

Site ID: 18552
Site Name: BIG CHICO'S AUTO WRECKING, INC
Site Address: 15628 ARROW RTE
Site City: FONTANA
Site Zip: 92335
Enf Action Date: 08-05-2016
Enf Action Type: Notice of Violation (Unified Program)
Enf Action Description: Notice of Violation Issued by the Inspector at the Time of Inspection
Enf Action Division: San Bernardino County Fire Department
Enf Action Program: HW
Enf Action Source: CERS

Site ID: 18552
Site Name: BIG CHICO'S AUTO WRECKING, INC
Site Address: 15628 ARROW RTE
Site City: FONTANA
Site Zip: 92335
Enf Action Date: 09-01-2017
Enf Action Type: AEO - Unified Program
Enf Action Description: Administrative Enforcement Order Based on the Unified Program Statute
Enf Action Notes: FACILITY FAILED TO ELECTRONICALLY SUBMIT / UPDATE BUSINESS PLAN INFORMATION ANNUALLY USING THE STATEWIDE INFORMATION MANAGEMENT SYSTEM.
Enf Action Division: San Bernardino County Fire Department
Enf Action Program: HMRRP
Enf Action Source: CERS

Affiliation:
Affiliation Type Desc: Document Preparer
Entity Name: LOUIS AGUILAR

Affiliation Type Desc: Legal Owner
Entity Name: BIG CHICO'S AUTO WRECKING, INC
Affiliation Address: 15628 ARROW RTE
Affiliation City: FONTANA
Affiliation State: CA
Affiliation Country: United States
Affiliation Zip: 92335
Affiliation Phone: (909) 429-4384

Affiliation Type Desc: Operator
Entity Name: German Jimenez
Affiliation Phone: (818) 331-9660

Affiliation Type Desc: Environmental Contact
Entity Name: L&M Environmental Service
Affiliation Address: P.O Box 828
Affiliation City: Paramount
Affiliation State: CA

BIG CHICOS AUTO WRECKING INC (Continued) **S121022311**

Affiliation Zip: 90723

Affiliation Type Desc: Facility Mailing Address
Entity Name: Mailing Address
Affiliation Address: 15628 ARROW RTE
Affiliation City: FONTANA
Affiliation State: CA
Affiliation Zip: 92335

Affiliation Type Desc: Identification Signer
Entity Name: German Jimenez
Entity Title: President

Affiliation Type Desc: Parent Corporation
Entity Name: CHICO'S AUTO WRECKING

Affiliation Type Desc: CUPA District
Entity Name: San Bernardino County Fire
Affiliation Address: 620 South E Street
Affiliation City: San Bernardino
Affiliation State: CA
Affiliation Zip: 92415-0153
Affiliation Phone: (909) 386-8401

Name: BIG CHICOS AUTO WRECKING INC
Address: 15628 ARROW RTE
City,State,Zip: FONTANA, CA 92335
Site ID: 527452
CERS ID: 857861
CERS Description: Industrial Facility Storm Water

Affiliation:
Affiliation Type Desc: Owner/Operator
Entity Name: Big Chicos Auto Wrecking Inc
Entity Title: Operator
Affiliation Address: 15628 Arrow Rte
Affiliation City: Fontana
Affiliation State: CA
Affiliation Zip: 92335

E61 **J & M TRUCK REPAIR INC.** **CERS HAZ WASTE** **S106105353**
WNW **15628 ARROW BLVD** **NPDES** **N/A**
< 1/8 **FONTANA, CA 92335** **San Bern. Co. Permit**
0.087 mi. **WDS**
460 ft. **Site 8 of 9 in cluster E** **CIWQS**
CERS

Relative:
Higher

Actual:
1242 ft.

CERS HAZ WASTE:
Name: J & M TRUCK REPAIR INC.
Address: 15628 ARROW BLVD
City,State,Zip: FONTANA, CA 92335
Site ID: 375648
CERS ID: 10687963
CERS Description: Hazardous Waste Generator

J & M TRUCK REPAIR INC. (Continued) **S106105353**

NPDES:

Name:	CHICOS AUTO WRECKING INC
Address:	15628 ARROW RTE
City,State,Zip:	FONTANA, CA 92335
Facility Status:	Terminated
NPDES Number:	CAS000001
Region:	8
Agency Number:	0
Regulatory Measure ID:	468840
Order Number:	97-03-DWQ
WDID:	8 36I026467
Regulatory Measure Type:	Enrollee
Program Type:	Industrial
Effective Date Of Regulatory Measure:	03/01/2016
Termination Date Of Regulatory Measure:	07/25/2017
Discharge Address:	15628 Arrow Rte
Discharge Name:	Chicos Auto Wrecking
Discharge City:	Fontana
Discharge State:	California
Discharge Zip:	92335

NPDES as of 03/2018:

NPDES Number:	CAS000001
Status:	Terminated
Agency Number:	0
Region:	8
Regulatory Measure ID:	468840
Order Number:	97-03-DWQ
Regulatory Measure Type:	Enrollee
WDID:	8 36I026467
Program Type:	Industrial
Effective Date Of Regulatory Measure:	03/01/2016
Termination Date Of Regulatory Measure:	07/25/2017
Discharge Name:	Chicos Auto Wrecking
Discharge Address:	15628 Arrow Rte
Discharge City:	Fontana
Discharge State:	California
Discharge Zip:	92335

Region:	8
Regulatory Measure ID:	468840
Regulatory Measure Type:	Industrial
WDID:	8 36I026467
Received Date:	02/24/2016
Processed Date:	03/01/2016
Status:	Active
Status Date:	03/01/2016
Place Size:	52380
Place Size Unit:	SqFt
Contact:	German Jimenez
Contact Title:	President
Contact Phone:	909-822-2215
Contact Email:	chicosautowrecking@yahoo.com
Operator Name:	Chicos Auto Wrecking
Operator Address:	15628 Arrow Rte
Operator City:	Fontana
Operator State:	California

J & M TRUCK REPAIR INC. (Continued) **S106105353**

Operator Zip:	92335
Operator Contact:	German Jimenez
Operator Contact Title:	President
Operator Contact Phone:	909-822-2215
Operator Contact Email:	chicosautowrecking@yahoo.com
Operator Type:	Private Business
Developer State:	California
Dir Discharge Uswater Ind:	N
Receiving Water Name:	Santa Ana River
Certifier:	German Jimenez
Certifier Title:	President
Certification Date:	24-FEB-16
Primary Sic:	5015-Motor Vehicle Parts, Used

Name:	CHICOS AUTO WRECKING
Address:	15628 ARROW BLVD
City,State,Zip:	FONTANA, CA 92335
WDID:	8 36I017204
Regulatory Measure Type:	Industrial
Status:	Terminated
Status Date:	11/07/2016
Operator Name:	Argentman Inc
Operator Address:	15628 Arrow Blvd
Operator City:	Fontana
Operator State:	California
Operator Zip:	92335

NPDES as of 03/2018:

NPDES Number:	CAS000001
Status:	Terminated
Agency Number:	0
Region:	8
Regulatory Measure ID:	213646
Order Number:	97-03-DWQ
Regulatory Measure Type:	Enrollee
WDID:	8 36I017204
Program Type:	Industrial
Effective Date Of Regulatory Measure:	04/23/2002
Termination Date Of Regulatory Measure:	11/07/2016
Discharge Name:	Argentman Inc
Discharge Address:	15628 Arrow Blvd
Discharge City:	Fontana
Discharge State:	California
Discharge Zip:	92335

Region:	8
Regulatory Measure ID:	213646
Regulatory Measure Type:	Industrial
WDID:	8 36I017204
Termination Date Of Regulatory Measure:	11/07/2016
Received Date:	05/09/2008
Processed Date:	04/23/2002
Status:	Terminated
Status Date:	11/07/2016
Place Size:	21
Place Size Unit:	SqFt
Contact:	MOISES Rugerio

J & M TRUCK REPAIR INC. (Continued) **S106105353**

Contact Title:	PRESIDENT
Contact Phone:	909-822-2215
Contact Email:	MARIAYJUANES77@GMAIL.COM
Operator Name:	Argentman Inc
Operator Address:	15628 Arrow Blvd
Operator City:	Fontana
Operator State:	California
Operator Zip:	92335
Operator Contact:	Maria salgado
Operator Contact Title:	secretary
Operator Contact Phone:	909-822-2215
Operator Contact Email:	mariayjuanes77@gmail.com
Operator Type:	Private Business
Developer State:	California
Emergency Phone:	909-822-2215
Dir Discharge Uswater Ind:	N
Receiving Water Name:	San Bernardino County Storm Dr
Certifier:	MOISES RUGERIO
Certifier Title:	PRESIDENT
Certification Date:	17-JUL-15
Primary Sic:	5015-Motor Vehicle Parts, Used

Name:	CHICOS AUTO WRECKING INC
Address:	15628 ARROW RTE
City,State,Zip:	FONTANA, CA 92335
WDID:	8 36I026467
Regulatory Measure Type:	Industrial
Status:	Terminated
Status Date:	08/15/2017
Operator Name:	Chicos Auto Wrecking
Operator Address:	15628 Arrow Rte
Operator City:	Fontana
Operator State:	California
Operator Zip:	92335

NPDES as of 03/2018:

NPDES Number:	CAS000001
Status:	Terminated
Agency Number:	0
Region:	8
Regulatory Measure ID:	468840
Order Number:	97-03-DWQ
Regulatory Measure Type:	Enrollee
WDID:	8 36I026467
Program Type:	Industrial
Effective Date Of Regulatory Measure:	03/01/2016
Termination Date Of Regulatory Measure:	07/25/2017
Discharge Name:	Chicos Auto Wrecking
Discharge Address:	15628 Arrow Rte
Discharge City:	Fontana
Discharge State:	California
Discharge Zip:	92335

Region:	8
Regulatory Measure ID:	468840
Regulatory Measure Type:	Industrial
WDID:	8 36I026467

J & M TRUCK REPAIR INC. (Continued) **S106105353**

Received Date:	02/24/2016
Processed Date:	03/01/2016
Status:	Active
Status Date:	03/01/2016
Place Size:	52380
Place Size Unit:	SqFt
Contact:	German Jimenez
Contact Title:	President
Contact Phone:	909-822-2215
Contact Email:	chicosautowrecking@yahoo.com
Operator Name:	Chicos Auto Wrecking
Operator Address:	15628 Arrow Rte
Operator City:	Fontana
Operator State:	California
Operator Zip:	92335
Operator Contact:	German Jimenez
Operator Contact Title:	President
Operator Contact Phone:	909-822-2215
Operator Contact Email:	chicosautowrecking@yahoo.com
Operator Type:	Private Business
Developer State:	California
Dir Discharge Uswater Ind:	N
Receiving Water Name:	Santa Ana River
Certifier:	German Jimenez
Certifier Title:	President
Certification Date:	24-FEB-16
Primary Sic:	5015-Motor Vehicle Parts, Used

San Bern. Co. Permit:

Name:	CHICO'S AUTO WRECKING
Address:	15628 ARROW RTE
City,State,Zip:	FONTANA, CA 92335
Region:	SAN BERNARDINO
Facility ID:	FA0008595
Owner:	BIG CHICO'S AUTO WRECKING, INC.
Permit Number:	PT0014905
Permit Category:	HAZARDOUS MATERIALS 4-10 CHEMICALS
Facility Status:	ACTIVE
Expiration Date:	09/30/2020

Name:	CHICO'S AUTO WRECKING
Address:	15628 ARROW RTE
City,State,Zip:	FONTANA, CA 92335
Region:	SAN BERNARDINO
Facility ID:	FA0008595
Owner:	BIG CHICO'S AUTO WRECKING, INC.
Permit Number:	PT0014906
Permit Category:	SMALL QUANTITY GENERATOR
Facility Status:	ACTIVE
Expiration Date:	09/30/2020

Name:	J & M TRUCK REPAIR INC.
Address:	15628 ARROW BLVD
City,State,Zip:	FONTANA, CA 92335
Region:	SAN BERNARDINO
Facility ID:	FA0016938

J & M TRUCK REPAIR INC. (Continued) **S106105353**

Owner: Javier Murillo
Permit Number: PT0036227
Permit Category: HAZARDOUS MATERIALS 4-10 CHEMICALS
Facility Status: ACTIVE
Expiration Date: 08/31/2020

Name: J & M TRUCK REPAIR INC.
Address: 15628 ARROW BLVD
City,State,Zip: FONTANA, CA 92335
Region: SAN BERNARDINO
Facility ID: FA0016938
Owner: Javier Murillo
Permit Number: PT0036226
Permit Category: SMALL QUANTITY GENERATOR
Facility Status: ACTIVE
Expiration Date: 08/31/2020

WDS:
Name: CHICOS AUTO WRECKING
Address: 15628 Arrow Blvd
City: FONTANA
Facility ID: Santa Ana River 36I017204
Facility Type: Industrial - Facility that treats and/or disposes of liquid or semisolid wastes from any servicing, producing, manufacturing or processing operation of whatever nature, including mining, gravel washing, geothermal operations, air conditioning, ship building and repairing, oil production, storage and disposal operations, water pumping.
Facility Status: Active - Any facility with a continuous or seasonal discharge that is under Waste Discharge Requirements.
NPDES Number: CAS000001 The 1st 2 characters designate the state. The remaining 7 are assigned by the Regional Board
Subregion: 8
Facility Telephone: 9094348008
Facility Contact: MOISES RUGERIO
Agency Name: ARGENTMAN INC
Agency Address: 15628 Arrow Blvd
Agency City,St,Zip: Fontana 923351203
Agency Contact: MOISES RUGERIO
Agency Telephone: 9094348008
Agency Type: Private
SIC Code: 0
Design Flow: 0
Baseline Flow: 0
Treat To Water: Minor Threat to Water Quality. A violation of a regional board order should cause a relatively minor impairment of beneficial uses compared to a major or minor threat. Not: All nurds without a TTWQ will be considered a minor threat to water quality unless coded at a higher Level. A Zero (0) may be used to code those NURDS that are found to represent no threat to water quality.
Complexity: Category C - Facilities having no waste treatment systems, such as cooling water dischargers or thosewho must comply through best management practices, facilities with passive waste treatment and disposal systems, such as septic systems with subsurface disposal, or dischargers having waste storage systems with land disposal such as dairy waste ponds.

J & M TRUCK REPAIR INC. (Continued) **S106105353**

CIWQS:

Name:	CHICOS AUTO WRECKING INC
Address:	15628 ARROW RTE
City,State,Zip:	FONTANA, CA 92335
Agency:	Chicos Auto Wrecking
Agency Address:	15628 Arrow Rte, Fontana, CA 92335
Place/Project Type:	Industrial - Motor Vehicle Parts, Used
SIC/NAICS:	5015
Region:	8
Program:	INDSTW
Regulatory Measure Status:	Terminated
Regulatory Measure Type:	Storm water industrial
Order Number:	2014-0057-DWQ
WDID:	8 36I026467
NPDES Number:	CAS000001
Effective Date:	03/01/2016
Termination Date:	07/25/2017
Enforcement Actions within 5 years:	0
Violations within 5 years:	0
Latitude:	34.09948
Longitude:	-117.46415

Name:	CHICOS AUTO WRECKING
Address:	15628 ARROW BLVD
City,State,Zip:	FONTANA, CA 92335
Agency:	Argentman Inc
Agency Address:	15628 Arrow Blvd, Fontana, CA 92335
Place/Project Type:	Industrial - Motor Vehicle Parts, Used
SIC/NAICS:	5015
Region:	8
Program:	INDSTW
Regulatory Measure Status:	Terminated
Regulatory Measure Type:	Storm water industrial
Order Number:	2014-0057-DWQ
WDID:	8 36I017204
NPDES Number:	CAS000001
Effective Date:	04/23/2002
Termination Date:	11/07/2016
Enforcement Actions within 5 years:	2
Violations within 5 years:	1
Latitude:	34.0993
Longitude:	-117.46468

CERS:

Name:	J & M TRUCK REPAIR INC.
Address:	15628 ARROW BLVD
City,State,Zip:	FONTANA, CA 92335
Site ID:	375648
CERS ID:	10687963
CERS Description:	Chemical Storage Facilities

Violations:

Site ID:	375648
Site Name:	J & M Truck Repair Inc.
Violation Date:	07-26-2016
Citation:	HSC 6.5 Multiple - California Health and Safety Code, Chapter 6.5, Section(s) Multiple

J & M TRUCK REPAIR INC. (Continued) **S106105353**

Violation Description: Hazardous Waste Generator Program - Operations/Maintenance - General
Violation Notes: Returned to compliance on 09/06/2017. Failure to complete hazardous waste labels (CCR 66262.34(f)(3))
Violation Division: San Bernardino County Fire Department
Violation Program: HW
Violation Source: CERS

Site ID: 375648
Site Name: J & M Truck Repair Inc.
Violation Date: 07-26-2016
Citation: HSC 6.5 Multiple - California Health and Safety Code, Chapter 6.5, Section(s) Multiple
Violation Description: Hazardous Waste Generator Program - Operations/Maintenance - General
Violation Notes: Returned to compliance on 09/06/2017. Failure to manage hazardous waste lawfully (CHSC 25154)
Violation Division: San Bernardino County Fire Department
Violation Program: HW
Violation Source: CERS

Site ID: 375648
Site Name: J & M Truck Repair Inc.
Violation Date: 08-01-2019
Citation: HSC 6.5 25250.22 - California Health and Safety Code, Chapter 6.5, Section(s) 25250.22
Violation Description: Failure to properly manage used oil and/or fuel filters in accordance with the requirements.
Violation Notes: OBSERVATION: Observed (1) 55-gallon drum for drained used oil filters that was not labeled. CORRECTIVE ACTION: Label the (1) 55-gallon drum of drained used oil filters with the following requirements; "drained used oil filters" and an accumulation start date. Submit a photo of the (1) 55-gallon drum of drained used oil filters correctly labeled to this Department along with the certificate of compliance signed.
Violation Division: San Bernardino County Fire Department
Violation Program: HW
Violation Source: CERS

Site ID: 375648
Site Name: J & M Truck Repair Inc.
Violation Date: 07-26-2016
Citation: HSC 6.5 Multiple - California Health and Safety Code, Chapter 6.5, Section(s) Multiple
Violation Description: Hazardous Waste Generator Program - Administration/Documentation - General
Violation Notes: Returned to compliance on 09/06/2017. Failure to obtain an EPA ID Number (CCR 66262.12(a))
Violation Division: San Bernardino County Fire Department
Violation Program: HW
Violation Source: CERS

Site ID: 375648
Site Name: J & M Truck Repair Inc.
Violation Date: 08-01-2019
Citation: HSC 6.95 25508.2 - California Health and Safety Code, Chapter 6.95, Section(s) 25508.2
Violation Description: Failure to annually review and electronically certify that the business plan is complete and accurate on or before the annual due date.

J & M TRUCK REPAIR INC. (Continued) **S106105353**

Violation Notes:	Returned to compliance on 08/19/2019. OBSERVATION: Business plan was last submitted via CERS, CERS ID#10687963, on 2/9/2018. CORRECTIVE ACTION: Review and certify the facility business plan and resubmit electronically via CERS. Submit the certificate of compliance signed to this Department once the business plan has been resubmitted via CERS.
Violation Division:	San Bernardino County Fire Department
Violation Program:	HMRRP
Violation Source:	CERS
Site ID:	375648
Site Name:	J & M Truck Repair Inc.
Violation Date:	07-26-2016
Citation:	HSC 6.95 25507 - California Health and Safety Code, Chapter 6.95, Section(s) 25507
Violation Description:	Failure to adequately establish and implement a business plan when storing/handling a hazardous material at or above reportable quantities.
Violation Notes:	Returned to compliance on 04/28/2017.
Violation Division:	San Bernardino County Fire Department
Violation Program:	HMRRP
Violation Source:	CERS
Site ID:	375648
Site Name:	J & M Truck Repair Inc.
Violation Date:	08-01-2019
Citation:	HSC 6.95 25508(a)(1) - California Health and Safety Code, Chapter 6.95, Section(s) 25508(a)(1)
Violation Description:	Failure to complete and electronically submit hazardous material inventory information for all reportable hazardous materials on site at or above reportable quantities.
Violation Notes:	Returned to compliance on 08/19/2019. OBSERVATION: Observed (1) 55-gallon drum of used paper fuel filters not disclosed on the hazardous materials inventory via CERS. Observed (2) 250-gallon totes of used oil that is disclosed on the hazardous materials inventory not in the correct daily max quantity. Federal hazard categories for the following; transmission oil, parts washer, motor oil, waste ethylene glycol, ethylene glycol, diesel fuel, and used lubricating oil are obsolete. CORRECTIVE ACTION: Update the hazardous materials inventory by adding (1) 55-gallon drum of used paper fuel filters, increasing the daily max quantity for used oil to (2) 250-gallon totes, and update the federal hazard categories for the items that are obsolete. Submit the certificate of compliance signed to this Department once the updates to the hazardous materials inventory have been made.
Violation Division:	San Bernardino County Fire Department
Violation Program:	HMRRP
Violation Source:	CERS
Site ID:	375648
Site Name:	J & M Truck Repair Inc.
Violation Date:	08-01-2019
Citation:	22 CCR 12 66262.12 - California Code of Regulations, Title 22, Chapter 12, Section(s) 66262.12
Violation Description:	Failure to obtain an Identification Number prior to treating, storing, disposing of, transporting or offering for transportation any hazardous waste.
Violation Notes:	Returned to compliance on 08/19/2019. OBSERVATION: The facility's EPA

J & M TRUCK REPAIR INC. (Continued) **S106105353**

ID#CAL000419563 was inactive at the time of inspection. CORRECTIVE ACTION: Reactivate the EPA ID# by filling out form 1358 and returning it to DTSC. Submit the certificate of compliance signed to this Department once the EPA ID# has been reactivated.
Violation Division: San Bernardino County Fire Department
Violation Program: HW
Violation Source: CERS

Site ID: 375648
Site Name: J & M Truck Repair Inc.
Violation Date: 07-26-2016
Citation: HSC 6.5 Multiple - California Health and Safety Code, Chapter 6.5, Section(s) Multiple
Violation Description: Hazardous Waste Generator Program - Operations/Maintenance - General
Violation Notes: Returned to compliance on 04/28/2017. Failure to establish a Contingency Plan (CCR 66265.51(a))
Violation Division: San Bernardino County Fire Department
Violation Program: HW
Violation Source: CERS

Site ID: 375648
Site Name: J & M Truck Repair Inc.
Violation Date: 07-26-2016
Citation: HSC 6.5 25250.22 - California Health and Safety Code, Chapter 6.5, Section(s) 25250.22
Violation Description: Failure to properly manage used oil and/or fuel filters in accordance with the requirements.
Violation Notes: Returned to compliance on 09/06/2017.
Violation Division: San Bernardino County Fire Department
Violation Program: HW
Violation Source: CERS

Site ID: 375648
Site Name: J & M Truck Repair Inc.
Violation Date: 07-26-2016
Citation: HSC 6.5 Multiple - California Health and Safety Code, Chapter 6.5, Section(s) Multiple
Violation Description: Hazardous Waste Generator Program - Operations/Maintenance - General
Violation Notes: Returned to compliance on 09/06/2017. Failure to note accumulation start date on labels (CCR 66262.34(f)(2))
Violation Division: San Bernardino County Fire Department
Violation Program: HW
Violation Source: CERS

Site ID: 375648
Site Name: J & M Truck Repair Inc.
Violation Date: 07-26-2016
Citation: HSC 6.5 Multiple - California Health and Safety Code, Chapter 6.5, Section(s) Multiple
Violation Description: Hazardous Waste Generator Program - Operations/Maintenance - General
Violation Notes: Returned to compliance on 09/06/2017. Failure to label hazardous waste containers (CCR 66262.34(f)(3))
Violation Division: San Bernardino County Fire Department
Violation Program: HW
Violation Source: CERS

Site ID: 375648

J & M TRUCK REPAIR INC. (Continued) **S106105353**

Site Name:	J & M Truck Repair Inc.
Violation Date:	08-01-2019
Citation:	HSC 6.5 25123.3(h)(1) - California Health and Safety Code, Chapter 6.5, Section(s) 25123.3(h)(1)
Violation Description:	Failure to send hazardous waste offsite for treatment, storage, or disposal within 180 days (or 270 days if waste is transported over 200 miles) for a generator who generates less than 1000 kilogram per month if all of the following conditions are met: (1) The quantity of hazardous waste accumulated onsite never exceeds 6,000 kilograms. (2) The generator complies with the requirements of 40 Code of Federal Regulations section 262.34(d), (e) and (f). (3) The generator does not hold acutely hazardous waste or extremely hazardous waste in an amount greater than one kilogram for more than 90 days.
Violation Notes:	OBSERVATION: Observed (1) 55-gallon drum of waste anti freeze without a hazardous waste label or a disposal record for when the last pick up occurred. CORRECTIVE ACTION: Have the (1) 55-gallon drum of used antifreeze hauled off by a certified hauler and submit a copy of the disposal record to this Department along with the certificate of compliance signed.
Violation Division:	San Bernardino County Fire Department
Violation Program:	HW
Violation Source:	CERS

Site ID:	375648
Site Name:	J & M Truck Repair Inc.
Violation Date:	07-26-2016
Citation:	HSC 6.95 Multiple - California Health and Safety Code, Chapter 6.95, Section(s) Multiple
Violation Description:	Business Plan Program - Administration/Documentation - General
Violation Notes:	Returned to compliance on 09/06/2017. Failure to obtain a CUPA Hazardous Materials Handler permit (SBCC 23.0602(a))
Violation Division:	San Bernardino County Fire Department
Violation Program:	HMRRP
Violation Source:	CERS

Site ID:	375648
Site Name:	J & M Truck Repair Inc.
Violation Date:	07-26-2016
Citation:	HSC 6.5 Multiple - California Health and Safety Code, Chapter 6.5, Section(s) Multiple
Violation Description:	Hazardous Waste Generator Program - Administration/Documentation - General
Violation Notes:	Returned to compliance on 09/06/2017. Failure to obtain a CUPA Hazardous Waste Generator Permit (SBCC 23.0602(b)(1))
Violation Division:	San Bernardino County Fire Department
Violation Program:	HW
Violation Source:	CERS

Site ID:	375648
Site Name:	J & M Truck Repair Inc.
Violation Date:	08-01-2019
Citation:	22 CCR 12 66262.34(f) - California Code of Regulations, Title 22, Chapter 12, Section(s) 66262.34(f)
Violation Description:	Failure to properly label hazardous waste accumulation containers and portable tanks with the following requirements: "Hazardous Waste", name and address of the generator, physical and chemical characteristics of the Hazardous Waste, and starting accumulation

J & M TRUCK REPAIR INC. (Continued) **S106105353**

date.
Violation Notes: OBSERVATION: Observed (1) 55-gallon drum of waste antifreeze, (1) 55-gallon drum of used paper fuel filters, and (1) 55-gallon drum of waste diesel fuel without hazardous waste labels. CORRECTIVE ACTION: Place correctly filled out hazardous waste labels with the following requirements; "Hazardous Waste", name and address of the generator, physical and chemical characteristics of the Hazardous Waste, and starting accumulation date, on the (1) 55-gallon drum off waste anti freeze, (1) 55-gallon drum of used paper fuel filters, and (1) 55-gallon drum of waste diesel fuel. Submit photos of the drums correctly labeled to this Department along with the certificate of compliance signed.
Violation Division: San Bernardino County Fire Department
Violation Program: HW
Violation Source: CERS

Site ID: 375648
Site Name: J & M Truck Repair Inc.
Violation Date: 07-26-2016
Citation: HSC 6.95 25508(a)(1) - California Health and Safety Code, Chapter 6.95, Section(s) 25508(a)(1)
Violation Description: Failure to complete and electronically submit a business plan when storing/handling a hazardous material at or above reportable quantities.
Violation Notes: Returned to compliance on 04/28/2017.
Violation Division: San Bernardino County Fire Department
Violation Program: HMRRP
Violation Source: CERS

Evaluation:
Eval General Type: Compliance Evaluation Inspection
Eval Date: 08-01-2019
Violations Found: Yes
Eval Type: Routine done by local agency
Eval Division: San Bernardino County Fire Department
Eval Program: HMRRP
Eval Source: CERS

Eval General Type: Other/Unknown
Eval Date: 09-06-2017
Violations Found: No
Eval Type: Other, not routine, done by local agency
Eval Division: San Bernardino County Fire Department
Eval Program: HMRRP
Eval Source: CERS

Eval General Type: Other/Unknown
Eval Date: 09-06-2017
Violations Found: No
Eval Type: Other, not routine, done by local agency
Eval Division: San Bernardino County Fire Department
Eval Program: HW
Eval Source: CERS

Eval General Type: Compliance Evaluation Inspection
Eval Date: 07-26-2016
Violations Found: Yes

J & M TRUCK REPAIR INC. (Continued) **S106105353**

Eval Type: Routine done by local agency
Eval Notes: HAZARDOUS MATERIALS INSPECTION FOR J & M TRUCK REPAIR
Eval Division: San Bernardino County Fire Department
Eval Program: HMRRP
Eval Source: CERS

Eval General Type: Compliance Evaluation Inspection
Eval Date: 07-26-2016
Violations Found: Yes
Eval Type: Routine done by local agency
Eval Notes: HAZARDOUS WASTE GENERATOR INSPECTION FOR J & M TRUCK REPAIR
Eval Division: San Bernardino County Fire Department
Eval Program: HW
Eval Source: CERS

Eval General Type: Compliance Evaluation Inspection
Eval Date: 08-01-2019
Violations Found: Yes
Eval Type: Routine done by local agency
Eval Division: San Bernardino County Fire Department
Eval Program: HW
Eval Source: CERS

Enforcement Action:
Site ID: 375648
Site Name: J & M Truck Repair Inc.
Site Address: 15628 ARROW BLVD
Site City: FONTANA
Site Zip: 92335
Enf Action Date: 07-26-2016
Enf Action Type: Notice of Violation (Unified Program)
Enf Action Description: Notice of Violation Issued by the Inspector at the Time of Inspection
Enf Action Division: San Bernardino County Fire Department
Enf Action Program: HMRRP
Enf Action Source: CERS

Site ID: 375648
Site Name: J & M Truck Repair Inc.
Site Address: 15628 ARROW BLVD
Site City: FONTANA
Site Zip: 92335
Enf Action Date: 07-26-2016
Enf Action Type: Notice of Violation (Unified Program)
Enf Action Description: Notice of Violation Issued by the Inspector at the Time of Inspection
Enf Action Division: San Bernardino County Fire Department
Enf Action Program: HW
Enf Action Source: CERS

Coordinates:
Site ID: 375648
Facility Name: J & M Truck Repair Inc.
Env Int Type Code: HMBP
Program ID: 10687963
Ref Point Type Desc: Center of a facility or station.
Latitude: 34.099800
Longitude: -117.464030

J & M TRUCK REPAIR INC. (Continued) **S106105353**

Affiliation:

Affiliation Type Desc:	Facility Mailing Address
Entity Name:	Mailing Address
Affiliation Address:	15628 arrow route
Affiliation City:	fontana
Affiliation State:	CA
Affiliation Zip:	92335
Affiliation Type Desc:	Identification Signer
Entity Name:	Javier Murillo
Entity Title:	Owner
Affiliation Type Desc:	Parent Corporation
Entity Name:	J & M Truck Repair Inc.
Affiliation Type Desc:	CUPA District
Entity Name:	San Bernardino County Fire
Affiliation Address:	620 South E Street
Affiliation City:	San Bernardino
Affiliation State:	CA
Affiliation Zip:	92415-0153
Affiliation Phone:	(909) 386-8401
Affiliation Type Desc:	Document Preparer
Entity Name:	Javier Murillo
Affiliation Type Desc:	Environmental Contact
Entity Name:	JAVIER MURILLO
Affiliation Address:	15628 arrow route
Affiliation City:	Fontana
Affiliation State:	CA
Affiliation Zip:	92335
Affiliation Type Desc:	Operator
Entity Name:	JAVIER MURILLO
Affiliation Phone:	(909) 275-0671
Affiliation Type Desc:	Property Owner
Entity Name:	German Jimenez
Affiliation Address:	15628 Arrow Blvd
Affiliation City:	fontana
Affiliation State:	CA
Affiliation Country:	United States
Affiliation Zip:	92335
Affiliation Phone:	(623) 326-0413
Affiliation Type Desc:	Legal Owner
Entity Name:	JAVIER MURILLO
Affiliation Address:	8424 Paisley Lane
Affiliation City:	Fontana
Affiliation State:	CA
Affiliation Country:	United States
Affiliation Zip:	92335
Affiliation Phone:	(909) 275-0671

E62 **J&M TRUCK REPAIR INC** **RCRA NonGen / NLR** **1025870016**
WNW **15628 ARROW BLVD** **CAL000419563**
< 1/8 **FONTANA, CA 92335**
0.090 mi.
476 ft. **Site 9 of 9 in cluster E**

Relative: **Higher**

Actual: **1243 ft.**

RCRA Listings:

Date Form Received by Agency:	2016-08-15 00:00:00.0
Handler Name:	J&M TRUCK REPAIR INC
Handler Address:	15628 ARROW BLVD
Handler City,State,Zip:	FONTANA, CA 92335-1203
EPA ID:	CAL000419563
Contact Name:	JAVIER MURILLO
Contact Address:	8424 PAISLEY LN
Contact City,State,Zip:	FONTANA, CA 92335-0532
Contact Telephone:	909-275-0671
Contact Fax:	909-429-4371
Contact Email:	MURILLOJAVIER85@YAHOO.COM
EPA Region:	09
Federal Waste Generator Description:	Not a generator, verified
Mailing Address:	15628 ARROW BLVD
Mailing City,State,Zip:	FONTANA, CA 92335-1203
Owner Name:	JIM TRUCK REPAIR INC
Owner Type:	Other
Operator Name:	JAVIER MURILLO
Operator Type:	Other
Short-Term Generator Activity:	No
Importer Activity:	No
Mixed Waste Generator:	No
Transporter Activity:	No
Transfer Facility Activity:	No
Recycler Activity with Storage:	No
Small Quantity On-Site Burner Exemption:	No
Smelting Melting and Refining Furnace Exemption:	No
Underground Injection Control:	No
Off-Site Waste Receipt:	No
Universal Waste Indicator:	No
Universal Waste Destination Facility:	No
Federal Universal Waste:	No
Active Site State-Reg Handler:	---
Hazardous Secondary Material Indicator:	N
Commercial TSD Indicator:	No
2018 GPRA Permit Baseline:	Not on the Baseline
2018 GPRA Renewals Baseline:	Not on the Baseline
202 GPRA Corrective Action Baseline:	No
Corrective Action Workload Universe:	No
Subject to Corrective Action Universe:	No
Non-TSDFs Where RCRA CA has Been Imposed Universe:	No
TSDFs Potentially Subject to CA Under 3004 (u)/(v) Universe:	No
TSDFs Only Subject to CA under Discretionary Auth Universe:	No
Corrective Action Priority Ranking:	No NCAPS ranking
Environmental Control Indicator:	No
Institutional Control Indicator:	No
Human Exposure Controls Indicator:	N/A
Groundwater Controls Indicator:	N/A
Significant Non-Complier Universe:	No
Unaddressed Significant Non-Complier Universe:	No
Addressed Significant Non-Complier Universe:	No
Significant Non-Complier With a Compliance Schedule Universe:	No

J&M TRUCK REPAIR INC (Continued) **1025870016**

Handler Date of Last Change:	2019-09-10 12:40:57.0
Recognized Trader-Importer:	No
Recognized Trader-Exporter:	No
Importer of Spent Lead Acid Batteries:	No
Exporter of Spent Lead Acid Batteries:	No
Recycler Activity Without Storage:	No
Manifest Broker:	No
Sub-Part P Indicator:	No

Handler - Owner Operator:

Owner/Operator Indicator:	Owner
Owner/Operator Name:	JIM TRUCK REPAIR INC
Legal Status:	Other
Owner/Operator Address:	8424 PAISLEY LN
Owner/Operator City,State,Zip:	FONTANA, CA 92335-0532
Owner/Operator Telephone:	909-275-0671

Owner/Operator Indicator:	Operator
Owner/Operator Name:	JAVIER MURILLO
Legal Status:	Other
Owner/Operator Address:	8424 PAISLEY LN
Owner/Operator City,State,Zip:	FONTANA, CA 92335-0532
Owner/Operator Telephone:	909-275-0671

Historic Generators:

Receive Date:	2016-08-15 00:00:00.0
Handler Name:	J&M TRUCK REPAIR INC
Federal Waste Generator Description:	Not a generator, verified
Large Quantity Handler of Universal Waste:	No
Current Record:	Yes

F63 **MASTER AUTO WRECKING** **CERS HAZ WASTE** **S118839922**
WNW **15614 1/2 ARROW BLVD** **San Bern. Co. Permit** **N/A**
< 1/8 **FONTANA, CA 92335** **CERS**
0.102 mi.
536 ft. **Site 1 of 7 in cluster F**

Relative:
Higher

Actual:
1242 ft.

CERS HAZ WASTE:

Name:	MASTER AUTO WRECKING
Address:	15614 1/2 ARROW BLVD
City,State,Zip:	FONTANA, CA 92335
Site ID:	376264
CERS ID:	10688767
CERS Description:	Hazardous Waste Generator

San Bern. Co. Permit:

Name:	MASTER AUTO WRECKING
Address:	15614 1/2 ARROW BLVD
City,State,Zip:	FONTANA, CA 92335
Region:	SAN BERNARDINO
Facility ID:	FA0016948
Owner:	ALKADDUMI, MAJED MUSA
Permit Number:	PT0036249

MASTER AUTO WRECKING (Continued) **S118839922**

Permit Category: CONDITIONALLY EXEMPT SM QTY GENERATOR
Facility Status: ACTIVE
Expiration Date: 05/31/2020

Name: MASTER AUTO WRECKING
Address: 15614 1/2 ARROW BLVD
City,State,Zip: FONTANA, CA 92335
Region: SAN BERNARDINO
Facility ID: FA0016948
Owner: ALKADDUMI, MAJED MUSA
Permit Number: PT0036250
Permit Category: HAZARDOUS MATERIALS 1-3 CHEMICALS
Facility Status: ACTIVE
Expiration Date: 05/31/2020

CERS:
Name: MASTER AUTO WRECKING
Address: 15614 1/2 ARROW BLVD
City,State,Zip: FONTANA, CA 92335
Site ID: 376264
CERS ID: 10688767
CERS Description: Chemical Storage Facilities

Violations:
Site ID: 376264
Site Name: Master Auto Wrecking
Violation Date: 08-05-2016
Citation: HSC 6.95 25507 - California Health and Safety Code, Chapter 6.95, Section(s) 25507
Violation Description: Failure to adequately establish and implement a business plan when storing/handling a hazardous material at or above reportable quantities.
Violation Notes: Returned to compliance on 09/21/2016.
Violation Division: San Bernardino County Fire Department
Violation Program: HMRRP
Violation Source: CERS

Site ID: 376264
Site Name: Master Auto Wrecking
Violation Date: 08-05-2016
Citation: HSC 6.95 25508(a)(1) - California Health and Safety Code, Chapter 6.95, Section(s) 25508(a)(1)
Violation Description: Failure to complete and electronically submit a business plan when storing/handling a hazardous material at or above reportable quantities.
Violation Notes: Returned to compliance on 09/21/2016.
Violation Division: San Bernardino County Fire Department
Violation Program: HMRRP
Violation Source: CERS

Site ID: 376264
Site Name: Master Auto Wrecking
Violation Date: 08-05-2016
Citation: HSC 6.5 Multiple - California Health and Safety Code, Chapter 6.5, Section(s) Multiple
Violation Description: Hazardous Waste Generator Program - Operations/Maintenance - General
Violation Notes: Returned to compliance on 09/21/2016. Failure to establish a

MASTER AUTO WRECKING (Continued) **S118839922**

	Contingency Plan (CCR 66265.51(a))
Violation Division:	San Bernardino County Fire Department
Violation Program:	HW
Violation Source:	CERS
Site ID:	376264
Site Name:	Master Auto Wrecking
Violation Date:	04-25-2019
Citation:	Un-Specified
Violation Description:	Business Plan Program - Administration/Documentation - General Local Ordinance
Violation Notes:	Returned to compliance on 06/19/2019. OBSERVATION: Facility did not have a handler CUPA permit at the time of inspection. CORRECTIVE ACTION: Pay all applicable permit fees upon receipt of invoice. Submit a signed certificate of compliance the the local CUPA once the handler permit has been paid.
Violation Division:	San Bernardino County Fire Department
Violation Program:	HMRRP
Violation Source:	CERS
Site ID:	376264
Site Name:	Master Auto Wrecking
Violation Date:	04-25-2019
Citation:	HSC 6.5 25123.3(h)(1) - California Health and Safety Code, Chapter 6.5, Section(s) 25123.3(h)(1)
Violation Description:	Failure to send hazardous waste offsite for treatment, storage, or disposal within 180 days (or 270 days if waste is transported over 200 miles) for a generator who generates less than 1000 kilogram per month if all of the following conditions are met: (1) The quantity of hazardous waste accumulated onsite never exceeds 6,000 kilograms. (2) The generator complies with the requirements of 40 Code of Federal Regulations section 262.34(d), (e) and (f). (3) The generator does not hold acutely hazardous waste or extremely hazardous waste in an amount greater than one kilogram for more than 90 days.
Violation Notes:	Returned to compliance on 06/19/2019. OBSERVATION: Observed (4) 55-gallon drums of used oil on site from previous owner. CORRECTIVE ACTION: Have the (4) 55-gallon drums of used oil hauled off site and submit a copy of the waste manifest to the local CUPA.
Violation Division:	San Bernardino County Fire Department
Violation Program:	HW
Violation Source:	CERS
Site ID:	376264
Site Name:	Master Auto Wrecking
Violation Date:	08-05-2016
Citation:	HSC 6.5 Multiple - California Health and Safety Code, Chapter 6.5, Section(s) Multiple
Violation Description:	Hazardous Waste Generator Program - Administration/Documentation - General
Violation Notes:	Returned to compliance on 09/04/2016. Failure to obtain a CUPA Hazardous Waste Generator Permit (SBCC 23.0602(b)(1))
Violation Division:	San Bernardino County Fire Department
Violation Program:	HW
Violation Source:	CERS
Site ID:	376264
Site Name:	Master Auto Wrecking

MASTER AUTO WRECKING (Continued) **S118839922**

Violation Date:	08-05-2016
Citation:	HSC 6.95 Multiple - California Health and Safety Code, Chapter 6.95, Section(s) Multiple
Violation Description:	Business Plan Program - Administration/Documentation - General
Violation Notes:	Returned to compliance on 09/04/2016. Failure to obtain a CUPA Hazardous Materials Handler permit (SBCC 23.0602(a))
Violation Division:	San Bernardino County Fire Department
Violation Program:	HMRRP
Violation Source:	CERS
Site ID:	376264
Site Name:	Master Auto Wrecking
Violation Date:	08-05-2016
Citation:	HSC 6.5 Multiple - California Health and Safety Code, Chapter 6.5, Section(s) Multiple
Violation Description:	Hazardous Waste Generator Program - Operations/Maintenance - General
Violation Notes:	Returned to compliance on 09/04/2016. Failure to note accumulation start date on labels (CCR 66262.34(f)(2))
Violation Division:	San Bernardino County Fire Department
Violation Program:	HW
Violation Source:	CERS
Site ID:	376264
Site Name:	Master Auto Wrecking
Violation Date:	04-25-2019
Citation:	Un-Specified
Violation Description:	Hazardous Waste Generator Program - Administration/Documentation - General Local Ordinance
Violation Notes:	Returned to compliance on 06/19/2019. OBSERVATION: Facility did not have a hazardous waste generator CUPA permit at the time of inspection. CORRECTIVE ACTION: Pay all applicable permit fees upon receipt of invoice. Submit a certificate of compliance to the local CUPA once hazardous waste generator permit fees have been paid.
Violation Division:	San Bernardino County Fire Department
Violation Program:	HW
Violation Source:	CERS
Site ID:	376264
Site Name:	Master Auto Wrecking
Violation Date:	08-05-2016
Citation:	HSC 6.5 Multiple - California Health and Safety Code, Chapter 6.5, Section(s) Multiple
Violation Description:	Hazardous Waste Generator Program - Operations/Maintenance - General
Violation Notes:	Returned to compliance on 09/04/2016. Failure to complete hazardous waste labels (CCR 66262.34(f)(3))
Violation Division:	San Bernardino County Fire Department
Violation Program:	HW
Violation Source:	CERS
Site ID:	376264
Site Name:	Master Auto Wrecking
Violation Date:	08-05-2016
Citation:	HSC 6.5 Multiple - California Health and Safety Code, Chapter 6.5, Section(s) Multiple
Violation Description:	Hazardous Waste Generator Program - Operations/Maintenance - General
Violation Notes:	Returned to compliance on 09/04/2016. Hazardous waste accumulation time exceeded (CCR 66262.34(a))

MASTER AUTO WRECKING (Continued) **S118839922**

Violation Division: San Bernardino County Fire Department
Violation Program: HW
Violation Source: CERS

Site ID: 376264
Site Name: Master Auto Wrecking
Violation Date: 04-25-2019
Citation: HSC 6.95 25508(a)(1) - California Health and Safety Code, Chapter 6.95, Section(s) 25508(a)(1)
Violation Description: Failure to complete and electronically submit a business plan when storing/handling a hazardous material at or above reportable quantities.
Violation Notes: Returned to compliance on 06/19/2019. OBSERVATION: Facility has yet to submit a business plan via CERS. CORRECTIVE ACTION :Submit an accurate and complete business plan into the California Environmental Reporting System (CERS). CERS ID#10688767. Submit a signed certificate of compliance to the local CUPA once the business has been submitted and implemented.
Violation Division: San Bernardino County Fire Department
Violation Program: HMRRP
Violation Source: CERS

Site ID: 376264
Site Name: Master Auto Wrecking
Violation Date: 08-05-2016
Citation: HSC 6.5 Multiple - California Health and Safety Code, Chapter 6.5, Section(s) Multiple
Violation Description: Hazardous Waste Generator Program - Operations/Maintenance - General
Violation Notes: Returned to compliance on 09/04/2016. Failure to manage hazardous waste lawfully (CHSC 25154)
Violation Division: San Bernardino County Fire Department
Violation Program: HW
Violation Source: CERS

Site ID: 376264
Site Name: Master Auto Wrecking
Violation Date: 08-05-2016
Citation: HSC 6.5 Multiple - California Health and Safety Code, Chapter 6.5, Section(s) Multiple
Violation Description: Hazardous Waste Generator Program - Operations/Maintenance - General
Violation Notes: Returned to compliance on 09/04/2016. Failure to label hazardous waste containers (CCR 66262.34(f)(3))
Violation Division: San Bernardino County Fire Department
Violation Program: HW
Violation Source: CERS

Evaluation:
Eval General Type: Other/Unknown
Eval Date: 04-25-2019
Violations Found: No
Eval Type: Other, not routine, done by local agency
Eval Division: San Bernardino County Fire Department
Eval Program: HMRRP
Eval Source: CERS

Eval General Type: Compliance Evaluation Inspection
Eval Date: 08-05-2016

MASTER AUTO WRECKING (Continued) **S118839922**

Violations Found: Yes
Eval Type: Routine done by local agency
Eval Notes: HAZARDOUS WASTE GENERATOR INSPECTION FOR KAR'S AUTO WRECKING
Eval Division: San Bernardino County Fire Department
Eval Program: HW
Eval Source: CERS

Eval General Type: Compliance Evaluation Inspection
Eval Date: 04-25-2019
Violations Found: Yes
Eval Type: Routine done by local agency
Eval Division: San Bernardino County Fire Department
Eval Program: HW
Eval Source: CERS

Eval General Type: Compliance Evaluation Inspection
Eval Date: 04-25-2019
Violations Found: Yes
Eval Type: Routine done by local agency
Eval Division: San Bernardino County Fire Department
Eval Program: HMRRP
Eval Source: CERS

Eval General Type: Compliance Evaluation Inspection
Eval Date: 08-05-2016
Violations Found: Yes
Eval Type: Routine done by local agency
Eval Notes: HAZARDOUS MATERIALS INSPECTION FOR KAR'S AUTO WRECKING
Eval Division: San Bernardino County Fire Department
Eval Program: HMRRP
Eval Source: CERS

Enforcement Action:
Site ID: 376264
Site Name: Master Auto Wrecking
Site Address: 15614 1/2 ARROW BLVD
Site City: FONTANA
Site Zip: 92335
Enf Action Date: 08-05-2016
Enf Action Type: Notice of Violation (Unified Program)
Enf Action Description: Notice of Violation Issued by the Inspector at the Time of Inspection
Enf Action Division: San Bernardino County Fire Department
Enf Action Program: HMRRP
Enf Action Source: CERS

Site ID: 376264
Site Name: Master Auto Wrecking
Site Address: 15614 1/2 ARROW BLVD
Site City: FONTANA
Site Zip: 92335
Enf Action Date: 08-05-2016
Enf Action Type: Notice of Violation (Unified Program)
Enf Action Description: Notice of Violation Issued by the Inspector at the Time of Inspection
Enf Action Division: San Bernardino County Fire Department
Enf Action Program: HW
Enf Action Source: CERS

MASTER AUTO WRECKING (Continued) **S118839922**

Affiliation:

Affiliation Type Desc:	Environmental Contact
Entity Name:	Majed Musa Alkaddumi
Affiliation Address:	15614 1/2 Arrow Rte
Affiliation City:	Fontana
Affiliation State:	CA
Affiliation Zip:	92335
Affiliation Type Desc:	Facility Mailing Address
Entity Name:	Mailing Address
Affiliation Address:	15614 1/2 Arrow Rte
Affiliation City:	Fontana
Affiliation State:	CA
Affiliation Zip:	92335
Affiliation Type Desc:	Identification Signer
Entity Name:	Majed Alkaddumi
Entity Title:	Owner
Affiliation Type Desc:	Document Preparer
Entity Name:	Majed Alkaddumi
Affiliation Type Desc:	Legal Owner
Entity Name:	Majed Musa Alkaddumi
Affiliation Address:	15614 1/2 Arrow Rte
Affiliation City:	Fonatna
Affiliation State:	CA
Affiliation Country:	United States
Affiliation Zip:	92335
Affiliation Phone:	(909) 838-4498
Affiliation Type Desc:	CUPA District
Entity Name:	San Bernardino County Fire
Affiliation Address:	620 South E Street
Affiliation City:	San Bernardino
Affiliation State:	CA
Affiliation Zip:	92415-0153
Affiliation Phone:	(909) 386-8401
Affiliation Type Desc:	Operator
Entity Name:	Majed Musa Alkaddumi
Affiliation Phone:	(909) 838-4498
Affiliation Type Desc:	Property Owner
Entity Name:	Isaia Ferori
Affiliation Address:	15614 1/2 Arrow Rte
Affiliation City:	Fontana
Affiliation State:	CA
Affiliation Country:	United States
Affiliation Zip:	92335
Affiliation Phone:	(909) 782-3556
Affiliation Type Desc:	Parent Corporation
Entity Name:	MASTER AUTO WRECKING

F64 **SRT AUTO WRECKING INC** **RCRA NonGen / NLR** **1024839474**
WNW **15614 ARROW BLVD UNIT B** **CAL000387504**
< 1/8 **FONTANA, CA 92335**
0.102 mi.
536 ft. **Site 2 of 7 in cluster F**

Relative: **Higher**

Actual: **1242 ft.**

RCRA Listings:

Date Form Received by Agency:	2013-07-17 00:00:00.0
Handler Name:	SRT AUTO WRECKING INC
Handler Address:	15614 ARROW BLVD UNIT B
Handler City,State,Zip:	FONTANA, CA 92335-1203
EPA ID:	CAL000387504
Contact Name:	ALFREDO AGUILAR
Contact Address:	15614 ARROW BLVD UNIT B
Contact City,State,Zip:	FONTANA, CA 92335
Contact Telephone:	909-346-0004
Contact Fax:	000-000-0000
Contact Email:	SRTAUTOWRECKING@YAHOO.COM
EPA Region:	09
Federal Waste Generator Description:	Not a generator, verified
Active Site Indicator:	Handler Activities
Mailing Address:	15614 ARROW RT UNIT B
Mailing City,State,Zip:	FONTANA, CA 92335-0000
Owner Name:	SRT AUTO WRECKING INC
Owner Type:	Other
Operator Name:	ALFREDO AGUILAR
Operator Type:	Other
Short-Term Generator Activity:	No
Importer Activity:	No
Mixed Waste Generator:	No
Transporter Activity:	No
Transfer Facility Activity:	No
Recycler Activity with Storage:	No
Small Quantity On-Site Burner Exemption:	No
Smelting Melting and Refining Furnace Exemption:	No
Underground Injection Control:	No
Off-Site Waste Receipt:	No
Universal Waste Indicator:	Yes
Universal Waste Destination Facility:	Yes
Federal Universal Waste:	No
Active Site State-Reg Handler:	---
Hazardous Secondary Material Indicator:	N
Commercial TSD Indicator:	No
2018 GPRA Permit Baseline:	Not on the Baseline
2018 GPRA Renewals Baseline:	Not on the Baseline
202 GPRA Corrective Action Baseline:	No
Corrective Action Workload Universe:	No
Subject to Corrective Action Universe:	No
Non-TSDFs Where RCRA CA has Been Imposed Universe:	No
TSDFs Potentially Subject to CA Under 3004 (u)/(v) Universe:	No
TSDFs Only Subject to CA under Discretionary Auth Universe:	No
Corrective Action Priority Ranking:	No NCAPS ranking
Environmental Control Indicator:	No
Institutional Control Indicator:	No
Human Exposure Controls Indicator:	N/A
Groundwater Controls Indicator:	N/A
Significant Non-Complier Universe:	No
Unaddressed Significant Non-Complier Universe:	No
Addressed Significant Non-Complier Universe:	No

SRT AUTO WRECKING INC (Continued) **1024839474**

Significant Non-Complier With a Compliance Schedule Universe:	No
Handler Date of Last Change:	2018-09-06 17:02:44.0
Recognized Trader-Importer:	No
Recognized Trader-Exporter:	No
Importer of Spent Lead Acid Batteries:	No
Exporter of Spent Lead Acid Batteries:	No
Recycler Activity Without Storage:	No
Manifest Broker:	No
Sub-Part P Indicator:	No

Handler - Owner Operator:

Owner/Operator Indicator:	Operator
Owner/Operator Name:	ALFREDO AGUILAR
Legal Status:	Other
Owner/Operator Address:	15614 ARROW BLVD UNIT B
Owner/Operator City,State,Zip:	FONTANA, CA 92335
Owner/Operator Telephone:	909-346-0004

Owner/Operator Indicator:	Owner
Owner/Operator Name:	SRT AUTO WRECKING INC
Legal Status:	Other
Owner/Operator Address:	15614 ARROW BLVD UNIT B
Owner/Operator City,State,Zip:	FONTANA, CA 92335-1203
Owner/Operator Telephone:	909-346-0004

Historic Generators:

Receive Date:	2013-07-17 00:00:00.0
Handler Name:	SRT AUTO WRECKING INC
Federal Waste Generator Description:	Not a generator, verified
Large Quantity Handler of Universal Waste:	No
Recognized Trader Importer:	No
Recognized Trader Exporter:	No
Spent Lead Acid Battery Importer:	No
Spent Lead Acid Battery Exporter:	No
Current Record:	Yes

F65 **SA RECYCLING** **AST** **U001574853**
WNW **15615 ARROW HWY** **SWRCY** **N/A**
< 1/8 **FONTANA, CA 92335** **CERS HAZ WASTE**
0.102 mi. **HIST UST**
536 ft. **Site 3 of 7 in cluster F** **CERS TANKS**
CHMIRS
Relative: Higher **NPDES**
San Bern. Co. Permit
Actual: 1241 ft. **CIWQS**
CERS

AST:

Name:	SA RECYCLING
Address:	15615 ARROW HWY
City/Zip:	FONTANA,92335
Owner:	SA RECYCLING LLC
CERSID:	10047742

SA RECYCLING (Continued) **U001574853**

Facility ID:	FA0007939
Business Name:	SA Recycling Corporate
Phone:	(909) 823-3431
Fax:	(909) 823-4733
Mailing Address:	2411 N Glassell
Mailing Address City:	Orange
Mailing Address State:	CA
Mailing Address Zip Code:	92865
Operator Name:	David Vinlove
Operator Phone:	9098233431
Owner Phone:	(714) 632-2000
Owner Mail Address:	2411 N Glassell Street
Owner State:	CA
Owner Zip Code:	92865
Owner Country:	United States
EPAID:	CAL000359036

SWRCY:

Name:	SA RECYCLING
Address:	15615 ARROW HWY
City,State,Zip:	FONTANA, CA 92335
Reg Id:	44908
Cert Id:	RC14562
Mailing Address:	2411 N Glassell
Mailing City:	Orange
Mailing State:	CA
Mailing Zip Code:	92865
Email:	tjohnson@sarecycling.com
Phone Number:	(714) 688-4943
Rural:	N
Operation Begin Date:	10/21/2009
Aluminium:	Y
Glass:	Y
Plastic:	Y
Bimetal:	Y
Hours of Operation:	Mon - Fri 7:00 am - 4:00 pm; Sat 7:00 am - 12:00 pm; Sun Closed
Organization ID:	18968
Organization Name:	SA Recycling LLC

CERS HAZ WASTE:

Name:	SA RECYCLING
Address:	15615 ARROW HWY
City,State,Zip:	FONTANA, CA 92335
Site ID:	401091
CERS ID:	10047742
CERS Description:	Hazardous Waste Generator

HIST UST:

Name:	FRANKEL IRON & METAL
Address:	15615 ARROW BLVD
City,State,Zip:	FONTANA, CA 92335
Region:	STATE
Facility ID:	00000018061
Facility Type:	Other
Other Type:	SCRAP YARD
Contact Name:	BOB SMITH

SA RECYCLING (Continued) **U001574853**

Telephone: 7148233431
Owner Name: FRANKEL IRON & METAL
Owner Address: 15615 ARROW BLVD.
Owner City,St,Zip: FONTANA, CA 92335
Total Tanks: 0001

Tank Num: 001
Container Num: #1
Year Installed: 1970
Tank Capacity: 00001000
Tank Used for: PRODUCT
Type of Fuel: REGULAR
Leak Detection: Visual, Stock Inventor

CERS TANKS:
Name: SA RECYCLING
Address: 15615 ARROW HWY
City,State,Zip: FONTANA, CA 92335
Site ID: 401091
CERS ID: 10047742
CERS Description: Aboveground Petroleum Storage

CHMIRS:
Address: 15615 ARROW ROUTE
City,State,Zip: FONTANA, CA
OES Incident Number: 10-0973
OES notification: 02/06/2010
Waterway Involved: Yes
Waterway: Storm Drain leading to the flood control channel
Spill Site: Merchant/Business
Cleanup By: None
Measure: Unknown
Date/Time: 1430
Year: 2010
Agency: Private Citizen
Incident Date: 2/6/2010
Admin Agency: San Bernardino County Health Department
Contained: Unknown
Site Type: Storm Drain leading to the flood control channel
Substance: Oily Water
Description: ***In Progress*** Caller states that a scrapyard business is pumping oily water down the storm drain. There are up to 5 hoses running over the storm drain.

NPDES:
Name: SA RECYCLING
Address: 15615 ARROW HIGHWAY
City,State,Zip: FONTANA, CA 92335
Facility Status: Active
Region: 8
Agency Number: 0
Regulatory Measure ID: 426795
WDID: 8 36MR000006
Regulatory Measure Type: Enrollee
Program Type: Region 8 - Scrap Metal Permit

SA RECYCLING (Continued) **U001574853**

Effective Date Of Regulatory Measure:	05/10/2012
Discharge Address:	15615 Arrow Hwy
Discharge Name:	SA Recycling LLC 42
Discharge City:	Fontana
Discharge State:	California
Discharge Zip:	92335

NPDES as of 03/2018:

Status:	Active
Agency Number:	0
Region:	8
Regulatory Measure ID:	426795
Regulatory Measure Type:	Enrollee
WDID:	8 36MR000006
Program Type:	Region 8 - Scrap Metal Permit
Effective Date Of Regulatory Measure:	05/10/2012
Discharge Name:	SA Recycling LLC 42
Discharge Address:	15615 Arrow Hwy
Discharge City:	Fontana
Discharge State:	California
Discharge Zip:	92335

Region:	8
Regulatory Measure ID:	426795
Regulatory Measure Type:	Region 8 - Scrap Metal Permit
WDID:	8 36MR000006
Received Date:	05/03/2012
Processed Date:	05/10/2012
Status:	Active
Status Date:	05/10/2012
Place Size:	9
Place Size Unit:	Acres
Contact:	Marcos Deleon
Contact Title:	Regional EHS
Contact Phone:	562-331-8340
Contact Email:	mdeleon@sarecycling.com
Operator Name:	SA Recycling LLC 42
Operator Address:	15615 Arrow Hwy
Operator City:	Fontana
Operator State:	California
Operator Zip:	92335
Operator Contact:	Lindsay Maine
Operator Contact Title:	EHS Manager
Operator Contact Phone:	714-283-6100
Operator Contact Phone Ext:	0411
Operator Contact Email:	lmaine@sarecycling.com
Operator Type:	Private Business
Developer State:	California
Dir Discharge Uswater Ind:	N
Certifier:	Tesha Johnson
Certification Date:	03-MAY-12
Primary Sic:	5093-Scrap and Waste Materials

Name:	SA RECYCLING
Address:	15615 ARROW HIGHWAY
City,State,Zip:	FONTANA, CA 92335
WDID:	8 36MR000006

SA RECYCLING (Continued) **U001574853**

Regulatory Measure Type:	Region 8 - Scrap Metal Permit
Status:	Active
Status Date:	12/17/2018
Operator Name:	SA Recycling LLC 42
Operator Address:	15615 Arrow Hwy
Operator City:	Fontana
Operator State:	California
Operator Zip:	92335

NPDES as of 03/2018:

Status:	Active
Agency Number:	0
Region:	8
Regulatory Measure ID:	426795
Regulatory Measure Type:	Enrollee
WDID:	8 36MR000006
Program Type:	Region 8 - Scrap Metal Permit
Effective Date Of Regulatory Measure:	05/10/2012
Discharge Name:	SA Recycling LLC 42
Discharge Address:	15615 Arrow Hwy
Discharge City:	Fontana
Discharge State:	California
Discharge Zip:	92335

Region:	8
Regulatory Measure ID:	426795
Regulatory Measure Type:	Region 8 - Scrap Metal Permit
WDID:	8 36MR000006
Received Date:	05/03/2012
Processed Date:	05/10/2012
Status:	Active
Status Date:	05/10/2012
Place Size:	9
Place Size Unit:	Acres
Contact:	Marcos Deleon
Contact Title:	Regional EHS
Contact Phone:	562-331-8340
Contact Email:	mdeleon@sarecycling.com
Operator Name:	SA Recycling LLC 42
Operator Address:	15615 Arrow Hwy
Operator City:	Fontana
Operator State:	California
Operator Zip:	92335
Operator Contact:	Lindsay Maine
Operator Contact Title:	EHS Manager
Operator Contact Phone:	714-283-6100
Operator Contact Phone Ext:	0411
Operator Contact Email:	lmaine@sarecycling.com
Operator Type:	Private Business
Developer State:	California
Dir Discharge Uswater Ind:	N
Certifier:	Tesha Johnson
Certification Date:	03-MAY-12
Primary Sic:	5093-Scrap and Waste Materials

San Bern. Co. Permit:

SA RECYCLING (Continued) **U001574853**

Name: SA RECYCLING
Address: 15615 ARROW HWY
City,State,Zip: FONTANA, CA 92335
Region: SAN BERNARDINO
Facility ID: FA0007939
Owner: SA RECYCLING LLC
Permit Number: PT0026036
Permit Category: APSA 10,001-100,000 GAL FAC CAPACITY
Facility Status: ACTIVE
Expiration Date: 11/30/2020

Name: SA RECYCLING
Address: 15615 ARROW HWY
City,State,Zip: FONTANA, CA 92335
Region: SAN BERNARDINO
Facility ID: FA0007939
Owner: SA RECYCLING LLC
Permit Number: PT0013869
Permit Category: HAZARDOUS MATERIALS 11-30 CHEMICALS
Facility Status: ACTIVE
Expiration Date: 11/30/2020

Name: SA RECYCLING
Address: 15615 ARROW HWY
City,State,Zip: FONTANA, CA 92335
Region: SAN BERNARDINO
Facility ID: FA0007939
Owner: SA RECYCLING LLC
Permit Number: PT0013870
Permit Category: LARGE QUANTITY GENERATOR
Facility Status: ACTIVE
Expiration Date: 11/30/2020

Name: SA RECYCLING
Address: 15615 ARROW HWY
City,State,Zip: FONTANA, CA 92335
Region: SAN BERNARDINO
Facility ID: FA0007939
Owner: SA RECYCLING LLC
Permit Number: PT0018797
Permit Category: APPLIANCE RECYCLER
Facility Status: ACTIVE
Expiration Date: 11/30/2018

Name: SIMSMETAL AMERICA
Address: 15615 ARROW BLVD
City,State,Zip: FONTANA, CA 92335
Region: SAN BERNARDINO
Facility ID: FA0006202
Owner: SIMSMETAL AMERICA
Permit Number: PT0003843
Permit Category: HAZARDOUS WASTE GENERATOR - 11-25 EMPLOYEES
Facility Status: INACTIVE
Expiration Date: 07/31/2004

Name: SIMSMETAL AMERICA
Address: 15615 ARROW BLVD

SA RECYCLING (Continued) **U001574853**

City,State,Zip: FONTANA, CA 92335
Region: SAN BERNARDINO
Facility ID: FA0006202
Owner: SIMSMETAL AMERICA
Permit Number: PT0003842
Permit Category: HAZMAT HANDLER 11-25 EMPLOYEES (W/GEN PRMT)
Facility Status: INACTIVE
Expiration Date: 07/31/2004

CIWQS:

Name:	SA RECYCLING
Address:	15615 ARROW HWY
City,State,Zip:	FONTANA, CA 92335
Agency:	SA Recycling LLC 42
Agency Address:	15615 Arrow Hwy, Fontana, CA 92335
Place/Project Type:	Industrial - Scrap and Waste Materials
SIC/NAICS:	5093(+)
Region:	8
Program:	INDSTW
Regulatory Measure Status:	Terminated
Regulatory Measure Type:	Storm water industrial
Order Number:	2014-0057-DWQ
WDID:	8 36I022543
NPDES Number:	CAS000001
Effective Date:	03/03/2010
Termination Date:	05/10/2012
Enforcement Actions within 5 years:	0
Violations within 5 years:	0
Latitude:	34.0993
Longitude:	-117.46499

Name:	SA RECYCLING
Address:	15615 ARROW HIGHWAY
City,State,Zip:	FONTANA, CA 92335
Agency:	SA Recycling LLC 42
Agency Address:	15615 Arrow Hwy, Fontana, CA 92335
Place/Project Type:	Industrial - Scrap and Waste Materials
SIC/NAICS:	5093
Region:	8
Program:	INDSTW
Regulatory Measure Status:	Active
Regulatory Measure Type:	Region 8 - Scrap Metal Permit
Order Number:	R8-2012-0012
WDID:	8 36MR000006
NPDES Number:	CAG618001
Effective Date:	05/10/2012
Enforcement Actions within 5 years:	1
Violations within 5 years:	0
Latitude:	34.099201
Longitude:	-117.464302

CERS:

Name:	SA RECYCLING
Address:	15615 ARROW HIGHWAY
City,State,Zip:	FONTANA, CA 92335
Site ID:	541399

SA RECYCLING (Continued) **U001574853**

CERS ID: 816624
CERS Description: Industrial Facility Storm Water

Violations:
Site ID: 541399
Site Name: SA Recycling
Violation Date: 03-27-2015
Citation: R8-2012-0012 - Scrap Metal Recyclers Permit
Violation Description: SW - Failure to Notify
Violation Notes: Discharger failed to submit Phase III Corrective Action Plan for exceeding the NAL
Violation Division: Water Boards
Violation Program: INDSTW
Violation Source: SMARTS

Evaluation:
Eval General Type: Compliance Evaluation Inspection
Eval Date: 12-09-2016
Violations Found: No
Eval Type: Industrial Storm Water Compliance Evaluation
Eval Notes: Met with Dave Vinlove (General Manager), I stated the nature of my visit and asked to review their SWPPP and to be given a tour. Dave stated that he would be glad to oblige but, asked if I was willing to conduct my inspection at a later date due to current due dates he had pending. Since weather condition was dry and no rain in the forecast (unlike the conditions during my last visit which was during a rain event) and the facility did not appear to have any differences in conditions in regards to scrap pile locations, machinery locations, truck traffic, etc. as compared to my last visit, I agreed. I stated I would conduct a follow up inspection soon.
Eval Division: Water Boards
Eval Program: INDSTW
Eval Source: SMARTS

Eval General Type: Compliance Evaluation Inspection
Eval Date: 12-22-2015
Violations Found: No
Eval Type: Industrial Storm Water Compliance Evaluation
Eval Notes: Entire facility is paved and it drains towards the southwest corner of the lot where is collects and is treated prior to its release. In regards to their SWPPP, it was quite complete. SWPPP contained: -+ Site map with flow directions -+ Rain Event Action Plan- where inspections are conducted prior, during, and post actual rain events. Last rain event inspection was conducted the day before i arrived at facility, 12/21/2015. It was considered a pre-rain event inspection. -+ Monthly inspections -+ Employee Stormwater training. Last training was conducted on 8/21/2015. -+ Daily sweeping log. Last entry date was 12/21/2015. Corrective Actions requested; 1. Move or cover area where copper is processed or stored. 2. A sampling certificate if they are going to continue collecting samples themselves.
Eval Division: Water Boards
Eval Program: INDSTW
Eval Source: SMARTS

Enforcement Action:
Site ID: 541399
Site Name: SA Recycling

SA RECYCLING (Continued) **U001574853**

Site Address:	15615 ARROW HIGHWAY
Site City:	FONTANA
Site Zip:	92335
Enf Action Date:	06-29-2015
Enf Action Type:	Staff Enforcement Letter
Enf Action Description:	Staff Enforcement Letter
Enf Action Notes:	Numeric Action Level exceedance without submittal of Phase III Corrective Action Plan.
Enf Action Division:	Water Boards
Enf Action Program:	INDSTW
Enf Action Source:	SMARTS

Affiliation:

Affiliation Type Desc:	Owner/Operator
Entity Name:	SA Recycling LLC 42
Entity Title:	Operator
Affiliation Address:	15615 Arrow Hwy
Affiliation City:	Fontana
Affiliation State:	CA
Affiliation Zip:	92335

Name:	SA RECYCLING
Address:	15615 ARROW HWY
City,State,Zip:	FONTANA, CA 92335
Site ID:	401091
CERS ID:	10047742
CERS Description:	Chemical Storage Facilities

Violations:

Site ID:	401091
Site Name:	SA RECYCLING
Violation Date:	05-02-2019
Citation:	HSC 6.67 25270.4.5(a) - California Health and Safety Code, Chapter 6.67, Section(s) 25270.4.5(a)
Violation Description:	"Failure to test or inspect each aboveground container for integrity based on industry standards as discussed in the SPCC Plan: 1. On a regular schedule. 2. After making material repairs. 3. Use non-destructive testing. 4. Inspect each containerG s supports, foundations, and outside for signs of deterioration, discharges, or accumulation of oil inside diked areas."
Violation Notes:	Returned to compliance on 07/11/2019. OBSERVATION: At the time of inspection, annual tank inspections were not being conducted on aboveground storage tanks as stated in the SPCC plan. Operator did not have records of annual tank inspections. The SPCC plan states that each aboveground storage tanks are inspected in accordance to industry standard and that inspection log sheets are maintained onsite. CORRECTIVE ACTION: Submit a signed statement indicating that inspection/tests are being conducted in accordance with the SPCC plan documented procedures.
Violation Division:	San Bernardino County Fire Department
Violation Program:	APSA
Violation Source:	CERS

Site ID:	401091
Site Name:	SA RECYCLING
Violation Date:	06-12-2017

SA RECYCLING (Continued) **U001574853**

Citation:	HSC 6.67 25270.4.5(a) - California Health and Safety Code, Chapter 6.67, Section(s) 25270.4.5(a)
Violation Description:	Failure to prepare an appropriate SPCC plan within 6 months when the facility no longer meets the qualified facility criteria.
Violation Notes:	Returned to compliance on 09/15/2017. PE certified SPCC plan not available for review as facility stores greater than 10,000 gal of petroleum product on site.
Violation Division:	San Bernardino County Fire Department
Violation Program:	APSA
Violation Source:	CERS

Evaluation:

Eval General Type:	Compliance Evaluation Inspection
Eval Date:	05-02-2019
Violations Found:	No
Eval Type:	Routine done by local agency
Eval Division:	San Bernardino County Fire Department
Eval Program:	HMRRP
Eval Source:	CERS

Eval General Type:	Compliance Evaluation Inspection
Eval Date:	06-12-2017
Violations Found:	No
Eval Type:	Routine done by local agency
Eval Notes:	ROUTINE GENERATOR INSPECTION
Eval Division:	San Bernardino County Fire Department
Eval Program:	HW
Eval Source:	CERS

Eval General Type:	Compliance Evaluation Inspection
Eval Date:	05-02-2019
Violations Found:	No
Eval Type:	Routine done by local agency
Eval Division:	San Bernardino County Fire Department
Eval Program:	HW
Eval Source:	CERS

Eval General Type:	Compliance Evaluation Inspection
Eval Date:	05-02-2019
Violations Found:	Yes
Eval Type:	Routine done by local agency
Eval Division:	San Bernardino County Fire Department
Eval Program:	APSA
Eval Source:	CERS

Eval General Type:	Compliance Evaluation Inspection
Eval Date:	06-12-2017
Violations Found:	Yes
Eval Type:	Routine done by local agency
Eval Notes:	ROUTINE APSA INSPECTION
Eval Division:	San Bernardino County Fire Department
Eval Program:	APSA
Eval Source:	CERS

Eval General Type:	Compliance Evaluation Inspection
Eval Date:	06-12-2017
Violations Found:	No

SA RECYCLING (Continued) **U001574853**

Eval Type: Routine done by local agency
Eval Notes: ROUTINE HANDLER INSPECTION
Eval Division: San Bernardino County Fire Department
Eval Program: HMRRP
Eval Source: CERS

Coordinates:
Site ID: 401091
Facility Name: SA RECYCLING
Env Int Type Code: APSA
Program ID: 10047742
Ref Point Type Desc: Unknown
Latitude: 34.098293
Longitude: -117.463500

Affiliation:
Affiliation Type Desc: CUPA District
Entity Name: San Bernardino County Fire
Affiliation Address: 620 South E Street
Affiliation City: San Bernardino
Affiliation State: CA
Affiliation Zip: 92415-0153
Affiliation Phone: (909) 386-8401

Affiliation Type Desc: Facility Mailing Address
Entity Name: Mailing Address
Affiliation Address: 2411 N Glassell
Affiliation City: Orange
Affiliation State: CA
Affiliation Zip: 92865

Affiliation Type Desc: Identification Signer
Entity Name: Tesha Johnson
Entity Title: Corporate Permits Manager

Affiliation Type Desc: Environmental Contact
Entity Name: Gabriel Alvarez
Affiliation Address: 3200 E. FRONTERA ST
Affiliation City: ANAHEIM
Affiliation State: CA
Affiliation Zip: 92806

Affiliation Type Desc: Legal Owner
Entity Name: SA Recycling LLC
Affiliation Address: 2411 N Glassell Street
Affiliation City: Orange
Affiliation State: CA
Affiliation Country: United States
Affiliation Zip: 92865
Affiliation Phone: (714) 632-2000

Affiliation Type Desc: Operator
Entity Name: David Vinlove
Affiliation Phone: (909) 823-3431

Affiliation Type Desc: Parent Corporation

SA RECYCLING (Continued) **U001574853**

Entity Name: SA Recycling Corporate

Affiliation Type Desc: Document Preparer
Entity Name: Lindsay Maine

F66 **MASTER AUTO WRECKING** **RCRA NonGen / NLR** **1025871584**
WNW **15614 1/2 ARROW ROUTE** **CAL000444699**
< 1/8 **FONTANA, CA 92335**
0.103 mi.
542 ft. **Site 4 of 7 in cluster F**

Relative: **Higher**

Actual: **1242 ft.**

RCRA Listings:

Date Form Received by Agency:	2019-03-22 00:00:00.0
Handler Name:	MASTER AUTO WRECKING
Handler Address:	15614 1/2 ARROW ROUTE
Handler City,State,Zip:	FONTANA, CA 92335
EPA ID:	CAL000444699
Contact Name:	MAJED MUSA ALKADDUMI
Contact Address:	15614 1/2 ARROW ROUTE
Contact City,State,Zip:	FONTANA, CA 92335
Contact Telephone:	909-838-4498
Contact Email:	MAJED.ALKADDUMI@GMAIL.COM
EPA Region:	09
Federal Waste Generator Description:	Not a generator, verified
Active Site Indicator:	Handler Activities
Mailing Address:	15614 1/2 ARROW ROUTE
Mailing City,State,Zip:	FONTANA, CA 92335
Owner Name:	MAJED MUSA ALKADDUMI
Owner Type:	Other
Operator Name:	MAJED MUSA ALKADDUMI
Operator Type:	Other
Short-Term Generator Activity:	No
Importer Activity:	No
Mixed Waste Generator:	No
Transporter Activity:	No
Transfer Facility Activity:	No
Recycler Activity with Storage:	Yes
Small Quantity On-Site Burner Exemption:	No
Smelting Melting and Refining Furnace Exemption:	No
Underground Injection Control:	No
Off-Site Waste Receipt:	No
Universal Waste Indicator:	Yes
Universal Waste Destination Facility:	Yes
Federal Universal Waste:	No
Active Site State-Reg Handler:	---
Hazardous Secondary Material Indicator:	N
Commercial TSD Indicator:	No
2018 GPRA Permit Baseline:	Not on the Baseline
2018 GPRA Renewals Baseline:	Not on the Baseline
202 GPRA Corrective Action Baseline:	No
Corrective Action Workload Universe:	No
Subject to Corrective Action Universe:	No
Non-TSDFs Where RCRA CA has Been Imposed Universe:	No
TSDFs Potentially Subject to CA Under 3004 (u)/(v) Universe:	No
TSDFs Only Subject to CA under Discretionary Auth Universe:	No
Corrective Action Priority Ranking:	No NCAPS ranking
Environmental Control Indicator:	No

MASTER AUTO WRECKING (Continued) **1025871584**

Institutional Control Indicator:	No
Human Exposure Controls Indicator:	N/A
Groundwater Controls Indicator:	N/A
Significant Non-Complier Universe:	No
Unaddressed Significant Non-Complier Universe:	No
Addressed Significant Non-Complier Universe:	No
Significant Non-Complier With a Compliance Schedule Universe:	No
Handler Date of Last Change:	2019-06-28 17:50:18.0
Recognized Trader-Importer:	No
Recognized Trader-Exporter:	No
Importer of Spent Lead Acid Batteries:	No
Exporter of Spent Lead Acid Batteries:	No
Recycler Activity Without Storage:	No
Manifest Broker:	No
Sub-Part P Indicator:	No

Handler - Owner Operator:

Owner/Operator Indicator:	Operator
Owner/Operator Name:	MAJED MUSA ALKADDUMI
Legal Status:	Other
Owner/Operator Address:	15614 1/2 ARROW ROUTE
Owner/Operator City,State,Zip:	FONTANA, CA 92335
Owner/Operator Telephone:	909-838-4498

Owner/Operator Indicator:	Owner
Owner/Operator Name:	MAJED MUSA ALKADDUMI
Legal Status:	Other
Owner/Operator Address:	15614 1/2 ARROW ROUTE
Owner/Operator City,State,Zip:	FONTANA, CA 92335
Owner/Operator Telephone:	909-838-4498

Historic Generators:

Receive Date:	2019-03-22 00:00:00.0
Handler Name:	MASTER AUTO WRECKING
Federal Waste Generator Description:	Not a generator, verified
Large Quantity Handler of Universal Waste:	No
Recognized Trader Importer:	No
Recognized Trader Exporter:	No
Spent Lead Acid Battery Importer:	No
Spent Lead Acid Battery Exporter:	No
Current Record:	Yes

F67 **KARS AUTO WRECKING** **RCRA NonGen / NLR** **1024823163**
WNW **15614 1/2 ARROW ROUTE** **CAL000343067**
< 1/8 **FONTANA, CA 92335**
0.103 mi.
542 ft. **Site 5 of 7 in cluster F**

Relative:
Higher

Actual:
1242 ft.

RCRA Listings:

Date Form Received by Agency:	2009-05-15 00:00:00.0
Handler Name:	KARS AUTO WRECKING
Handler Address:	15614 1/2 ARROW ROUTE
Handler City,State,Zip:	FONTANA, CA 92335-1203
EPA ID:	CAL000343067

KARS AUTO WRECKING (Continued) **1024823163**

Contact Name:	PABLO RODRIGUEZ
Contact Address:	15614 1/2 ARROW ROUTE
Contact City,State,Zip:	FONTANA, CA 92335-0000
Contact Telephone:	213-804-5984
Contact Email:	IVY020701@YAHOO.COM
EPA Region:	09
Federal Waste Generator Description:	Not a generator, verified
Active Site Indicator:	Handler Activities
Mailing Address:	15614 1/2 ARROW ROUTE
Mailing City,State,Zip:	FONTANA, CA 92335-1203
Owner Name:	PABLO RODRIGUEZ
Owner Type:	Other
Operator Name:	PABLO RODRIGUEZ
Operator Type:	Other
Short-Term Generator Activity:	No
Importer Activity:	No
Mixed Waste Generator:	No
Transporter Activity:	No
Transfer Facility Activity:	No
Recycler Activity with Storage:	No
Small Quantity On-Site Burner Exemption:	No
Smelting Melting and Refining Furnace Exemption:	No
Underground Injection Control:	No
Off-Site Waste Receipt:	No
Universal Waste Indicator:	Yes
Universal Waste Destination Facility:	Yes
Federal Universal Waste:	No
Active Site State-Reg Handler:	---
Hazardous Secondary Material Indicator:	N
Commercial TSD Indicator:	No
2018 GPRA Permit Baseline:	Not on the Baseline
2018 GPRA Renewals Baseline:	Not on the Baseline
202 GPRA Corrective Action Baseline:	No
Corrective Action Workload Universe:	No
Subject to Corrective Action Universe:	No
Non-TSDFs Where RCRA CA has Been Imposed Universe:	No
TSDFs Potentially Subject to CA Under 3004 (u)/(v) Universe:	No
TSDFs Only Subject to CA under Discretionary Auth Universe:	No
Corrective Action Priority Ranking:	No NCAPS ranking
Environmental Control Indicator:	No
Institutional Control Indicator:	No
Human Exposure Controls Indicator:	N/A
Groundwater Controls Indicator:	N/A
Significant Non-Complier Universe:	No
Unaddressed Significant Non-Complier Universe:	No
Addressed Significant Non-Complier Universe:	No
Significant Non-Complier With a Compliance Schedule Universe:	No
Handler Date of Last Change:	2018-10-01 18:39:09.0
Recognized Trader-Importer:	No
Recognized Trader-Exporter:	No
Importer of Spent Lead Acid Batteries:	No
Exporter of Spent Lead Acid Batteries:	No
Recycler Activity Without Storage:	No
Manifest Broker:	No
Sub-Part P Indicator:	No

KARS AUTO WRECKING (Continued) **1024823163**

Handler - Owner Operator:
Owner/Operator Indicator: Owner
Owner/Operator Name: PABLO RODRIGUEZ
Legal Status: Other
Owner/Operator Address: 15614 1/2 ARROW ROUTE
Owner/Operator City,State,Zip: FONTANA, CA 92335-1203
Owner/Operator Telephone: 213-804-5984

Owner/Operator Indicator: Operator
Owner/Operator Name: PABLO RODRIGUEZ
Legal Status: Other
Owner/Operator Address: 15614 1/2 ARROW ROUTE
Owner/Operator City,State,Zip: FONTANA, CA 92335-0000
Owner/Operator Telephone: 213-804-5984

Historic Generators:
Receive Date: 2009-05-15 00:00:00.0
Handler Name: KARS AUTO WRECKING
Federal Waste Generator Description: Not a generator, verified
Large Quantity Handler of Universal Waste: No
Recognized Trader Importer: No
Recognized Trader Exporter: No
Spent Lead Acid Battery Importer: No
Spent Lead Acid Battery Exporter: No
Current Record: Yes

F68 **SRT AUTO WRECKING, LLC** **CERS HAZ WASTE** **S121653631**
WNW **15614 ARROW BLVD # B** **San Bern. Co. Permit** **N/A**
< 1/8 **FONTANA, CA 92335** **CIWQS**
0.103 mi. **CERS**
544 ft. **Site 6 of 7 in cluster F**

Relative:
Higher

Actual:
1242 ft.

CERS HAZ WASTE:
Name: SRT AUTO WRECKING, INC
Address: 15614 ARROW ROUTE # B
City,State,Zip: FONTANA, CA 92335
Site ID: 426304
CERS ID: 10744114
CERS Description: Hazardous Waste Generator

San Bern. Co. Permit:
Name: SRT AUTO WRECKING, LLC
Address: 15614 ARROW BLVD # B
City,State,Zip: FONTANA, CA 92335
Region: SAN BERNARDINO
Facility ID: FA0016949
Owner: Alfredo Aguilar
Permit Number: PT0036252
Permit Category: HAZARDOUS MATERIALS 4-10 CHEMICALS
Facility Status: ACTIVE
Expiration Date: 09/30/2020

Name: SRT AUTO WRECKING, LLC
Address: 15614 ARROW BLVD # B

SRT AUTO WRECKING, LLC (Continued) **S121653631**

City,State,Zip: FONTANA, CA 92335
Region: SAN BERNARDINO
Facility ID: FA0016949
Owner: Alfredo Aguilar
Permit Number: PT0036251
Permit Category: SMALL QUANTITY GENERATOR
Facility Status: ACTIVE
Expiration Date: 09/30/2020

CIWQS:
Name: MARANATHA AUTO DISMANTLER
Address: 15614 ARROW BLVD
City,State,Zip: FONTANA, CA 92335
Agency: Furdui, Isaia
Agency Address: 4405 Lindsay St, Riverside, CA 92509
Place/Project Type: Industrial - Motor Vehicle Parts, Used
SIC/NAICS: 5015
Region: 8
Program: INDSTW
Regulatory Measure Status: Terminated
Regulatory Measure Type: Storm water industrial
Order Number: 2014-0057-DWQ
WDID: 8 36I014941
NPDES Number: CAS000001
Effective Date: 02/04/1999
Termination Date: 04/27/2000
Enforcement Actions within 5 years: 0
Violations within 5 years: 0
Latitude: 34.0993
Longitude: -117.46499

CERS:
Name: SRT AUTO WRECKING, INC
Address: 15614 ARROW ROUTE # B
City,State,Zip: FONTANA, CA 92335
Site ID: 426304
CERS ID: 10744114
CERS Description: Chemical Storage Facilities

Violations:
Site ID: 426304
Site Name: SRT Auto Wrecking, Inc
Violation Date: 08-05-2016
Citation: HSC 6.5 Multiple - California Health and Safety Code, Chapter 6.5, Section(s) Multiple
Violation Description: Hazardous Waste Generator Program - Administration/Documentation - General
Violation Notes: Returned to compliance on 01/05/2017. Failure to obtain a CUPA Hazardous Waste Generator Permit (SBCC 23.0602(b)(1)) Small Claims Initiated
Violation Division: San Bernardino County Fire Department
Violation Program: HW
Violation Source: CERS

Site ID: 426304
Site Name: SRT Auto Wrecking, Inc
Violation Date: 08-05-2016

SRT AUTO WRECKING, LLC (Continued) **S121653631**

Citation:	HSC 6.5 Multiple - California Health and Safety Code, Chapter 6.5, Section(s) Multiple
Violation Description:	Hazardous Waste Generator Program - Operations/Maintenance - General
Violation Notes:	Returned to compliance on 09/12/2017. Failure to establish a Contingency Plan (CCR 66265.51(a))
Violation Division:	San Bernardino County Fire Department
Violation Program:	HW
Violation Source:	CERS
Site ID:	426304
Site Name:	SRT Auto Wrecking, Inc
Violation Date:	08-05-2016
Citation:	HSC 6.95 25507 - California Health and Safety Code, Chapter 6.95, Section(s) 25507
Violation Description:	Failure to adequately establish and implement a business plan when storing/handling a hazardous material at or above reportable quantities.
Violation Notes:	Returned to compliance on 09/12/2017.
Violation Division:	San Bernardino County Fire Department
Violation Program:	HMRRP
Violation Source:	CERS
Site ID:	426304
Site Name:	SRT Auto Wrecking, Inc
Violation Date:	09-03-2019
Citation:	HSC 6.95 25508(a)(1) - California Health and Safety Code, Chapter 6.95, Section(s) 25508(a)(1)
Violation Description:	Failure to complete and electronically submit hazardous material inventory information for all reportable hazardous materials on site at or above reportable quantities.
Violation Notes:	Returned to compliance on 09/23/2019. OBSERVATION: Observed (1) 55-gallon drum of waste antifreeze that is not being reported on the hazardous materials inventory via CERS. CERS ID#10744114. CORRECTIVE ACTION: Update the hazardous materials inventory via CERS by adding (1) 55-gallon drum of waste antifreeze. Submit the certificate of compliance completed to this Department once the hazardous materials inventory has been updated.
Violation Division:	San Bernardino County Fire Department
Violation Program:	HMRRP
Violation Source:	CERS
Site ID:	426304
Site Name:	SRT Auto Wrecking, Inc
Violation Date:	08-05-2016
Citation:	HSC 6.95 Multiple - California Health and Safety Code, Chapter 6.95, Section(s) Multiple
Violation Description:	Business Plan Program - Administration/Documentation - General
Violation Notes:	Returned to compliance on 01/05/2017. Failure to obtain a CUPA Hazardous Materials Handler permit (SBCC 23.0602(a)) Small Claims Initiated
Violation Division:	San Bernardino County Fire Department
Violation Program:	HMRRP
Violation Source:	CERS
Site ID:	426304
Site Name:	SRT Auto Wrecking, Inc
Violation Date:	09-03-2019

SRT AUTO WRECKING, LLC (Continued) **S121653631**

Citation:	22 CCR 12 66262.34(f) - California Code of Regulations, Title 22, Chapter 12, Section(s) 66262.34(f)
Violation Description:	Failure to properly label hazardous waste accumulation containers and portable tanks with the following requirements: "Hazardous Waste", name and address of the generator, physical and chemical characteristics of the Hazardous Waste, and starting accumulation date.
Violation Notes:	Returned to compliance on 09/03/2019. OBSERVATION: Observed (1) 275-gallon tote of used oil, (1) 55-gallon drum of waste antifreeze, and (1) 55-gallon drum of waste gasoline missing hazardous waste labels. CORRECTED ON SITE: Mr. Alfredo Guzman placed complete hazardous waste labels on each container for hazardous waste at the time of inspection.
Violation Division:	San Bernardino County Fire Department
Violation Program:	HW
Violation Source:	CERS
Site ID:	426304
Site Name:	SRT Auto Wrecking, Inc
Violation Date:	09-03-2019
Citation:	HSC 6.5 25160.2 - California Health and Safety Code, Chapter 6.5, Section(s) 25160.2
Violation Description:	Failure of a generator of hazardous waste that meets the conditions to be transported on a consolidated manifest to comply with one or more of the required consolidated manifesting procedures and retain copies of receipts for three years.
Violation Notes:	Returned to compliance on 09/23/2019. OBSERVATION: Disposal records for hazardous waste were not available for review. CORRECTIVE ACTION: Obtain copies of the disposal for the last three pick ups of hazardous waste and send them to this Department along with the certificate of compliance complete.
Violation Division:	San Bernardino County Fire Department
Violation Program:	HW
Violation Source:	CERS
Site ID:	426304
Site Name:	SRT Auto Wrecking, Inc
Violation Date:	08-05-2016
Citation:	HSC 6.95 25508(a)(1) - California Health and Safety Code, Chapter 6.95, Section(s) 25508(a)(1)
Violation Description:	Failure to complete and electronically submit a business plan when storing/handling a hazardous material at or above reportable quantities.
Violation Notes:	Returned to compliance on 09/12/2017.
Violation Division:	San Bernardino County Fire Department
Violation Program:	HMRRP
Violation Source:	CERS
Site ID:	426304
Site Name:	SRT Auto Wrecking, Inc
Violation Date:	08-05-2016
Citation:	HSC 6.5 Multiple - California Health and Safety Code, Chapter 6.5, Section(s) Multiple
Violation Description:	Hazardous Waste Generator Program - Operations/Maintenance - General
Violation Notes:	Returned to compliance on 09/03/2019. Failure to complete hazardous waste labels (CCR 66262.34(f)(3))
Violation Division:	San Bernardino County Fire Department

SRT AUTO WRECKING, LLC (Continued) **S121653631**

Violation Program: HW
Violation Source: CERS

Site ID: 426304
Site Name: SRT Auto Wrecking, Inc
Violation Date: 08-05-2016
Citation: HSC 6.5 Multiple - California Health and Safety Code, Chapter 6.5, Section(s) Multiple
Violation Description: Hazardous Waste Generator Program - Operations/Maintenance - General
Violation Notes: Returned to compliance on 09/03/2019. Failure to note accumulation start date on labels (CCR 66262.34(f)(2))
Violation Division: San Bernardino County Fire Department
Violation Program: HW
Violation Source: CERS

Site ID: 426304
Site Name: SRT Auto Wrecking, Inc
Violation Date: 09-03-2019
Citation: HSC 6.5 25123.3(h)(1) - California Health and Safety Code, Chapter 6.5, Section(s) 25123.3(h)(1)
Violation Description: Failure to send hazardous waste offsite for treatment, storage, or disposal within 180 days (or 270 days if waste is transported over 200 miles) for a generator who generates less than 1000 kilogram per month if all of the following conditions are met: (1) The quantity of hazardous waste accumulated onsite never exceeds 6,000 kilograms. (2) The generator complies with the requirements of 40 Code of Federal Regulations section 262.34(d), (e) and (f). (3) The generator does not hold acutely hazardous waste or extremely hazardous waste in an amount greater than one kilogram for more than 90 days.
Violation Notes: Returned to compliance on 09/23/2019. OBSERVATION: Observed (1) 55-gallon drum of waste gasoline that was left at the property by the previous tenant per Mr. Alfredo Guzman. CORRECTIVE ACTION: Have the (1) 55-gallon drum of waste gasoline hauled off site by a certified hauler and submit a copy of the disposal record along with the certificate of compliance completed to this Department.
Violation Division: San Bernardino County Fire Department
Violation Program: HW
Violation Source: CERS

Site ID: 426304
Site Name: SRT Auto Wrecking, Inc
Violation Date: 08-05-2016
Citation: HSC 6.5 Multiple - California Health and Safety Code, Chapter 6.5, Section(s) Multiple
Violation Description: Hazardous Waste Generator Program - Operations/Maintenance - General
Violation Notes: Returned to compliance on 09/03/2019. Failure to label hazardous waste containers (CCR 66262.34(f)(3))
Violation Division: San Bernardino County Fire Department
Violation Program: HW
Violation Source: CERS

Site ID: 426304
Site Name: SRT Auto Wrecking, Inc
Violation Date: 08-05-2016
Citation: HSC 6.5 Multiple - California Health and Safety Code, Chapter 6.5, Section(s) Multiple
Violation Description: Hazardous Waste Generator Program - Operations/Maintenance - General

SRT AUTO WRECKING, LLC (Continued) **S121653631**

Violation Notes: Returned to compliance on 09/03/2019. Hazardous waste accumulation time exceeded (CCR 66262.34(a))
Violation Division: San Bernardino County Fire Department
Violation Program: HW
Violation Source: CERS

Site ID: 426304
Site Name: SRT Auto Wrecking, Inc
Violation Date: 08-05-2016
Citation: HSC 6.5 Multiple - California Health and Safety Code, Chapter 6.5, Section(s) Multiple
Violation Description: Hazardous Waste Generator Program - Operations/Maintenance - General
Violation Notes: Returned to compliance on 09/03/2019. Failure to manage hazardous waste lawfully (CHSC 25154)
Violation Division: San Bernardino County Fire Department
Violation Program: HW
Violation Source: CERS

Evaluation:
Eval General Type: Compliance Evaluation Inspection
Eval Date: 08-05-2016
Violations Found: Yes
Eval Type: Routine done by local agency
Eval Notes: HAZARDOUS MATERIALS INSPECTION FOR SRT AUTO WRECKING
Eval Division: San Bernardino County Fire Department
Eval Program: HMRRP
Eval Source: CERS

Eval General Type: Compliance Evaluation Inspection
Eval Date: 08-05-2016
Violations Found: Yes
Eval Type: Routine done by local agency
Eval Notes: HAZARDOUS WASTE GENERATOR INSPECTION FOR SRT AUTO WRECKING
Eval Division: San Bernardino County Fire Department
Eval Program: HW
Eval Source: CERS

Eval General Type: Compliance Evaluation Inspection
Eval Date: 09-03-2019
Violations Found: Yes
Eval Type: Routine done by local agency
Eval Division: San Bernardino County Fire Department
Eval Program: HMRRP
Eval Source: CERS

Eval General Type: Compliance Evaluation Inspection
Eval Date: 09-03-2019
Violations Found: Yes
Eval Type: Routine done by local agency
Eval Division: San Bernardino County Fire Department
Eval Program: HW
Eval Source: CERS

Enforcement Action:
Site ID: 426304
Site Name: SRT Auto Wrecking, Inc

SRT AUTO WRECKING, LLC (Continued) **S121653631**

Site Address: 15614 ARROW ROUTE # B
Site City: FONTANA
Site Zip: 92335
Enf Action Date: 08-05-2016
Enf Action Type: Notice of Violation (Unified Program)
Enf Action Description: Notice of Violation Issued by the Inspector at the Time of Inspection
Enf Action Division: San Bernardino County Fire Department
Enf Action Program: HMRRP
Enf Action Source: CERS

Site ID: 426304
Site Name: SRT Auto Wrecking, Inc
Site Address: 15614 ARROW ROUTE # B
Site City: FONTANA
Site Zip: 92335
Enf Action Date: 08-05-2016
Enf Action Type: Notice of Violation (Unified Program)
Enf Action Description: Notice of Violation Issued by the Inspector at the Time of Inspection
Enf Action Division: San Bernardino County Fire Department
Enf Action Program: HW
Enf Action Source: CERS

Site ID: 426304
Site Name: SRT Auto Wrecking, Inc
Site Address: 15614 ARROW ROUTE # B
Site City: FONTANA
Site Zip: 92335
Enf Action Date: 09-01-2017
Enf Action Type: AEO - Unified Program
Enf Action Description: Administrative Enforcement Order Based on the Unified Program Statute
Enf Action Notes: Fines/Penalties Assessed: $500.00. FACILITY FAILED TO ELECTRONICALLY SUBMIT / UPDATE BUSINESS PLAN INFORMATION ANNUALLY USING THE STATEWIDE INFORMATION MANAGEMENT SYSTEM.
Enf Action Division: San Bernardino County Fire Department
Enf Action Program: HMRRP
Enf Action Source: CERS

Affiliation:
Affiliation Type Desc: Operator
Entity Name: Alfredo Aguilar
Affiliation Phone: (310) 505-9691

Affiliation Type Desc: Parent Corporation
Entity Name: SRT Auto Wrecking, LLC

Affiliation Type Desc: CUPA District
Entity Name: San Bernardino County Fire
Affiliation Address: 620 South E Street
Affiliation City: San Bernardino
Affiliation State: CA
Affiliation Zip: 92415-0153
Affiliation Phone: (909) 386-8401

Affiliation Type Desc: Document Preparer
Entity Name: Louis Aguilar

Affiliation Type Desc: Environmental Contact

SRT AUTO WRECKING, LLC (Continued) **S121653631**

Entity Name:	LOUIS AGUILAR
Affiliation Address:	PO Box 828
Affiliation City:	Paramount
Affiliation State:	CA
Affiliation Zip:	90723
Affiliation Type Desc:	Facility Mailing Address
Entity Name:	Mailing Address
Affiliation Address:	15614 Arrow Route Unit B
Affiliation City:	Fontana
Affiliation State:	CA
Affiliation Zip:	92335
Affiliation Type Desc:	Identification Signer
Entity Name:	Louis Aguilar
Entity Title:	Environmental Consultant
Affiliation Type Desc:	Legal Owner
Entity Name:	SRT Auto Wrecking, Inc
Affiliation Address:	15614 Arrow Route # B
Affiliation City:	Fontana
Affiliation State:	CA
Affiliation Country:	United States
Affiliation Zip:	92335
Affiliation Phone:	(909) 346-0004

G69 **SUNEARTH INC** **RCRA NonGen / NLR** **1025868366**
NNE **8425 ALMERIA AVE** **CAL000363406**
< 1/8 **FONTANA, CA 92335**
0.114 mi.
604 ft. **Site 1 of 4 in cluster G**

Relative: **Higher**

Actual: **1256 ft.**

RCRA Listings:

Date Form Received by Agency:	2011-05-04 00:00:00.0
Handler Name:	SUNEARTH INC
Handler Address:	8425 ALMERIA AVE
Handler City,State,Zip:	FONTANA, CA 92335-3288
EPA ID:	CAL000363406
Contact Name:	RON MASTRO
Contact Address:	8425 ALMERIA AVE
Contact City,State,Zip:	FONTANA, CA 92335
Contact Telephone:	909-782-9661
Contact Fax:	909-434-3101
Contact Email:	RMASTRO@SUNEARTHINC.COM
EPA Region:	09
Federal Waste Generator Description:	Not a generator, verified
Active Site Indicator:	Handler Activities
Mailing Address:	8425 ALMERIA AVE
Mailing City,State,Zip:	FONTANA, CA 92335-3288
Owner Name:	SUNEARTH INC
Owner Type:	Other
Operator Name:	RON MASTRO
Operator Type:	Other
Short-Term Generator Activity:	No
Importer Activity:	No
Mixed Waste Generator:	No
Transporter Activity:	No

SUNEARTH INC (Continued) **1025868366**

Transfer Facility Activity:	No
Recycler Activity with Storage:	Yes
Small Quantity On-Site Burner Exemption:	No
Smelting Melting and Refining Furnace Exemption:	No
Underground Injection Control:	No
Off-Site Waste Receipt:	No
Universal Waste Indicator:	Yes
Universal Waste Destination Facility:	Yes
Federal Universal Waste:	No
Active Site State-Reg Handler:	---
Hazardous Secondary Material Indicator:	N
Commercial TSD Indicator:	No
2018 GPRA Permit Baseline:	Not on the Baseline
2018 GPRA Renewals Baseline:	Not on the Baseline
202 GPRA Corrective Action Baseline:	No
Corrective Action Workload Universe:	No
Subject to Corrective Action Universe:	No
Non-TSDFs Where RCRA CA has Been Imposed Universe:	No
TSDFs Potentially Subject to CA Under 3004 (u)/(v) Universe:	No
TSDFs Only Subject to CA under Discretionary Auth Universe:	No
Corrective Action Priority Ranking:	No NCAPS ranking
Environmental Control Indicator:	No
Institutional Control Indicator:	No
Human Exposure Controls Indicator:	N/A
Groundwater Controls Indicator:	N/A
Significant Non-Complier Universe:	No
Unaddressed Significant Non-Complier Universe:	No
Addressed Significant Non-Complier Universe:	No
Significant Non-Complier With a Compliance Schedule Universe:	No
Handler Date of Last Change:	2019-06-28 17:06:45.0
Recognized Trader-Importer:	No
Recognized Trader-Exporter:	No
Importer of Spent Lead Acid Batteries:	No
Exporter of Spent Lead Acid Batteries:	No
Recycler Activity Without Storage:	No
Manifest Broker:	No
Sub-Part P Indicator:	No

Handler - Owner Operator:

Owner/Operator Indicator:	Operator
Owner/Operator Name:	RON MASTRO
Legal Status:	Other
Owner/Operator Address:	8425 ALMERIA AVE
Owner/Operator City,State,Zip:	FONTANA, CA 92335
Owner/Operator Telephone:	909-782-9661

Owner/Operator Indicator:	Owner
Owner/Operator Name:	SUNEARTH INC
Legal Status:	Other
Owner/Operator Address:	8425 ALMERIA AVE
Owner/Operator City,State,Zip:	FONTANA, CA 92335-3288
Owner/Operator Telephone:	909-434-3100

Historic Generators:

Receive Date:	2011-05-04 00:00:00.0

SUNEARTH INC (Continued) **1025868366**

Handler Name:	SUNEARTH INC
Federal Waste Generator Description:	Not a generator, verified
Large Quantity Handler of Universal Waste:	No
Current Record:	Yes

G70 **SUN EARTH INC** **CERS HAZ WASTE** **S111859508**
NNE **8425 ALMERIA AVE** **San Bern. Co. Permit** **N/A**
< 1/8 **FONTANA, CA 92335** **CERS**
0.114 mi.
604 ft. **Site 2 of 4 in cluster G**

Relative:
Higher

Actual:
1256 ft.

CERS HAZ WASTE:

Name:	SUN EARTH INC
Address:	8425 ALMERIA AVE
City,State,Zip:	FONTANA, CA 92335
Site ID:	72106
CERS ID:	10313053
CERS Description:	Hazardous Waste Generator

San Bern. Co. Permit:

Name:	SUN EARTH INC
Address:	8425 ALMERIA AVE
City,State,Zip:	FONTANA, CA 92335
Region:	SAN BERNARDINO
Facility ID:	FA0014315
Owner:	SUN EARTH INC
Permit Number:	PT0025164
Permit Category:	HAZARDOUS MATERIALS 4-10 CHEMICALS
Facility Status:	ACTIVE
Expiration Date:	04/30/2020

Name:	SUN EARTH INC
Address:	8425 ALMERIA AVE
City,State,Zip:	FONTANA, CA 92335
Region:	SAN BERNARDINO
Facility ID:	FA0014315
Owner:	SUN EARTH INC
Permit Number:	PT0025165
Permit Category:	CONDITIONALLY EXEMPT SM QTY GENERATOR
Facility Status:	ACTIVE
Expiration Date:	04/30/2020

CERS:

Name:	SUN EARTH INC
Address:	8425 ALMERIA AVE
City,State,Zip:	FONTANA, CA 92335
Site ID:	72106
CERS ID:	10313053
CERS Description:	Chemical Storage Facilities

Violations:

Site ID:	72106
Site Name:	SUN EARTH INC
Violation Date:	11-13-2017

SUN EARTH INC (Continued) **S111859508**

Citation:	HSC 6.5 Multiple - California Health and Safety Code, Chapter 6.5, Section(s) Multiple
Violation Description:	Hazardous Waste Generator Program - Operations/Maintenance - General
Violation Notes:	Failure to note accumulation start date on labels (CCR 66262.34(f)(2))
Violation Division:	San Bernardino County Fire Department
Violation Program:	HW
Violation Source:	CERS
Site ID:	72106
Site Name:	SUN EARTH INC
Violation Date:	11-04-2014
Citation:	HSC 6.95 25508.2 - California Health and Safety Code, Chapter 6.95, Section(s) 25508.2
Violation Description:	Failure to annually review and electronically certify that the business plan is complete, accurate, and up-to-date.
Violation Notes:	Returned to compliance on 11/10/2014. A business emergency contingency plan was last submitted in April 2013. The plan is required to be updated yearly.
Violation Division:	San Bernardino County Fire Department
Violation Program:	HMRRP
Violation Source:	CERS
Site ID:	72106
Site Name:	SUN EARTH INC
Violation Date:	11-13-2017
Citation:	HSC 6.5 Multiple - California Health and Safety Code, Chapter 6.5, Section(s) Multiple
Violation Description:	Hazardous Waste Generator Program - Operations/Maintenance - General
Violation Notes:	Failure to complete hazardous waste labels (CCR 66262.34(f)(3))
Violation Division:	San Bernardino County Fire Department
Violation Program:	HW
Violation Source:	CERS
Site ID:	72106
Site Name:	SUN EARTH INC
Violation Date:	11-13-2017
Citation:	HSC 6.5 Multiple - California Health and Safety Code, Chapter 6.5, Section(s) Multiple
Violation Description:	Hazardous Waste Generator Program - Operations/Maintenance - General
Violation Notes:	Hazardous waste accumulation time exceeded (CCR 66262.34(a))
Violation Division:	San Bernardino County Fire Department
Violation Program:	HW
Violation Source:	CERS
Site ID:	72106
Site Name:	SUN EARTH INC
Violation Date:	11-13-2017
Citation:	HSC 6.95 25508.2 - California Health and Safety Code, Chapter 6.95, Section(s) 25508.2
Violation Description:	Failure to annually review and electronically certify that the business plan is complete and accurate on or before the annual due date.
Violation Notes:	Returned to compliance on 01/03/2018.
Violation Division:	San Bernardino County Fire Department
Violation Program:	HMRRP
Violation Source:	CERS

SUN EARTH INC (Continued) **S111859508**

Site ID: 72106
Site Name: SUN EARTH INC
Violation Date: 11-04-2014
Citation: HSC 6.5 Multiple Sections - California Health and Safety Code, Chapter 6.5, Section(s) Multiple Sections
Violation Description: Haz Waste Generator Program - Operations/Maintenance - General
Violation Notes: Returned to compliance on 11/10/2014. Failure to determine if waste is hazardous waste (CCR 66262.11) It was found that the waste paint booth filters have been disposed of in the trash. A waste profile/ waste determination has not been completed. The generator of a waste must determine whether the waste is a hazardous waste by determining whether it is included on one of the lists of materials classified as hazardous wastes or meets the criteria for one or more characteristics (i.e., ignitability, reactivity, corrosiveness, or toxicity) that would make it a hazardous waste by either: (1) Having the waste tested by a laboratory certified by the State of California to perform waste determination analyses; or (2) Applying the generatorG s knowledge of the hazardous properties of the waste in light of the materials and processes involved in the generation of the waste. Compliance Requirement: Submit copies of analytical results and/or a statement documenting generator knowledge showing that the waste is [Truncated]
Violation Division: San Bernardino County Fire Department
Violation Program: HW
Violation Source: CERS

Evaluation:
Eval General Type: Compliance Evaluation Inspection
Eval Date: 11-13-2017
Violations Found: Yes
Eval Type: Routine done by local agency
Eval Division: San Bernardino County Fire Department
Eval Program: HMRRP
Eval Source: CERS

Eval General Type: Compliance Evaluation Inspection
Eval Date: 11-04-2014
Violations Found: Yes
Eval Type: Routine done by local agency
Eval Notes: Sun earth inspection
Eval Division: San Bernardino County Fire Department
Eval Program: HW
Eval Source: CERS

Eval General Type: Compliance Evaluation Inspection
Eval Date: 11-04-2014
Violations Found: Yes
Eval Type: Routine done by local agency
Eval Notes: Sun earth inspection
Eval Division: San Bernardino County Fire Department
Eval Program: HMRRP
Eval Source: CERS

Eval General Type: Compliance Evaluation Inspection
Eval Date: 11-13-2017
Violations Found: Yes
Eval Type: Routine done by local agency
Eval Division: San Bernardino County Fire Department

SUN EARTH INC (Continued) **S111859508**

Eval Program: HW
Eval Source: CERS

Enforcement Action:
Site ID: 72106
Site Name: SUN EARTH INC
Site Address: 8425 ALMERIA AVE
Site City: FONTANA
Site Zip: 92335
Enf Action Date: 11-04-2014
Enf Action Type: Notice of Violation (Unified Program)
Enf Action Description: Notice of Violation Issued by the Inspector at the Time of Inspection
Enf Action Division: San Bernardino County Fire Department
Enf Action Program: HMRRP
Enf Action Source: CERS

Site ID: 72106
Site Name: SUN EARTH INC
Site Address: 8425 ALMERIA AVE
Site City: FONTANA
Site Zip: 92335
Enf Action Date: 11-04-2014
Enf Action Type: Notice of Violation (Unified Program)
Enf Action Description: Notice of Violation Issued by the Inspector at the Time of Inspection
Enf Action Division: San Bernardino County Fire Department
Enf Action Program: HW
Enf Action Source: CERS

Coordinates:
Site ID: 72106
Facility Name: SUN EARTH INC
Env Int Type Code: HWG
Program ID: 10313053
Ref Point Type Desc: Center of a facility or station.
Latitude: 34.100810
Longitude: -117.459130

Affiliation:
Affiliation Type Desc: CUPA District
Entity Name: San Bernardino County Fire
Affiliation Address: 620 South E Street
Affiliation City: San Bernardino
Affiliation State: CA
Affiliation Zip: 92415-0153
Affiliation Phone: (909) 386-8401

Affiliation Type Desc: Operator
Entity Name: SunEarth
Affiliation Phone: (909) 434-3100

Affiliation Type Desc: Legal Owner
Entity Name: SUN EARTH INC
Affiliation Address: 761 AHUA ST
Affiliation City: HONOLULU
Affiliation State: HI
Affiliation Country: United States

SUN EARTH INC (Continued) **S111859508**

Affiliation Zip:	96819
Affiliation Phone:	(808) 523-0711
Affiliation Type Desc:	Environmental Contact
Entity Name:	RON MASTRO
Affiliation Address:	8425 ALMERIA AVE
Affiliation City:	FONTANA
Affiliation State:	CA
Affiliation Zip:	92335
Affiliation Type Desc:	Facility Mailing Address
Entity Name:	Mailing Address
Affiliation Address:	8425 ALMERIA AVE
Affiliation City:	FONTANA
Affiliation State:	CA
Affiliation Zip:	92335
Affiliation Type Desc:	Parent Corporation
Entity Name:	SUN EARTH INC

71
WSW
< 1/8
0.116 mi.
612 ft.

LANDFILL PIT
8645 LIME ST
FONTANA, CA 92335

SWEEPS UST **S101591444**
CA FID UST **N/A**

Relative:
Lower

Actual:
1232 ft.

SWEEPS UST:

Name:	LANDFILL PIT
Address:	8645 LIME ST
City:	FONTANA
Status:	Active
Comp Number:	10525
Number:	9
Board Of Equalization:	44-020277
Referral Date:	03-24-92
Action Date:	03-24-92
Created Date:	09-15-88
SWRCB Tank Id:	36-000-010525-000001
Tank Status:	A
Capacity:	1
Active Date:	09-15-88
Tank Use:	UNKNOWN
STG:	P
Content:	UNKNOWN
Number Of Tanks:	1

CA FID UST:

Facility ID:	36008027
Regulated By:	UTNKA
Mailing Address:	PO BOX 57
Mailing City,St,Zip:	FONTANA 92335
Status:	Active

72
SE
< 1/8
0.123 mi.
648 ft.

FONTANA PIT
8747 SOUTH LIME AVENUE
, CA

MINES **S117661556**
N/A

Relative:
Lower

Actual:
1214 ft.

MINES:

Name:	FONTANA PIT
Address:	8747 SOUTH LIME AVENUE
City,State,Zip:	CA
Latitude:	34.096111
Longitude:	-117.458889
Lead Agency identification code:	36
Lead Agency name:	County of San Bernardino
Year of the operator supplied annual report:	2014
Type of report submitted by operator:	2
Number of acres disturbed by the mine:	25
Status of mining operation:	RECLAIMED
Status of mine reclamation:	RECLAMATION IN PROGRESS
Mine operator:	HANSON AGGREGATES WEST, INC.
Operator Address:	8747 LIME STREET
Operator City, State, Zip:	FONTANA, CA 92335
Mine owner:	HANSON AGGREGATES WEST, INC.
Owner Address:	PO BOX 639069
Owner City, State, Zip:	SAN DIEGO, CA 92163-9069
Primary product produced by the mine:	Sand and Gravel
Type of mining utilized by mine:	OPEN PIT
Conditional use permit identification number:	RES 91-07
Number of acres permitted for mining disturbance:	0
Total amount of funds posted by the mine for reclamation:	1215595
Financial Assurance Cost Estimate for reclamation:	0

73
West
1/8-1/4
0.130 mi.
689 ft.

CONTINENTAL PALLETS
8631 LIME AVE
FONTANA, CA 92335

RCRA NonGen / NLR **1024816998**
CAL000320140

Relative:
Lower

Actual:
1235 ft.

RCRA Listings:

Date Form Received by Agency:	2007-05-31 00:00:00.0
Handler Name:	CONTINENTAL PALLETS
Handler Address:	8631 LIME AVE
Handler City,State,Zip:	FONTANA, CA 92335
EPA ID:	CAL000320140
Contact Name:	ROBERT BENNETT
Contact Address:	8631 LIME AVE
Contact City,State,Zip:	FONTANA, CA 92335
Contact Telephone:	909-355-2262
Contact Fax:	909-355-2264
Contact Email:	BOB@CONTINENTALPALLETS.COM
EPA Region:	09
Federal Waste Generator Description:	Not a generator, verified
Active Site Indicator:	Handler Activities
Mailing Address:	8631 LIME AVE
Mailing City,State,Zip:	FONTANA, CA 92335-0000
Owner Name:	CONTINENTAL PALLETS INC
Owner Type:	Other
Operator Name:	ROBERT BENNETT
Operator Type:	Other
Short-Term Generator Activity:	No

CONTINENTAL PALLETS (Continued) **1024816998**

Importer Activity:	No
Mixed Waste Generator:	No
Transporter Activity:	No
Transfer Facility Activity:	No
Recycler Activity with Storage:	No
Small Quantity On-Site Burner Exemption:	No
Smelting Melting and Refining Furnace Exemption:	No
Underground Injection Control:	No
Off-Site Waste Receipt:	No
Universal Waste Indicator:	Yes
Universal Waste Destination Facility:	Yes
Federal Universal Waste:	No
Active Site State-Reg Handler:	---
Hazardous Secondary Material Indicator:	N
Commercial TSD Indicator:	No
2018 GPRA Permit Baseline:	Not on the Baseline
2018 GPRA Renewals Baseline:	Not on the Baseline
202 GPRA Corrective Action Baseline:	No
Corrective Action Workload Universe:	No
Subject to Corrective Action Universe:	No
Non-TSDFs Where RCRA CA has Been Imposed Universe:	No
TSDFs Potentially Subject to CA Under 3004 (u)/(v) Universe:	No
TSDFs Only Subject to CA under Discretionary Auth Universe:	No
Corrective Action Priority Ranking:	No NCAPS ranking
Environmental Control Indicator:	No
Institutional Control Indicator:	No
Human Exposure Controls Indicator:	N/A
Groundwater Controls Indicator:	N/A
Significant Non-Complier Universe:	No
Unaddressed Significant Non-Complier Universe:	No
Addressed Significant Non-Complier Universe:	No
Significant Non-Complier With a Compliance Schedule Universe:	No
Handler Date of Last Change:	2018-09-05 20:29:15.0
Recognized Trader-Importer:	No
Recognized Trader-Exporter:	No
Importer of Spent Lead Acid Batteries:	No
Exporter of Spent Lead Acid Batteries:	No
Recycler Activity Without Storage:	No
Manifest Broker:	No
Sub-Part P Indicator:	No

Handler - Owner Operator:

Owner/Operator Indicator:	Operator
Owner/Operator Name:	ROBERT BENNETT
Legal Status:	Other
Owner/Operator Address:	8631 LIME AVE
Owner/Operator City,State,Zip:	FONTANA, CA 92335
Owner/Operator Telephone:	909-355-2262

Owner/Operator Indicator:	Owner
Owner/Operator Name:	CONTINENTAL PALLETS INC
Legal Status:	Other
Owner/Operator Address:	8631 LIME AVE
Owner/Operator City,State,Zip:	FONTANA, CA 92335-0000
Owner/Operator Telephone:	909-355-2262

CONTINENTAL PALLETS (Continued) **1024816998**

Historic Generators:

Receive Date:	2007-05-31 00:00:00.0
Handler Name:	CONTINENTAL PALLETS
Federal Waste Generator Description:	Not a generator, verified
Large Quantity Handler of Universal Waste:	No
Recognized Trader Importer:	No
Recognized Trader Exporter:	No
Spent Lead Acid Battery Importer:	No
Spent Lead Acid Battery Exporter:	No
Current Record:	Yes

H74 **ATC - SEVILLE #301059** **San Bern. Co. Permit** **S104763378**
NW **8441 LIME AVE** **CERS** **N/A**
1/8-1/4 **FONTANA, CA 92335**
0.140 mi.
737 ft. **Site 1 of 2 in cluster H**

Relative:
Higher

Actual:
1247 ft.

San Bern. Co. Permit:

Name:	ATC - SEVILLE #301059
Address:	8441 LIME AVE
City,State,Zip:	FONTANA, CA 92335
Region:	SAN BERNARDINO
Facility ID:	FA0011782
Owner:	CALIFORNIA TOWER, INC.
Permit Number:	PT0020483
Permit Category:	HAZARDOUS MATERIALS 1-3 CHEMICALS SPECIAL
Facility Status:	ACTIVE
Expiration Date:	09/30/2020

Name:	VERIZON WIRELESS: SEVILLE
Address:	8441 LIME AVE
City,State,Zip:	FONTANA, CA 92335
Region:	SAN BERNARDINO
Facility ID:	FA0000748
Owner:	Verizon Wireless
Permit Number:	PT0008080
Permit Category:	HAZARDOUS MATERIALS 1-3 CHEMICALS SPECIAL
Facility Status:	ACTIVE
Expiration Date:	09/30/2020

Name:	VERIZON WIRELESS: SEVILLE
Address:	8441 LIME AVE
City,State,Zip:	FONTANA, CA 92335
Region:	SAN BERNARDINO
Facility ID:	FA0000748
Owner:	Verizon Wireless
Permit Number:	PT0016273
Permit Category:	EPCRA FACILITY
Facility Status:	INACTIVE
Expiration Date:	09/30/2013

CERS:

Name:	VERIZON WIRELESS: SEVILLE
Address:	8441 LIME AVENUE
City,State,Zip:	FONTANA, CA 92335

ATC - SEVILLE #301059 (Continued) **S104763378**

Site ID: 406808
CERS ID: 10164687
CERS Description: Chemical Storage Facilities

Violations:
Site ID: 406808
Site Name: Verizon Wireless: Seville
Violation Date: 03-04-2015
Citation: HSC 6.95 25508.1(f) - California Health and Safety Code, Chapter 6.95, Section(s) 25508.1(f)
Violation Description: Failure to electronically update the business plan within 30 days of a substantial change.
Violation Notes: Returned to compliance on 03/04/2015. UPDATE THE BUSINESS PLAN INVENTORY AND CORRECT THE PROPANE DISCLOSURE ERROR. BP UPDATE SUBMITTED 0N 3/4/2015. CB
Violation Division: San Bernardino County Fire Department
Violation Program: HMRRP
Violation Source: CERS

Evaluation:
Eval General Type: Compliance Evaluation Inspection
Eval Date: 03-04-2015
Violations Found: Yes
Eval Type: Routine done by local agency
Eval Notes: REGULAR INSPECTION.
Eval Division: San Bernardino County Fire Department
Eval Program: HMRRP
Eval Source: CERS

Eval General Type: Compliance Evaluation Inspection
Eval Date: 04-19-2018
Violations Found: No
Eval Type: Routine done by local agency
Eval Division: San Bernardino County Fire Department
Eval Program: HMRRP
Eval Source: CERS

Enforcement Action:
Site ID: 406808
Site Name: Verizon Wireless: Seville
Site Address: 8441 LIME AVENUE
Site City: FONTANA
Site Zip: 92335
Enf Action Date: 03-04-2015
Enf Action Type: Notice of Violation (Unified Program)
Enf Action Description: Notice of Violation Issued by the Inspector at the Time of Inspection
Enf Action Division: San Bernardino County Fire Department
Enf Action Program: HMRRP
Enf Action Source: CERS

Affiliation:
Affiliation Type Desc: Facility Mailing Address
Entity Name: Mailing Address
Affiliation Address: 15505 Sand Canyon Avenue, MS D-104
Affiliation City: Irvine
Affiliation State: CA

ATC - SEVILLE #301059 (Continued) **S104763378**

Affiliation Zip: 92618

Affiliation Type Desc: Environmental Contact
Entity Name: Environmental Compliance
Affiliation Address: 15505 Sand Canyon Avenue, MS D-104
Affiliation City: Irvine
Affiliation State: CA
Affiliation Zip: 92618

Affiliation Type Desc: Identification Signer
Entity Name: Wilson Rodriguez
Entity Title: Engr III Spec-RE/Regulatory

Affiliation Type Desc: Legal Owner
Entity Name: Verizon Wireless
Affiliation Address: 15505 Sand Canyon Avenue, MS D-104
Affiliation City: Irvine
Affiliation State: CA
Affiliation Country: United States
Affiliation Zip: 92618
Affiliation Phone: (949) 286-7000

Affiliation Type Desc: Parent Corporation
Entity Name: Verizon Wireless [Southern California]

Affiliation Type Desc: Document Preparer
Entity Name: Steve Skanderson, Stantec

Affiliation Type Desc: Operator
Entity Name: Verizon Wireless
Affiliation Phone: (949) 286-7000

Affiliation Type Desc: CUPA District
Entity Name: San Bernardino County Fire
Affiliation Address: 620 South E Street
Affiliation City: San Bernardino
Affiliation State: CA
Affiliation Zip: 92415-0153
Affiliation Phone: (909) 386-8401

Name: ATC - SEVILLE #301059
Address: 8441 LIME AVE
City,State,Zip: FONTANA, CA 92335
Site ID: 95830
CERS ID: 10053514
CERS Description: Chemical Storage Facilities

Evaluation:
Eval General Type: Compliance Evaluation Inspection
Eval Date: 04-18-2019
Violations Found: No
Eval Type: Routine done by local agency
Eval Division: San Bernardino County Fire Department
Eval Program: HMRRP
Eval Source: CERS

Eval General Type: Compliance Evaluation Inspection

ATC - SEVILLE #301059 (Continued) **S104763378**

Eval Date:	09-28-2016
Violations Found:	No
Eval Type:	Routine done by local agency
Eval Notes:	HAZARDOUS MATERIALS INSPECTION FOR ATC-SUMMIT
Eval Division:	San Bernardino County Fire Department
Eval Program:	HMRRP
Eval Source:	CERS

Affiliation:

Affiliation Type Desc:	Facility Mailing Address
Entity Name:	Mailing Address
Affiliation Address:	10 Presidential Way G HazMat Compliance
Affiliation City:	Woburn
Affiliation State:	MA
Affiliation Zip:	01801

Affiliation Type Desc:	Identification Signer
Entity Name:	Shawn Lanier
Entity Title:	Vice President, Legal

Affiliation Type Desc:	Document Preparer
Entity Name:	Jennifer Ruth

Affiliation Type Desc:	Legal Owner
Entity Name:	California Tower, Inc.
Affiliation Address:	10 Presidential Way G HazMat Compliance
Affiliation City:	Woburn
Affiliation State:	MA
Affiliation Country:	United States
Affiliation Zip:	01801
Affiliation Phone:	(781) 926-7187

Affiliation Type Desc:	Parent Corporation
Entity Name:	American Tower Corp.

Affiliation Type Desc:	CUPA District
Entity Name:	San Bernardino County Fire
Affiliation Address:	620 South E Street
Affiliation City:	San Bernardino
Affiliation State:	CA
Affiliation Zip:	92415-0153
Affiliation Phone:	(909) 386-8401

Affiliation Type Desc:	Environmental Contact
Entity Name:	Megan Cook
Affiliation Address:	10 Presidential Way
Affiliation City:	Woburn
Affiliation State:	MA
Affiliation Zip:	01801

Affiliation Type Desc:	Operator
Entity Name:	California Tower, Inc.
Affiliation Phone:	(781) 926-7187

H75 **AT&T MOBILITY - (USID24272)** **San Bern. Co. Permit** **S124442809**
NW **8441 LIME AVE** **CERS** **N/A**
1/8-1/4 **FONTANA, CA 92335**
0.140 mi.
737 ft. **Site 2 of 2 in cluster H**

Relative:
Higher

Actual:
1247 ft.

San Bern. Co. Permit:
Name: AT&T MOBILITY - (USID24272)
Address: 8441 LIME AVE
City,State,Zip: FONTANA, CA 92335
Region: SAN BERNARDINO
Facility ID: FA0010142
Owner: New Cingular Wireless PCS, LLC dba AT&T Mobility
Permit Number: PT0039813
Permit Category: HAZARDOUS MATERIALS 1-3 CHEMICALS SPECIAL
Facility Status: ACTIVE
Expiration Date: 01/31/2020

CERS:
Name: AT&T MOBILITY - (USID24272)
Address: 8441 LIME AVE
City,State,Zip: FONTANA, CA 92335
Site ID: 551063
CERS ID: 10814935
CERS Description: Chemical Storage Facilities

Coordinates:
Site ID: 551063
Facility Name: AT&T Mobility - (USID24272)
Env Int Type Code: HMBP
Program ID: 10814935
Ref Point Type Desc: Center of a facility or station.
Latitude: 34.100340
Longitude: -117.464460

Affiliation:
Affiliation Type Desc: Legal Owner
Entity Name: New Cingular Wireless PCS, LLC dba AT&T Mobility
Affiliation Address: 308 S. Akard St., 17th Floor
Affiliation City: Dallas
Affiliation State: TX
Affiliation Country: United States
Affiliation Zip: 75202
Affiliation Phone: (214) 464-1712

Affiliation Type Desc: Document Preparer
Entity Name: Peter Burnell, Sigma Consultants, Inc.

Affiliation Type Desc: CUPA District
Entity Name: San Bernardino County Fire
Affiliation Address: 620 South E Street
Affiliation City: San Bernardino
Affiliation State: CA
Affiliation Zip: 92415-0153
Affiliation Phone: (909) 386-8401

Affiliation Type Desc: Environmental Contact
Entity Name: AT&T EH&S Hotline - Option #1
Affiliation Address: 308 S. Akard St., 17th Floor

AT&T MOBILITY - (USID24272) (Continued) **S124442809**

Affiliation City: Dallas
Affiliation State: TX
Affiliation Zip: 75202

Affiliation Type Desc: Facility Mailing Address
Entity Name: Mailing Address
Affiliation Address: 308 S. Akard St., 17th Floor
Affiliation City: Dallas
Affiliation State: TX
Affiliation Zip: 75202

Affiliation Type Desc: Identification Signer
Entity Name: Jeremy McGrue
Entity Title: National EPCRA Manager

Affiliation Type Desc: Operator
Entity Name: AT&T Mobility
Affiliation Phone: (800) 566-9347

Affiliation Type Desc: Parent Corporation
Entity Name: AT&T Mobility

F76 **MILL MAN STEEL, INC.** **CERS HAZ WASTE** **S121309809**
WNW **15585 ARROW HWY** **San Bern. Co. Permit** **N/A**
1/8-1/4 **FONTANA, CA 92335** **CERS**
0.141 mi.
747 ft. **Site 7 of 7 in cluster F**

Relative:
Higher

Actual:
1241 ft.

CERS HAZ WASTE:
Name: MILL MAN STEEL, INC.
Address: 15585 ARROW HWY
City,State,Zip: FONTANA, CA 92335
Site ID: 397601
CERS ID: 10054036
CERS Description: Hazardous Waste Generator

San Bern. Co. Permit:
Name: MILL MAN STEEL, INC.
Address: 15585 ARROW HWY
City,State,Zip: FONTANA, CA 92335
Region: SAN BERNARDINO
Facility ID: FA0012058
Owner: CLARY, SCOTT
Permit Number: PT0021221
Permit Category: HAZARDOUS MATERIALS 4-10 CHEMICALS
Facility Status: ACTIVE
Expiration Date: 02/28/2021

Name: MILL MAN STEEL, INC.
Address: 15585 ARROW HWY
City,State,Zip: FONTANA, CA 92335
Region: SAN BERNARDINO
Facility ID: FA0012058
Owner: CLARY, SCOTT
Permit Number: PT0024937
Permit Category: SMALL QUANTITY GENERATOR

MILL MAN STEEL, INC. (Continued) **S121309809**

Facility Status: ACTIVE
Expiration Date: 02/28/2021

CERS:

Name:	MILL MAN STEEL, INC.
Address:	15585 ARROW HWY
City,State,Zip:	FONTANA, CA 92335
Site ID:	397601
CERS ID:	10054036
CERS Description:	Chemical Storage Facilities

Violations:

Site ID:	397601
Site Name:	MILL MAN STEEL, INC.
Violation Date:	10-27-2014
Citation:	HSC 6.5 Multiple Sections - California Health and Safety Code, Chapter 6.5, Section(s) Multiple Sections
Violation Description:	Haz Waste Generator Program - Operations/Maintenance - General
Violation Notes:	Returned to compliance on 01/13/2016. Failure to note accumulation start date on labels (CCR 66262.34(f)(2)) Observed no accumulation start dates on the containers of hazardous wastes. Compliance requirement: -Submit photographs showing that the containers have been properly labeled.
Violation Division:	San Bernardino County Fire Department
Violation Program:	HW
Violation Source:	CERS

Site ID:	397601
Site Name:	MILL MAN STEEL, INC.
Violation Date:	10-27-2014
Citation:	HSC 6.95 25508.2 - California Health and Safety Code, Chapter 6.95, Section(s) 25508.2
Violation Description:	Failure to annually review and electronically certify that the business plan is complete, accurate, and up-to-date.
Violation Notes:	Returned to compliance on 03/02/2015. The last Business Plan update submitted by this facility is dated 12/6/2012.
Violation Division:	San Bernardino County Fire Department
Violation Program:	HMRRP
Violation Source:	CERS

Site ID:	397601
Site Name:	MILL MAN STEEL, INC.
Violation Date:	10-27-2014
Citation:	HSC 6.5 Multiple Sections - California Health and Safety Code, Chapter 6.5, Section(s) Multiple Sections
Violation Description:	Haz Waste Generator Program - Operations/Maintenance - General
Violation Notes:	Returned to compliance on 12/28/2015. Failure to inspect Hazardous Waste container storage areas weekly (CCR 66265.174) Weekly waste storage area inspections are not being conducted. Compliance Requirement: -Submit three consecutive completed weekly inspection checklists to this office.
Violation Division:	San Bernardino County Fire Department
Violation Program:	HW
Violation Source:	CERS

Site ID:	397601
Site Name:	MILL MAN STEEL, INC.

MILL MAN STEEL, INC. (Continued) **S121309809**

Violation Date:	10-27-2014
Citation:	HSC 6.95 25508(d) - California Health and Safety Code, Chapter 6.95, Section(s) 25508(d)
Violation Description:	Failure to complete and/or electronically submit a business plan when storing/handling a hazardous material at or above reportable quantities.
Violation Notes:	Returned to compliance on 03/02/2015. This facility has not submitted the Business Plan elements into CERS.
Violation Division:	San Bernardino County Fire Department
Violation Program:	HMRRP
Violation Source:	CERS
Site ID:	397601
Site Name:	MILL MAN STEEL, INC.
Violation Date:	10-27-2014
Citation:	HSC 6.5 Multiple - California Health and Safety Code, Chapter 6.5, Section(s) Multiple
Violation Description:	Haz Waste Generator Program - Administration/Documentation - General
Violation Notes:	Returned to compliance on 01/08/2016. Failure to retain Hazardous Waste Manifests for at least 3 years (CCR 66262.40(a)) Manifests were not available for review. Compliance Requirement: -Submit a signed statement that all hazardous waste manifests will be maintained on site and available for at least three years.
Violation Division:	San Bernardino County Fire Department
Violation Program:	HW
Violation Source:	CERS
Site ID:	397601
Site Name:	MILL MAN STEEL, INC.
Violation Date:	10-27-2014
Citation:	HSC 6.5 Multiple Sections - California Health and Safety Code, Chapter 6.5, Section(s) Multiple Sections
Violation Description:	Haz Waste Generator Program - Operations/Maintenance - General
Violation Notes:	Returned to compliance on 12/28/2015. Hazardous waste accumulation time exceeded (CCR 66262.34(a)) All hazardous waste shall be removed from the facility under the appropriate manifest within 180 days of accumulation. Observed two unlabeled 55-gallon drums of used oil stored on site for an unknown amount of time. Compliance Requirement: -Submit a copy of a hazardous waste manifest for the removal of the hazardous wastes currently on site.
Violation Division:	San Bernardino County Fire Department
Violation Program:	HW
Violation Source:	CERS
Site ID:	397601
Site Name:	MILL MAN STEEL, INC.
Violation Date:	10-27-2014
Citation:	HSC 6.95 25508.1(a)-(e) - California Health and Safety Code, Chapter 6.95, Section(s) 25508.1(a)-(e)
Violation Description:	Failure to electronically update business plan within 30 days of any one of the following events: A 100 percent or more increase in the quantity of a previously disclosed material. Any handling of a previously undisclosed hazardous materials at or above reportable quantities. A change of business address, business ownership, or business name.
Violation Notes:	Returned to compliance on 01/08/2016. Observed hazardous materials on site during the inspection that are not listed in the most current

MILL MAN STEEL, INC. (Continued) **S121309809**

CERS inventory.
Violation Division: San Bernardino County Fire Department
Violation Program: HMRRP
Violation Source: CERS

Site ID: 397601
Site Name: MILL MAN STEEL, INC.
Violation Date: 10-27-2014
Citation: HSC 6.5 Multiple Sections - California Health and Safety Code, Chapter 6.5, Section(s) Multiple Sections
Violation Description: Haz Waste Generator Program - Operations/Maintenance - General
Violation Notes: Returned to compliance on 01/08/2016. Failure to keep hazardous waste containers closed when not in active use (CCR 66265.173(a)) Observed waste oily absorbent stored in an open plastic bin. Compliance Requirement: -Submit a signed statement that all hazardous wastes are being stored in closed containers.
Violation Division: San Bernardino County Fire Department
Violation Program: HW
Violation Source: CERS

Site ID: 397601
Site Name: MILL MAN STEEL, INC.
Violation Date: 10-27-2014
Citation: HSC 6.5 Multiple Sections - California Health and Safety Code, Chapter 6.5, Section(s) Multiple Sections
Violation Description: Haz Waste Generator Program - Operations/Maintenance - General
Violation Notes: Returned to compliance on 01/13/2016. Failure to label hazardous waste containers (CCR 66262.34(f)(3)) Any tank or container holding a hazardous waste must be properly labeled. Proper labeling includes the following information: the words G Hazardous Waste,G generator name and address, hazardous properties of the waste, composition & physical state of the waste, and the accumulation start date. Observed no hazardous waste labels on the containers of hazardous waste. Compliance requirement: -Submit photographs showing that the containers have been properly labeled.
Violation Division: San Bernardino County Fire Department
Violation Program: HW
Violation Source: CERS

Evaluation:
Eval General Type: Compliance Evaluation Inspection
Eval Date: 10-27-2014
Violations Found: Yes
Eval Type: Routine done by local agency
Eval Notes: ROUTINE HANDLER INSPECTION-MILL MAN
Eval Division: San Bernardino County Fire Department
Eval Program: HMRRP
Eval Source: CERS

Eval General Type: Compliance Evaluation Inspection
Eval Date: 12-18-2017
Violations Found: No
Eval Type: Routine done by local agency
Eval Division: San Bernardino County Fire Department
Eval Program: HMRRP
Eval Source: CERS

MILL MAN STEEL, INC. (Continued) **S121309809**

Eval General Type: Compliance Evaluation Inspection
Eval Date: 10-27-2014
Violations Found: Yes
Eval Type: Routine done by local agency
Eval Notes: ROUTINE GENERATOR INSPECTION-MILL MAN
Eval Division: San Bernardino County Fire Department
Eval Program: HW
Eval Source: CERS

Eval General Type: Compliance Evaluation Inspection
Eval Date: 12-18-2017
Violations Found: No
Eval Type: Routine done by local agency
Eval Division: San Bernardino County Fire Department
Eval Program: HW
Eval Source: CERS

Enforcement Action:
Site ID: 397601
Site Name: MILL MAN STEEL, INC.
Site Address: 15585 ARROW HWY
Site City: FONTANA
Site Zip: 92335
Enf Action Date: 10-27-2014
Enf Action Type: Notice of Violation (Unified Program)
Enf Action Description: Notice of Violation Issued by the Inspector at the Time of Inspection
Enf Action Division: San Bernardino County Fire Department
Enf Action Program: HMRRP
Enf Action Source: CERS

Site ID: 397601
Site Name: MILL MAN STEEL, INC.
Site Address: 15585 ARROW HWY
Site City: FONTANA
Site Zip: 92335
Enf Action Date: 10-27-2014
Enf Action Type: Notice of Violation (Unified Program)
Enf Action Description: Notice of Violation Issued by the Inspector at the Time of Inspection
Enf Action Division: San Bernardino County Fire Department
Enf Action Program: HW
Enf Action Source: CERS

Coordinates:
Site ID: 397601
Facility Name: MILL MAN STEEL, INC.
Env Int Type Code: HMBP
Program ID: 10054036
Ref Point Type Desc: Unknown
Latitude: 34.098293
Longitude: -117.465141

Affiliation:
Affiliation Type Desc: Environmental Contact
Entity Name: ANTOINETTE Le BRON
Affiliation Address: 15585 ARROW ROUTE
Affiliation City: FONTANA

MILL MAN STEEL, INC. (Continued) **S121309809**

Affiliation State:	CA
Affiliation Zip:	92335
Affiliation Type Desc:	Legal Owner
Entity Name:	CLARY, SCOTT
Affiliation Address:	1441 WAZEE ST, STE 104
Affiliation City:	DENVER
Affiliation State:	CO
Affiliation Country:	United States
Affiliation Zip:	80202
Affiliation Phone:	(800) 748-2928
Affiliation Type Desc:	Property Owner
Entity Name:	MILL MAN STEEL, INC
Affiliation Address:	1441 WAZEE ST, STE 104
Affiliation City:	DENVER
Affiliation State:	CO
Affiliation Country:	United States
Affiliation Zip:	80202
Affiliation Phone:	(303) 220-8545
Affiliation Type Desc:	CUPA District
Entity Name:	San Bernardino County Fire
Affiliation Address:	620 South E Street
Affiliation City:	San Bernardino
Affiliation State:	CA
Affiliation Zip:	92415-0153
Affiliation Phone:	(909) 386-8401
Affiliation Type Desc:	Document Preparer
Entity Name:	NORMA BAILEY
Affiliation Type Desc:	Operator
Entity Name:	MILL MAN STEEL, INC
Affiliation Phone:	(303) 220-8545
Affiliation Type Desc:	Facility Mailing Address
Entity Name:	Mailing Address
Affiliation Address:	15585 ARROW HWY
Affiliation City:	FONTANA
Affiliation State:	CA
Affiliation Zip:	92335
Affiliation Type Desc:	Identification Signer
Entity Name:	NORMA BAILEY
Entity Title:	BOOKKEEPER
Affiliation Type Desc:	Parent Corporation
Entity Name:	MILL MAN STEEL, INC.

I77 **MILL MAN STEEL, INC.** **RCRA NonGen / NLR** **1024832297**
WNW **15585 ARROW BLVD** **CAL000370128**
1/8-1/4 **FONTANA, CA 92335**
0.152 mi.
803 ft. **Site 1 of 6 in cluster I**

Relative:
Higher

Actual:
1240 ft.

RCRA Listings:

Date Form Received by Agency:	2011-12-15 00:00:00.0
Handler Name:	MILL MAN STEEL, INC.
Handler Address:	15585 ARROW BLVD
Handler City,State,Zip:	FONTANA, CA 92335-1223
EPA ID:	CAL000370128
Contact Name:	CHRIS GIRON
Contact Address:	15585 ARROW BLVD
Contact City,State,Zip:	FONTANA, CA 92335
Contact Telephone:	909-854-7020
Contact Fax:	909-854-7027
Contact Email:	NORMA@MILLMANSTEEL.COM
EPA Region:	09
Federal Waste Generator Description:	Not a generator, verified
Active Site Indicator:	Handler Activities
Mailing Address:	11307 E MONTGOMERY AVE
Mailing City,State,Zip:	SPOKANE, WA 99206-0000
Owner Name:	SCOTT & CHRISTINE CLARY
Owner Type:	Other
Operator Name:	CHRIS GIRON
Operator Type:	Other
Short-Term Generator Activity:	No
Importer Activity:	No
Mixed Waste Generator:	No
Transporter Activity:	No
Transfer Facility Activity:	No
Recycler Activity with Storage:	No
Small Quantity On-Site Burner Exemption:	No
Smelting Melting and Refining Furnace Exemption:	No
Underground Injection Control:	No
Off-Site Waste Receipt:	No
Universal Waste Indicator:	Yes
Universal Waste Destination Facility:	Yes
Federal Universal Waste:	No
Active Site State-Reg Handler:	---
Hazardous Secondary Material Indicator:	N
Commercial TSD Indicator:	No
2018 GPRA Permit Baseline:	Not on the Baseline
2018 GPRA Renewals Baseline:	Not on the Baseline
202 GPRA Corrective Action Baseline:	No
Corrective Action Workload Universe:	No
Subject to Corrective Action Universe:	No
Non-TSDFs Where RCRA CA has Been Imposed Universe:	No
TSDFs Potentially Subject to CA Under 3004 (u)/(v) Universe:	No
TSDFs Only Subject to CA under Discretionary Auth Universe:	No
Corrective Action Priority Ranking:	No NCAPS ranking
Environmental Control Indicator:	No
Institutional Control Indicator:	No
Human Exposure Controls Indicator:	N/A
Groundwater Controls Indicator:	N/A
Significant Non-Complier Universe:	No
Unaddressed Significant Non-Complier Universe:	No
Addressed Significant Non-Complier Universe:	No

MILL MAN STEEL, INC. (Continued) **1024832297**

Significant Non-Complier With a Compliance Schedule Universe:	No
Handler Date of Last Change:	2018-09-06 16:59:59.0
Recognized Trader-Importer:	No
Recognized Trader-Exporter:	No
Importer of Spent Lead Acid Batteries:	No
Exporter of Spent Lead Acid Batteries:	No
Recycler Activity Without Storage:	No
Manifest Broker:	No
Sub-Part P Indicator:	No

Handler - Owner Operator:

Owner/Operator Indicator:	Owner
Owner/Operator Name:	SCOTT & CHRISTINE CLARY
Legal Status:	Other
Owner/Operator Address:	1441 WAZEE ST
Owner/Operator City,State,Zip:	DENVER, CO 80202-5953
Owner/Operator Telephone:	303-220-8545
Owner/Operator Indicator:	Operator
Owner/Operator Name:	CHRIS GIRON
Legal Status:	Other
Owner/Operator Address:	15585 ARROW BLVD
Owner/Operator City,State,Zip:	FONTANA, CA 92335
Owner/Operator Telephone:	909-854-7020

Historic Generators:

Receive Date:	2011-12-15 00:00:00.0
Handler Name:	MILL MAN STEEL, INC.
Federal Waste Generator Description:	Not a generator, verified
Large Quantity Handler of Universal Waste:	No
Recognized Trader Importer:	No
Recognized Trader Exporter:	No
Spent Lead Acid Battery Importer:	No
Spent Lead Acid Battery Exporter:	No
Current Record:	Yes

J78 **FONTANA WATER YARD FUELING FACILITY** **UST** **U004149111**
ENE **15966 ARROW BLVD** **N/A**
1/8-1/4 **FONTANA, CA 92335**
0.159 mi.
837 ft. **Site 1 of 4 in cluster J**

Relative:
Higher

Actual:
1252 ft.

UST:

Name:	FONTANA WATER YARD FUELING FACILITY
Address:	15966 ARROW BLVD
City,State,Zip:	FONTANA, CA 92335
Facility ID:	FA0011297
Permitting Agency:	SAN BERNARDINO COUNTY
Latitude:	34.1010418
Longitude:	-117.4561367

I79 **AMERICAN TRUCK BODIES & REPAIR** **RCRA NonGen / NLR** **1024801195**
WNW **15567 ARROW RTE** **CAL000225154**
1/8-1/4 **FONTANA, CA 92335**
0.163 mi.
862 ft. **Site 2 of 6 in cluster I**

Relative:
Higher

Actual:
1240 ft.

RCRA Listings:

Date Form Received by Agency:	2001-10-03 00:00:00.0
Handler Name:	AMERICAN TRUCK BODIES & REPAIR
Handler Address:	15567 ARROW RTE
Handler City,State,Zip:	FONTANA, CA 92335-0000
EPA ID:	CAL000225154
Contact Name:	RALPH GIORDANI / PRESIDENT
Contact Address:	15567 ARROW BLVD
Contact City,State,Zip:	FONTANA, CA 92335
Contact Telephone:	909-434-6144
Contact Fax:	909-482-4385
Contact Email:	ACCOUNTING@AMERICANTRUCKBODIES.COM
EPA Region:	09
Federal Waste Generator Description:	Not a generator, verified
Active Site Indicator:	Handler Activities
Mailing Address:	15567 ARROW BLVD
Mailing City,State,Zip:	FONTANA, CA 92335-0000
Owner Name:	RALPH GIORDANI/AMADO TORRES
Owner Type:	Other
Operator Name:	RALPH GIORDANI / PRESIDENT
Operator Type:	Other
Short-Term Generator Activity:	No
Importer Activity:	No
Mixed Waste Generator:	No
Transporter Activity:	No
Transfer Facility Activity:	No
Recycler Activity with Storage:	No
Small Quantity On-Site Burner Exemption:	No
Smelting Melting and Refining Furnace Exemption:	No
Underground Injection Control:	No
Off-Site Waste Receipt:	No
Universal Waste Indicator:	Yes
Universal Waste Destination Facility:	Yes
Federal Universal Waste:	No
Active Site State-Reg Handler:	---
Hazardous Secondary Material Indicator:	N
Commercial TSD Indicator:	No
2018 GPRA Permit Baseline:	Not on the Baseline
2018 GPRA Renewals Baseline:	Not on the Baseline
202 GPRA Corrective Action Baseline:	No
Corrective Action Workload Universe:	No
Subject to Corrective Action Universe:	No
Non-TSDFs Where RCRA CA has Been Imposed Universe:	No
TSDFs Potentially Subject to CA Under 3004 (u)/(v) Universe:	No
TSDFs Only Subject to CA under Discretionary Auth Universe:	No
Corrective Action Priority Ranking:	No NCAPS ranking
Environmental Control Indicator:	No
Institutional Control Indicator:	No
Human Exposure Controls Indicator:	N/A
Groundwater Controls Indicator:	N/A
Significant Non-Complier Universe:	No
Unaddressed Significant Non-Complier Universe:	No
Addressed Significant Non-Complier Universe:	No

AMERICAN TRUCK BODIES & REPAIR (Continued) **1024801195**

Significant Non-Complier With a Compliance Schedule Universe:	No
Handler Date of Last Change:	2018-09-05 15:45:28.0
Recognized Trader-Importer:	No
Recognized Trader-Exporter:	No
Importer of Spent Lead Acid Batteries:	No
Exporter of Spent Lead Acid Batteries:	No
Recycler Activity Without Storage:	No
Manifest Broker:	No
Sub-Part P Indicator:	No

Handler - Owner Operator:

Owner/Operator Indicator:	Operator
Owner/Operator Name:	RALPH GIORDANI / PRESIDENT
Legal Status:	Other
Owner/Operator Address:	15567 ARROW BLVD
Owner/Operator City,State,Zip:	FONTANA, CA 92335
Owner/Operator Telephone:	909-434-6144
Owner/Operator Indicator:	Owner
Owner/Operator Name:	RALPH GIORDANI/AMADO TORRES
Legal Status:	Other
Owner/Operator Address:	15567 ARROW BLVD
Owner/Operator City,State,Zip:	FONTANA, CA 92335-0000
Owner/Operator Telephone:	909-434-6144

Historic Generators:

Receive Date:	2001-10-03 00:00:00.0
Handler Name:	AMERICAN TRUCK BODIES & REPAIR
Federal Waste Generator Description:	Not a generator, verified
Large Quantity Handler of Universal Waste:	No
Recognized Trader Importer:	No
Recognized Trader Exporter:	No
Spent Lead Acid Battery Importer:	No
Spent Lead Acid Battery Exporter:	No
Current Record:	Yes

G80 **FOUNDATION PILE INC** **CERS HAZ WASTE** **S109692495**
NNE **8375 ALMERIA AVE** **NPDES** **N/A**
1/8-1/4 **FONTANA, CA 92335** **San Bern. Co. Permit**
0.165 mi. **CIWQS**
873 ft. **Site 3 of 4 in cluster G** **CERS**

Relative: Higher
Actual: 1261 ft.

CERS HAZ WASTE:

Name:	FOUNDATION PILE INC
Address:	8375 ALMERIA AVE
City,State,Zip:	FONTANA, CA 92335
Site ID:	468698
CERS ID:	10804939
CERS Description:	Hazardous Waste Generator

NPDES:

Name:	FOUNDATION PILE INC
Address:	8375 ALMERIA AVE

FOUNDATION PILE INC (Continued) **S109692495**

City,State,Zip:	FONTANA, CA 92335
Facility Status:	Active
NPDES Number:	CAS000001
Region:	8
Agency Number:	0
Regulatory Measure ID:	362330
Order Number:	97-03-DWQ
WDID:	8 36I022084
Regulatory Measure Type:	Enrollee
Program Type:	Industrial
Effective Date Of Regulatory Measure:	03/24/2009
Discharge Address:	8375 Almeria Ave
Discharge Name:	Foundation Pile Inc
Discharge City:	Fontana
Discharge State:	California
Discharge Zip:	92335

NPDES as of 03/2018:

NPDES Number:	CAS000001
Status:	Active
Agency Number:	0
Region:	8
Regulatory Measure ID:	362330
Order Number:	97-03-DWQ
Regulatory Measure Type:	Enrollee
WDID:	8 36I022084
Program Type:	Industrial
Effective Date Of Regulatory Measure:	03/24/2009
Discharge Name:	Foundation Pile Inc
Discharge Address:	8375 Almeria Ave
Discharge City:	Fontana
Discharge State:	California
Discharge Zip:	92335

Region:	8
Regulatory Measure ID:	362330
Regulatory Measure Type:	Industrial
WDID:	8 36I022084
Received Date:	03/12/2009
Processed Date:	03/24/2009
Status:	Active
Status Date:	03/24/2009
Place Size:	12
Place Size Unit:	Acres
Contact:	Jim Snow
Contact Title:	Yard Supervisor
Contact Phone:	909-350-1584
Contact Email:	jim@foundationpileinc.com
Operator Name:	Foundation Pile Inc
Operator Address:	8375 Almeria Ave
Operator City:	Fontana
Operator State:	California
Operator Zip:	92335
Operator Contact:	Earl Robbins
Operator Contact Phone:	909-350-1584
Operator Type:	Private Business
Developer State:	California
Emergency Phone:	951-453-9167

FOUNDATION PILE INC (Continued) **S109692495**

Dir Discharge Uswater Ind:	N
Receiving Water Name:	Santa Ana River
Certifier:	Derek Halecky
Certifier Title:	Yard Supervisor
Certification Date:	21-JUL-16
Primary Sic:	1499-Miscellaneous Nonmetallic Minerals, Except Fuels

Name:	FOUNDATION PILE INC
Address:	8375 ALMERIA AVE
City,State,Zip:	FONTANA, CA 92335
WDID:	8 36I022084
Regulatory Measure Type:	Industrial
Status:	Active
Status Date:	03/24/2009
Operator Name:	Foundation Pile Inc
Operator Address:	8375 Almeria Ave
Operator City:	Fontana
Operator State:	California
Operator Zip:	92335

NPDES as of 03/2018:

NPDES Number:	CAS000001
Status:	Active
Agency Number:	0
Region:	8
Regulatory Measure ID:	362330
Order Number:	97-03-DWQ
Regulatory Measure Type:	Enrollee
WDID:	8 36I022084
Program Type:	Industrial
Effective Date Of Regulatory Measure:	03/24/2009
Discharge Name:	Foundation Pile Inc
Discharge Address:	8375 Almeria Ave
Discharge City:	Fontana
Discharge State:	California
Discharge Zip:	92335

Region:	8
Regulatory Measure ID:	362330
Regulatory Measure Type:	Industrial
WDID:	8 36I022084
Received Date:	03/12/2009
Processed Date:	03/24/2009
Status:	Active
Status Date:	03/24/2009
Place Size:	12
Place Size Unit:	Acres
Contact:	Jim Snow
Contact Title:	Yard Supervisor
Contact Phone:	909-350-1584
Contact Email:	jim@foundationpileinc.com
Operator Name:	Foundation Pile Inc
Operator Address:	8375 Almeria Ave
Operator City:	Fontana
Operator State:	California
Operator Zip:	92335
Operator Contact:	Earl Robbins

FOUNDATION PILE INC (Continued) **S109692495**

Operator Contact Phone:	909-350-1584
Operator Type:	Private Business
Developer State:	California
Emergency Phone:	951-453-9167
Dir Discharge Uswater Ind:	N
Receiving Water Name:	Santa Ana River
Certifier:	Derek Halecky
Certifier Title:	Yard Supervisor
Certification Date:	21-JUL-16
Primary Sic:	1499-Miscellaneous Nonmetallic Minerals, Except Fuels

San Bern. Co. Permit:

Name:	FOUNDATION PILE, INC.
Address:	8375 ALMERIA AVE
City,State,Zip:	FONTANA, CA 92335
Region:	SAN BERNARDINO
Facility ID:	FA0018327
Owner:	HALECKY, DEREK
Permit Number:	PT0039633
Permit Category:	HAZARDOUS MATERIALS 4-10 CHEMICALS
Facility Status:	ACTIVE
Expiration Date:	09/30/2020

CIWQS:

Name:	FOUNDATION PILE INC
Address:	8375 ALMERIA AVE
City,State,Zip:	FONTANA, CA 92335
Agency:	Foundation Pile Inc
Agency Address:	8375 Almeria Ave, Fontana, CA 92335
Place/Project Type:	Industrial - Miscellaneous Nonmetallic Minerals, Except Fuels
SIC/NAICS:	1499
Region:	8
Program:	INDSTW
Regulatory Measure Status:	Active
Regulatory Measure Type:	Storm water industrial
Order Number:	2014-0057-DWQ
WDID:	8 36I022084
NPDES Number:	CAS000001
Effective Date:	03/24/2009
Enforcement Actions within 5 years:	0
Violations within 5 years:	0
Latitude:	34.10138
Longitude:	-117.46029

CERS:

Name:	FOUNDATION PILE INC
Address:	8375 ALMERIA AVE
City,State,Zip:	FONTANA, CA 92335
Site ID:	468698
CERS ID:	10804939
CERS Description:	Chemical Storage Facilities

Coordinates:

Site ID:	468698
Facility Name:	Foundation Pile Inc

FOUNDATION PILE INC (Continued) **S109692495**

Env Int Type Code: HMBP
Program ID: 10804939
Ref Point Type Desc: Center of a facility or station.
Latitude: 34.101730
Longitude: -117.457950

Affiliation:
Affiliation Type Desc: Identification Signer
Entity Name: Tim Carruthers

Affiliation Type Desc: Legal Owner
Entity Name: Derek Halecky
Affiliation Address: 81 Big Break Road
Affiliation City: Oakley
Affiliation State: CA
Affiliation Country: United States
Affiliation Phone: (800) 841-8740

Affiliation Type Desc: Owner/Operator
Entity Name: Foundation Pile Inc
Entity Title: Operator
Affiliation Address: 8375 Almeria Ave
Affiliation City: Fontana
Affiliation State: CA
Affiliation Zip: 92335

Affiliation Type Desc: Document Preparer
Entity Name: Tim Carruthers

Affiliation Type Desc: Operator
Entity Name: Derek Halecky
Affiliation Phone: (800) 841-8740

Affiliation Type Desc: CUPA District
Entity Name: San Bernardino County Fire
Affiliation Address: 620 South E Street
Affiliation City: San Bernardino
Affiliation State: CA
Affiliation Zip: 92415-0153
Affiliation Phone: (909) 386-8401

Affiliation Type Desc: Environmental Contact
Entity Name: Tim Carruthers
Affiliation Address: 8375 Almeria Ave
Affiliation City: Fontana
Affiliation State: CA
Affiliation Zip: 92335

Affiliation Type Desc: Facility Mailing Address
Entity Name: Mailing Address
Affiliation Address: 8375 Almeria Ave
Affiliation City: Fontana
Affiliation State: CA
Affiliation Zip: 92335

Affiliation Type Desc: Parent Corporation
Entity Name: Foundation Pile inc.

FOUNDATION PILE INC (Continued) **S109692495**

Name:	FOUNDATION PILE INC
Address:	8375 ALMERIA AVE
City,State,Zip:	FONTANA, CA 92335
Site ID:	468698
CERS ID:	110041159590
CERS Description:	US EPA Air Emission Inventory System (EIS)

Coordinates:

Site ID:	468698
Facility Name:	Foundation Pile Inc
Env Int Type Code:	HMBP
Program ID:	10804939
Ref Point Type Desc:	Center of a facility or station.
Latitude:	34.101730
Longitude:	-117.457950

Affiliation:

Affiliation Type Desc:	Identification Signer
Entity Name:	Tim Carruthers
Affiliation Type Desc:	Legal Owner
Entity Name:	Derek Halecky
Affiliation Address:	81 Big Break Road
Affiliation City:	Oakley
Affiliation State:	CA
Affiliation Country:	United States
Affiliation Phone:	(800) 841-8740
Affiliation Type Desc:	Owner/Operator
Entity Name:	Foundation Pile Inc
Entity Title:	Operator
Affiliation Address:	8375 Almeria Ave
Affiliation City:	Fontana
Affiliation State:	CA
Affiliation Zip:	92335
Affiliation Type Desc:	Document Preparer
Entity Name:	Tim Carruthers
Affiliation Type Desc:	Operator
Entity Name:	Derek Halecky
Affiliation Phone:	(800) 841-8740
Affiliation Type Desc:	CUPA District
Entity Name:	San Bernardino County Fire
Affiliation Address:	620 South E Street
Affiliation City:	San Bernardino
Affiliation State:	CA
Affiliation Zip:	92415-0153
Affiliation Phone:	(909) 386-8401
Affiliation Type Desc:	Environmental Contact
Entity Name:	Tim Carruthers
Affiliation Address:	8375 Almeria Ave
Affiliation City:	Fontana

FOUNDATION PILE INC (Continued) **S109692495**

Affiliation State: CA
Affiliation Zip: 92335

Affiliation Type Desc: Facility Mailing Address
Entity Name: Mailing Address
Affiliation Address: 8375 Almeria Ave
Affiliation City: Fontana
Affiliation State: CA
Affiliation Zip: 92335

Affiliation Type Desc: Parent Corporation
Entity Name: Foundation Pile inc.

Name: FOUNDATION PILE INC
Address: 8375 ALMERIA AVE
City,State,Zip: FONTANA, CA 92335
Site ID: 468698
CERS ID: 734882
CERS Description: Industrial Facility Storm Water

Coordinates:
Site ID: 468698
Facility Name: Foundation Pile Inc
Env Int Type Code: HMBP
Program ID: 10804939
Ref Point Type Desc: Center of a facility or station.
Latitude: 34.101730
Longitude: -117.457950

Affiliation:
Affiliation Type Desc: Identification Signer
Entity Name: Tim Carruthers

Affiliation Type Desc: Legal Owner
Entity Name: Derek Halecky
Affiliation Address: 81 Big Break Road
Affiliation City: Oakley
Affiliation State: CA
Affiliation Country: United States
Affiliation Phone: (800) 841-8740

Affiliation Type Desc: Owner/Operator
Entity Name: Foundation Pile Inc
Entity Title: Operator
Affiliation Address: 8375 Almeria Ave
Affiliation City: Fontana
Affiliation State: CA
Affiliation Zip: 92335

Affiliation Type Desc: Document Preparer
Entity Name: Tim Carruthers

Affiliation Type Desc: Operator
Entity Name: Derek Halecky
Affiliation Phone: (800) 841-8740

FOUNDATION PILE INC (Continued) **S109692495**

Affiliation Type Desc:	CUPA District
Entity Name:	San Bernardino County Fire
Affiliation Address:	620 South E Street
Affiliation City:	San Bernardino
Affiliation State:	CA
Affiliation Zip:	92415-0153
Affiliation Phone:	(909) 386-8401
Affiliation Type Desc:	Environmental Contact
Entity Name:	Tim Carruthers
Affiliation Address:	8375 Almeria Ave
Affiliation City:	Fontana
Affiliation State:	CA
Affiliation Zip:	92335
Affiliation Type Desc:	Facility Mailing Address
Entity Name:	Mailing Address
Affiliation Address:	8375 Almeria Ave
Affiliation City:	Fontana
Affiliation State:	CA
Affiliation Zip:	92335
Affiliation Type Desc:	Parent Corporation
Entity Name:	Foundation Pile inc.

G81 **FOUNDATION PILE INC** **RCRA NonGen / NLR** **1024815549**
NNE **8375 ALMERIA AVE** **CAL000314058**
1/8-1/4 **FONTANA, CA 92335**
0.165 mi.
873 ft. **Site 4 of 4 in cluster G**

Relative: **Higher**

Actual: **1261 ft.**

RCRA Listings:

Date Form Received by Agency:	2006-12-05 00:00:00.0
Handler Name:	FOUNDATION PILE INC
Handler Address:	8375 ALMERIA AVE
Handler City,State,Zip:	FONTANA, CA 92335-3283
EPA ID:	CAL000314058
Contact Name:	DON SILVA
Contact Address:	81 BIG BREAK ROAD
Contact City,State,Zip:	OAKLEY, CA 94561
Contact Telephone:	925-754-6633
Contact Fax:	925-625-5783
Contact Email:	DSILVA@FOUNDATIONPILE.COM
EPA Region:	09
Federal Waste Generator Description:	Not a generator, verified
Active Site Indicator:	Handler Activities
Mailing Address:	PO BOX 97
Mailing City,State,Zip:	OAKLEY, CA 94561-0000
Owner Name:	FOUNDATION CONSTRUCTORS INC
Owner Type:	Other
Operator Name:	DON SILVA
Operator Type:	Other
Short-Term Generator Activity:	No
Importer Activity:	No
Mixed Waste Generator:	No
Transporter Activity:	No
Transfer Facility Activity:	No

FOUNDATION PILE INC (Continued) **1024815549**

Recycler Activity with Storage:	No
Small Quantity On-Site Burner Exemption:	No
Smelting Melting and Refining Furnace Exemption:	No
Underground Injection Control:	No
Off-Site Waste Receipt:	No
Universal Waste Indicator:	Yes
Universal Waste Destination Facility:	Yes
Federal Universal Waste:	No
Active Site State-Reg Handler:	---
Hazardous Secondary Material Indicator:	N
Commercial TSD Indicator:	No
2018 GPRA Permit Baseline:	Not on the Baseline
2018 GPRA Renewals Baseline:	Not on the Baseline
202 GPRA Corrective Action Baseline:	No
Corrective Action Workload Universe:	No
Subject to Corrective Action Universe:	No
Non-TSDFs Where RCRA CA has Been Imposed Universe:	No
TSDFs Potentially Subject to CA Under 3004 (u)/(v) Universe:	No
TSDFs Only Subject to CA under Discretionary Auth Universe:	No
Corrective Action Priority Ranking:	No NCAPS ranking
Environmental Control Indicator:	No
Institutional Control Indicator:	No
Human Exposure Controls Indicator:	N/A
Groundwater Controls Indicator:	N/A
Significant Non-Complier Universe:	No
Unaddressed Significant Non-Complier Universe:	No
Addressed Significant Non-Complier Universe:	No
Significant Non-Complier With a Compliance Schedule Universe:	No
Handler Date of Last Change:	2018-09-05 20:28:46.0
Recognized Trader-Importer:	No
Recognized Trader-Exporter:	No
Importer of Spent Lead Acid Batteries:	No
Exporter of Spent Lead Acid Batteries:	No
Recycler Activity Without Storage:	No
Manifest Broker:	No
Sub-Part P Indicator:	No

Handler - Owner Operator:

Owner/Operator Indicator:	Operator
Owner/Operator Name:	DON SILVA
Legal Status:	Other
Owner/Operator Address:	81 BIG BREAK ROAD
Owner/Operator City,State,Zip:	OAKLEY, CA 94561
Owner/Operator Telephone:	925-754-6633

Owner/Operator Indicator:	Owner
Owner/Operator Name:	FOUNDATION CONSTRUCTORS INC
Legal Status:	Other
Owner/Operator Address:	81 BIG BREAK RD
Owner/Operator City,State,Zip:	OAKLEY, CA 94561-0000
Owner/Operator Telephone:	925-754-6633

Historic Generators:

Receive Date:	2006-12-05 00:00:00.0
Handler Name:	FOUNDATION PILE INC

FOUNDATION PILE INC (Continued) **1024815549**

Federal Waste Generator Description:	Not a generator, verified
Large Quantity Handler of Universal Waste:	No
Recognized Trader Importer:	No
Recognized Trader Exporter:	No
Spent Lead Acid Battery Importer:	No
Spent Lead Acid Battery Exporter:	No
Current Record:	Yes

K82 **BORAL RESOURCES (FORMER)** **ENVIROSTOR** **S103952836**
SW **8747 LIME** **LUST** **N/A**
1/8-1/4 **FONTANA, CA 92335** **LDS**
0.166 mi. **EMI**
877 ft. **Site 1 of 6 in cluster K** **ENF**
CIWQS
Relative: **CERS**
Lower

Actual: **1228 ft.**

ENVIROSTOR:

Name:	BORAL RESOURCES (FORMER)
Address:	8747 LIME
City,State,Zip:	FONTANA, CA 92335
Facility ID:	37290008
Status:	Refer: 1248 Local Agency
Status Date:	10/24/2000
Site Type:	Evaluation
Site Type Detailed:	Evaluation
NPL:	NO
Regulatory Agencies:	NONE SPECIFIED
Lead Agency:	NONE SPECIFIED
Supervisor:	Referred - Not Assigned
Division Branch:	Cleanup Cypress
Assembly:	52
Senate:	20
Restricted Use:	NO
Site Mgmt Req:	NONE SPECIFIED
Funding:	Not Applicable
Latitude:	34.09595
Longitude:	-117.4611
APN:	NONE SPECIFIED
Past Use:	NONE SPECIFIED
Potential COC:	NONE SPECIFIED
Confirmed COC:	NONE SPECIFIED
Potential Description:	NONE SPECIFIED
Alias Name:	37290008
Alias Type:	Envirostor ID Number

Completed Info:

LUST:

Name:	BORAL RESOURCES, INC.
Address:	8747 LIME AVE
City,State,Zip:	FONTANA, CA 95335
Lead Agency:	SAN BERNARDINO COUNTY
Case Type:	LUST Cleanup Site
Geo Track:	http://geotracker.waterboards.ca.gov/profile_report.asp?global_id=T0607100382
Global Id:	T0607100382

BORAL RESOURCES (FORMER) (Continued) **S103952836**

Latitude:	34.096054
Longitude:	-117.461385
Status:	Completed - Case Closed
Status Date:	06/17/1997
Case Worker:	JC
RB Case Number:	083602677T
Local Agency:	SAN BERNARDINO COUNTY
File Location:	Local Agency
Local Case Number:	95016
Potential Media Affect:	Soil
Potential Contaminants of Concern:	Diesel

LUST:

Global Id:	T0607100382
Contact Type:	Local Agency Caseworker
Contact Name:	JACKSON CRUTSINGER
Organization Name:	SAN BERNARDINO COUNTY
Address:	620 SOUTH E STREET
City:	SAN BERNARDINO
Email:	jcrutsinger@sbcfire.org

Global Id:	T0607100382
Contact Type:	Regional Board Caseworker
Contact Name:	VALERIE JAHN-BULL
Organization Name:	SANTA ANA RWQCB (REGION 8)
Address:	3737 MAIN STREET, SUITE 500
City:	RIVERSIDE
Email:	valerie.jahn-bull@waterboards.ca.gov
Phone Number:	9517824903

LUST:

Global Id:	T0607100382
Action Type:	ENFORCEMENT
Date:	06/02/1997
Action:	Technical Correspondence / Assistance / Other

Global Id:	T0607100382
Action Type:	Other
Date:	02/21/1995
Action:	Leak Discovery

Global Id:	T0607100382
Action Type:	Other
Date:	02/21/1995
Action:	Leak Stopped

Global Id:	T0607100382
Action Type:	REMEDIATION
Date:	02/21/1995

Global Id:	T0607100382
Action Type:	Other
Date:	04/25/1995
Action:	Leak Reported

Global Id:	T0607100382
Action Type:	ENFORCEMENT

BORAL RESOURCES (FORMER) (Continued) **S103952836**

Date: 06/17/1997
Action: Closure/No Further Action Letter

LUST:
Global Id: T0607100382
Status: Open - Case Begin Date
Status Date: 02/21/1995

Global Id: T0607100382
Status: Completed - Case Closed
Status Date: 06/17/1997

LDS:
Name: LANDFILL, CONROCK
Address: 8747 LIME
City,State,Zip: FONTANA, CA 92335

Global Id: L10004317706
Latitude: 34.09601
Longitude: -117.4613
Case Type: Land Disposal Site
Status: Completed - Case Closed
Status Date: 01/01/1965
Lead Agency: SANTA ANA RWQCB (REGION 8)
Caseworker: KDP
RB Case Number: 8 362158003
EDR Link ID: L10004317706
Site History: The Fontana Landfill (inert landfill site) was regulated by WDR Order 80-156. On March 12, 1980, Conrock Co. (discharger) submitted a completed report of waste discharge, for the proposed discharge of Group 3 wastes (inert materials) to its sand and gravel pit in Fontana. The disposal site is located in a portion of Section 12, T1S. R6W. SBB&M. The report of waste discharge indicated that the site capacity is approximately 400,000 cubic yards. The disposal site met the criteria contained in the California Administrative Code, Title 23. Chapter 3, Subchapter 15, for classification as a Class III site suitable to receive only Group 3 wastes (inert materials). Disposal of Group 3 wastes at this site is part of the reclamation plan that filled up a gravel and sand mining pit. The discharger was required to adhere to the requirements of Monitoring and Reporting Program No. 80-156 to maintain a permanent log of the types of material and the amount of each type deposited at the site during each month. In 1990, Conrock stopped dumping at the inert landfill site, but Fontana Paving started to dump asphalt at the new area (of the gravel and sand mining pit). In 1991, a request was made for an application of facility permit. Cal Mat Company is the new owner of the landfill there was a name change of the corporation from Conrock to CalMat Co. The new application states that the Landfill holds inert waste and the capacity is approximately 10 million tons. According to George Cosby of CalMat Company, (2/8/2001) The Fontana landfill accepted only asphalt and broken concrete materials at the site. The asphalt material comes from the Fontana Paving company. The landfill stopped operation in 2001. On July 20, 2001, the Regional Board adopted Rescission Order No. 01-67 rescinding Order No. 80-156 for Conrock Company.

BORAL RESOURCES (FORMER) (Continued) **S103952836**

Click here to access the California GeoTracker records for this facility:

EMI:

Name:	BLUE DIAMOND MATERIALS, FONTAN
Address:	8747 LIME AVE
City,State,Zip:	FONTANA, CA 923350000
Year:	1996
County Code:	36
Air Basin:	SC
Facility ID:	14445
Air District Name:	SC
SIC Code:	2951
Air District Name:	SOUTH COAST AQMD
Total Organic Hydrocarbon Gases Tons/Yr:	0
Reactive Organic Gases Tons/Yr:	0
Carbon Monoxide Emissions Tons/Yr:	0
NOX - Oxides of Nitrogen Tons/Yr:	0
SOX - Oxides of Sulphur Tons/Yr:	0
Particulate Matter Tons/Yr:	1
Part. Matter 10 Micrometers and Smllr Tons/Yr:	0

Name:	BLUE DIAMOND MATERIALS, FONTAN
Address:	8747 LIME AV
City,State,Zip:	FONTANA, CA 923350000
Year:	1997
County Code:	36
Air Basin:	SC
Facility ID:	14445
Air District Name:	SC
SIC Code:	2951
Air District Name:	SOUTH COAST AQMD
Total Organic Hydrocarbon Gases Tons/Yr:	0
Reactive Organic Gases Tons/Yr:	0
Carbon Monoxide Emissions Tons/Yr:	0
NOX - Oxides of Nitrogen Tons/Yr:	0
SOX - Oxides of Sulphur Tons/Yr:	0
Particulate Matter Tons/Yr:	0
Part. Matter 10 Micrometers and Smllr Tons/Yr:	0

Name:	BLUE DIAMOND MATERIALS, FONTAN
Address:	8747 LIME AV
City,State,Zip:	FONTANA, CA 923350000
Year:	1998
County Code:	36
Air Basin:	SC
Facility ID:	14445
Air District Name:	SC
SIC Code:	2951
Air District Name:	SOUTH COAST AQMD
Total Organic Hydrocarbon Gases Tons/Yr:	0
Reactive Organic Gases Tons/Yr:	0
Carbon Monoxide Emissions Tons/Yr:	0
NOX - Oxides of Nitrogen Tons/Yr:	0
SOX - Oxides of Sulphur Tons/Yr:	0
Particulate Matter Tons/Yr:	0
Part. Matter 10 Micrometers and Smllr Tons/Yr:	0

BORAL RESOURCES (FORMER) (Continued) **S103952836**

Name:	BLUE DIAMOND MATERIALS, FONTAN
Address:	8747 LIME AV
City,State,Zip:	FONTANA, CA 923350000
Year:	1999
County Code:	36
Air Basin:	SC
Facility ID:	14445
Air District Name:	SC
SIC Code:	2951
Air District Name:	SOUTH COAST AQMD
Total Organic Hydrocarbon Gases Tons/Yr:	0
Reactive Organic Gases Tons/Yr:	0
Carbon Monoxide Emissions Tons/Yr:	0
NOX - Oxides of Nitrogen Tons/Yr:	0
SOX - Oxides of Sulphur Tons/Yr:	0
Particulate Matter Tons/Yr:	0
Part. Matter 10 Micrometers and Smllr Tons/Yr:	0

Name:	BLUE DIAMOND MATERIALS, FONTAN
Address:	8747 LIME AV
City,State,Zip:	FONTANA, CA 923350000
Year:	2000
County Code:	36
Air Basin:	SC
Facility ID:	14445
Air District Name:	SC
SIC Code:	2951
Air District Name:	SOUTH COAST AQMD
Total Organic Hydrocarbon Gases Tons/Yr:	0
Reactive Organic Gases Tons/Yr:	0
Carbon Monoxide Emissions Tons/Yr:	0
NOX - Oxides of Nitrogen Tons/Yr:	0
SOX - Oxides of Sulphur Tons/Yr:	0
Particulate Matter Tons/Yr:	0
Part. Matter 10 Micrometers and Smllr Tons/Yr:	0

Name:	BLUE DIAMOND MATERIALS, FONTAN
Address:	8747 LIME AV
City,State,Zip:	FONTANA, CA 923350000
Year:	2001
County Code:	36
Air Basin:	SC
Facility ID:	14445
Air District Name:	SC
SIC Code:	2951
Air District Name:	SOUTH COAST AQMD
Total Organic Hydrocarbon Gases Tons/Yr:	0
Reactive Organic Gases Tons/Yr:	0
Carbon Monoxide Emissions Tons/Yr:	0
NOX - Oxides of Nitrogen Tons/Yr:	0
SOX - Oxides of Sulphur Tons/Yr:	0
Particulate Matter Tons/Yr:	0
Part. Matter 10 Micrometers and Smllr Tons/Yr:	0

ENF:

Name:	CONROCK FONTANA LANDFILL
Address:	8747 LIME

BORAL RESOURCES (FORMER) (Continued) **S103952836**

City,State,Zip:	FONTANA, CA 92335
Region:	8
Facility Id:	236451
Place Type:	Waste Management Unit
Place Subtype:	Land fill
Facility Type:	All other facilities
Place Latitude:	34.095629
Place Longitude:	-117.464589
SIC Code 1:	4953
SIC Desc 1:	Refuse Systems
# Of Places:	1
Source Of Facility:	Enf Action
Program Category2:	LNDISP
Enforcement Id(EID):	236147
Region:	8
Order / Resolution Number:	UNKNOWN
Enforcement Action Type:	Oral Communication
Effective Date:	04/24/2001
Achieve Date:	5/1/2001
Termination Date:	04/24/2001
Status:	Historical
Title:	Enforcement - 8 362158003
Description:	VERBAL NOTICE TO DISCHARGER TO COMPLY WITH STORM WATER REQUIREMENTS.
Program:	LNDISP
Latest Milestone Completion Date:	5/1/2001
# Of Programs1:	1
Total Assessment Amount:	0
Initial Assessed Amount:	0
Liability $ Amount:	0
Project $ Amount:	0
Liability $ Paid:	0
Project $ Completed:	0
Total $ Paid/Completed Amount:	0

CIWQS:

Name:	CONROCK FONTANA LANDFILL
Address:	8747 LIME
City,State,Zip:	FONTANA, CA 92335
Agency:	Conrock Company
Agency Address:	3200 San Fernando Road, Los Angeles, CA 90065
Place/Project Type:	Land fill
SIC/NAICS:	4953
Region:	8
Program:	LFNONOPER, LNDISP
Regulatory Measure Status:	Historical
Regulatory Measure Type:	WDR
Order Number:	01-06707
WDID:	8 362158003
Adoption Date:	7/20/2001
Effective Date:	07/20/2001
Expiration/Review Date:	07/20/2016
Design Flow:	0.0001
Complexity:	C
TTWQ:	3
Enforcement Actions within 5 years:	0
Violations within 5 years:	0

BORAL RESOURCES (FORMER) (Continued) **S103952836**

Latitude: 34.095629
Longitude: -117.464589

CERS:
Name: CONROCK FONTANA LANDFILL
Address: 8747 LIME
City,State,Zip: FONTANA, CA 92335
Site ID: 311860
CERS ID: 236451
CERS Description: Land Disposal

Enforcement Action:
Site ID: 311860
Site Name: Conrock Fontana Landfill
Site Address: 8747 LIME
Site City: FONTANA
Site Zip: 92335
Enf Action Date: 04-24-2001
Enf Action Type: Oral Communication
Enf Action Description: Oral Communication
Enf Action Division: Water Boards
Enf Action Program: UNSPEC
Enf Action Source: CIWQS

Name: LANDFILL, CONROCK
Address: 8747 LIME
City,State,Zip: FONTANA, CA 92335
Site ID: 225618
CERS ID: L10004317706
CERS Description: Land Disposal Site

Affiliation:
Affiliation Type Desc: Regional Board Caseworker
Entity Name: KEITH PERSON - SANTA ANA RWQCB (REGION 8)
Affiliation Address: 3737 MAIN STREET, SUITE 500
Affiliation City: RIVERSIDE
Affiliation State: CA

K83 **BLUE DIAMOND MATERIALS FONTAN** **RCRA-SQG 1000596791**
SW **8747 LIME STREET** **FINDS CAD983607714**
1/8-1/4 **FONTANA, CA 92335**
0.166 mi.
877 ft. **Site 2 of 6 in cluster K**

Relative: **Lower**
Actual: **1228 ft.**

RCRA Listings:
Date Form Received by Agency: 1994-05-05 00:00:00.0
Handler Name: BORAL RESOURCES INC FONTANA
Handler Address: 8747 LIME ST
Handler City,State,Zip: FONTANA, CA 92335
EPA ID: CAD983607714
Contact Name: JOSEPH PARCELLS
Contact Address: 8747 LIME ST
Contact City,State,Zip: FONTANA, CA 92335
Contact Telephone: 909-350-2531
EPA Region: 09
Land Type: Private

BLUE DIAMOND MATERIALS FONTAN (Continued) **1000596791**

Federal Waste Generator Description:	Small Quantity Generator
Active Site Indicator:	Handler Activities
Mailing Address:	1301 E LEXINGTON AVE
Mailing City,State,Zip:	POMONA, CA 91766
Owner Name:	BORAL RESOURCES INC ENVIRONMENTAL MNG
Owner Type:	Private
Short-Term Generator Activity:	No
Importer Activity:	No
Mixed Waste Generator:	No
Transporter Activity:	No
Transfer Facility Activity:	No
Recycler Activity with Storage:	No
Small Quantity On-Site Burner Exemption:	No
Smelting Melting and Refining Furnace Exemption:	No
Underground Injection Control:	No
Off-Site Waste Receipt:	No
Universal Waste Indicator:	No
Universal Waste Destination Facility:	No
Federal Universal Waste:	No
Active Site State-Reg Handler:	---
Hazardous Secondary Material Indicator:	NN
Commercial TSD Indicator:	No
2018 GPRA Permit Baseline:	Not on the Baseline
2018 GPRA Renewals Baseline:	Not on the Baseline
202 GPRA Corrective Action Baseline:	No
Corrective Action Workload Universe:	No
Subject to Corrective Action Universe:	No
Non-TSDFs Where RCRA CA has Been Imposed Universe:	No
TSDFs Potentially Subject to CA Under 3004 (u)/(v) Universe:	No
TSDFs Only Subject to CA under Discretionary Auth Universe:	No
Corrective Action Priority Ranking:	No NCAPS ranking
Environmental Control Indicator:	No
Institutional Control Indicator:	No
Human Exposure Controls Indicator:	N/A
Groundwater Controls Indicator:	N/A
Significant Non-Complier Universe:	No
Unaddressed Significant Non-Complier Universe:	No
Addressed Significant Non-Complier Universe:	No
Significant Non-Complier With a Compliance Schedule Universe:	No
Handler Date of Last Change:	2002-06-27 03:35:40.0
Recognized Trader-Importer:	No
Recognized Trader-Exporter:	No
Importer of Spent Lead Acid Batteries:	No
Exporter of Spent Lead Acid Batteries:	No

Handler - Owner Operator:

Owner/Operator Indicator:	Owner
Owner/Operator Name:	BORAL RESOURCES INC ENVIRONMENTAL MNG
Legal Status:	Private
Owner/Operator Address:	1301 E LEXINGTON AVE
Owner/Operator City,State,Zip:	POMONA, CA 91766
Owner/Operator Telephone:	909-865-6855

Historic Generators:

Receive Date:	1994-05-05 00:00:00.0

BLUE DIAMOND MATERIALS FONTAN (Continued) **1000596791**

Handler Name:	BORAL RESOURCES INC FONTANA
Federal Waste Generator Description:	Small Quantity Generator
Large Quantity Handler of Universal Waste:	No
Recognized Trader Importer:	No
Recognized Trader Exporter:	No
Spent Lead Acid Battery Importer:	No
Spent Lead Acid Battery Exporter:	No
Current Record:	Yes

FINDS:
Registry ID: 110009548864

Click Here:

Environmental Interest/Information System:
HAZARDOUS AIR POLLUTANT MAJOR
RCRAInfo is a national information system that supports the Resource Conservation and Recovery Act (RCRA) program through the tracking of events and activities related to facilities that generate, transport, and treat, store, or dispose of hazardous waste. RCRAInfo allows RCRA program staff to track the notification, permit, compliance, and corrective action activities required under RCRA.

Click this hyperlink while viewing on your computer to access additional FINDS: detail in the EDR Site Report.

K84 **BORAL RESOURCES, INC.** **LUST** **S102039140**
SW **8747 LIME AVE** **Cortese** **N/A**
1/8-1/4 **FONTANA, CA 95335** **HIST CORTESE**
0.166 mi. **CERS**
877 ft. **Site 3 of 6 in cluster K**

Relative: **Lower**
Actual: **1228 ft.**

LUST REG 8:

Name:	BORAL RESOURCES, INC.
Address:	8747 LIME AVE
City:	FONTANA
Region:	8
County:	San Bernardino
Regional Board:	Santa Ana Region
Facility Status:	Case Closed
Case Number:	083602677T
Local Case Num:	95016
Case Type:	Soil only
Substance:	Diesel
Cross Street:	ARROW ROUTE
Enf Type:	CLOS
How Discovered:	Tank Closure
Leak Cause:	UNK
Leak Source:	Tank
Global ID:	T0607100382
How Stopped Date:	2/21/1995
Enter Date:	9/19/1995
Discover Date:	2/21/1995
Close Date:	6/17/1997
Enter Date:	9/19/1995
Oversite Program:	LUST
Latitude:	34.094733
Longitude:	-117.4643363

BORAL RESOURCES, INC. (Continued) **S102039140**

MTBE Concentration: 0
MTBE Fuel: 0
MTBE Tested: Not Required to be Tested.
MTBE Class: *
Staff: VJJ
Staff Initials: JC3
Lead Agency: Local Agency
Local Agency: 36000L
Hydr Basin #: UPPER SANTA ANA VALL
Summary: Not reported

CORTESE:
Name: BORAL RESOURCES, INC.
Address: 8747 LIME AVE
City,State,Zip: FONTANA, CA 95335
Region: CORTESE
Global ID: T0607100382
Site/Facility Type: LUST CLEANUP SITE
Cleanup Status: COMPLETED - CASE CLOSED
Flag: active
File Name: Active Open

HIST CORTESE:
edr_fname: BORAL RESOURCES, INC.
edr_fadd1: 8747
City,State,Zip: FONTANA, CA 95335
Region: CORTESE
Facility County Code: 36
Reg By: LTNKA
Reg Id: 083602677T

CERS:
Name: BORAL RESOURCES, INC.
Address: 8747 LIME AVE
City,State,Zip: FONTANA, CA 95335
Site ID: 207653
CERS ID: T0607100382
CERS Description: Leaking Underground Storage Tank Cleanup Site

Affiliation:
Affiliation Type Desc: Regional Board Caseworker
Entity Name: VALERIE JAHN-BULL - SANTA ANA RWQCB (REGION 8)
Affiliation Address: 3737 MAIN STREET, SUITE 500
Affiliation City: RIVERSIDE
Affiliation State: CA
Affiliation Phone: 9517824903

Affiliation Type Desc: Local Agency Caseworker
Entity Name: JACKSON CRUTSINGER - SAN BERNARDINO COUNTY
Affiliation Address: 620 SOUTH E STREET
Affiliation City: SAN BERNARDINO
Affiliation State: CA

K85 **FONTANA PAVING INC** **SWEEPS UST** **S101591311**
SW **8747 S LIME ST** **CA FID UST** **N/A**
1/8-1/4 **FONTANA, CA 92335**
0.166 mi.
877 ft. **Site 4 of 6 in cluster K**

Relative: **Lower**

Actual: **1228 ft.**

SWEEPS UST:

Name:	FONTANA PAVING INC
Address:	8747 S LIME ST
City:	FONTANA
Status:	Active
Comp Number:	7948
Number:	1
Board Of Equalization:	44-020033
Referral Date:	03-24-92
Action Date:	03-24-92
Created Date:	09-23-88
SWRCB Tank Id:	36-000-007948-000001
Tank Status:	A
Capacity:	1
Active Date:	09-23-88
Tank Use:	UNKNOWN
STG:	P
Content:	UNKNOWN
Number Of Tanks:	3

Name:	FONTANA PAVING INC
Address:	8747 S LIME ST
City:	FONTANA
Status:	Active
Comp Number:	7948
Number:	1
Board Of Equalization:	44-020033
Referral Date:	03-24-92
Action Date:	03-24-92
Created Date:	09-23-88
SWRCB Tank Id:	36-000-007948-000002
Tank Status:	A
Capacity:	1
Active Date:	09-23-88
Tank Use:	UNKNOWN
STG:	P
Content:	UNKNOWN

Name:	FONTANA PAVING INC
Address:	8747 S LIME ST
City:	FONTANA
Status:	Active
Comp Number:	7948
Number:	1
Board Of Equalization:	44-020033
Referral Date:	03-24-92
Action Date:	03-24-92
Created Date:	09-23-88
SWRCB Tank Id:	36-000-007948-000003
Tank Status:	A
Capacity:	1
Active Date:	09-23-88
Tank Use:	UNKNOWN

FONTANA PAVING INC (Continued) **S101591311**

STG: P
Content: UNKNOWN

CA FID UST:
Facility ID: 36004425
Regulated By: UTNKA
Mailing Address: PO BOX 847
Mailing City,St,Zip: FONTANA 92335
Status: Active

K86 **LANDFILL,FONTANA** **WMUDS/SWAT** **S103443307**
SW **8747 LIME AVE** **N/A**
1/8-1/4 **FONTANA CA, CA 92335**
0.166 mi.
877 ft. **Site 5 of 6 in cluster K**

Relative:
Lower

Actual:
1228 ft.

WMUDS/SWAT:
Complexity: Category C - Facilities having no waste treatment systems, such as cooling water dischargers or thosewho must comply through best management practices, facilities with passive waste treatment and disposal systems, such as septic systems with subsurface disposal, or dischargers having waste storage systems with land disposal such as dairy waste ponds.
Primary Waste: SLDWST
Primary Waste Type: Inert/Influent or Solid Wastes that do not contain soluble pollutants or organic wastes and have little adverse impact on water quality. Such wastes could cause turbidity and siltation. Uncontaminated soils, rubble and concrete are examples of this category.
Tonnage: 0
Municipal Solid Waste: False
Superorder: False
Open To Public: False
Waste List: False
Agency Type: Private
Agency Name: CONROCK COMPANY
Agency Address: 3200 SAN FERNANDO ROAD
Agency City,St,Zip: LOS ANGELES CA 90065
Agency Contact: DON MCABEE
Agency Telephone: 8189602957
Region: 8
Facility Type: Other - Does not fall into the category of Municipal/Domestic, Industrial, Agricultural or Solid Waste (Class I, II or III)
Primary SIC: 4953
Waste Discharge System: True
Solid Waste Assessment Test Program: False
Toxic Pits Cleanup Act Program: False
Resource Conservation Recovery Act: False
Department of Defence: False
Threat to Water Quality: Minor Threat to Water Quality. A violation of a regional board order should cause a relatively minor impairment of beneficial uses compared to a major or minor threat. Not: All nurds without a TTWQ will be considered a minor threat to water quality unless coded at a higher Level. A Zero (0) may be used to code those NURDS that are found to represent no threat to water quality.
Sub Chapter 15: True
Regional Board Project Officer: KDP
Number of WMUDS at Facility: 1

LANDFILL,FONTANA (Continued) **S103443307**

RCRA Facility: No
Waste Discharge Requirements: A
Self-Monitoring Rept. Frequency: Quarterly Submittal
Waste Discharge System ID: 8 362158003

I87 **CHANDLER LUMBER COMPANY** **SWEEPS UST** **S101591683**
WNW **15555 ARROW HWY** **CA FID UST** **N/A**
1/8-1/4 **FONTANA, CA 92335**
0.178 mi.
938 ft. **Site 3 of 6 in cluster I**

Relative:
Higher

Actual:
1240 ft.

SWEEPS UST:
Name: CHANDLER LUMBER COMPANY
Address: 15555 ARROW HWY
City: FONTANA
Status: Active
Comp Number: 13694
Number: 9
Board Of Equalization: 44-011239
Referral Date: 03-24-92
Action Date: 03-24-92
Created Date: 09-26-88
SWRCB Tank Id: 36-000-013694-000001
Tank Status: A
Capacity: 1
Active Date: 09-26-88
Tank Use: UNKNOWN
STG: P
Content: UNKNOWN
Number Of Tanks: 2

Name: CHANDLER LUMBER COMPANY
Address: 15555 ARROW HWY
City: FONTANA
Status: Active
Comp Number: 13694
Number: 9
Board Of Equalization: 44-011239
Referral Date: 03-24-92
Action Date: 03-24-92
Created Date: 09-26-88
SWRCB Tank Id: 36-000-013694-000002
Tank Status: A
Capacity: 1
Active Date: 09-26-88
Tank Use: UNKNOWN
STG: P
Content: UNKNOWN

CA FID UST:
Facility ID: 36008641
Regulated By: UTNKA
Mailing Address: PO BOX 3128
Mailing City,St,Zip: FONTANA 92335
Status: Active

88
NNE
1/8-1/4
0.194 mi.
1022 ft.

ROAD SYSTEMS, INC.
8432 ALMERIA AVE
FONTANA, CA 92335

RCRA-LQG **1007199172**
CAD981370794

Relative:
Higher

Actual:
1263 ft.

RCRA Listings:

Date Form Received by Agency:	1994-03-18 00:00:00.0
Handler Name:	ROAD SYSTEMS, INC.
Handler Address:	8432 ALMERIA AVE
Handler City,State,Zip:	FONTANA, CA 92335-0000
EPA ID:	CAD981370794
Contact Name:	LINDA LITTLE
Contact Telephone:	909-350-2400
EPA Region:	09
Biennial Report Cycle:	1993
Mailing Address:	8432 ALMERIA AVE
Mailing City,State,Zip:	FONTANA, CA 92335-0000
Universal Waste Indicator:	No
Universal Waste Destination Facility:	No
Federal Universal Waste:	No
Active Site State-Reg Handler:	---
Hazardous Secondary Material Indicator:	N
Commercial TSD Indicator:	No
2018 GPRA Permit Baseline:	Not on the Baseline
2018 GPRA Renewals Baseline:	Not on the Baseline
202 GPRA Corrective Action Baseline:	No
Corrective Action Workload Universe:	No
Subject to Corrective Action Universe:	No
Non-TSDFs Where RCRA CA has Been Imposed Universe:	No
TSDFs Potentially Subject to CA Under 3004 (u)/(v) Universe:	No
TSDFs Only Subject to CA under Discretionary Auth Universe:	No
Corrective Action Priority Ranking:	No NCAPS ranking
Environmental Control Indicator:	No
Institutional Control Indicator:	No
Human Exposure Controls Indicator:	N/A
Groundwater Controls Indicator:	N/A
Significant Non-Complier Universe:	No
Unaddressed Significant Non-Complier Universe:	No
Addressed Significant Non-Complier Universe:	No
Significant Non-Complier With a Compliance Schedule Universe:	No
Handler Date of Last Change:	2014-09-16 00:00:00.0

Historic Generators:

Receive Date:	1992-02-12 00:00:00.0
Handler Name:	ROAD SYSTEMS, INC.
Federal Waste Generator Description:	Large Quantity Generator
Large Quantity Handler of Universal Waste:	No
Recognized Trader Importer:	No
Recognized Trader Exporter:	No
Spent Lead Acid Battery Importer:	No
Spent Lead Acid Battery Exporter:	No
Current Record:	No

Receive Date:	1994-03-18 00:00:00.0
Handler Name:	ROAD SYSTEMS, INC.
Federal Waste Generator Description:	Large Quantity Generator
Large Quantity Handler of Universal Waste:	No

ROAD SYSTEMS, INC. (Continued) **1007199172**

Recognized Trader Importer:	No
Recognized Trader Exporter:	No
Spent Lead Acid Battery Importer:	No
Spent Lead Acid Battery Exporter:	No
Current Record:	Yes

J89 **FONTANA WATER CO** **RCRA NonGen / NLR** **1024823465**
ENE **15966 ARROW RTE** **CAL000344265**
1/8-1/4 **FONTANA, CA 92335**
0.196 mi.
1037 ft. **Site 2 of 4 in cluster J**

Relative: **Higher**
Actual: **1252 ft.**

RCRA Listings:

Date Form Received by Agency:	2009-06-25 00:00:00.0
Handler Name:	FONTANA WATER CO
Handler Address:	15966 ARROW RTE
Handler City,State,Zip:	FONTANA, CA 92335
EPA ID:	CAL000344265
Contact Name:	VICTOR A MONTIEL
Contact Address:	PO BOX 6010
Contact City,State,Zip:	EL MONTE, CA 91734
Contact Telephone:	626-448-6183
Contact Fax:	626-582-1571
Contact Email:	VAMONTIEL@SGVWATER.COM
EPA Region:	09
Federal Waste Generator Description:	Not a generator, verified
Active Site Indicator:	Handler Activities
Mailing Address:	PO BOX 6010
Mailing City,State,Zip:	EL MONTE, CA 91734-2010
Owner Name:	SAN GABRIEL VALLEY WATER CO
Owner Type:	Other
Operator Name:	VICTOR A MONTIEL
Operator Type:	Other
Short-Term Generator Activity:	No
Importer Activity:	No
Mixed Waste Generator:	No
Transporter Activity:	No
Transfer Facility Activity:	No
Recycler Activity with Storage:	No
Small Quantity On-Site Burner Exemption:	No
Smelting Melting and Refining Furnace Exemption:	No
Underground Injection Control:	No
Off-Site Waste Receipt:	No
Universal Waste Indicator:	Yes
Universal Waste Destination Facility:	Yes
Federal Universal Waste:	No
Active Site State-Reg Handler:	---
Hazardous Secondary Material Indicator:	N
Commercial TSD Indicator:	No
2018 GPRA Permit Baseline:	Not on the Baseline
2018 GPRA Renewals Baseline:	Not on the Baseline
202 GPRA Corrective Action Baseline:	No
Corrective Action Workload Universe:	No
Subject to Corrective Action Universe:	No
Non-TSDFs Where RCRA CA has Been Imposed Universe:	No
TSDFs Potentially Subject to CA Under 3004 (u)/(v) Universe:	No

FONTANA WATER CO (Continued) **1024823465**

TSDFs Only Subject to CA under Discretionary Auth Universe:	No
Corrective Action Priority Ranking:	No NCAPS ranking
Environmental Control Indicator:	No
Institutional Control Indicator:	No
Human Exposure Controls Indicator:	N/A
Groundwater Controls Indicator:	N/A
Significant Non-Complier Universe:	No
Unaddressed Significant Non-Complier Universe:	No
Addressed Significant Non-Complier Universe:	No
Significant Non-Complier With a Compliance Schedule Universe:	No
Handler Date of Last Change:	2018-09-05 20:31:26.0
Recognized Trader-Importer:	No
Recognized Trader-Exporter:	No
Importer of Spent Lead Acid Batteries:	No
Exporter of Spent Lead Acid Batteries:	No
Recycler Activity Without Storage:	No
Manifest Broker:	No
Sub-Part P Indicator:	No

Handler - Owner Operator:

Owner/Operator Indicator:	Owner
Owner/Operator Name:	SAN GABRIEL VALLEY WATER CO
Legal Status:	Other
Owner/Operator Address:	11142 GARVEY AVE
Owner/Operator City,State,Zip:	EL MONTE, CA 91733-2425
Owner/Operator Telephone:	626-448-6183

Owner/Operator Indicator:	Operator
Owner/Operator Name:	VICTOR A MONTIEL
Legal Status:	Other
Owner/Operator Address:	PO BOX 6010
Owner/Operator City,State,Zip:	EL MONTE, CA 91734
Owner/Operator Telephone:	626-448-6183

Historic Generators:

Receive Date:	2009-06-25 00:00:00.0
Handler Name:	FONTANA WATER CO
Federal Waste Generator Description:	Not a generator, verified
Large Quantity Handler of Universal Waste:	No
Recognized Trader Importer:	No
Recognized Trader Exporter:	No
Spent Lead Acid Battery Importer:	No
Spent Lead Acid Battery Exporter:	No
Current Record:	Yes

J90 **FONTANA WATER CO -HEADQUARTERS** **UST** **U004264105**
ENE **15966 ARROW HWY** **N/A**
1/8-1/4 **FONTANA, CA 92335**
0.196 mi.
1037 ft. **Site 3 of 4 in cluster J**

Relative:
Higher

Actual:
1252 ft.

UST:

Name:	FONTANA WATER CO -HEADQUARTERS
Address:	15966 ARROW HWY
City,State,Zip:	FONTANA, CA 92335
Facility ID:	FA0011297
Permitting Agency:	San Bernardino County Fire Department
Latitude:	34.099431
Longitude:	-117.456727

J91 **FONTANA WATER CO -HEADQUARTERS** **AST** **S109349315**
ENE **15966 ARROW HWY** **CERS HAZ WASTE** **N/A**
1/8-1/4 **FONTANA, CA 92335** **CERS TANKS**
0.196 mi. **San Bern. Co. Permit**
1037 ft. **Site 4 of 4 in cluster J** **CIWQS**
CERS

Relative:
Higher

Actual:
1252 ft.

AST:

Name:	FONTANA WATER CO
Address:	15966 ARROW HWY
City/Zip:	FONTANA,92335
Owner:	San Gabriel Valley Water Company
CERSID:	10052614
Facility ID:	FA0011297
Business Name:	San Gabriel Valley Water Company
Phone:	(909) 822-2201
Fax:	(626) 582-1571
Mailing Address:	PO BOX 6010
Mailing Address City:	EL MONTE
Mailing Address State:	CA
Operator Name:	Fontana Water Company
Operator Phone:	(909) 822-2201
Owner Phone:	(626) 448-6183
Owner Mail Address:	PO BOX 6010
Owner State:	CA
Owner Country:	United States
Property Owner Name:	San Gabriel Valley Water Company
Property Owner Phone:	(626) 448-6183
Property Owner Mailing Address:	P.O. Box 6010
Property Owner City:	El Monte
Property Owner Stat :	CA
Property Owner Country:	United States
EPAID:	CAL000344265

CERS HAZ WASTE:

Name:	FONTANA WATER CO -HEADQUARTERS
Address:	15966 ARROW HWY
City,State,Zip:	FONTANA, CA 92335
Site ID:	117119
CERS ID:	10052614
CERS Description:	Hazardous Waste Generator

CERS TANKS:

Name:	FONTANA WATER CO -HEADQUARTERS

FONTANA WATER CO -HEADQUARTERS (Continued) **S109349315**

Address: 15966 ARROW HWY
City,State,Zip: FONTANA, CA 92335
Site ID: 117119
CERS ID: 10052614
CERS Description: Underground Storage Tank

Name: FONTANA WATER CO -HEADQUARTERS
Address: 15966 ARROW HWY
City,State,Zip: FONTANA, CA 92335
Site ID: 117119
CERS ID: 10052614
CERS Description: Aboveground Petroleum Storage

San Bern. Co. Permit:
Name: FONTANA WATER CO -HEADQUARTERS
Address: 15966 ARROW HWY
City,State,Zip: FONTANA, CA 92335
Region: SAN BERNARDINO
Facility ID: FA0011297
Owner: San Gabriel Valley Water Company
Permit Number: PT0026048
Permit Category: APSA 1,320-10,000 GAL FAC CAPACITY
Facility Status: ACTIVE
Expiration Date: 11/30/2020

Name: FONTANA WATER CO -HEADQUARTERS
Address: 15966 ARROW HWY
City,State,Zip: FONTANA, CA 92335
Region: SAN BERNARDINO
Facility ID: FA0011297
Owner: San Gabriel Valley Water Company
Permit Number: PT0022912
Permit Category: SMALL QUANTITY GENERATOR
Facility Status: ACTIVE
Expiration Date: 11/30/2020

Name: FONTANA WATER CO -HEADQUARTERS
Address: 15966 ARROW HWY
City,State,Zip: FONTANA, CA 92335
Region: SAN BERNARDINO
Facility ID: FA0011297
Owner: San Gabriel Valley Water Company
Permit Number: PT0020988
Permit Category: HAZARDOUS MATERIALS 11-30 CHEMICALS
Facility Status: ACTIVE
Expiration Date: 11/30/2020

Name: FONTANA WATER CO -HEADQUARTERS
Address: 15966 ARROW HWY
City,State,Zip: FONTANA, CA 92335
Region: SAN BERNARDINO
Facility ID: FA0011297
Owner: San Gabriel Valley Water Company
Permit Number: PT0020989
Permit Category: COMPLEX ANNUAL INSP VPH/ > 8 DISP (PER TANK)
Facility Status: ACTIVE
Expiration Date: 11/30/2020

FONTANA WATER CO -HEADQUARTERS (Continued) **S109349315**

Name: FONTANA WATER CO -HEADQUARTERS
Address: 15966 ARROW HWY
City,State,Zip: FONTANA, CA 92335
Region: SAN BERNARDINO
Facility ID: FA0011297
Owner: San Gabriel Valley Water Company
Permit Number: PT0020990
Permit Category: COMPLEX ANNUAL INSP VPH/ > 8 DISP (PER TANK)
Facility Status: ACTIVE
Expiration Date: 11/30/2020

Name: FONTANA WATER CO -HEADQUARTERS
Address: 15966 ARROW HWY
City,State,Zip: FONTANA, CA 92335
Region: SAN BERNARDINO
Facility ID: FA0011297
Owner: San Gabriel Valley Water Company
Permit Number: PT0026072
Permit Category: EPCRA FACILITY
Facility Status: INACTIVE
Expiration Date: 11/30/2013

CIWQS:
Name: DEWATERING,GENERAL-FONTANA WATER CO
Address: 15966 ARROW ROUTE
City,State,Zip: FONTANA, CA 92335
Agency: San Gabriel Valley Water Company
Agency Address: Po Box 6010, El Monte, CA 91734
Place/Project Type: Utility Structure
SIC/NAICS: 4941
Region: 8
Program: NPDNONMUNIPRCS
Regulatory Measure Status: Historical
Regulatory Measure Type: Enrollee
Order Number: R8-2009-0003
WDID: 8 362499001
NPDES Number: CAG998001
Effective Date: 09/16/1998
Termination Date: 08/01/2015
Expiration/Review Date: 03/01/2014
Design Flow: 0
Major/Minor: Minor
Complexity: C
TTWQ: 3
Enforcement Actions within 5 years: 0
Violations within 5 years: 0

CERS:
Name: FONTANA WATER CO -HEADQUARTERS
Address: 15966 ARROW HWY
City,State,Zip: FONTANA, CA 92335
Site ID: 117119
CERS ID: 10052614
CERS Description: Chemical Storage Facilities

Violations:
Site ID: 117119

FONTANA WATER CO -HEADQUARTERS (Continued) **S109349315**

Site Name: FONTANA WATER CO -HEADQUARTERS
Violation Date: 06-05-2014
Citation: HSC 6.7 25299 - California Health and Safety Code, Chapter 6.7, Section(s) 25299
Violation Description: Failure to comply with one or more of the operating permit conditions.
Violation Notes: Returned to compliance on 06/05/2014. SENSORS FOR UNLEADED STP AND DIESEL STP'S FAILED TO PROVIDE TURBINE SHUTDOWN WHEN TESTED. ANNULAR SENSOR FAILED TO PROVIDE TURBINE SHUTDOWN WHEN TESTED. COMPLIANCE REQUIREMENT: ENSURE UST SYSTEM IS PROPERLY MONITORED AS SPECIFED IN PERMIT. TECHNICIAN REPLACED SENSORS FOR BOTH (SUMP TURBINE PUMP)STP'S AND RETESTED. ANNULAR SENSOR WAS REPROGRAMMED AND RETESTED. VIOLATION CORRECTED DURING INSPECTION.
Violation Division: San Bernardino County Fire Department
Violation Program: UST
Violation Source: CERS

Site ID: 117119
Site Name: FONTANA WATER CO -HEADQUARTERS
Violation Date: 06-05-2014
Citation: HSC 6.75 25299.30-25299.34 - California Health and Safety Code, Chapter 6.75, Section(s) 25299.30-25299.34
Violation Description: Failure to submit and maintain complete and current Certification of Financial Responsibility or other mechanism of financial assurance.
Violation Notes: Returned to compliance on 06/06/2014. CERIFICATE OF FINANCIAL RESPONSIBILITY (CFR) NOT AVAILABLE ON CERS (CALIFORNIA ENVIRONMENTAL REPORTING SYSTEM). COMPLIANCE REQUIREMENT: SUBMIT CURRENT CFR ON CERS WEBSITE WITHIN 30 DAYS. VERIFIED UPDATE ON CERS.CURRENT CFR IS AVAILABLE. PS
Violation Division: San Bernardino County Fire Department
Violation Program: UST
Violation Source: CERS

Site ID: 117119
Site Name: FONTANA WATER CO -HEADQUARTERS
Violation Date: 06-02-2017
Citation: HSC 6.7 Multiple - California Health and Safety Code, Chapter 6.7, Section(s) Multiple
Violation Description: UST Program - Administration/Documentation - General - Must include violation description, proper statute and regulation citation in the "comment" section.
Violation Notes: Returned to compliance on 06/27/2017. Failure to submit a signed Designated UST Operator Statement (23 CCR 2715(a)) OBSERVED EXPIRED DO ICC CERTIFICATION ON CERS SUBMITTAL. COMPLIANCE REQUIREMENT: UPDATE CERS TO REFLECT DO WITH CURRENT ICC CERTIFICATION. SUBMIT SIGNED CERTIFICATE WITHIN 30 DAYS. 6/27/17 OBSERVED DO STMT UPDATED ON CERS. VIOLATION CORRECTED. PSAAVEDRA 10/26/17
Violation Division: San Bernardino County Fire Department
Violation Program: UST
Violation Source: CERS

Site ID: 117119
Site Name: FONTANA WATER CO -HEADQUARTERS
Violation Date: 06-02-2016
Citation: HSC 6.7 29291(b) - California Health and Safety Code, Chapter 6.7, Section(s) 29291(b)
Violation Description: Failure of the UST system to be designed and constructed with a monitoring system capable of detecting the entry of the hazardous

FONTANA WATER CO -HEADQUARTERS (Continued) **S109349315**

substance into the secondary containment.

Violation Notes: Returned to compliance on 06/02/2016. OBSERVATION: THE DIESEL-FILL LIQUID SENSOR (VR 208) DID NOT PROVIDE TURBINE SHUTDOWN WHEN TESTED. COMPLIANCE MET ON SITE: TECHNICIAN PROGRAMED LIQUID SENOR FOR POSITIVE SHUTDOWN AND RE-TESTED- PASSED
Violation Division: San Bernardino County Fire Department
Violation Program: UST
Violation Source: CERS

Site ID: 117119
Site Name: FONTANA WATER CO -HEADQUARTERS
Violation Date: 06-05-2014
Citation: 23 CCR 16 2665 - California Code of Regulations, Title 23, Chapter 16, Section(s) 2665
Violation Description: Failure of the overfill prevention system to meet one of the following requirements: 1. Alert the transfer operator when the tank is 90 percent full by restricting the flow into the tank or triggering an audible and visual alarm; or 2. Restrict delivery of flow to the tank at least 30 minutes before the tank overfills, provided the restriction occurs when the tank is filled to no more than 95 percent of capacity; and activate an audible alarm at least five minutes before the tank overfills; or 3. Provide positive shut-off of flow to the tank when the tank is filled to no more than 95 percent of capacity; or 4. Provide positive shut-off of flow to the tank so that none of the fittings located on the top of the tank are exposed to product due to overfilling.
Violation Notes: Returned to compliance on 06/05/2014. ATG FOR DIESEL TANK FAILED TO PROVIDE TURBINE SHUTDOWN AND AUDIBLE AND VISUAL SHUTDOWN WHEN REMOVED. IT WAS UNTESTABLE DUE TO MISSING FLOAT. COMPLIANCE REQUIREMENT: ENSURE PROPER FUNCTIONALITY OF OVERFILL PREVENTION DEVICE. TECHNICIAN REPAIRED FLOAT ON ATG AND RETESTED. VIOLATION CORRECTED DURING INSPECTION.
Violation Division: San Bernardino County Fire Department
Violation Program: UST
Violation Source: CERS

Evaluation:
Eval General Type: Compliance Evaluation Inspection
Eval Date: 05-29-2019
Violations Found: No
Eval Type: Routine done by local agency
Eval Division: San Bernardino County Fire Department
Eval Program: HMRRP
Eval Source: CERS

Eval General Type: Compliance Evaluation Inspection
Eval Date: 06-02-2017
Violations Found: Yes
Eval Type: Routine done by local agency
Eval Notes: ANNUAL UST INSPECTION AND CERS REVIEW
Eval Division: San Bernardino County Fire Department
Eval Program: UST
Eval Source: CERS

Eval General Type: Compliance Evaluation Inspection
Eval Date: 06-05-2014
Violations Found: Yes

FONTANA WATER CO -HEADQUARTERS (Continued) **S109349315**

Eval Type: Routine done by local agency
Eval Notes: ANNUAL MONITORING CERTIFICATION
Eval Division: San Bernardino County Fire Department
Eval Program: UST
Eval Source: CERS

Eval General Type: Compliance Evaluation Inspection
Eval Date: 04-04-2016
Violations Found: No
Eval Type: Routine done by local agency
Eval Notes: Routine inspection
Eval Division: San Bernardino County Fire Department
Eval Program: HMRRP
Eval Source: CERS

Eval General Type: Compliance Evaluation Inspection
Eval Date: 05-31-2018
Violations Found: No
Eval Type: Routine done by local agency
Eval Division: San Bernardino County Fire Department
Eval Program: UST
Eval Source: CERS

Eval General Type: Compliance Evaluation Inspection
Eval Date: 04-04-2016
Violations Found: No
Eval Type: Routine done by local agency
Eval Notes: Routine inspection
Eval Division: San Bernardino County Fire Department
Eval Program: APSA
Eval Source: CERS

Eval General Type: Compliance Evaluation Inspection
Eval Date: 04-29-2019
Violations Found: No
Eval Type: Routine done by local agency
Eval Division: San Bernardino County Fire Department
Eval Program: HW
Eval Source: CERS

Eval General Type: Compliance Evaluation Inspection
Eval Date: 05-29-2019
Violations Found: No
Eval Type: Routine done by local agency
Eval Division: San Bernardino County Fire Department
Eval Program: APSA
Eval Source: CERS

Eval General Type: Compliance Evaluation Inspection
Eval Date: 06-02-2016
Violations Found: Yes
Eval Type: Routine done by local agency
Eval Notes: FONTANA WATER- UST INSPECTION & UST MONITORING CERTIFICATION
Eval Division: San Bernardino County Fire Department
Eval Program: UST
Eval Source: CERS

FONTANA WATER CO -HEADQUARTERS (Continued) **S109349315**

Eval General Type:	Compliance Evaluation Inspection
Eval Date:	06-04-2015
Violations Found:	No
Eval Type:	Routine done by local agency
Eval Notes:	Mont Cert at Fontana Water - no violations issued
Eval Division:	San Bernardino County Fire Department
Eval Program:	UST
Eval Source:	CERS

Eval General Type:	Compliance Evaluation Inspection
Eval Date:	04-04-2016
Violations Found:	No
Eval Type:	Routine done by local agency
Eval Notes:	Routine inspection
Eval Division:	San Bernardino County Fire Department
Eval Program:	HW
Eval Source:	CERS

Eval General Type:	Compliance Evaluation Inspection
Eval Date:	05-29-2019
Violations Found:	No
Eval Type:	Routine done by local agency
Eval Division:	San Bernardino County Fire Department
Eval Program:	UST
Eval Source:	CERS

Enforcement Action:

Site ID:	117119
Site Name:	FONTANA WATER CO -HEADQUARTERS
Site Address:	15966 ARROW HWY
Site City:	FONTANA
Site Zip:	92335
Enf Action Date:	06-02-2016
Enf Action Type:	Notice of Violation (Unified Program)
Enf Action Description:	Notice of Violation Issued by the Inspector at the Time of Inspection
Enf Action Division:	San Bernardino County Fire Department
Enf Action Program:	UST
Enf Action Source:	CERS

Site ID:	117119
Site Name:	FONTANA WATER CO -HEADQUARTERS
Site Address:	15966 ARROW HWY
Site City:	FONTANA
Site Zip:	92335
Enf Action Date:	06-05-2014
Enf Action Type:	Notice of Violation (Unified Program)
Enf Action Description:	Notice of Violation Issued by the Inspector at the Time of Inspection
Enf Action Division:	San Bernardino County Fire Department
Enf Action Program:	UST
Enf Action Source:	CERS

Coordinates:

Site ID:	117119
Facility Name:	FONTANA WATER CO -HEADQUARTERS
Env Int Type Code:	HWG
Program ID:	10052614

FONTANA WATER CO -HEADQUARTERS (Continued) **S109349315**

Ref Point Type Desc: Unknown
Latitude: 34.100269
Longitude: -117.457534

Affiliation:
Affiliation Type Desc: CUPA District
Entity Name: San Bernardino County Fire
Affiliation Address: 620 South E Street
Affiliation City: San Bernardino
Affiliation State: CA
Affiliation Zip: 92415-0153
Affiliation Phone: (909) 386-8401

Affiliation Type Desc: Property Owner
Entity Name: San Gabriel Valley Water Company
Affiliation Address: P.O. Box 6010
Affiliation City: El Monte
Affiliation State: CA
Affiliation Country: United States
Affiliation Zip: 91734-2010
Affiliation Phone: (626) 448-6183

Affiliation Type Desc: UST Tank Operator
Entity Name: Fontana Water Company
Affiliation Address: P.O. Box 6010
Affiliation City: El Monte
Affiliation State: CA
Affiliation Country: United States
Affiliation Zip: 91734-2010
Affiliation Phone: (626) 448-6183

Affiliation Type Desc: UST Tank Owner
Entity Name: San Gabriel Valley Water Company
Affiliation Address: P.O. Box 6010-2010
Affiliation City: El Monte
Affiliation State: CA
Affiliation Country: United States
Affiliation Zip: 91734-2010
Affiliation Phone: (626) 448-6183

Affiliation Type Desc: Document Preparer
Entity Name: Javier G. Pinedo

Affiliation Type Desc: Environmental Contact
Entity Name: Thomas A. Jenkins
Affiliation Address: PO BOX 6010
Affiliation City: EL MONTE
Affiliation State: CA
Affiliation Zip: 91734-2010

Affiliation Type Desc: Parent Corporation
Entity Name: San Gabriel Valley Water Company

Affiliation Type Desc: UST Property Owner Name
Entity Name: San Gabriel Valley Water Company
Affiliation Address: P.O. Box 6010
Affiliation City: El Monte

FONTANA WATER CO -HEADQUARTERS (Continued) **S109349315**

Affiliation State:	CA
Affiliation Country:	United States
Affiliation Zip:	91734-2010
Affiliation Phone:	(626) 448-6183
Affiliation Type Desc:	Facility Mailing Address
Entity Name:	Mailing Address
Affiliation Address:	PO BOX 6010
Affiliation City:	EL MONTE
Affiliation State:	CA
Affiliation Zip:	91734-2010
Affiliation Type Desc:	Identification Signer
Entity Name:	Javier G. Pinedo
Entity Title:	Safety Specialist
Affiliation Type Desc:	Legal Owner
Entity Name:	San Gabriel Valley Water Company
Affiliation Address:	PO BOX 6010
Affiliation City:	EL MONTE
Affiliation State:	CA
Affiliation Country:	United States
Affiliation Zip:	91734-2010
Affiliation Phone:	(626) 448-6183
Affiliation Type Desc:	Operator
Entity Name:	Fontana Water Company
Affiliation Phone:	(909) 822-2201
Affiliation Type Desc:	UST Permit Applicant
Entity Name:	Victor A Montiel
Entity Title:	Regulatory Compliance Coordinator
Affiliation Phone:	(626) 448-6183

L92 **ROBBINS LUMBER SALES INC** **NPDES** **S104769608**
WSW **15555 VALENCIA AVE** **San Bern. Co. Permit** **N/A**
1/8-1/4 **FONTANA, CA 92335** **WDS**
0.202 mi. **CIWQS**
1064 ft. **Site 1 of 3 in cluster L** **CERS**
HWTS

Relative:
Lower

Actual:
1229 ft.

NPDES:

Name:	ROBBINS LUMBER SALES INC
Address:	15555 VALENCIA AVE
City,State,Zip:	FONTANA, CA 92335
Facility Status:	Terminated
NPDES Number:	CAS000001
Region:	8
Agency Number:	0
Regulatory Measure ID:	213349
Order Number:	97-03-DWQ
WDID:	8 36I011949
Regulatory Measure Type:	Enrollee
Program Type:	Industrial
Effective Date Of Regulatory Measure:	10/26/1995
Termination Date Of Regulatory Measure:	12/23/2019
Discharge Address:	15555 Valencia Ave

ROBBINS LUMBER SALES INC (Continued) **S104769608**

Discharge Name:	Robbins Lumber Sales Inc
Discharge City:	Fontana
Discharge State:	California
Discharge Zip:	92335

NPDES as of 03/2018:

Region:	8
Regulatory Measure ID:	213349
Regulatory Measure Type:	Industrial
WDID:	8 36I011949
Received Date:	05/09/2008
Processed Date:	10/26/1995
Status:	Active
Status Date:	10/26/1995
Place Size:	9
Place Size Unit:	Acres
Contact:	Ron Robbins
Contact Title:	General Manager
Contact Phone:	9098293141
Contact Email:	ron@robbinslumbersales.com
Operator Name:	Robbins Lumber Sales Inc
Operator Address:	15555 Valencia Ave
Operator City:	Fontana
Operator State:	California
Operator Zip:	92335
Operator Contact:	Ron Robbins
Operator Contact Title:	General Manager
Operator Contact Phone:	909-829-3141
Operator Contact Email:	ron@robbinslumbersales.com
Operator Type:	Private Business
Developer State:	California
Emergency Phone:	909-829-3141
Dir Discharge Uswater Ind:	N
Receiving Water Name:	Santa Ana River
Certifier:	Ron Robbins
Certifier Title:	General Manager
Certification Date:	02-JUN-15
Primary Sic:	4212-Local Trucking Without Storage

NPDES Number:	CAS000001
Status:	Active
Agency Number:	0
Region:	8
Regulatory Measure ID:	213349
Order Number:	97-03-DWQ
Regulatory Measure Type:	Enrollee
WDID:	8 36I011949
Program Type:	Industrial
Effective Date Of Regulatory Measure:	10/26/1995
Discharge Name:	Robbins Lumber Sales Inc
Discharge Address:	15555 Valencia Ave
Discharge City:	Fontana
Discharge State:	California
Discharge Zip:	92335

Name:	ROBBINS LUMBER SALES INC
Address:	15555 VALENCIA AVE

ROBBINS LUMBER SALES INC (Continued) **S104769608**

City,State,Zip:	FONTANA, CA 92335
WDID:	8 36I011949
Regulatory Measure Type:	Industrial
Status:	Terminated
Status Date:	12/30/2019
Operator Name:	Robbins Lumber Sales Inc
Operator Address:	15555 Valencia Ave
Operator City:	Fontana
Operator State:	California
Operator Zip:	92335

NPDES as of 03/2018:

Region:	8
Regulatory Measure ID:	213349
Regulatory Measure Type:	Industrial
WDID:	8 36I011949
Received Date:	05/09/2008
Processed Date:	10/26/1995
Status:	Active
Status Date:	10/26/1995
Place Size:	9
Place Size Unit:	Acres
Contact:	Ron Robbins
Contact Title:	General Manager
Contact Phone:	9098293141
Contact Email:	ron@robbinslumbersales.com
Operator Name:	Robbins Lumber Sales Inc
Operator Address:	15555 Valencia Ave
Operator City:	Fontana
Operator State:	California
Operator Zip:	92335
Operator Contact:	Ron Robbins
Operator Contact Title:	General Manager
Operator Contact Phone:	909-829-3141
Operator Contact Email:	ron@robbinslumbersales.com
Operator Type:	Private Business
Developer State:	California
Emergency Phone:	909-829-3141
Dir Discharge Uswater Ind:	N
Receiving Water Name:	Santa Ana River
Certifier:	Ron Robbins
Certifier Title:	General Manager
Certification Date:	02-JUN-15
Primary Sic:	4212-Local Trucking Without Storage

NPDES Number:	CAS000001
Status:	Active
Agency Number:	0
Region:	8
Regulatory Measure ID:	213349
Order Number:	97-03-DWQ
Regulatory Measure Type:	Enrollee
WDID:	8 36I011949
Program Type:	Industrial
Effective Date Of Regulatory Measure:	10/26/1995
Discharge Name:	Robbins Lumber Sales Inc
Discharge Address:	15555 Valencia Ave
Discharge City:	Fontana

ROBBINS LUMBER SALES INC (Continued) **S104769608**

Discharge State: California
Discharge Zip: 92335

San Bern. Co. Permit:
Name: ROBBINS LUMBER
Address: 15555 VALENCIA AVE
City,State,Zip: FONTANA, CA 92335
Region: SAN BERNARDINO
Facility ID: FA0005760
Owner: ROBBINS RON
Permit Number: PT0002890
Permit Category: CONDITIONALLY EXEMPT SM QTY GENERATOR
Facility Status: INACTIVE
Expiration Date: 11/30/2020

Name: ROBBINS LUMBER
Address: 15555 VALENCIA AVE
City,State,Zip: FONTANA, CA 92335
Region: SAN BERNARDINO
Facility ID: FA0005760
Owner: ROBBINS RON
Permit Number: PT0002891
Permit Category: HAZARDOUS MATERIALS 1-3 CHEMICALS
Facility Status: INACTIVE
Expiration Date: 11/30/2020

WDS:
Name: ROBBINS LUMBER SALES INC
Address: 15555 Valencia Ave
City: FONTANA
Facility ID: Santa Ana River 36I011949
Facility Type: Industrial - Facility that treats and/or disposes of liquid or semisolid wastes from any servicing, producing, manufacturing or processing operation of whatever nature, including mining, gravel washing, geothermal operations, air conditioning, ship building and repairing, oil production, storage and disposal operations, water pumping.
Facility Status: Active - Any facility with a continuous or seasonal discharge that is under Waste Discharge Requirements.
NPDES Number: CAS000001 The 1st 2 characters designate the state. The remaining 7 are assigned by the Regional Board
Subregion: 8
Facility Telephone: 9098293141
Facility Contact: RON ROBBINS
Agency Name: ROBBINS LUMBER SALES INC
Agency Address: PO Box 757
Agency City,St,Zip: Fontana 923340757
Agency Contact: RON ROBBINS
Agency Telephone: 9098293141
Agency Type: Private
SIC Code: 0
Design Flow: 0
Baseline Flow: 0
Treat To Water: Minor Threat to Water Quality. A violation of a regional board order should cause a relatively minor impairment of beneficial uses compared

ROBBINS LUMBER SALES INC (Continued) **S104769608**

to a major or minor threat. Not: All nurds without a TTWQ will be considered a minor threat to water quality unless coded at a higher Level. A Zero (0) may be used to code those NURDS that are found to represent no threat to water quality.

Complexity: Category C - Facilities having no waste treatment systems, such as cooling water dischargers or thosewho must comply through best management practices, facilities with passive waste treatment and disposal systems, such as septic systems with subsurface disposal, or dischargers having waste storage systems with land disposal such as dairy waste ponds.

CIWQS:

Name:	ROBBINS LUMBER SALES INC
Address:	15555 VALENCIA AVE
City,State,Zip:	FONTANA, CA 92335
Agency:	Robbins Lumber Sales Inc
Agency Address:	15555 Valencia Ave, Fontana, CA 92335
Place/Project Type:	Industrial - Local Trucking Without Storage
SIC/NAICS:	4212
Region:	8
Program:	INDSTW
Regulatory Measure Status:	Terminated
Regulatory Measure Type:	Storm water industrial
Order Number:	2014-0057-DWQ
WDID:	8 36I011949
NPDES Number:	CAS000001
Effective Date:	10/26/1995
Termination Date:	12/23/2019
Enforcement Actions within 5 years:	0
Violations within 5 years:	0
Latitude:	34.09656
Longitude:	-117.46497

CERS:

Name:	ROBBINS LUMBER SALES INC
Address:	15555 VALENCIA AVE
City,State,Zip:	FONTANA, CA 92335
Site ID:	541039
CERS ID:	253004
CERS Description:	Industrial Facility Storm Water

Affiliation:

Affiliation Type Desc:	Owner/Operator
Entity Name:	Robbins Lumber Sales Inc
Entity Title:	Operator
Affiliation Address:	15555 Valencia Ave
Affiliation City:	Fontana
Affiliation State:	CA
Affiliation Zip:	92335

HWTS:

Name:	ROBBINS LUMBER SALES INC
Address:	15555 VALENCIA AVE
City,State,Zip:	FONTANA, CA 923350000
EPA ID:	CAL920464402

ROBBINS LUMBER SALES INC (Continued) **S104769608**

Create Date:	02/15/1992
Last Act Date:	12/22/2019
Mailing Address:	15555 VALENCIA AVE
Mailing City,State,Zip:	FONTANA, CA 923350000
Owner Name:	ROBBINS G E
Owner Address:	15555 VALENCIA AVE
Owner City,State,Zip:	FONTANA, CA 923350000
Contact Name:	RONALD ROBBINS
Contact Address:	15555 VALENCIA AVE
City,State,Zip:	FONTANA, CA 923350000

NAICS:

EPA ID:	CAL920464402
Create Date:	2002-03-14 16:36:30
NAICS Code:	42131
NAICS Description:	Lumber, Plywood, Millwork, and Wood Panel Wholesalers
Issued EPA ID Date:	1992-02-15 00:00:00
Facility Name:	ROBBINS LUMBER SALES INC
Facility Address:	15555 VALENCIA AVE
Facility City:	FONTANA
Facility County:	36
Facility State:	CA
Facility Zip:	923350000

L93 **ROBBINS LUMBER SALES INC** **RCRA NonGen / NLR** **1024875664**
WSW **15555 VALENCIA AVE** **CAL920464402**
1/8-1/4 **FONTANA, CA 92335**
0.202 mi.
1064 ft. **Site 2 of 3 in cluster L**

Relative: **Lower**
Actual: **1229 ft.**

RCRA Listings:

Date Form Received by Agency:	1992-02-15 00:00:00.0
Handler Name:	ROBBINS LUMBER SALES INC
Handler Address:	15555 VALENCIA AVE
Handler City,State,Zip:	FONTANA, CA 92335-0000
EPA ID:	CAL920464402
Contact Name:	RONALD ROBBINS
Contact Address:	15555 VALENCIA AVE
Contact City,State,Zip:	FONTANA, CA 92335-0000
Contact Telephone:	909-829-3141
Contact Fax:	909-355-4956
Contact Email:	RON@ROBBINSLUMBERSALES.COM
EPA Region:	09
Federal Waste Generator Description:	Not a generator, verified
Active Site Indicator:	Handler Activities
Mailing Address:	15555 VALENCIA AVE
Mailing City,State,Zip:	FONTANA, CA 92335-0000
Owner Name:	ROBBINS G E
Owner Type:	Other
Operator Name:	RONALD ROBBINS
Operator Type:	Other
Short-Term Generator Activity:	No
Importer Activity:	No
Mixed Waste Generator:	No
Transporter Activity:	No
Transfer Facility Activity:	No
Recycler Activity with Storage:	No

ROBBINS LUMBER SALES INC (Continued) **1024875664**

Small Quantity On-Site Burner Exemption:	No
Smelting Melting and Refining Furnace Exemption:	No
Underground Injection Control:	No
Off-Site Waste Receipt:	No
Universal Waste Indicator:	Yes
Universal Waste Destination Facility:	Yes
Federal Universal Waste:	No
Active Site State-Reg Handler:	---
Hazardous Secondary Material Indicator:	N
Commercial TSD Indicator:	No
2018 GPRA Permit Baseline:	Not on the Baseline
2018 GPRA Renewals Baseline:	Not on the Baseline
202 GPRA Corrective Action Baseline:	No
Corrective Action Workload Universe:	No
Subject to Corrective Action Universe:	No
Non-TSDFs Where RCRA CA has Been Imposed Universe:	No
TSDFs Potentially Subject to CA Under 3004 (u)/(v) Universe:	No
TSDFs Only Subject to CA under Discretionary Auth Universe:	No
Corrective Action Priority Ranking:	No NCAPS ranking
Environmental Control Indicator:	No
Institutional Control Indicator:	No
Human Exposure Controls Indicator:	N/A
Groundwater Controls Indicator:	N/A
Significant Non-Complier Universe:	No
Unaddressed Significant Non-Complier Universe:	No
Addressed Significant Non-Complier Universe:	No
Significant Non-Complier With a Compliance Schedule Universe:	No
Handler Date of Last Change:	2018-09-07 19:39:06.0
Recognized Trader-Importer:	No
Recognized Trader-Exporter:	No
Importer of Spent Lead Acid Batteries:	No
Exporter of Spent Lead Acid Batteries:	No
Recycler Activity Without Storage:	No
Manifest Broker:	No
Sub-Part P Indicator:	No

Handler - Owner Operator:

Owner/Operator Indicator:	Operator
Owner/Operator Name:	RONALD ROBBINS
Legal Status:	Other
Owner/Operator Address:	15555 VALENCIA AVE
Owner/Operator City,State,Zip:	FONTANA, CA 92335-0000
Owner/Operator Telephone:	909-829-3141

Owner/Operator Indicator:	Owner
Owner/Operator Name:	ROBBINS G E
Legal Status:	Other
Owner/Operator Address:	15555 VALENCIA AVE
Owner/Operator City,State,Zip:	FONTANA, CA 92335-0000
Owner/Operator Telephone:	909-829-3141

Historic Generators:

Receive Date:	1992-02-15 00:00:00.0
Handler Name:	ROBBINS LUMBER SALES INC
Federal Waste Generator Description:	Not a generator, verified

ROBBINS LUMBER SALES INC (Continued) **1024875664**

Large Quantity Handler of Universal Waste:	No
Recognized Trader Importer:	No
Recognized Trader Exporter:	No
Spent Lead Acid Battery Importer:	No
Spent Lead Acid Battery Exporter:	No
Current Record:	Yes

I94 **CORE & MAIN LP** **RCRA NonGen / NLR** **1024862617**
WNW **15535 ARROW ROUTE** **CAL000431137**
1/8-1/4 **FONTANA, CA 92335**
0.202 mi.
1065 ft. **Site 4 of 6 in cluster I**

Relative: **Higher**
Actual: **1239 ft.**

RCRA Listings:

Date Form Received by Agency:	2017-10-02 00:00:00.0
Handler Name:	CORE & MAIN LP
Handler Address:	15535 ARROW ROUTE
Handler City,State,Zip:	FONTANA, CA 92335
EPA ID:	CAL000431137
Contact Name:	KAREN KERN
Contact Address:	1830 CRAIG PARK CT
Contact City,State,Zip:	ST LOUIS, MO 63146
Contact Telephone:	215-651-2960
Contact Fax:	866-534-2477
Contact Email:	KAREN.KERN@COREANDMAIN.COM
EPA Region:	09
Federal Waste Generator Description:	Not a generator, verified
Active Site Indicator:	Handler Activities
Mailing Address:	1830 CRAIG PARK CT
Mailing City,State,Zip:	ST LOUIS, MO 63146
Owner Name:	CORE & MAIN LP
Owner Type:	Other
Operator Name:	KAREN KERN
Operator Type:	Other
Short-Term Generator Activity:	No
Importer Activity:	No
Mixed Waste Generator:	No
Transporter Activity:	No
Transfer Facility Activity:	No
Recycler Activity with Storage:	No
Small Quantity On-Site Burner Exemption:	No
Smelting Melting and Refining Furnace Exemption:	No
Underground Injection Control:	No
Off-Site Waste Receipt:	No
Universal Waste Indicator:	Yes
Universal Waste Destination Facility:	Yes
Federal Universal Waste:	No
Active Site State-Reg Handler:	---
Hazardous Secondary Material Indicator:	N
Commercial TSD Indicator:	No
2018 GPRA Permit Baseline:	Not on the Baseline
2018 GPRA Renewals Baseline:	Not on the Baseline
202 GPRA Corrective Action Baseline:	No
Corrective Action Workload Universe:	No
Subject to Corrective Action Universe:	No
Non-TSDFs Where RCRA CA has Been Imposed Universe:	No

CORE & MAIN LP (Continued) **1024862617**

TSDFs Potentially Subject to CA Under 3004 (u)/(v) Universe:	No
TSDFs Only Subject to CA under Discretionary Auth Universe:	No
Corrective Action Priority Ranking:	No NCAPS ranking
Environmental Control Indicator:	No
Institutional Control Indicator:	No
Human Exposure Controls Indicator:	N/A
Groundwater Controls Indicator:	N/A
Significant Non-Complier Universe:	No
Unaddressed Significant Non-Complier Universe:	No
Addressed Significant Non-Complier Universe:	No
Significant Non-Complier With a Compliance Schedule Universe:	No
Handler Date of Last Change:	2018-09-07 19:36:44.0
Recognized Trader-Importer:	No
Recognized Trader-Exporter:	No
Importer of Spent Lead Acid Batteries:	No
Exporter of Spent Lead Acid Batteries:	No
Recycler Activity Without Storage:	No
Manifest Broker:	No
Sub-Part P Indicator:	No

Handler - Owner Operator:

Owner/Operator Indicator:	Operator
Owner/Operator Name:	KAREN KERN
Legal Status:	Other
Owner/Operator Address:	1830 CRAIG PARK CT
Owner/Operator City,State,Zip:	ST LOUIS, MO 63146
Owner/Operator Telephone:	215-651-2960

Owner/Operator Indicator:	Owner
Owner/Operator Name:	CORE & MAIN LP
Legal Status:	Other
Owner/Operator Address:	1830 CRAIG PARK CT
Owner/Operator City,State,Zip:	ST LOUIS, MO 63146
Owner/Operator Telephone:	314-995-9100

Historic Generators:

Receive Date:	2017-10-02 00:00:00.0
Handler Name:	CORE & MAIN LP
Federal Waste Generator Description:	Not a generator, verified
Large Quantity Handler of Universal Waste:	No
Recognized Trader Importer:	No
Recognized Trader Exporter:	No
Spent Lead Acid Battery Importer:	No
Spent Lead Acid Battery Exporter:	No
Current Record:	Yes

I95 **CORE & MAIN LP FP 734** **CERS HAZ WASTE** **S123515649**
WNW **15535 ARROW ROUTE, STE B** **CERS** **N/A**
1/8-1/4 **FONTANA, CA 92335**
0.202 mi.
1065 ft. **Site 5 of 6 in cluster I**

Relative:
Higher

Actual:
1239 ft.

CERS HAZ WASTE:
Name: CORE & MAIN LP FP 734
Address: 15535 ARROW ROUTE, STE B
City,State,Zip: FONTANA, CA 92335
Site ID: 394546
CERS ID: 10405621
CERS Description: Hazardous Waste Generator

CERS:
Name: CORE & MAIN LP FP 734
Address: 15535 ARROW ROUTE, STE B
City,State,Zip: FONTANA, CA 92335
Site ID: 394546
CERS ID: 10405621
CERS Description: Chemical Storage Facilities

Violations:
Site ID: 394546
Site Name: CORE & MAIN LP FP 734
Violation Date: 05-24-2019
Citation: HSC 6.95 25508(a)(1) - California Health and Safety Code, Chapter 6.95, Section(s) 25508(a)(1)
Violation Description: Failure to complete and electronically submit hazardous material inventory information for all reportable hazardous materials on site at or above reportable quantities.
Violation Notes: Returned to compliance on 07/09/2019. OBSERVATION: Observed (1) 55-gallon drum of used oil, (1) 30-gallon drum of used oily gloves, (1) 55-gallon drum of used oily gloves, (1) 55-gallon drum of metal dust, (3) 5-gllon containers of paint related waste, (1) 55-gallon drum of waste paint, (1) 275-gallon tank of new cutting oil, (36) 348 cubic ft. cylinders of Argon/CO2 mixed compressed gas. ,3,346 cubic ft. of propane that are not being reported in the correct quantities or not found on the inventory. CORRECTIVE ACTION: Update the inventory via CERS with the inventory observed on site. Submit a signed certificate of compliance once the hazardous materials inventory has been updated.
Violation Division: San Bernardino County Fire Department
Violation Program: HMRRP
Violation Source: CERS

Site ID: 394546
Site Name: CORE & MAIN LP FP 734
Violation Date: 05-24-2019
Citation: HSC 6.5 25123.3(h)(1) - California Health and Safety Code, Chapter 6.5, Section(s) 25123.3(h)(1)
Violation Description: Failure to send hazardous waste offsite for treatment, storage, or disposal within 180 days (or 270 days if waste is transported over 200 miles) for a generator who generates less than 1000 kilogram per month if all of the following conditions are met: (1) The quantity of hazardous waste accumulated onsite never exceeds 6,000 kilograms. (2) The generator complies with the requirements of 40 Code of Federal Regulations section 262.34(d), (e) and (f). (3) The generator does not hold acutely hazardous waste or extremely hazardous waste in an amount

CORE & MAIN LP FP 734 (Continued) **S123515649**

	greater than one kilogram for more than 90 days.
Violation Notes:	OBSERVATION: Observed (1) 55-gallon drum of used oil, (1) 30-gallon drum of used oily gloves, (1) 55-gallon drum of used oily gloves, (1) 55-gallon drum of metal dust, (3) 5-gllon containers of paint related waste, and (1) 55-gallon drum of waste paint without a proper hazardous waste label. Manifest were unavailable for review to verify when the last pick up occured. CORRECTIVE ACTION: Submit a copy of the waste manifest to verify when the last pick up for the waste. If waste has not been picked up within the last 180 days have the waste picked up and submit a copy of the waste manifest for the pick to the local CUPA along with a signed certificate of compliance.
Violation Division:	San Bernardino County Fire Department
Violation Program:	HW
Violation Source:	CERS
Site ID:	394546
Site Name:	CORE & MAIN LP FP 734
Violation Date:	05-24-2019
Citation:	HSC 6.5 25160.2 - California Health and Safety Code, Chapter 6.5, Section(s) 25160.2
Violation Description:	Failure of a generator of hazardous waste that meets the conditions to be transported on a consolidated manifest to comply with one or more of the required consolidated manifesting procedures and retain copies of receipts for three years.
Violation Notes:	OBSERVATION: Waste manifest for the waste on site was not available for review at the time of the inspection. CORRECTIVE ACTION: Submit a copy of the waste manifest for the last five pick ups to the local CUPA along with a signed certificate of compliance.
Violation Division:	San Bernardino County Fire Department
Violation Program:	HW
Violation Source:	CERS
Site ID:	394546
Site Name:	CORE & MAIN LP FP 734
Violation Date:	05-24-2019
Citation:	22 CCR 12 66262.34(f) - California Code of Regulations, Title 22, Chapter 12, Section(s) 66262.34(f)
Violation Description:	Failure to properly label hazardous waste accumulation containers and portable tanks with the following requirements: "Hazardous Waste", name and address of the generator, physical and chemical characteristics of the Hazardous Waste, and starting accumulation date.
Violation Notes:	OBSERVATION: Observed (1) 55-gallon drum of used oil, (1) 30-gallon drum of used oily gloves, (1) 55-gallon drum of used oily gloves, (1) 55-gallon drum of metal dust, (3) 5-gllon containers of paint related waste, and (1) 55-gallon drum of waste paint without a proper hazardous waste label. CORRECTIVE ACTION: Place a hazardous waste label on each container of waste with the following requirements: "Hazardous Waste", name and address of the generator, physical and chemical characteristics of the Hazardous Waste, and starting accumulation date. Submit a photo of the hazardous waste containers with properly filled out hazardous waste labels on them along with a signed certificate of compliance to the local CUPA.
Violation Division:	San Bernardino County Fire Department
Violation Program:	HW
Violation Source:	CERS

CORE & MAIN LP FP 734 (Continued) **S123515649**

Site ID: 394546
Site Name: CORE & MAIN LP FP 734
Violation Date: 05-24-2019
Citation: HSC 6.95 25505(a)(4) - California Health and Safety Code, Chapter 6.95, Section(s) 25505(a)(4)
Violation Description: Failure to provide initial and annual training to all employees in safety procedures in the event of a release or threatened release of a hazardous material or failure to document and maintain training records for a minimum of three years.
Violation Notes: OBSERVATION: Training documentation was not available for review at the time of inspection. CORRECTIVE ACTION: Submit a copy of the training documentation that shows the topics being covered along with documents showing that the employees are receiving the training along with a signed certificate of compliance to the local CUPA.
Violation Division: San Bernardino County Fire Department
Violation Program: HMRRP
Violation Source: CERS

Evaluation:
Eval General Type: Compliance Evaluation Inspection
Eval Date: 05-24-2019
Violations Found: Yes
Eval Type: Routine done by local agency
Eval Division: San Bernardino County Fire Department
Eval Program: HW
Eval Source: CERS

Eval General Type: Compliance Evaluation Inspection
Eval Date: 05-24-2019
Violations Found: Yes
Eval Type: Routine done by local agency
Eval Division: San Bernardino County Fire Department
Eval Program: HMRRP
Eval Source: CERS

Affiliation:
Affiliation Type Desc: Document Preparer
Entity Name: Karen Kern

Affiliation Type Desc: Environmental Contact
Entity Name: Karen Kern
Affiliation Address: 1830 Craig Park Court
Affiliation City: St. Louis
Affiliation State: MO
Affiliation Zip: 63146

Affiliation Type Desc: Operator
Entity Name: Core and Main LP
Affiliation Phone: (314) 995-9100

Affiliation Type Desc: Parent Corporation
Entity Name: Core & Main, LP

Affiliation Type Desc: CUPA District
Entity Name: San Bernardino County Fire
Affiliation Address: 620 South E Street

CORE & MAIN LP FP 734 (Continued) **S123515649**

Affiliation City:	San Bernardino
Affiliation State:	CA
Affiliation Zip:	92415-0153
Affiliation Phone:	(909) 386-8401
Affiliation Type Desc:	Facility Mailing Address
Entity Name:	Mailing Address
Affiliation Address:	15535 Arrow Route, Suite B
Affiliation City:	Fontana
Affiliation State:	CA
Affiliation Zip:	92335
Affiliation Type Desc:	Property Owner
Entity Name:	Core & Main, LP
Affiliation Address:	1830 Craig Park Court
Affiliation City:	St. Louis
Affiliation State:	MO
Affiliation Country:	United States
Affiliation Zip:	63146
Affiliation Phone:	(314) 995-9100
Affiliation Type Desc:	Identification Signer
Entity Name:	Karen Kern
Entity Title:	Director, EHS
Affiliation Type Desc:	Legal Owner
Entity Name:	Core & Main, LP
Affiliation Address:	1830 Craig Park Court
Affiliation City:	St. Louis
Affiliation State:	MO
Affiliation Country:	United States
Affiliation Zip:	63146
Affiliation Phone:	(314) 432-4700

I96 **CORE & MAIN LP FP 734** **San Bern. Co. Permit** **S122499431**
WNW **15535 ARROW RTE STE B** **N/A**
1/8-1/4 **FONTANA, CA 92335**
0.202 mi.
1065 ft. **Site 6 of 6 in cluster I**

Relative: **Higher**

Actual: **1239 ft.**

San Bern. Co. Permit:

Name:	CORE & MAIN LP FP 734
Address:	15535 ARROW RTE STE B
City,State,Zip:	FONTANA, CA 92335
Region:	SAN BERNARDINO
Facility ID:	FA0016600
Owner:	Core & Main, LP
Permit Number:	PT0038829
Permit Category:	HAZARDOUS MATERIALS 4-10 CHEMICALS
Facility Status:	ACTIVE
Expiration Date:	02/28/2021
Name:	CORE & MAIN LP FP 734
Address:	15535 ARROW RTE STE B
City,State,Zip:	FONTANA, CA 92335
Region:	SAN BERNARDINO
Facility ID:	FA0016600

CORE & MAIN LP FP 734 (Continued) **S122499431**

Owner: Core & Main, LP
Permit Number: PT0038830
Permit Category: CONDITIONALLY EXEMPT SM QTY GENERATOR
Facility Status: ACTIVE
Expiration Date: 02/28/2021

L97 **FONTANA WOOD PRESERVING INC** **SEMS-ARCHIVE** **1000396130**
WSW **15500 VALENCIA** **RCRA-LQG** **CAT000611079**
1/8-1/4 **FONTANA, CA 92335** **CERS HAZ WASTE**
0.207 mi. **SWEEPS UST**
1094 ft. **Site 3 of 3 in cluster L** **HIST UST**
CA FID UST
Relative: **FINDS**
Lower **ECHO**
HAZNET
Actual: **NPDES**
1229 ft. **San Bern. Co. Permit**
CIWQS
CERS
HWTS

SEMS Archive:

Site ID:	0902626
EPA ID:	CAT000611079
Name:	FONTANA WOOD PRESERVING INC
Address:	15500 VALENCIA
City,State,Zip:	FONTANA, CA 92335
Cong District:	36
FIPS Code:	06071
FF:	N
NPL:	Not on the NPL
Non NPL Status:	NFRAP-Site does not qualify for the NPL based on existing information

SEMS Archive Detail:

Region:	09
Site ID:	0902626
EPA ID:	CAT000611079
Site Name:	FONTANA WOOD PRESERVING INC
NPL:	N
FF:	N
OU:	00
Action Code:	VS
Action Name:	ARCH SITE
SEQ:	1
Finish Date:	1989-12-09 05:00:00
Current Action Lead:	EPA Perf In-Hse

Region:	09
Site ID:	0902626
EPA ID:	CAT000611079
Site Name:	FONTANA WOOD PRESERVING INC
NPL:	N
FF:	N
OU:	00
Action Code:	DS
Action Name:	DISCVRY
SEQ:	1
Start Date:	1987-10-01 04:00:00

FONTANA WOOD PRESERVING INC (Continued) **1000396130**

Finish Date:	1987-10-01 04:00:00
Current Action Lead:	EPA Perf
Region:	09
Site ID:	0902626
EPA ID:	CAT000611079
Site Name:	FONTANA WOOD PRESERVING INC
NPL:	N
FF:	N
OU:	00
Action Code:	PA
Action Name:	PA
SEQ:	1
Finish Date:	1989-12-09 05:00:00
Qual:	N
Current Action Lead:	EPA Perf

RCRA Listings:

Date Form Received by Agency:	2018-02-12 00:00:00.0
Handler Name:	FONTANA WOOD PRESERVING INC
Handler Address:	15500 VALENCIA AVE
Handler City,State,Zip:	FONTANA, CA 92335-0000
EPA ID:	CAT000611079
Contact Name:	CRAIG G LARSON
Contact Address:	1070
Contact City,State,Zip:	FONTANA, CA 92334-1070
Contact Telephone:	909-350-1214
Contact Fax:	909-350-9623
Contact Email:	FWL-FWP@PACBELL.NET
Contact Title:	GENERAL MANAGER
EPA Region:	09
Land Type:	Private
Federal Waste Generator Description:	Large Quantity Generator
Biennial Report Cycle:	2017
Active Site Indicator:	Handler Activities
Mailing Address:	1070
Mailing City,State,Zip:	FONTANA, CA 92334-1070
Owner Name:	FONTANA WOOD PRESERVING, INC
Owner Type:	Private
Operator Name:	FONTANA WOOD PRESERVING, INC
Operator Type:	Private
Short-Term Generator Activity:	No
Importer Activity:	No
Mixed Waste Generator:	No
Transporter Activity:	No
Transfer Facility Activity:	No
Recycler Activity with Storage:	No
Small Quantity On-Site Burner Exemption:	No
Smelting Melting and Refining Furnace Exemption:	No
Underground Injection Control:	No
Off-Site Waste Receipt:	No
Universal Waste Indicator:	No
Universal Waste Destination Facility:	No
Federal Universal Waste:	No
Active Site State-Reg Handler:	---
Hazardous Secondary Material Indicator:	NN

FONTANA WOOD PRESERVING INC (Continued) **1000396130**

Commercial TSD Indicator:	No
2018 GPRA Permit Baseline:	Not on the Baseline
2018 GPRA Renewals Baseline:	Not on the Baseline
202 GPRA Corrective Action Baseline:	No
Corrective Action Workload Universe:	No
Subject to Corrective Action Universe:	No
Non-TSDFs Where RCRA CA has Been Imposed Universe:	No
TSDFs Potentially Subject to CA Under 3004 (u)/(v) Universe:	No
TSDFs Only Subject to CA under Discretionary Auth Universe:	No
Corrective Action Priority Ranking:	No NCAPS ranking
Environmental Control Indicator:	No
Institutional Control Indicator:	No
Human Exposure Controls Indicator:	N/A
Groundwater Controls Indicator:	N/A
Significant Non-Complier Universe:	No
Unaddressed Significant Non-Complier Universe:	No
Addressed Significant Non-Complier Universe:	No
Significant Non-Complier With a Compliance Schedule Universe:	No
Handler Date of Last Change:	2018-11-26 18:57:03.0
Recognized Trader-Importer:	No
Recognized Trader-Exporter:	No
Importer of Spent Lead Acid Batteries:	No
Exporter of Spent Lead Acid Batteries:	No
Recycler Activity Without Storage:	No
Manifest Broker:	No

Biennial: List of Years
Year: 2017

Click Here for Biennial Reporting System Data:
Year: 2015

Click Here for Biennial Reporting System Data:
Year: 2009

Click Here for Biennial Reporting System Data:
Year: 2007

Click Here for Biennial Reporting System Data:
Year: 2005

Click Here for Biennial Reporting System Data:
Year: 2003

Click Here for Biennial Reporting System Data:
Year: 2001

Click Here for Biennial Reporting System Data:

Hazardous Waste Summary:
Waste Code: F035
Waste Description: WASTEWATERS, PROCESS RESIDUALS, PRESERVATIVE DRIPPAGE, AND SPENT FORMULATIONS FROM WOOD PRESERVING PROCESSES GENERATED AT PLANTS THAT USE INORGANIC PRESERVATIVES CONTAINING ARSENIC OR CHROMIUM. THIS LISTING DOES NOT INCLUDE K001 BOTTOM SEDIMENT SLUDGE FROM THE TREATMENT OF WASTEWATER FROM WOOD PRESERVING PROCESSES THAT USE

FONTANA WOOD PRESERVING INC (Continued) **1000396130**

CREOSOTE AND/OR PENTACHLOROPHENOL.

Handler - Owner Operator:

Owner/Operator Indicator:	Operator
Owner/Operator Name:	FONTANA WOOD PRESERVING, INC
Legal Status:	Private
Date Became Current:	1980-05-30 00:00:00.

Owner/Operator Indicator:	Operator
Owner/Operator Name:	FONTANA WOOD PRESERVING, INC
Legal Status:	Private
Date Became Current:	1980-05-30 00:00:00.
Owner/Operator Address:	15500 VALENCIA AVE
Owner/Operator City,State,Zip:	FONTANA, CA 92335-0000
Owner/Operator Telephone:	909-350-1214
Owner/Operator Fax:	909-350-9620
Owner/Operator Email:	FWL-FWP@PACBELL.NET

Owner/Operator Indicator:	Owner
Owner/Operator Name:	NOT REQUIRED
Legal Status:	Private
Owner/Operator Address:	NOT REQUIRED
Owner/Operator City,State,Zip:	NOT REQUIRED, ME 99999
Owner/Operator Telephone:	415-555-1212

Owner/Operator Indicator:	Operator
Owner/Operator Name:	NOT REQUIRED
Legal Status:	Private
Owner/Operator Address:	NOT REQUIRED
Owner/Operator City,State,Zip:	NOT REQUIRED, ME 99999
Owner/Operator Telephone:	415-555-1212

Owner/Operator Indicator:	Owner
Owner/Operator Name:	FONTANA WOOD PRESERVING INC
Legal Status:	Private
Date Became Current:	1980-05-30 00:00:00.
Owner/Operator Address:	PO BOX 1070
Owner/Operator City,State,Zip:	FONTANA, CA 92335-0000

Owner/Operator Indicator:	Operator
Owner/Operator Name:	FONTANA WOOD PRESERVING INC.
Legal Status:	Private
Date Became Current:	2008-05-30 00:00:00.

Owner/Operator Indicator:	Owner
Owner/Operator Name:	FONTANA WOOD PRESERVING, INC
Legal Status:	Private
Date Became Current:	1980-05-30 00:00:00.
Owner/Operator Address:	15500 VALENCIA AVE
Owner/Operator City,State,Zip:	FONTANA, CA 92335-0000
Owner/Operator Telephone:	909-350-1214
Owner/Operator Fax:	909-350-9623
Owner/Operator Email:	FWL-FWP@PACBELL.NET

Owner/Operator Indicator:	Owner
Owner/Operator Name:	FONTANA WOOD PRESERVING INC
Legal Status:	Private

FONTANA WOOD PRESERVING INC (Continued) **1000396130**

Date Became Current: 1980-05-30 00:00:00.
Owner/Operator Address: PO BOX 1070
Owner/Operator City,State,Zip: FONTANA, CA 92335

Owner/Operator Indicator: Operator
Owner/Operator Name: FONTANA WOOD PRESERVING INC
Legal Status: Private
Date Became Current: 1980-05-30 00:00:00.

Owner/Operator Indicator: Operator
Owner/Operator Name: FONTANA WOOD PRESERVING INC
Legal Status: Private
Date Became Current: 1980-05-30 00:00:00.

Owner/Operator Indicator: Owner
Owner/Operator Name: FONTANA WOOD PRESERVING INC.
Legal Status: Private
Date Became Current: 2008-05-30 00:00:00.
Owner/Operator Address: P.O. BOX 1070
Owner/Operator City,State,Zip: FONTANA, CA 92334-1070

Owner/Operator Indicator: Operator
Owner/Operator Name: FONTANA WOOD PRESERVING INC.
Legal Status: Private
Date Became Current: 1980-05-30 00:00:00.
Owner/Operator City,State,Zip: CA 92334

Owner/Operator Indicator: Owner
Owner/Operator Name: FONTANA WOOD PRESERVING INC.
Legal Status: Private
Date Became Current: 1980-05-30 00:00:00.
Owner/Operator Address: P.O. BOX 1070
Owner/Operator City,State,Zip: FONTANA, CA 92334-1070

Owner/Operator Indicator: Owner
Owner/Operator Name: FONTANA WOOD PRESERVING, INC
Legal Status: Private
Date Became Current: 1980-05-30 00:00:00.
Owner/Operator Address: PO BOX 1070
Owner/Operator City,State,Zip: FONTANA, CA 92334
Owner/Operator Telephone: 909-350-1214

Historic Generators:
Receive Date: 2010-09-29 00:00:00.0
Handler Name: FONTANA WOOD PRESERVING INC.
Federal Waste Generator Description: Large Quantity Generator
Large Quantity Handler of Universal Waste: No
Recognized Trader Importer: No
Recognized Trader Exporter: No
Spent Lead Acid Battery Importer: No
Spent Lead Acid Battery Exporter: No
Current Record: No

Receive Date: 2016-06-03 00:00:00.0
Handler Name: FONTANA WOOD PRESERVING, INC.
Federal Waste Generator Description: Large Quantity Generator
Large Quantity Handler of Universal Waste: No

FONTANA WOOD PRESERVING INC (Continued) **1000396130**

Recognized Trader Importer:	No
Recognized Trader Exporter:	No
Spent Lead Acid Battery Importer:	No
Spent Lead Acid Battery Exporter:	No
Current Record:	No
Receive Date:	2018-02-12 00:00:00.0
Handler Name:	FONTANA WOOD PRESERVING INC
Federal Waste Generator Description:	Large Quantity Generator
Large Quantity Handler of Universal Waste:	No
Recognized Trader Importer:	No
Recognized Trader Exporter:	No
Spent Lead Acid Battery Importer:	No
Spent Lead Acid Battery Exporter:	No
Current Record:	Yes
Non Storage Recycler Activity:	No
Electronic Manifest Broker:	No
Receive Date:	1996-09-01 00:00:00.0
Handler Name:	FONTANA WOOD PRESERVING INC
Federal Waste Generator Description:	Large Quantity Generator
State District Owner:	CA
Large Quantity Handler of Universal Waste:	No
Recognized Trader Importer:	No
Recognized Trader Exporter:	No
Spent Lead Acid Battery Importer:	No
Spent Lead Acid Battery Exporter:	No
Current Record:	No
Receive Date:	1980-08-06 00:00:00.0
Handler Name:	FONTANA WOOD PRESERVING INC
Federal Waste Generator Description:	Large Quantity Generator
State District Owner:	CA
Large Quantity Handler of Universal Waste:	No
Recognized Trader Importer:	No
Recognized Trader Exporter:	No
Spent Lead Acid Battery Importer:	No
Spent Lead Acid Battery Exporter:	No
Current Record:	No
Receive Date:	1992-02-27 00:00:00.0
Handler Name:	FONTANA WOOD PRESERVING INC
Federal Waste Generator Description:	Large Quantity Generator
Large Quantity Handler of Universal Waste:	No
Recognized Trader Importer:	No
Recognized Trader Exporter:	No
Spent Lead Acid Battery Importer:	No
Spent Lead Acid Battery Exporter:	No
Current Record:	No
Receive Date:	1994-03-11 00:00:00.0
Handler Name:	FONTANA WOOD PRESERVING INC
Federal Waste Generator Description:	Large Quantity Generator
Large Quantity Handler of Universal Waste:	No
Recognized Trader Importer:	No
Recognized Trader Exporter:	No
Spent Lead Acid Battery Importer:	No

FONTANA WOOD PRESERVING INC (Continued) **1000396130**

Spent Lead Acid Battery Exporter:	No
Current Record:	No
Receive Date:	2000-10-12 00:00:00.0
Handler Name:	FONTANA WOOD PRESERVING INC
Federal Waste Generator Description:	Large Quantity Generator
Large Quantity Handler of Universal Waste:	No
Recognized Trader Importer:	No
Recognized Trader Exporter:	No
Spent Lead Acid Battery Importer:	No
Spent Lead Acid Battery Exporter:	No
Current Record:	No
Receive Date:	2002-01-25 00:00:00.0
Handler Name:	FONTANA WOOD PRESERVING INC
Federal Waste Generator Description:	Large Quantity Generator
Large Quantity Handler of Universal Waste:	No
Recognized Trader Importer:	No
Recognized Trader Exporter:	No
Spent Lead Acid Battery Importer:	No
Spent Lead Acid Battery Exporter:	No
Current Record:	No
Receive Date:	2004-02-03 00:00:00.0
Handler Name:	FONTANA WOOD PRESERVING INC
Federal Waste Generator Description:	Large Quantity Generator
Large Quantity Handler of Universal Waste:	No
Recognized Trader Importer:	No
Recognized Trader Exporter:	No
Spent Lead Acid Battery Importer:	No
Spent Lead Acid Battery Exporter:	No
Current Record:	No
Receive Date:	2006-02-23 00:00:00.0
Handler Name:	FONTANA WOOD PRESERVING INC.
Federal Waste Generator Description:	Large Quantity Generator
Large Quantity Handler of Universal Waste:	No
Recognized Trader Importer:	No
Recognized Trader Exporter:	No
Spent Lead Acid Battery Importer:	No
Spent Lead Acid Battery Exporter:	No
Current Record:	No
Receive Date:	2008-06-17 00:00:00.0
Handler Name:	FONTANA WOOD PRESERVING INC.
Federal Waste Generator Description:	Large Quantity Generator
Large Quantity Handler of Universal Waste:	No
Recognized Trader Importer:	No
Recognized Trader Exporter:	No
Spent Lead Acid Battery Importer:	No
Spent Lead Acid Battery Exporter:	No
Current Record:	No

Facility Has Received Notices of Violation:

Found Violation:	No

FONTANA WOOD PRESERVING INC (Continued) **1000396130**

Found Violation:	Yes
Agency Which Determined Violation:	State
Violation Short Description:	Generators - General
Date Violation was Determined:	2005-08-26 00:00:00.0
Actual Return to Compliance Date:	2005-09-26 00:00:00.0
Return to Compliance Qualifier:	Observed
Violation Responsible Agency:	State
Enforcement Identifier:	501
Date of Enforcement Action:	2005-08-26 00:00:00.0
Enforcement Responsible Agency:	State
Corrective Action Component:	No
Enforcement Type:	WRITTEN INFORMAL

Evaluation Action Summary:

Evaluation Date:	2013-06-27 00:00:00.0
Evaluation Responsible Agency:	State
Found Violation:	No
Evaluation Type Description:	COMPLIANCE EVALUATION INSPECTION ON-SITE

Evaluation Date:	2005-08-23 00:00:00.0
Evaluation Responsible Agency:	State Contractor/Grantee
Found Violation:	Yes
Evaluation Type Description:	COMPLIANCE EVALUATION INSPECTION ON-SITE
Actual Return to Compliance Date:	2005-09-26 00:00:00.0

CERS HAZ WASTE:

Name:	FONTANA WOOD PRESERVING
Address:	15500 VALENCIA AVE
City,State,Zip:	FONTANA, CA 92335
Site ID:	30844
CERS ID:	10039372
CERS Description:	Hazardous Waste Generator

Name:	FONTANA WOOD PRESERVING
Address:	15500 VALENCIA AVE
City,State,Zip:	FONTANA, CA 92335
Site ID:	30844
CERS ID:	10039372
CERS Description:	Hazardous Chemical Management

SWEEPS UST:

Name:	FONTANA WOOD PRESERVING, INC.
Address:	15500 VALENCIA AVE
City:	FONTANA
Status:	Active
Comp Number:	1260
Number:	9
Board Of Equalization:	44-019796
Referral Date:	08-25-88
Action Date:	08-25-88
Created Date:	02-29-88
Owner Tank Id:	1
SWRCB Tank Id:	36-000-001260-000001
Tank Status:	A
Capacity:	10000

FONTANA WOOD PRESERVING INC (Continued) **1000396130**

Active Date: 08-25-88
Tank Use: M.V. FUEL
STG: P
Content: DIESEL
Number Of Tanks: 1

HIST UST:
Name: FONTANA WOOD PRESERVING INC
Address: 15500 VALENCIA AVE
City,State,Zip: FONTANA, CA 92335
File Number: 00029EB7
URL: http://geotracker.waterboards.ca.gov/ustpdfs/pdf/00029EB7.pdf
Region: STATE
Facility ID: 00000001260
Facility Type: Other
Other Type: WOOD PRESERVE.
Contact Name: GENE PIETILA
Telephone: 7143501214
Owner Name: FONTANA WOOD PRESERVING, INC.
Owner Address: 15500 VALENCIA AVE
Owner City,St,Zip: FONTANA, CA 92335
Total Tanks: 0002

Tank Num: 001
Container Num: 1
Year Installed: 1983
Tank Capacity: 00010000
Tank Used for: PRODUCT
Type of Fuel: DIESEL
Container Construction Thickness: 1/422
Leak Detection: Pressure Test

Tank Num: 002
Container Num: 2
Year Installed: 1980
Tank Capacity: 00200000
Tank Used for: WASTE
Container Construction Thickness: 6

Click here for Geo Tracker PDF:

CA FID UST:
Facility ID: 36002002
Regulated By: UTNKA
Regulated ID: 00001260
Mailing Address: P O BOX
Mailing City,St,Zip: FONTANA 92335
Status: Active

FINDS:
Registry ID: 110002942727

Click Here:

Environmental Interest/Information System:
AIR EMISSIONS CLASSIFICATION UNKNOWN

FONTANA WOOD PRESERVING INC (Continued) **1000396130**

California Hazardous Waste Tracking System - Datamart (HWTS-DATAMART) provides California with information on hazardous waste shipments for generators, transporters, and treatment, storage, and disposal facilities.
US EPA TRIS (Toxics Release Inventory System) contains information from facilities on the amounts of over 300 listed toxic chemicals that these facilities release directly to air, water, land, or that are transported off-site.
US National Pollutant Discharge Elimination System (NPDES) module of the Compliance Information System (ICIS) tracks surface water permits issued under the Clean Water Act. Under NPDES, all facilities that discharge pollutants from any point source into waters of the United States are required to obtain a permit. The permit will likely contain limits on what can be discharged, impose monitoring and reporting requirements, and include other provisions to ensure that the discharge does not adversely affect water quality.
RCRAInfo is a national information system that supports the Resource Conservation and Recovery Act (RCRA) program through the tracking of events and activities related to facilities that generate, transport, and treat, store, or dispose of hazardous waste. RCRAInfo allows RCRA program staff to track the notification, permit, compliance, and corrective action activities required under RCRA.
STATE MASTER
HAZARDOUS WASTE BIENNIAL REPORTER

Click this hyperlink while viewing on your computer to access additional FINDS: detail in the EDR Site Report.

ECHO:

Envid:	1000396130
Registry ID:	110002942727
DFR URL:	http://echo.epa.gov/detailed-facility-report?fid=110002942727
Name:	FONTANA WOOD PRESERVING INC
Address:	15500 VALENCIA
City,State,Zip:	FONTANA, CA 92335

HAZNET:

Name:	FONTANA WOOD PRESERVING INC
Address:	15500 VALENCIA
City,State,Zip:	FONTANA, CA 923340000
Contact:	CRAIG LARSON
Telephone:	9093501214
Mailing Address:	PO BOX 1070
Year:	2019
Gepaid:	CAT000611079
TSD EPA ID:	NVT330010000
CA Waste Code:	171 - Metal sludge (Alkaline solution (pH >= 12.5) with metals)
Disposal Method:	H132 - Landfill Or Surface Impoundment That Will Be Closed As Landfill(To Include On-Site Treatment And/Or Stabilization)
Tons:	18.70000
Year:	2019
Gepaid:	CAT000611079
TSD EPA ID:	CAD097030993
CA Waste Code:	352 - Other organic solids
Disposal Method:	H141 - Storage, Bulking, And/Or Transfer Off Site--No

FONTANA WOOD PRESERVING INC (Continued) **1000396130**

	Treatment/Reovery (H010-H129) Or (H131-H135)
Tons:	0.05000
Year:	2019
Gepaid:	CAT000611079
TSD EPA ID:	CAD097030993
CA Waste Code:	331 - Off-specification, aged or surplus organics
Disposal Method:	H141 - Storage, Bulking, And/Or Transfer Off Site--No Treatment/Reovery (H010-H129) Or (H131-H135)
Tons:	0.80850
Year:	2018
Gepaid:	CAT000611079
TSD EPA ID:	NVT330010000
CA Waste Code:	171 - Metal sludge (Alkaline solution (pH >= 12.5) with metals)
Disposal Method:	H132 - Landfill Or Surface Impoundment That Will Be Closed As Landfill(To Include On-Site Treatment And/Or Stabilization)
Tons:	0.25000
Year:	2018
Gepaid:	CAT000611079
TSD EPA ID:	CAD097030993
CA Waste Code:	352 - Other organic solids
Disposal Method:	H141 - Storage, Bulking, And/Or Transfer Off Site--No Treatment/Reovery (H010-H129) Or (H131-H135)
Tons:	0.04000
Year:	2018
Gepaid:	CAT000611079
TSD EPA ID:	AZD980735500
CA Waste Code:	171 - Metal sludge (Alkaline solution (pH >= 12.5) with metals)
Disposal Method:	H010 - Metals Recovery Including Retoring,Smelting,Chemicals,Ect
Tons:	2.37500
Year:	2017
Gepaid:	CAT000611079
TSD EPA ID:	AZD980735500
CA Waste Code:	171 - Metal sludge (Alkaline solution (pH >= 12.5) with metals)
Disposal Method:	H010 - Metals Recovery Including Retoring,Smelting,Chemicals,Ect
Tons:	2.7805
Year:	2017
Gepaid:	CAT000611079
TSD EPA ID:	NVT330010000
CA Waste Code:	171 - Metal sludge (Alkaline solution (pH >= 12.5) with metals)
Disposal Method:	H132 - Landfill Or Surface Impoundment That Will Be Closed As Landfill(To Include On-Site Treatment And/Or Stabilization)
Tons:	0.72
Year:	2016
Gepaid:	CAT000611079
TSD EPA ID:	AZD980735500
CA Waste Code:	171 - Metal sludge (Alkaline solution (pH >= 12.5) with metals)
Disposal Method:	H010 - Metals Recovery Including Retoring,Smelting,Chemicals,Ect
Tons:	1.173
Year:	2015

FONTANA WOOD PRESERVING INC (Continued) **1000396130**

Gepaid:	CAT000611079
TSD EPA ID:	AZD980735500
CA Waste Code:	171 - Metal sludge (Alkaline solution (pH >= 12.5) with metals)
Disposal Method:	H010 - Metals Recovery Including Retoring,Smelting,Chemicals,Ect
Tons:	2.3428

Click this hyperlink while viewing on your computer to access
55 additional CA HAZNET: record(s) in the EDR Site Report.

Additional Info:

Year:	2006
Gen EPA ID:	CAT000611079
Shipment Date:	20061016
Creation Date:	6/29/2007 18:30:27
Receipt Date:	20061019
Manifest ID:	001525598JJK
Trans EPA ID:	ALD067138891
Trans Name:	ROBBIE D WOOD INC
TSDF EPA ID:	ALD983177015
Trans Name:	TERRA STORAGE FACILITY INC
Waste Code Description:	- Not reported
RCRA Code:	F035
Meth Code:	- Not reported
Quantity Tons:	15.8
Waste Quantity:	31600
Quantity Unit:	P
Shipment Date:	20061016
Creation Date:	6/29/2007 18:30:27
Receipt Date:	20061019
Manifest ID:	001525598JJK
Trans EPA ID:	ALD067138891
Trans Name:	ROBBIE D WOOD INC
TSDF EPA ID:	ALD983177015
Trans Name:	TERRA STORAGE FACILITY INC
Waste Code Description:	- Not reported
RCRA Code:	F035
Meth Code:	- Not reported
Quantity Unit:	G
Shipment Date:	20060724
Creation Date:	9/28/2006 18:30:56
Receipt Date:	20060807
Manifest ID:	22302970
Trans EPA ID:	ALD981023492
Trans Name:	VERNON MILLING COMPANY
TSDF EPA ID:	ALD983177015
Trans Name:	TERRA FIRST AL STORAGE OPERATIONS
Waste Code Description:	171 - Metal sludge (see 121
RCRA Code:	F035
Meth Code:	S01 - Storage, Container
Quantity Tons:	1.05
Waste Quantity:	2100
Quantity Unit:	P

FONTANA WOOD PRESERVING INC (Continued) **1000396130**

Shipment Date:	20060724
Creation Date:	9/28/2006 18:30:56
Receipt Date:	20060807
Manifest ID:	22302970
Trans EPA ID:	ALD981023492
Trans Name:	VERNON MILLING COMPANY
TSDF EPA ID:	ALD983177015
Trans Name:	TERRA FIRST AL STORAGE OPERATIONS
Waste Code Description:	171 - Metal sludge (see 121
RCRA Code:	F035
Meth Code:	S01 - Storage, Container
Quantity Unit:	G

Shipment Date:	20060418
Creation Date:	8/4/2006 18:31:20
Receipt Date:	20060425
Manifest ID:	22302965
Trans EPA ID:	ALD981023492
Trans Name:	VERNON MILLING COMPANY
TSDF EPA ID:	ALD983177015
Trans Name:	TERRA FIRST AL STORAGE OPERATIONS
Waste Code Description:	171 - Metal sludge (see 121
RCRA Code:	F035
Meth Code:	S01 - Storage, Container
Quantity Tons:	0.6
Waste Quantity:	1200
Quantity Unit:	P

Shipment Date:	20060418
Creation Date:	8/4/2006 18:31:20
Receipt Date:	20060425
Manifest ID:	22302965
Trans EPA ID:	ALD981023492
Trans Name:	VERNON MILLING COMPANY
TSDF EPA ID:	ALD983177015
Trans Name:	TERRA FIRST AL STORAGE OPERATIONS
Waste Code Description:	171 - Metal sludge (see 121
RCRA Code:	F035
Meth Code:	S01 - Storage, Container
Quantity Unit:	G

Shipment Date:	20060110
Creation Date:	3/14/2007 18:30:33
Receipt Date:	20060119
Manifest ID:	22302958
Trans EPA ID:	ALD981023492
Trans Name:	VERNON MILLING COMPANY
TSDF EPA ID:	ALD983177015
Trans Name:	TERRA FIRST - AL STORAGE OPERATIONS
Waste Code Description:	171 - Metal sludge (see 121
RCRA Code:	F035
Meth Code:	S01 - Storage, Container
Quantity Tons:	4.375
Waste Quantity:	8750
Quantity Unit:	P

Shipment Date:	20060110

FONTANA WOOD PRESERVING INC (Continued) **1000396130**

Creation Date:	3/14/2007 18:30:33
Receipt Date:	20060119
Manifest ID:	22302958
Trans EPA ID:	ALD981023492
Trans Name:	VERNON MILLING COMPANY
TSDF EPA ID:	ALD983177015
Trans Name:	TERRA FIRST - AL STORAGE OPERATIONS
Waste Code Description:	171 - Metal sludge (see 121
RCRA Code:	F035
Meth Code:	S01 - Storage, Container
Quantity Unit:	G

Additional Info:

Year:	1993
Gen EPA ID:	CAT000611079
Shipment Date:	19931208
Creation Date:	9/14/1995 0:00:00
Receipt Date:	19931214
Manifest ID:	90244548
Trans EPA ID:	TXD988052494
TSDF EPA ID:	UTD991301748
Waste Code Description:	171 - Metal sludge (see 121
RCRA Code:	****
Meth Code:	D80 - Disposal, Land Fill
Quantity Tons:	0.25
Waste Quantity:	500
Quantity Unit:	P
Shipment Date:	19930903
Creation Date:	9/12/1995 0:00:00
Receipt Date:	19930908
Manifest ID:	90244547
Trans EPA ID:	TXD988052494
TSDF EPA ID:	UTD991301748
Waste Code Description:	171 - Metal sludge (see 121
RCRA Code:	****
Meth Code:	D80 - Disposal, Land Fill
Quantity Tons:	5.25
Waste Quantity:	10500
Quantity Unit:	P
Shipment Date:	19930624
Creation Date:	9/9/1995 0:00:00
Receipt Date:	19930628
Manifest ID:	90244546
Trans EPA ID:	TXD988052494
TSDF EPA ID:	UTD991301748
TSDF Alt EPA ID:	UTD913301748
Waste Code Description:	171 - Metal sludge (see 121
RCRA Code:	****
Meth Code:	D80 - Disposal, Land Fill
Quantity Tons:	2.5284
Waste Quantity:	3
Quantity Unit:	Y
Shipment Date:	19930319

FONTANA WOOD PRESERVING INC (Continued) **1000396130**

Creation Date:	9/1/1995 0:00:00
Receipt Date:	19930323
Manifest ID:	90244545
Trans EPA ID:	TXD988052494
TSDF EPA ID:	UTD991301748
TSDF Alt EPA ID:	UTD913301748
Waste Code Description:	171 - Metal sludge (see 121
RCRA Code:	D004
Meth Code:	D80 - Disposal, Land Fill
Quantity Tons:	7.5852
Waste Quantity:	9
Quantity Unit:	Y

Additional Info:

Year:	2000
Gen EPA ID:	CAT000611079
Shipment Date:	20001004
Creation Date:	12/8/2000 0:00:00
Receipt Date:	20001017
Manifest ID:	96891141
Trans EPA ID:	ALD981023492
TSDF EPA ID:	ALD983177015
Waste Code Description:	171 - Metal sludge (see 121
RCRA Code:	****
Meth Code:	*** - Invalid Code
Quantity Tons:	1.25
Waste Quantity:	2500
Quantity Unit:	P
Shipment Date:	20000720
Creation Date:	9/11/2000 0:00:00
Receipt Date:	20000729
Manifest ID:	96891137
Trans EPA ID:	ALD981023492
TSDF EPA ID:	ALD983177015
Waste Code Description:	171 - Metal sludge (see 121
RCRA Code:	****
Meth Code:	*** - Invalid Code
Quantity Tons:	1
Waste Quantity:	2000
Quantity Unit:	P
Shipment Date:	20000411
Creation Date:	6/13/2000 0:00:00
Receipt Date:	20000421
Manifest ID:	96891132
Trans EPA ID:	ALD981023492
TSDF EPA ID:	ALD983177015
Waste Code Description:	171 - Metal sludge (see 121
RCRA Code:	****
Meth Code:	*** - Invalid Code
Quantity Tons:	0.75
Waste Quantity:	1500
Quantity Unit:	P
Shipment Date:	20000112

FONTANA WOOD PRESERVING INC (Continued) **1000396130**

Creation Date:	3/7/2000 0:00:00
Receipt Date:	20000117
Manifest ID:	96891120
Trans EPA ID:	ALD981023492
TSDF EPA ID:	ALD983177015
Waste Code Description:	171 - Metal sludge (see 121
RCRA Code:	****
Meth Code:	*** - Invalid Code
Quantity Tons:	2.75
Waste Quantity:	5500
Quantity Unit:	P

Additional Info:

Year:	1998
Gen EPA ID:	CAT000611079
Shipment Date:	19981020
Creation Date:	12/10/1998 0:00:00
Receipt Date:	19981030
Manifest ID:	90244595
Trans EPA ID:	ALD981023492
TSDF EPA ID:	ALD983177015
Waste Code Description:	171 - Metal sludge (see 121
RCRA Code:	D004
Meth Code:	*** - Invalid Code
Quantity Tons:	0.75
Waste Quantity:	1500
Quantity Unit:	P
Shipment Date:	19980715
Creation Date:	9/15/1998 0:00:00
Receipt Date:	19980722
Manifest ID:	90244594
Trans EPA ID:	ALD981023492
TSDF EPA ID:	ALD983177015
Waste Code Description:	171 - Metal sludge (see 121
RCRA Code:	D004
Meth Code:	*** - Invalid Code
Quantity Tons:	1
Waste Quantity:	2000
Quantity Unit:	P
Shipment Date:	19980417
Creation Date:	6/26/1998 0:00:00
Receipt Date:	19980501
Manifest ID:	90244592
Trans EPA ID:	ALD981023492
TSDF EPA ID:	ALD983177015
Waste Code Description:	171 - Metal sludge (see 121
RCRA Code:	D004
Meth Code:	*** - Invalid Code
Quantity Tons:	0.5
Waste Quantity:	1000
Quantity Unit:	P
Shipment Date:	19980113
Creation Date:	3/31/1998 0:00:00

FONTANA WOOD PRESERVING INC (Continued) **1000396130**

Receipt Date:	19980127
Manifest ID:	90244590
Trans EPA ID:	ALD981023492
TSDF EPA ID:	ALD983177015
Waste Code Description:	171 - Metal sludge (see 121
RCRA Code:	D004
Meth Code:	*** - Invalid Code
Quantity Tons:	0
Waste Quantity:	2000
Quantity Unit:	*

Additional Info:

Year:	2008
Gen EPA ID:	CAT000611079
Shipment Date:	20081210
Creation Date:	4/28/2009 18:30:08
Receipt Date:	20081212
Manifest ID:	002800158JJK
Trans EPA ID:	OKD981588791
Trans Name:	TRIAD TRANSPORT
TSDF EPA ID:	NVT330010000
Trans Name:	US ECOLOGY INC
Waste Code Description:	- Not reported
RCRA Code:	F035
Meth Code:	H132 - Landfill Or Surface Impoundment That Will Be Closed As Landfill(To Include On-Site Treatment And/Or Stabilization)
Quantity Tons:	0.5
Waste Quantity:	1000
Quantity Unit:	P
Shipment Date:	20080918
Creation Date:	2/4/2009 18:30:08
Receipt Date:	20080922
Manifest ID:	002800157JJK
Trans EPA ID:	CAR000190355
Trans Name:	PHILIP WEST INDUSTRIAL SERVICES
TSDF EPA ID:	AZD980735500
Trans Name:	WORLD RESOURCES COMPANY
Waste Code Description:	171 - Metal sludge (see 121
Meth Code:	H039 - Other Recovery Of Reclamation For Reuse Including Acid Regeneration, Organics Recovery Ect
Quantity Tons:	9.125
Waste Quantity:	18250
Quantity Unit:	P
Shipment Date:	20080723
Creation Date:	12/8/2008 18:30:18
Receipt Date:	20080725
Manifest ID:	002800156JJK
Trans EPA ID:	OKD981588791
Trans Name:	TRIAD TRANSPORT
TSDF EPA ID:	NVT330010000
Trans Name:	US ECOLOGY INC
Waste Code Description:	- Not reported
RCRA Code:	F035
Meth Code:	H132 - Landfill Or Surface Impoundment That Will Be Closed As

FONTANA WOOD PRESERVING INC (Continued) **1000396130**

Landfill(To Include On-Site Treatment And/Or Stabilization)
Quantity Tons: 0.375
Waste Quantity: 750
Quantity Unit: P

Shipment Date: 20080723
Creation Date: 12/8/2008 18:30:18
Receipt Date: 20080725
Manifest ID: 002800156JJK
Trans EPA ID: OKD981588791
Trans Name: TRIAD TRANSPORT
TSDF EPA ID: NVT330010000
Trans Name: US ECOLOGY INC
Waste Code Description: - Not reported
Meth Code: - Not reported
Waste Quantity: 750

Shipment Date: 20080409
Creation Date: 8/20/2008 18:30:39
Receipt Date: 20080411
Manifest ID: 002800155JJK
Trans EPA ID: OKD981588791
Trans Name: TRIAD TRANSPORT
TSDF EPA ID: NVT330010000
Trans Name: US ECOLOGY INC
Waste Code Description: - Not reported
RCRA Code: F035
Meth Code: H132 - Landfill Or Surface Impoundment That Will Be Closed As Landfill(To Include On-Site Treatment And/Or Stabilization)
Quantity Tons: 0.125
Waste Quantity: 250
Quantity Unit: P

Additional Info:
Year: 2012
Gen EPA ID: CAT000611079

Shipment Date: 20121204
Creation Date: 5/14/2013 22:15:27
Receipt Date: 20121205
Manifest ID: 002800132JJK
Trans EPA ID: CAR000177527
Trans Name: PHILIP WEST INDUSTRIAL SERVICES
TSDF EPA ID: AZD980735500
Trans Name: WORLD RESOURCES COMPANY
Waste Code Description: 171 - Metal sludge (see 121
Meth Code: H010 - Metals Recovery Including Retoring,Smelting,Chemicals,Ect
Quantity Tons: 1.699
Waste Quantity: 3398
Quantity Unit: P

Shipment Date: 20121106
Creation Date: 3/22/2013 22:15:24
Receipt Date: 20121107
Manifest ID: 002800130JJK
Trans EPA ID: CAD981412356
Trans Name: PACIFIC TRANS ENVIRONMENTAL SERVICES

FONTANA WOOD PRESERVING INC (Continued) **1000396130**

TSDF EPA ID:	NVT330010000
Trans Name:	US ECOLOGY
Waste Code Description:	- Not reported
RCRA Code:	F035
Meth Code:	H132 - Landfill Or Surface Impoundment That Will Be Closed As Landfill(To Include On-Site Treatment And/Or Stabilization)
Quantity Tons:	0.125
Waste Quantity:	250
Quantity Unit:	P
Shipment Date:	20120713
Creation Date:	5/30/2013 22:15:07
Receipt Date:	20120720
Manifest ID:	002800129JJK
Trans EPA ID:	CAR000179382
Trans Name:	ENV ENVIRONMENTAL INTERNATIONAL
TSDF EPA ID:	NVT330010000
Trans Name:	US ECOLOGY
Waste Code Description:	- Not reported
RCRA Code:	F035
Meth Code:	H132 - Landfill Or Surface Impoundment That Will Be Closed As Landfill(To Include On-Site Treatment And/Or Stabilization)
Quantity Tons:	0.125
Waste Quantity:	250
Quantity Unit:	P
Shipment Date:	20120420
Creation Date:	10/19/2012 22:15:10
Receipt Date:	20120424
Manifest ID:	002800128JJK
Trans EPA ID:	CAR000179382
Trans Name:	ENV ENVIRONMENTAL INTERNATIONAL
TSDF EPA ID:	NVT330010000
Trans Name:	US ECOLOGY
Waste Code Description:	- Not reported
RCRA Code:	F035
Meth Code:	H132 - Landfill Or Surface Impoundment That Will Be Closed As Landfill(To Include On-Site Treatment And/Or Stabilization)
Quantity Tons:	0.125
Waste Quantity:	250
Quantity Unit:	P
Shipment Date:	20120127
Creation Date:	6/27/2012 20:30:08
Receipt Date:	20120203
Manifest ID:	002800127JJK
Trans EPA ID:	CAR000179382
Trans Name:	ENV ENVIRONMENTAL INTERNATIONAL
TSDF EPA ID:	NVT330010000
Trans Name:	US ECOLOGY
Waste Code Description:	- Not reported
RCRA Code:	F035
Meth Code:	H132 - Landfill Or Surface Impoundment That Will Be Closed As Landfill(To Include On-Site Treatment And/Or Stabilization)
Quantity Tons:	0.375
Waste Quantity:	750
Quantity Unit:	P

FONTANA WOOD PRESERVING INC (Continued) **1000396130**

Additional Info:

Year:	2011
Gen EPA ID:	CAT000611079
Shipment Date:	20111018
Creation Date:	4/12/2012 20:30:13
Receipt Date:	20111020
Manifest ID:	002800126JJK
Trans EPA ID:	CAR000177527
Trans Name:	PHILIP WEST INDUSTRIAL SERVICES
TSDF EPA ID:	AZD980735500
Trans Name:	WORLD RESOURCES COMPANY
Waste Code Description:	171 - Metal sludge (see 121
Meth Code:	H010 - Metals Recovery Including Retoring,Smelting,Chemicals,Ect
Quantity Tons:	4.5
Waste Quantity:	9000
Quantity Unit:	P
Shipment Date:	20110712
Creation Date:	12/15/2011 18:30:22
Receipt Date:	20110712
Manifest ID:	002800148JJK
Trans EPA ID:	CAR000179382
Trans Name:	ENV ENVIRONMENTAL INTERNATIONAL
TSDF EPA ID:	NVT330010000
Trans Name:	US ECOLOGY
Waste Code Description:	- Not reported
RCRA Code:	F035
Meth Code:	H132 - Landfill Or Surface Impoundment That Will Be Closed As Landfill(To Include On-Site Treatment And/Or Stabilization)
Quantity Tons:	0.125
Waste Quantity:	250
Quantity Unit:	P
Shipment Date:	20110414
Creation Date:	9/16/2011 18:30:12
Receipt Date:	20110421
Manifest ID:	002800147JJK
Trans EPA ID:	CAD981412356
Trans Name:	PACIFIC TRANS
TSDF EPA ID:	NVT330010000
Trans Name:	US ECOLOGY
Waste Code Description:	- Not reported
RCRA Code:	F035
Meth Code:	H132 - Landfill Or Surface Impoundment That Will Be Closed As Landfill(To Include On-Site Treatment And/Or Stabilization)
Quantity Tons:	0.125
Waste Quantity:	250
Quantity Unit:	P
Shipment Date:	20110113
Creation Date:	6/23/2011 18:30:12
Receipt Date:	20110120
Manifest ID:	002800144JJK
Trans EPA ID:	CAD981412356
Trans Name:	PACIFIC TRANS

FONTANA WOOD PRESERVING INC (Continued) **1000396130**

TSDF EPA ID: NVT330010000
Trans Name: US ECOLOGY
Waste Code Description: - Not reported
RCRA Code: F035
Meth Code: H132 - Landfill Or Surface Impoundment That Will Be Closed As Landfill(To Include On-Site Treatment And/Or Stabilization)
Quantity Tons: 0.125
Waste Quantity: 250
Quantity Unit: P

Additional Info:
Year: 2015
Gen EPA ID: CAT000611079

Shipment Date: 20151110
Creation Date: 5/23/2016 18:30:23
Receipt Date: 20151111
Manifest ID: 002800121JJK
Trans EPA ID: CAD059240713
Trans Name: MC NOTTINGHAM CO OF SO CAL
TSDF EPA ID: AZD980735500
Trans Name: WORLD RESOURCES COMPANY
Waste Code Description: 171 - Metal sludge (see 121
Meth Code: H010 - Metals Recovery Including Retoring,Smelting,Chemicals,Ect
Quantity Tons: 1.5
Waste Quantity: 3000
Quantity Unit: P

Shipment Date: 20150714
Creation Date: 1/21/2016 22:15:23
Receipt Date: 20150717
Manifest ID: 002800119JJK
Trans EPA ID: CAR000177527
Trans Name: PHILIP WEST INDUSTRIAL SERVICES
TSDF EPA ID: AZD980735500
Trans Name: WORLD RESOURCES COMPANY
Waste Code Description: 171 - Metal sludge (see 121
Meth Code: H010 - Metals Recovery Including Retoring,Smelting,Chemicals,Ect
Quantity Tons: 0.8428
Waste Quantity: 1
Quantity Unit: Y

Shipment Date: 20150429
Creation Date: 11/6/2015 22:15:39
Receipt Date: 20150506
Manifest ID: 002800118JJK
Trans EPA ID: CAD981412356
Trans Name: PACIFIC TRANS ENV SERVICES INC
TSDF EPA ID: NVT330010000
Trans Name: US ECOLOGY INC
Waste Code Description: - Not reported
RCRA Code: F035
Meth Code: H132 - Landfill Or Surface Impoundment That Will Be Closed As Landfill(To Include On-Site Treatment And/Or Stabilization)
Quantity Tons: 0.125
Waste Quantity: 250
Quantity Unit: P

FONTANA WOOD PRESERVING INC (Continued) **1000396130**

Additional Info:

Year:	1994
Gen EPA ID:	CAT000611079
Shipment Date:	19941209
Creation Date:	3/28/1996 0:00:00
Receipt Date:	19941215
Manifest ID:	90244554
Trans EPA ID:	CAD983668583
TSDF EPA ID:	UTD991301748
Waste Code Description:	171 - Metal sludge (see 121
RCRA Code:	D004
Meth Code:	D80 - Disposal, Land Fill
Quantity Tons:	0.551
Waste Quantity:	500
Quantity Unit:	L
Shipment Date:	19940908
Creation Date:	3/26/1996 0:00:00
Receipt Date:	19940909
Manifest ID:	90244553
Trans EPA ID:	TXD988052494
TSDF EPA ID:	CAD059494310
TSDF Alt EPA ID:	CAD059494310
Waste Code Description:	171 - Metal sludge (see 121
RCRA Code:	D004
Meth Code:	H01 - Transfer Station
Quantity Tons:	1
Waste Quantity:	2000
Quantity Unit:	P
Shipment Date:	19940303
Creation Date:	10/5/1995 0:00:00
Receipt Date:	19940307
Manifest ID:	90244549
Trans EPA ID:	TXD988052494
TSDF EPA ID:	CAD059494310
Waste Code Description:	171 - Metal sludge (see 121
RCRA Code:	D004
Meth Code:	H01 - Transfer Station
Quantity Tons:	0.5
Waste Quantity:	1000
Quantity Unit:	P

Additional Info:

Year:	2002
Gen EPA ID:	CAT000611079
Shipment Date:	20021009
Creation Date:	2/18/2003 18:31:24
Receipt Date:	20021021
Manifest ID:	98397483
Trans EPA ID:	ALD981023492
TSDF EPA ID:	ALD983177015
Waste Code Description:	181 - Other inorganic solid waste Organics

FONTANA WOOD PRESERVING INC (Continued) **1000396130**

RCRA Code: F035
Meth Code: *** - Invalid Code
Quantity Tons: 1.5
Waste Quantity: 3000
Quantity Unit: P

Shipment Date: 20020708
Creation Date: 9/18/2002 18:32:45
Receipt Date: 20020723
Manifest ID: 98397473
Trans EPA ID: ALD981023492
TSDF EPA ID: ALD983177015
Waste Code Description: 181 - Other inorganic solid waste Organics
RCRA Code: F035
Meth Code: *** - Invalid Code
Quantity Tons: 1
Waste Quantity: 2000
Quantity Unit: P

Shipment Date: 20020403
Creation Date: 7/17/2002 18:34:07
Receipt Date: 20020415
Manifest ID: 98397470
Trans EPA ID: ALD981023492
TSDF EPA ID: ALD983177015
Waste Code Description: 181 - Other inorganic solid waste Organics
RCRA Code: F035
Meth Code: *** - Invalid Code
Quantity Tons: 1.75
Waste Quantity: 3500
Quantity Unit: P

Shipment Date: 20020115
Creation Date: 3/7/2002 0:00:00
Receipt Date: 20020125
Manifest ID: 98397465
Trans EPA ID: ALD981023492
TSDF EPA ID: ALD983177015
Waste Code Description: 181 - Other inorganic solid waste Organics
RCRA Code: ****
Meth Code: *** - Invalid Code
Quantity Tons: 5
Waste Quantity: 10000
Quantity Unit: P

Additional Info:
Year: 1995
Gen EPA ID: CAT000611079

Shipment Date: 19951019
Creation Date: 7/26/1996 0:00:00
Receipt Date: 19951024
Manifest ID: 90244579
Trans EPA ID: ALD981023492
TSDF EPA ID: ALD983177015
Waste Code Description: 171 - Metal sludge (see 121
RCRA Code: D004

FONTANA WOOD PRESERVING INC (Continued) **1000396130**

Meth Code: - Not reported
Quantity Tons: 2.5
Waste Quantity: 5000
Quantity Unit: P

Shipment Date: 19950605
Creation Date: 4/2/1996 0:00:00
Receipt Date: 19950609
Manifest ID: 90244556
Trans EPA ID: CAD000083121
Trans 2 EPA ID: CAD063547996
TSDF EPA ID: UTD991301748
Waste Code Description: 171 - Metal sludge (see 121
RCRA Code: D004
Meth Code: D80 - Disposal, Land Fill
Quantity Tons: 2.5
Waste Quantity: 5000
Quantity Unit: P

Shipment Date: 19950309
Creation Date: 10/23/1995 0:00:00
Receipt Date: 19950310
Manifest ID: 90244555
Trans EPA ID: TXD988052494
TSDF EPA ID: CAD059494310
TSDF Alt EPA ID: CAD059494310
Waste Code Description: 171 - Metal sludge (see 121
RCRA Code: D004
Meth Code: H01 - Transfer Station
Quantity Tons: 0.25
Waste Quantity: 500
Quantity Unit: P

Additional Info:
Year: 2014
Gen EPA ID: CAT000611079

Shipment Date: 20141120
Creation Date: 5/5/2015 22:15:14
Receipt Date: 20141126
Manifest ID: 002800117JJK
Trans EPA ID: CAD981412356
Trans Name: PACIFIC TRANS ENV SERV
TSDF EPA ID: NVT330010000
Trans Name: US ECOLOGY INC
Waste Code Description: - Not reported
RCRA Code: F035
Meth Code: H132 - Landfill Or Surface Impoundment That Will Be Closed As Landfill(To Include On-Site Treatment And/Or Stabilization)
Quantity Tons: 0.75
Waste Quantity: 1500
Quantity Unit: P

Shipment Date: 20140820
Creation Date: 2/12/2015 22:14:58
Receipt Date: 20140821
Manifest ID: 002800115JJK

FONTANA WOOD PRESERVING INC (Continued) **1000396130**

Trans EPA ID:	CAR000216770
Trans Name:	CATRANS
Trans 2 EPA ID:	CAR000177527
Trans 2 Name:	PHILIP WEST INDUSTRIAL SERVICES INC
TSDF EPA ID:	AZD980735500
Trans Name:	WORLD RESOURCES COMPANY
Waste Code Description:	171 - Metal sludge (see 121
Meth Code:	- Not reported
Quantity Tons:	37.0832
Waste Quantity:	44
Quantity Unit:	Y
Shipment Date:	20140625
Creation Date:	12/3/2014 22:15:08
Receipt Date:	20140703
Manifest ID:	002800114JJK
Trans EPA ID:	CAD981412356
Trans Name:	PACIFIC TRANS
Trans Name:	US ECOLOGY INC
Waste Code Description:	- Not reported
RCRA Code:	F035
Meth Code:	H132 - Landfill Or Surface Impoundment That Will Be Closed As Landfill(To Include On-Site Treatment And/Or Stabilization)
Quantity Tons:	0.125
Waste Quantity:	250
Quantity Unit:	P
Shipment Date:	20140403
Creation Date:	9/9/2014 22:15:12
Receipt Date:	20140411
Manifest ID:	002800113JJK
Trans EPA ID:	CAD981412356
Trans Name:	PACIFIC TRANS ENVIRON SERV
TSDF EPA ID:	NVT330010000
Trans Name:	US ECOLOGY INC
Waste Code Description:	- Not reported
RCRA Code:	F035
Meth Code:	H132 - Landfill Or Surface Impoundment That Will Be Closed As Landfill(To Include On-Site Treatment And/Or Stabilization)
Quantity Tons:	0.125
Waste Quantity:	250
Quantity Unit:	P
Shipment Date:	20140102
Creation Date:	5/17/2014 22:15:09
Receipt Date:	20140108
Manifest ID:	002800136JJK
Trans EPA ID:	CAD981412356
Trans Name:	PACIFIC TRANS
TSDF EPA ID:	NVT330010000
Trans Name:	US ECOLOGY INC
Waste Code Description:	- Not reported
RCRA Code:	F035
Meth Code:	H132 - Landfill Or Surface Impoundment That Will Be Closed As Landfill(To Include On-Site Treatment And/Or Stabilization)
Quantity Tons:	0.125
Waste Quantity:	250

FONTANA WOOD PRESERVING INC (Continued) **1000396130**

Quantity Unit: P

Additional Info:
Year: 1999
Gen EPA ID: CAT000611079

Shipment Date: 19991014
Creation Date: 12/17/1999 0:00:00
Receipt Date: 19991027
Manifest ID: 90244602
Trans EPA ID: ALD981023492
TSDF EPA ID: ALD983177015
Waste Code Description: 171 - Metal sludge (see 121
RCRA Code: ****
Meth Code: *** - Invalid Code
Quantity Tons: 4
Waste Quantity: 8000
Quantity Unit: P

Shipment Date: 19990713
Creation Date: 8/24/1999 0:00:00
Receipt Date: 19990721
Manifest ID: 90244601
Trans EPA ID: ALD981023492
TSDF EPA ID: ALD983177015
Waste Code Description: 171 - Metal sludge (see 121
RCRA Code: ****
Meth Code: *** - Invalid Code
Quantity Tons: 1
Waste Quantity: 2000
Quantity Unit: P

Shipment Date: 19990414
Creation Date: 5/27/1999 0:00:00
Receipt Date: 19990420
Manifest ID: 90244600
Trans EPA ID: ALD981023492
TSDF EPA ID: ALD983177015
Waste Code Description: 171 - Metal sludge (see 121
RCRA Code: ****
Meth Code: *** - Invalid Code
Quantity Tons: 0.5
Waste Quantity: 1000
Quantity Unit: P

Shipment Date: 19990113
Creation Date: 3/15/1999 0:00:00
Receipt Date: 19990126
Manifest ID: 90244599
Trans EPA ID: ALD981023492
TSDF EPA ID: ALD983177015
Waste Code Description: 171 - Metal sludge (see 121
RCRA Code: ****
Meth Code: *** - Invalid Code
Quantity Tons: 3.75
Waste Quantity: 7500
Quantity Unit: P

FONTANA WOOD PRESERVING INC (Continued) **1000396130**

Additional Info:

Year:	2003
Gen EPA ID:	CAT000611079
Shipment Date:	20031006
Creation Date:	8/3/2004 15:01:39
Receipt Date:	20031014
Manifest ID:	22302919
Trans EPA ID:	ALD981023492
Trans Name:	VERNON MILLING COMPANY
TSDF EPA ID:	ALD983177015
Trans Name:	TERRA FIRST - AL STORAGE OPERATIONS
Waste Code Description:	171 - Metal sludge (see 121
RCRA Code:	F035
Meth Code:	*** - Invalid Code
Quantity Tons:	5.25
Waste Quantity:	10500
Quantity Unit:	P
Shipment Date:	20030709
Creation Date:	7/22/2004 9:56:39
Receipt Date:	20030717
Manifest ID:	22302912
Trans EPA ID:	ALD981023492
TSDF EPA ID:	ALD983177015
Waste Code Description:	171 - Metal sludge (see 121
RCRA Code:	F035
Meth Code:	*** - Invalid Code
Quantity Tons:	1
Waste Quantity:	2000
Quantity Unit:	P
Shipment Date:	20030407
Creation Date:	5/9/2007 18:30:21
Receipt Date:	20030421
Manifest ID:	98397495
Trans EPA ID:	ALD981023492
TSDF EPA ID:	ALD983177015
Waste Code Description:	171 - Metal sludge (see 121
RCRA Code:	F035
Meth Code:	*** - Invalid Code
Quantity Tons:	0.75
Waste Quantity:	1500
Quantity Unit:	P
Shipment Date:	20030120
Creation Date:	5/21/2003 18:32:18
Receipt Date:	20030127
Manifest ID:	98397489
Trans EPA ID:	ALD981023492
TSDF EPA ID:	ALD983177015
Waste Code Description:	171 - Metal sludge (see 121
RCRA Code:	F035
Meth Code:	*** - Invalid Code
Quantity Tons:	2.5
Waste Quantity:	5000

FONTANA WOOD PRESERVING INC (Continued) **1000396130**

Quantity Unit: P

Additional Info:
Year: 2009
Gen EPA ID: CAT000611079

Shipment Date: 20091214
Creation Date: 6/30/2010 18:30:18
Receipt Date: 20091218
Manifest ID: 002800140JJK
Trans EPA ID: CAD981412356
Trans Name: PACIFIC TRANS
TSDF EPA ID: NVT330010000
Trans Name: US ECOLOGY
Waste Code Description: - Not reported
RCRA Code: F035
Meth Code: H132 - Landfill Or Surface Impoundment That Will Be Closed As Landfill(To Include On-Site Treatment And/Or Stabilization)
Quantity Tons: 0.375
Waste Quantity: 750
Quantity Unit: P

Shipment Date: 20090611
Creation Date: 10/6/2009 18:30:28
Receipt Date: 20090612
Manifest ID: 002800160JJK
Trans EPA ID: OKD981588791
Trans Name: TRIAD TRANSPORT
TSDF EPA ID: NVT330010000
Trans Name: US ECOLOGY
Waste Code Description: - Not reported
RCRA Code: F035
Meth Code: H132 - Landfill Or Surface Impoundment That Will Be Closed As Landfill(To Include On-Site Treatment And/Or Stabilization)
Quantity Tons: 0.125
Waste Quantity: 250
Quantity Unit: P

Shipment Date: 20090319
Creation Date: 7/20/2009 18:30:18
Receipt Date: 20090327
Manifest ID: 002800159JJK
Trans EPA ID: OKD981588791
Trans Name: TRIAD TRANSPORT
TSDF EPA ID: NVT330010000
Trans Name: US ECOLOGY INC
Waste Code Description: - Not reported
RCRA Code: F035
Meth Code: H132 - Landfill Or Surface Impoundment That Will Be Closed As Landfill(To Include On-Site Treatment And/Or Stabilization)
Quantity Tons: 0.375
Waste Quantity: 750
Quantity Unit: P

Additional Info:
Year: 2007

FONTANA WOOD PRESERVING INC (Continued) **1000396130**

Gen EPA ID:	CAT000611079
Shipment Date:	20071218
Creation Date:	3/8/2008 18:30:20
Receipt Date:	20071226
Manifest ID:	002800154JJK
Trans EPA ID:	CAR000177527
Trans Name:	PHILIP WEST INDUSTRIAL SERVICES
TSDF EPA ID:	AZD980735500
Trans Name:	WORLD RESOURCES COMPANY
Waste Code Description:	171 - Metal sludge (see 121
Meth Code:	H039 - Other Recovery Of Reclamation For Reuse Including Acid Regeneration, Organics Recovery Ect
Quantity Tons:	7.125
Waste Quantity:	14250
Quantity Unit:	P
Shipment Date:	20071025
Creation Date:	6/4/2008 18:30:16
Receipt Date:	20071026
Manifest ID:	002800153JJK
Trans EPA ID:	OKD981588791
Trans Name:	TRIAD TRANSPORT INC
TSDF EPA ID:	NVT330010000
Trans Name:	US ECOLOGY INC
Waste Code Description:	- Not reported
RCRA Code:	F035
Meth Code:	H132 - Landfill Or Surface Impoundment That Will Be Closed As Landfill(To Include On-Site Treatment And/Or Stabilization)
Quantity Tons:	2.204
Waste Quantity:	2000
Quantity Unit:	L
Shipment Date:	20070718
Creation Date:	2/5/2008 18:30:26
Receipt Date:	20070720
Manifest ID:	002800152JJK
Trans EPA ID:	OKD981588791
Trans Name:	TRIAD TRANSPORT INC
TSDF EPA ID:	NVT330010000
Trans Name:	US ECOLOGY INC
Waste Code Description:	- Not reported
RCRA Code:	F035
Meth Code:	H132 - Landfill Or Surface Impoundment That Will Be Closed As Landfill(To Include On-Site Treatment And/Or Stabilization)
Quantity Tons:	1.875
Waste Quantity:	3750
Quantity Unit:	P
Shipment Date:	20070510
Creation Date:	12/20/2007 18:30:21
Receipt Date:	20070511
Manifest ID:	002800150JJK
Trans EPA ID:	OKD981588791
Trans Name:	TRIAD TRANSPORT INC
TSDF EPA ID:	NVT330010000
Trans Name:	US ECOLOGY INC

FONTANA WOOD PRESERVING INC (Continued) **1000396130**

Waste Code Description: - Not reported
RCRA Code: F035
Meth Code: H132 - Landfill Or Surface Impoundment That Will Be Closed As Landfill(To Include On-Site Treatment And/Or Stabilization)
Quantity Tons: 0.4
Waste Quantity: 800
Quantity Unit: P

Shipment Date: 20070125
Creation Date: 10/8/2007 18:30:17
Receipt Date: 20070126
Manifest ID: 002800149JJK
Trans EPA ID: OKD981588791
Trans Name: TRIAD TRANSPORT
TSDF EPA ID: NVT330010000
Trans Name: US ECOLOGY INC
Waste Code Description: - Not reported
RCRA Code: F035
Meth Code: H132 - Landfill Or Surface Impoundment That Will Be Closed As Landfill(To Include On-Site Treatment And/Or Stabilization)
Quantity Tons: 4.2
Waste Quantity: 8400
Quantity Unit: P

Additional Info:
Year: 2001
Gen EPA ID: CAT000611079

Shipment Date: 20011011
Creation Date: 1/16/2002 0:00:00
Receipt Date: 20011023
Manifest ID: 98397462
Trans EPA ID: ALD981023492
TSDF EPA ID: ALD983177015
Waste Code Description: 171 - Metal sludge (see 121
RCRA Code: ****
Meth Code: *** - Invalid Code
Quantity Tons: 1.75
Waste Quantity: 3500
Quantity Unit: P

Shipment Date: 20010709
Creation Date: 10/1/2001 0:00:00
Receipt Date: 20010720
Manifest ID: 98397453
Trans EPA ID: ALD981023492
TSDF EPA ID: ALD983177015
Waste Code Description: 171 - Metal sludge (see 121
RCRA Code: ****
Meth Code: *** - Invalid Code
Quantity Tons: 3.75
Waste Quantity: 7500
Quantity Unit: P

Shipment Date: 20010709
Creation Date: 10/1/2001 0:00:00
Receipt Date: 20010720

FONTANA WOOD PRESERVING INC (Continued) **1000396130**

Manifest ID: 98397453
Trans EPA ID: ALD981023492
TSDF EPA ID: ALD983177015
Waste Code Description: - Not reported
Meth Code: *** - Invalid Code
Quantity Tons: 3.25
Waste Quantity: 6500
Quantity Unit: P

Shipment Date: 20010406
Creation Date: 6/12/2001 0:00:00
Receipt Date: 20010416
Manifest ID: 98397450
Trans EPA ID: ALD981023492
TSDF EPA ID: ALD983177015
Waste Code Description: 171 - Metal sludge (see 121
RCRA Code: ****
Meth Code: *** - Invalid Code
Quantity Tons: 1
Waste Quantity: 2000
Quantity Unit: P

Shipment Date: 20010131
Creation Date: 4/9/2001 0:00:00
Receipt Date: 20010207
Manifest ID: 96891144
Trans EPA ID: ALD981023492
TSDF EPA ID: ALD983177015
Waste Code Description: 171 - Metal sludge (see 121
RCRA Code: ****
Meth Code: *** - Invalid Code
Quantity Tons: 6
Waste Quantity: 12000
Quantity Unit: P

Additional Info:
Year: 2010
Gen EPA ID: CAT000611079

Shipment Date: 20100909
Creation Date: 3/30/2011 18:30:38
Receipt Date: 20100913
Manifest ID: 002800143JJK
Trans EPA ID: CAR000190355
Trans Name: PHILIP WEST INDUSTRIAL SERVICES
TSDF EPA ID: AZD980735500
Trans Name: WORLD RESOURCES COMPANY
Waste Code Description: 171 - Metal sludge (see 121
Meth Code: H010 - Metals Recovery Including Retoring,Smelting,Chemicals,Ect
Quantity Tons: 1.625
Waste Quantity: 3250
Quantity Unit: P

Shipment Date: 20100618
Creation Date: 1/19/2011 18:30:07
Receipt Date: 20100624
Manifest ID: 002800142JJK

FONTANA WOOD PRESERVING INC (Continued) **1000396130**

Trans EPA ID:	CAD981412356
Trans Name:	PACIFIC TRANS
TSDF EPA ID:	NVT330010000
Trans Name:	US ECOLOGY
Waste Code Description:	- Not reported
RCRA Code:	F035
Meth Code:	H132 - Landfill Or Surface Impoundment That Will Be Closed As Landfill(To Include On-Site Treatment And/Or Stabilization)
Quantity Tons:	0.125
Waste Quantity:	250
Quantity Unit:	P
Shipment Date:	20100326
Creation Date:	12/3/2010 18:30:29
Receipt Date:	20100401
Manifest ID:	002800141JJK
Trans EPA ID:	CAD981412356
Trans Name:	PACIFIC TRANS
TSDF EPA ID:	NVT330010000
Trans Name:	US ECOLOGY
Waste Code Description:	- Not reported
RCRA Code:	F035
Meth Code:	H132 - Landfill Or Surface Impoundment That Will Be Closed As Landfill(To Include On-Site Treatment And/Or Stabilization)
Quantity Tons:	0.25
Waste Quantity:	500
Quantity Unit:	P

Additional Info:

Year:	2016
Gen EPA ID:	CAT000611079
Shipment Date:	20151110
Creation Date:	5/23/2016 18:30:23
Receipt Date:	20151111
Manifest ID:	002800121JJK
Trans EPA ID:	CAD059240713
Trans Name:	MC NOTTINGHAM CO OF SO CAL
TSDF EPA ID:	AZD980735500
Trans Name:	WORLD RESOURCES COMPANY
Waste Code Description:	171 - Metal sludge (see 121
Meth Code:	H010 - Metals Recovery Including Retoring,Smelting,Chemicals,Ect
Quantity Tons:	1.5
Waste Quantity:	3000
Quantity Unit:	P
Shipment Date:	20150714
Creation Date:	1/21/2016 22:15:23
Receipt Date:	20150717
Manifest ID:	002800119JJK
Trans EPA ID:	CAR000177527
Trans Name:	PHILIP WEST INDUSTRIAL SERVICES
TSDF EPA ID:	AZD980735500
Trans Name:	WORLD RESOURCES COMPANY
Waste Code Description:	171 - Metal sludge (see 121
Meth Code:	H010 - Metals Recovery Including Retoring,Smelting,Chemicals,Ect
Quantity Tons:	0.8428

FONTANA WOOD PRESERVING INC (Continued) **1000396130**

Waste Quantity: 1
Quantity Unit: Y

Shipment Date: 20150429
Creation Date: 11/6/2015 22:15:39
Receipt Date: 20150506
Manifest ID: 002800118JJK
Trans EPA ID: CAD981412356
Trans Name: PACIFIC TRANS ENV SERVICES INC
TSDF EPA ID: NVT330010000
Trans Name: US ECOLOGY INC
Waste Code Description: - Not reported
RCRA Code: F035
Meth Code: H132 - Landfill Or Surface Impoundment That Will Be Closed As Landfill(To Include On-Site Treatment And/Or Stabilization)
Quantity Tons: 0.125
Waste Quantity: 250
Quantity Unit: P

Additional Info:
Year: 2004
Gen EPA ID: CAT000611079

Shipment Date: 20041018
Creation Date: 1/11/2005 18:30:51
Receipt Date: 20041027
Manifest ID: 22302937
Trans EPA ID: ALD981023492
Trans Name: VERNON MILLING COMPANY
TSDF EPA ID: ALD983177015
Trans Name: TERRA FIRST - AL STORAGE OPERATIONS
Waste Code Description: 171 - Metal sludge (see 121
RCRA Code: F035
Meth Code: - Not reported
Quantity Unit: G

Shipment Date: 20041018
Creation Date: 1/11/2005 18:30:51
Receipt Date: 20041027
Manifest ID: 22302937
Trans EPA ID: ALD981023492
Trans Name: VERNON MILLING COMPANY
TSDF EPA ID: ALD983177015
Trans Name: TERRA FIRST - AL STORAGE OPERATIONS
Waste Code Description: 171 - Metal sludge (see 121
RCRA Code: F035
Meth Code: - Not reported
Quantity Tons: 4.75
Waste Quantity: 9500
Quantity Unit: P

Shipment Date: 20040715
Creation Date: 11/5/2004 18:30:59
Receipt Date: 20040802
Manifest ID: 22302932
Trans EPA ID: ALD981023492
Trans Name: VERNON MILLING COMPANY

FONTANA WOOD PRESERVING INC (Continued) **1000396130**

TSDF EPA ID:	ALD983177015
Trans Name:	TERRA FIRST - AL STORAGE OPERATIONS
Waste Code Description:	171 - Metal sludge (see 121
RCRA Code:	F035
Meth Code:	- Not reported
Quantity Tons:	1.25
Waste Quantity:	2500
Quantity Unit:	P
Shipment Date:	20040715
Creation Date:	11/5/2004 18:30:59
Receipt Date:	20040802
Manifest ID:	22302932
Trans EPA ID:	ALD981023492
Trans Name:	VERNON MILLING COMPANY
TSDF EPA ID:	ALD983177015
Trans Name:	TERRA FIRST - AL STORAGE OPERATIONS
Waste Code Description:	171 - Metal sludge (see 121
RCRA Code:	F035
Meth Code:	- Not reported
Shipment Date:	20040408
Creation Date:	10/14/2004 7:35:58
Receipt Date:	20040420
Manifest ID:	22302927
Trans EPA ID:	ALD981023492
Trans Name:	VERNON MILLING COMPANY
TSDF EPA ID:	ALD983177015
Trans Name:	TERRA FIRST - AL STORAGE OPERATIONS
Waste Code Description:	171 - Metal sludge (see 121
RCRA Code:	F035
Meth Code:	- Not reported
Quantity Tons:	1
Waste Quantity:	2000
Quantity Unit:	P
Shipment Date:	20040114
Creation Date:	8/19/2004 11:23:00
Receipt Date:	20040127
Manifest ID:	22302923
Trans EPA ID:	ALD981023492
Trans Name:	VERNON MILLING COMPANY
TSDF EPA ID:	ALD983177015
Trans Name:	TERRA FIRST - AL STORAGE OPERATIONS
Waste Code Description:	171 - Metal sludge (see 121
RCRA Code:	F035
Meth Code:	*** - Invalid Code
Quantity Unit:	G
Shipment Date:	20040114
Creation Date:	8/19/2004 11:23:00
Receipt Date:	20040127
Manifest ID:	22302923
Trans EPA ID:	ALD981023492
Trans Name:	VERNON MILLING COMPANY
TSDF EPA ID:	ALD983177015
Trans Name:	TERRA FIRST - AL STORAGE OPERATIONS

FONTANA WOOD PRESERVING INC (Continued) **1000396130**

Waste Code Description: 171 - Metal sludge (see 121
RCRA Code: F035
Meth Code: *** - Invalid Code
Quantity Tons: 5
Waste Quantity: 10000
Quantity Unit: P

Additional Info:
Year: 1996
Gen EPA ID: CAT000611079

Shipment Date: 19961015
Creation Date: 5/20/1997 0:00:00
Receipt Date: 19961025
Manifest ID: 90244583
Trans EPA ID: ALD981023492
TSDF EPA ID: ALD983177015
Waste Code Description: 171 - Metal sludge (see 121
RCRA Code: D004
Meth Code: - Not reported
Quantity Tons: 3
Waste Quantity: 6000
Quantity Unit: P

Shipment Date: 19960711
Creation Date: 5/20/1997 0:00:00
Receipt Date: 19960724
Manifest ID: 95452430
Trans EPA ID: ALD981023492
TSDF EPA ID: ALD983177015
Waste Code Description: - Not reported
Meth Code: - Not reported
Quantity Tons: 0.5
Waste Quantity: 1000
Quantity Unit: P

Shipment Date: 19960416
Creation Date: 10/4/1996 0:00:00
Receipt Date: 19960422
Manifest ID: 90244582
Trans EPA ID: ALD981023492
TSDF EPA ID: ALD983177015
Waste Code Description: 171 - Metal sludge (see 121
RCRA Code: D004
Meth Code: - Not reported
Quantity Tons: 1.102
Waste Quantity: 1000
Quantity Unit: L

Shipment Date: 19960116
Creation Date: 10/10/1996 0:00:00
Receipt Date: 19960122
Manifest ID: 90244564
Trans EPA ID: ALD981023492
TSDF EPA ID: ALD983177015
Waste Code Description: - Not reported
RCRA Code: D004

FONTANA WOOD PRESERVING INC (Continued) **1000396130**

Meth Code:	- Not reported
Quantity Tons:	0.5
Waste Quantity:	1000
Quantity Unit:	P

Additional Info:

Year:	1997
Gen EPA ID:	CAT000611079
Shipment Date:	19971217
Creation Date:	3/18/1998 0:00:00
Receipt Date:	19971222
Manifest ID:	90244587
Trans EPA ID:	CAD982403198
TSDF EPA ID:	NVT330010000
Waste Code Description:	171 - Metal sludge (see 121
RCRA Code:	D004
Meth Code:	D99 - Disposal, Other
Quantity Tons:	3
Waste Quantity:	6000
Quantity Unit:	P
Shipment Date:	19971013
Creation Date:	3/18/1998 0:00:00
Receipt Date:	19971024
Manifest ID:	90244586
Trans EPA ID:	ALD981023492
TSDF EPA ID:	ALD983177015
Waste Code Description:	171 - Metal sludge (see 121
RCRA Code:	D004
Meth Code:	*** - Invalid Code
Quantity Tons:	3
Waste Quantity:	6000
Quantity Unit:	P
Shipment Date:	19970709
Creation Date:	12/4/1997 0:00:00
Receipt Date:	19970721
Manifest ID:	96891052
Trans EPA ID:	ALD981023492
TSDF EPA ID:	ALD983177015
Waste Code Description:	171 - Metal sludge (see 121
RCRA Code:	D004
Meth Code:	R01 - Recycler
Quantity Tons:	1.75
Waste Quantity:	3500
Quantity Unit:	P
Shipment Date:	19970422
Creation Date:	6/26/1997 0:00:00
Receipt Date:	19970428
Manifest ID:	90244584
Trans EPA ID:	ALD981023492
TSDF EPA ID:	ALD983177015
Waste Code Description:	171 - Metal sludge (see 121
RCRA Code:	D004
Meth Code:	R01 - Recycler

FONTANA WOOD PRESERVING INC (Continued) **1000396130**

Quantity Tons: 0.5
Waste Quantity: 1000
Quantity Unit: P

Shipment Date: 19970110
Creation Date: 5/20/1997 0:00:00
Receipt Date: 19970122
Manifest ID: 95452415
Trans EPA ID: ALD981023492
TSDF EPA ID: ALD983177015
Waste Code Description: 171 - Metal sludge (see 121
RCRA Code: D004
Meth Code: R01 - Recycler
Quantity Tons: 0.25
Waste Quantity: 500
Quantity Unit: P

Additional Info:
Year: 2013
Gen EPA ID: CAT000611079

Shipment Date: 20130917
Creation Date: 2/24/2014 22:15:16
Receipt Date: 20130918
Manifest ID: 002800135JJK
Trans EPA ID: CAR000177527
Trans Name: PHILIP WEST INDUSTRIAL SERVICES
TSDF EPA ID: AZD980735500
Trans Name: WORLD RESOURCES COMPANY
Waste Code Description: 171 - Metal sludge (see 121
Meth Code: H010 - Metals Recovery Including Retoring,Smelting,Chemicals,Ect
Quantity Tons: 10.9564
Waste Quantity: 13
Quantity Unit: Y

Shipment Date: 20130612
Creation Date: 10/30/2013 22:15:21
Receipt Date: 20130614
Manifest ID: 002800134JJK
Trans EPA ID: CAR000216770
Trans Name: CATRANS
Trans 2 EPA ID: CAR000177527
Trans 2 Name: PHILIPWEST INDUSTRIAL SERVICES
TSDF EPA ID: AZD980735500
Trans Name: WORLD RESOURCES COMPANY
Waste Code Description: 171 - Metal sludge (see 121
Meth Code: H010 - Metals Recovery Including Retoring,Smelting,Chemicals,Ect
Quantity Tons: 3.25
Waste Quantity: 6500
Quantity Unit: P

Shipment Date: 20130307
Creation Date: 7/25/2013 9:05:24
Receipt Date: 20130315
Manifest ID: 002800133JJK
Trans EPA ID: CAD981412356
Trans Name: PACIFIC TRANS ENVIRONMENTAL SERVICES

FONTANA WOOD PRESERVING INC (Continued) **1000396130**

TSDF EPA ID: NVT330010000
Trans Name: US ECOLOGY
Waste Code Description: - Not reported
RCRA Code: F035
Meth Code: H132 - Landfill Or Surface Impoundment That Will Be Closed As Landfill(To Include On-Site Treatment And/Or Stabilization)
Quantity Tons: 0.375
Waste Quantity: 750
Quantity Unit: P

Additional Info:
Year: 2017
Gen EPA ID: CAT000611079

Shipment Date: 20171113
Creation Date: 8/1/2018 18:31:11
Receipt Date: 20171120
Manifest ID: 010516102FLE
Trans EPA ID: CAR000217513
Trans Name: ENVIRONMENTAL LOGISTICS INC
TSDF EPA ID: AZD980735500
Trans Name: WORLD RESOURCES COMPANY
Waste Code Description: 171 - Metal sludge (see 121
Meth Code: H010 - Metals Recovery Including Retoring,Smelting,Chemicals,Ect
Quantity Tons: 2.5
Waste Quantity: 5000
Quantity Unit: P

Shipment Date: 20170609
Creation Date: 7/10/2018 18:30:09
Receipt Date: 20170614
Manifest ID: 010516101FLE
Trans EPA ID: AZR000516211
Trans Name: SRE TRANSPORTATION
TSDF EPA ID: AZD980735500
Trans Name: WORLD RESOURCES COMPANY
Waste Code Description: 171 - Metal sludge (see 121
Meth Code: H010 - Metals Recovery Including Retoring,Smelting,Chemicals,Ect
Quantity Tons: 0.2805
Waste Quantity: 561
Quantity Unit: P

Shipment Date: 20170213
Creation Date: 5/10/2018 18:30:36
Receipt Date: 20170222
Manifest ID: 002800125JJK
Trans EPA ID: MIK435642742
Trans Name: EQ INDUSTRIAL SERVICES
Trans 2 EPA ID: ALR000007237
Trans 2 Name: ACTION RESOURCES INC
TSDF EPA ID: NVT330010000
Trans Name: US ECOLOGY INC
Waste Code Description: 171 - Metal sludge (see 121
RCRA Code: F035
Meth Code: H132 - Landfill Or Surface Impoundment That Will Be Closed As Landfill(To Include On-Site Treatment And/Or Stabilization)
Quantity Tons: 0.72

FONTANA WOOD PRESERVING INC (Continued) **1000396130**

Waste Quantity: 1440
Quantity Unit: P

Additional Info:
Year: 2005
Gen EPA ID: CAT000611079

Shipment Date: 20051005
Creation Date: 3/12/2006 18:31:42
Receipt Date: 20051018
Manifest ID: 22302953
Trans EPA ID: ALD981023492
Trans Name: VERNON MILLING COMPANY
TSDF EPA ID: ALD983177015
Trans Name: TERRA FIRST - AL STORAGE OPERATIONS
Waste Code Description: 171 - Metal sludge (see 121
RCRA Code: F035
Meth Code: S01 - Storage, Container
Quantity Tons: 10.8
Waste Quantity: 21600
Quantity Unit: P

Shipment Date: 20051005
Creation Date: 3/12/2006 18:31:42
Receipt Date: 20051018
Manifest ID: 22302953
Trans EPA ID: ALD981023492
Trans Name: VERNON MILLING COMPANY
TSDF EPA ID: ALD983177015
Trans Name: TERRA FIRST - AL STORAGE OPERATIONS
Waste Code Description: 171 - Metal sludge (see 121
RCRA Code: F035
Meth Code: S01 - Storage, Container
Quantity Unit: G

Shipment Date: 20050715
Creation Date: 10/12/2005 18:35:03
Receipt Date: 20050728
Manifest ID: 22302948
Trans EPA ID: ALD981023492
Trans Name: VERNON MILLING COMPANY
TSDF EPA ID: ALD983177015
Trans Name: TERRA FIRST - AL STORAGE OPERATIONS
Waste Code Description: 171 - Metal sludge (see 121
RCRA Code: F035
Meth Code: S01 - Storage, Container
Quantity Tons: 4.25
Waste Quantity: 8500
Quantity Unit: P

Shipment Date: 20050715
Creation Date: 10/12/2005 18:35:03
Receipt Date: 20050728
Manifest ID: 22302948
Trans EPA ID: ALD981023492
Trans Name: VERNON MILLING COMPANY
TSDF EPA ID: ALD983177015

FONTANA WOOD PRESERVING INC (Continued) **1000396130**

Trans Name:	TERRA FIRST - AL STORAGE OPERATIONS
Waste Code Description:	171 - Metal sludge (see 121
RCRA Code:	F035
Meth Code:	S01 - Storage, Container
Quantity Unit:	G
Shipment Date:	20050418
Creation Date:	7/21/2005 18:32:26
Receipt Date:	20050426
Manifest ID:	22302944
Trans EPA ID:	ALD981023492
Trans Name:	VERNON MILLING COMPANY
TSDF EPA ID:	ALD983177015
Trans Name:	TERRA FIRST - AL STORAGE OPERATIONS
Waste Code Description:	171 - Metal sludge (see 121
RCRA Code:	F035
Meth Code:	*** - Invalid Code
Quantity Tons:	0.225
Waste Quantity:	450
Quantity Unit:	P
Shipment Date:	20050418
Creation Date:	7/21/2005 18:32:26
Receipt Date:	20050426
Manifest ID:	22302944
Trans EPA ID:	ALD981023492
Trans Name:	VERNON MILLING COMPANY
TSDF EPA ID:	ALD983177015
Trans Name:	TERRA FIRST - AL STORAGE OPERATIONS
Waste Code Description:	171 - Metal sludge (see 121
RCRA Code:	F035
Meth Code:	*** - Invalid Code
Quantity Unit:	G
Shipment Date:	20050113
Creation Date:	6/3/2005 18:31:06
Receipt Date:	20050208
Manifest ID:	22302940
Trans EPA ID:	ALD981023492
Trans Name:	VERNON MILLING COMPANY
TSDF EPA ID:	ALD983177015
Trans Name:	TERRA FIRST - AL STORAGE OPERATIONS
Waste Code Description:	171 - Metal sludge (see 121
RCRA Code:	F035
Meth Code:	- Not reported
Quantity Tons:	2.5
Waste Quantity:	5000
Quantity Unit:	P
Shipment Date:	20050113
Creation Date:	6/3/2005 18:31:06
Receipt Date:	20050208
Manifest ID:	22302940
Trans EPA ID:	ALD981023492
Trans Name:	VERNON MILLING COMPANY
TSDF EPA ID:	ALD983177015
Trans Name:	TERRA FIRST - AL STORAGE OPERATIONS

FONTANA WOOD PRESERVING INC (Continued) **1000396130**

Waste Code Description: 171 - Metal sludge (see 121
RCRA Code: F035
Meth Code: - Not reported
Quantity Unit: G

NPDES:
Name: FONTANA WOOD PRESERVING
Address: 15500 VALENCIA AVE
City,State,Zip: FONTANA, CA 92335
Facility Status: Active
NPDES Number: CAS000001
Region: 8
Agency Number: 0
Regulatory Measure ID: 319464
Order Number: 97-03-DWQ
WDID: 8 36I020652
Regulatory Measure Type: Enrollee
Program Type: Industrial
Effective Date Of Regulatory Measure: 01/25/2007
Discharge Address: PO Box 1070
Discharge Name: Fontana Wood Preserving Inc
Discharge City: Fontana
Discharge State: California
Discharge Zip: 92334

NPDES as of 03/2018:
NPDES Number: CAS000001
Status: Active
Agency Number: 0
Region: 8
Regulatory Measure ID: 319464
Order Number: 97-03-DWQ
Regulatory Measure Type: Enrollee
WDID: 8 36I020652
Program Type: Industrial
Effective Date Of Regulatory Measure: 01/25/2007
Discharge Name: Fontana Wood Preserving Inc
Discharge Address: PO Box 1070
Discharge City: Fontana
Discharge State: California
Discharge Zip: 92334

Region: 8
Regulatory Measure ID: 319464
Regulatory Measure Type: Industrial
WDID: 8 36I020652
Received Date: 05/09/2008
Processed Date: 01/25/2007
Status: Active
Status Date: 01/25/2007
Place Size: 9
Place Size Unit: Acres
Contact: Craig Larson
Contact Title: General Manager
Contact Phone: 909-350-1214
Contact Email: fwl-fwp@pacbell.net
Operator Name: Fontana Wood Preserving Inc

FONTANA WOOD PRESERVING INC (Continued) **1000396130**

Operator Address:	PO Box 1070
Operator City:	Fontana
Operator State:	California
Operator Zip:	92334
Operator Contact:	Craig Larson
Operator Contact Phone:	909-350-1214
Operator Contact Email:	fwl-fwp@pacbell.net
Operator Type:	Private Business
Developer State:	California
Emergency Phone:	909-350-1214
Dir Discharge Uswater Ind:	N
Receiving Water Name:	San Sevaine Channel
Certifier:	Craig Larson
Certifier Title:	General Manager
Certification Date:	06-FEB-15
Primary Sic:	2491-Wood Preserving

Name:	FONTANA WOOD PRESERVING
Address:	15500 VALENCIA AVE
City,State,Zip:	FONTANA, CA 92335
WDID:	8 36I020652
Regulatory Measure Type:	Industrial
Status:	Active
Status Date:	01/25/2007
Operator Name:	Fontana Wood Preserving Inc
Operator Address:	PO Box 1070
Operator City:	Fontana
Operator State:	California
Operator Zip:	92334

NPDES as of 03/2018:

NPDES Number:	CAS000001
Status:	Active
Agency Number:	0
Region:	8
Regulatory Measure ID:	319464
Order Number:	97-03-DWQ
Regulatory Measure Type:	Enrollee
WDID:	8 36I020652
Program Type:	Industrial
Effective Date Of Regulatory Measure:	01/25/2007
Discharge Name:	Fontana Wood Preserving Inc
Discharge Address:	PO Box 1070
Discharge City:	Fontana
Discharge State:	California
Discharge Zip:	92334

Region:	8
Regulatory Measure ID:	319464
Regulatory Measure Type:	Industrial
WDID:	8 36I020652
Received Date:	05/09/2008
Processed Date:	01/25/2007
Status:	Active
Status Date:	01/25/2007
Place Size:	9
Place Size Unit:	Acres

FONTANA WOOD PRESERVING INC (Continued) **1000396130**

Contact:	Craig Larson
Contact Title:	General Manager
Contact Phone:	909-350-1214
Contact Email:	fwl-fwp@pacbell.net
Operator Name:	Fontana Wood Preserving Inc
Operator Address:	PO Box 1070
Operator City:	Fontana
Operator State:	California
Operator Zip:	92334
Operator Contact:	Craig Larson
Operator Contact Phone:	909-350-1214
Operator Contact Email:	fwl-fwp@pacbell.net
Operator Type:	Private Business
Developer State:	California
Emergency Phone:	909-350-1214
Dir Discharge Uswater Ind:	N
Receiving Water Name:	San Sevaine Channel
Certifier:	Craig Larson
Certifier Title:	General Manager
Certification Date:	06-FEB-15
Primary Sic:	2491-Wood Preserving

San Bern. Co. Permit:

Name:	FONTANA WOOD PRESERVING
Address:	15500 VALENCIA AVE
City,State,Zip:	FONTANA, CA 92335
Region:	SAN BERNARDINO
Facility ID:	FA0003286
Owner:	FONTANA WOOD PRESERVING
Permit Number:	PT0002219
Permit Category:	HAZARDOUS MATERIALS 11-30 CHEMICALS
Facility Status:	ACTIVE
Expiration Date:	05/31/2020

Name:	FONTANA WOOD PRESERVING
Address:	15500 VALENCIA AVE
City,State,Zip:	FONTANA, CA 92335
Region:	SAN BERNARDINO
Facility ID:	FA0003286
Owner:	FONTANA WOOD PRESERVING
Permit Number:	PT0002220
Permit Category:	SMALL QUANTITY GENERATOR
Facility Status:	ACTIVE
Expiration Date:	05/31/2020

Name:	FONTANA WOOD PRESERVING
Address:	15500 VALENCIA AVE
City,State,Zip:	FONTANA, CA 92335
Region:	SAN BERNARDINO
Facility ID:	FA0003286
Owner:	FONTANA WOOD PRESERVING
Permit Number:	PT0017075
Permit Category:	CALARP STATE FEE
Facility Status:	ACTIVE
Expiration Date:	05/31/2020

FONTANA WOOD PRESERVING INC (Continued) **1000396130**

Name: FONTANA WOOD PRESERVING
Address: 15500 VALENCIA AVE
City,State,Zip: FONTANA, CA 92335
Region: SAN BERNARDINO
Facility ID: FA0003286
Owner: FONTANA WOOD PRESERVING
Permit Number: PT0023373
Permit Category: RMP INSPECTION - PROGRAM 2
Facility Status: ACTIVE
Expiration Date: 05/31/2020

Name: FONTANA WOOD PRESERVING
Address: 15500 VALENCIA AVE
City,State,Zip: FONTANA, CA 92335
Region: SAN BERNARDINO
Facility ID: FA0003286
Owner: FONTANA WOOD PRESERVING
Permit Number: PT0036473
Permit Category: RCRA LQG GENERAL ACTIVITY(NB)
Facility Status: INACTIVE
Expiration Date: 05/31/2017

Name: FONTANA WOOD PRESERVING
Address: 15500 VALENCIA AVE
City,State,Zip: FONTANA, CA 92335
Region: SAN BERNARDINO
Facility ID: FA0003286
Owner: FONTANA WOOD PRESERVING
Permit Number: PT0017073
Permit Category: HAZARDOUS WASTE GENERATOR RCRA LQG
Facility Status: INACTIVE
Expiration Date: 05/31/2014

Name: FONTANA WOOD PRESERVING
Address: 15500 VALENCIA AVE
City,State,Zip: FONTANA, CA 92335
Region: SAN BERNARDINO
Facility ID: FA0003286
Owner: FONTANA WOOD PRESERVING
Permit Number: PT0002221
Permit Category: ABOVEGROUND PETROLEUM STORAGE (AST) (SPCC)
Facility Status: INACTIVE
Expiration Date: 05/31/2006

Name: FONTANA WOOD PRESERVING
Address: 15500 VALENCIA AVE
City,State,Zip: FONTANA, CA 92335
Region: SAN BERNARDINO
Facility ID: FA0003286
Owner: FONTANA WOOD PRESERVING
Permit Number: PT0017074
Permit Category: CALARP FACILITY PERMIT
Facility Status: INACTIVE
Expiration Date: Not reported

CIWQS:
Name: FONTANA WOOD PRESERVING

FONTANA WOOD PRESERVING INC (Continued) **1000396130**

Address:	15500 VALENCIA
City,State,Zip:	FONTANA, CA 92335
Agency:	Fontana Wood Preserving Inc
Agency Address:	Po Box 1070, Fontana, CA 92335
Place/Project Type:	Other
SIC/NAICS:	2491
Region:	8
Program:	NPDINDSML
Regulatory Measure Status:	Historical
Regulatory Measure Type:	NPDES Permit
Order Number:	99-051
WDID:	8 361490001
NPDES Number:	CA8000343
Adoption Date:	6/25/1999
Effective Date:	06/25/1999
Termination Date:	02/02/2007
Expiration/Review Date:	06/01/2004
Design Flow:	0.5
Major/Minor:	Minor
Complexity:	C
TTWQ:	2
Enforcement Actions within 5 years:	0
Violations within 5 years:	0
Latitude:	34.096565
Longitude:	-117.465641

Name:	FONTANA WOOD PRESERVING
Address:	15500 VALENCIA AVE
City,State,Zip:	FONTANA, CA 92335
Agency:	Fontana Wood Preserving Inc
Agency Address:	PO Box 1070, Fontana, CA 92334
Place/Project Type:	Industrial - Wood Preserving
SIC/NAICS:	2491
Region:	8
Program:	INDSTW
Regulatory Measure Status:	Active
Regulatory Measure Type:	Storm water industrial
Order Number:	2014-0057-DWQ
WDID:	8 36I020652
NPDES Number:	CAS000001
Effective Date:	01/25/2007
Enforcement Actions within 5 years:	0
Violations within 5 years:	0
Latitude:	34.09656
Longitude:	-117.46564

CERS:

Name:	FONTANA WOOD PRESERVING INC
Address:	15500 VALENCIA
City,State,Zip:	FONTANA, CA 92335-3270
Site ID:	468439
CERS ID:	110002942727
CERS Description:	US EPA Air Emission Inventory System (EIS)

Affiliation:

Affiliation Type Desc:	Environmental Contact
Entity Name:	CRAIG G LARSON

FONTANA WOOD PRESERVING INC (Continued) **1000396130**

Entity Title: GENERAL MANAGER
Affiliation Address: POBOX 1070
Affiliation City: FONTANA
Affiliation State: CA

Affiliation Type Desc: Public Contact
Entity Name: CRAIG LARSON
Affiliation Address: POBOX 1070
Affiliation City: FONTANA

Affiliation Type Desc: Environmental Contact
Entity Name: CRAIG LARSON
Affiliation Address: POBOX 1070
Affiliation City: FONTANA

Affiliation Type Desc: Property Owner
Entity Name: FONTANA WOOD PRESERVINGNA
Affiliation Address: POBOX 1070
Affiliation City: FONTANA

Name: FONTANA WOOD PRESERVING
Address: 15500 VALENCIA AVE
City,State,Zip: FONTANA, CA 92335
Site ID: 30844
CERS ID: 10039372
CERS Description: Chemical Storage Facilities

Violations:
Site ID: 30844
Site Name: FONTANA WOOD PRESERVING
Violation Date: 03-03-2016
Citation: 19 CCR 4.5 2755.5(d) - California Code of Regulations, Title 19, Chapter 4.5, Section(s) 2755.5(d)
Violation Description: Failure to perform or cause to be performed inspections and tests on process equipment that: 1. Follow recognized and generally accepted good engineering practices; 2. The frequency of inspections & tests must be consistent with applicable manufacturerG s recommendations, industry standards or codes, good engineering practices and prior operating experience).
Violation Notes: Returned to compliance on 05/17/2016. Program 2 Equipment inspections and tests performed per manufacturer's recommendations, industry standards and codes, good engineering practices and prior experience (CCR 2755.5(d))
Violation Division: San Bernardino County Fire Department
Violation Program: CalARP
Violation Source: CERS

Site ID: 30844
Site Name: FONTANA WOOD PRESERVING
Violation Date: 03-03-2016
Citation: 19 CCR 4.5 2755.5(a) - California Code of Regulations, Title 19, Chapter 4.5, Section(s) 2755.5(a)
Violation Description: Failure to prepare and implement procedures to maintain the on-going mechanical integrity of the process equipment.
Violation Notes: Returned to compliance on 05/17/2016.
Violation Division: San Bernardino County Fire Department
Violation Program: CalARP

FONTANA WOOD PRESERVING INC (Continued) **1000396130**

Violation Source: CERS

Site ID: 30844
Site Name: FONTANA WOOD PRESERVING
Violation Date: 03-03-2016
Citation: HSC 6.95 25508.1(a)-(e) - California Health and Safety Code, Chapter 6.95, Section(s) 25508.1(a)-(e)
Violation Description: Failure to electronically update business plan within 30 days of any one of the following events: A 100 percent or more increase in the quantity of a previously disclosed material. Any handling of a previously undisclosed hazardous materials at or above reportable quantities. A change of business address, business ownership, or business name.
Violation Notes: Returned to compliance on 06/29/2016.
Violation Division: San Bernardino County Fire Department
Violation Program: HMRRP
Violation Source: CERS

Site ID: 30844
Site Name: FONTANA WOOD PRESERVING
Violation Date: 02-19-2009
Citation: 04001 - Search Title 8 regulations for 5162 B at https://www.dir.ca.gov/title8/index/T8index.asp
Violation Description: Cal/OSHA Violation
Violation Division: Cal/OSHA
Violation Program: OSHA
Violation Source: CERS

Site ID: 30844
Site Name: FONTANA WOOD PRESERVING
Violation Date: 03-03-2016
Citation: 22 CCR 16 66266.130 - California Code of Regulations, Title 22, Chapter 16, Section(s) 66266.130
Violation Description: Failure to properly handle, manage, label, and recycle used oil and fuel filters.
Violation Notes: Returned to compliance on 03/03/2016.
Violation Division: San Bernardino County Fire Department
Violation Program: HW
Violation Source: CERS

Site ID: 30844
Site Name: FONTANA WOOD PRESERVING
Violation Date: 03-03-2016
Citation: 19 CCR 4.5 Multiple - California Code of Regulations, Title 19, Chapter 4.5, Section(s) Multiple
Violation Description: CalARP Program - Operations/Maintenance - General
Violation Notes: Returned to compliance on 05/17/2016. Program 2 Prevention Program implemented (CCR 2735.5(e)(3))
Violation Division: San Bernardino County Fire Department
Violation Program: CalARP
Violation Source: CERS

Evaluation:
Eval General Type: Compliance Evaluation Inspection
Eval Date: 02-14-2019
Violations Found: No
Eval Type: Routine done by local agency

FONTANA WOOD PRESERVING INC (Continued) **1000396130**

Eval Division:	San Bernardino County Fire Department
Eval Program:	HW
Eval Source:	CERS
Eval General Type:	Compliance Evaluation Inspection
Eval Date:	03-03-2016
Violations Found:	Yes
Eval Type:	Routine done by local agency
Eval Notes:	ROUTINE GENERATOR INSPECTION-FONTANA WOOD
Eval Division:	San Bernardino County Fire Department
Eval Program:	HW
Eval Source:	CERS
Eval General Type:	Compliance Evaluation Inspection
Eval Date:	06-27-2013
Violations Found:	No
Eval Type:	Routine done by local agency
Eval Division:	San Bernardino County Fire Department
Eval Program:	CalARP
Eval Source:	CERS
Eval General Type:	Compliance Evaluation Inspection
Eval Date:	06-27-2013
Violations Found:	No
Eval Type:	Routine done by local agency
Eval Division:	San Bernardino County Fire Department
Eval Program:	HW
Eval Source:	CERS
Eval General Type:	Compliance Evaluation Inspection
Eval Date:	06-27-2013
Violations Found:	No
Eval Type:	Routine done by local agency
Eval Division:	San Bernardino County Fire Department
Eval Program:	HWLQG
Eval Source:	CERS
Eval General Type:	Compliance Evaluation Inspection
Eval Date:	09-21-2010
Violations Found:	No
Eval Type:	Industrial Storm Water Compliance Evaluation
Eval Notes:	Staff was contacted by Craig Larson for inspection, after the waste water/chemical recovery basin was drained for yearly structural inspection. Staff walked the perimeter with the site manager. Staff observed that some storage containers (55-gals) were not removed from working areas during a light drizzle for proper storage, after the weather forecast indicated the rain was to be predicted at 50% for the day. The reclaim tank (horizontal 50,000 gals near the main 3 large vertical storage tanks) secondary containment appeared to require repair. The site manager stated that would be addressed soon, since the budget was limited due to the slow business. The overall of structure and condition of the basin appeared good. No cracks observed. No failure of equipment noted. Solid waste was hauled off the month before, with proper waste hauling manifest. Overall, site's practices and BMPs were well in place and maintained. No serious violations to address; some improvement to to the housekeeping practices was recommended.

FONTANA WOOD PRESERVING INC (Continued) **1000396130**

Eval Division:	Water Boards
Eval Program:	INDSTW
Eval Source:	SMARTS
Eval General Type:	Compliance Evaluation Inspection
Eval Date:	10-08-2009
Violations Found:	No
Eval Type:	Industrial Storm Water Compliance Evaluation
Eval Notes:	B Type compliance inspection (no sampling) inspection: annual site compliance inspection. See attached inspection report.
Eval Division:	Water Boards
Eval Program:	INDSTW
Eval Source:	SMARTS
Eval General Type:	Compliance Evaluation Inspection
Eval Date:	11-27-2018
Violations Found:	No
Eval Type:	Industrial Storm Water Compliance Evaluation
Eval Notes:	I performed the annual site inspection to ensure site was ready for the storm season. Craig Larson, site's manager, indicated the volume of orders had increase steadily for the year due to the construction materials demands. Site still operated on a 5-days a week, 3-shifts schedule. Staff number had not increase. Although the onsite storage capacity had not increase much, the volume of processing increased overall, stretching out the period of operation of final products' schedules. per Mr. Larson's statement, all essential rain water harvests were used for processing the lumbers. The basin was recently cleaned out to support overall retention capacity before the rain season, recent rain events prevented the access to the basin for basin's integrity's inspection. Mr. Larson indicated there was no crack noted during the cleanout. Overall, site was clean, aside from the recent wind storms blowing in new trash throughout the site. No violation noted around storage, processing, or servicing bay areas.
Eval Division:	Water Boards
Eval Program:	INDSTW
Eval Source:	SMARTS
Eval General Type:	Compliance Evaluation Inspection
Eval Date:	02-14-2019
Violations Found:	No
Eval Type:	Routine done by local agency
Eval Division:	San Bernardino County Fire Department
Eval Program:	HMRRP
Eval Source:	CERS
Eval General Type:	Compliance Evaluation Inspection
Eval Date:	10-05-2011
Violations Found:	No
Eval Type:	Industrial Storm Water Compliance Evaluation
Eval Notes:	Mr. Larson contacted staff to indicated the chemical detention basin had been cleaned up, and ready for yearly inspection. According to Mr. Larson, activities for the 2011 was slow, so, the basin was not used much for chemical recovery due the lack of chemically treated wood sales. However, specialized heat treated wood were in demand, so, large stockpiles of raw materials, fully enclosed in plastic wraps, were stocked on site for orders. Final products were shipped within a week of order. No final products stay on site longer than ten days.

FONTANA WOOD PRESERVING INC (Continued) **1000396130**

Hours of operation remain at four days a week, eight hours a day, with a skeleton crew of four. All drainage on site were diverted to the two primary active sump pump systems, and captured directly in the basin for reuse. All solid wastes were hauled off, and properly disposed of. Staff observed that empty drums were available to replace the filled drum that were being picked up on the same day. Empty drums would then be covered under tarps for future use. The external layer of the primary mixing tank located immediately north of the office appeared to be damaged and requires insulation replacement in the future year. No structural failure was observed. Secondary containment berms did not appear to have cracks or gaps. The primary chemical detention basin had no observable crack, nor wall integrity failure.

Eval Division: Water Boards
Eval Program: INDSTW
Eval Source: SMARTS

Eval General Type: Compliance Evaluation Inspection
Eval Date: 10-10-2012
Violations Found: No
Eval Type: Industrial Storm Water Compliance Evaluation
Eval Notes: Mr. Larson contacted staff to indicated the chemical detention basin had been cleaned up, and ready for yearly inspection. According to Mr. Larson, activities for the 2012 was slow, so, the basin was not used much for chemical recovery due the lack of chemically treated wood sales. Specialized heat treated wood demand was in flux, so, small stockpiles of raw materials, fully enclosed in plastic wraps, were stocked on site for orders. Final products were shipped within a week of order. No final products stay on site longer than ten days. Hours of operation remain at four days a week, eight hours a day, with a skeleton crew of four. All drainage on site were diverted to the two primary active sump pump systems, and captured directly in the basin for reuse. All solid wastes were hauled off, and properly disposed of. Staff observed that empty drums were available to replace the filled drum that were being picked up on the same day. Empty drums would then be covered under tarps for future use. The external layer of the primary mixing tank located immediately north of the office appeared to be damaged and requires insulation replacement in the future year. No structural failure was observed. Secondary containment berms did not appear to have cracks or gaps. The primary chemical detention basin had no observable crack, nor wall integrity failure. Storm water analytical data came back low, without any water quality concern. Housekeeping was not an issue on site.
Eval Division: Water Boards
Eval Program: INDSTW
Eval Source: SMARTS

Eval General Type: Compliance Evaluation Inspection
Eval Date: 03-03-2016
Violations Found: Yes
Eval Type: Routine done by local agency
Eval Notes: ROUTINE HANDLER INSPECTION-FONTANA WOOD
Eval Division: San Bernardino County Fire Department
Eval Program: HMRRP
Eval Source: CERS

Eval General Type: Compliance Evaluation Inspection
Eval Date: 06-27-2013

FONTANA WOOD PRESERVING INC (Continued) **1000396130**

Violations Found:	No
Eval Type:	Routine done by local agency
Eval Division:	San Bernardino County Fire Department
Eval Program:	HMRRP
Eval Source:	CERS
Eval General Type:	Compliance Evaluation Inspection
Eval Date:	09-22-2008
Violations Found:	No
Eval Type:	Industrial Storm Water Compliance Evaluation
Eval Notes:	See attachment for report details.
Eval Division:	Water Boards
Eval Program:	INDSTW
Eval Source:	SMARTS
Eval General Type:	Compliance Evaluation Inspection
Eval Date:	02-14-2019
Violations Found:	No
Eval Type:	Routine done by local agency
Eval Division:	San Bernardino County Fire Department
Eval Program:	CalARP
Eval Source:	CERS
Eval General Type:	Compliance Evaluation Inspection
Eval Date:	03-03-2016
Violations Found:	Yes
Eval Type:	Routine done by local agency
Eval Notes:	ROUTINE CALARP INSPECTION-FONTANA WOOD
Eval Division:	San Bernardino County Fire Department
Eval Program:	CalARP
Eval Source:	CERS
Eval General Type:	Compliance Evaluation Inspection
Eval Date:	10-14-2014
Violations Found:	No
Eval Type:	Industrial Storm Water Compliance Evaluation
Eval Notes:	Mr. Larson requested staff to inspect the site after the recovery pond was emptied for yearly maintenance. During the inspection, staff was informed that production level had increased a small percentage. On-site storage of both raw and final product covered the west and north sides was observed. Business operational hours were based on demands from month to month. This had ranged between 4 to 6 days, from 6AM to 5PM. Runoff from th northern portion of the site continued to be diverted directly to the recovery pond in the center of the site. Run-off from the northwest and southern areas of the site are diverted to the active intercepting sump system at the main entrance by the south perimeter. Active pump diverted all captured run-offs to the recovery pond. Staff' observed that the structural integrity of the pond had not been compromised. No crack observed during the walkthrough. Housekeep remained meticulous. BMPs were upkept and functional.
Eval Division:	Water Boards
Eval Program:	INDSTW
Eval Source:	SMARTS
Eval General Type:	Compliance Evaluation Inspection
Eval Date:	11-14-2017

FONTANA WOOD PRESERVING INC (Continued) **1000396130**

Violations Found:	No
Eval Type:	Industrial Storm Water Compliance Evaluation
Eval Notes:	Plant's manager, Mr. Craig Larson, requested staff to perform the annual inspection of the facility during the slower period, as the retention pond was being dried and salvaged of solid waste. On arrival, I observed the facility received large shipment of raw wood materials for processing being stored throughout the facility. Compared to last year, the volume of wood was at least 20 percents more. During the inspection, I walked with Mr. Larson, while evaluating the facility's BMPs and structural integrity. Primary area was the front entrance, slopped downwards toward Valencia Avenue, and the site's active recovery sump system. Light accumulation of debris was noted, but insufficient to prevent clogs in the active system. There was crack or gap within the diversion berms nor recovery pipeline that delivered the recovered run-offs back into the onsite basin. There were scattered debris throughout the site, trapped by the raised berm around the site's perimeters. No trash was noted to exit the facility. Chemical containment area was noted by me that there was no crack, spill, nor gap. There was no impervious overhead covering structure, to deflect the precipitation away from the secondary containments. However, according to Mr. Larson and based on prior recording history of the site, all run-offs were recovered for storage in the onsite basin for usages. Chemical and heat processing areas were fully in used. Basin was not completely dry and empty, thus deemed by me to be unsafe to enter. Observation from beyond the basin's edges were made. Mr. Larson indicated there was no gap/crack within the basin.
Eval Division:	Water Boards
Eval Program:	INDSTW
Eval Source:	SMARTS
Eval General Type:	Occupational Safety and Health Administration Inspection
Eval Date:	10-22-2008
Violations Found:	Yes
Eval Type:	Cal/OSHA Inspection
Eval Division:	Cal/OSHA
Eval Program:	OSHA
Eval Source:	CERS
Eval General Type:	Compliance Evaluation Inspection
Eval Date:	10-26-2016
Violations Found:	No
Eval Type:	Industrial Storm Water Compliance Evaluation
Eval Notes:	Mr. Larson requested staff to inspect the site after the recovery pond was emptied for yearly maintenance. However, this year, the pond could not be empty in time, due to the unforeseen rain events. During the inspection, staff was informed that production level had maintain production level. On-site storage of both raw and final product covered the west and north sides was observed. Business operational hours were based on demands from month to month. Runoff from the northern portion of the site continued to be diverted directly to the recovery pond in the center of the site. Run-off from the northwest and southern areas of the site are diverted to the active intercepting sump system at the main entrance by the south perimeter. Active pump diverted all captured run-offs to the recovery pond. With limited amount of rain, additional municipal water had been utilized to offset the required volume. According to Mr. Larson, the basin structure has

FONTANA WOOD PRESERVING INC (Continued) **1000396130**

no failure. I cannot observe the walls' integrity due to the basin was not empty and dried off. BMPs were upkept and functional. Housekeep remained in great frequency, even during high production period.

Eval Division: Water Boards
Eval Program: INDSTW
Eval Source: SMARTS

Enforcement Action:
Site ID: 30844
Site Name: FONTANA WOOD PRESERVING
Site Address: 15500 VALENCIA AVE
Site City: FONTANA
Site Zip: 92335
Enf Action Date: 03-03-2016
Enf Action Type: Notice of Violation (Unified Program)
Enf Action Description: Notice of Violation Issued by the Inspector at the Time of Inspection
Enf Action Division: San Bernardino County Fire Department
Enf Action Program: CalARP
Enf Action Source: CERS

Site ID: 30844
Site Name: FONTANA WOOD PRESERVING
Site Address: 15500 VALENCIA AVE
Site City: FONTANA
Site Zip: 92335
Enf Action Date: 03-03-2016
Enf Action Type: Notice of Violation (Unified Program)
Enf Action Description: Notice of Violation Issued by the Inspector at the Time of Inspection
Enf Action Division: San Bernardino County Fire Department
Enf Action Program: HMRRP
Enf Action Source: CERS

Site ID: 30844
Site Name: FONTANA WOOD PRESERVING
Site Address: 15500 VALENCIA AVE
Site City: FONTANA
Site Zip: 92335
Enf Action Date: 03-03-2016
Enf Action Type: Notice of Violation (Unified Program)
Enf Action Description: Notice of Violation Issued by the Inspector at the Time of Inspection
Enf Action Division: San Bernardino County Fire Department
Enf Action Program: HW
Enf Action Source: CERS

Coordinates:
Site ID: 30844
Facility Name: FONTANA WOOD PRESERVING
Env Int Type Code: SMSWIND
Program ID: 625296
Ref Point Type Desc: Unknown
Latitude: 34.096560
Longitude: -117.465640

Affiliation:
Affiliation Type Desc: Identification Signer
Entity Name: CRAIG LARSON

FONTANA WOOD PRESERVING INC (Continued) **1000396130**

Entity Title:	GENERAL MANAGER
Affiliation Type Desc:	Legal Owner
Entity Name:	FONTANA WOOD PRESERVING
Affiliation Address:	P O BOX 1070
Affiliation City:	FONTANA
Affiliation State:	CA
Affiliation Country:	United States
Affiliation Zip:	92335-9233
Affiliation Phone:	(909) 350-1214
Affiliation Type Desc:	Environmental Contact
Entity Name:	CRAIG LARSON
Affiliation Address:	PO BOX 1070
Affiliation City:	FONTANA
Affiliation State:	CA
Affiliation Zip:	92334-1070
Affiliation Type Desc:	Operator
Entity Name:	Fontana Wood Preserving, Inc
Affiliation Phone:	(909) 350-1214
Affiliation Type Desc:	Parent Corporation
Entity Name:	FONTANA WOOD PRESERVING
Affiliation Type Desc:	Property Owner
Entity Name:	FONTANA WOOD PRESERVING, INC.
Affiliation Address:	P.O. BOX 1070
Affiliation City:	FONTANA
Affiliation State:	CA
Affiliation Country:	United States
Affiliation Zip:	92334-1070
Affiliation Phone:	(909) 350-1214
Affiliation Type Desc:	Facility Mailing Address
Entity Name:	Mailing Address
Affiliation Address:	P.O. Box 1070
Affiliation City:	FONTANA
Affiliation State:	CA
Affiliation Zip:	92335
Affiliation Type Desc:	CUPA District
Entity Name:	San Bernardino County Fire
Affiliation Address:	620 South E Street
Affiliation City:	San Bernardino
Affiliation State:	CA
Affiliation Zip:	92415-0153
Affiliation Phone:	(909) 386-8401
Affiliation Type Desc:	Document Preparer
Entity Name:	PAUL LEE
Name:	FONTANA WOOD PRESERVING
Address:	15500 VALENCIA
City,State,Zip:	FONTANA, CA 92335
Site ID:	328066

FONTANA WOOD PRESERVING INC (Continued) **1000396130**

CERS ID: 259041
CERS Description: NPDES Wastewater and Stormwater

Name: FONTANA WOOD PRESERVING
Address: 15500 VALENCIA AVE
City,State,Zip: FONTANA, CA 92335
Site ID: 30844
CERS ID: 625296
CERS Description: Industrial Facility Storm Water

Violations:
Site ID: 30844
Site Name: FONTANA WOOD PRESERVING
Violation Date: 03-03-2016
Citation: 19 CCR 4.5 2755.5(d) - California Code of Regulations, Title 19, Chapter 4.5, Section(s) 2755.5(d)
Violation Description: Failure to perform or cause to be performed inspections and tests on process equipment that: 1. Follow recognized and generally accepted good engineering practices; 2. The frequency of inspections & tests must be consistent with applicable manufacturerG s recommendations, industry standards or codes, good engineering practices and prior operating experience).
Violation Notes: Returned to compliance on 05/17/2016. Program 2 Equipment inspections and tests performed per manufacturer's recommendations, industry standards and codes, good engineering practices and prior experience (CCR 2755.5(d))
Violation Division: San Bernardino County Fire Department
Violation Program: CalARP
Violation Source: CERS

Site ID: 30844
Site Name: FONTANA WOOD PRESERVING
Violation Date: 03-03-2016
Citation: 19 CCR 4.5 2755.5(a) - California Code of Regulations, Title 19, Chapter 4.5, Section(s) 2755.5(a)
Violation Description: Failure to prepare and implement procedures to maintain the on-going mechanical integrity of the process equipment.
Violation Notes: Returned to compliance on 05/17/2016.
Violation Division: San Bernardino County Fire Department
Violation Program: CalARP
Violation Source: CERS

Site ID: 30844
Site Name: FONTANA WOOD PRESERVING
Violation Date: 03-03-2016
Citation: HSC 6.95 25508.1(a)-(e) - California Health and Safety Code, Chapter 6.95, Section(s) 25508.1(a)-(e)
Violation Description: Failure to electronically update business plan within 30 days of any one of the following events: A 100 percent or more increase in the quantity of a previously disclosed material. Any handling of a previously undisclosed hazardous materials at or above reportable quantities. A change of business address, business ownership, or business name.
Violation Notes: Returned to compliance on 06/29/2016.
Violation Division: San Bernardino County Fire Department
Violation Program: HMRRP
Violation Source: CERS

FONTANA WOOD PRESERVING INC (Continued) **1000396130**

Site ID: 30844
Site Name: FONTANA WOOD PRESERVING
Violation Date: 02-19-2009
Citation: 04001 - Search Title 8 regulations for 5162 B at https://www.dir.ca.gov/title8/index/T8index.asp
Violation Description: Cal/OSHA Violation
Violation Division: Cal/OSHA
Violation Program: OSHA
Violation Source: CERS

Site ID: 30844
Site Name: FONTANA WOOD PRESERVING
Violation Date: 03-03-2016
Citation: 22 CCR 16 66266.130 - California Code of Regulations, Title 22, Chapter 16, Section(s) 66266.130
Violation Description: Failure to properly handle, manage, label, and recycle used oil and fuel filters.
Violation Notes: Returned to compliance on 03/03/2016.
Violation Division: San Bernardino County Fire Department
Violation Program: HW
Violation Source: CERS

Site ID: 30844
Site Name: FONTANA WOOD PRESERVING
Violation Date: 03-03-2016
Citation: 19 CCR 4.5 Multiple - California Code of Regulations, Title 19, Chapter 4.5, Section(s) Multiple
Violation Description: CalARP Program - Operations/Maintenance - General
Violation Notes: Returned to compliance on 05/17/2016. Program 2 Prevention Program implemented (CCR 2735.5(e)(3))
Violation Division: San Bernardino County Fire Department
Violation Program: CalARP
Violation Source: CERS

Evaluation:
Eval General Type: Compliance Evaluation Inspection
Eval Date: 02-14-2019
Violations Found: No
Eval Type: Routine done by local agency
Eval Division: San Bernardino County Fire Department
Eval Program: HW
Eval Source: CERS

Eval General Type: Compliance Evaluation Inspection
Eval Date: 03-03-2016
Violations Found: Yes
Eval Type: Routine done by local agency
Eval Notes: ROUTINE GENERATOR INSPECTION-FONTANA WOOD
Eval Division: San Bernardino County Fire Department
Eval Program: HW
Eval Source: CERS

Eval General Type: Compliance Evaluation Inspection
Eval Date: 06-27-2013
Violations Found: No
Eval Type: Routine done by local agency
Eval Division: San Bernardino County Fire Department

FONTANA WOOD PRESERVING INC (Continued) **1000396130**

Eval Program:	CalARP
Eval Source:	CERS
Eval General Type:	Compliance Evaluation Inspection
Eval Date:	06-27-2013
Violations Found:	No
Eval Type:	Routine done by local agency
Eval Division:	San Bernardino County Fire Department
Eval Program:	HW
Eval Source:	CERS
Eval General Type:	Compliance Evaluation Inspection
Eval Date:	06-27-2013
Violations Found:	No
Eval Type:	Routine done by local agency
Eval Division:	San Bernardino County Fire Department
Eval Program:	HWLQG
Eval Source:	CERS
Eval General Type:	Compliance Evaluation Inspection
Eval Date:	09-21-2010
Violations Found:	No
Eval Type:	Industrial Storm Water Compliance Evaluation
Eval Notes:	Staff was contacted by Craig Larson for inspection, after the waste water/chemical recovery basin was drained for yearly structural inspection. Staff walked the perimeter with the site manager. Staff observed that some storage containers (55-gals) were not removed from working areas during a light drizzle for proper storage, after the weather forecast indicated the rain was to be predicted at 50% for the day. The reclaim tank (horizontal 50,000 gals near the main 3 large vertical storage tanks) secondary containment appeared to require repair. The site manager stated that would be addressed soon, since the budget was limited due to the slow business. The overall of structure and condition of the basin appeared good. No cracks observed. No failure of equipment noted. Solid waste was hauled off the month before, with proper waste hauling manifest. Overall, site's practices and BMPs were well in place and maintained. No serious violations to address; some improvement to to the housekeeping practices was recommended.
Eval Division:	Water Boards
Eval Program:	INDSTW
Eval Source:	SMARTS
Eval General Type:	Compliance Evaluation Inspection
Eval Date:	10-08-2009
Violations Found:	No
Eval Type:	Industrial Storm Water Compliance Evaluation
Eval Notes:	B Type compliance inspection (no sampling) inspection: annual site compliance inspection. See attached inspection report.
Eval Division:	Water Boards
Eval Program:	INDSTW
Eval Source:	SMARTS
Eval General Type:	Compliance Evaluation Inspection
Eval Date:	11-27-2018
Violations Found:	No
Eval Type:	Industrial Storm Water Compliance Evaluation

FONTANA WOOD PRESERVING INC (Continued) **1000396130**

Eval Notes:	I performed the annual site inspection to ensure site was ready for the storm season. Craig Larson, site's manager, indicated the volume of orders had increase steadily for the year due to the construction materials demands. Site still operated on a 5-days a week, 3-shifts schedule. Staff number had not increase. Although the onsite storage capacity had not increase much, the volume of processing increased overall, stretching out the period of operation of final products' schedules. per Mr. Larson's statement, all essential rain water harvests were used for processing the lumbers. The basin was recently cleaned out to support overall retention capacity before the rain season, recent rain events prevented the access to the basin for basin's integrity's inspection. Mr. Larson indicated there was no crack noted during the cleanout. Overall, site was clean, aside from the recent wind storms blowing in new trash throughout the site. No violation noted around storage, processing, or servicing bay areas.
Eval Division:	Water Boards
Eval Program:	INDSTW
Eval Source:	SMARTS
Eval General Type:	Compliance Evaluation Inspection
Eval Date:	02-14-2019
Violations Found:	No
Eval Type:	Routine done by local agency
Eval Division:	San Bernardino County Fire Department
Eval Program:	HMRRP
Eval Source:	CERS
Eval General Type:	Compliance Evaluation Inspection
Eval Date:	10-05-2011
Violations Found:	No
Eval Type:	Industrial Storm Water Compliance Evaluation
Eval Notes:	Mr. Larson contacted staff to indicated the chemical detention basin had been cleaned up, and ready for yearly inspection. According to Mr. Larson, activities for the 2011 was slow, so, the basin was not used much for chemical recovery due the lack of chemically treated wood sales. However, specialized heat treated wood were in demand, so, large stockpiles of raw materials, fully enclosed in plastic wraps, were stocked on site for orders. Final products were shipped within a week of order. No final products stay on site longer than ten days. Hours of operation remain at four days a week, eight hours a day, with a skeleton crew of four. All drainage on site were diverted to the two primary active sump pump systems, and captured directly in the basin for reuse. All solid wastes were hauled off, and properly disposed of. Staff observed that empty drums were available to replace the filled drum that were being picked up on the same day. Empty drums would then be covered under tarps for future use. The external layer of the primary mixing tank located immediately north of the office appeared to be damaged and requires insulation replacement in the future year. No structural failure was observed. Secondary containment berms did not appear to have cracks or gaps. The primary chemical detention basin had no observable crack, nor wall integrity failure.
Eval Division:	Water Boards
Eval Program:	INDSTW
Eval Source:	SMARTS
Eval General Type:	Compliance Evaluation Inspection
Eval Date:	10-10-2012

FONTANA WOOD PRESERVING INC (Continued) **1000396130**

Violations Found:	No
Eval Type:	Industrial Storm Water Compliance Evaluation
Eval Notes:	Mr. Larson contacted staff to indicated the chemical detention basin had been cleaned up, and ready for yearly inspection. According to Mr. Larson, activities for the 2012 was slow, so, the basin was not used much for chemical recovery due the lack of chemically treated wood sales. Specialized heat treated wood demand was in flux, so, small stockpiles of raw materials, fully enclosed in plastic wraps, were stocked on site for orders. Final products were shipped within a week of order. No final products stay on site longer than ten days. Hours of operation remain at four days a week, eight hours a day, with a skeleton crew of four. All drainage on site were diverted to the two primary active sump pump systems, and captured directly in the basin for reuse. All solid wastes were hauled off, and properly disposed of. Staff observed that empty drums were available to replace the filled drum that were being picked up on the same day. Empty drums would then be covered under tarps for future use. The external layer of the primary mixing tank located immediately north of the office appeared to be damaged and requires insulation replacement in the future year. No structural failure was observed. Secondary containment berms did not appear to have cracks or gaps. The primary chemical detention basin had no observable crack, nor wall integrity failure. Storm water analytical data came back low, without any water quality concern. Housekeeping was not an issue on site.
Eval Division:	Water Boards
Eval Program:	INDSTW
Eval Source:	SMARTS
Eval General Type:	Compliance Evaluation Inspection
Eval Date:	03-03-2016
Violations Found:	Yes
Eval Type:	Routine done by local agency
Eval Notes:	ROUTINE HANDLER INSPECTION-FONTANA WOOD
Eval Division:	San Bernardino County Fire Department
Eval Program:	HMRRP
Eval Source:	CERS
Eval General Type:	Compliance Evaluation Inspection
Eval Date:	06-27-2013
Violations Found:	No
Eval Type:	Routine done by local agency
Eval Division:	San Bernardino County Fire Department
Eval Program:	HMRRP
Eval Source:	CERS
Eval General Type:	Compliance Evaluation Inspection
Eval Date:	09-22-2008
Violations Found:	No
Eval Type:	Industrial Storm Water Compliance Evaluation
Eval Notes:	See attachment for report details.
Eval Division:	Water Boards
Eval Program:	INDSTW
Eval Source:	SMARTS
Eval General Type:	Compliance Evaluation Inspection
Eval Date:	02-14-2019
Violations Found:	No

FONTANA WOOD PRESERVING INC (Continued) **1000396130**

Eval Type:	Routine done by local agency
Eval Division:	San Bernardino County Fire Department
Eval Program:	CalARP
Eval Source:	CERS
Eval General Type:	Compliance Evaluation Inspection
Eval Date:	03-03-2016
Violations Found:	Yes
Eval Type:	Routine done by local agency
Eval Notes:	ROUTINE CALARP INSPECTION-FONTANA WOOD
Eval Division:	San Bernardino County Fire Department
Eval Program:	CalARP
Eval Source:	CERS
Eval General Type:	Compliance Evaluation Inspection
Eval Date:	10-14-2014
Violations Found:	No
Eval Type:	Industrial Storm Water Compliance Evaluation
Eval Notes:	Mr. Larson requested staff to inspect the site after the recovery pond was emptied for yearly maintenance. During the inspection, staff was informed that production level had increased a small percentage. On-site storage of both raw and final product covered the west and north sides was observed. Business operational hours were based on demands from month to month. This had ranged between 4 to 6 days, from 6AM to 5PM. Runoff from th northern portion of the site continued to be diverted directly to the recovery pond in the center of the site. Run-off from the northwest and southern areas of the site are diverted to the active intercepting sump system at the main entrance by the south perimeter. Active pump diverted all captured run-offs to the recovery pond. Staff' observed that the structural integrity of the pond had not been compromised. No crack observed during the walkthrough. Housekeep remained meticulous. BMPs were upkept and functional.
Eval Division:	Water Boards
Eval Program:	INDSTW
Eval Source:	SMARTS
Eval General Type:	Compliance Evaluation Inspection
Eval Date:	11-14-2017
Violations Found:	No
Eval Type:	Industrial Storm Water Compliance Evaluation
Eval Notes:	Plant's manager, Mr. Craig Larson, requested staff to perform the annual inspection of the facility during the slower period, as the retention pond was being dried and salvaged of solid waste. On arrival, I observed the facility received large shipment of raw wood materials for processing being stored throughout the facility. Compared to last year, the volume of wood was at least 20 percents more. During the inspection, I walked with Mr. Larson, while evaluating the facility's BMPs and structural integrity. Primary area was the front entrance, slopped downwards toward Valencia Avenue, and the site's active recovery sump system. Light accumulation of debris was noted, but insufficient to prevent clogs in the active system. There was crack or gap within the diversion berms nor recovery pipeline that delivered the recovered run-offs back into the onsite basin. There were scattered debris throughout the site, trapped by the raised berm around the site's perimeters. No trash was noted to exit the facility. Chemical containment area was noted by me that there was

FONTANA WOOD PRESERVING INC (Continued) **1000396130**

no crack, spill, nor gap. There was no impervious overhead covering structure, to deflect the precipitation away from the secondary containments. However, according to Mr. Larson and based on prior recording history of the site, all run-offs were recovered for storage in the onsite basin for usages. Chemical and heat processing areas were fully in used. Basin was not completely dry and empty, thus deemed by me to be unsafe to enter. Observation from beyond the basin's edges were made. Mr. Larson indicated there was no gap/crack within the basin.

Eval Division: Water Boards
Eval Program: INDSTW
Eval Source: SMARTS

Eval General Type: Occupational Safety and Health Administration Inspection
Eval Date: 10-22-2008
Violations Found: Yes
Eval Type: Cal/OSHA Inspection
Eval Division: Cal/OSHA
Eval Program: OSHA
Eval Source: CERS

Eval General Type: Compliance Evaluation Inspection
Eval Date: 10-26-2016
Violations Found: No
Eval Type: Industrial Storm Water Compliance Evaluation
Eval Notes: Mr. Larson requested staff to inspect the site after the recovery pond was emptied for yearly maintenance. However, this year, the pond could not be empty in time, due to the unforeseen rain events. During the inspection, staff was informed that production level had maintain production level. On-site storage of both raw and final product covered the west and north sides was observed. Business operational hours were based on demands from month to month. Runoff from the northern portion of the site continued to be diverted directly to the recovery pond in the center of the site. Run-off from the northwest and southern areas of the site are diverted to the active intercepting sump system at the main entrance by the south perimeter. Active pump diverted all captured run-offs to the recovery pond. With limited amount of rain, additional municipal water had been utilized to offset the required volume. According to Mr. Larson, the basin structure has no failure. I cannot observe the walls' integrity due to the basin was not empty and dried off. BMPs were upkept and functional. Housekeep remained in great frequency, even during high production period.
Eval Division: Water Boards
Eval Program: INDSTW
Eval Source: SMARTS

Enforcement Action:
Site ID: 30844
Site Name: FONTANA WOOD PRESERVING
Site Address: 15500 VALENCIA AVE
Site City: FONTANA
Site Zip: 92335
Enf Action Date: 03-03-2016
Enf Action Type: Notice of Violation (Unified Program)
Enf Action Description: Notice of Violation Issued by the Inspector at the Time of Inspection
Enf Action Division: San Bernardino County Fire Department
Enf Action Program: CalARP

FONTANA WOOD PRESERVING INC (Continued) **1000396130**

Enf Action Source: CERS

Site ID: 30844
Site Name: FONTANA WOOD PRESERVING
Site Address: 15500 VALENCIA AVE
Site City: FONTANA
Site Zip: 92335
Enf Action Date: 03-03-2016
Enf Action Type: Notice of Violation (Unified Program)
Enf Action Description: Notice of Violation Issued by the Inspector at the Time of Inspection
Enf Action Division: San Bernardino County Fire Department
Enf Action Program: HMRRP
Enf Action Source: CERS

Site ID: 30844
Site Name: FONTANA WOOD PRESERVING
Site Address: 15500 VALENCIA AVE
Site City: FONTANA
Site Zip: 92335
Enf Action Date: 03-03-2016
Enf Action Type: Notice of Violation (Unified Program)
Enf Action Description: Notice of Violation Issued by the Inspector at the Time of Inspection
Enf Action Division: San Bernardino County Fire Department
Enf Action Program: HW
Enf Action Source: CERS

Coordinates:
Site ID: 30844
Facility Name: FONTANA WOOD PRESERVING
Env Int Type Code: SMSWIND
Program ID: 625296
Ref Point Type Desc: Unknown
Latitude: 34.096560
Longitude: -117.465640

Affiliation:
Affiliation Type Desc: Identification Signer
Entity Name: CRAIG LARSON
Entity Title: GENERAL MANAGER

Affiliation Type Desc: Legal Owner
Entity Name: FONTANA WOOD PRESERVING
Affiliation Address: P O BOX 1070
Affiliation City: FONTANA
Affiliation State: CA
Affiliation Country: United States
Affiliation Zip: 92335-9233
Affiliation Phone: (909) 350-1214

Affiliation Type Desc: Environmental Contact
Entity Name: CRAIG LARSON
Affiliation Address: PO BOX 1070
Affiliation City: FONTANA
Affiliation State: CA
Affiliation Zip: 92334-1070

FONTANA WOOD PRESERVING INC (Continued) **1000396130**

Affiliation Type Desc: Operator
Entity Name: Fontana Wood Preserving, Inc
Affiliation Phone: (909) 350-1214

Affiliation Type Desc: Parent Corporation
Entity Name: FONTANA WOOD PRESERVING

Affiliation Type Desc: Property Owner
Entity Name: FONTANA WOOD PRESERVING, INC.
Affiliation Address: P.O. BOX 1070
Affiliation City: FONTANA
Affiliation State: CA
Affiliation Country: United States
Affiliation Zip: 92334-1070
Affiliation Phone: (909) 350-1214

Affiliation Type Desc: Facility Mailing Address
Entity Name: Mailing Address
Affiliation Address: P.O. Box 1070
Affiliation City: FONTANA
Affiliation State: CA
Affiliation Zip: 92335

Affiliation Type Desc: CUPA District
Entity Name: San Bernardino County Fire
Affiliation Address: 620 South E Street
Affiliation City: San Bernardino
Affiliation State: CA
Affiliation Zip: 92415-0153
Affiliation Phone: (909) 386-8401

Affiliation Type Desc: Document Preparer
Entity Name: PAUL LEE

HWTS:
Name: FONTANA WOOD PRESERVING INC
Address: 15500 VALENCIA
City,State,Zip: FONTANA, CA 923350000
EPA ID: CAT000611079
Create Date: 07/23/1982
Last Act Date: 08/19/2019
Mailing Address: PO BOX 1070
Mailing City,State,Zip: FONTANA, CA 923340000
Owner Name: FONTANA WOOD PRESERVING INC
Owner Address: PO BOX 1070
Owner City,State,Zip: FONTANA, CA 923350000
Contact Name: CRAIG LARSON
Contact Address: PO BOX 1070
City,State,Zip: FONTANA, CA 92335

NAICS:
EPA ID: CAT000611079
Create Date: 2002-03-14 16:36:30
NAICS Code: 321114
NAICS Description: Wood Preservation
Issued EPA ID Date: 1982-07-23 00:00:00

FONTANA WOOD PRESERVING INC (Continued) **1000396130**

Facility Name:	FONTANA WOOD PRESERVING INC
Facility Address:	15500 VALENCIA
Facility City:	FONTANA
Facility County:	36
Facility State:	CA
Facility Zip:	923350000

K98 **LANDFILLFONTANA-INACTIVE** **WMUDS/SWAT** **S103442719**
SW **SAN BERNARDINO AVE** **WDS** **N/A**
1/8-1/4 **FONTANA, CA 0**
0.215 mi.
1133 ft. **Site 6 of 6 in cluster K**

Relative: WMUDS/SWAT:
Lower

Actual: **1226 ft.**

Edit Date:	19931007
Complexity:	Category C - Facilities having no waste treatment systems, such as cooling water dischargers or thosewho must comply through best management practices, facilities with passive waste treatment and disposal systems, such as septic systems with subsurface disposal, or dischargers having waste storage systems with land disposal such as dairy waste ponds.
Primary Waste:	SLDWST
Primary Waste Type:	Inert/Influent or Solid Wastes that do not contain soluble pollutants or organic wastes and have little adverse impact on water quality. Such wastes could cause turbidity and siltation. Uncontaminated soils, rubble and concrete are examples of this category.
Base Meridian:	SB
Tonnage:	0
Municipal Solid Waste:	False
Superorder:	False
Open To Public:	False
Waste List:	False
Agency Type:	Private
Agency Name:	KAISER RESOURCES, INC.
Agency Department:	DIRECTOR, ENVIRONMENTAL SERVIC
Agency Address:	3633 E. INLAND EMPIRE, STE 850
Agency City,St,Zip:	ONTARIO CA 91764
Agency Contact:	ROB HARTMAN
Agency Telephone:	9098294928
Land Owner Name:	KAISER STEEL RESOURCES, INC.
Land Owner Address:	P.O. BOX 2249
Land Owner City,St,Zip:	RANCHO CUCAMONGA, CA 917292249
Land Owner Contact:	ROBERT HARTMAN
Land Owner Phone:	9099444163
Region:	8
Facility Type:	Other - Does not fall into the category of Municipal/Domestic, Industrial, Agricultural or Solid Waste (Class I, II or III)
SWAT Facility Name:	KAISER STEEL CORPORATION
Primary SIC:	3313
Last Facility Editors:	BDNBDNBDN
Waste Discharge System:	True
Solid Waste Assessment Test Program:	True
Toxic Pits Cleanup Act Program:	False
Resource Conservation Recovery Act:	False
Department of Defence:	False
Solid Waste Assessment Test Program:	KAISER STEEL CORPORATION
Threat to Water Quality:	Minor Threat to Water Quality. A violation of a regional board order

LANDFILLFONTANA-INACTIVE (Continued) **S103442719**

should cause a relatively minor impairment of beneficial uses compared to a major or minor threat. Not: All nurds without a TTWQ will be considered a minor threat to water quality unless coded at a higher Level. A Zero (0) may be used to code those NURDS that are found to represent no threat to water quality.

Sub Chapter 15: True
Regional Board Project Officer: KDP
Number of WMUDS at Facility: 1
Section Range: 01S06W
RCRA Facility: No
Waste Discharge Requirements: A
Self-Monitoring Rept. Frequency: Quarterly Submittal
Waste Discharge System ID: 8 362023005
Solid Waste Information ID: 36-AA-0018

WDS:
Name: LANDFILLFONTANA-INACTIVE
Address: SAN BERNARDINO AVE
City: FONTANA
Facility ID: Santa Ana River 362023005
Facility Type: Other - Does not fall into the category of Municipal/Domestic, Industrial, Agricultural or Solid Waste (Class I, II or III)
Facility Status: Active - Any facility with a continuous or seasonal discharge that is under Waste Discharge Requirements.
Subregion: 8
Facility Telephone: 4159744647
Facility Contact: SANDY STEVENS
Agency Name: KAISER RESOURCES INC.
Agency Address: 3633 E. INLAND EMPIRE STE 850
Agency City,St,Zip: ONTARIO 91764
Agency Contact: ROB HARTMAN
Agency Type: Private
SIC Code: 3313
Primary Waste Type: Inert/Influent or Solid Wastes that do not contain soluble pollutants or organic wastes and have little adverse impact on water quality. Such wastes could cause turbidity and siltation. Uncontaminated soils, rubble and concrete are examples of this category.
Primary Waste: SLDWST
Waste2: Solid Wastes
Primary Waste Type: Inert/Influent or Solid Wastes that do not contain soluble pollutants or organic wastes and have little adverse impact on water quality. Such wastes could cause turbidity and siltation. Uncontaminated soils, rubble and concrete are examples of this category.
Design Flow: 0
Baseline Flow: 0
Reclamation: No reclamation requirements associated with this facility.
POTW: The facility is not a POTW.
Treat To Water: Minor Threat to Water Quality. A violation of a regional board order should cause a relatively minor impairment of beneficial uses compared to a major or minor threat. Not: All nurds without a TTWQ will be considered a minor threat to water quality unless coded at a higher Level. A Zero (0) may be used to code those NURDS that are found to represent no threat to water quality.
Complexity: Category C - Facilities having no waste treatment systems, such as cooling water dischargers or thosewho must comply through best management practices, facilities with passive waste treatment and disposal systems, such as septic systems with subsurface disposal, or

LANDFILLFONTANA-INACTIVE (Continued) **S103442719**

dischargers having waste storage systems with land disposal such as dairy waste ponds.

99
West
1/8-1/4
0.229 mi.
1209 ft.

HD SUPPLY WATERWORKDS LTD
15535 ARROW BLVD
FONTANA, CA 92335

RCRA NonGen / NLR **1024835388**
CAL000377355

Relative:
Lower

Actual:
1237 ft.

RCRA Listings:

Date Form Received by Agency:	2012-08-16 00:00:00.0
Handler Name:	HD SUPPLY WATERWORKDS LTD
Handler Address:	15535 ARROW BLVD
Handler City,State,Zip:	FONTANA, CA 92335
EPA ID:	CAL000377355
Contact Name:	KAREN KERN
Contact Address:	1830 CRAIG PARK COURT
Contact City,State,Zip:	ST. LOUIS, MO 63146
Contact Telephone:	215-651-2960
Contact Email:	KAREN.KERN@COREANDMAIN.COM
EPA Region:	09
Federal Waste Generator Description:	Not a generator, verified
Active Site Indicator:	Handler Activities
Mailing Address:	1830 CRAIG PARK COURT
Mailing City,State,Zip:	ST. LOUIS, MO 63146
Owner Name:	HD SUPPLY WATERWORKS LTD
Owner Type:	Other
Operator Name:	KAREN KERN
Operator Type:	Other
Short-Term Generator Activity:	No
Importer Activity:	No
Mixed Waste Generator:	No
Transporter Activity:	No
Transfer Facility Activity:	No
Recycler Activity with Storage:	No
Small Quantity On-Site Burner Exemption:	No
Smelting Melting and Refining Furnace Exemption:	No
Underground Injection Control:	No
Off-Site Waste Receipt:	No
Universal Waste Indicator:	Yes
Universal Waste Destination Facility:	Yes
Federal Universal Waste:	No
Active Site State-Reg Handler:	---
Hazardous Secondary Material Indicator:	N
Commercial TSD Indicator:	No
2018 GPRA Permit Baseline:	Not on the Baseline
2018 GPRA Renewals Baseline:	Not on the Baseline
202 GPRA Corrective Action Baseline:	No
Corrective Action Workload Universe:	No
Subject to Corrective Action Universe:	No
Non-TSDFs Where RCRA CA has Been Imposed Universe:	No
TSDFs Potentially Subject to CA Under 3004 (u)/(v) Universe:	No
TSDFs Only Subject to CA under Discretionary Auth Universe:	No
Corrective Action Priority Ranking:	No NCAPS ranking
Environmental Control Indicator:	No
Institutional Control Indicator:	No
Human Exposure Controls Indicator:	N/A
Groundwater Controls Indicator:	N/A

HD SUPPLY WATERWORKDS LTD (Continued) **1024835388**

Significant Non-Complier Universe:	No
Unaddressed Significant Non-Complier Universe:	No
Addressed Significant Non-Complier Universe:	No
Significant Non-Complier With a Compliance Schedule Universe:	No
Handler Date of Last Change:	2018-12-20 13:52:52.0
Recognized Trader-Importer:	No
Recognized Trader-Exporter:	No
Importer of Spent Lead Acid Batteries:	No
Exporter of Spent Lead Acid Batteries:	No
Recycler Activity Without Storage:	No
Manifest Broker:	No
Sub-Part P Indicator:	No

Handler - Owner Operator:

Owner/Operator Indicator:	Operator
Owner/Operator Name:	KAREN KERN
Legal Status:	Other
Owner/Operator Address:	1830 CRAIG PARK COURT
Owner/Operator City,State,Zip:	ST. LOUIS, MO 63146
Owner/Operator Telephone:	215-651-2960

Owner/Operator Indicator:	Owner
Owner/Operator Name:	HD SUPPLY WATERWORKS LTD
Legal Status:	Other
Owner/Operator Address:	1830 CRAIG PARK COURT
Owner/Operator City,State,Zip:	ST. LOUIS, MO 63146
Owner/Operator Telephone:	770-852-9315

Historic Generators:

Receive Date:	2012-08-16 00:00:00.0
Handler Name:	HD SUPPLY WATERWORKDS LTD
Federal Waste Generator Description:	Not a generator, verified
Large Quantity Handler of Universal Waste:	No
Current Record:	Yes

M100 **PROPOSED MIDDLE SCHOOL NO. 8** **ENVIROSTOR** **S107737087**
ENE **CITRUS AVENUE/ARROW HIGHWAY** **SCH** **N/A**
1/4-1/2 **FONTANA, CA 92335**
0.367 mi.
1938 ft. **Site 1 of 2 in cluster M**

Relative:
Higher

Actual:
1257 ft.

ENVIROSTOR:

Name:	PROPOSED MIDDLE SCHOOL NO. 8
Address:	CITRUS AVENUE/ARROW HIGHWAY
City,State,Zip:	FONTANA, CA 92335
Facility ID:	60000279
Status:	Inactive - Needs Evaluation
Status Date:	11/28/2006
Site Code:	404703
Site Type:	School Investigation
Site Type Detailed:	School
Acres:	38.7
NPL:	NO
Regulatory Agencies:	SMBRP

PROPOSED MIDDLE SCHOOL NO. 8 (Continued) **S107737087**

Lead Agency: SMBRP
Program Manager: S. Steven Hariri
Supervisor: Shahir Haddad
Division Branch: Southern California Schools & Brownfields Outreach
Assembly: 47
Senate: 20
Restricted Use: NO
Site Mgmt Req: NONE SPECIFIED
Funding: School District
Latitude: 34.09958
Longitude: -117.4539
APN: NONE SPECIFIED
Past Use: RETAIL
Potential COC: Naturally Occurring Asbestos (NOA Lead TPH-diesel TPH-gas
Confirmed COC: NONE SPECIFIED
Potential Description: SOIL
Alias Name: 404703
Alias Type: Project Code (Site Code)
Alias Name: 60000279
Alias Type: Envirostor ID Number

Completed Info:
Completed Area Name: PROJECT WIDE
Completed Document Type: Environmental Oversight Agreement
Completed Date: 04/26/2006

Completed Area Name: PROJECT WIDE
Completed Document Type: Cost Recovery Closeout Memo
Completed Date: 01/16/2007

Completed Area Name: PROJECT WIDE
Completed Document Type: Inactive Status Letter
Completed Date: 11/28/2006

SCH:

Name: PROPOSED MIDDLE SCHOOL NO. 8
Address: CITRUS AVENUE/ARROW HIGHWAY
City,State,Zip: FONTANA, CA 92335
Facility ID: 60000279
Site Type: School Investigation
Site Type Detail: School
Site Mgmt. Req.: NONE SPECIFIED
Acres: 38.7
National Priorities List: NO
Cleanup Oversight Agencies: SMBRP
Lead Agency: SMBRP
Lead Agency Description: DTSC - Site Cleanup Program
Project Manager: S. Steven Hariri
Supervisor: Shahir Haddad
Division Branch: Southern California Schools & Brownfields Outreach
Site Code: 404703
Assembly: 47
Senate: 20
Status: Inactive - Needs Evaluation
Status Date: 11/28/2006

PROPOSED MIDDLE SCHOOL NO. 8 (Continued) **S107737087**

Restricted Use:	NO
Funding:	School District
Latitude:	34.09958
Longitude:	-117.4539
APN:	NONE SPECIFIED
Past Use:	RETAIL
Potential COC:	Naturally Occurring Asbestos (NOA, Lead, TPH-diesel, TPH-gas
Confirmed COC:	NONE SPECIFIED
Potential Description:	SOIL
Alias Name:	404703
Alias Type:	Project Code (Site Code)
Alias Name:	60000279
Alias Type:	Envirostor ID Number

Completed Info:

Completed Area Name:	PROJECT WIDE
Completed Document Type:	Environmental Oversight Agreement
Completed Date:	04/26/2006
Completed Area Name:	PROJECT WIDE
Completed Document Type:	Cost Recovery Closeout Memo
Completed Date:	01/16/2007
Completed Area Name:	PROJECT WIDE
Completed Document Type:	Inactive Status Letter
Completed Date:	11/28/2006

M101 **PROPOSED ARROW HWY HS NO. 5** **ENVIROSTOR** **S118757360**
East **CITRUS AVENUE AND ARROW HIGHWAY** **SCH** **N/A**
1/4-1/2 **FONTANA, CA 92337**
0.381 mi.
2010 ft. **Site 2 of 2 in cluster M**

Relative:
Higher

Actual:
1256 ft.

ENVIROSTOR:

Name:	PROPOSED ARROW HWY HS NO. 5
Address:	CITRUS AVENUE AND ARROW HIGHWAY
City,State,Zip:	FONTANA, CA 92337
Facility ID:	70000062
Status:	No Action Required
Status Date:	06/14/2006
Site Code:	404650
Site Type:	School Investigation
Site Type Detailed:	School
Acres:	38.7
NPL:	NO
Regulatory Agencies:	SMBRP
Lead Agency:	SMBRP
Program Manager:	S. Steven Hariri
Supervisor:	Shahir Haddad
Division Branch:	Southern California Schools & Brownfields Outreach
Assembly:	47
Senate:	20
Special Program:	Voluntary Cleanup Program
Restricted Use:	NO
Site Mgmt Req:	NONE SPECIFIED
Funding:	School District
Latitude:	34.1007

PROPOSED ARROW HWY HS NO. 5 (Continued) **S118757360**

Longitude: -117.4573
APN: NONE SPECIFIED
Past Use: NONE
Potential COC: NONE SPECIFIED No Contaminants found
Confirmed COC: No Contaminants found
Potential Description: NMA
Alias Name: New Middle School No. 8
Alias Type: Alternate Name
Alias Name: 404650
Alias Type: Project Code (Site Code)
Alias Name: 70000062
Alias Type: Envirostor ID Number

Completed Info:
Completed Area Name: PROJECT WIDE
Completed Document Type: Amendment - Order/Agreement
Completed Date: 04/27/2006

Completed Area Name: PROJECT WIDE
Completed Document Type: Cost Recovery Closeout Memo
Completed Date: 05/12/2006

Completed Area Name: PROJECT WIDE
Completed Document Type: Environmental Oversight Agreement
Completed Date: 09/22/2005

SCH:

Name: PROPOSED ARROW HWY HS NO. 5
Address: CITRUS AVENUE AND ARROW HIGHWAY
City,State,Zip: FONTANA, CA 92337
Facility ID: 70000062
Site Type: School Investigation
Site Type Detail: School
Site Mgmt. Req.: NONE SPECIFIED
Acres: 38.7
National Priorities List: NO
Cleanup Oversight Agencies: SMBRP
Lead Agency: SMBRP
Lead Agency Description: DTSC - Site Cleanup Program
Project Manager: S. Steven Hariri
Supervisor: Shahir Haddad
Division Branch: Southern California Schools & Brownfields Outreach
Site Code: 404650
Assembly: 47
Senate: 20
Special Program Status: Voluntary Cleanup Program
Status: No Action Required
Status Date: 06/14/2006
Restricted Use: NO
Funding: School District
Latitude: 34.1007
Longitude: -117.4573
APN: NONE SPECIFIED
Past Use: NONE
Potential COC: NONE SPECIFIED, No Contaminants found

PROPOSED ARROW HWY HS NO. 5 (Continued) **S118757360**

Confirmed COC: No Contaminants found
Potential Description: NMA
Alias Name: New Middle School No. 8
Alias Type: Alternate Name
Alias Name: 404650
Alias Type: Project Code (Site Code)
Alias Name: 70000062
Alias Type: Envirostor ID Number

Completed Info:
Completed Area Name: PROJECT WIDE
Completed Document Type: Amendment - Order/Agreement
Completed Date: 04/27/2006

Completed Area Name: PROJECT WIDE
Completed Document Type: Cost Recovery Closeout Memo
Completed Date: 05/12/2006

Completed Area Name: PROJECT WIDE
Completed Document Type: Environmental Oversight Agreement
Completed Date: 09/22/2005

N102 **WESTERN WOOD TREATERS** **SEMS-ARCHIVE** **1002852357**
WNW **8395 SULTANA AVE.** **CAD983594250**
1/4-1/2 **FONTANA, CA 92334**
0.395 mi.
2086 ft. **Site 1 of 2 in cluster N**

Relative:
Higher

Actual:
1246 ft.

SEMS Archive:
Site ID: 0904074
EPA ID: CAD983594250
Name: WESTERN WOOD TREATERS
Address: 8395 SULTANA AVE.
City,State,Zip: FONTANA, CA 92334
FIPS Code: 06071
FF: N
NPL: Not on the NPL
Non NPL Status: NFRAP-Site does not qualify for the NPL based on existing information

SEMS Archive Detail:
Region: 09
Site ID: 0904074
EPA ID: CAD983594250
Site Name: WESTERN WOOD TREATERS
NPL: N
FF: N
OU: 00
Action Code: VS
Action Name: ARCH SITE
SEQ: 1
Finish Date: 1993-08-24 04:00:00
Current Action Lead: EPA Perf In-Hse

Region: 09
Site ID: 0904074
EPA ID: CAD983594250
Site Name: WESTERN WOOD TREATERS
NPL: N

WESTERN WOOD TREATERS (Continued) **1002852357**

FF:	N
OU:	00
Action Code:	PA
Action Name:	PA
SEQ:	1
Finish Date:	1993-08-24 04:00:00
Qual:	N
Current Action Lead:	EPA Perf
Region:	09
Site ID:	0904074
EPA ID:	CAD983594250
Site Name:	WESTERN WOOD TREATERS
NPL:	N
FF:	N
OU:	00
Action Code:	DS
Action Name:	DISCVRY
SEQ:	1
Start Date:	1991-08-16 04:00:00
Finish Date:	1991-08-16 04:00:00
Current Action Lead:	EPA Perf

N103 **ROCKY MOUNTAIN INDUSTRIES INC** **RCRA-SQG** **1000273459**
WNW **8416 SULTANA** **SWRCY** **CAD981662828**
1/4-1/2 **FONTANA, CA 92335** **SWEEPS UST**
0.402 mi. **CA FID UST**
2124 ft. **Site 2 of 2 in cluster N** **FINDS**
ECHO
Relative: **NPDES**
Higher **San Bern. Co. Permit**
Actual: **CIWQS**
1242 ft. **CERS**

RCRA Listings:

Date Form Received by Agency:	1996-09-01 00:00:00.0
Handler Name:	ROCKY MOUNTAIN INDUSTRIES INC
Handler Address:	8416 SULTANA
Handler City,State,Zip:	FONTANA, CA 92335
EPA ID:	CAD981662828
EPA Region:	09
Federal Waste Generator Description:	Small Quantity Generator
Active Site Indicator:	Handler Activities
State District Owner:	CA
State District:	4
Mailing Address:	8416 SULTANA
Mailing City,State,Zip:	FONTANA, CA 92335
Operator Name:	NOT REQUIRED
Operator Type:	Private
Short-Term Generator Activity:	No
Importer Activity:	No
Mixed Waste Generator:	No
Transporter Activity:	No
Transfer Facility Activity:	No
Recycler Activity with Storage:	No
Small Quantity On-Site Burner Exemption:	No
Smelting Melting and Refining Furnace Exemption:	No

ROCKY MOUNTAIN INDUSTRIES INC (Continued) **1000273459**

Underground Injection Control:	No
Off-Site Waste Receipt:	No
Universal Waste Indicator:	No
Universal Waste Destination Facility:	No
Federal Universal Waste:	No
Active Site State-Reg Handler:	---
Hazardous Secondary Material Indicator:	NN
Commercial TSD Indicator:	No
2018 GPRA Permit Baseline:	Not on the Baseline
2018 GPRA Renewals Baseline:	Not on the Baseline
202 GPRA Corrective Action Baseline:	No
Corrective Action Workload Universe:	No
Subject to Corrective Action Universe:	No
Non-TSDFs Where RCRA CA has Been Imposed Universe:	No
TSDFs Potentially Subject to CA Under 3004 (u)/(v) Universe:	No
TSDFs Only Subject to CA under Discretionary Auth Universe:	No
Corrective Action Priority Ranking:	No NCAPS ranking
Environmental Control Indicator:	No
Institutional Control Indicator:	No
Human Exposure Controls Indicator:	N/A
Groundwater Controls Indicator:	N/A
Significant Non-Complier Universe:	No
Unaddressed Significant Non-Complier Universe:	No
Addressed Significant Non-Complier Universe:	No
Significant Non-Complier With a Compliance Schedule Universe:	No
Handler Date of Last Change:	2002-06-27 03:28:19.0
Recognized Trader-Importer:	No
Recognized Trader-Exporter:	No
Importer of Spent Lead Acid Batteries:	No
Exporter of Spent Lead Acid Batteries:	No

Handler - Owner Operator:

Owner/Operator Indicator:	Owner
Owner/Operator Name:	ANGELO PEYKOFF
Legal Status:	Private
Owner/Operator Address:	NOT REQUIRED
Owner/Operator City,State,Zip:	NOT REQUIRED, ME 99999
Owner/Operator Telephone:	415-555-1212
Owner/Operator Indicator:	Operator
Owner/Operator Name:	NOT REQUIRED
Legal Status:	Private
Owner/Operator Address:	NOT REQUIRED
Owner/Operator City,State,Zip:	NOT REQUIRED, ME 99999
Owner/Operator Telephone:	415-555-1212

Historic Generators:

Receive Date:	1996-09-01 00:00:00.0
Handler Name:	ROCKY MOUNTAIN INDUSTRIES INC
Federal Waste Generator Description:	Small Quantity Generator
State District Owner:	CA
Large Quantity Handler of Universal Waste:	No
Recognized Trader Importer:	No
Recognized Trader Exporter:	No
Spent Lead Acid Battery Importer:	No

ROCKY MOUNTAIN INDUSTRIES INC (Continued) **1000273459**

Spent Lead Acid Battery Exporter:	No
Current Record:	Yes
Receive Date:	1986-10-02 00:00:00.0
Handler Name:	ROCKY MOUNTAIN INDUSTRIES INC
Federal Waste Generator Description:	Large Quantity Generator
State District Owner:	CA
Large Quantity Handler of Universal Waste:	No
Recognized Trader Importer:	No
Recognized Trader Exporter:	No
Spent Lead Acid Battery Importer:	No
Spent Lead Acid Battery Exporter:	No
Current Record:	No

SWRCY:

Name:	MEGA RECYCLING INC
Address:	8416 SULTANA AVE
City,State,Zip:	FONTANA, CA 92335
Reg Id:	141165
Cert Id:	RC141165.001
Mailing Address:	8416 Sultana Ave
Mailing City:	Fontana
Mailing State:	CA
Mailing Zip Code:	92335
Email:	Mega_Recycle@yahoo.com
Phone Number:	(909) 356-0591
Rural:	N
Operation Begin Date:	07/01/2011
Aluminium:	Y
Glass:	Y
Plastic:	Y
Bimetal:	Y
Hours of Operation:	Mon - Fri 8:00 am - 4:00 pm; Sat 8:00 am - 3:00 pm; Sun Closed
Organization ID:	139234
Organization Name:	Mega Recycling Inc

SWEEPS UST:

Name:	ROCKY MOUNTAIN WATER
Address:	8416 SULTANA
City:	FONTANA
Status:	Active
Comp Number:	8790
Number:	1
Board Of Equalization:	44-020119
Referral Date:	03-24-92
Action Date:	03-24-92
Created Date:	09-26-88
SWRCB Tank Id:	36-000-008790-000002
Tank Status:	A
Capacity:	1
Active Date:	09-26-88
Tank Use:	UNKNOWN
STG:	P
Content:	UNKNOWN

ROCKY MOUNTAIN INDUSTRIES INC (Continued) **1000273459**

Number Of Tanks: 1

Name: ROCKY MOUNTAIN WATER
Address: 8416 SULTANA
City: FONTANA
Comp Number: 8790
Board Of Equalization: 44-020119
SWRCB Tank Id: 36-000-008790-000001
Capacity: 10000
Tank Use: M.V. FUEL
STG: PRODUCT
Content: DIESEL
Number Of Tanks: 1

CA FID UST:
Facility ID: 36002993
Regulated By: UTNKA
Facility Phone: 7148298400
Mailing Address: 10260 MATERNA PL
Mailing City,St,Zip: FONTANA 92335
Status: Active

FINDS:
Registry ID: 110002741757

Click Here:

Environmental Interest/Information System:
RCRAInfo is a national information system that supports the Resource Conservation and Recovery Act (RCRA) program through the tracking of events and activities related to facilities that generate, transport, and treat, store, or dispose of hazardous waste. RCRAInfo allows RCRA program staff to track the notification, permit, compliance, and corrective action activities required under RCRA.

Click this hyperlink while viewing on your computer to access additional FINDS: detail in the EDR Site Report.

ECHO:
Envid: 1000273459
Registry ID: 110002741757
DFR URL: http://echo.epa.gov/detailed-facility-report?fid=110002741757
Name: ROCKY MOUNTAIN INDUSTRIES INC
Address: 8416 SULTANA
City,State,Zip: FONTANA, CA 92335

NPDES:
Name: MEGA RECYCLING INC
Address: 8416 SULTANA AVENUE
City,State,Zip: FONTANA, CA 92335
WDID: 8 36I024739
Regulatory Measure Type: Industrial
Status: Terminated
Status Date: 08/11/2015
Operator Name: Candelaria Torres
Operator Address: 8416 Sultana Avenue
Operator City: Fontana

ROCKY MOUNTAIN INDUSTRIES INC (Continued) **1000273459**

Operator State:	California
Operator Zip:	92335

NPDES as of 03/2018:

NPDES Number:	CAS000001
Status:	Terminated
Agency Number:	0
Region:	8
Regulatory Measure ID:	445055
Order Number:	97-03-DWQ
Regulatory Measure Type:	Enrollee
WDID:	8 36I024739
Program Type:	Industrial
Effective Date Of Regulatory Measure:	03/19/2014
Termination Date Of Regulatory Measure:	06/18/2015
Discharge Name:	Candelaria Torres
Discharge Address:	8416 Sultana Avenue
Discharge City:	Fontana
Discharge State:	California
Discharge Zip:	92335

Region:	8
Regulatory Measure ID:	445055
Regulatory Measure Type:	Industrial
WDID:	8 36I024739
Termination Date Of Regulatory Measure:	06/18/2015
Received Date:	03/19/2014
Processed Date:	03/19/2014
Status:	Terminated
Status Date:	08/11/2015
Place Size:	22627
Place Size Unit:	SqFt
Contact:	Candelaria Torres
Contact Title:	Business Owner
Contact Phone:	909-356-0591
Operator Name:	Candelaria Torres
Operator Address:	8416 Sultana Avenue
Operator City:	Fontana
Operator State:	California
Operator Zip:	92335
Operator Contact:	Jorge Torres
Operator Contact Title:	Business Owner
Operator Contact Phone:	909-356-0591
Operator Type:	Private Business
Developer State:	California
Dir Discharge Uswater Ind:	N
Primary Sic:	5093-Scrap and Waste Materials

Name:	MEGA RECYCLING INC
Address:	8416 SULTANA AVE
City,State,Zip:	FONTANA, CA 92335
WDID:	8 36MR000061
Regulatory Measure Type:	Region 8 - Scrap Metal Permit
Status:	Active
Status Date:	12/18/2018
Operator Name:	Mega Recycling Inc
Operator Address:	8416 Sultana Ave

ROCKY MOUNTAIN INDUSTRIES INC (Continued) **1000273459**

Operator City:	Fontana
Operator State:	California
Operator Zip:	92335

NPDES as of 03/2018:

Region:	8
Regulatory Measure ID:	460123
Regulatory Measure Type:	Region 8 - Scrap Metal Permit
WDID:	8 36MR000061
Received Date:	12/09/2015
Processed Date:	12/15/2015
Status:	Active
Status Date:	12/15/2015
Place Size:	48000
Place Size Unit:	SqFt
Contact:	Jorge Torres
Contact Title:	Owner
Contact Phone:	909-356-0591
Contact Email:	mega_recycle@yahoo.com
Operator Name:	Mega Recycling Inc
Operator Address:	8416 Sultana Ave
Operator City:	Fontana
Operator State:	California
Operator Zip:	92335
Operator Contact:	Jorge Torres
Operator Contact Title:	Owner
Operator Contact Phone:	909-356-0591
Operator Contact Email:	mega_recycle@yahoo.com
Operator Type:	Private Business
Developer State:	California
Dir Discharge Uswater Ind:	N
Receiving Water Name:	Declez Channel
Certifier:	Jorge Torres
Certifier Title:	Owner
Certification Date:	09-DEC-15
Primary Sic:	5093-Scrap and Waste Materials

Status:	Active
Agency Number:	0
Region:	8
Regulatory Measure ID:	460123
Regulatory Measure Type:	Enrollee
WDID:	8 36MR000061
Program Type:	Region 8 - Scrap Metal Permit
Effective Date Of Regulatory Measure:	12/15/2015
Discharge Name:	Mega Recycling Inc
Discharge Address:	8416 Sultana Ave
Discharge City:	Fontana
Discharge State:	California
Discharge Zip:	92335

Name:	MEGA RECYCLING INC
Address:	8416 SULTANA AVE
City,State,Zip:	FONTANA, CA 92335
Regulatory Measure Type:	Region 8 - Scrap Metal Permit
Status:	Returned
Status Date:	05/04/2016

ROCKY MOUNTAIN INDUSTRIES INC (Continued) **1000273459**

Operator Name:	Mega Recycling Inc
Operator Address:	8416 Sultana Ave
Operator City:	Fontana
Operator State:	California
Operator Zip:	92335
Name:	MEGA RECYCLING INC
Address:	8416 SULTANA AVE
City,State,Zip:	FONTANA, CA 92335
Facility Status:	Active
Region:	8
Agency Number:	0
Regulatory Measure ID:	460123
WDID:	8 36MR000061
Regulatory Measure Type:	Enrollee
Program Type:	Region 8 - Scrap Metal Permit
Effective Date Of Regulatory Measure:	12/15/2015
Discharge Address:	8416 Sultana Ave
Discharge Name:	Mega Recycling Inc
Discharge City:	Fontana
Discharge State:	California
Discharge Zip:	92335

NPDES as of 03/2018:

Region:	8
Regulatory Measure ID:	460123
Regulatory Measure Type:	Region 8 - Scrap Metal Permit
WDID:	8 36MR000061
Received Date:	12/09/2015
Processed Date:	12/15/2015
Status:	Active
Status Date:	12/15/2015
Place Size:	48000
Place Size Unit:	SqFt
Contact:	Jorge Torres
Contact Title:	Owner
Contact Phone:	909-356-0591
Contact Email:	mega_recycle@yahoo.com
Operator Name:	Mega Recycling Inc
Operator Address:	8416 Sultana Ave
Operator City:	Fontana
Operator State:	California
Operator Zip:	92335
Operator Contact:	Jorge Torres
Operator Contact Title:	Owner
Operator Contact Phone:	909-356-0591
Operator Contact Email:	mega_recycle@yahoo.com
Operator Type:	Private Business
Developer State:	California
Dir Discharge Uswater Ind:	N
Receiving Water Name:	Declez Channel
Certifier:	Jorge Torres
Certifier Title:	Owner
Certification Date:	09-DEC-15
Primary Sic:	5093-Scrap and Waste Materials
Status:	Active
Agency Number:	0

ROCKY MOUNTAIN INDUSTRIES INC (Continued) **1000273459**

Region:	8
Regulatory Measure ID:	460123
Regulatory Measure Type:	Enrollee
WDID:	8 36MR000061
Program Type:	Region 8 - Scrap Metal Permit
Effective Date Of Regulatory Measure:	12/15/2015
Discharge Name:	Mega Recycling Inc
Discharge Address:	8416 Sultana Ave
Discharge City:	Fontana
Discharge State:	California
Discharge Zip:	92335

San Bern. Co. Permit:

Name:	SUPERIOR ELECTRICAL CONTRACTORS
Address:	8416 SULTANA AVE
City,State,Zip:	FONTANA, CA 92335
Region:	SAN BERNARDINO
Facility ID:	FA0010224
Owner:	STONE, DAVE
Permit Number:	PT0017373
Permit Category:	SPECIAL GENERATOR
Facility Status:	INACTIVE
Expiration Date:	02/28/2007

Name:	SUPERIOR ELECTRICAL CONTRACTORS
Address:	8416 SULTANA AVE
City,State,Zip:	FONTANA, CA 92335
Region:	SAN BERNARDINO
Facility ID:	FA0010224
Owner:	STONE, DAVE
Permit Number:	PT0017372
Permit Category:	SPECIAL HANDLER
Facility Status:	INACTIVE
Expiration Date:	02/28/2007

Name:	ROCKY MOUNTAIN WATER INC
Address:	8416 SULTANA
City,State,Zip:	FONTANA, CA 92335
Region:	SAN BERNARDINO
Facility ID:	FA0005713
Owner:	US MTN WATER INC
Permit Number:	PT0002208
Permit Category:	SPECIAL GENERATOR
Facility Status:	INACTIVE
Expiration Date:	05/31/2004

Name:	ROCKY MOUNTAIN WATER INC
Address:	8416 SULTANA
City,State,Zip:	FONTANA, CA 92335
Region:	SAN BERNARDINO
Facility ID:	FA0005713
Owner:	US MTN WATER INC
Permit Number:	PT0002209
Permit Category:	SPECIAL HANDLER
Facility Status:	INACTIVE
Expiration Date:	05/31/2004

ROCKY MOUNTAIN INDUSTRIES INC (Continued) **1000273459**

CIWQS:

Name:	MEGA RECYCLING INC
Address:	8416 SULTANA AVENUE
City,State,Zip:	FONTANA, CA 92335
Agency:	Candelaria Torres
Agency Address:	8416 Sultana Avenue, Fontana, CA 92335
Place/Project Type:	Industrial - Scrap and Waste Materials
SIC/NAICS:	5093
Region:	8
Program:	INDSTW
Regulatory Measure Status:	Terminated
Regulatory Measure Type:	Storm water industrial
Order Number:	2014-0057-DWQ
WDID:	8 36I024739
NPDES Number:	CAS000001
Effective Date:	03/19/2014
Termination Date:	06/18/2015
Enforcement Actions within 5 years:	0
Violations within 5 years:	0
Latitude:	34.10085
Longitude:	-117.46959

Name:	MEGA RECYCLING INC
Address:	8416 SULTANA AVE
City,State,Zip:	FONTANA, CA 92335
Agency:	Mega Recycling Inc
Agency Address:	8416 Sultana Ave, Fontana, CA 92335
Place/Project Type:	Industrial - Scrap and Waste Materials
SIC/NAICS:	5093
Region:	8
Program:	INDSTW
Regulatory Measure Status:	Active
Regulatory Measure Type:	Region 8 - Scrap Metal Permit
Order Number:	R8-2012-0012
WDID:	8 36MR000061
NPDES Number:	CAG618001
Effective Date:	12/15/2015
Enforcement Actions within 5 years:	1
Violations within 5 years:	0
Latitude:	34.10083
Longitude:	-117.4695

CERS:

Name:	MEGA RECYCLING INC
Address:	8416 SULTANA AVE
City,State,Zip:	FONTANA, CA 92335
Site ID:	536679
CERS ID:	838532
CERS Description:	Industrial Facility Storm Water

Violations:

Site ID:	536679
Site Name:	Mega Recycling Inc
Violation Date:	05-20-2015
Citation:	R8-2012-0012 - Scrap Metal Recyclers Permit
Violation Description:	SW - Failure to Obtain Permit
Violation Notes:	Facility was inrolled under the Industrial General Permit but due to

ROCKY MOUNTAIN INDUSTRIES INC (Continued) **1000273459**

the receiving, processing (such as cutting and crushing metal), and sale of scrap metal, it was determined that the Scrap Metal Permit was the appropriate permit required for this facility.

Violation Division: Water Boards
Violation Program: INDSTW
Violation Source: SMARTS

Enforcement Action:
Site ID: 536679
Site Name: Mega Recycling Inc
Site Address: 8416 SULTANA AVE
Site City: FONTANA
Site Zip: 92335
Enf Action Date: 12-02-2015
Enf Action Type: Notice of Non-Compliance for Non-Filers
Enf Action Description: Notice of Non-Compliance for Non-Filers
Enf Action Notes: NNC requesting fees to be paid.
Enf Action Division: Water Boards
Enf Action Program: INDSTW
Enf Action Source: SMARTS

Affiliation:
Affiliation Type Desc: Owner/Operator
Entity Name: Mega Recycling Inc
Entity Title: Operator
Affiliation Address: 8416 Sultana Ave
Affiliation City: Fontana
Affiliation State: CA
Affiliation Zip: 92335

104
WSW
1/2-1
0.603 mi.
3186 ft.

Relative:
Lower

Actual:
1206 ft.

CHEN JIA INC
15229 WHITTRAM AVE
FONTANA, CA 92335

ENVIROSTOR **S119084477**
CERS HAZ WASTE **N/A**
NPDES
CIWQS
CERS
HWTS

ENVIROSTOR:
Name: CHEN JIA INC
Address: 15229 WHITTRAM AVE
City,State,Zip: FONTANA, CA 92335
Facility ID: 60002616
Status: Active
Status Date: 02/27/2018
Site Code: 401819
Site Type: Corrective Action
Site Type Detailed: Corrective Action
Acres: 0
NPL: NO
Regulatory Agencies: SMBRP
Lead Agency: SMBRP
Program Manager: Jessy Fierro
Supervisor: Allan Plaza
Division Branch: Cleanup Chatsworth
Assembly: , 52
Senate: , 20

CHEN JIA INC (Continued) **S119084477**

Restricted Use: NO
Site Mgmt Req: NONE SPECIFIED
Funding: Responsible Party
Latitude: 34.09549
Longitude: -117.4728
APN: NONE SPECIFIED
Past Use: NONE SPECIFIED
Potential COC: NONE SPECIFIED
Confirmed COC: NONE SPECIFIED
Potential Description: NONE SPECIFIED
Alias Name: CAL000420748
Alias Type: EPA Identification Number
Alias Name: 401819
Alias Type: Project Code (Site Code)
Alias Name: 60002616
Alias Type: Envirostor ID Number

Completed Info:

CERS HAZ WASTE:
Name: CHEN JIA INC
Address: 15229 WHITTRAM AVE
City,State,Zip: FONTANA, CA 92335
Site ID: 423345
CERS ID: 10737625
CERS Description: Hazardous Waste Generator

NPDES:
Name: CHEN JIA INC
Address: 15229 WHITTRAM AVE
City,State,Zip: FONTANA, CA 92335
Facility Status: Terminated
Region: 8
Agency Number: 0
Regulatory Measure ID: 479750
WDID: 8 36MR000066
Regulatory Measure Type: Enrollee
Program Type: Region 8 - Scrap Metal Permit
Effective Date Of Regulatory Measure: 10/19/2016
Termination Date Of Regulatory Measure: 11/08/2017
Discharge Address: 15229 Whittram Ave
Discharge Name: Chen Jia Inc
Discharge City: Fontana
Discharge State: California
Discharge Zip: 92335

NPDES as of 03/2018:
Status: Terminated
Agency Number: 0
Region: 8
Regulatory Measure ID: 479750
Regulatory Measure Type: Enrollee
WDID: 8 36MR000066
Program Type: Region 8 - Scrap Metal Permit
Effective Date Of Regulatory Measure: 10/19/2016
Termination Date Of Regulatory Measure: 11/08/2017

CHEN JIA INC (Continued) **S119084477**

Discharge Name:	Chen Jia Inc
Discharge Address:	15229 Whittram Ave
Discharge City:	Fontana
Discharge State:	California
Discharge Zip:	92335
Region:	8
Regulatory Measure ID:	479750
Regulatory Measure Type:	Region 8 - Scrap Metal Permit
WDID:	8 36MR000066
Received Date:	10/18/2016
Processed Date:	10/19/2016
Status:	Active
Status Date:	10/19/2016
Place Size:	1.5
Place Size Unit:	Acres
Contact:	Jian Song
Contact Phone:	909-365-3404
Contact Email:	carlos.sandoval@cl-recycling.com
Operator Name:	Chen Jia Inc
Operator Address:	15229 Whittram Ave
Operator City:	Fontana
Operator State:	California
Operator Zip:	92335
Operator Contact:	Jian Song
Operator Contact Phone:	909-365-3404
Operator Contact Email:	carlos.sandoval@cl-recycling.com
Operator Type:	Private Business
Developer State:	California
Dir Discharge Uswater Ind:	N
Receiving Water Name:	East Etiwanda Creek
Certifier:	Jian Song
Certifier Title:	CEO
Certification Date:	18-OCT-16
Primary Sic:	5093-Scrap and Waste Materials

Name:	CHEN JIA INC
Address:	15229 WHITTRAM AVE
City,State,Zip:	FONTANA, CA 92335
WDID:	8 36MR000066
Regulatory Measure Type:	Region 8 - Scrap Metal Permit
Status:	Terminated
Status Date:	01/03/2018
Operator Name:	Chen Jia Inc
Operator Address:	15229 Whittram Ave
Operator City:	Fontana
Operator State:	California
Operator Zip:	92335

NPDES as of 03/2018:

Status:	Terminated
Agency Number:	0
Region:	8
Regulatory Measure ID:	479750
Regulatory Measure Type:	Enrollee
WDID:	8 36MR000066
Program Type:	Region 8 - Scrap Metal Permit

CHEN JIA INC (Continued) **S119084477**

Effective Date Of Regulatory Measure:	10/19/2016
Termination Date Of Regulatory Measure:	11/08/2017
Discharge Name:	Chen Jia Inc
Discharge Address:	15229 Whittram Ave
Discharge City:	Fontana
Discharge State:	California
Discharge Zip:	92335
Region:	8
Regulatory Measure ID:	479750
Regulatory Measure Type:	Region 8 - Scrap Metal Permit
WDID:	8 36MR000066
Received Date:	10/18/2016
Processed Date:	10/19/2016
Status:	Active
Status Date:	10/19/2016
Place Size:	1.5
Place Size Unit:	Acres
Contact:	Jian Song
Contact Phone:	909-365-3404
Contact Email:	carlos.sandoval@cl-recycling.com
Operator Name:	Chen Jia Inc
Operator Address:	15229 Whittram Ave
Operator City:	Fontana
Operator State:	California
Operator Zip:	92335
Operator Contact:	Jian Song
Operator Contact Phone:	909-365-3404
Operator Contact Email:	carlos.sandoval@cl-recycling.com
Operator Type:	Private Business
Developer State:	California
Dir Discharge Uswater Ind:	N
Receiving Water Name:	East Etiwanda Creek
Certifier:	Jian Song
Certifier Title:	CEO
Certification Date:	18-OCT-16
Primary Sic:	5093-Scrap and Waste Materials

CIWQS:

Name:	CHEN JIA INC
Address:	15229 WHITTRAM AVE
City,State,Zip:	FONTANA, CA 92335
Agency:	Chen Jia Inc
Agency Address:	15229 Whittram Ave, Fontana, CA 92335
Place/Project Type:	Industrial - Scrap and Waste Materials
SIC/NAICS:	5093
Region:	8
Program:	INDSTW
Regulatory Measure Status:	Terminated
Regulatory Measure Type:	Region 8 - Scrap Metal Permit
Order Number:	R8-2012-0012
WDID:	8 36MR000066
NPDES Number:	CAG618001
Effective Date:	10/19/2016
Termination Date:	11/08/2017
Enforcement Actions within 5 years:	2

CHEN JIA INC (Continued) **S119084477**

Violations within 5 years: 1
Latitude: 34.0955
Longitude: -117.47293

CERS:
Name: CHEN JIA INC
Address: 15229 WHITTRAM AVE
City,State,Zip: FONTANA, CA 92335
Site ID: 423345
CERS ID: 60002616
CERS Description: Corrective Action

Coordinates:
Site ID: 423345
Facility Name: Chen Jia Inc
Env Int Type Code: HWG
Program ID: 10737625
Ref Point Type Desc: Center of a facility or station.
Latitude: 34.095670
Longitude: -117.472790

Affiliation:
Affiliation Type Desc: CUPA District
Entity Name: San Bernardino County Fire
Affiliation Address: 620 South E Street
Affiliation City: San Bernardino
Affiliation State: CA
Affiliation Zip: 92415-0153
Affiliation Phone: (909) 386-8401

Affiliation Type Desc: Identification Signer
Entity Name: Ken Song
Entity Title: Operations Manager

Affiliation Type Desc: Lead Project Manager
Entity Name: JESSY FIERRO
Affiliation City: CHATSWORTH
Affiliation State: CA

Affiliation Type Desc: Operator
Entity Name: Chen Jia, inc
Affiliation Phone: (626) 582-8727

Affiliation Type Desc: Supervisor
Entity Name: JULI PROPES

Affiliation Type Desc: Environmental Contact
Entity Name: L&M Environmental Service
Affiliation Address: P.O Box 828
Affiliation City: Paramount
Affiliation State: CA
Affiliation Zip: 90723

Affiliation Type Desc: Legal Owner
Entity Name: Chen Jia, inc
Affiliation Address: 15229 Whittram Ave
Affiliation City: Fontana

CHEN JIA INC (Continued) **S119084477**

Affiliation State:	CA
Affiliation Country:	United States
Affiliation Zip:	92335
Affiliation Phone:	(909) 365-3404
Affiliation Type Desc:	Document Preparer
Entity Name:	Louis Aguilar
Affiliation Type Desc:	Parent Corporation
Entity Name:	Chen Jia Inc
Affiliation Type Desc:	Facility Mailing Address
Entity Name:	Mailing Address
Affiliation Address:	15229 Whittram Ave
Affiliation City:	Fontana
Affiliation State:	CA
Affiliation Zip:	92335

HWTS:

Name:	CHEN JIA INC
Address:	15229 WHITTRAM AVE
City,State,Zip:	FONTANA, CA 92335
EPA ID:	CAL000420748
Inactive Date:	06/30/2017
Create Date:	10/07/2016
Last Act Date:	10/07/2016
Mailing Address:	15229 WHITTRAM AVE
Mailing City,State,Zip:	FONTANA, CA 92335
Owner Name:	JIAN SONG
Owner Address:	10850 CHURCH ST
Owner Address 2:	#R104
Owner City,State,Zip:	RANCHO CUCAMONGA, CA 91730
Contact Name:	CARLOS PONCE
Contact Address:	15229 WHITTRAM AVE
City,State,Zip:	FONTANA, CA 92335

NAICS:

EPA ID:	CAL000420748
Create Date:	2016-10-07 10:37:29
NAICS Code:	42193
NAICS Description:	Recyclable Material Wholesalers
Issued EPA ID Date:	2016-10-07 10:37:29
Inactive Date:	2017-06-30 00:00:00
Facility Name:	CHEN JIA INC
Facility Address:	15229 WHITTRAM AVE
Facility City:	FONTANA
Facility County:	36
Facility State:	CA
Facility Zip:	92335

105 SSW 1/2-1 0.661 mi. 3491 ft. **LIME ELEMENTARY SCHOOL NO. 26**
WALNUT AVENUE/BASELINE ROAD/KNOX AVENUE
FONTANA, CA 92335

ENVIROSTOR SCH **S109548224 N/A**

Relative: Lower

Actual: 1177 ft.

ENVIROSTOR:

Name:	LIME ELEMENTARY SCHOOL NO. 26
Address:	WALNUT AVENUE/BASELINE ROAD/KNOX AVENUE
City,State,Zip:	FONTANA, CA 92335
Facility ID:	36010005
Status:	No Further Action
Status Date:	06/14/2001
Site Code:	404049
Site Type:	School Investigation
Site Type Detailed:	School
Acres:	10
NPL:	NO
Regulatory Agencies:	SMBRP
Lead Agency:	SMBRP
Supervisor:	Mark Malinowski
Division Branch:	Southern California Schools & Brownfields Outreach
Assembly:	52
Senate:	20
Restricted Use:	NO
Site Mgmt Req:	NONE SPECIFIED
Funding:	School District
Latitude:	34.088
Longitude:	-117.4645
APN:	NONE SPECIFIED
Past Use:	AGRICULTURAL - ROW CROPS
Potential COC:	DDE DDD
Confirmed COC:	NONE SPECIFIED
Potential Description:	SOIL
Alias Name:	FONTANA UNIFIED SCHOOL DISTRICT
Alias Type:	Alternate Name
Alias Name:	FONTANA USD-ELEM SCH 26
Alias Type:	Alternate Name
Alias Name:	FONTANA USD/LIME ELEMENTARY SCH/VCA
Alias Type:	Alternate Name
Alias Name:	LIME ELEMENTARY SCHOOL #26
Alias Type:	Alternate Name
Alias Name:	404011
Alias Type:	Project Code (Site Code)
Alias Name:	404049
Alias Type:	Project Code (Site Code)
Alias Name:	36010005
Alias Type:	Envirostor ID Number

Completed Info:

Completed Area Name:	PROJECT WIDE
Completed Document Type:	Cost Recovery Closeout Memo
Completed Date:	01/12/2000
Completed Area Name:	PROJECT WIDE
Completed Document Type:	Site Inspections/Visit (Non LUR)
Completed Date:	09/20/2000
Completed Area Name:	PROJECT WIDE
Completed Document Type:	Preliminary Endangerment Assessment Report

LIME ELEMENTARY SCHOOL NO. 26 (Continued) **S109548224**

Completed Date: 06/14/2001

Completed Area Name: PROJECT WIDE
Completed Document Type: Phase 1
Completed Date: 12/22/1999

Completed Area Name: PROJECT WIDE
Completed Document Type: * Workplan
Completed Date: 08/21/2000

Completed Area Name: PROJECT WIDE
Completed Document Type: Environmental Oversight Agreement
Completed Date: 06/22/2000

Completed Area Name: PROJECT WIDE
Completed Document Type: Site Inspections/Visit (Non LUR)
Completed Date: 07/07/2000

Completed Area Name: PROJECT WIDE
Completed Document Type: Cost Recovery Closeout Memo
Completed Date: 06/18/2001

SCH:

Name: LIME ELEMENTARY SCHOOL NO. 26
Address: WALNUT AVENUE/BASELINE ROAD/KNOX AVENUE
City,State,Zip: FONTANA, CA 92335
Facility ID: 36010005
Site Type: School Investigation
Site Type Detail: School
Site Mgmt. Req.: NONE SPECIFIED
Acres: 10
National Priorities List: NO
Cleanup Oversight Agencies: SMBRP
Lead Agency: SMBRP
Lead Agency Description: DTSC - Site Cleanup Program
Supervisor: Mark Malinowski
Division Branch: Southern California Schools & Brownfields Outreach
Site Code: 404049
Assembly: 52
Senate: 20
Status: No Further Action
Status Date: 06/14/2001
Restricted Use: NO
Funding: School District
Latitude: 34.088
Longitude: -117.4645
APN: NONE SPECIFIED
Past Use: AGRICULTURAL - ROW CROPS
Potential COC: DDE, DDE, DDD
Confirmed COC: NONE SPECIFIED
Potential Description: SOIL
Alias Name: FONTANA UNIFIED SCHOOL DISTRICT
Alias Type: Alternate Name
Alias Name: FONTANA USD-ELEM SCH 26
Alias Type: Alternate Name

LIME ELEMENTARY SCHOOL NO. 26 (Continued) **S109548224**

Alias Name: FONTANA USD/LIME ELEMENTARY SCH/VCA
Alias Type: Alternate Name
Alias Name: LIME ELEMENTARY SCHOOL #26
Alias Type: Alternate Name
Alias Name: 404011
Alias Type: Project Code (Site Code)
Alias Name: 404049
Alias Type: Project Code (Site Code)
Alias Name: 36010005
Alias Type: Envirostor ID Number

Completed Info:
Completed Area Name: PROJECT WIDE
Completed Document Type: Cost Recovery Closeout Memo
Completed Date: 01/12/2000

Completed Area Name: PROJECT WIDE
Completed Document Type: Site Inspections/Visit (Non LUR)
Completed Date: 09/20/2000

Completed Area Name: PROJECT WIDE
Completed Document Type: Preliminary Endangerment Assessment Report
Completed Date: 06/14/2001

Completed Area Name: PROJECT WIDE
Completed Document Type: Phase 1
Completed Date: 12/22/1999

Completed Area Name: PROJECT WIDE
Completed Document Type: * Workplan
Completed Date: 08/21/2000

Completed Area Name: PROJECT WIDE
Completed Document Type: Environmental Oversight Agreement
Completed Date: 06/22/2000

Completed Area Name: PROJECT WIDE
Completed Document Type: Site Inspections/Visit (Non LUR)
Completed Date: 07/07/2000

Completed Area Name: PROJECT WIDE
Completed Document Type: Cost Recovery Closeout Memo
Completed Date: 06/18/2001

106
WSW
1/2-1
0.673 mi.
3551 ft.

Relative:
Lower

Actual:
1204 ft.

DICKS, AUTO WRECKING
15185 WHITTRAM AVE
FONTANA, CA 92335

ENVIROSTOR **S108746370**
AST **N/A**
CERS HAZ WASTE
CERS TANKS
NPDES
San Bern. Co. Permit
CIWQS
CERS

ENVIROSTOR:
Name: DICK'S AUTO WRECKING
Address: 15185 WHITTRAM AVE
City,State,Zip: FONTANA, CA 923353256

DICKS, AUTO WRECKING (Continued) **S108746370**

Facility ID:	60002902
Status:	Active
Status Date:	11/05/2019
Site Code:	401899
Site Type:	Corrective Action
Site Type Detailed:	Corrective Action
Acres:	0
NPL:	NO
Regulatory Agencies:	SMBRP
Lead Agency:	SMBRP
Program Manager:	Chia Rin Yen
Supervisor:	Yolanda Garza
Division Branch:	Southern California Schools & Brownfields Outreach
Assembly:	, 52
Senate:	, 20
Restricted Use:	NO
Site Mgmt Req:	NONE SPECIFIED
Funding:	Responsible Party
Latitude:	34.09573
Longitude:	-117.4739
APN:	NONE SPECIFIED
Past Use:	NONE SPECIFIED
Potential COC:	NONE SPECIFIED
Confirmed COC:	NONE SPECIFIED
Potential Description:	NONE SPECIFIED
Alias Name:	CAL000256490
Alias Type:	EPA Identification Number
Alias Name:	401899
Alias Type:	Project Code (Site Code)
Alias Name:	60002902
Alias Type:	Envirostor ID Number

Completed Info:

AST:

Name:	DICKS AUTO WRECKING
Address:	15185 WHITTRAM AVE
City/Zip:	FONTANA,92335
Owner:	HARRY HOTTEL
CERSID:	10038598
Facility ID:	FA0002733
Business Name:	DICKS, AUTO WRECKING
Phone:	(909) 823-7946
Fax:	(909) 823-8732
Mailing Address:	P.O. BOX 967
Mailing Address City:	FONTANA
Mailing Address State:	CA
Mailing Address Zip Code:	92334
Operator Name:	DICK'S AUTO WRECKERS
Operator Phone:	909 823-1529
Owner Phone:	909-971-7550
Owner Mail Address:	P.O. BOX 967
Owner State:	CA
Owner Country:	United States
Property Owner Name:	HARRY HOTTEL
Property Owner Phone:	909-989-9470

DICKS, AUTO WRECKING (Continued) **S108746370**

Property Owner Mailing Address: P.O. BOX 967
Property Owner City: FONTANA
Property Owner Stat : CA
Property Owner Zip Code: 92334
Property Owner Country: United States
EPAID: CAL000256490

CERS HAZ WASTE:
Name: DICKS, AUTO WRECKING
Address: 15185 WHITTRAM AVE
City,State,Zip: FONTANA, CA 92335
Site ID: 111514
CERS ID: 10038598
CERS Description: Hazardous Waste Generator

CERS TANKS:
Name: DICKS, AUTO WRECKING
Address: 15185 WHITTRAM AVE
City,State,Zip: FONTANA, CA 92335
Site ID: 111514
CERS ID: 10038598
CERS Description: Aboveground Petroleum Storage

NPDES:
Name: DICKS AUTO WRECKERS
Address: 15185 WHITTRAM AVE
City,State,Zip: FONTANA, CA 92335
Facility Status: Active
Region: 8
Agency Number: 0
Regulatory Measure ID: 431864
WDID: 8 36MR000044
Regulatory Measure Type: Enrollee
Program Type: Region 8 - Scrap Metal Permit
Effective Date Of Regulatory Measure: 10/19/2012
Discharge Address: 15185 Whittram Ave
Discharge Name: Dicks Auto Wreckers
Discharge City: Fontana
Discharge State: California
Discharge Zip: 92335

NPDES as of 03/2018:
Region: 8
Regulatory Measure ID: 431864
Regulatory Measure Type: Region 8 - Scrap Metal Permit
WDID: 8 36MR000044
Received Date: 10/10/2012
Processed Date: 10/19/2012
Status: Active
Status Date: 10/19/2012
Place Size: 5.23
Place Size Unit: Acres
Contact: Harry Hottel
Contact Title: Owner
Contact Phone: 909-823-1529
Contact Email: shottel@prodigy.net

DICKS, AUTO WRECKING (Continued) **S108746370**

Operator Name:	Dicks Auto Wreckers
Operator Address:	15185 Whittram Ave
Operator City:	Fontana
Operator State:	California
Operator Zip:	92335
Operator Contact:	Harry Hottel
Operator Contact Title:	Owner
Operator Contact Phone:	909-823-1529
Operator Contact Email:	shottel@prodigy.net
Operator Type:	Private Business
Developer State:	California
Emergency Phone:	951-236-7390
Dir Discharge Uswater Ind:	N
Receiving Water Name:	Santa Ana Basin
Certifier:	Harry Hottel
Certifier Title:	Owner
Certification Date:	10-OCT-12
Primary Sic:	5093-Scrap and Waste Materials

Status:	Active
Agency Number:	0
Region:	8
Regulatory Measure ID:	431864
Regulatory Measure Type:	Enrollee
WDID:	8 36MR000044
Program Type:	Region 8 - Scrap Metal Permit
Effective Date Of Regulatory Measure:	10/19/2012
Discharge Name:	Dicks Auto Wreckers
Discharge Address:	15185 Whittram Ave
Discharge City:	Fontana
Discharge State:	California
Discharge Zip:	92335

Name:	DICKS AUTO WRECKERS
Address:	15185 WHITTRAM AVE
City,State,Zip:	FONTANA, CA 92335
WDID:	8 36MR000044
Regulatory Measure Type:	Region 8 - Scrap Metal Permit
Status:	Active
Status Date:	12/19/2018
Operator Name:	Dicks Auto Wreckers
Operator Address:	15185 Whittram Ave
Operator City:	Fontana
Operator State:	California
Operator Zip:	92335

NPDES as of 03/2018:

Region:	8
Regulatory Measure ID:	431864
Regulatory Measure Type:	Region 8 - Scrap Metal Permit
WDID:	8 36MR000044
Received Date:	10/10/2012
Processed Date:	10/19/2012
Status:	Active
Status Date:	10/19/2012
Place Size:	5.23
Place Size Unit:	Acres

DICKS, AUTO WRECKING (Continued) **S108746370**

Contact:	Harry Hottel
Contact Title:	Owner
Contact Phone:	909-823-1529
Contact Email:	shottel@prodigy.net
Operator Name:	Dicks Auto Wreckers
Operator Address:	15185 Whittram Ave
Operator City:	Fontana
Operator State:	California
Operator Zip:	92335
Operator Contact:	Harry Hottel
Operator Contact Title:	Owner
Operator Contact Phone:	909-823-1529
Operator Contact Email:	shottel@prodigy.net
Operator Type:	Private Business
Developer State:	California
Emergency Phone:	951-236-7390
Dir Discharge Uswater Ind:	N
Receiving Water Name:	Santa Ana Basin
Certifier:	Harry Hottel
Certifier Title:	Owner
Certification Date:	10-OCT-12
Primary Sic:	5093-Scrap and Waste Materials
Status:	Active
Agency Number:	0
Region:	8
Regulatory Measure ID:	431864
Regulatory Measure Type:	Enrollee
WDID:	8 36MR000044
Program Type:	Region 8 - Scrap Metal Permit
Effective Date Of Regulatory Measure:	10/19/2012
Discharge Name:	Dicks Auto Wreckers
Discharge Address:	15185 Whittram Ave
Discharge City:	Fontana
Discharge State:	California
Discharge Zip:	92335

San Bern. Co. Permit:

Name:	DICKS, AUTO WRECKING
Address:	15185 WHITTRAM AVE
City,State,Zip:	FONTANA, CA 92335
Region:	SAN BERNARDINO
Facility ID:	FA0002733
Owner:	HARRY HOTTEL
Permit Number:	PT0026371
Permit Category:	APSA 1,320-10,000 GAL FAC CAPACITY
Facility Status:	ACTIVE
Expiration Date:	05/31/2020

Name:	DICKS, AUTO WRECKING
Address:	15185 WHITTRAM AVE
City,State,Zip:	FONTANA, CA 92335
Region:	SAN BERNARDINO
Facility ID:	FA0002733
Owner:	HARRY HOTTEL
Permit Number:	PT0007791

DICKS, AUTO WRECKING (Continued) **S108746370**

Permit Category: HAZARDOUS MATERIALS 4-10 CHEMICALS
Facility Status: ACTIVE
Expiration Date: 05/31/2020

Name: DICKS, AUTO WRECKING
Address: 15185 WHITTRAM AVE
City,State,Zip: FONTANA, CA 92335
Region: SAN BERNARDINO
Facility ID: FA0002733
Owner: HARRY HOTTEL
Permit Number: PT0007792
Permit Category: SMALL QUANTITY GENERATOR
Facility Status: ACTIVE
Expiration Date: 05/31/2020

Name: DICKS, AUTO WRECKING
Address: 15185 WHITTRAM AVE
City,State,Zip: FONTANA, CA 92335
Region: SAN BERNARDINO
Facility ID: FA0002733
Owner: HARRY HOTTEL
Permit Number: PT0023572
Permit Category: WASTE-GENERATING RECYCLER (ONSITE)
Facility Status: FEE EXEMPT
Expiration Date: 05/31/2014

CIWQS:

Name:	DICKS AUTO WRECKERS
Address:	15185 WHITTRAM AVE
City,State,Zip:	FONTANA, CA 92335
Agency:	Dicks Auto Wreckers
Agency Address:	15185 Whittram Ave, Fontana, CA 92335
Place/Project Type:	Industrial - Scrap and Waste Materials
SIC/NAICS:	5093
Region:	8
Program:	INDSTW
Regulatory Measure Status:	Active
Regulatory Measure Type:	Region 8 - Scrap Metal Permit
Order Number:	R8-2012-0012
WDID:	8 36MR000044
NPDES Number:	CAG618001
Effective Date:	10/19/2012
Enforcement Actions within 5 years:	4
Violations within 5 years:	1
Latitude:	34.09543
Longitude:	-117.473703

Name:	DICKS AUTO WRECKING
Address:	15185 WHITTRAM AVE
City,State,Zip:	FONTANA, CA 92335
Agency:	Dicks Auto Wrecking
Agency Address:	15185 Whittram Ave, Fontana, CA 92335
Place/Project Type:	Industrial - Motor Vehicle Parts, Used
SIC/NAICS:	5015
Region:	8
Program:	INDSTW
Regulatory Measure Status:	Terminated

DICKS, AUTO WRECKING (Continued) **S108746370**

Regulatory Measure Type:	Storm water industrial
Order Number:	2014-0057-DWQ
WDID:	8 36I004936
NPDES Number:	CAS000001
Effective Date:	04/07/1992
Termination Date:	01/22/2013
Enforcement Actions within 5 years:	0
Violations within 5 years:	0
Latitude:	34.09574
Longitude:	-117.47382

CERS:

Name:	DICKS, AUTO WRECKING
Address:	15185 WHITTRAM AVE
City,State,Zip:	FONTANA, CA 92335
Site ID:	111514
CERS ID:	10038598
CERS Description:	Chemical Storage Facilities

Violations:

Site ID:	111514
Site Name:	DICKS, AUTO WRECKING
Violation Date:	09-20-2016
Citation:	HSC 6.5 Multiple - California Health and Safety Code, Chapter 6.5, Section(s) Multiple
Violation Description:	Hazardous Waste Generator Program - Operations/Maintenance - General
Violation Notes:	Returned to compliance on 12/12/2016. Failure to manage hazardous waste lawfully (CHSC 25154) SIGNED C OF C STATEMENT RECEIVED ON 12/12/2016.
Violation Division:	San Bernardino County Fire Department
Violation Program:	HW
Violation Source:	CERS

Site ID:	111514
Site Name:	DICKS, AUTO WRECKING
Violation Date:	09-20-2016
Citation:	HSC 6.5 Multiple - California Health and Safety Code, Chapter 6.5, Section(s) Multiple
Violation Description:	Hazardous Waste Generator Program - Operations/Maintenance - General
Violation Notes:	Returned to compliance on 12/12/2016. Hazardous waste accumulation time exceeded (CCR 66262.34(a)) CONTAINERS OF OIL/ABSORBENT WASTE STORED IN THE SCALE YARD APPEAR TO HAVE EXCEEDED THE MAXIMUM ALLOWABLE STORAGE TIME FOR HAZARDOUS WASTE STORAGE. SIGNED C OF C STATEMENT RECEIVED ON 12/12/2016.
Violation Division:	San Bernardino County Fire Department
Violation Program:	HW
Violation Source:	CERS

Site ID:	111514
Site Name:	DICKS, AUTO WRECKING
Violation Date:	09-20-2016
Citation:	HSC 6.5 Multiple - California Health and Safety Code, Chapter 6.5, Section(s) Multiple
Violation Description:	Hazardous Waste Generator Program - Operations/Maintenance - General
Violation Notes:	Returned to compliance on 12/12/2016. Failure to operate and maintain facility to prevent a fire, spill or release (CCR 66265.31) SIGNED C OF C STATEMENT RECEIVED ON 12/12/2016.

DICKS, AUTO WRECKING (Continued) **S108746370**

Violation Division:	San Bernardino County Fire Department
Violation Program:	HW
Violation Source:	CERS
Site ID:	111514
Site Name:	DICKS, AUTO WRECKING
Violation Date:	08-28-2013
Citation:	HSC 6.67 Multiple - California Health and Safety Code, Chapter 6.67, Section(s) Multiple
Violation Description:	Haz Waste Generator Program - Administration/Documentation - General
Violation Notes:	Returned to compliance on 01/27/2017. Failure to notify local agency of onsite recycling (CHSC MULTIPLE)
Violation Division:	San Bernardino County Fire Department
Violation Program:	HWRecycler
Violation Source:	CERS
Site ID:	111514
Site Name:	DICKS, AUTO WRECKING
Violation Date:	09-20-2016
Citation:	HSC 6.67 25270.4.5(a) - California Health and Safety Code, Chapter 6.67, Section(s) 25270.4.5(a)
Violation Description:	Failure to provide the following training to all oil-handling personnel: 1. Operation and maintenance of equipment to prevent discharges. 2. Discharge procedure protocols. 3. Applicable pollution control laws, rules, and regulations. 4. General facility operations. 5. Contents of the SPCC Plan.
Violation Notes:	Returned to compliance on 12/12/2016. SIGNED C OF C STATEMENT RECEIVED ON 12/12/2016.
Violation Division:	San Bernardino County Fire Department
Violation Program:	APSA
Violation Source:	CERS
Site ID:	111514
Site Name:	DICKS, AUTO WRECKING
Violation Date:	09-20-2016
Citation:	HSC 6.67 25270.4.5(a) - California Health and Safety Code, Chapter 6.67, Section(s) 25270.4.5(a)
Violation Description:	Failure to prepare and implement a Spill Prevention Control and Countermeasure (SPCC) Plan.
Violation Notes:	Returned to compliance on 12/12/2016. SIGNED C OF C STATEMENT RECEIVED ON 12/12/2016.
Violation Division:	San Bernardino County Fire Department
Violation Program:	APSA
Violation Source:	CERS
Site ID:	111514
Site Name:	DICKS, AUTO WRECKING
Violation Date:	09-20-2016
Citation:	HSC 6.5 Multiple - California Health and Safety Code, Chapter 6.5, Section(s) Multiple
Violation Description:	Hazardous Waste Generator Program - Administration/Documentation - General
Violation Notes:	Returned to compliance on 01/27/2017. Failure to notify local agency of onsite recycling (CHSC MULTIPLE) SUBMIT RECYCLABLE MATERIAL REPORTS TO THE "CERS" DATABASE. SUBMIT THE SIGNED CERTIFICATE OF COMPLIANCE TO THIS AGENCY TO SHOW THAT THIS VIOLATION HAS BEEN CORRECTED. RMR COMPLETED FORM UPLOADED TO THE "CERS" DATABASE ON 1/27/2017.

DICKS, AUTO WRECKING (Continued) **S108746370**

Violation Division: San Bernardino County Fire Department
Violation Program: HWRecycler
Violation Source: CERS

Site ID: 111514
Site Name: DICKS, AUTO WRECKING
Violation Date: 09-20-2016
Citation: HSC 6.67 25270.4.5(a) - California Health and Safety Code, Chapter 6.67, Section(s) 25270.4.5(a)
Violation Description: "Failure to amend the SPCC Plan within 6 months: 1. When the facility has had a change in design, construction, operation, or maintenance which affects the facilityG s discharge potential. AND/OR 2. To include more effective proven technology at the time of the 5-year SPCC Plan review and evaluation."
Violation Notes: Returned to compliance on 12/12/2016. SIGNED C OF C STATEMENT RECEIVED ON 12/12/2016.
Violation Division: San Bernardino County Fire Department
Violation Program: APSA
Violation Source: CERS

Site ID: 111514
Site Name: DICKS, AUTO WRECKING
Violation Date: 09-20-2016
Citation: HSC 6.5 Multiple - California Health and Safety Code, Chapter 6.5, Section(s) Multiple
Violation Description: Hazardous Waste Generator Program - Operations/Maintenance - General
Violation Notes: Returned to compliance on 12/12/2016. Failure to inspect Hazardous Waste tank (CCR 66265.195) USED OIL TANK DAILY INSPECTION RECORDS ARE NOT BEING MAINTAINED. SIGNED C OF C STATEMENT RECEIVED ON 12/12/2016.
Violation Division: San Bernardino County Fire Department
Violation Program: HW
Violation Source: CERS

Site ID: 111514
Site Name: DICKS, AUTO WRECKING
Violation Date: 09-20-2016
Citation: HSC 6.5 Multiple - California Health and Safety Code, Chapter 6.5, Section(s) Multiple
Violation Description: Hazardous Waste Generator Program - Operations/Maintenance - General
Violation Notes: Returned to compliance on 12/12/2016. Failure to label hazardous waste containers (CCR 66262.34(f)(3)) CONTAINERS OF OIL/ABSORBENT WASTE STORED IN THE SCALE YARD LACKED TH REQUIRED HAZARDOUS WASTE LABELING. SIGNED C OF C STATEMENT RECEIVED ON 12/12/2016.
Violation Division: San Bernardino County Fire Department
Violation Program: HW
Violation Source: CERS

Site ID: 111514
Site Name: DICKS, AUTO WRECKING
Violation Date: 09-20-2016
Citation: HSC 6.5 Multiple - California Health and Safety Code, Chapter 6.5, Section(s) Multiple
Violation Description: Hazardous Waste Generator Program - Operations/Maintenance - General
Violation Notes: Returned to compliance on 12/12/2016. Failure to note accumulation start date on labels (CCR 66262.34(f)(2)) CONTAINERS OF OIL/ABSORBENT WASTE STORED IN THE SCALE YARD LACKED TH REQUIRED HAZARDOUS WASTE LABELING. SIGNED C OF C STATEMENT RECEIVED ON 12/12/2016.

DICKS, AUTO WRECKING (Continued) **S108746370**

Violation Division:	San Bernardino County Fire Department
Violation Program:	HW
Violation Source:	CERS
Site ID:	111514
Site Name:	DICKS, AUTO WRECKING
Violation Date:	08-28-2013
Citation:	HSC 6.95 25510 - California Health and Safety Code, Chapter 6.95, Section(s) 25510
Violation Description:	Failure to update hazardous material inventory within 30 days when one of the following occurs: A 100 percent or more increase in the quantity of a previously disclosed material. Any handling of a previously undisclosed hazardous materials A change of business address, business ownership, or business name.
Violation Notes:	Returned to compliance on 12/12/2016.
Violation Division:	San Bernardino County Fire Department
Violation Program:	HMRRP
Violation Source:	CERS
Site ID:	111514
Site Name:	DICKS, AUTO WRECKING
Violation Date:	09-20-2016
Citation:	HSC 6.67 25270.4.5(a) - California Health and Safety Code, Chapter 6.67, Section(s) 25270.4.5(a)
Violation Description:	Failure to comply with one or more of the following requirements: 1. Have record of inspections and integrity tests signed by the appropriate supervisor or inspector. 2. Keep written procedures and records of inspections and integrity tests for at least three years. 3. Keep comparison records.
Violation Notes:	Returned to compliance on 12/12/2016. SIGNED C OF C STATEMENT RECEIVED ON 12/12/2016.
Violation Division:	San Bernardino County Fire Department
Violation Program:	APSA
Violation Source:	CERS
Site ID:	111514
Site Name:	DICKS, AUTO WRECKING
Violation Date:	09-20-2016
Citation:	HSC 6.5 Multiple - California Health and Safety Code, Chapter 6.5, Section(s) Multiple
Violation Description:	Hazardous Waste Generator Program - Operations/Maintenance - General
Violation Notes:	Returned to compliance on 12/12/2016. Failure to store hazardous waste in sound containers (CCR 66265.171) TWO 55-GALLON CONTAINERS OF OIL/ABSORBENT WASTE STORED IN THE SCALE YARD HAVE SEVERE DENTING. SIGNED C OF C STATEMENT RECEIVED ON 12/12/2016.
Violation Division:	San Bernardino County Fire Department
Violation Program:	HW
Violation Source:	CERS
Site ID:	111514
Site Name:	DICKS, AUTO WRECKING
Violation Date:	09-20-2016
Citation:	HSC 6.5 25143.9 - California Health and Safety Code, Chapter 6.5, Section(s) 25143.9
Violation Description:	Failure to manage a recyclable material pursuant to HSC 6.5 25143.2(b), (c), or (d).
Violation Notes:	Returned to compliance on 01/27/2017. THE FACILITY RECYCLABLE MATERIAL

DICKS, AUTO WRECKING (Continued) **S108746370**

REPORTS FOR 2016 AND 2012 WERE NOT AVAILABLE FOR EXAMINATION. ALSO, THE USED COOLANT 55-GALLON CONTAINERS WERE NOT LABELED AS EXCLUDED RECYCLABLE MATERIAL. SUBMIT THE REPORTS TO THE "CERS" DATABASE AND LAWFULLY LABEL AND MANAGE THE USED COOLANT THAT IS BEING RECYCLED. RMR COMPLETED FORM UPLOADED TO THE "CERS" DATABASE ON 1/27/2017.

Violation Division: San Bernardino County Fire Department
Violation Program: HW
Violation Source: CERS

Site ID: 111514
Site Name: DICKS, AUTO WRECKING
Violation Date: 08-28-2013
Citation: HSC 6.67 Multiple - California Health and Safety Code, Chapter 6.67, Section(s) Multiple
Violation Description: Haz Waste Generator Program - Operations/Maintenance - General
Violation Notes: Returned to compliance on 12/12/2016. Failure to manage hazardous waste lawfully (CHSC 25154)
Violation Division: San Bernardino County Fire Department
Violation Program: HW
Violation Source: CERS

Site ID: 111514
Site Name: DICKS, AUTO WRECKING
Violation Date: 08-28-2013
Citation: HSC 6.67 Multiple - California Health and Safety Code, Chapter 6.67, Section(s) Multiple
Violation Description: Haz Waste Generator Program - Operations/Maintenance - General
Violation Notes: Returned to compliance on 12/12/2016. Failure to complete hazardous waste labels (CCR 66262.34(f)(3))
Violation Division: San Bernardino County Fire Department
Violation Program: HW
Violation Source: CERS

Site ID: 111514
Site Name: DICKS, AUTO WRECKING
Violation Date: 09-20-2016
Citation: HSC 6.95 25508(a)(1) - California Health and Safety Code, Chapter 6.95, Section(s) 25508(a)(1)
Violation Description: Failure to complete and electronically submit a business plan when storing/handling a hazardous material at or above reportable quantities.
Violation Notes: Returned to compliance on 11/11/2016. NO "CERS" BUSINESS PLAN HAS BEEN ESTABLISHED. CERS BUSINESS PLAN SUBMITTED.
Violation Division: San Bernardino County Fire Department
Violation Program: HMRRP
Violation Source: CERS

Site ID: 111514
Site Name: DICKS, AUTO WRECKING
Violation Date: 08-28-2013
Citation: HSC 6.67 Multiple - California Health and Safety Code, Chapter 6.67, Section(s) Multiple
Violation Description: Haz Waste Generator Program - Operations/Maintenance - General
Violation Notes: Returned to compliance on 12/12/2016. Failure to operate and maintain facility to prevent a fire, spill or release (CCR 66265.31)
Violation Division: San Bernardino County Fire Department
Violation Program: HW

DICKS, AUTO WRECKING (Continued) **S108746370**

Violation Source: CERS

Site ID: 111514
Site Name: DICKS, AUTO WRECKING
Violation Date: 09-20-2016
Citation: HSC 6.95 25508.2 - California Health and Safety Code, Chapter 6.95, Section(s) 25508.2
Violation Description: Failure to annually review and electronically certify that the business plan is complete and accurate on or before the annual due date.
Violation Notes: Returned to compliance on 11/11/2016. CERS BUSINESS PLAN SUBMITTED.
Violation Division: San Bernardino County Fire Department
Violation Program: HMRRP
Violation Source: CERS

Site ID: 111514
Site Name: DICKS, AUTO WRECKING
Violation Date: 08-28-2013
Citation: HSC 6.67 Multiple - California Health and Safety Code, Chapter 6.67, Section(s) Multiple
Violation Description: Haz Waste Generator Program - Operations/Maintenance - General
Violation Notes: Returned to compliance on 12/12/2016. Failure to note accumulation start date on labels (CCR 66262.34(f)(2))
Violation Division: San Bernardino County Fire Department
Violation Program: HW
Violation Source: CERS

Evaluation:
Eval General Type: Compliance Evaluation Inspection
Eval Date: 08-28-2013
Violations Found: Yes
Eval Type: Routine done by local agency
Eval Notes: REGULAR INSPECTION.
Eval Division: San Bernardino County Fire Department
Eval Program: HMRRP
Eval Source: CERS

Eval General Type: Compliance Evaluation Inspection
Eval Date: 08-28-2013
Violations Found: Yes
Eval Type: Routine done by local agency
Eval Notes: REGULAR INSPECTION.
Eval Division: San Bernardino County Fire Department
Eval Program: HW
Eval Source: CERS

Eval General Type: Compliance Evaluation Inspection
Eval Date: 09-20-2016
Violations Found: Yes
Eval Type: Routine done by local agency
Eval Notes: REGULAR INSPECTION.
Eval Division: San Bernardino County Fire Department
Eval Program: HW
Eval Source: CERS

Eval General Type: Compliance Evaluation Inspection
Eval Date: 09-20-2016

DICKS, AUTO WRECKING (Continued) **S108746370**

Violations Found:	Yes
Eval Type:	Routine done by local agency
Eval Notes:	REGULAR INSPECTION.
Eval Division:	San Bernardino County Fire Department
Eval Program:	HMRRP
Eval Source:	CERS
Eval General Type:	Compliance Evaluation Inspection
Eval Date:	08-28-2013
Violations Found:	No
Eval Type:	Routine done by local agency
Eval Notes:	REGULAR INSPECTION.
Eval Division:	San Bernardino County Fire Department
Eval Program:	APSA
Eval Source:	CERS
Eval General Type:	Compliance Evaluation Inspection
Eval Date:	08-28-2013
Violations Found:	Yes
Eval Type:	Routine done by local agency
Eval Notes:	REGULAR INSPECTION.
Eval Division:	San Bernardino County Fire Department
Eval Program:	HWRecycler
Eval Source:	CERS
Eval General Type:	Compliance Evaluation Inspection
Eval Date:	09-20-2016
Violations Found:	Yes
Eval Type:	Routine done by local agency
Eval Notes:	REGULAR INSPECTION.
Eval Division:	San Bernardino County Fire Department
Eval Program:	APSA
Eval Source:	CERS
Eval General Type:	Compliance Evaluation Inspection
Eval Date:	09-20-2016
Violations Found:	Yes
Eval Type:	Routine done by local agency
Eval Notes:	REGULAR INSPECTION.
Eval Division:	San Bernardino County Fire Department
Eval Program:	HWRecycler
Eval Source:	CERS

Enforcement Action:

Site ID:	111514
Site Name:	DICKS, AUTO WRECKING
Site Address:	15185 WHITTRAM AVE
Site City:	FONTANA
Site Zip:	92335
Enf Action Date:	08-28-2013
Enf Action Type:	Notice of Violation (Unified Program)
Enf Action Description:	Notice of Violation Issued by the Inspector at the Time of Inspection
Enf Action Division:	San Bernardino County Fire Department
Enf Action Program:	HMRRP
Enf Action Source:	CERS
Site ID:	111514

DICKS, AUTO WRECKING (Continued) **S108746370**

Site Name: DICKS, AUTO WRECKING
Site Address: 15185 WHITTRAM AVE
Site City: FONTANA
Site Zip: 92335
Enf Action Date: 08-28-2013
Enf Action Type: Notice of Violation (Unified Program)
Enf Action Description: Notice of Violation Issued by the Inspector at the Time of Inspection
Enf Action Division: San Bernardino County Fire Department
Enf Action Program: HW
Enf Action Source: CERS

Site ID: 111514
Site Name: DICKS, AUTO WRECKING
Site Address: 15185 WHITTRAM AVE
Site City: FONTANA
Site Zip: 92335
Enf Action Date: 08-28-2013
Enf Action Type: Notice of Violation (Unified Program)
Enf Action Description: Notice of Violation Issued by the Inspector at the Time of Inspection
Enf Action Division: San Bernardino County Fire Department
Enf Action Program: HWRecycler
Enf Action Source: CERS

Site ID: 111514
Site Name: DICKS, AUTO WRECKING
Site Address: 15185 WHITTRAM AVE
Site City: FONTANA
Site Zip: 92335
Enf Action Date: 09-20-2016
Enf Action Type: Notice of Violation (Unified Program)
Enf Action Description: Notice of Violation Issued by the Inspector at the Time of Inspection
Enf Action Division: San Bernardino County Fire Department
Enf Action Program: APSA
Enf Action Source: CERS

Site ID: 111514
Site Name: DICKS, AUTO WRECKING
Site Address: 15185 WHITTRAM AVE
Site City: FONTANA
Site Zip: 92335
Enf Action Date: 09-20-2016
Enf Action Type: Notice of Violation (Unified Program)
Enf Action Description: Notice of Violation Issued by the Inspector at the Time of Inspection
Enf Action Division: San Bernardino County Fire Department
Enf Action Program: HMRRP
Enf Action Source: CERS

Site ID: 111514
Site Name: DICKS, AUTO WRECKING
Site Address: 15185 WHITTRAM AVE
Site City: FONTANA
Site Zip: 92335
Enf Action Date: 09-20-2016
Enf Action Type: Notice of Violation (Unified Program)
Enf Action Description: Notice of Violation Issued by the Inspector at the Time of Inspection
Enf Action Division: San Bernardino County Fire Department
Enf Action Program: HW

DICKS, AUTO WRECKING (Continued) **S108746370**

Enf Action Source: CERS

Site ID: 111514
Site Name: DICKS, AUTO WRECKING
Site Address: 15185 WHITTRAM AVE
Site City: FONTANA
Site Zip: 92335
Enf Action Date: 09-20-2016
Enf Action Type: Notice of Violation (Unified Program)
Enf Action Description: Notice of Violation Issued by the Inspector at the Time of Inspection
Enf Action Division: San Bernardino County Fire Department
Enf Action Program: HWRecycler
Enf Action Source: CERS

Coordinates:
Site ID: 111514
Facility Name: DICKS, AUTO WRECKING
Env Int Type Code: HWG
Program ID: 10038598
Ref Point Type Desc: Unknown
Latitude: 34.095184
Longitude: -117.474007

Affiliation:
Affiliation Type Desc: CUPA District
Entity Name: San Bernardino County Fire
Affiliation Address: 620 South E Street
Affiliation City: San Bernardino
Affiliation State: CA
Affiliation Zip: 92415-0153
Affiliation Phone: (909) 386-8401

Affiliation Type Desc: Environmental Contact
Entity Name: GBC CONSTRUCTION
Affiliation Address: 9333 GOLDEN ST
Affiliation City: ALTA LOMA
Affiliation State: CA
Affiliation Zip: 91736

Affiliation Type Desc: Identification Signer
Entity Name: HARRY HOTTEL
Entity Title: OWNER

Affiliation Type Desc: Facility Mailing Address
Entity Name: Mailing Address
Affiliation Address: P.O. BOX 967
Affiliation City: FONTANA
Affiliation State: CA
Affiliation Zip: 92334

Affiliation Type Desc: Parent Corporation
Entity Name: DICKS, AUTO WRECKING

Affiliation Type Desc: Document Preparer
Entity Name: TRICIA CASSIDY

DICKS, AUTO WRECKING (Continued) **S108746370**

Affiliation Type Desc:	Legal Owner
Entity Name:	HARRY HOTTEL
Affiliation Address:	P.O. BOX 967
Affiliation City:	FONTANA
Affiliation State:	CA
Affiliation Country:	United States
Affiliation Zip:	92334-9233
Affiliation Phone:	(909) 971-7550
Affiliation Type Desc:	Operator
Entity Name:	DICK'S AUTO WRECKERS
Affiliation Phone:	(909) 823-1529
Affiliation Type Desc:	Property Owner
Entity Name:	HARRY HOTTEL
Affiliation Address:	P.O. BOX 967
Affiliation City:	FONTANA
Affiliation State:	CA
Affiliation Country:	United States
Affiliation Zip:	92334
Affiliation Phone:	(909) 989-9470

Name:	DICKS AUTO WRECKERS
Address:	15185 WHITTRAM AVE
City,State,Zip:	FONTANA, CA 92335
Site ID:	530576
CERS ID:	819671
CERS Description:	Industrial Facility Storm Water

Violations:

Site ID:	530576
Site Name:	Dicks Auto Wreckers
Violation Date:	08-19-2019
Citation:	R8-2012-0012 - Scrap Metal Recyclers Permit
Violation Description:	SW - Deficient BMP Implementation
Violation Notes:	Sediment was observed being tracked off the facility and onto Whittram Avenue from the northwestern gate, and tire marks were observed leaving the (central) northern gate. The majority of the facility remained unpaved. Various mechanical parts were observed on the southern side of the facility and stored on dirt surfaces.
Violation Division:	Water Boards
Violation Program:	INDSTW
Violation Source:	SMARTS
Site ID:	530576
Site Name:	Dicks Auto Wreckers
Violation Date:	10-01-2012
Citation:	R8-2012-0012 - Scrap Metal Recyclers Permit
Violation Description:	SW - Failure to Obtain Permit
Violation Notes:	Failure to obtain SMP coverage.
Violation Division:	Water Boards
Violation Program:	INDSTW
Violation Source:	SMARTS

Evaluation:

Eval General Type:	Compliance Evaluation Inspection

DICKS, AUTO WRECKING (Continued) **S108746370**

Eval Date:	08-19-2019
Violations Found:	Yes
Eval Type:	Industrial Storm Water Compliance Evaluation
Eval Notes:	Staff met with Tricia Cassidy, the self-identified office manager. The SWPPP, training records, sweeping logs, monthly inspection reports, and rain event action plans were provided to staff. According to the 2018-2019 Annual Report, storm water samples where not collected or analyzed because there has not been a discharge. Ms. Cassidy explained that the storm water from the central and western side of the facility flows towards the south side of the facility and tends to pool where it infiltrates into the gravel beds or naturally evaporates. The storm water from the eastern side of the facility flows towards an underground conveyance system which flows directly to facility clarifier on the southeastern side. A site walk was conducted where Ms. Cassidy provided consent to conduct the inspection as well as to take photographs. There were various sections of the facility that remained unpaved for the majority of the site. Sediment was observed being tracked off the facility and onto Whittram Avenue from the northwestern gate, and tire marks were observed leaving the (central) northern gate. Various mechanical parts were observed on the southern side of the facility and stored on dirt surfaces. Ms. Cassidy stated that the mechanical parts are covered under a tarp when it rains.
Eval Division:	Water Boards
Eval Program:	INDSTW
Eval Source:	SMARTS

Eval General Type:	Compliance Evaluation Inspection
Eval Date:	10-27-2015
Violations Found:	No
Eval Type:	Industrial Storm Water Compliance Evaluation
Eval Notes:	Much of the area appeared to be unpaved. When I stated the requirement, I was told that the operations are on paved areas. I noted much dirt and asked that they should expose paved surfaces. There are no drains on site all flow is surface flow. They asked of the permit exemption since they do not discharge. I was also presented with a 100year hydrological study. I stated to them that only uncontaminated storm water is allowed to be infiltrated. In regards to sampling, there is no sampling person on site since there has not been any discharge (according to permittee). In regards to their SWPPP, a) Sweeping log present b) REAP present (checklist) c) QAPP on hand d) Visual inspection reports present (last one, 8/12/2015) Harry (LRP) stated that -+ his facility (East end) will be rented out by December 2015 He also stated that the other half (west end) might be closed by mid-2016.
Eval Division:	Water Boards
Eval Program:	INDSTW
Eval Source:	SMARTS

Enforcement Action:

Site ID:	530576
Site Name:	Dicks Auto Wreckers
Site Address:	15185 WHITTRAM AVE
Site City:	FONTANA
Site Zip:	92335
Enf Action Date:	10-01-2012
Enf Action Type:	Staff Enforcement Letter
Enf Action Description:	Staff Enforcement Letter

DICKS, AUTO WRECKING (Continued) **S108746370**

Enf Action Notes: Failure to obtain SMP coverage.
Enf Action Division: Water Boards
Enf Action Program: INDSTW
Enf Action Source: SMARTS

Site ID: 530576
Site Name: Dicks Auto Wreckers
Site Address: 15185 WHITTRAM AVE
Site City: FONTANA
Site Zip: 92335
Enf Action Date: 10-02-2019
Enf Action Type: Staff Enforcement Letter
Enf Action Description: Staff Enforcement Letter
Enf Action Notes: A Notice of Violation was issued on October 2, 2019. The NOV addressed the deficient BMP implementation and an insufficient SWPPP.
Enf Action Division: Water Boards
Enf Action Program: INDSTW
Enf Action Source: SMARTS

Site ID: 530576
Site Name: Dicks Auto Wreckers
Site Address: 15185 WHITTRAM AVE
Site City: FONTANA
Site Zip: 92335
Enf Action Date: 11-05-2019
Enf Action Type: Staff Enforcement Letter
Enf Action Description: Staff Enforcement Letter
Enf Action Notes: A Notice of Violation (NOV) was issued on November 5, 2019. The NOV addressed the deficient BMP implementation and an insufficient SWPPP. The NOV response due date is November 18, 2019.
Enf Action Division: Water Boards
Enf Action Program: INDSTW
Enf Action Source: SMARTS

Site ID: 530576
Site Name: Dicks Auto Wreckers
Site Address: 15185 WHITTRAM AVE
Site City: FONTANA
Site Zip: 92335
Enf Action Date: 11-27-2019
Enf Action Type: Staff Enforcement Letter
Enf Action Description: Staff Enforcement Letter
Enf Action Notes: A Regional Board Response regarding the Notice of Violation was issued on November 27, 2019.
Enf Action Division: Water Boards
Enf Action Program: INDSTW
Enf Action Source: SMARTS

Affiliation:
Affiliation Type Desc: Owner/Operator
Entity Name: Dicks Auto Wreckers
Entity Title: Operator
Affiliation Address: 15185 Whittram Ave
Affiliation City: Fontana
Affiliation State: CA
Affiliation Zip: 92335

107
SSW
1/2-1
0.713 mi.
3765 ft.

PROPOSED MIDDLE SCHOOL SITE 8 (C-1)
CATAWBA AND POPLAR AVENUES
FONTANA, CA 92335

ENVIROSTOR **S118757366**
SCH **N/A**

Relative:
Lower

Actual:
1174 ft.

ENVIROSTOR:

Name:	PROPOSED MIDDLE SCHOOL SITE 8 (C-1)
Address:	CATAWBA AND POPLAR AVENUES
City,State,Zip:	FONTANA, CA 92335
Facility ID:	70000077
Status:	No Action Required
Status Date:	06/14/2006
Site Code:	404659
Site Type:	School Investigation
Site Type Detailed:	School
Acres:	31
NPL:	NO
Regulatory Agencies:	SMBRP
Lead Agency:	SMBRP
Program Manager:	S. Steven Hariri
Supervisor:	Shahir Haddad
Division Branch:	Southern California Schools & Brownfields Outreach
Assembly:	52
Senate:	20
Restricted Use:	NO
Site Mgmt Req:	NONE SPECIFIED
Funding:	School District
Latitude:	34.0872
Longitude:	-117.4642
APN:	NONE SPECIFIED
Past Use:	NONE
Potential COC:	NONE SPECIFIED No Contaminants found
Confirmed COC:	No Contaminants found
Potential Description:	NMA
Alias Name:	404659
Alias Type:	Project Code (Site Code)
Alias Name:	70000077
Alias Type:	Envirostor ID Number

Completed Info:

Completed Area Name:	PROJECT WIDE
Completed Document Type:	Cost Recovery Closeout Memo
Completed Date:	05/12/2006
Completed Area Name:	PROJECT WIDE
Completed Document Type:	Environmental Oversight Agreement
Completed Date:	10/26/2005

SCH:

Name:	PROPOSED MIDDLE SCHOOL SITE 8 (C-1)
Address:	CATAWBA AND POPLAR AVENUES
City,State,Zip:	FONTANA, CA 92335
Facility ID:	70000077
Site Type:	School Investigation
Site Type Detail:	School
Site Mgmt. Req.:	NONE SPECIFIED

PROPOSED MIDDLE SCHOOL SITE 8 (C-1) (Continued) **S118757366**

Acres:	31
National Priorities List:	NO
Cleanup Oversight Agencies:	SMBRP
Lead Agency:	SMBRP
Lead Agency Description:	DTSC - Site Cleanup Program
Project Manager:	S. Steven Hariri
Supervisor:	Shahir Haddad
Division Branch:	Southern California Schools & Brownfields Outreach
Site Code:	404659
Assembly:	52
Senate:	20
Status:	No Action Required
Status Date:	06/14/2006
Restricted Use:	NO
Funding:	School District
Latitude:	34.0872
Longitude:	-117.4642
APN:	NONE SPECIFIED
Past Use:	NONE
Potential COC:	NONE SPECIFIED, No Contaminants found
Confirmed COC:	No Contaminants found
Potential Description:	NMA
Alias Name:	404659
Alias Type:	Project Code (Site Code)
Alias Name:	70000077
Alias Type:	Envirostor ID Number

Completed Info:

Completed Area Name:	PROJECT WIDE
Completed Document Type:	Cost Recovery Closeout Memo
Completed Date:	05/12/2006
Completed Area Name:	PROJECT WIDE
Completed Document Type:	Environmental Oversight Agreement
Completed Date:	10/26/2005

108
NW
1/2-1
0.980 mi.
5177 ft.

PROPOSED MIDDLE SCHOOL 8.5 SITE **ENVIROSTOR** **S108407557**
NORTHEAST INTERSECTION BETWEEN HEMLOCK AVENUE AND HILTON DRI **SCH** **N/A**
FONTANA, CA 92336

Relative:
Higher

Actual:
1281 ft.

ENVIROSTOR:

Name:	PROPOSED MIDDLE SCHOOL 8.5 SITE
Address:	NORTHEAST INTERSECTION BETWEEN HEMLOCK AVENUE AND HILTON DRIVE
City,State,Zip:	FONTANA, CA 92336
Facility ID:	60000516
Status:	Inactive - Withdrawn
Status Date:	01/22/2007
Site Code:	404732
Site Type:	School Investigation
Site Type Detailed:	School
Acres:	23
NPL:	NO
Regulatory Agencies:	SMBRP
Lead Agency:	SMBRP
Program Manager:	Aslam Shareef

PROPOSED MIDDLE SCHOOL 8.5 SITE (Continued) **S108407557**

Supervisor: Shahir Haddad
Division Branch: Southern California Schools & Brownfields Outreach
Assembly: 47
Senate: 20
Restricted Use: NO
Site Mgmt Req: NONE SPECIFIED
Funding: School District
Latitude: 34.1092
Longitude: -117.4746
APN: NONE SPECIFIED
Past Use: AGRICULTURAL - ROW CROPS, METAL FINISHING, RAILROAD RIGHT OF WAY
Potential COC: Chlordane DDD DDE DDT TPH-MOTOR OIL Polynuclear aromatic hydrocarbons (PAHs
Confirmed COC: 30472-NO 30004-NO 30006-NO 30007-NO 30008-NO 3002502-NO
Potential Description: SOIL
Alias Name: 404732
Alias Type: Project Code (Site Code)
Alias Name: 60000516
Alias Type: Envirostor ID Number

Completed Info:
Completed Area Name: PROJECT WIDE
Completed Document Type: Environmental Oversight Agreement
Completed Date: 01/22/2007

Completed Area Name: PROJECT WIDE
Completed Document Type: Other Report
Completed Date: 12/26/2006
Comments: PhaseI received as a background information for PEA

SCH:

Name: PROPOSED MIDDLE SCHOOL 8.5 SITE
Address: NORTHEAST INTERSECTION BETWEEN HEMLOCK AVENUE AND HILTON DRIVE
City,State,Zip: FONTANA, CA 92336
Facility ID: 60000516
Site Type: School Investigation
Site Type Detail: School
Site Mgmt. Req.: NONE SPECIFIED
Acres: 23
National Priorities List: NO
Cleanup Oversight Agencies: SMBRP
Lead Agency: SMBRP
Lead Agency Description: DTSC - Site Cleanup Program
Project Manager: Aslam Shareef
Supervisor: Shahir Haddad
Division Branch: Southern California Schools & Brownfields Outreach
Site Code: 404732
Assembly: 47
Senate: 20
Status: Inactive - Withdrawn
Status Date: 01/22/2007
Restricted Use: NO
Funding: School District
Latitude: 34.1092
Longitude: -117.4746

PROPOSED MIDDLE SCHOOL 8.5 SITE (Continued) **S108407557**

APN:	NONE SPECIFIED
Past Use:	AGRICULTURAL - ROW CROPS, METAL FINISHING, RAILROAD RIGHT OF WAY
Potential COC:	Chlordane, DDD, DDE, DDT, TPH-MOTOR OIL, Polynuclear aromatic hydrocarbons (PAHs
Confirmed COC:	30472-NO, 30004-NO, 30006-NO, 30007-NO, 30008-NO, 3002502-NO
Potential Description:	SOIL
Alias Name:	404732
Alias Type:	Project Code (Site Code)
Alias Name:	60000516
Alias Type:	Envirostor ID Number

Completed Info:

Completed Area Name:	PROJECT WIDE
Completed Document Type:	Environmental Oversight Agreement
Completed Date:	01/22/2007

Completed Area Name:	PROJECT WIDE
Completed Document Type:	Other Report
Completed Date:	12/26/2006
Comments:	PhaseI received as a background information for PEA

Count: 5 records. ORPHAN SUMMARY

City	EDR ID	Site Name	Site Address	Zip	Database(s)
FONTANA	S107537508		ALMERA ST, NO OF ARROW ROUTE	92335	CDL
FONTANA	S107537509		ALMERIA AVE, NO OF FOOTHILL BL	92335	CDL
FONTANA	S107537777		BANANA ST, NO OF ARROW ROUTE	92335	CDL
FONTANA	S107538256		CYPRESS AVE (BETW ARROW HWY &	92335	CDL
FONTANA	S125431916	SCE - FLANCO	SOUTHWESTERN CORNER OF ORANGE	92335	ENVIROSTOR, VCP

GOVERNMENT RECORDS SEARCHED / DATA CURRENCY TRACKING

St	Acronym	Full Name	Government Agency	Gov Date	Arvl. Date	Active Date
CA	AST	Aboveground Petroleum Storage Tank Facilities	California Environmental Protection Agency	07/06/2016	07/12/2016	09/19/2016
CA	BROWNFIELDS	Considered Brownfieds Sites Listing	State Water Resources Control Board	06/22/2020	06/22/2020	09/04/2020
CA	CA BOND EXP. PLAN	Bond Expenditure Plan	Department of Health Services	01/01/1989	07/27/1994	08/02/1994
CA	CA FID UST	Facility Inventory Database	California Environmental Protection Agency	10/31/1994	09/05/1995	09/29/1995
CA	CDL	Clandestine Drug Labs	Department of Toxic Substances Control	06/30/2019	05/28/2020	08/12/2020
CA	CERS	CalEPA Regulated Site Portal Data	California Environmental Protection Agency	04/20/2020	04/21/2020	07/13/2020
CA	CERS HAZ WASTE	CERS HAZ WASTE	CalEPA	04/20/2020	04/21/2020	07/13/2020
CA	CERS TANKS	California Environmental Reporting System (CERS) Tanks	California Environmental Protection Agency	04/20/2020	04/21/2020	07/09/2020
CA	CHMIRS	California Hazardous Material Incident Report System	Office of Emergency Services	03/31/2020	04/21/2020	07/09/2020
CA	CIWQS	California Integrated Water Quality System	State Water Resources Control Board	06/01/2020	06/02/2020	08/14/2020
CA	CORTESE	"Cortese" Hazardous Waste & Substances Sites List	CAL EPA/Office of Emergency Information	06/22/2020	06/22/2020	09/04/2020
CA	CPS-SLIC	Statewide SLIC Cases (GEOTRACKER)	State Water Resources Control Board	06/08/2020	06/09/2020	08/19/2020
CA	CUPA LIVERMORE-PLEASANTON	CUPA Facility Listing	Livermore-Pleasanton Fire Department	05/01/2019	05/14/2019	07/17/2019
CA	CUPA SAN FRANCISCO CO	CUPA Facility Listing	San Francisco County Department of Environmen	05/04/2020	05/06/2020	07/17/2020
CA	DEED	Deed Restriction Listing	DTSC and SWRCB	06/01/2020	06/02/2020	08/14/2020
CA	DRYCLEAN AVAQMD	Antelope Valley Air Quality Management District Drycleaner L	Antelope Valley Air Quality Management Distri	05/28/2020	05/29/2020	08/12/2020
CA	DRYCLEAN SOUTH COAST	South Coast Air Quality Management District Drycleaner Listi	South Coast Air Quality Management District	08/19/2020	08/21/2020	09/04/2020
CA	DRYCLEANERS	Cleaner Facilities	Department of Toxic Substance Control	06/04/2020	06/05/2020	08/17/2020
CA	EMI	Emissions Inventory Data	California Air Resources Board	12/31/2018	06/16/2020	08/28/2020
CA	ENF	Enforcement Action Listing	State Water Resoruces Control Board	04/03/2020	04/07/2020	04/15/2020
CA	ENVIROSTOR	EnviroStor Database	Department of Toxic Substances Control	04/27/2020	04/28/2020	07/13/2020
CA	Financial Assurance 1	Financial Assurance Information Listing	Department of Toxic Substances Control	07/13/2020	07/16/2020	09/29/2020
CA	Financial Assurance 2	Financial Assurance Information Listing	California Integrated Waste Management Board	05/14/2020	05/15/2020	07/27/2020
CA	HAULERS	Registered Waste Tire Haulers Listing	Integrated Waste Management Board	05/28/2020	05/29/2020	08/12/2020
CA	HAZNET	Facility and Manifest Data	California Environmental Protection Agency	12/31/2019	04/15/2020	07/02/2020
CA	HIST CAL-SITES	Calsites Database	Department of Toxic Substance Control	08/08/2005	08/03/2006	08/24/2006
CA	HIST CORTESE	Hazardous Waste & Substance Site List	Department of Toxic Substances Control	04/01/2001	01/22/2009	04/08/2009
CA	HIST UST	Hazardous Substance Storage Container Database	State Water Resources Control Board	10/15/1990	01/25/1991	02/12/1991
CA	HWP	EnviroStor Permitted Facilities Listing	Department of Toxic Substances Control	05/18/2020	05/18/2020	07/31/2020
CA	HWT	Registered Hazardous Waste Transporter Database	Department of Toxic Substances Control	07/06/2020	07/07/2020	09/17/2020
CA	HWTS	Hazardous Waste Tracking System	Department of Toxic Substances Control	04/08/2020	04/09/2020	07/01/2020
CA	ICE	ICE	Department of Toxic Subsances Control	05/18/2020	05/19/2020	07/31/2020
CA	LDS	Land Disposal Sites Listing (GEOTRACKER)	State Water Qualilty Control Board	06/08/2020	06/09/2020	08/19/2020
CA	LIENS	Environmental Liens Listing	Department of Toxic Substances Control	05/28/2020	05/29/2020	08/12/2020
CA	LUST	Leaking Underground Fuel Tank Report (GEOTRACKER)	State Water Resources Control Board	06/08/2020	06/09/2020	08/19/2020
CA	LUST REG 1	Active Toxic Site Investigation	California Regional Water Quality Control Boa	02/01/2001	02/28/2001	03/29/2001
CA	LUST REG 2	Fuel Leak List	California Regional Water Quality Control Boa	09/30/2004	10/20/2004	11/19/2004
CA	LUST REG 3	Leaking Underground Storage Tank Database	California Regional Water Quality Control Boa	05/19/2003	05/19/2003	06/02/2003
CA	LUST REG 4	Underground Storage Tank Leak List	California Regional Water Quality Control Boa	09/07/2004	09/07/2004	10/12/2004
CA	LUST REG 5	Leaking Underground Storage Tank Database	California Regional Water Quality Control Boa	07/01/2008	07/22/2008	07/31/2008
CA	LUST REG 6L	Leaking Underground Storage Tank Case Listing	California Regional Water Quality Control Boa	09/09/2003	09/10/2003	10/07/2003
CA	LUST REG 6V	Leaking Underground Storage Tank Case Listing	California Regional Water Quality Control Boa	06/07/2005	06/07/2005	06/29/2005
CA	LUST REG 7	Leaking Underground Storage Tank Case Listing	California Regional Water Quality Control Boa	02/26/2004	02/26/2004	03/24/2004
CA	LUST REG 8	Leaking Underground Storage Tanks	California Regional Water Quality Control Boa	02/14/2005	02/15/2005	03/28/2005
CA	LUST REG 9	Leaking Underground Storage Tank Report	California Regional Water Quality Control Boa	03/01/2001	04/23/2001	05/21/2001
CA	MCS	Military Cleanup Sites Listing (GEOTRACKER)	State Water Resources Control Board	06/08/2020	06/09/2020	08/19/2020
CA	MILITARY PRIV SITES	Military Privatized Sites (GEOTRACKER)	State Water Resources Control Board	06/08/2020	06/09/2020	08/19/2020

GOVERNMENT RECORDS SEARCHED / DATA CURRENCY TRACKING

St	Acronym	Full Name	Government Agency	Gov Date	Arvl. Date	Active Date
CA	MILITARY UST SITES	Military UST Sites (GEOTRACKER)	State Water Resources Control Board	06/08/2020	06/09/2020	08/19/2020
CA	MINES	Mines Site Location Listing	Department of Conservation	06/08/2020	06/09/2020	08/19/2020
CA	MWMP	Medical Waste Management Program Listing	Department of Public Health	05/28/2020	06/02/2020	08/14/2020
CA	NON-CASE INFO	Non-Case Information Sites (GEOTRACKER)	State Water Resources Control Board	06/08/2020	06/09/2020	08/19/2020
CA	NOTIFY 65	Proposition 65 Records	State Water Resources Control Board	08/21/2020	08/21/2020	08/27/2020
CA	NPDES	NPDES Permits Listing	State Water Resources Control Board	05/12/2020	05/12/2020	07/28/2020
CA	OTHER OIL GAS	Other Oil & Gas Projects Sites (GEOTRACKER)	State Water Resources Control Board	06/08/2020	06/09/2020	08/19/2020
CA	PEST LIC	Pesticide Regulation Licenses Listing	Department of Pesticide Regulation	06/01/2020	06/02/2020	08/14/2020
CA	PFAS	PFAS Contamination Site Location Listing	State Water Resources Control Board	06/08/2020	06/09/2020	08/19/2020
CA	PROC	Certified Processors Database	Department of Conservation	06/08/2020	06/09/2020	08/19/2020
CA	PROD WATER PONDS	Produced Water Ponds Sites (GEOTRACKER)	State Water Resources Control Board	06/08/2020	06/09/2020	08/19/2020
CA	PROJECT	Project Sites (GEOTRACKER)	State Water Resources Control Board	06/08/2020	06/09/2020	08/19/2020
CA	RESPONSE	State Response Sites	Department of Toxic Substances Control	04/27/2020	04/28/2020	07/13/2020
CA	RGA LF	Recovered Government Archive Solid Waste Facilities List	Department of Resources Recycling and Recover		07/01/2013	01/13/2014
CA	RGA LUST	Recovered Government Archive Leaking Underground Storage Tan	State Water Resources Control Board		07/01/2013	12/30/2013
CA	SAMPLING POINT	Sampling Point ? Public Sites (GEOTRACKER)	State Water Resources Control Board	06/08/2020	06/09/2020	08/19/2020
CA	SAN FRANCISCO AST	Aboveground Storage Tank Site Listing	San Francisco County Department of Public Hea	05/04/2020	05/06/2020	07/17/2020
CA	SCH	School Property Evaluation Program	Department of Toxic Substances Control	04/27/2020	04/28/2020	07/13/2020
CA	SLIC REG 1	Active Toxic Site Investigations	California Regional Water Quality Control Boa	04/03/2003	04/07/2003	04/25/2003
CA	SLIC REG 2	Spills, Leaks, Investigation & Cleanup Cost Recovery Listing	Regional Water Quality Control Board San Fran	09/30/2004	10/20/2004	11/19/2004
CA	SLIC REG 3	Spills, Leaks, Investigation & Cleanup Cost Recovery Listing	California Regional Water Quality Control Boa	05/18/2006	05/18/2006	06/15/2006
CA	SLIC REG 4	Spills, Leaks, Investigation & Cleanup Cost Recovery Listing	Region Water Quality Control Board Los Angele	11/17/2004	11/18/2004	01/04/2005
CA	SLIC REG 5	Spills, Leaks, Investigation & Cleanup Cost Recovery Listing	Regional Water Quality Control Board Central	04/01/2005	04/05/2005	04/21/2005
CA	SLIC REG 6L	SLIC Sites	California Regional Water Quality Control Boa	09/07/2004	09/07/2004	10/12/2004
CA	SLIC REG 6V	Spills, Leaks, Investigation & Cleanup Cost Recovery Listing	Regional Water Quality Control Board, Victorv	05/24/2005	05/25/2005	06/16/2005
CA	SLIC REG 7	SLIC List	California Regional Quality Control Board, Co	11/24/2004	11/29/2004	01/04/2005
CA	SLIC REG 8	Spills, Leaks, Investigation & Cleanup Cost Recovery Listing	California Region Water Quality Control Board	04/03/2008	04/03/2008	04/14/2008
CA	SLIC REG 9	Spills, Leaks, Investigation & Cleanup Cost Recovery Listing	California Regional Water Quality Control Boa	09/10/2007	09/11/2007	09/28/2007
CA	SPILLS 90	SPILLS90 data from FirstSearch	FirstSearch	06/06/2012	01/03/2013	02/22/2013
CA	SWEEPS UST	SWEEPS UST Listing	State Water Resources Control Board	06/01/1994	07/07/2005	08/11/2005
CA	SWF/LF (SWIS)	Solid Waste Information System	Department of Resources Recycling and Recover	05/11/2020	05/12/2020	07/27/2020
CA	SWRCY	Recycler Database	Department of Conservation	06/08/2020	06/09/2020	08/19/2020
CA	TOXIC PITS	Toxic Pits Cleanup Act Sites	State Water Resources Control Board	07/01/1995	08/30/1995	09/26/1995
CA	UIC	UIC Listing	Deaprtment of Conservation	06/06/2020	06/09/2020	08/20/2020
CA	UIC GEO	Underground Injection Control Sites (GEOTRACKER)	State Water Resource Control Board	06/08/2020	06/09/2020	08/19/2020
CA	UST	Active UST Facilities	SWRCB	06/08/2020	06/09/2020	08/20/2020
CA	UST CLOSURE	Proposed Closure of Underground Storage Tank (UST) Cases	State Water Resources Control Board	05/26/2020	06/09/2020	08/20/2020
CA	UST MENDOCINO	Mendocino County UST Database	Department of Public Health	05/20/2020	05/20/2020	08/06/2020
CA	VCP	Voluntary Cleanup Program Properties	Department of Toxic Substances Control	04/27/2020	04/28/2020	07/13/2020
CA	WASTEWATER PITS	Oil Wastewater Pits Listing	RWQCB, Central Valley Region	11/19/2019	01/07/2020	03/09/2020
CA	WDR	Waste Discharge Requirements Listing	State Water Resources Control Board	06/08/2020	06/09/2020	08/20/2020
CA	WDS	Waste Discharge System	State Water Resources Control Board	06/19/2007	06/20/2007	06/29/2007
CA	WELL STIM PROJ	Well Stimulation Project (GEOTRACKER)	State Water Resources Control Board	06/08/2020	06/09/2020	08/19/2020
CA	WIP	Well Investigation Program Case List	Los Angeles Water Quality Control Board	07/03/2009	07/21/2009	08/03/2009
CA	WMUDS/SWAT	Waste Management Unit Database	State Water Resources Control Board	04/01/2000	04/10/2000	05/10/2000
US	2020 COR ACTION	2020 Corrective Action Program List	Environmental Protection Agency	09/30/2017	05/08/2018	07/20/2018
US	ABANDONED MINES	Abandoned Mines	Department of Interior	06/22/2020	06/22/2020	09/10/2020

GOVERNMENT RECORDS SEARCHED / DATA CURRENCY TRACKING

St	Acronym	Full Name	Government Agency	Gov Date	Arvl. Date	Active Date
US	BRS	Biennial Reporting System	EPA/NTIS	12/31/2015	02/22/2017	09/28/2017
US	COAL ASH DOE	Steam-Electric Plant Operation Data	Department of Energy	12/31/2018	12/04/2019	01/15/2020
US	COAL ASH EPA	Coal Combustion Residues Surface Impoundments List	Environmental Protection Agency	01/12/2017	03/05/2019	11/11/2019
US	CONSENT	Superfund (CERCLA) Consent Decrees	Department of Justice, Consent Decree Library	06/30/2020	07/15/2020	07/21/2020
US	CORRACTS	Corrective Action Report	EPA	06/15/2020	06/22/2020	09/17/2020
US	DEBRIS REGION 9	Torres Martinez Reservation Illegal Dump Site Locations	EPA, Region 9	01/12/2009	05/07/2009	09/21/2009
US	DOCKET HWC	Hazardous Waste Compliance Docket Listing	Environmental Protection Agency	05/31/2018	07/26/2018	10/05/2018
US	DOD	Department of Defense Sites	USGS	12/31/2005	11/10/2006	01/11/2007
US	DOT OPS	Incident and Accident Data	Department of Transporation, Office of Pipeli	01/02/2020	01/28/2020	04/17/2020
US	Delisted NPL	National Priority List Deletions	EPA	07/29/2020	08/03/2020	08/25/2020
US	ECHO	Enforcement & Compliance History Information	Environmental Protection Agency	06/27/2020	07/02/2020	09/28/2020
US	EDR Hist Auto	EDR Exclusive Historical Auto Stations	EDR, Inc.			
US	EDR Hist Cleaner	EDR Exclusive Historical Cleaners	EDR, Inc.			
US	EDR MGP	EDR Proprietary Manufactured Gas Plants	EDR, Inc.			
US	EPA WATCH LIST	EPA WATCH LIST	Environmental Protection Agency	08/30/2013	03/21/2014	06/17/2014
US	ERNS	Emergency Response Notification System	National Response Center, United States Coast	06/15/2020	06/22/2020	09/17/2020
US	FEDERAL FACILITY	Federal Facility Site Information listing	Environmental Protection Agency	04/03/2019	04/05/2019	05/14/2019
US	FEDLAND	Federal and Indian Lands	U.S. Geological Survey	04/02/2018	04/11/2018	11/06/2019
US	FEMA UST	Underground Storage Tank Listing	FEMA	02/01/2020	03/19/2020	06/09/2020
US	FINDS	Facility Index System/Facility Registry System	EPA	02/03/2020	03/03/2020	05/28/2020
US	FTTS	FIFRA/ TSCA Tracking System - FIFRA (Federal Insecticide, Fu	EPA/Office of Prevention, Pesticides and Toxi	04/09/2009	04/16/2009	05/11/2009
US	FTTS INSP	FIFRA/ TSCA Tracking System - FIFRA (Federal Insecticide, Fu	EPA	04/09/2009	04/16/2009	05/11/2009
US	FUDS	Formerly Used Defense Sites	U.S. Army Corps of Engineers	05/13/2020	05/18/2020	08/12/2020
US	FUELS PROGRAM	EPA Fuels Program Registered Listing	EPA	05/18/2020	05/19/2020	08/03/2020
US	FUSRAP	Formerly Utilized Sites Remedial Action Program	Department of Energy	08/08/2017	09/11/2018	09/14/2018
US	HIST FTTS	FIFRA/TSCA Tracking System Administrative Case Listing	Environmental Protection Agency	10/19/2006	03/01/2007	04/10/2007
US	HIST FTTS INSP	FIFRA/TSCA Tracking System Inspection & Enforcement Case Lis	Environmental Protection Agency	10/19/2006	03/01/2007	04/10/2007
US	HMIRS	Hazardous Materials Information Reporting System	U.S. Department of Transportation	06/22/2020	06/23/2020	09/17/2020
US	ICIS	Integrated Compliance Information System	Environmental Protection Agency	11/18/2016	11/23/2016	02/10/2017
US	IHS OPEN DUMPS	Open Dumps on Indian Land	Department of Health & Human Serivces, Indian	04/01/2014	08/06/2014	01/29/2015
US	INDIAN LUST R1	Leaking Underground Storage Tanks on Indian Land	EPA Region 1	04/29/2020	05/20/2020	08/12/2020
US	INDIAN LUST R10	Leaking Underground Storage Tanks on Indian Land	EPA Region 10	04/14/2020	05/20/2020	08/12/2020
US	INDIAN LUST R4	Leaking Underground Storage Tanks on Indian Land	EPA Region 4	04/14/2020	05/26/2020	08/12/2020
US	INDIAN LUST R5	Leaking Underground Storage Tanks on Indian Land	EPA, Region 5	04/14/2020	05/20/2020	08/12/2020
US	INDIAN LUST R6	Leaking Underground Storage Tanks on Indian Land	EPA Region 6	04/08/2020	05/20/2020	08/12/2020
US	INDIAN LUST R7	Leaking Underground Storage Tanks on Indian Land	EPA Region 7	04/15/2020	05/20/2020	08/12/2020
US	INDIAN LUST R8	Leaking Underground Storage Tanks on Indian Land	EPA Region 8	04/14/2020	05/20/2020	08/12/2020
US	INDIAN LUST R9	Leaking Underground Storage Tanks on Indian Land	Environmental Protection Agency	04/08/2020	05/20/2020	08/12/2020
US	INDIAN ODI	Report on the Status of Open Dumps on Indian Lands	Environmental Protection Agency	12/31/1998	12/03/2007	01/24/2008
US	INDIAN RESERV	Indian Reservations	USGS	12/31/2014	07/14/2015	01/10/2017
US	INDIAN UST R1	Underground Storage Tanks on Indian Land	EPA, Region 1	04/29/2020	05/20/2020	08/12/2020
US	INDIAN UST R10	Underground Storage Tanks on Indian Land	EPA Region 10	04/14/2020	05/20/2020	08/12/2020
US	INDIAN UST R4	Underground Storage Tanks on Indian Land	EPA Region 4	04/14/2020	05/26/2020	08/12/2020
US	INDIAN UST R5	Underground Storage Tanks on Indian Land	EPA Region 5	04/14/2020	05/20/2020	08/12/2020
US	INDIAN UST R6	Underground Storage Tanks on Indian Land	EPA Region 6	04/08/2020	05/20/2020	08/12/2020
US	INDIAN UST R7	Underground Storage Tanks on Indian Land	EPA Region 7	04/03/2020	05/20/2020	08/12/2020
US	INDIAN UST R8	Underground Storage Tanks on Indian Land	EPA Region 8	04/14/2020	05/20/2020	08/13/2020

GOVERNMENT RECORDS SEARCHED / DATA CURRENCY TRACKING

St	Acronym	Full Name	Government Agency	Gov Date	Arvl. Date	Active Date
US	INDIAN UST R9	Underground Storage Tanks on Indian Land	EPA Region 9	04/08/2020	05/20/2020	08/12/2020
US	INDIAN VCP R1	Voluntary Cleanup Priority Listing	EPA, Region 1	07/27/2015	09/29/2015	02/18/2016
US	INDIAN VCP R7	Voluntary Cleanup Priority Lisitng	EPA, Region 7	03/20/2008	04/22/2008	05/19/2008
US	LEAD SMELTER 1	Lead Smelter Sites	Environmental Protection Agency	07/29/2020	08/03/2020	08/25/2020
US	LEAD SMELTER 2	Lead Smelter Sites	American Journal of Public Health	04/05/2001	10/27/2010	12/02/2010
US	LIENS 2	CERCLA Lien Information	Environmental Protection Agency	07/29/2020	08/03/2020	08/25/2020
US	LUCIS	Land Use Control Information System	Department of the Navy	05/15/2020	05/19/2020	06/18/2020
US	MINES MRDS	Mineral Resources Data System	USGS	04/06/2018	10/21/2019	10/24/2019
US	MINES VIOLATIONS	MSHA Violation Assessment Data	DOL, Mine Safety & Health Admi	05/28/2020	05/28/2020	08/13/2020
US	MLTS	Material Licensing Tracking System	Nuclear Regulatory Commission	10/25/2019	10/25/2019	01/15/2020
US	NPL	National Priority List	EPA	07/29/2020	08/03/2020	08/25/2020
US	NPL LIENS	Federal Superfund Liens	EPA	10/15/1991	02/02/1994	03/30/1994
US	ODI	Open Dump Inventory	Environmental Protection Agency	06/30/1985	08/09/2004	09/17/2004
US	PADS	PCB Activity Database System	EPA	10/09/2019	10/11/2019	12/20/2019
US	PCB TRANSFORMER	PCB Transformer Registration Database	Environmental Protection Agency	09/13/2019	11/06/2019	02/10/2020
US	PCS	Permit Compliance System	EPA, Office of Water	07/14/2011	08/05/2011	09/29/2011
US	PCS ENF	Enforcement data	EPA	12/31/2014	02/05/2015	03/06/2015
US	PCS INACTIVE	Listing of Inactive PCS Permits	EPA	11/05/2014	01/06/2015	05/06/2015
US	PRP	Potentially Responsible Parties	EPA	04/27/2020	05/06/2020	06/09/2020
US	Proposed NPL	Proposed National Priority List Sites	EPA	07/29/2020	08/03/2020	08/25/2020
US	RAATS	RCRA Administrative Action Tracking System	EPA	04/17/1995	07/03/1995	08/07/1995
US	RADINFO	Radiation Information Database	Environmental Protection Agency	07/01/2019	07/01/2019	09/23/2019
US	RCRA NonGen / NLR	RCRA - Non Generators / No Longer Regulated	Environmental Protection Agency	06/15/2020	06/22/2020	09/18/2020
US	RCRA-LQG	RCRA - Large Quantity Generators	Environmental Protection Agency	06/15/2020	06/22/2020	09/18/2020
US	RCRA-SQG	RCRA - Small Quantity Generators	Environmental Protection Agency	06/15/2020	06/22/2020	09/18/2020
US	RCRA-TSDF	RCRA - Treatment, Storage and Disposal	Environmental Protection Agency	06/15/2020	06/22/2020	09/18/2020
US	RCRA-VSQG	RCRA - Very Small Quantity Generators (Formerly Conditionall	Environmental Protection Agency	06/15/2020	06/22/2020	09/18/2020
US	RMP	Risk Management Plans	Environmental Protection Agency	01/31/2020	05/13/2020	08/03/2020
US	ROD	Records Of Decision	EPA	07/29/2020	08/03/2020	08/25/2020
US	SCRD DRYCLEANERS	State Coalition for Remediation of Drycleaners Listing	Environmental Protection Agency	01/01/2017	02/03/2017	04/07/2017
US	SEMS	Superfund Enterprise Management System	EPA	07/29/2020	08/03/2020	08/25/2020
US	SEMS-ARCHIVE	Superfund Enterprise Management System Archive	EPA	07/29/2020	08/03/2020	08/25/2020
US	SSTS	Section 7 Tracking Systems	EPA	03/01/2020	04/21/2020	07/15/2020
US	TRIS	Toxic Chemical Release Inventory System	EPA	12/31/2018	02/05/2020	04/24/2020
US	TSCA	Toxic Substances Control Act	EPA	12/31/2016	06/17/2020	09/10/2020
US	UMTRA	Uranium Mill Tailings Sites	Department of Energy	08/30/2019	11/15/2019	01/28/2020
US	US AIRS (AFS)	Aerometric Information Retrieval System Facility Subsystem (	EPA	10/12/2016	10/26/2016	02/03/2017
US	US AIRS MINOR	Air Facility System Data	EPA	10/12/2016	10/26/2016	02/03/2017
US	US BROWNFIELDS	A Listing of Brownfields Sites	Environmental Protection Agency	06/01/2020	06/02/2020	06/09/2020
US	US CDL	Clandestine Drug Labs	Drug Enforcement Administration	03/18/2020	03/19/2020	06/09/2020
US	US ENG CONTROLS	Engineering Controls Sites List	Environmental Protection Agency	02/13/2020	02/20/2020	05/15/2020
US	US FIN ASSUR	Financial Assurance Information	Environmental Protection Agency	06/15/2020	06/22/2020	09/10/2020
US	US HIST CDL	National Clandestine Laboratory Register	Drug Enforcement Administration	03/18/2020	03/19/2020	06/09/2020
US	US INST CONTROLS	Institutional Controls Sites List	Environmental Protection Agency	02/13/2020	02/20/2020	05/15/2020
US	US MINES	Mines Master Index File	Department of Labor, Mine Safety and Health A	05/01/2020	05/21/2020	08/13/2020
US	US MINES 2	Ferrous and Nonferrous Metal Mines Database Listing	USGS	05/06/2020	05/27/2020	08/13/2020
US	US MINES 3	Active Mines & Mineral Plants Database Listing	USGS	04/14/2011	06/08/2011	09/13/2011

GOVERNMENT RECORDS SEARCHED / DATA CURRENCY TRACKING

St	Acronym	Full Name	Government Agency	Gov Date	Arvl. Date	Active Date
US	UXO	Unexploded Ordnance Sites	Department of Defense	12/31/2018	07/02/2020	09/17/2020
CT	CT MANIFEST	Hazardous Waste Manifest Data	Department of Energy & Environmental Protecti	05/12/2020	05/12/2020	07/27/2020
NJ	NJ MANIFEST	Manifest Information	Department of Environmental Protection	12/31/2018	04/10/2019	05/16/2019
NY	NY MANIFEST	Facility and Manifest Data	Department of Environmental Conservation	01/01/2019	04/29/2020	07/10/2020
PA	PA MANIFEST	Manifest Information	Department of Environmental Protection	06/30/2018	07/19/2019	09/10/2019
RI	RI MANIFEST	Manifest information	Department of Environmental Management	12/31/2018	10/02/2019	12/10/2019
WI	WI MANIFEST	Manifest Information	Department of Natural Resources	05/31/2018	06/19/2019	09/03/2019
US	AHA Hospitals	Sensitive Receptor: AHA Hospitals	American Hospital Association, Inc.			
US	Medical Centers	Sensitive Receptor: Medical Centers	Centers for Medicare & Medicaid Services			
US	Nursing Homes	Sensitive Receptor: Nursing Homes	National Institutes of Health			
US	Public Schools	Sensitive Receptor: Public Schools	National Center for Education Statistics			
US	Private Schools	Sensitive Receptor: Private Schools	National Center for Education Statistics			
CA	Daycare Centers	Sensitive Receptor: Licensed Facilities	Department of Social Services			
US	Flood Zones	100-year and 500-year flood zones	Emergency Management Agency (FEMA)			
US	NWI	National Wetlands Inventory	U.S. Fish and Wildlife Service			
CA	State Wetlands	Wetland Inventory	Department of Fish and Wildlife			
US	Topographic Map	Current USGS 7.5 Minute Topographic Map	U.S. Geological Survey			
US	Oil/Gas Pipelines		Endeavor Business Media			
US	Electric Power Transmission Line Data		Endeavor Business Media			

STREET AND ADDRESS INFORMATION

© 2015 TomTom North America, Inc. All rights reserved. This material is proprietary and the subject of copyright protection and other intellectual property rights owned by or licensed to Tele Atlas North America, Inc. The use of this material is subject to the terms of a license agreement. You will be held liable for any unauthorized copying or disclosure of this material.

GEOCHECK ®- PHYSICAL SETTING SOURCE ADDENDUM

TARGET PROPERTY ADDRESS

AUTO SLAVAGE YARD FONTANA
15719-15755 ARROW BOULEVARD
FONTANA, CA 92335

TARGET PROPERTY COORDINATES

Latitude (North):	34.098316 - 34° 5' 53.94''
Longitude (West):	117.461392 - 117° 27' 41.01''
Universal Tranverse Mercator:	Zone 11
UTM X (Meters):	457439.5
UTM Y (Meters):	3772958.5
Elevation:	1238 ft. above sea level

USGS TOPOGRAPHIC MAP

Target Property Map:	5619058 FONTANA, CA
Version Date:	2012

EDR's GeoCheck Physical Setting Source Addendum is provided to assist the environmental professional in forming an opinion about the impact of potential contaminant migration.

Assessment of the impact of contaminant migration generally has two principle investigative components:

1. Groundwater flow direction, and
2. Groundwater flow velocity.

Groundwater flow direction may be impacted by surface topography, hydrology, hydrogeology, characteristics of the soil, and nearby wells. Groundwater flow velocity is generally impacted by the nature of the geologic strata.

GEOCHECK® - PHYSICAL SETTING SOURCE SUMMARY

GROUNDWATER FLOW DIRECTION INFORMATION

Groundwater flow direction for a particular site is best determined by a qualified environmental professional using site-specific well data. If such data is not reasonably ascertainable, it may be necessary to rely on other sources of information, such as surface topographic information, hydrologic information, hydrogeologic data collected on nearby properties, and regional groundwater flow information (from deep aquifers).

TOPOGRAPHIC INFORMATION

Surface topography may be indicative of the direction of surficial groundwater flow. This information can be used to assist the environmental professional in forming an opinion about the impact of nearby contaminated properties or, should contamination exist on the target property, what downgradient sites might be impacted.

TARGET PROPERTY TOPOGRAPHY

General Topographic Gradient: General SSW

SURROUNDING TOPOGRAPHY: ELEVATION PROFILES

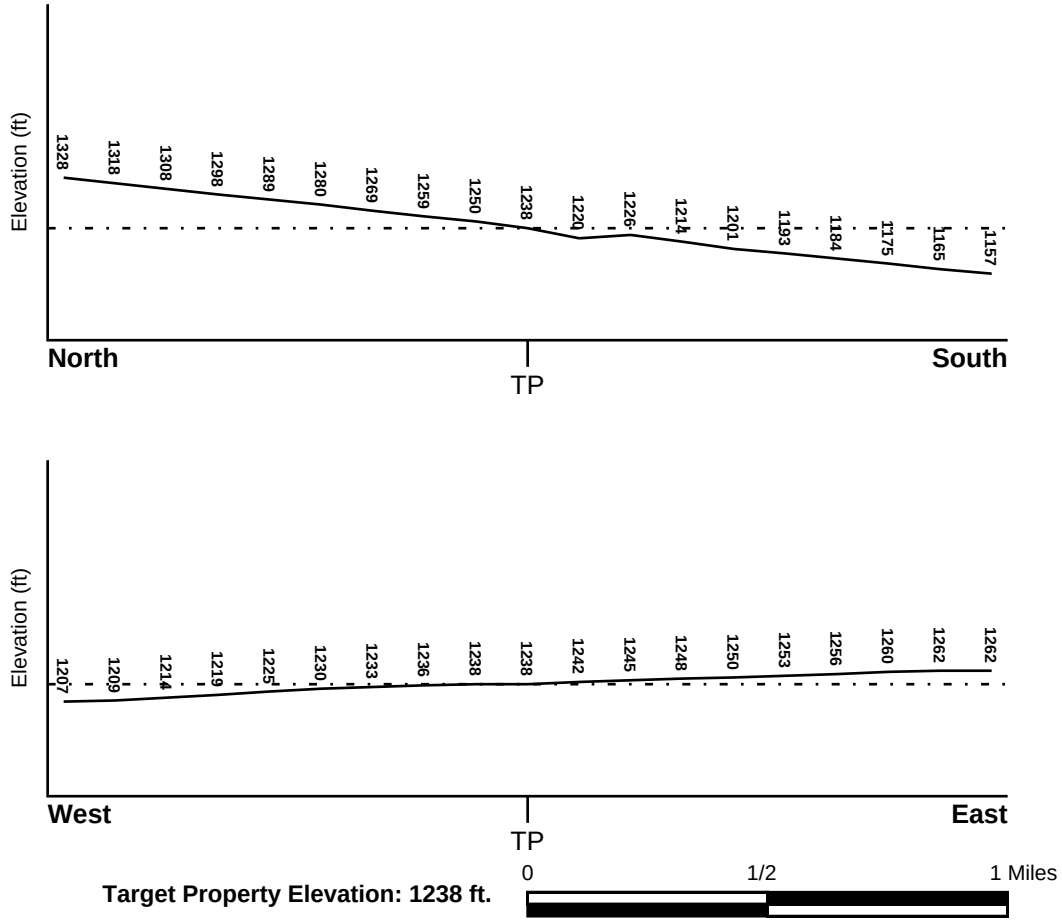

Target Property Elevation: 1238 ft.

Source: Topography has been determined from the USGS 7.5' Digital Elevation Model and should be evaluated on a relative (not an absolute) basis. Relative elevation information between sites of close proximity should be field verified.

GEOCHECK® - PHYSICAL SETTING SOURCE SUMMARY

HYDROLOGIC INFORMATION

Surface water can act as a hydrologic barrier to groundwater flow. Such hydrologic information can be used to assist the environmental professional in forming an opinion about the impact of nearby contaminated properties or, should contamination exist on the target property, what downgradient sites might be impacted.

Refer to the Physical Setting Source Map following this summary for hydrologic information (major waterways and bodies of water).

FEMA FLOOD ZONE

Flood Plain Panel at Target Property	FEMA Source Type
06071C8652H	FEMA FIRM Flood data

Additional Panels in search area:	FEMA Source Type
06071C8651H	FEMA FIRM Flood data
06071C8653H	FEMA FIRM Flood data
06071C8654H	FEMA FIRM Flood data

NATIONAL WETLAND INVENTORY

NWI Quad at Target Property	NWI Electronic Data Coverage
FONTANA	YES - refer to the Overview Map and Detail Map

HYDROGEOLOGIC INFORMATION

Hydrogeologic information obtained by installation of wells on a specific site can often be an indicator of groundwater flow direction in the immediate area. Such hydrogeologic information can be used to assist the environmental professional in forming an opinion about the impact of nearby contaminated properties or, should contamination exist on the target property, what downgradient sites might be impacted.

Site-Specific Hydrogeological Data*:

Search Radius:	1.25 miles
Status:	Not found

AQUIFLOW®

Search Radius: 1.000 Mile.

EDR has developed the AQUIFLOW Information System to provide data on the general direction of groundwater flow at specific points. EDR has reviewed reports submitted by environmental professionals to regulatory authorities at select sites and has extracted the date of the report, groundwater flow direction as determined hydrogeologically, and the depth to water table.

MAP ID	LOCATION FROM TP	GENERAL DIRECTION GROUNDWATER FLOW
1	1/4 - 1/2 Mile SW	Not Reported
1G	1/4 - 1/2 Mile SW	Not Reported

For additional site information, refer to Physical Setting Source Map Findings.

* ©1996 Site−specific hydrogeological data gathered by CERCLIS Alerts, Inc., Bainbridge Island, WA. All rights reserved. All of the information and opinions presented are those of the cited EPA report(s), which were completed under a Comprehensive Environmental Response Compensation and Liability Information System (CERCLIS) investigation.

GEOCHECK® - PHYSICAL SETTING SOURCE SUMMARY

GROUNDWATER FLOW VELOCITY INFORMATION

Groundwater flow velocity information for a particular site is best determined by a qualified environmental professional using site specific geologic and soil strata data. If such data are not reasonably ascertainable, it may be necessary to rely on other sources of information, including geologic age identification, rock stratigraphic unit and soil characteristics data collected on nearby properties and regional soil information. In general, contaminant plumes move more quickly through sandy-gravelly types of soils than silty-clayey types of soils.

GEOLOGIC INFORMATION IN GENERAL AREA OF TARGET PROPERTY

Geologic information can be used by the environmental professional in forming an opinion about the relative speed at which contaminant migration may be occurring.

ROCK STRATIGRAPHIC UNIT

Era:	Cenozoic
System:	Quaternary
Series:	Quaternary
Code:	Q *(decoded above as Era, System & Series)*

GEOLOGIC AGE IDENTIFICATION

Category: Stratifed Sequence

Geologic Age and Rock Stratigraphic Unit Source: P.G. Schruben, R.E. Arndt and W.J. Bawiec, Geology of the Conterminous U.S. at 1:2,500,000 Scale - a digital representation of the 1974 P.B. King and H.M. Beikman Map, USGS Digital Data Series DDS - 11 (1994).

SSURGO SOIL MAP - 6212544.2s

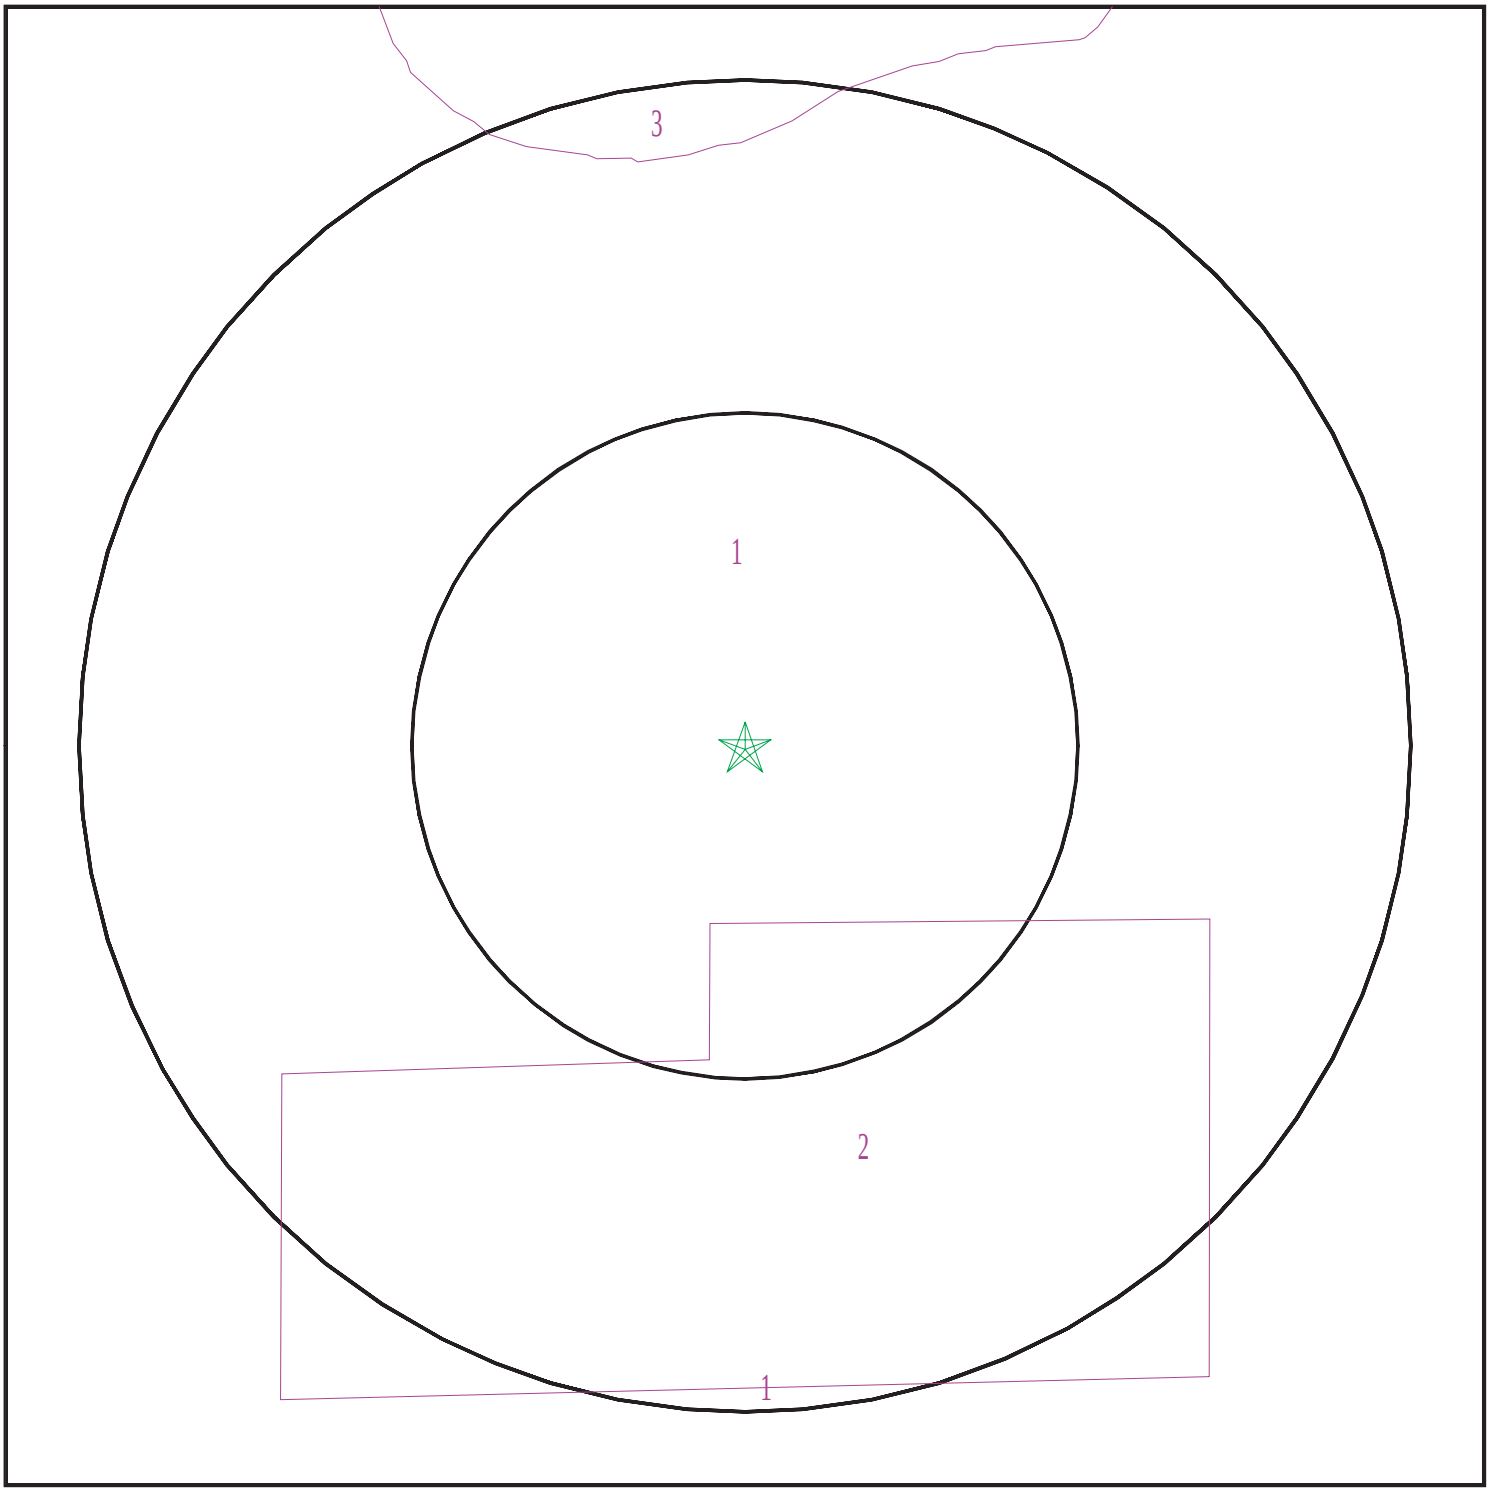

Target Property
SSURGO Soil
Water

0 1/16 1/8 1/4 Miles

N

SITE NAME:	Auto Slavage Yard Fontana	CLIENT:	Terracon
ADDRESS:	15719-15755 Arrow Boulevard Fontana CA 92335	CONTACT:	Laura Hedman
LAT/LONG:	34.098316 / 117.461392	INQUIRY #:	6212544.2s
		DATE:	October 02, 2020 8:11 am

Copyright © 2020 EDR, Inc. © 2015 TomTom Rel. 2015.

GEOCHECK® - PHYSICAL SETTING SOURCE SUMMARY

DOMINANT SOIL COMPOSITION IN GENERAL AREA OF TARGET PROPERTY

The U.S. Department of Agriculture's (USDA) Soil Conservation Service (SCS) leads the National Cooperative Soil Survey (NCSS) and is responsible for collecting, storing, maintaining and distributing soil survey information for privately owned lands in the United States. A soil map in a soil survey is a representation of soil patterns in a landscape. The following information is based on Soil Conservation Service SSURGO data.

Soil Map ID: 1

Soil Component Name: TUJUNGA

Soil Surface Texture: gravelly loamy sand

Hydrologic Group: Class A - High infiltration rates. Soils are deep, well drained to excessively drained sands and gravels.

Soil Drainage Class: Somewhat excessively drained

Hydric Status: Not hydric

Corrosion Potential - Uncoated Steel: Moderate

Depth to Bedrock Min: > 0 inches

Depth to Watertable Min: > 0 inches

Soil Layer Information							
	Boundary			Classification		Saturated hydraulic conductivity micro m/sec	Soil Reaction (pH)
Layer	Upper	Lower	Soil Texture Class	AASHTO Group	Unified Soil		
1	0 inches	35 inches	gravelly loamy sand	Granular materials (35 pct. or less passing No. 200), Stone Fragments, Gravel and Sand.	COARSE-GRAINED SOILS, Sands, Clean Sands, Poorly graded sand. COARSE-GRAINED SOILS, Sands, Sands with fines, Silty Sand.	Max: 141 Min: 42	Max: 7.3 Min: 6.1
2	35 inches	59 inches	gravelly sand	Granular materials (35 pct. or less passing No. 200), Stone Fragments, Gravel and Sand.	COARSE-GRAINED SOILS, Sands, Clean Sands, Poorly graded sand. COARSE-GRAINED SOILS, Sands, Sands with fines, Silty Sand.	Max: 141 Min: 42	Max: 7.3 Min: 6.1

Soil Map ID: 2

Soil Component Name: PITS

Soil Surface Texture: very gravelly coarse sand

Hydrologic Group: Class A - High infiltration rates. Soils are deep, well drained to excessively drained sands and gravels.

Soil Drainage Class:
Hydric Status: Not hydric

Corrosion Potential - Uncoated Steel: Not Reported

Depth to Bedrock Min: > 0 inches

Depth to Watertable Min: > 0 inches

Soil Layer Information

	Boundary			Classification		Saturated hydraulic conductivity micro m/sec	Soil Reaction (pH)
Layer	Upper	Lower	Soil Texture Class	AASHTO Group	Unified Soil		
1	0 inches	5 inches	very gravelly coarse sand	Granular materials (35 pct. or less passing No. 200), Stone Fragments, Gravel and Sand.	COARSE-GRAINED SOILS, Sands, Clean Sands, Well-graded sand.	Max: 141 Min: 42	Max: Min:
2	5 inches	59 inches	extremely gravelly sand	Granular materials (35 pct. or less passing No. 200), Stone Fragments, Gravel and Sand.	COARSE-GRAINED SOILS, Sands, Clean Sands, Well-graded sand.	Max: 141 Min: 42	Max: Min:

Soil Map ID: 3

Soil Component Name: TUJUNGA

Soil Surface Texture: gravelly loamy sand

Hydrologic Group: Class A - High infiltration rates. Soils are deep, well drained to excessively drained sands and gravels.

Soil Drainage Class: Somewhat excessively drained

GEOCHECK® - PHYSICAL SETTING SOURCE SUMMARY

Hydric Status: Not hydric

Corrosion Potential - Uncoated Steel: Moderate

Depth to Bedrock Min: > 0 inches

Depth to Watertable Min: > 0 inches

Soil Layer Information							
	Boundary			Classification		Saturated hydraulic conductivity micro m/sec	Soil Reaction (pH)
Layer	Upper	Lower	Soil Texture Class	AASHTO Group	Unified Soil		
1	0 inches	18 inches	gravelly loamy sand	Granular materials (35 pct. or less passing No. 200), Stone Fragments, Gravel and Sand.	COARSE-GRAINED SOILS, Sands, Sands with fines, Silty Sand.	Max: 141 Min: 42	Max: 7.8 Min: 6.1
2	18 inches	59 inches	loamy sand	Granular materials (35 pct. or less passing No. 200), Stone Fragments, Gravel and Sand.	COARSE-GRAINED SOILS, Sands, Sands with fines, Silty Sand.	Max: 141 Min: 42	Max: 7.8 Min: 6.1

LOCAL / REGIONAL WATER AGENCY RECORDS

EDR Local/Regional Water Agency records provide water well information to assist the environmental professional in assessing sources that may impact ground water flow direction, and in forming an opinion about the impact of contaminant migration on nearby drinking water wells.

WELL SEARCH DISTANCE INFORMATION

DATABASE	SEARCH DISTANCE (miles)
Federal USGS	1.000
Federal FRDS PWS	Nearest PWS within 1 mile
State Database	1.000

FEDERAL USGS WELL INFORMATION

MAP ID	WELL ID	LOCATION FROM TP

GEOCHECK® - PHYSICAL SETTING SOURCE SUMMARY

FEDERAL USGS WELL INFORMATION

MAP ID	WELL ID	LOCATION FROM TP
6	USGS40000141106	1/2 - 1 Mile WNW

FEDERAL FRDS PUBLIC WATER SUPPLY SYSTEM INFORMATION

MAP ID	WELL ID	LOCATION FROM TP
No PWS System Found		

Note: PWS System location is not always the same as well location.

STATE DATABASE WELL INFORMATION

MAP ID	WELL ID	LOCATION FROM TP
2	1034	1/4 - 1/2 Mile WNW
3	CADWR8000006756	1/4 - 1/2 Mile SW
4	989	1/2 - 1 Mile ESE
5	18806	1/2 - 1 Mile NW

OTHER STATE DATABASE INFORMATION

STATE OIL/GAS WELL INFORMATION

MAP ID	WELL ID	LOCATION FROM TP
1	CAOG13000006445	1/4 - 1/2 Mile NNW

PHYSICAL SETTING SOURCE MAP - 6212544.2s

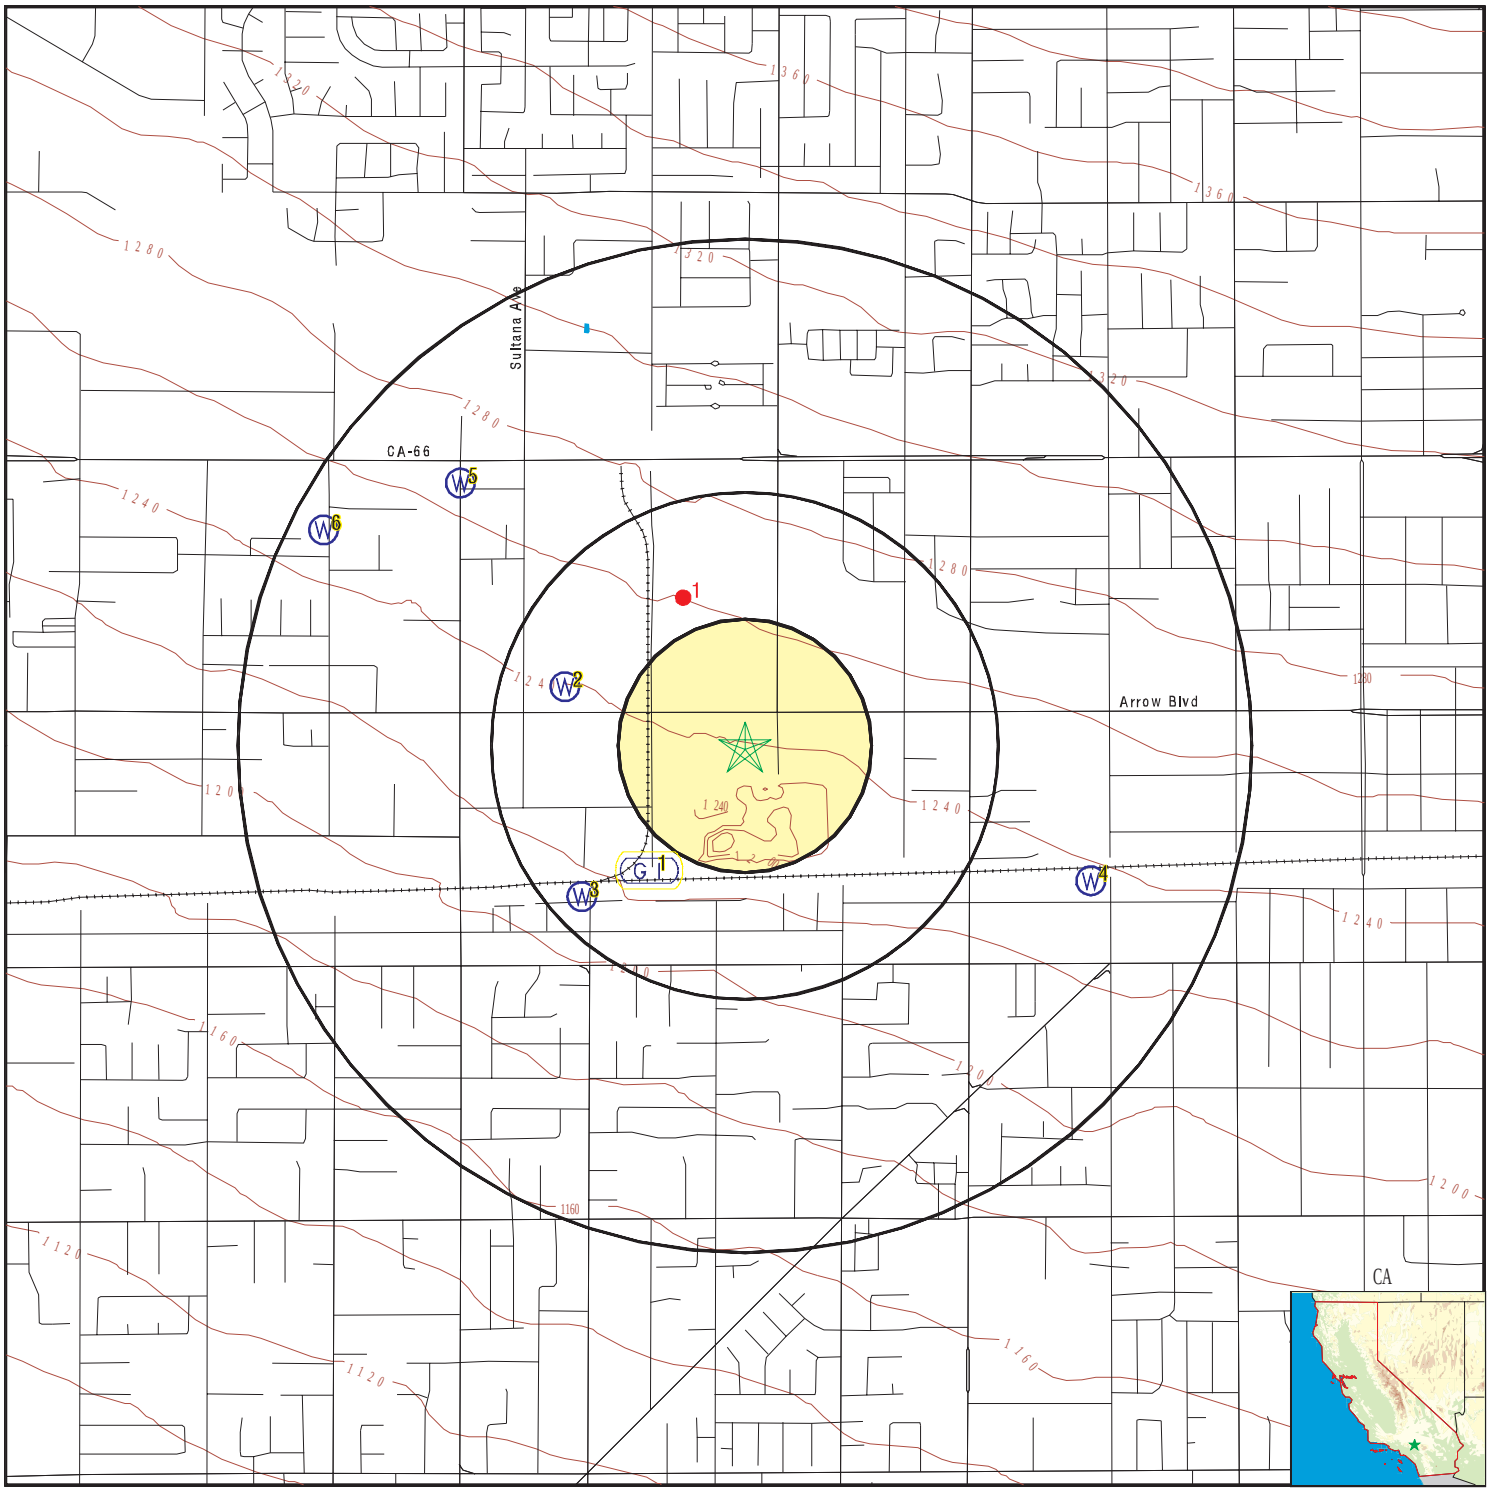

0 1/4 1/2 1 Miles

- County Boundary
- Major Roads
- Contour Lines
- Earthquake Fault Lines
- Earthquake epicenter, Richter 5 or greater
- Water Wells
- Public Water Supply Wells
- Cluster of Multiple Icons
- Groundwater Flow Direction
- GI Indeterminate Groundwater Flow at Location
- GV Groundwater Flow Varies at Location
- HD Closest Hydrogeological Data
- Oil, gas or related wells

SITE NAME:	Auto Slavage Yard Fontana	CLIENT:	Terracon
ADDRESS:	15719-15755 Arrow Boulevard Fontana CA 92335	CONTACT:	Laura Hedman
		INQUIRY #:	6212544.2s
LAT/LONG:	34.098316 / 117.461392	DATE:	October 02, 2020 8:11 am

Copyright © 2020 EDR, Inc. © 2015 TomTom Rel. 2015.

GEOCHECK® - PHYSICAL SETTING SOURCE MAP FINDINGS

Map ID
Direction
Distance
Elevation

Database | EDR ID Number

1
SW
1/4 - 1/2 Mile
Lower

AQUIFLOW **50252**

Site ID:	083602677T
Groundwater Flow:	Not Reported
Shallow Water Depth:	400
Deep Water Depth:	425
Average Water Depth:	Not Reported
Date:	05/23/1997

2
WNW
1/4 - 1/2 Mile
Higher

CA WELLS **1034**

Seq:	1034	Prim sta c:	01S/06W-11B01 S
Frds no:	3610041024	County:	36
District:	13	User id:	TAN
System no:	3610041	Water type:	G
Source nam:	WELL F-30A (30)	Station ty:	WELL/AMBNT/MUN/INTAKE/SUPPLY
Latitude:	340600.0	Longitude:	1172800.0
Precision:	8	Status:	AU
Comment 1:	Not Reported	Comment 2:	Not Reported
Comment 3:	Not Reported	Comment 4:	Not Reported
Comment 5:	Not Reported	Comment 6:	Not Reported
Comment 7:	Not Reported		

System no:	3610041	System nam:	San Gabriel Valley Wc - Fontana
Hqname:	SAN GABRIEL VALLEY WATER CO	Address:	P.O. BOX 987
City:	FONTANA	State:	CA
Zip:	92334	Zip ext:	Not Reported
Pop serv:	102599	Connection:	29314
Area serve:	FONTANA		

Sample date:	09-MAY-17	Finding:	65.7
Chemical:	CALCIUM	Report units:	MG/L
Dlr:	0.		

Sample date:	09-MAY-17	Finding:	198.
Chemical:	HARDNESS (TOTAL) AS CACO3	Report units:	MG/L
Dlr:	0.		

Sample date:	09-MAY-17	Finding:	23.
Chemical:	SODIUM	Report units:	MG/L
Dlr:	0.		

Sample date:	09-MAY-17	Finding:	2.
Chemical:	POTASSIUM	Report units:	MG/L
Dlr:	0.		

Sample date:	09-MAY-17	Finding:	16.
Chemical:	CHLORIDE	Report units:	MG/L
Dlr:	0.		

Sample date:	09-MAY-17	Finding:	25.
Chemical:	SULFATE	Report units:	MG/L
Dlr:	0.5		

Sample date:	09-MAY-17	Finding:	0.17
Chemical:	FLUORIDE (F) (NATURAL-SOURCE)	Report units:	MG/L
Dlr:	0.1		

Sample date:	09-MAY-17	Finding:	3.
Chemical:	CHROMIUM, HEXAVALENT	Report units:	UG/L
Dlr:	1.		
Sample date:	09-MAY-17	Finding:	0.18
Chemical:	GROSS ALPHA COUNTING ERROR	Report units:	PCI/L
Dlr:	0.		
Sample date:	09-MAY-17	Finding:	320.
Chemical:	TOTAL DISSOLVED SOLIDS	Report units:	MG/L
Dlr:	0.		
Sample date:	09-MAY-17	Finding:	0.915
Chemical:	LANGELIER INDEX @ 60 C	Report units:	Not Reported
Dlr:	0.		
Sample date:	09-MAY-17	Finding:	0.42
Chemical:	LANGELIER INDEX AT SOURCE TEMP.	Report units:	Not Reported
Dlr:	0.		
Sample date:	09-MAY-17	Finding:	0.34
Chemical:	TURBIDITY, LABORATORY	Report units:	NTU
Dlr:	0.1		
Sample date:	09-MAY-17	Finding:	12.2
Chemical:	AGGRSSIVE INDEX (CORROSIVITY)	Report units:	Not Reported
Dlr:	0.		
Sample date:	09-MAY-17	Finding:	12.
Chemical:	NITRATE + NITRITE (AS N)	Report units:	MG/L
Dlr:	0.4		
Sample date:	09-MAY-17	Finding:	3.4e-002
Chemical:	GROSS ALPHA MDA95	Report units:	PCI/L
Dlr:	0.		
Sample date:	09-MAY-17	Finding:	8.12
Chemical:	MAGNESIUM	Report units:	MG/L
Dlr:	0.		
Sample date:	09-MAY-17	Finding:	12.
Chemical:	NITRATE (AS N)	Report units:	MG/L
Dlr:	0.4		
Sample date:	09-MAY-17	Finding:	190.
Chemical:	BICARBONATE ALKALINITY	Report units:	MG/L
Dlr:	0.		
Sample date:	09-MAY-17	Finding:	160.
Chemical:	ALKALINITY (TOTAL) AS CACO3	Report units:	MG/L
Dlr:	0.		
Sample date:	09-MAY-17	Finding:	7.8
Chemical:	PH, LABORATORY	Report units:	Not Reported
Dlr:	0.		
Sample date:	09-MAY-17	Finding:	490.
Chemical:	SPECIFIC CONDUCTANCE	Report units:	US
Dlr:	0.		
Sample date:	13-JUL-16	Finding:	7.1
Chemical:	NITRATE (AS N)	Report units:	MG/L

Dlr:	0.4		
Sample date:	30-JUN-16	Finding:	6.9
Chemical:	NITRATE (AS N)	Report units:	MG/L
Dlr:	0.4		
Sample date:	30-JUN-16	Finding:	160.
Chemical:	HARDNESS (TOTAL) AS CACO3	Report units:	MG/L
Dlr:	0.		
Sample date:	30-JUN-16	Finding:	53.
Chemical:	CALCIUM	Report units:	MG/L
Dlr:	0.		
Sample date:	30-JUN-16	Finding:	7.57
Chemical:	MAGNESIUM	Report units:	MG/L
Dlr:	0.		
Sample date:	30-JUN-16	Finding:	19.
Chemical:	SODIUM	Report units:	MG/L
Dlr:	0.		
Sample date:	30-JUN-16	Finding:	1.9
Chemical:	POTASSIUM	Report units:	MG/L
Dlr:	0.		
Sample date:	30-JUN-16	Finding:	11.
Chemical:	CHLORIDE	Report units:	MG/L
Dlr:	0.		
Sample date:	30-JUN-16	Finding:	16.
Chemical:	SULFATE	Report units:	MG/L
Dlr:	0.5		
Sample date:	30-JUN-16	Finding:	0.23
Chemical:	FLUORIDE (F) (NATURAL-SOURCE)	Report units:	MG/L
Dlr:	0.1		
Sample date:	30-JUN-16	Finding:	2.9
Chemical:	CHROMIUM, HEXAVALENT	Report units:	UG/L
Dlr:	1.		
Sample date:	30-JUN-16	Finding:	270.
Chemical:	TOTAL DISSOLVED SOLIDS	Report units:	MG/L
Dlr:	0.		
Sample date:	30-JUN-16	Finding:	0.688
Chemical:	LANGELIER INDEX @ 60 C	Report units:	Not Reported
Dlr:	0.		
Sample date:	30-JUN-16	Finding:	0.196
Chemical:	LANGELIER INDEX AT SOURCE TEMP.	Report units:	Not Reported
Dlr:	0.		
Sample date:	30-JUN-16	Finding:	12.
Chemical:	AGGRSSIVE INDEX (CORROSIVITY)	Report units:	Not Reported
Dlr:	0.		
Sample date:	30-JUN-16	Finding:	6.9
Chemical:	NITRATE + NITRITE (AS N)	Report units:	MG/L
Dlr:	0.4		

Sample date:	30-JUN-16	Finding:	200.
Chemical:	BICARBONATE ALKALINITY	Report units:	MG/L
Dlr:	0.		
Sample date:	30-JUN-16	Finding:	7.65
Chemical:	PH, LABORATORY	Report units:	Not Reported
Dlr:	0.		
Sample date:	30-JUN-16	Finding:	160.
Chemical:	ALKALINITY (TOTAL) AS CACO3	Report units:	MG/L
Dlr:	0.		
Sample date:	30-JUN-16	Finding:	22.
Chemical:	SOURCE TEMPERATURE C	Report units:	C
Dlr:	0.		
Sample date:	30-JUN-16	Finding:	400.
Chemical:	SPECIFIC CONDUCTANCE	Report units:	US
Dlr:	0.		
Sample date:	13-APR-16	Finding:	7.3
Chemical:	NITRATE (AS N)	Report units:	MG/L
Dlr:	0.4		
Sample date:	12-JAN-16	Finding:	6.8
Chemical:	NITRATE (AS N)	Report units:	MG/L
Dlr:	0.4		
Sample date:	12-JAN-16	Finding:	3.3
Chemical:	CHROMIUM, HEXAVALENT	Report units:	UG/L
Dlr:	1.		
Sample date:	13-NOV-15	Finding:	6.5
Chemical:	NITRATE (AS N)	Report units:	MG/L
Dlr:	0.4		
Sample date:	18-MAY-15	Finding:	400.
Chemical:	SPECIFIC CONDUCTANCE	Report units:	US
Dlr:	0.		
Sample date:	18-MAY-15	Finding:	7.91
Chemical:	PH, LABORATORY	Report units:	Not Reported
Dlr:	0.		
Sample date:	18-MAY-15	Finding:	160.
Chemical:	ALKALINITY (TOTAL) AS CACO3	Report units:	MG/L
Dlr:	0.		
Sample date:	18-MAY-15	Finding:	200.
Chemical:	BICARBONATE ALKALINITY	Report units:	MG/L
Dlr:	0.		
Sample date:	18-MAY-15	Finding:	170.
Chemical:	HARDNESS (TOTAL) AS CACO3	Report units:	MG/L
Dlr:	0.		
Sample date:	18-MAY-15	Finding:	57.7
Chemical:	CALCIUM	Report units:	MG/L
Dlr:	0.		
Sample date:	18-MAY-15	Finding:	7.06
Chemical:	MAGNESIUM	Report units:	MG/L

Dlr:	0.		
Sample date:	18-MAY-15	Finding:	18.
Chemical:	SODIUM	Report units:	MG/L
Dlr:	0.		
Sample date:	18-MAY-15	Finding:	1.7
Chemical:	POTASSIUM	Report units:	MG/L
Dlr:	0.		
Sample date:	18-MAY-15	Finding:	11.
Chemical:	CHLORIDE	Report units:	MG/L
Dlr:	0.		
Sample date:	18-MAY-15	Finding:	16.
Chemical:	SULFATE	Report units:	MG/L
Dlr:	0.5		
Sample date:	18-MAY-15	Finding:	0.17
Chemical:	FLUORIDE (F) (NATURAL-SOURCE)	Report units:	MG/L
Dlr:	0.1		
Sample date:	18-MAY-15	Finding:	2.8
Chemical:	CHROMIUM, HEXAVALENT	Report units:	UG/L
Dlr:	1.		
Sample date:	18-MAY-15	Finding:	280.
Chemical:	TOTAL DISSOLVED SOLIDS	Report units:	MG/L
Dlr:	0.		
Sample date:	18-MAY-15	Finding:	0.981
Chemical:	LANGELIER INDEX @ 60 C	Report units:	Not Reported
Dlr:	0.		
Sample date:	18-MAY-15	Finding:	0.485
Chemical:	LANGELIER INDEX AT SOURCE TEMP.	Report units:	Not Reported
Dlr:	0.		
Sample date:	18-MAY-15	Finding:	28.
Chemical:	NITRATE (AS NO3)	Report units:	MG/L
Dlr:	2.		
Sample date:	18-MAY-15	Finding:	12.3
Chemical:	AGGRSSIVE INDEX (CORROSIVITY)	Report units:	Not Reported
Dlr:	0.		
Sample date:	18-MAY-15	Finding:	6400.
Chemical:	NITRATE + NITRITE (AS N)	Report units:	MG/L
Dlr:	0.4		
Sample date:	13-APR-15	Finding:	30.
Chemical:	NITRATE (AS NO3)	Report units:	MG/L
Dlr:	2.		
Sample date:	12-JAN-15	Finding:	3.
Chemical:	CHROMIUM, HEXAVALENT	Report units:	UG/L
Dlr:	1.		
Sample date:	12-JAN-15	Finding:	29.
Chemical:	NITRATE (AS NO3)	Report units:	MG/L
Dlr:	2.		

Sample date:	06-OCT-14	Finding:	28.
Chemical:	NITRATE (AS NO3)	Report units:	MG/L
Dlr:	2.		
Sample date:	31-JUL-14	Finding:	11.
Chemical:	CHLORIDE	Report units:	MG/L
Dlr:	0.		
Sample date:	31-JUL-14	Finding:	1.
Chemical:	GROSS ALPHA MDA95	Report units:	PCI/L
Dlr:	0.		
Sample date:	31-JUL-14	Finding:	410.
Chemical:	SPECIFIC CONDUCTANCE	Report units:	US
Dlr:	0.		
Sample date:	31-JUL-14	Finding:	7.9
Chemical:	PH, LABORATORY	Report units:	Not Reported
Dlr:	0.		
Sample date:	31-JUL-14	Finding:	160.
Chemical:	ALKALINITY (TOTAL) AS CACO3	Report units:	MG/L
Dlr:	0.		
Sample date:	31-JUL-14	Finding:	190.
Chemical:	BICARBONATE ALKALINITY	Report units:	MG/L
Dlr:	0.		
Sample date:	31-JUL-14	Finding:	170.
Chemical:	HARDNESS (TOTAL) AS CACO3	Report units:	MG/L
Dlr:	0.		
Sample date:	31-JUL-14	Finding:	57.
Chemical:	CALCIUM	Report units:	MG/L
Dlr:	0.		
Sample date:	31-JUL-14	Finding:	7.57
Chemical:	MAGNESIUM	Report units:	MG/L
Dlr:	0.		
Sample date:	31-JUL-14	Finding:	19.
Chemical:	SODIUM	Report units:	MG/L
Dlr:	0.		
Sample date:	31-JUL-14	Finding:	1.8
Chemical:	POTASSIUM	Report units:	MG/L
Dlr:	0.		
Sample date:	31-JUL-14	Finding:	14.
Chemical:	SULFATE	Report units:	MG/L
Dlr:	0.5		
Sample date:	31-JUL-14	Finding:	0.2
Chemical:	FLUORIDE (F) (NATURAL-SOURCE)	Report units:	MG/L
Dlr:	0.1		
Sample date:	31-JUL-14	Finding:	2.6
Chemical:	CHROMIUM, HEXAVALENT	Report units:	UG/L
Dlr:	1.		
Sample date:	31-JUL-14	Finding:	0.616
Chemical:	GROSS ALPHA COUNTING ERROR	Report units:	PCI/L

Dlr:	0.		
Sample date:	31-JUL-14	Finding:	270.
Chemical:	TOTAL DISSOLVED SOLIDS	Report units:	MG/L
Dlr:	0.		
Sample date:	31-JUL-14	Finding:	0.969
Chemical:	LANGELIER INDEX @ 60 C	Report units:	Not Reported
Dlr:	0.		
Sample date:	31-JUL-14	Finding:	0.476
Chemical:	LANGELIER INDEX AT SOURCE TEMP.	Report units:	Not Reported
Dlr:	0.		
Sample date:	31-JUL-14	Finding:	27.
Chemical:	NITRATE (AS NO3)	Report units:	MG/L
Dlr:	2.		
Sample date:	31-JUL-14	Finding:	12.3
Chemical:	AGGRSSIVE INDEX (CORROSIVITY)	Report units:	Not Reported
Dlr:	0.		
Sample date:	31-JUL-14	Finding:	6100.
Chemical:	NITRATE + NITRITE (AS N)	Report units:	MG/L
Dlr:	0.4		
Sample date:	07-APR-14	Finding:	30.
Chemical:	NITRATE (AS NO3)	Report units:	MG/L
Dlr:	2.		
Sample date:	18-MAR-14	Finding:	30.
Chemical:	NITRATE (AS NO3)	Report units:	MG/L
Dlr:	2.		
Sample date:	17-JUL-13	Finding:	6.98
Chemical:	MAGNESIUM	Report units:	MG/L
Dlr:	0.		
Sample date:	17-JUL-13	Finding:	25.
Chemical:	NITRATE (AS NO3)	Report units:	MG/L
Dlr:	2.		
Sample date:	17-JUL-13	Finding:	0.474
Chemical:	LANGELIER INDEX AT SOURCE TEMP.	Report units:	Not Reported
Dlr:	0.		
Sample date:	17-JUL-13	Finding:	400.
Chemical:	SPECIFIC CONDUCTANCE	Report units:	US
Dlr:	0.		
Sample date:	17-JUL-13	Finding:	7.89
Chemical:	PH, LABORATORY	Report units:	Not Reported
Dlr:	0.		
Sample date:	17-JUL-13	Finding:	170.
Chemical:	ALKALINITY (TOTAL) AS CACO3	Report units:	MG/L
Dlr:	0.		
Sample date:	17-JUL-13	Finding:	200.
Chemical:	BICARBONATE ALKALINITY	Report units:	MG/L
Dlr:	0.		

Sample date:	17-JUL-13	Finding:	160.
Chemical:	HARDNESS (TOTAL) AS CACO3	Report units:	MG/L
Dlr:	0.		
Sample date:	17-JUL-13	Finding:	53.3
Chemical:	CALCIUM	Report units:	MG/L
Dlr:	0.		
Sample date:	17-JUL-13	Finding:	5700.
Chemical:	NITRATE + NITRITE (AS N)	Report units:	MG/L
Dlr:	0.4		
Sample date:	17-JUL-13	Finding:	19.
Chemical:	SODIUM	Report units:	MG/L
Dlr:	0.		
Sample date:	17-JUL-13	Finding:	1.7
Chemical:	POTASSIUM	Report units:	MG/L
Dlr:	0.		
Sample date:	17-JUL-13	Finding:	11.
Chemical:	CHLORIDE	Report units:	MG/L
Dlr:	0.		
Sample date:	17-JUL-13	Finding:	13.
Chemical:	SULFATE	Report units:	MG/L
Dlr:	0.5		
Sample date:	17-JUL-13	Finding:	0.25
Chemical:	FLUORIDE (F) (NATURAL-SOURCE)	Report units:	MG/L
Dlr:	0.1		
Sample date:	17-JUL-13	Finding:	240.
Chemical:	TOTAL DISSOLVED SOLIDS	Report units:	MG/L
Dlr:	0.		
Sample date:	17-JUL-13	Finding:	0.966
Chemical:	LANGELIER INDEX @ 60 C	Report units:	Not Reported
Dlr:	0.		
Sample date:	15-JUL-13	Finding:	25.
Chemical:	NITRATE (AS NO3)	Report units:	MG/L
Dlr:	2.		
Sample date:	08-APR-13	Finding:	20.
Chemical:	NITRATE (AS NO3)	Report units:	MG/L
Dlr:	2.		
Sample date:	09-OCT-12	Finding:	21.
Chemical:	NITRATE (AS NO3)	Report units:	MG/L
Dlr:	2.		
Sample date:	12-SEP-12	Finding:	2.
Chemical:	POTASSIUM	Report units:	MG/L
Dlr:	0.		
Sample date:	12-SEP-12	Finding:	3.7e-002
Chemical:	GROSS ALPHA MDA95	Report units:	PCI/L
Dlr:	0.		
Sample date:	12-SEP-12	Finding:	5200.
Chemical:	NITRATE + NITRITE (AS N)	Report units:	MG/L

Dlr:	0.4		
Sample date:	12-SEP-12	Finding:	390.
Chemical:	SPECIFIC CONDUCTANCE	Report units:	US
Dlr:	0.		
Sample date:	12-SEP-12	Finding:	7.71
Chemical:	PH, LABORATORY	Report units:	Not Reported
Dlr:	0.		
Sample date:	12-SEP-12	Finding:	170.
Chemical:	ALKALINITY (TOTAL) AS CACO3	Report units:	MG/L
Dlr:	0.		
Sample date:	12-SEP-12	Finding:	210.
Chemical:	BICARBONATE ALKALINITY	Report units:	MG/L
Dlr:	0.		
Sample date:	12-SEP-12	Finding:	160.
Chemical:	HARDNESS (TOTAL) AS CACO3	Report units:	MG/L
Dlr:	0.		
Sample date:	12-SEP-12	Finding:	52.
Chemical:	CALCIUM	Report units:	MG/L
Dlr:	0.		
Sample date:	12-SEP-12	Finding:	7.4
Chemical:	MAGNESIUM	Report units:	MG/L
Dlr:	0.		
Sample date:	12-SEP-12	Finding:	18.
Chemical:	SODIUM	Report units:	MG/L
Dlr:	0.		
Sample date:	12-SEP-12	Finding:	10.
Chemical:	CHLORIDE	Report units:	MG/L
Dlr:	0.		
Sample date:	12-SEP-12	Finding:	13.
Chemical:	SULFATE	Report units:	MG/L
Dlr:	0.5		
Sample date:	12-SEP-12	Finding:	0.23
Chemical:	FLUORIDE (F) (NATURAL-SOURCE)	Report units:	MG/L
Dlr:	0.1		
Sample date:	12-SEP-12	Finding:	3.6
Chemical:	GROSS ALPHA	Report units:	PCI/L
Dlr:	3.		
Sample date:	12-SEP-12	Finding:	0.41
Chemical:	GROSS ALPHA COUNTING ERROR	Report units:	PCI/L
Dlr:	0.		
Sample date:	12-SEP-12	Finding:	250.
Chemical:	TOTAL DISSOLVED SOLIDS	Report units:	MG/L
Dlr:	0.		
Sample date:	12-SEP-12	Finding:	0.763
Chemical:	LANGELIER INDEX @ 60 C	Report units:	Not Reported
Dlr:	0.		

Sample date:	12-SEP-12	Finding:	23.
Chemical:	NITRATE (AS NO3)	Report units:	MG/L
Dlr:	2.		

Sample date:	12-SEP-12	Finding:	12.1
Chemical:	AGGRSSIVE INDEX (CORROSIVITY)	Report units:	Not Reported
Dlr:	0.		

Sample date:	09-JUL-12	Finding:	23.
Chemical:	NITRATE (AS NO3)	Report units:	MG/L
Dlr:	2.		

Sample date:	09-APR-12	Finding:	30.
Chemical:	NITRATE (AS NO3)	Report units:	MG/L
Dlr:	2.		

Sample date:	09-JAN-12	Finding:	27.
Chemical:	NITRATE (AS NO3)	Report units:	MG/L
Dlr:	2.		

3
SW
1/4 - 1/2 Mile
Lower

CA WELLS **CADWR8000006756**

State Well #:	01S06W12P001S	Station ID:	48055
Well Name:	CHINO-1002217	Well Use:	Residential
Well Type:	Single Well	Well Depth:	854
Basin Name:	Chino	Well Completion Rpt #:	Not Reported

4
ESE
1/2 - 1 Mile
Lower

CA WELLS **989**

Seq:	989	Prim sta c:	01S/05W-07N01 S
Frds no:	3610041018	County:	36
District:	13	User id:	TAN
System no:	3610041	Water type:	G
Source nam:	WELL F-39A (21)	Station ty:	WELL/AMBNT
Latitude:	340540.0	Longitude:	1172655.0
Precision:	2	Status:	AU
Comment 1:	Not Reported	Comment 2:	Not Reported
Comment 3:	Not Reported	Comment 4:	Not Reported
Comment 5:	Not Reported	Comment 6:	Not Reported
Comment 7:	Not Reported		

System no:	3610041	System nam:	San Gabriel Valley Wc - Fontana
Hqname:	SAN GABRIEL VALLEY WATER CO	Address:	P.O. BOX 987
City:	FONTANA	State:	CA
Zip:	92334	Zip ext:	Not Reported
Pop serv:	102599	Connection:	29314
Area serve:	FONTANA		

Map ID
Direction
Distance
Elevation | Database | EDR ID Number

5
NW
1/2 - 1 Mile
Higher | **CA WELLS** | **18806**

Seq:	18806	Prim sta c:	3610041-041
Frds no:	3610041041	County:	36
District:	13	User id:	TAN
System no:	3610041	Water type:	G
Source nam:	WELL F-02A	Station ty:	WELL/AMBNT
Latitude:	340621.0	Longitude:	1172813.5
Precision:	3	Status:	AU
Comment 1:	Not Reported	Comment 2:	Not Reported
Comment 3:	Not Reported	Comment 4:	Not Reported
Comment 5:	Not Reported	Comment 6:	Not Reported
Comment 7:	Not Reported		

System no:	3610041	System nam:	San Gabriel Valley Wc - Fontana
Hqname:	SAN GABRIEL VALLEY WATER CO	Address:	P.O. BOX 987
City:	FONTANA	State:	CA
Zip:	92334	Zip ext:	Not Reported
Pop serv:	102599	Connection:	29314
Area serve:	FONTANA		

Sample date:	09-MAY-17	Finding:	3.4e-002
Chemical:	GROSS ALPHA MDA95	Report units:	PCI/L
Dlr:	0.		

Sample date:	09-MAY-17	Finding:	7.82
Chemical:	PH, LABORATORY	Report units:	Not Reported
Dlr:	0.		

Sample date:	09-MAY-17	Finding:	150.
Chemical:	ALKALINITY (TOTAL) AS CACO3	Report units:	MG/L
Dlr:	0.		

Sample date:	09-MAY-17	Finding:	180.
Chemical:	BICARBONATE ALKALINITY	Report units:	MG/L
Dlr:	0.		

Sample date:	09-MAY-17	Finding:	9.1
Chemical:	NITRATE (AS N)	Report units:	MG/L
Dlr:	0.4		

Sample date:	09-MAY-17	Finding:	186.
Chemical:	HARDNESS (TOTAL) AS CACO3	Report units:	MG/L
Dlr:	0.		

Sample date:	09-MAY-17	Finding:	61.1
Chemical:	CALCIUM	Report units:	MG/L
Dlr:	0.		

Sample date:	09-MAY-17	Finding:	8.05
Chemical:	MAGNESIUM	Report units:	MG/L
Dlr:	0.		

Sample date:	09-MAY-17	Finding:	24.
Chemical:	SODIUM	Report units:	MG/L
Dlr:	0.		

Sample date:	09-MAY-17	Finding:	2.
Chemical:	POTASSIUM	Report units:	MG/L
Dlr:	0.		
Sample date:	09-MAY-17	Finding:	13.
Chemical:	CHLORIDE	Report units:	MG/L
Dlr:	0.		
Sample date:	09-MAY-17	Finding:	24.
Chemical:	SULFATE	Report units:	MG/L
Dlr:	0.5		
Sample date:	09-MAY-17	Finding:	0.17
Chemical:	FLUORIDE (F) (NATURAL-SOURCE)	Report units:	MG/L
Dlr:	0.1		
Sample date:	09-MAY-17	Finding:	2.4
Chemical:	CHROMIUM, HEXAVALENT	Report units:	UG/L
Dlr:	1.		
Sample date:	09-MAY-17	Finding:	260.
Chemical:	IRON	Report units:	UG/L
Dlr:	100.		
Sample date:	09-MAY-17	Finding:	0.171
Chemical:	GROSS ALPHA COUNTING ERROR	Report units:	PCI/L
Dlr:	0.		
Sample date:	09-MAY-17	Finding:	2.4
Chemical:	BROMODICHLOROMETHANE (THM)	Report units:	UG/L
Dlr:	1.		
Sample date:	09-MAY-17	Finding:	1.4
Chemical:	DIBROMOCHLOROMETHANE (THM)	Report units:	UG/L
Dlr:	1.		
Sample date:	09-MAY-17	Finding:	4.2
Chemical:	CHLOROFORM (THM)	Report units:	UG/L
Dlr:	1.		
Sample date:	09-MAY-17	Finding:	290.
Chemical:	TOTAL DISSOLVED SOLIDS	Report units:	MG/L
Dlr:	0.		
Sample date:	09-MAY-17	Finding:	0.885
Chemical:	LANGELIER INDEX @ 60 C	Report units:	Not Reported
Dlr:	0.		
Sample date:	09-MAY-17	Finding:	0.381
Chemical:	LANGELIER INDEX AT SOURCE TEMP.	Report units:	Not Reported
Dlr:	0.		
Sample date:	09-MAY-17	Finding:	0.41
Chemical:	TURBIDITY, LABORATORY	Report units:	NTU
Dlr:	0.1		
Sample date:	09-MAY-17	Finding:	12.2
Chemical:	AGGRSSIVE INDEX (CORROSIVITY)	Report units:	Not Reported
Dlr:	0.		
Sample date:	09-MAY-17	Finding:	9.1
Chemical:	NITRATE + NITRITE (AS N)	Report units:	MG/L

Dlr:	0.4		
Sample date:	09-MAY-17	Finding:	440.
Chemical:	SPECIFIC CONDUCTANCE	Report units:	US
Dlr:	0.		
Sample date:	13-OCT-16	Finding:	7.8
Chemical:	NITRATE (AS N)	Report units:	MG/L
Dlr:	0.4		
Sample date:	13-JUL-16	Finding:	9.1
Chemical:	NITRATE (AS N)	Report units:	MG/L
Dlr:	0.4		
Sample date:	30-JUN-16	Finding:	7.52
Chemical:	PH, LABORATORY	Report units:	Not Reported
Dlr:	0.		
Sample date:	30-JUN-16	Finding:	170.
Chemical:	ALKALINITY (TOTAL) AS CACO3	Report units:	MG/L
Dlr:	0.		
Sample date:	30-JUN-16	Finding:	210.
Chemical:	BICARBONATE ALKALINITY	Report units:	MG/L
Dlr:	0.		
Sample date:	30-JUN-16	Finding:	9.
Chemical:	NITRATE (AS N)	Report units:	MG/L
Dlr:	0.4		
Sample date:	30-JUN-16	Finding:	180.
Chemical:	HARDNESS (TOTAL) AS CACO3	Report units:	MG/L
Dlr:	0.		
Sample date:	30-JUN-16	Finding:	59.4
Chemical:	CALCIUM	Report units:	MG/L
Dlr:	0.		
Sample date:	30-JUN-16	Finding:	7.09
Chemical:	MAGNESIUM	Report units:	MG/L
Dlr:	0.		
Sample date:	30-JUN-16	Finding:	440.
Chemical:	SPECIFIC CONDUCTANCE	Report units:	US
Dlr:	0.		
Sample date:	30-JUN-16	Finding:	22.
Chemical:	SOURCE TEMPERATURE C	Report units:	C
Dlr:	0.		
Sample date:	30-JUN-16	Finding:	21.
Chemical:	SODIUM	Report units:	MG/L
Dlr:	0.		
Sample date:	30-JUN-16	Finding:	9.
Chemical:	NITRATE + NITRITE (AS N)	Report units:	MG/L
Dlr:	0.4		
Sample date:	30-JUN-16	Finding:	11.9
Chemical:	AGGRSSIVE INDEX (CORROSIVITY)	Report units:	Not Reported
Dlr:	0.		

Sample date:	30-JUN-16	Finding:	1.9
Chemical:	POTASSIUM	Report units:	MG/L
Dlr:	0.		
Sample date:	30-JUN-16	Finding:	13.
Chemical:	CHLORIDE	Report units:	MG/L
Dlr:	0.		
Sample date:	30-JUN-16	Finding:	21.
Chemical:	SULFATE	Report units:	MG/L
Dlr:	0.5		
Sample date:	30-JUN-16	Finding:	0.35
Chemical:	FLUORIDE (F) (NATURAL-SOURCE)	Report units:	MG/L
Dlr:	0.1		
Sample date:	30-JUN-16	Finding:	3.3
Chemical:	CHROMIUM, HEXAVALENT	Report units:	UG/L
Dlr:	1.		
Sample date:	30-JUN-16	Finding:	0.51
Chemical:	CHLOROMETHANE	Report units:	UG/L
Dlr:	0.5		
Sample date:	30-JUN-16	Finding:	290.
Chemical:	TOTAL DISSOLVED SOLIDS	Report units:	MG/L
Dlr:	0.		
Sample date:	30-JUN-16	Finding:	0.628
Chemical:	LANGELIER INDEX @ 60 C	Report units:	Not Reported
Dlr:	0.		
Sample date:	30-JUN-16	Finding:	0.136
Chemical:	LANGELIER INDEX AT SOURCE TEMP.	Report units:	Not Reported
Dlr:	0.		
Sample date:	13-APR-16	Finding:	5.5
Chemical:	NITRATE (AS N)	Report units:	MG/L
Dlr:	0.4		
Sample date:	12-JAN-16	Finding:	4.7
Chemical:	CHROMIUM, HEXAVALENT	Report units:	UG/L
Dlr:	1.		
Sample date:	12-JAN-16	Finding:	6.5
Chemical:	NITRATE (AS N)	Report units:	MG/L
Dlr:	0.4		
Sample date:	13-NOV-15	Finding:	8.9
Chemical:	NITRATE (AS N)	Report units:	MG/L
Dlr:	0.4		
Sample date:	15-JUN-15	Finding:	20.
Chemical:	SODIUM	Report units:	MG/L
Dlr:	0.		
Sample date:	15-JUN-15	Finding:	7700.
Chemical:	NITRATE + NITRITE (AS N)	Report units:	MG/L
Dlr:	0.4		
Sample date:	15-JUN-15	Finding:	12.3
Chemical:	AGGRSSIVE INDEX (CORROSIVITY)	Report units:	Not Reported

Dlr:	0.		
Sample date:	15-JUN-15	Finding:	450.
Chemical:	SPECIFIC CONDUCTANCE	Report units:	US
Dlr:	0.		
Sample date:	15-JUN-15	Finding:	7.97
Chemical:	PH, LABORATORY	Report units:	Not Reported
Dlr:	0.		
Sample date:	15-JUN-15	Finding:	160.
Chemical:	ALKALINITY (TOTAL) AS CACO3	Report units:	MG/L
Dlr:	0.		
Sample date:	15-JUN-15	Finding:	200.
Chemical:	BICARBONATE ALKALINITY	Report units:	MG/L
Dlr:	0.		
Sample date:	15-JUN-15	Finding:	170.
Chemical:	HARDNESS (TOTAL) AS CACO3	Report units:	MG/L
Dlr:	0.		
Sample date:	15-JUN-15	Finding:	57.6
Chemical:	CALCIUM	Report units:	MG/L
Dlr:	0.		
Sample date:	15-JUN-15	Finding:	6.81
Chemical:	MAGNESIUM	Report units:	MG/L
Dlr:	0.		
Sample date:	15-JUN-15	Finding:	1.9
Chemical:	POTASSIUM	Report units:	MG/L
Dlr:	0.		
Sample date:	15-JUN-15	Finding:	11.
Chemical:	CHLORIDE	Report units:	MG/L
Dlr:	0.		
Sample date:	15-JUN-15	Finding:	16.
Chemical:	SULFATE	Report units:	MG/L
Dlr:	0.5		
Sample date:	15-JUN-15	Finding:	0.16
Chemical:	FLUORIDE (F) (NATURAL-SOURCE)	Report units:	MG/L
Dlr:	0.1		
Sample date:	15-JUN-15	Finding:	3.6
Chemical:	CHROMIUM, HEXAVALENT	Report units:	UG/L
Dlr:	1.		
Sample date:	15-JUN-15	Finding:	270.
Chemical:	TOTAL DISSOLVED SOLIDS	Report units:	MG/L
Dlr:	0.		
Sample date:	15-JUN-15	Finding:	1.04
Chemical:	LANGELIER INDEX @ 60 C	Report units:	Not Reported
Dlr:	0.		
Sample date:	15-JUN-15	Finding:	0.538
Chemical:	LANGELIER INDEX AT SOURCE TEMP.	Report units:	Not Reported
Dlr:	0.		

Sample date:	15-JUN-15	Finding:	34.
Chemical:	NITRATE (AS NO3)	Report units:	MG/L
Dlr:	2.		
Sample date:	13-APR-15	Finding:	34.
Chemical:	NITRATE (AS NO3)	Report units:	MG/L
Dlr:	2.		
Sample date:	12-JAN-15	Finding:	3.3
Chemical:	CHROMIUM, HEXAVALENT	Report units:	UG/L
Dlr:	1.		
Sample date:	12-JAN-15	Finding:	25.
Chemical:	NITRATE (AS NO3)	Report units:	MG/L
Dlr:	2.		
Sample date:	06-OCT-14	Finding:	20.
Chemical:	NITRATE (AS NO3)	Report units:	MG/L
Dlr:	2.		
Sample date:	24-JUL-14	Finding:	430.
Chemical:	SPECIFIC CONDUCTANCE	Report units:	US
Dlr:	0.		
Sample date:	24-JUL-14	Finding:	7.51
Chemical:	PH, LABORATORY	Report units:	Not Reported
Dlr:	0.		
Sample date:	24-JUL-14	Finding:	170.
Chemical:	ALKALINITY (TOTAL) AS CACO3	Report units:	MG/L
Dlr:	0.		
Sample date:	24-JUL-14	Finding:	210.
Chemical:	BICARBONATE ALKALINITY	Report units:	MG/L
Dlr:	0.		
Sample date:	24-JUL-14	Finding:	160.
Chemical:	HARDNESS (TOTAL) AS CACO3	Report units:	MG/L
Dlr:	0.		
Sample date:	24-JUL-14	Finding:	54.5
Chemical:	CALCIUM	Report units:	MG/L
Dlr:	0.		
Sample date:	24-JUL-14	Finding:	6.85
Chemical:	MAGNESIUM	Report units:	MG/L
Dlr:	0.		
Sample date:	24-JUL-14	Finding:	20.
Chemical:	SODIUM	Report units:	MG/L
Dlr:	0.		
Sample date:	24-JUL-14	Finding:	1.7
Chemical:	POTASSIUM	Report units:	MG/L
Dlr:	0.		
Sample date:	24-JUL-14	Finding:	11.
Chemical:	CHLORIDE	Report units:	MG/L
Dlr:	0.		
Sample date:	24-JUL-14	Finding:	14.
Chemical:	SULFATE	Report units:	MG/L

Dlr:	0.5		
Sample date:	24-JUL-14	Finding:	0.21
Chemical:	FLUORIDE (F) (NATURAL-SOURCE)	Report units:	MG/L
Dlr:	0.1		
Sample date:	24-JUL-14	Finding:	2.5
Chemical:	CHROMIUM, HEXAVALENT	Report units:	UG/L
Dlr:	1.		
Sample date:	24-JUL-14	Finding:	0.717
Chemical:	GROSS ALPHA COUNTING ERROR	Report units:	PCI/L
Dlr:	0.		
Sample date:	24-JUL-14	Finding:	270.
Chemical:	TOTAL DISSOLVED SOLIDS	Report units:	MG/L
Dlr:	0.		
Sample date:	24-JUL-14	Finding:	0.587
Chemical:	LANGELIER INDEX @ 60 C	Report units:	Not Reported
Dlr:	0.		
Sample date:	24-JUL-14	Finding:	6.6e-002
Chemical:	LANGELIER INDEX AT SOURCE TEMP.	Report units:	Not Reported
Dlr:	0.		
Sample date:	24-JUL-14	Finding:	29.
Chemical:	NITRATE (AS NO3)	Report units:	MG/L
Dlr:	2.		
Sample date:	24-JUL-14	Finding:	11.9
Chemical:	AGGRSSIVE INDEX (CORROSIVITY)	Report units:	Not Reported
Dlr:	0.		
Sample date:	24-JUL-14	Finding:	6400.
Chemical:	NITRATE + NITRITE (AS N)	Report units:	MG/L
Dlr:	0.4		
Sample date:	24-JUL-14	Finding:	1.088
Chemical:	GROSS ALPHA MDA95	Report units:	PCI/L
Dlr:	0.		
Sample date:	07-JUL-14	Finding:	28.
Chemical:	NITRATE (AS NO3)	Report units:	MG/L
Dlr:	2.		
Sample date:	07-APR-14	Finding:	33.
Chemical:	NITRATE (AS NO3)	Report units:	MG/L
Dlr:	2.		
Sample date:	21-JAN-14	Finding:	24.
Chemical:	NITRATE (AS NO3)	Report units:	MG/L
Dlr:	2.		
Sample date:	07-OCT-13	Finding:	31.
Chemical:	NITRATE (AS NO3)	Report units:	MG/L
Dlr:	2.		
Sample date:	18-JUL-13	Finding:	260.
Chemical:	TOTAL DISSOLVED SOLIDS	Report units:	MG/L
Dlr:	0.		

Sample date:	18-JUL-13	Finding:	1.
Chemical:	LANGELIER INDEX @ 60 C	Report units:	Not Reported
Dlr:	0.		
Sample date:	18-JUL-13	Finding:	0.525
Chemical:	LANGELIER INDEX AT SOURCE TEMP.	Report units:	Not Reported
Dlr:	0.		
Sample date:	18-JUL-13	Finding:	27.
Chemical:	NITRATE (AS NO3)	Report units:	MG/L
Dlr:	2.		
Sample date:	18-JUL-13	Finding:	6000.
Chemical:	NITRATE + NITRITE (AS N)	Report units:	MG/L
Dlr:	0.4		
Sample date:	18-JUL-13	Finding:	13.
Chemical:	SULFATE	Report units:	MG/L
Dlr:	0.5		
Sample date:	18-JUL-13	Finding:	0.25
Chemical:	FLUORIDE (F) (NATURAL-SOURCE)	Report units:	MG/L
Dlr:	0.1		
Sample date:	18-JUL-13	Finding:	11.
Chemical:	CHLORIDE	Report units:	MG/L
Dlr:	0.		
Sample date:	18-JUL-13	Finding:	1.8
Chemical:	POTASSIUM	Report units:	MG/L
Dlr:	0.		
Sample date:	18-JUL-13	Finding:	20.
Chemical:	SODIUM	Report units:	MG/L
Dlr:	0.		
Sample date:	18-JUL-13	Finding:	420.
Chemical:	SPECIFIC CONDUCTANCE	Report units:	US
Dlr:	0.		
Sample date:	18-JUL-13	Finding:	7.88
Chemical:	PH, LABORATORY	Report units:	Not Reported
Dlr:	0.		
Sample date:	18-JUL-13	Finding:	180.
Chemical:	ALKALINITY (TOTAL) AS CACO3	Report units:	MG/L
Dlr:	0.		
Sample date:	18-JUL-13	Finding:	220.
Chemical:	BICARBONATE ALKALINITY	Report units:	MG/L
Dlr:	0.		
Sample date:	18-JUL-13	Finding:	170.
Chemical:	HARDNESS (TOTAL) AS CACO3	Report units:	MG/L
Dlr:	0.		
Sample date:	18-JUL-13	Finding:	56.8
Chemical:	CALCIUM	Report units:	MG/L
Dlr:	0.		
Sample date:	18-JUL-13	Finding:	7.21
Chemical:	MAGNESIUM	Report units:	MG/L

Dlr:	0.		
Sample date:	08-JUL-13	Finding:	27.
Chemical:	NITRATE (AS NO3)	Report units:	MG/L
Dlr:	2.		
Sample date:	09-JUL-12	Finding:	25.
Chemical:	NITRATE (AS NO3)	Report units:	MG/L
Dlr:	2.		
Sample date:	14-MAY-12	Finding:	0.762
Chemical:	GROSS ALPHA MDA95	Report units:	PCI/L
Dlr:	0.		
Sample date:	14-MAY-12	Finding:	7200.
Chemical:	NITRATE + NITRITE (AS N)	Report units:	MG/L
Dlr:	0.4		
Sample date:	14-MAY-12	Finding:	12.1
Chemical:	AGGRSSIVE INDEX (CORROSIVITY)	Report units:	Not Reported
Dlr:	0.		
Sample date:	14-MAY-12	Finding:	32.
Chemical:	NITRATE (AS NO3)	Report units:	MG/L
Dlr:	2.		
Sample date:	14-MAY-12	Finding:	0.341
Chemical:	LANGELIER INDEX AT SOURCE TEMP.	Report units:	Not Reported
Dlr:	0.		
Sample date:	14-MAY-12	Finding:	0.862
Chemical:	LANGELIER INDEX @ 60 C	Report units:	Not Reported
Dlr:	0.		
Sample date:	14-MAY-12	Finding:	240.
Chemical:	TOTAL DISSOLVED SOLIDS	Report units:	MG/L
Dlr:	0.		
Sample date:	14-MAY-12	Finding:	0.25
Chemical:	FLUORIDE (F) (NATURAL-SOURCE)	Report units:	MG/L
Dlr:	0.1		
Sample date:	14-MAY-12	Finding:	5.2
Chemical:	GROSS ALPHA	Report units:	PCI/L
Dlr:	3.		
Sample date:	14-MAY-12	Finding:	0.699
Chemical:	GROSS ALPHA COUNTING ERROR	Report units:	PCI/L
Dlr:	0.		
Sample date:	14-MAY-12	Finding:	23.
Chemical:	SULFATE	Report units:	MG/L
Dlr:	0.5		
Sample date:	14-MAY-12	Finding:	450.
Chemical:	SPECIFIC CONDUCTANCE	Report units:	US
Dlr:	0.		
Sample date:	14-MAY-12	Finding:	7.68
Chemical:	PH, LABORATORY	Report units:	Not Reported
Dlr:	0.		

Sample date:	14-MAY-12	Finding:	190.
Chemical:	ALKALINITY (TOTAL) AS CACO3	Report units:	MG/L
Dlr:	0.		
Sample date:	14-MAY-12	Finding:	230.
Chemical:	BICARBONATE ALKALINITY	Report units:	MG/L
Dlr:	0.		
Sample date:	14-MAY-12	Finding:	180.
Chemical:	HARDNESS (TOTAL) AS CACO3	Report units:	MG/L
Dlr:	0.		
Sample date:	14-MAY-12	Finding:	62.
Chemical:	CALCIUM	Report units:	MG/L
Dlr:	0.		
Sample date:	14-MAY-12	Finding:	7.3
Chemical:	MAGNESIUM	Report units:	MG/L
Dlr:	0.		
Sample date:	14-MAY-12	Finding:	18.
Chemical:	SODIUM	Report units:	MG/L
Dlr:	0.		
Sample date:	14-MAY-12	Finding:	1.9
Chemical:	POTASSIUM	Report units:	MG/L
Dlr:	0.		
Sample date:	14-MAY-12	Finding:	11.
Chemical:	CHLORIDE	Report units:	MG/L
Dlr:	0.		

6
WNW
1/2 - 1 Mile
Higher

FED USGS **USGS40000141106**

Organization ID:	USGS-CA		
Organization Name:	USGS California Water Science Center		
Monitor Location:	001S006W11B001S	Type:	Well
Description:	Not Reported	HUC:	18070203
Drainage Area:	Not Reported	Drainage Area Units:	Not Reported
Contrib Drainage Area:	Not Reported	Contrib Drainage Area Unts:	Not Reported
Aquifer:	California Coastal Basin aquifers		
Formation Type:	Not Reported	Aquifer Type:	Not Reported
Construction Date:	Not Reported	Well Depth:	918
Well Depth Units:	ft	Well Hole Depth:	Not Reported
Well Hole Depth Units:	Not Reported		

1G
SW
1/4 - 1/2 Mile
Lower

AQUIFLOW **50252**

Site ID:	083602677T
Groundwater Flow:	Not Reported
Shallow Water Depth:	400
Deep Water Depth:	425
Average Water Depth:	Not Reported
Date:	05/23/1997

GEOCHECK® - PHYSICAL SETTING SOURCE MAP FINDINGS

Map ID
Direction
Distance

Database EDR ID Number

1
NNW **OIL_GAS** **CAOG13000006445**
1/4 - 1/2 Mile

API #:	0407100010	Well #:	1
Well Status:	Plugged	Well Type:	DH
Operator Name:	Alcal Oil Co.	Lease Name:	Melnyk
Field Name:	Any Field	Area Name:	Any Area
GIS Source:	hud	Confidential Well:	N
Directionally Drilled:	N	SPUD Date:	Not Reported

GEOCHECK® - PHYSICAL SETTING SOURCE MAP FINDINGS
RADON

AREA RADON INFORMATION

State Database: CA Radon

Radon Test Results

Zipcode	Num Tests	> 4 pCi/L
92335	56	0

Federal EPA Radon Zone for SAN BERNARDINO County: 2

Note: Zone 1 indoor average level > 4 pCi/L.
: Zone 2 indoor average level >= 2 pCi/L and <= 4 pCi/L.
: Zone 3 indoor average level < 2 pCi/L.

Federal Area Radon Information for SAN BERNARDINO COUNTY, CA

Number of sites tested: 18

Area	Average Activity	% <4 pCi/L	% 4-20 pCi/L	% >20 pCi/L
Living Area - 1st Floor	0.678 pCi/L	100%	0%	0%
Living Area - 2nd Floor	Not Reported	Not Reported	Not Reported	Not Reported
Basement	Not Reported	Not Reported	Not Reported	Not Reported

PHYSICAL SETTING SOURCE RECORDS SEARCHED

TOPOGRAPHIC INFORMATION

USGS 7.5' Digital Elevation Model (DEM)
Source: United States Geologic Survey
EDR acquired the USGS 7.5' Digital Elevation Model in 2002 and updated it in 2006. The 7.5 minute DEM corresponds to the USGS 1:24,000- and 1:25,000-scale topographic quadrangle maps. The DEM provides elevation data with consistent elevation units and projection.

Current USGS 7.5 Minute Topographic Map
Source: U.S. Geological Survey

HYDROLOGIC INFORMATION

Flood Zone Data: This data was obtained from the Federal Emergency Management Agency (FEMA). It depicts 100-year and 500-year flood zones as defined by FEMA. It includes the National Flood Hazard Layer (NFHL) which incorporates Flood Insurance Rate Map (FIRM) data and Q3 data from FEMA in areas not covered by NFHL.
Source: FEMA
Telephone: 877-336-2627
Date of Government Version: 2003, 2015

NWI: National Wetlands Inventory. This data, available in select counties across the country, was obtained by EDR in 2002, 2005 and 2010 from the U.S. Fish and Wildlife Service.

State Wetlands Data: Wetland Inventory
Source: Department of Fish and Wildlife
Telephone: 916-445-0411

HYDROGEOLOGIC INFORMATION

AQUIFLOW^{R} Information System
Source: EDR proprietary database of groundwater flow information
EDR has developed the AQUIFLOW Information System (AIS) to provide data on the general direction of groundwater flow at specific points. EDR has reviewed reports submitted to regulatory authorities at select sites and has extracted the date of the report, hydrogeologically determined groundwater flow direction and depth to water table information.

GEOLOGIC INFORMATION

Geologic Age and Rock Stratigraphic Unit
Source: P.G. Schruben, R.E. Arndt and W.J. Bawiec, Geology of the Conterminous U.S. at 1:2,500,000 Scale - A digital representation of the 1974 P.B. King and H.M. Beikman Map, USGS Digital Data Series DDS - 11 (1994).

STATSGO: State Soil Geographic Database
Source: Department of Agriculture, Natural Resources Conservation Service (NRCS)
The U.S. Department of Agriculture's (USDA) Natural Resources Conservation Service (NRCS) leads the national Conservation Soil Survey (NCSS) and is responsible for collecting, storing, maintaining and distributing soil survey information for privately owned lands in the United States. A soil map in a soil survey is a representation of soil patterns in a landscape. Soil maps for STATSGO are compiled by generalizing more detailed (SSURGO) soil survey maps.

SSURGO: Soil Survey Geographic Database
Source: Department of Agriculture, Natural Resources Conservation Service (NRCS)
Telephone: 800-672-5559
SSURGO is the most detailed level of mapping done by the Natural Resources Conservation Service, mapping scales generally range from 1:12,000 to 1:63,360. Field mapping methods using national standards are used to construct the soil maps in the Soil Survey Geographic (SSURGO) database. SSURGO digitizing duplicates the original soil survey maps. This level of mapping is designed for use by landowners, townships and county natural resource planning and management.

PHYSICAL SETTING SOURCE RECORDS SEARCHED

LOCAL / REGIONAL WATER AGENCY RECORDS

FEDERAL WATER WELLS

PWS: Public Water Systems
Source: EPA/Office of Drinking Water
Telephone: 202-564-3750
Public Water System data from the Federal Reporting Data System. A PWS is any water system which provides water to at least 25 people for at least 60 days annually. PWSs provide water from wells, rivers and other sources.

PWS ENF: Public Water Systems Violation and Enforcement Data
Source: EPA/Office of Drinking Water
Telephone: 202-564-3750
Violation and Enforcement data for Public Water Systems from the Safe Drinking Water Information System (SDWIS) after August 1995. Prior to August 1995, the data came from the Federal Reporting Data System (FRDS).

USGS Water Wells: USGS National Water Inventory System (NWIS)
This database contains descriptive information on sites where the USGS collects or has collected data on surface water and/or groundwater. The groundwater data includes information on wells, springs, and other sources of groundwater.

STATE RECORDS

Water Well Database
Source: Department of Water Resources
Telephone: 916-651-9648

California Drinking Water Quality Database
Source: Department of Public Health
Telephone: 916-324-2319
The database includes all drinking water compliance and special studies monitoring for the state of California since 1984. It consists of over 3,200,000 individual analyses along with well and water system information.

OTHER STATE DATABASE INFORMATION

California Oil and Gas Well Locations
Source: Dept of Conservation, Geologic Energy Management Division
Telephone: 916-323-1779
Oil and Gas well locations in the state.

California Earthquake Fault Lines
Source: California Division of Mines and Geology
The fault lines displayed on EDR's Topographic map are digitized quaternary fault lines prepared in 1975 by the United State Geological Survey. Additional information (also from 1975) regarding activity at specific fault lines comes from California's Preliminary Fault Activity Map prepared by the California Division of Mines and Geology.

RADON

State Database: CA Radon
Source: Department of Public Health
Telephone: 916-210-8558
Radon Database for California

Area Radon Information
Source: USGS
Telephone: 703-356-4020
The National Radon Database has been developed by the U.S. Environmental Protection Agency (USEPA) and is a compilation of the EPA/State Residential Radon Survey and the National Residential Radon Survey. The study covers the years 1986 - 1992. Where necessary data has been supplemented by information collected at private sources such as universities and research institutions.

PHYSICAL SETTING SOURCE RECORDS SEARCHED

EPA Radon Zones
Source: EPA
Telephone: 703-356-4020
Sections 307 & 309 of IRAA directed EPA to list and identify areas of U.S. with the potential for elevated indoor radon levels.

OTHER

Airport Landing Facilities: Private and public use landing facilities
Source: Federal Aviation Administration, 800-457-6656

Epicenters: World earthquake epicenters, Richter 5 or greater
Source: Department of Commerce, National Oceanic and Atmospheric Administration

California Earthquake Fault Lines: The fault lines displayed on EDR's Topographic map are digitized quaternary fault lines, prepared in 1975 by the United State Geological Survey. Additional information (also from 1975) regarding activity at specific fault lines comes from California's Preliminary Fault Activity Map prepared by the California Division of Mines and Geology.

STREET AND ADDRESS INFORMATION

© 2015 TomTom North America, Inc. All rights reserved. This material is proprietary and the subject of copyright protection and other intellectual property rights owned by or licensed to Tele Atlas North America, Inc. The use of this material is subject to the terms of a license agreement. You will be held liable for any unauthorized copying or disclosure of this material.

APPENDIX E
CREDENTIALS

Resume

Laura Hedman

Staff Geologist

PROFESSIONAL EXPERIENCE

Ms. Hedman is a staff geologist in Terracon's Colton, CA office, Environmental Department. Ms. Hedman's professional experience includes Environmental Services, Phase I Environmental Site Assessments (ESAs), Limited Site Investigations (LSIs), soil and groundwater sampling, and groundwater monitoring projects. She has conducted site assessments on office facilities, warehouses, manufacturing facilities, automotive dealerships, restaurants, medical offices, telecommunication towers, vacant, and agricultural land. She prepares environmental site assessment reports; researches city directories and regulatory agency files; and reviews aerial photographs and topographic maps. In addition, she assists the Senior Project Manager in Phase I Environmental Site Assessments.

PROJECT EXPERIENCE

Office Buildings/Medical Office Building – California

Project Manager and Environmental Site Assessments on office properties, which includes multi-story financial, educational, medical office buildings, and a 95,000-square-foot community hospital.

Warehouse Buildings/Logistical Centers – California

Project Manager and Environmental Site Assessment on warehouses and logistical centers, which includes commercial facilities with 1.2 million-square-foot warehousing space.

Restaurants/Retail Buildings – California

Project Manager and Environmental Site Assessment on family-style restaurants, and retail lease spaces.

Auto Dealership/Automotive Service– California

Project Manager and Environmental Site Assessment on automotive dealerships, automotive maintenance facilities, and automotive collision repair centers.

Undeveloped/Vacant/Agricultural – California

Project Manager and Environmental Site Assessments on undeveloped, vacant, and agricultural land; from less than one-acre- to over 200-acre parcel of land.

EDUCATION

Bachelor of Science, Geology/Earth Science, University of California, Riverside, 2016

Mount San Jacinto College
Associate of Science, Geographic Information Systems (GIS), May 2014

CERTIFICATIONS

Geologist in Training (Fundamental of Geology), June 2017

PROFESSIONAL TRAINING

40-Hour OHSA HAZWOPER

24-Hour AHERA Asbestos Abatement Building Inspector

40-Hour AHERA Asbestos Supervisor Training

WORK HISTORY

Terracon, Colton, California
Staff Geologist
January 2018 to Present

United States Army, Master Sergeant, Retired;
Recruiting Battalion Operations Senior NonCommissioned Officer/ Senior Career Counselor
August 1988 to February 2011

Carl A. Parten

Office Manager, Senior Principal

PROFESSIONAL EXPERIENCE

Mr. Parten has 32 years of experience in environmental consulting in multiple regional regulatory districts throughout the United States. His professional experience includes comprehensive site investigations and remediation studies for Industrial and Hazardous Waste sites, municipal solid waste landfill sites and underground storage tank (UST) facilities.

He has successfully managed and obtained regulatory closure of over 30 Voluntary Cleanup Program (VCP) sites and leaking underground storage tank (LUST) facilities, and coordinated UST removal and closure for numerous facilities in multiple states throughout the United States. Mr. Parten continues to serve as a technical lead with Terracon and he possesses extensive experience in the installation of monitor wells, aquifer characterization, sensitive receptor surveys, risk-based assessments, vapor intrusion (VI) evaluations, and soil-gas assessments. Additionally, he has extensive experience in comprehensive soil and groundwater investigations on industrial facilities and municipal solid waste (MSW) landfill facilities, including evaluation of landfill gas/methane impacts. He has prepared and implemented corrective action work plans for remediation of chlorinated hydrocarbons at dry cleaner facilities and petroleum hydrocarbons at LUST facilities, MSW landfill facilities, and managed and implemented groundwater pump and treat, non-aqueous phase liquid (NAPL) recovery, and duel-phase vapor extraction systems for the recovery of petroleum hydrocarbons. Additionally, Mr. Parten developed work plans and implemented the remediation of heavy metals and poly-nuclear aromatic hydrocarbons (PAHs).

PROJECT EXPERIENCE

Kaiser Permanente, AV Behavioral Health, Lancaster, California
Provided QA/QC for the Phase I ESA for the potential Kaiser Permanente AV Behavioral Health Building that consisted of a 29,245-square-foot (SF) single-story building with a mezzanine, in a multi-tenant commercial/retail shopping center on an approximately 6.12-acre parent tract. Our scope of services included the site

EDUCATION

Bachelor of Science, Geology, Sul Ross State University, Alpine, Texas, 1994

Additional Courses:
University of Houston TCEQ Texas Risk Reduction Program: Mod. I, II, and III
Roadmap to Remediation
CAPM Refresher Course, Texas A&M University
TNRCC Hazardous Waste Seminar
TNRCC PST Risk Assessments Seminar
TNRCC Pollution Prevention Workshop
API Risk/Exposure Assessment
Contaminant Fate and Transport Modeling in Risk Assessment
Environmental Hydrology / Soil Science

REGISTRATIONS

Licensed Professional Geoscientist (P.G.), I.D. # 221, Texas Board of Professional Geoscientists 2003 (current)

Registered Professional Geologist (P.G.), I.D. # 004037; State of Tennessee, May 1996 (current)

TCEQ Corrective Action Project Manager, CAPM #01091 (current)

40 Hour OSHA Hazardous Waste Site & Waste Management Training

AFFILIATIONS

BDA/Orange County
Groundwater Resource Assoc.
Geological Society of America

reconnaissance and soil and soil vapor sampling. Provided QA/QC review of the report before we sent it to the client.

Kaiser Permanente, Primary Care Medical Office Building, Wildomar, California
Project Manager for the Phase I ESA for the potential Kaiser Permanente Primary Care Medical Office Building consisted of an approximately 36-acre tract of generally vacant land. Provided QA/QC review of the report before we sent it to the client.

Industrial Warehouse Facility – La Palma, California
Phase I ESA, comprehensive subsurface investigation and delineation of volatile organic compounds (VOCs), petroleum hydrocarbons TPH) in soil, groundwater and vapor to characterize environmental site conditions and development of response actions. Soil remediation, soil vapor extraction of VOCs, and waste characterization/disposal of impacted environmental media at a large warehouse facility. Active monitoring and additional response actions are on-going. Consulting services included preparation of investigation reports, response action work plans, client interaction and litigation support.

Industrial Warehouse Facility / Demolition / Soil Management – Los Angeles / Union Crossing - California
Phase I ESA, Limited Site Investigation, soil management plan / remediation of impacted soils, underground storage tank / structures management and support services, investigation and delineation of volatile organic compounds (VOCs), petroleum hydrocarbons TPH) in soil, and waste characterization and disposal of impacted environmental media. Consulting services included preparation of investigation reports, response action work plans, client interaction and construction management support.

Industrial Facility – Union City, California
Subsurface investigation and delineation of heavy metals and polynuclear aromatic hydrocarbons (PAHs) in soil to facilitate the development of response actions and waste characterization/disposal of impacted environmental media at a large industrial facility with over sixty years of operations. Consulting services included preparation of investigation reports, response action work plans, and client/regulatory interaction.

Industrial Facility – Land-use Change/Private School, Los Angeles, CA
Environmental consulting services including Phase I Environmental Site Assessments (ESA) due diligence support, subsurface investigation activities to evaluate environmental media including soil, groundwater, soil gas and indoor / outdoor air. Services included a land-use change from an industrial facility to a private school. Prepared environmental investigation reports, regulatory interaction, corrective action design and work plan for management of environmental media.

USARC Facility – Mare Island, California
Environmental team leader for evaluation of an existing 32-acre military facility, Mare Island in California. The teaming effort included the preparation of a Technical Assessment report on the facility to provide

USAR a decision making and programming tool to establish future restoration and replacement upgrades to the facility. The report included an evaluation of existing conditions of the site and facilities with respect to current mission and identified construction costs required to comply with USAR facility standards, Anti-Terrorism/Force Protection requirements, handicapped accessibility regulations, and current building codes. Conceptual costs for related improvements and environmental mitigation were presented.

Major Department Store Commercial Retail Portfolio
Environmental team lead for evaluating environmental site conditions and due diligence review, including overseeing Phase I Environmental Site Assessments and Phase II Environmental Site Investigations for over fifty retail facilities with automotive maintenance across California. Findings from subsurface investigations were used to support regulatory closure of select facilities to facilitate a real estate transaction across the United States.

Automated Fuel Dispensing Facilities – Camp Pendleton, California
Project scope included environmental and geotechnical investigations at six fueling existing/proposed facilities within Camp Pendleton, California. The project consisted of construction of new buildings, canopies, pavements, retaining walls, slopes, and installation of underground storage tanks (USTs), and other site facilities. Served as the primary client point of contact and environmental technical leader.

Mixed-Use High-rise Building, West Hollywood, California
Conducted comprehensive investigation and assisted the client through enrolling and interacting with the DTSC / VCP regarding chlorinated solvent and heavy metal-impacted soil and groundwater. Provided construction management oversight to manage impacted soils and assisted the client in waste disposition, permitting and regulatory compliance interaction. A total of 52,000 cubic yards of soil was removed from the site and disposed at an off-site facility, prior to the construction of a $170M high-rise multi-use complex. Terracon's support services allowed for significant savings in construction, on an expedited timeline in concert with the construction schedule.

Underground Storage Tank and Soil Remediation – Regional Water Board, Squaw Valley, CA
Terracon assisted a private developer with the regulatory closure of an underground storage tank (UST) site located in Squaw Valley, California. The abandoned 10,000-gallon UST was responsible for a release of heavy waste oils to the ground surface and banks of a creek. Following disposal of the UST, approximately 70 cubic yards of petroleum-impacted soils were excavated and properly disposed. Interaction with the Regional Water Board and Public Notification resulted in the issuance of case closure.

Retail Shopping Center – Former Dry Cleaners Facility – DTSC, Fremont, CA
Conducted extensive site investigation activities to evaluate the magnitude and extent of chlorinated solvents identified in the vicinity of a former dry cleaners' facility, including an evaluation of groundwater, soil, soil-gas and indoor vapors as a result of a chlorinated solvent plume. Mr. Parten provided direct support and interaction with client, client legal team and DTSC representatives to manage the closure

process, including the preparation of work plans and environmental investigation reports, risk-based human health evaluation, and response actions.

Soil Remediation – Riverside County Regulatory Oversight, Telecommunications Site, Perris, CA
Terracon assessed the magnitude and extent of a surficial release of petroleum hydrocarbons, developed a work plan, approved by overseeing agency, and conducted remediation, removal and legal disposal of 80 cubic yards of non-hazardous soil.

Municipal Landfill – VCP Site
Successfully oversaw and managed the engineering design and construction quality assurance for the closure and restoration of a high-profile MSW landfill in accordance with regulatory standards, subsequent to significant investigation activities. The remedy consisted of removal and consolidation of wastes and construction of LFG recovery trenches to prevent migration of landfill gas. The remedy utilized engineering controls and removal of impacted media. Project management responsibilities included coordination with Local, State and Federal officials, public/neighborhood communications, and interaction with attorneys, and management of project budgets that exceeded $4.5 million over seven years. Terracon continues to provide post closure care monitoring and O&M for the site.

Department of Transportation Contract - TX
Successfully managed a two-year environmental services contract with the Texas Department of Transportation (TxDOT) and coordinated multiple Terracon offices to provide geographic coverage of environmental consulting service throughout Texas. Mr. Parten was the liaison to TxDOT for the performance of environmental consulting services, and provided senior technical review of environmental investigations, Phase I ESAs, removal of underground storage tanks, remediation of affected media and waste management, asbestos and lead-based paint investigations, and management of financial metrics and budgets in strict conformance with negotiated fees and procedures under a $2,000,000 contract.

City-Operated LUST Facilities
Provided senior project management of 14 City operated LUST facilities through coordination of investigation, regulatory reporting and response actions in the pursuit of closure. Mr. Parten was responsible for managing all site activities, evaluation of data, reporting, communicating with local and state officials, and management of budget and schedule requirements.

Municipal Property
Provided senior project management and technical review of several properties, including the remediation of metals and PAH-impacted soils, using a combination of excavation and removal and in-place stabilization. Work was performed under the EPA Brownfields Program and the Voluntary Cleanup Program. The $1.2 million-dollar remediation project was part of a high-profile downtown parks and recreation redevelopment project that successfully established LEED Certified public parks in areas once occupied by commercial and industrial property. Mr. Parten was responsible for managing all site

activities, evaluation of data, reporting, communicating with local and state officials, and management of budget and schedule requirements.

Retail Shopping Center – VCP Site

Conducted extensive site investigation activities to evaluate the magnitude and extent of chlorinated solvents identified in the vicinity of a former dry cleaners' facility. The chlorinated solvent plume was defined to drinking water standards and was delineated to a creek channel nearly 1,200 feet from the source property. Based on site investigation results, assisted the property owner in entering the site into the VCP, and managed and implemented response actions and treatment of affected media utilizing a combination of source-removal/excavation (750 cubic yards) within the building interiors, hydrogen-releasing compound (HRC®) treatment of backfill, and HRC injection into the underlying soil and groundwater across the site. Treatment technology effectively remediated affected soils and significantly reduced contaminant levels within the on-site source areas. Additional response actions were conducted to reduce on-site groundwater contamination levels through HRC injection at over 250 locations. Monitored natural attenuation and groundwater monitoring was performed for a period of approximately four years. Mr. Parten assisted the client in the establishment of a deed restriction (Municipal Setting Designation) that restricted the use of groundwater on the site. Mr. Parten interacted with City and State officials and prepared and submitted multiple reports documenting site activities and managed a project budget totaling $1,200,000.

Additional Project Experience

Under the direction and senior technical review by Mr. Parten, final site closure has been obtained for over thirty VCP, Innocent Owner/Operator Program, LUST, and Industrial and Hazardous Waste facilities in multiple states across the United States. Additionally, Mr. Parten has coordinated and managed the removal of dozens of underground storage tank (UST) systems and remediation of contaminated soil and groundwater. Mr. Parten has provided expert testimony on multiple projects and is a primary point of contact interacting with environmental attorneys and regulatory agencies.

Todd G. McFarland, PG, CHG

DEPARTMENT MANAGER

PROFESSIONAL EXPERIENCE

Mr. McFarland has over 21 years of experience as a professional geologist and hydrogeologist, in over 200 site characterization and remediation projects throughout California. He is an environmental Department Manager for Terracon's Colton office. Mr. McFarland has been involved with environmental investigations, well design and construction, aquifer testing, Phase I and II ESAs, including agricultural, petroleum, and industrial properties; and remediation design and mitigation for commercial, industrial and LUST/LUFT projects.

Mr. McFarland's expertise includes hydrogeology, Phase I & II Environmental Assessments, Hazardous Waste Site Investigations, LUST/LUFT Site Investigation and Remediation (soil, vapor, and groundwater) Hydrogeology, Contaminant Fate & Transport, Well Design and Construction, Remedial Strategy and Design, California UST Cleanup Fund, Triad Approach Investigation Methods, and high resolution site characterization (HRSC).

PROJECT EXPERIENCE

Charis Corporation/US Army, Aquifer and Well Evaluation, Fort Irwin, California
Project Geologist for the identification, assessment and testing of domestic and agricultural wells associated with the expansion of Ft. Irwin military base. Responsible for field mapping, staff and logistics coordination, subcontractor management, well pumping, mine shaft mapping and collection of samples for heavy metal analytical testing.

Bechtel, Mountain View Power Plant Expansion Project, Loma Linda, California
Project Geologist support for pump test and analytical testing of new production well within the Bunker Hill Basin. Sampling and testing of water for Title 22, perchlorate and TCE to determine well viability, and ability to discharge surplus water to Santa Ana River.

Herzog, Rail Line Rehabilitation Project, San Bernardino, California
Project Geologist for compliance monitoring, soil sampling and remediation management of soils during rail line rehabilitation. Project work conducted for BNSF under their oversight and safety management guidelines. Managed daily soil screening, mobile laboratory analysis oversight and directed soil excavation and segregation for offsite disposal of hydrocarbon and solvent impacted soils.

Amtrak, 8th Street Amtrak Yard ROW Investigation, Los Angeles, California
Project Geologist for Phase I & II assessments along ROWs within the active rail yard for proposed ROW exchange. Project work included drilling and soil sampling adjacent to active rail lines associated with train maintenance and wash rack. Reporting and recommendations for soil remediation options.

EDUCATION

Bachelor of Science, Hydrogeology, Northern Arizona University, 1998

AA, Art/Architecture, Pasadena City College, 1992

REGISTRATIONS

California Professional Geologist, PG #7685

California Certified Hydrogeologist, CHG #979

CERTIFICATIONS

GIS Certification, University of California, Riverside, 2017

40-Hour OSHA Hazardous Materials Training

8-Hour OSHA Supervisory and Confined Space Training

8-Hour LPS/OSHA Refresher (current)

CPR/First Aid Certified (current)

LPS 8-Hour Training Certification, 5/2006

16-Hour Chevron EMC CSOC Training, 11/2007

Defensive Driving Course, 6/2006

DOT-Basic HazMat Training, 5/2007

Title 22 California-Hazardous Waste Generator Training, 5/2007

Lean Six Sigma Training, 3/2011

Cost Engineering and Cost Loaded Scheduling and Training, 4/2011 & 3/2012

WORK HISTORY

Terracon Consultants, Inc., Department Manager, 2018-Present

AECOM, Sr. Project Manager/Sr. Hydrogeologist, 2013-2018

HFA, Sr. Geologist/Sr. Project Manager, 2009-2013, Assoc. Geologist/Sr. Geologist/Project Manager/Office Manager, 2004-2009

Geo-Cal, Inc., Project Geologist, 2003 – 2004

CHJ, Inc., Staff Geologist, 1998-2003

Chevron and ExxonMobil, Service Station and Terminal Facility Management, Southern and Northern California
Project/Senior Geologist and Project Manager for portfolio of underground storage tank facilities. Managed schedule, costs and project work for numerous retail service station and bulk tank facilities. Scoped and executed assessment and remedial efforts targeted to model and remove contaminants. Geological logging and drilling oversight for the installation of numerous shallow and deep monitoring wells within unconsolidated and over-consolidated soils. Develop and execute aquifer, soil vapor extraction, and air sparge testing to determine feasibility of remedial options. Prepare conceptual site models to evaluate project data and develop remedial action plans and human health risk assessments. Collaborate with engineers to design, build and execute remedial systems for treatment of petroleum impacted soil and groundwater. Responsible for direct interaction with client and regulators to develop and execute strategies.

Chevron EMC, MTBE Groundwater Plume Investigation and Remediation, San Juan Capistrano California
Senior Geologist and Project Manager for two underground storage tank facilities that allegedly affected the City's water production supply. Scoped and executed assessment and remedial efforts targeted to model and remove benzene and MTBE. Installed and operated in-situ soil and groundwater remedial systems. Geological logging and drilling oversight for the installation of numerous shallow and deep monitoring and remediation wells. Testing and evaluation of City's production wells. Attend and participate in public hearings, plan and participate in planning and design review meetings. Conduct client meetings and provide project details to client's legal team.

Confidential Client, Crafton-Redlands Perchlorate Plume Investigation, Mentone, California
Project Geologist for underground storage tank facility. Geological logging and drilling oversight for the installation of deep monitoring wells within the Crafton-Redlands Plume using rotary casing hammer and sonic drilling rigs. Collection of soil and groundwater samples to evaluation aquifer for petroleum hydrocarbons, including MTBE and perchlorate. Conduct soil vapor extraction pilot testing for in-situ soil remediation of hydrocarbon impacts.

City of Rialto, Landfill Investigation and Post-Closure Monitoring, Rialto, California. Project Geologist for landfill closure and post-closure investigations and monitoring. On going monitoring of water quality beneath and surrounding the boundary limits of landfill. Statistical analysis and reporting of water quality data to determine trends and stability post-closure.

City of Los Angeles, Community Park Development, Lead Removal, California
Project Geologist for development of a community park. Planned, coordinated, and conducted assessment and remediation of aerial deposited lead within a residential community. Conducted lead dust monitoring, excavation activities and verification sampling and reporting.

City of Blythe, Citywide Commingled Plume Investigation, Blythe, California
Project Manager for city wide commingled plume assessment and remedial cleanup of 7 commingled plumes (over 30 individual sites) related to petroleum releases to groundwater. Conducted large-scale site assessment, well installation and remedial actions including soil vapor extraction, dual-phase extraction, free-product extraction and soil excavation. Managed complex financial contract and UST Cleanup Fund reimbursement. Responsible for direct interaction with client (City), UST Cleanup Fund and California's Water Board to develop and execute strategies.

AFCEC, Industrial Waste Line Removal and Vapor Intrusion Risk Assessment, Former Norton Air Force Base, San Bernardino, California
Senior hydrogeologist for evaluation of soil and soil vapor sampling. Conducted closure report review, human health risk assessment modeling and evaluation, and closure recommendations. Evaluation and reporting resulted in obtaining closure from DTSC.

APPENDIX F
DESCRIPTION OF TERMS AND ACRONYMS

Description of Selected General Terms and Acronyms

Term/Acronym	*Description*
ACM	Asbestos Containing Material. Asbestos is a naturally occurring mineral, three varieties of which (chrysotile, amosite, crocidolite) have been commonly used as fireproofing or binding agents in construction materials. Exposure to asbestos, as well as ACM, has been documented to cause lung diseases including asbestosis (scarring of the lung), lung cancer and mesothelioma (a cancer of the lung lining). Regulatory agencies have generally defined ACM as a material containing greater that one (1) percent asbestos, however some states (e.g. California) define ACM as materials having 0.1% asbestos. In order to define a homogenous material as non-ACM, a minimum number of samples must be collected from the material dependent upon its type and quantity. Homogenous materials defined as non-ACM must either have 1) no asbestos identified in all of its samples or 2) an identified asbestos concentration below the appropriate regulatory threshold. Asbestos concentrations are generally determined using polarized light microscopy or transmission electron microscopy. Point counting is an analytical method to statistically quantify the percentage of asbestos in a sample. The asbestos component of ACM may either be friable or non-friable. Friable materials, when dry, can be crumbled, pulverized, or reduced to powder by hand pressure and have a higher potential for a fiber release than non-friable ACM. Non-friable ACM are materials that are firmly bound in a matrix by plastic, cement, etc. and, if handled carefully, will not become friable. Federal and state regulations require that either all suspect building materials be presumed ACM or that an asbestos survey be performed prior to renovation, dismantling, demolition, or other activities that may disturb potential ACM. Notifications are required prior to demolition and/or renovation activities that may impact the condition of ACM in a building. ACM removal may be required if the ACM is likely to be disturbed or damaged during the demolition or renovation. Abatement of friable or potentially friable ACM must be performed by a licensed abatement contractor in accordance with state rules and NESHAP. Additionally, OSHA regulations for work classification, worker training and worker protection will apply.
AHERA	Asbestos Hazard Emergency Response Act
AST	Aboveground Storage Tanks. ASTs are generally described as storage tanks less than 10% of which are below ground (i.e., buried). Tanks located in a basement, but not buried, are also considered ASTs. Whether, and the extent to which, an AST is regulated, is determined on a case-by-case basis and depends upon tank size, its contents and the jurisdiction of its location.
BGS	Below Ground Surface
BTEX	Benzene, Toluene, Ethylbenzene, and Xylenes. BTEX are VOC components found in gasoline and commonly used as analytical indicators of a petroleum hydrocarbon release.
CERCLA	Comprehensive Environmental Response, Compensation and Liability Act (a.k.a. Superfund). CERCLA is the federal act that regulates abandoned or uncontrolled hazardous waste sites. Under this Act, joint and several liability may be imposed on potentially responsible parties for cleanup-related costs.
CERCLIS	Comprehensive Environmental Response, Compensation and Liability Information System. An EPA compilation of sites having suspected or actual releases of hazardous substances to the environment. CERCLIS also contains information on site inspections, preliminary assessments and remediation of hazardous waste sites. These sites are typically reported to EPA by states and municipalities or by third parties pursuant to CERCLA Section 103.
CESQG	Conditionally exempt small quantity generators.
CFR	Code of Federal Regulations

Description of Selected General Terms and Acronyms (cont.)

Term/Acronym	*Description*
CREC	Controlled Recognized Environmental Condition is defined in ASTM E 1527-13 as "a recognized environmental condition resulting from a past release of hazardous substances or petroleum products that has been addressed to the satisfaction of the applicable regulatory authority (for example, as evidenced by the issuance of a no further action letter or equivalent, or meeting risk-based criteria established by regulatory authority) , with hazardous substances or petroleum products allowed to remain in place subject to the implementation of required controls (for example, property use restrictions, activity and use limitations, institutional controls, or engineering controls). A condition considered by the environmental professional to be a controlled recognized environmental condition shall be listed in the findings section of the Phase I Environmental Site Assessment report, and as a recognized environmental condition in the conclusions section of the Phase I Environmental Site Assessment report."
DOT	U.S. Department of Transportation
ERNS	Emergency Response Notification System. An EPA-maintained federal database which stores information on notifications of oil discharges and hazardous substance releases in quantities greater than the applicable reportable quantity under CERCLA. ERNS is a cooperative data-sharing effort between EPA, DOT, and the National Response Center.
ESA	Environmental Site Assessment
FRP	Fiberglass Reinforced Plastic
Hazardous Substance	As defined under CERCLA, this is (A) any substance designated pursuant to section 1321(b)(2)(A) of Title 33, (B) any element, compound, mixture, solution, or substance designated pursuant to section 9602 of this title; (C) any hazardous waste having characteristics identified under or listed pursuant to section 3001 of the Solid Waste Disposal Act (with some exclusions); (D) any toxic pollutant listed under section 1317(a) of Title 33; (E) any hazardous air pollutant listed under section 112 of the Clean Air Act; and (F) any imminently hazardous chemical substance or mixture with respect to which the EPA Administrator has taken action under section 2606 of Title 15. This term does not include petroleum, including crude oil or any fraction thereof which is not otherwise listed as a hazardous substance under subparagraphs (A) through (F) above, and the term include natural gas, or synthetic gas usable for fuel (or mixtures of natural gas and such synthetic gas).
Hazardous Waste	This is defined as having characteristics identified or listed under section 3001 of the Solid Waste Disposal Act (with some exceptions). RCRA, as amended by the Solid Waste Disposal Act of 1980, defines this term as a "solid waste, or combination of solid wastes, which because of its quantity, concentration, or physical, chemical, or infectious characteristics may (A) cause, or significantly contribute to an increase in mortality or an increase in serious irreversible, or incapacitating reversible illness; or (B) pose a substantial present or potential hazard to human health or the environment when improperly treated, stored, transported, or disposed of, or otherwise managed."
HREC	Historical Recognized Environmental Condition is defined in ASTM E 1527-13 as "a past release of any hazardous substances or petroleum products that has occurred in connection with the property and has been addressed to the satisfaction of the applicable regulatory authority or meeting unrestricted residential use criteria established by a regulatory authority, without subjecting the property to any required controls (for example, property use restrictions, activity and use limitations, institutional controls, or engineering controls). Before calling the past release a historical recognized environmental condition, the environmental professional must determine whether the past release is a recognized environmental condition at the time of the Phase I Environmental Site Assessment is conducted (for example, if there has been a change in the regulatory criteria). If the EP considers the past release to be a recognized environmental condition at the time the Phase I ESA is conducted, the condition shall be included in the conclusions section of the report as a recognized environmental condition."
ILP	Innocent Landowner/Operator Program
LQG	Large quantity generators.
LUST	Leaking Underground Storage Tank. This is a federal term set forth under RCRA for leaking USTs. Some states also utilize this term.
MCL	Maximum Contaminant Level. This Safe Drinking Water concept (and also used by many states as a ground water cleanup criteria) refers to the limit on drinking water contamination that determines whether a supplier can deliver water from a specific source without treatment.

Description of Selected General Terms and Acronyms (cont.)

Term/Acronym	*Description*
PCB	Polychlorinated Biphenyl. A halogenated organic compound commonly in the form of a viscous liquid or resin, a flowing yellow oil, or a waxy solid. This compound was historically used as dielectric fluid in electrical equipment (such as electrical transformers and capacitors, electrical ballasts, hydraulic and heat transfer fluids), and for numerous heat and fire sensitive applications. PCB was preferred due to its durability, stability (even at high temperatures), good chemical resistance, low volatility, flammability, and conductivity. PCBs, however, do not break down in the environment and are classified by the EPA as a suspected carcinogen. 1978 regulations, under the Toxic Substances Control Act, prohibit manufacturing of PCB-containing equipment; however, some of this equipment may still be in use today.
pCi/L	Pico Curies per Liter of Air. Unit of measurement for Radon and similar radioactive materials.
PLM	Polarized Light Microscopy (see ACM section of the report, if included in the scope of services)
PST	Petroleum Storage Tank. An AST or UST that contains a petroleum product.
Radon	A radioactive gas resulting from radioactive decay of naturally-occurring radioactive materials in rocks and soils containing uranium, granite, shale, phosphate, and pitchblende. Radon concentrations are measured in Pico Curies per Liter of Air. Exposure to elevated levels of radon creates a risk of lung cancer; this risk generally increases as the level of radon and the duration of exposure increases. Outdoors, radon is diluted to such low concentrations that it usually does not present a health concern. However, radon can accumulate in building basements or similar enclosed spaces to levels that can pose a risk to human health. Indoor radon concentrations depend primarily upon the building's construction, design and the concentration of radon in the underlying soil and ground water. The EPA recommended annual average indoor “action level” concentration for residential structures is 4.0 pCi/l.
RCRA	Resource Conservation and Recovery Act. Federal act regulating solid and hazardous wastes from point of generation to time of disposal (‘cradle to grave”). 42 U.S.C. 6901 et seq.
RCRA Generators	The RCRA generators list is part of the RCRIS database maintained by EPA and lists facilities that generate hazardous waste as part of their normal business operations, as more particularly defined under Section 4.1 of this report.
RCRA CORRACTS/TSDs	The USEPA maintains a database of RCRA facilities associated with treatment, storage, and disposal (TSD) of hazardous materials which are undergoing “corrective action”. A “corrective action” order is issued when there is a release of hazardous waste or constituents into the environment from a RCRA facility.
RCRA Non-CORRACTS/TSDs	The RCRA Non-CORRACTS/TSD Database is a compilation by the USEPA of facilities which report storage, transportation, treatment, or disposal of hazardous waste. Unlike the RCRA CORRACTS/TSD database, the RCRA Non-CORRACTS/TSD database does not include RCRA facilities where corrective action is required.
RCRA Violators List	RAATS. RCRA Administrative Actions Taken. RAATS information is now contained in the RCRIS database and includes records of administrative enforcement actions against facilities for noncompliance.
RCRIS	Resource Conservation and Recovery Information System, as defined in the Records Review section of this report.
REC	Recognized Environmental Conditions are defined by ASTM E1527-13 as “the presence or likely presence of any hazardous substances or petroleum products in, on, or at a property: 1)due to any release to the environment; 2) under conditions indicative of a release to the environment; or 3) under conditions that pose a material threat of a future release to the environment. *De minimis* conditions are not recognized environmental conditions.”
SCL	State “CERCLIS” List (see SPL /State Priority List, below).

Description of Selected General Terms and Acronyms (cont.)

Term/Acronym	*Description*
MSDS	Material Safety Data Sheets. Written/printed forms prepared by chemical manufacturers, importers and employers which identify the physical and chemical traits of hazardous chemicals under OSHA's Hazard Communication Standard.
NESHAP	National Emissions Standard for Hazardous Air Pollutants (Federal Clean Air Act). This part of the Clean Air Act regulates emissions of hazardous air pollutants.
NFRAP	Facilities where there is "No Further Remedial Action Planned," as more particularly described under the Records Review section of this report.
NOV	Notice of Violation. A notice of violation or similar citation issued to an entity, company or individual by a state or federal regulatory body indicating a violation of applicable rule or regulations has been identified.
NPDES	National Pollutant Discharge Elimination System (Clean Water Act). The federal permit system for discharges of polluted water.
NPL	National Priorities List, as more particularly described under the Records Review section of this report.
OSHA	Occupational Safety and Health Administration or Occupational Safety and Health Act
PACM	Presumed Asbestos-Containing Material. A material that is suspected of containing or presumed to contain asbestos but which has not been analyzed to confirm the presence or absence of asbestos.
SPCC	Spill Prevention, Control and Countermeasures. SPCC plans are required under federal law (Clean Water Act and Oil Pollution Act) for any facility storing petroleum in tanks and/or containers of 55-gallons or more that when taken in aggregate exceed 1,320 gallons. SPCC plans are also required for facilities with underground petroleum storage tanks with capacities of over 42,000 gallons. Many states have similar spill prevention programs, which may have additional requirements.
SPL	State Priority List. State list of confirmed sites having contamination in which the state is actively involved in clean up activities or is actively pursuing potentially responsible parties for clean up. Sometimes referred to as a State "CERCLIS" List.
SQG	Small quantity generator.
SWF	Solid Waste Facility
TPH	Total Petroleum Hydrocarbons
TRI	Toxic Release Inventory. Routine EPA report on releases of toxic chemicals to the environment based upon information submitted by entities subject to reporting under the Emergency Planning and Community Right to Know Act.
TSCA	Toxic Substances Control Act. A federal law regulating manufacture, import, processing and distribution of chemical substances not specifically regulated by other federal laws (such as asbestos, PCBs, lead-based paint and radon). 15 U.S.C 2601 et seq.
USACE	United States Army Corps of Engineers
USC	United States Code
USGS	United States Geological Survey
USNRCS	United States Department of Agriculture-Natural Resource Conservation Service
UST	Underground Storage Tank. Most federal and state regulations, as well as ASTM E1527-05, define this as any tank, incl., underground piping connected to the tank, that is or has been used to contain hazardous substances or petroleum products and the volume of which is 10% or more beneath the surface of the ground (i.e., buried).
VCP	Voluntary Cleanup Program
VOC	Volatile Organic Compound

Term/Acronym	*Description*
Wetlands	Areas that are typically saturated with surface or ground water that creates an environment supportive of wetland vegetation (i.e., swamps, marshes, bogs). The Corps of Engineers Wetlands Delineation Manual (Technical Report Y-87-1) defines wetlands as areas inundated or saturated by surface or ground water at a frequency and duration sufficient to support, and that under normal circumstances do support, a prevalence of vegetation typically adapted for life in saturated soil conditions. For an area to be considered a jurisdictional wetland, it must meet the following criteria: more than 50 percent of the dominant plant species must be categorized as Obligate, Facultative Wetland, or Facultative on lists of plant species that occur in wetlands; the soil must be hydric; and, wetland hydrology must be present. The federal Clean Water Act which regulates "waters of the US," also regulates wetlands, a program jointly administered by the USACE and the EPA. Waters of the U.S. are defined as: (1) waters used in interstate or foreign commerce, including all waters subject to the ebb and flow of tides; (2) all interstate waters including interstate wetlands; (3) all other waters such as intrastate lakes, rivers, streams (including intermittent streams), mudflats, sandflats, wetlands, sloughs, prairie potholes, wet meadows, playa lakes, or natural ponds, etc., which the use, degradation, or destruction could affect interstate/ foreign commerce; (4) all impoundments of waters otherwise defined as waters of the U. S., (5) tributaries of waters identified in 1 through 4 above; (6) the territorial seas; and (7) wetlands adjacent to waters identified in 1 through 6 above. Only the USACE has the authority to make a final wetlands jurisdictional determination.