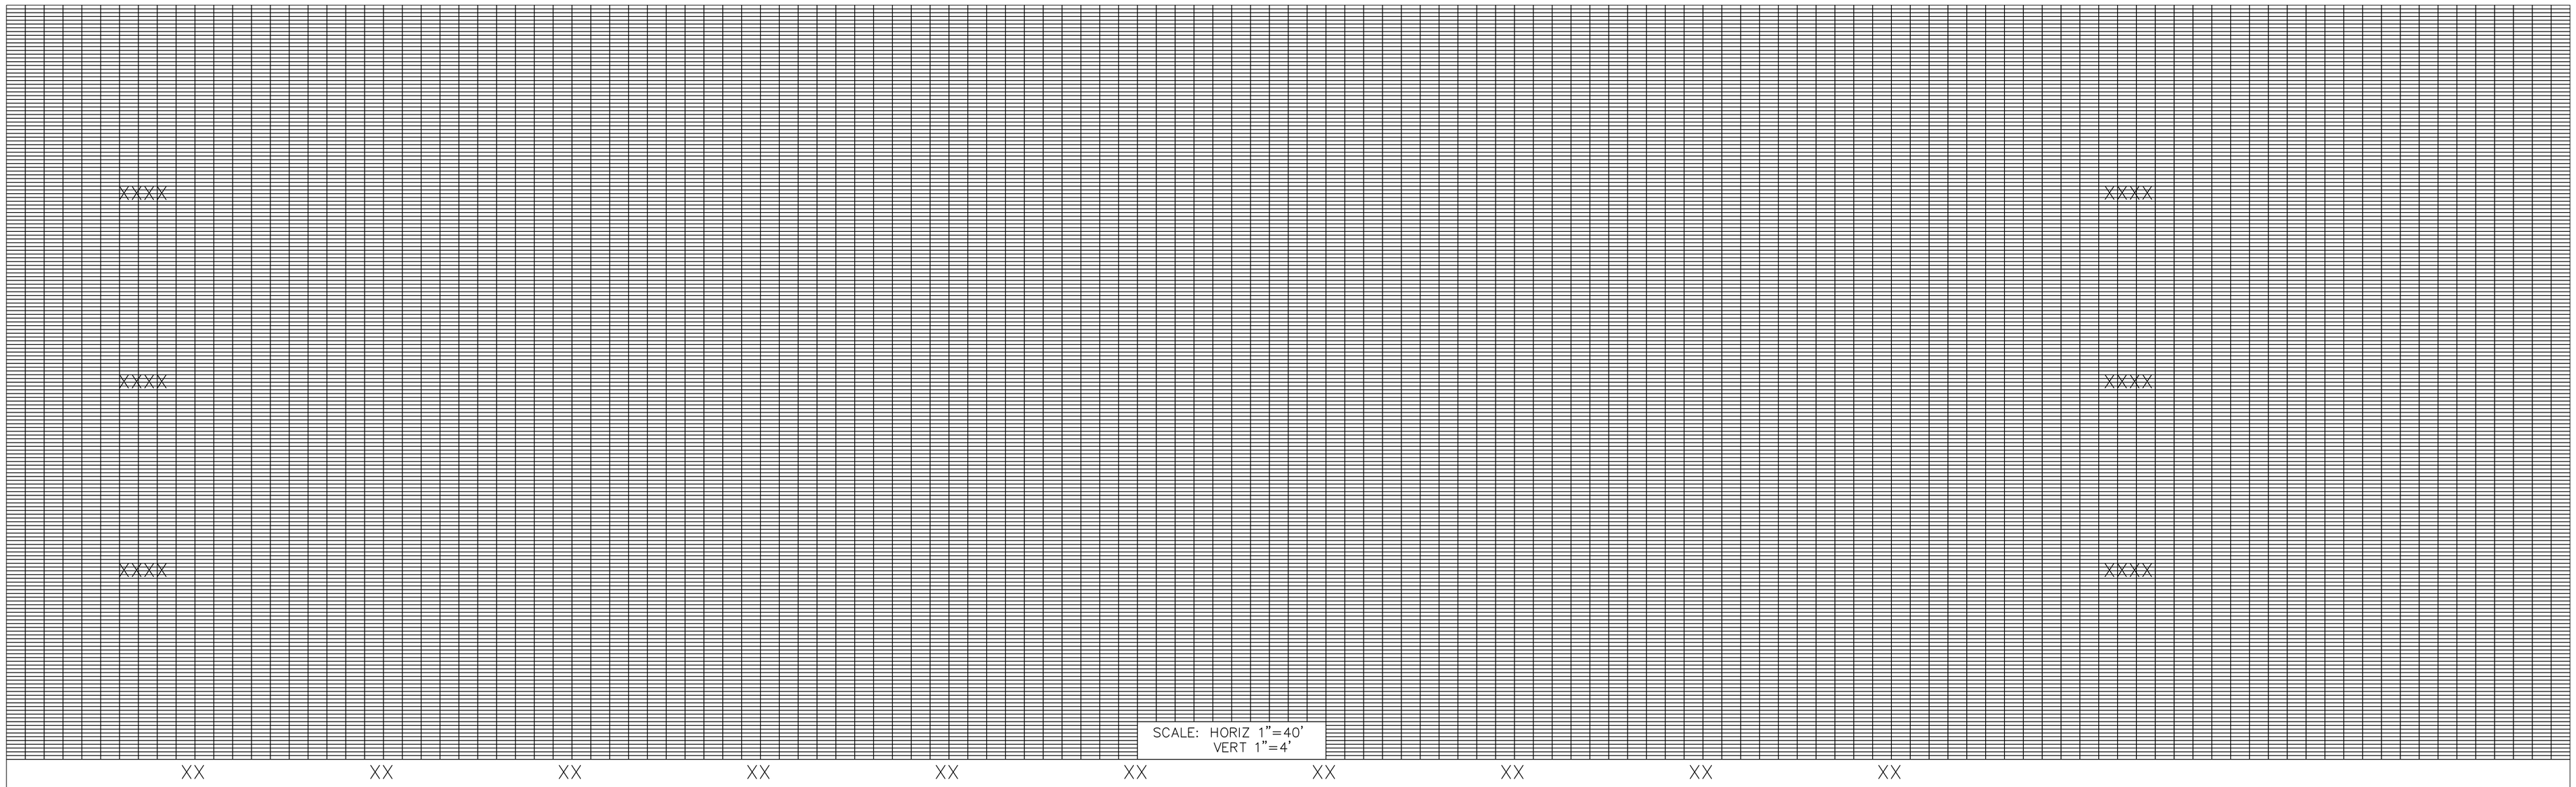

CONSTRUCTION NOTES

① CONSTRUCT _" AC PAVEMENT OVER _"C.A.B. (CLASS II)PER GENERAL NOTE 8.
②
③
④
⑤
⑥

GRAPHIC SCALE 1"=40'

0 40 80 120

PRELIMINARY – FOR REVIEW PURPOSES ONLY

Underground Service Alert
CALL BEFORE YOU DIG
Call: TOLL FREE
1-800-227-2600
TWO WORKING DAYS BEFORE YOU DIG

BENCHMARK
XXXXXXXXXXXXXXXXXXXX

PREPARED BY:

MARK	REVISIONS	APPR	DATE

COUNTY OF SAN BERNARDINO
DEPARTMENT OF PUBLIC WORKS

MOHAMMAD SIDDIQUI — DATE
ENGINEER, TRAFFIC DIVISION

MOHAMMAD QURESHI — DATE
TRAFFIC DIVISION CHIEF

RECOMMENDED BY:

APPROVED BY:

SAMEH BASTA — DATE
LAND DEVELOPMENT MANAGER

STREET IMPROVEMENT PLAN

XXXXX STREET
STA. 0+00 TO 0+00

ROAD NO.

FILE NO.

SHEET 1 OF X