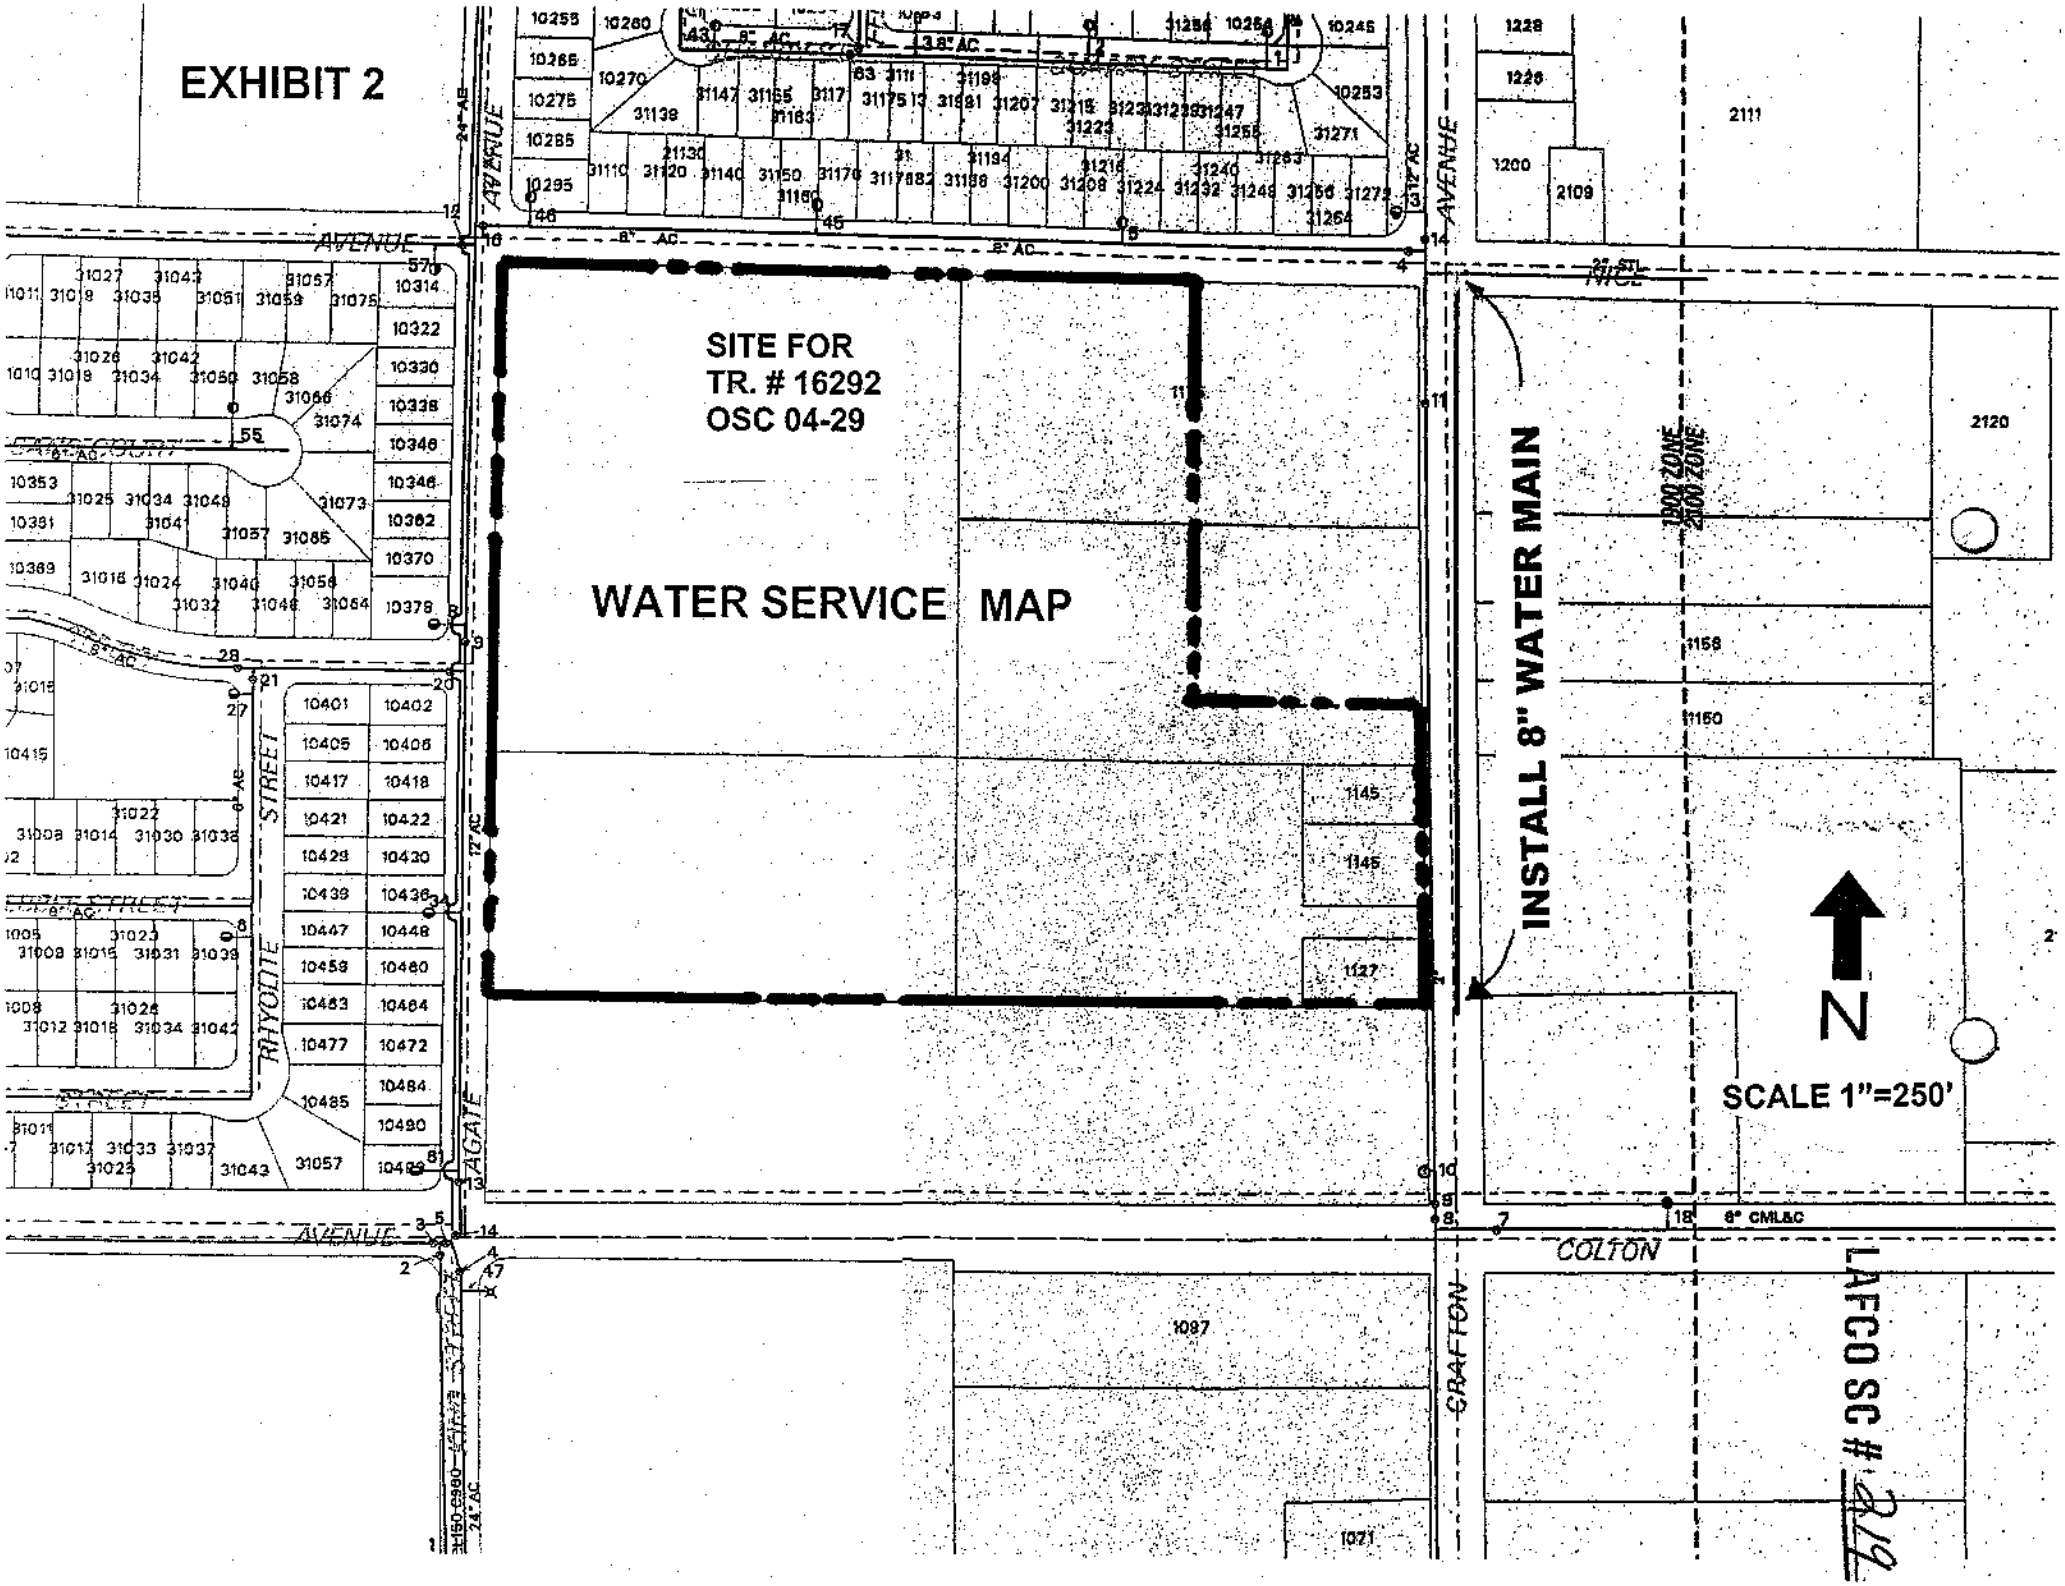
EXHIBIT 2
SITE FOR
TR. # 16292
OSC 04-29
WATER SERVICE MAP
INSTALL 8" WATER MAIN
N
SCALE 1"=250'
AVENUE
NICE
COLTON
CRAFTON
AGATE
RHYOLITE STREET
1900 ZONE
2500 ZONE
LAFCO SC # 219