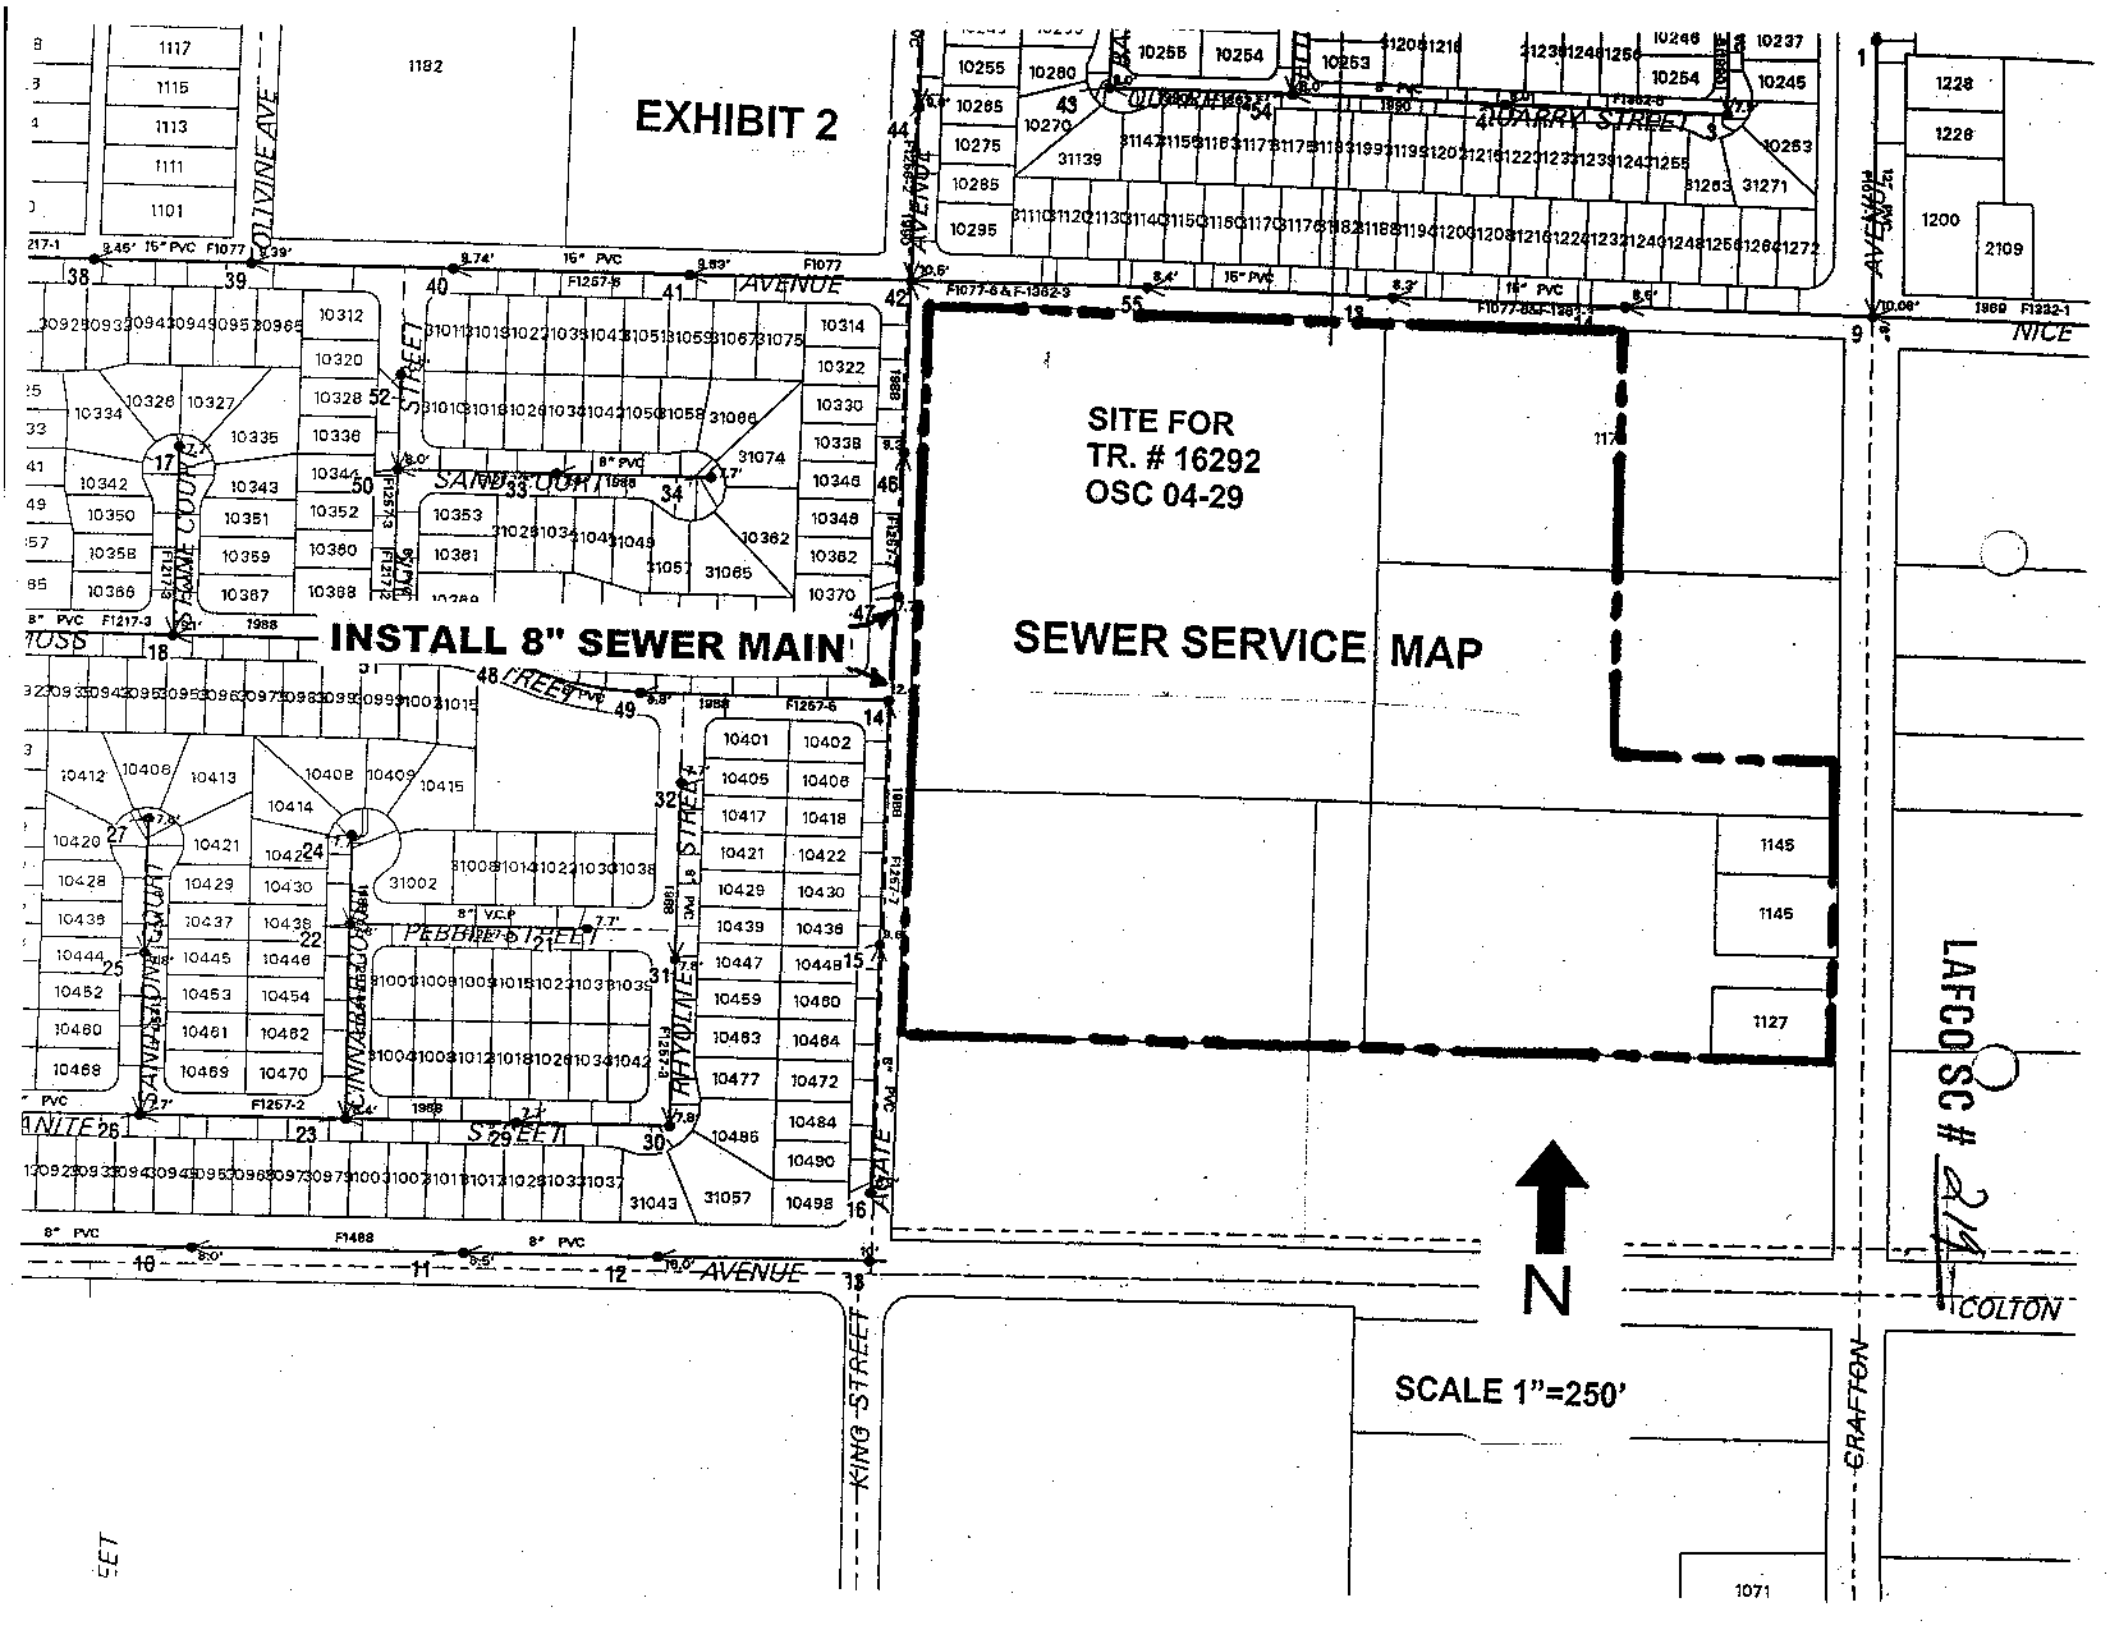
EXHIBIT 2
SITE FOR
TR. # 16292
OSC 04-29
SEWER SERVICE MAP
INSTALL 8" SEWER MAIN
N
SCALE 1"=250'
LAFCO SC # 214
QUARRY STREET
OLIVINE AVE
AVENUE
SAND COURT
PEBBLE STREET
RHYOLITE STREET
KING STREET
AGATE
NICE
COLTON
CRAFTON