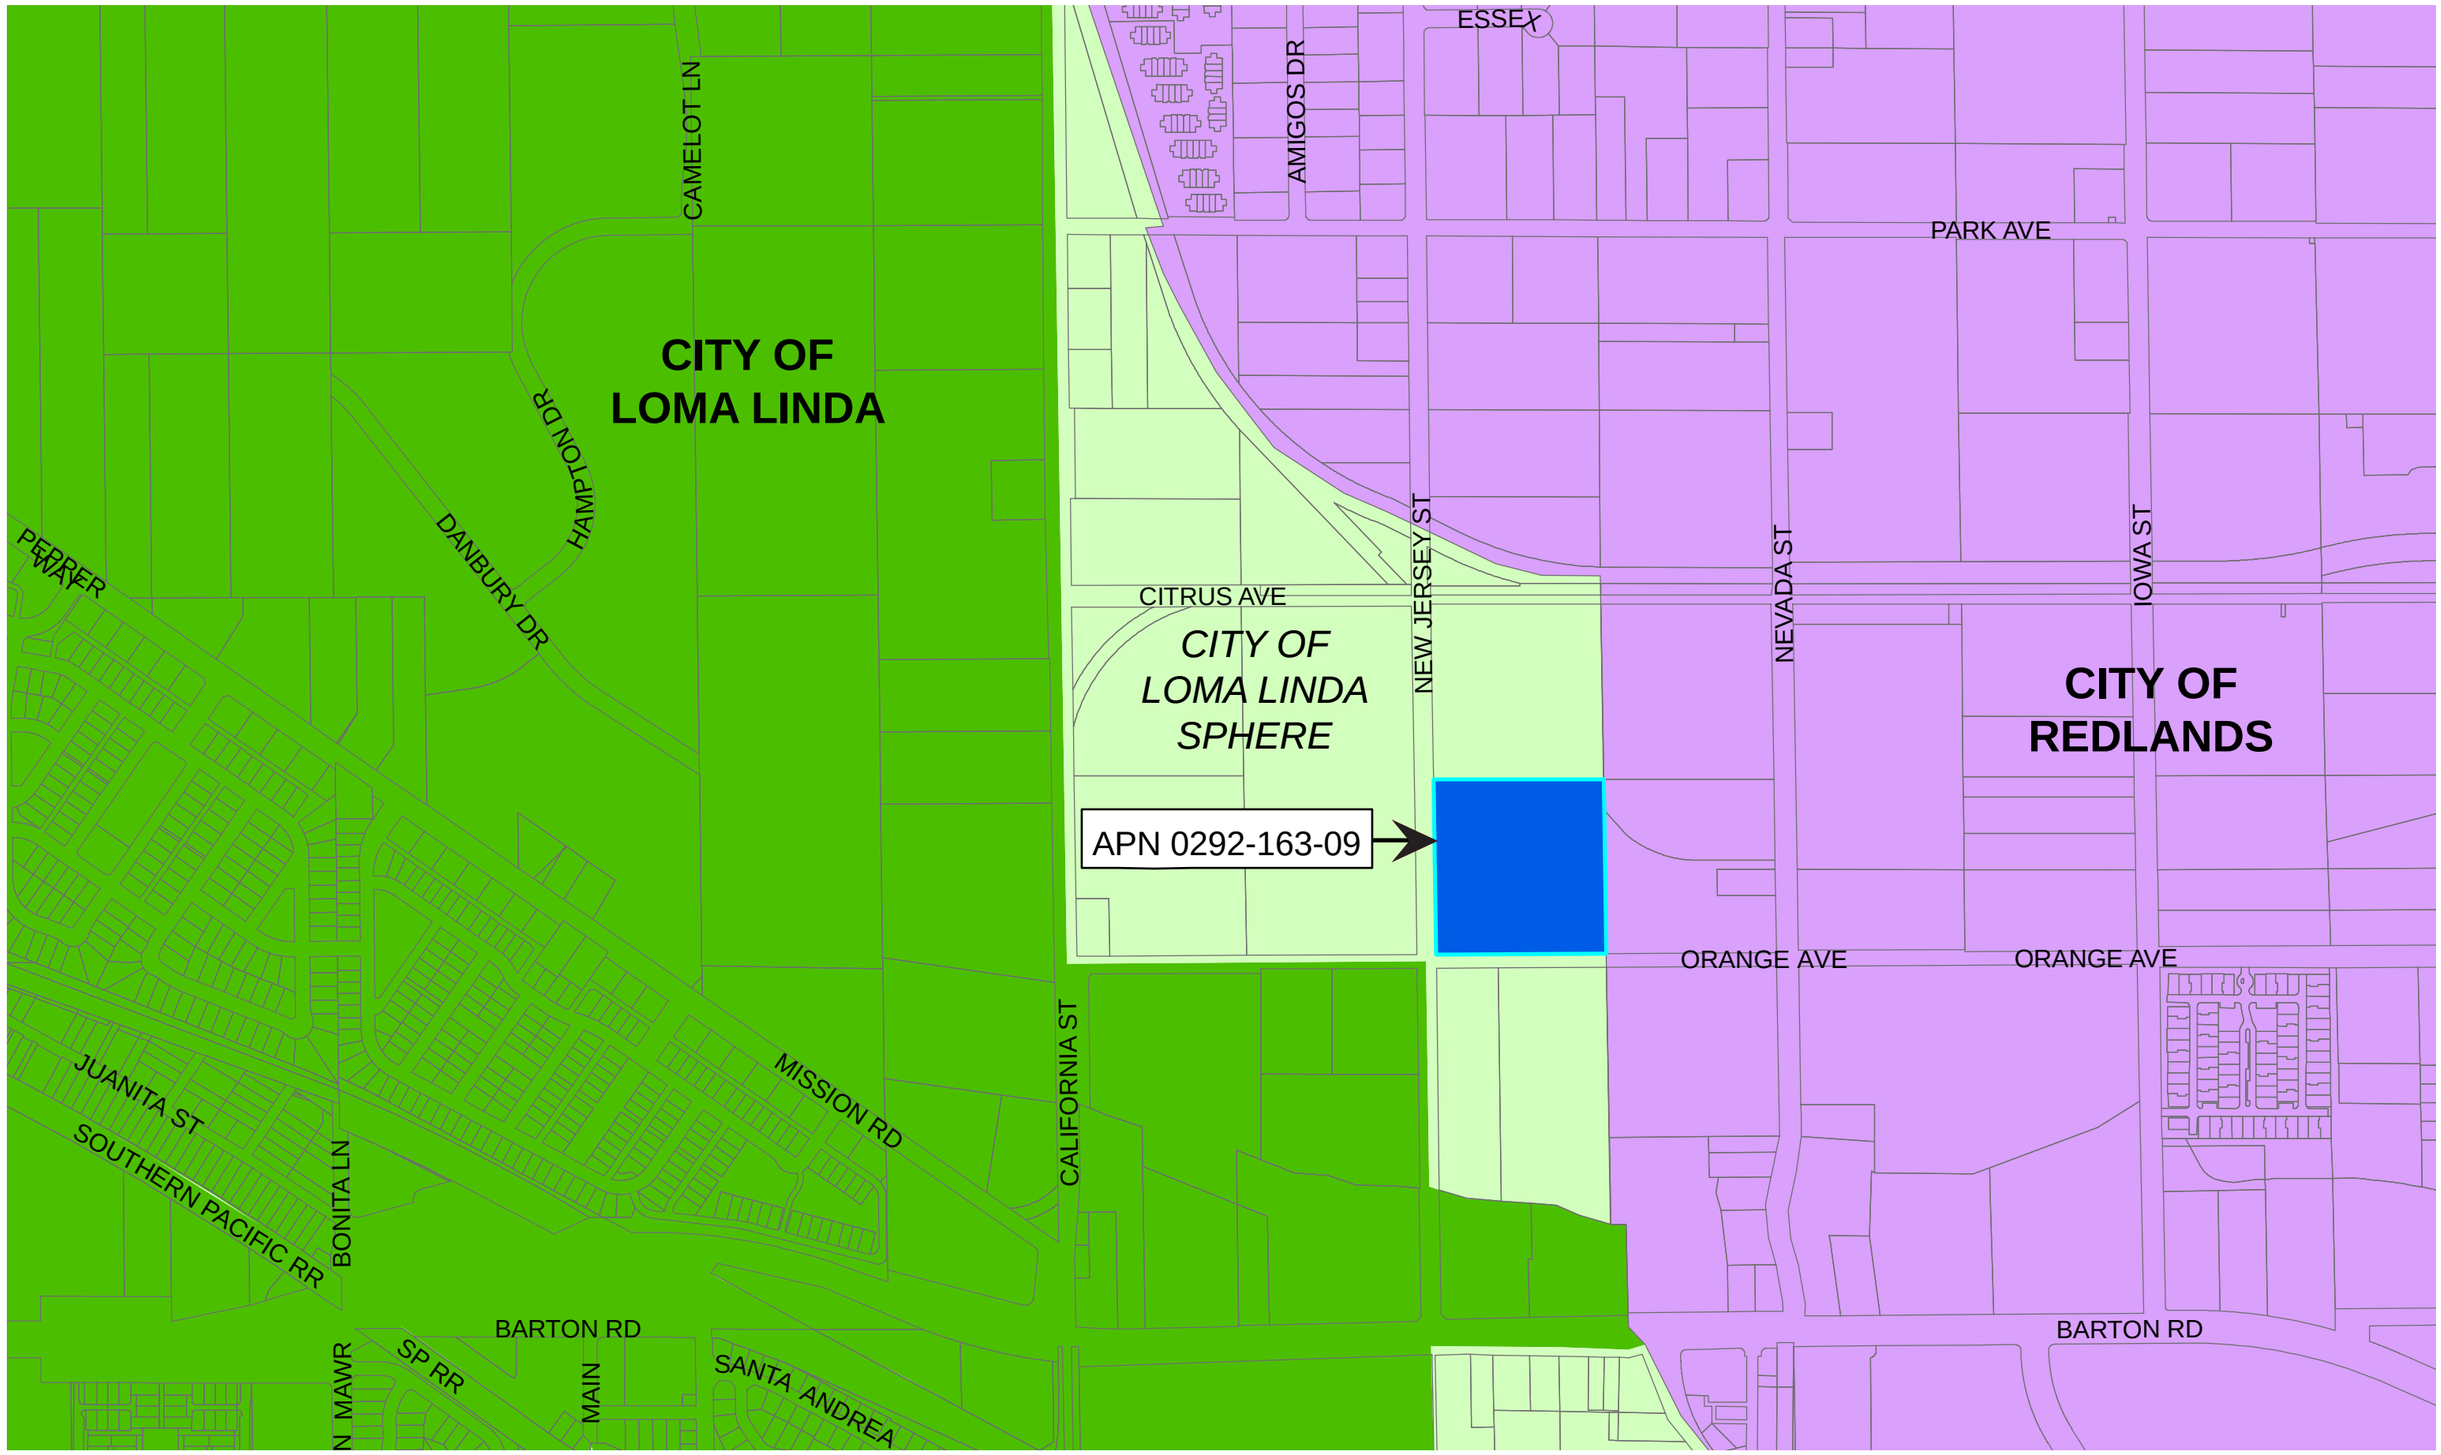

LAFCO SERVICE CONTRACT 344

Service Contract Parcel
City of Redlands
City of Loma Linda
Loma Linda Sphere

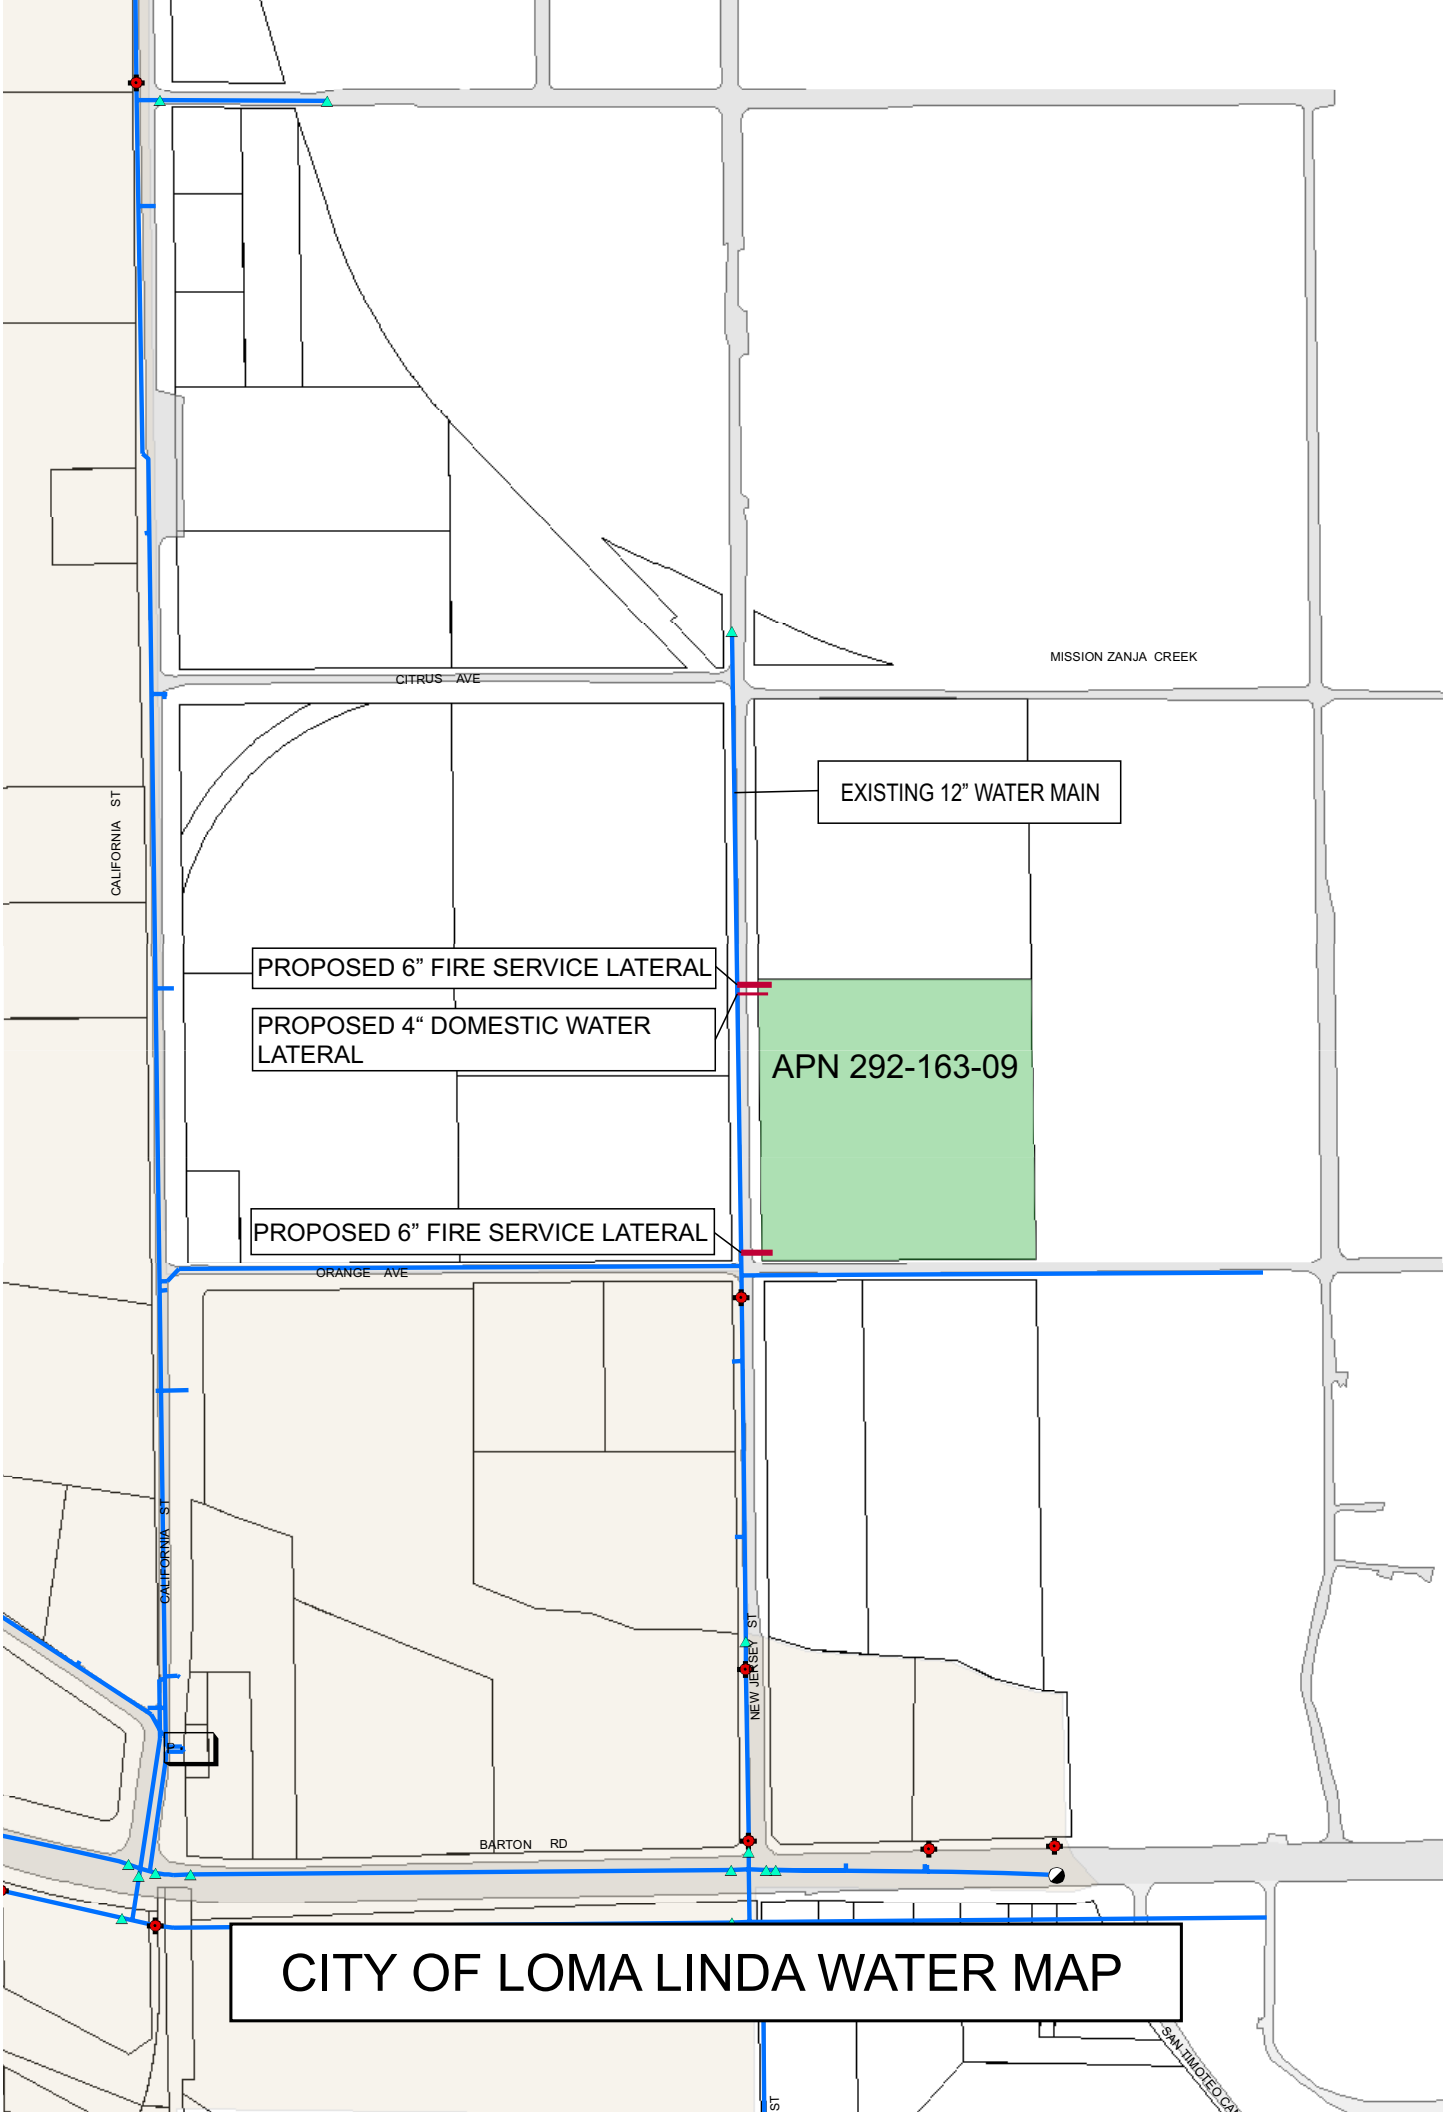
MISSION ZANJA CREEK
CITRUS AVE
CALIFORNIA ST
EXISTING 12" WATER MAIN
PROPOSED 6" FIRE SERVICE LATERAL
PROPOSED 4" DOMESTIC WATER LATERAL
APN 292-163-09
PROPOSED 6" FIRE SERVICE LATERAL
ORANGE AVE
CALIFORNIA ST
NEW JERSEY ST
BARTON RD
CITY OF LOMA LINDA WATER MAP

12"
12"
12"
12"
12"
CITRUS AVE
MISSION ZANJA CREEK
CALIFORNIA ST
10"
10"
10"
10"
APN 292-163-09
8"
8"
8"
8"
ORANGE AVE
8"
PROPOSED 8" SEWER EXTENSION IN ORANGE AVE WITH 2-6" LATERALS
8"
8"
CALIFORNIA ST
NEW JERSEY ST
8"
BARTON RD
CITY OF LOMA LINDA SEWER MAP
SAN TIMO