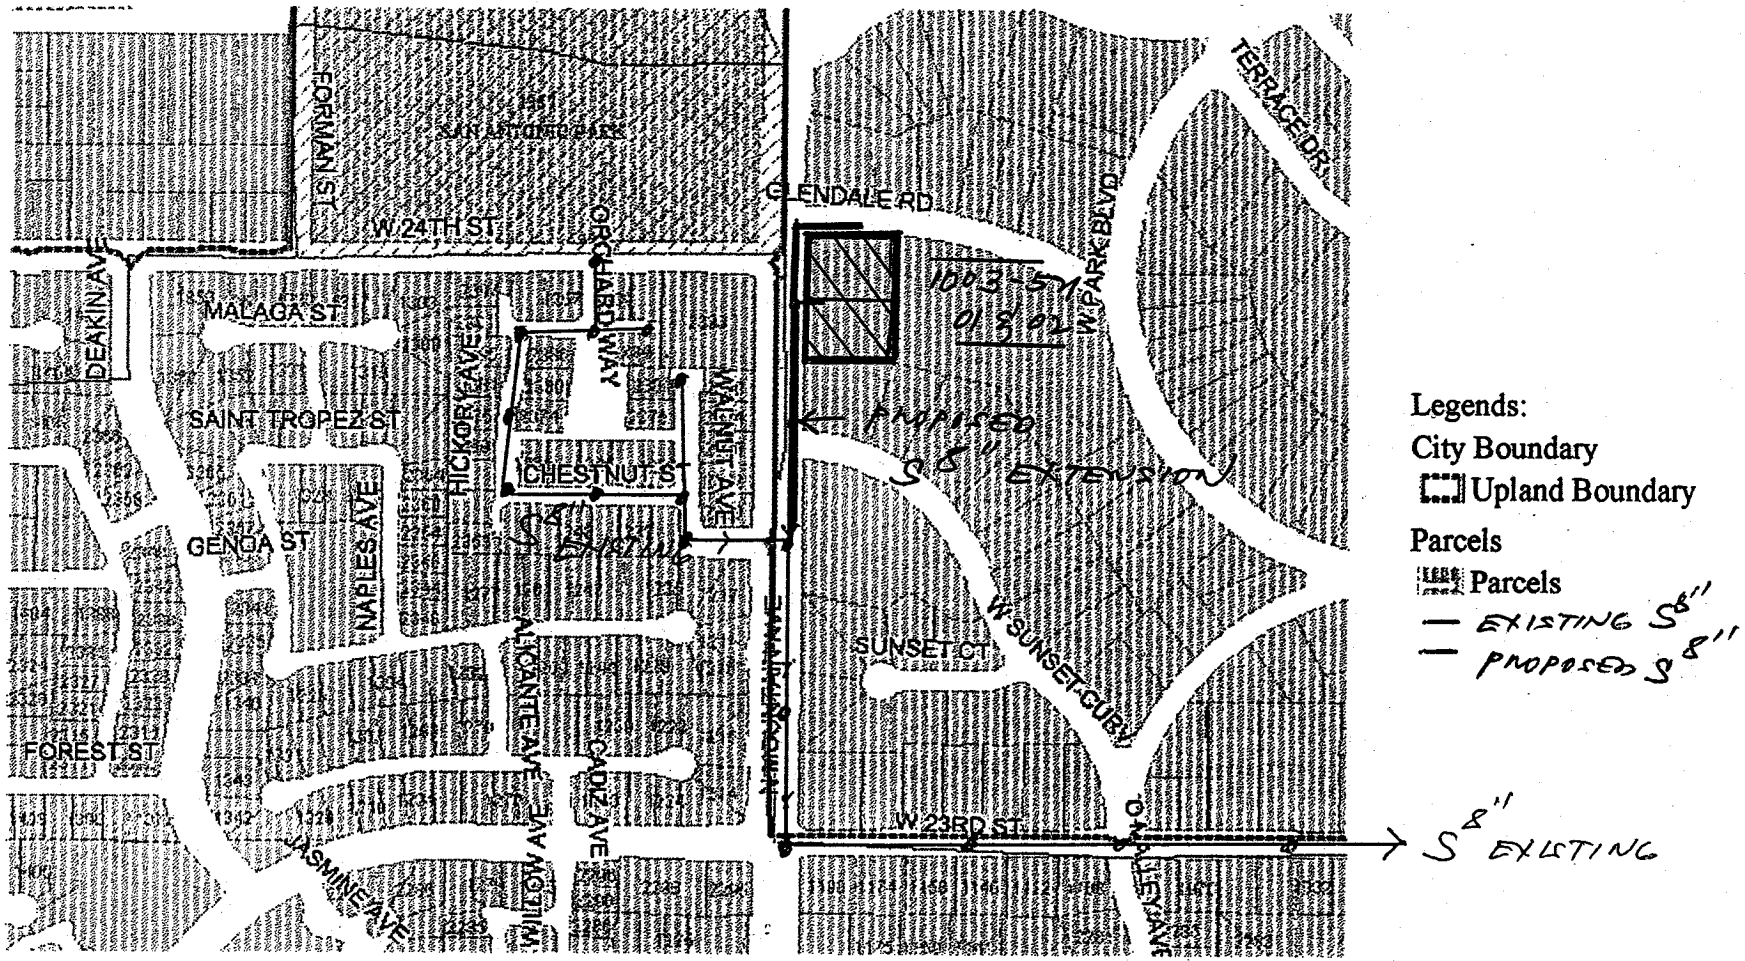

VICINITY MAP

APN- 1003-521-01 & 02, Proposed Sewer Extension

Scale: 1" = 426 '

N

CityGIS2

Copyright © 2002, All Rights Reserved
The information contained herein is the proprietary property of the contributors supplied under license and may not be reproduced except as licensed by Digital Map Products

LAFCO SC # 206