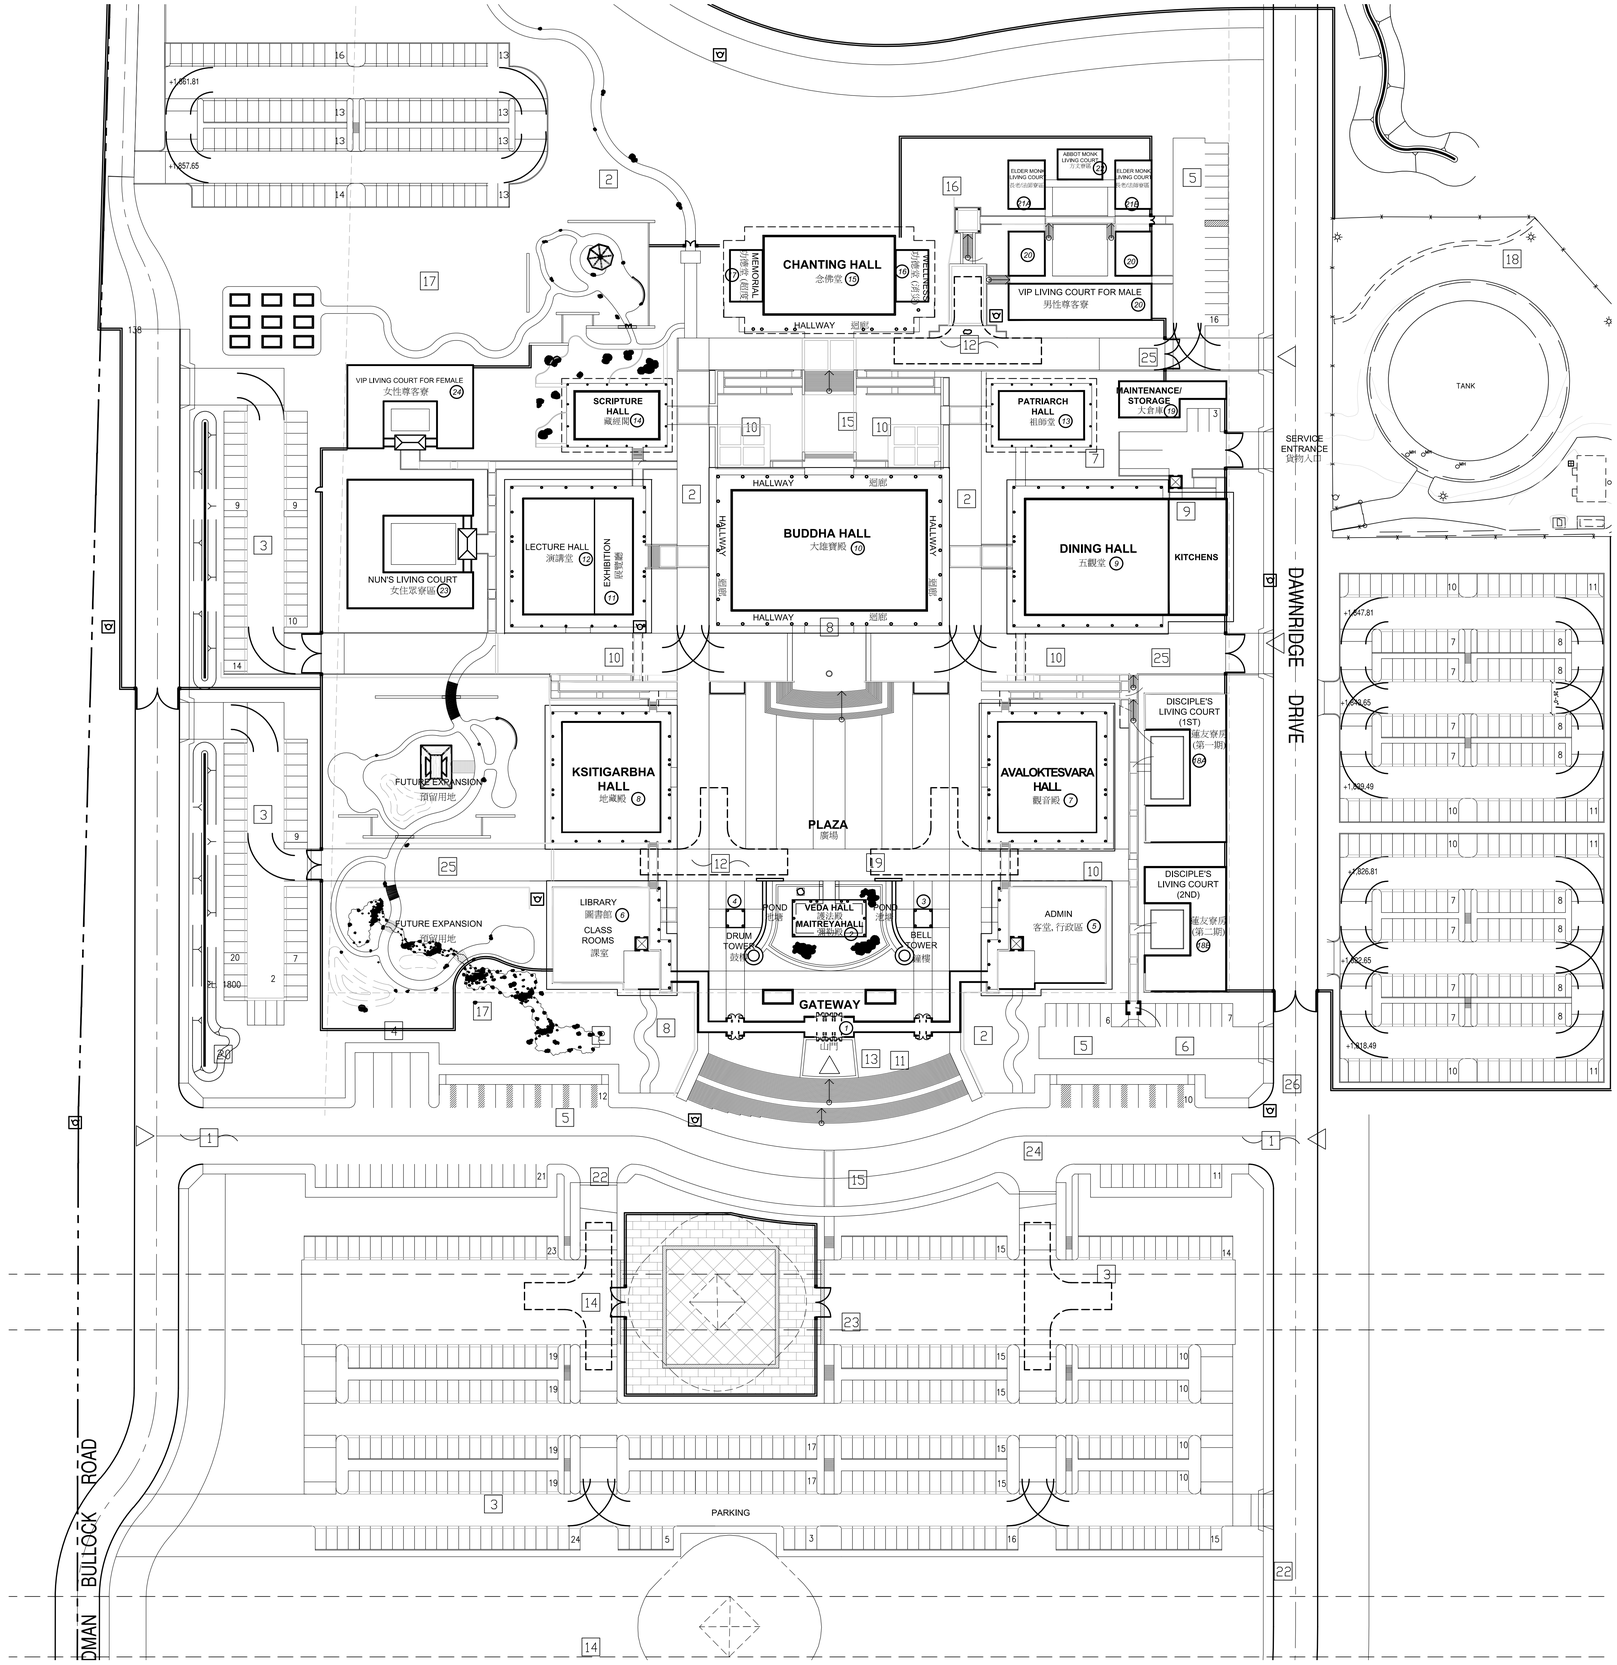

KEYNOTES

1. SITE ENTRANCE
2. WALKWAY
3. STANDARD PARKING SPACE 19'X9'
4. BUS PARKING 45'X15'
5. STANDARD ACCESSIBLE PARKING SPACE 19'X9'
6. VAN ACCESSIBLE PARKING SPACE 19'X9'
7. TRUCK PARKING SPACE 35'X15'
8. BUILDING ENTRY
9. ACCESSIBLE ELEVATOR
10. ACCESSIBLE RAMP
11. CORRIDOR
12. FIRE TRUCK TURNING RADIUS
13. GATE
14. ELECTRIC TOWER
15. STAIRS
16. PAVILION
17. LAWN
18. TREES
19. POND
20. ESTIMATED MAIN WATER METER LOCATION
21. PROPERTY LINE
22. VEHICLE ENTRY POINTS
23. POWER LINE EASEMENT
24. MAIN ACCESS ROADS
25. FIRE LANES
26. FIRE HYDRANT

BUILDING NUMBER AND NAME

1. BUILDING 1: Gate
2. BUILDING 2: Veda Hall / Maitreva Hall
3. BUILDING 3: Bell Tower
4. BUILDING 4: Drum Tower
5. BUILDING 5: Administration/Visitor Center/restroom
6. BUILDING 6: Library / Class rooms / restrooms
7. BUILDING 7: Avaloktesvara Hall
8. BUILDING 8: Ksitigarbha Hall
9. BUILDING 9: Dining Hall
10. BUILDING 10: Buddha Hall
11. BUILDING 11: Exhibition
12. BUILDING 12: Lecture Hall
13. BUILDING 13: Patriarch Hall
14. BUILDING 14: Scripture Hall
15. BUILDING 15: Chanting Hall
16. BUILDING 16: Wellness Hall
17. BUILDING 17: Memorial Hall
18A. BUILDING 18A: Disciple's Living Court
18B. BUILDING 18B: Disciple's Living Court
19. BUILDING 19: Kitchen / storage
20. BUILDING 20: VIP Living Court for male
21A. BUILDING 21A: Elder Monk Living Court
21B. BUILDING 21B: Elder Monk Living Court
22. BUILDING 22: Abbot Monk Living Court
23. BUILDING 23: Nun's Living Court
24. BUILDING 24: VIP Living Court for female

LEGEND

PROPERTY LINE

CENTER LINE

POWER DRIP LINE

1 PHASE III PLAN
SCALE: 1:50

CD/A
CREATIVE DESIGN ASSOCIATES
Architecture. Interior Design. Planning
T. 626.914.8101
F. 626.913.8102
17528 E. Rowland St.
City of Industry, CA 91748
www.cda-arc.com

Copyright © By Creative Design Associates, Inc.

Project:
LING YEN MOUNTAIN TEMPLE

13938 DECLIFF DRIVE
ETIWANDA, CA 91739

Client:
LING YEN MOUNTAIN TEMPLE

13938 DECLIFF DRIVE
ETIWANDA, CA 91739

Stamp:

LICENSED ARCHITECT
YUWU CHEN
No. C-25837
REN. 07-31-15
STATE OF CALIFORNIA

Drawing Title:
PHASE III PLAN

CDA Project No. 1317
Date: Dec 05 2016
Phase: 3rd Planning
Checked By: EC
Drawn By: CDA
Project No.: 1317
Reference:
Revisions:

Drawing No.:
AS-100.3