SOUTH/EAST APPLE VALLEY LOCAL AREA TRANSPORTATION FACILITIES PLAN

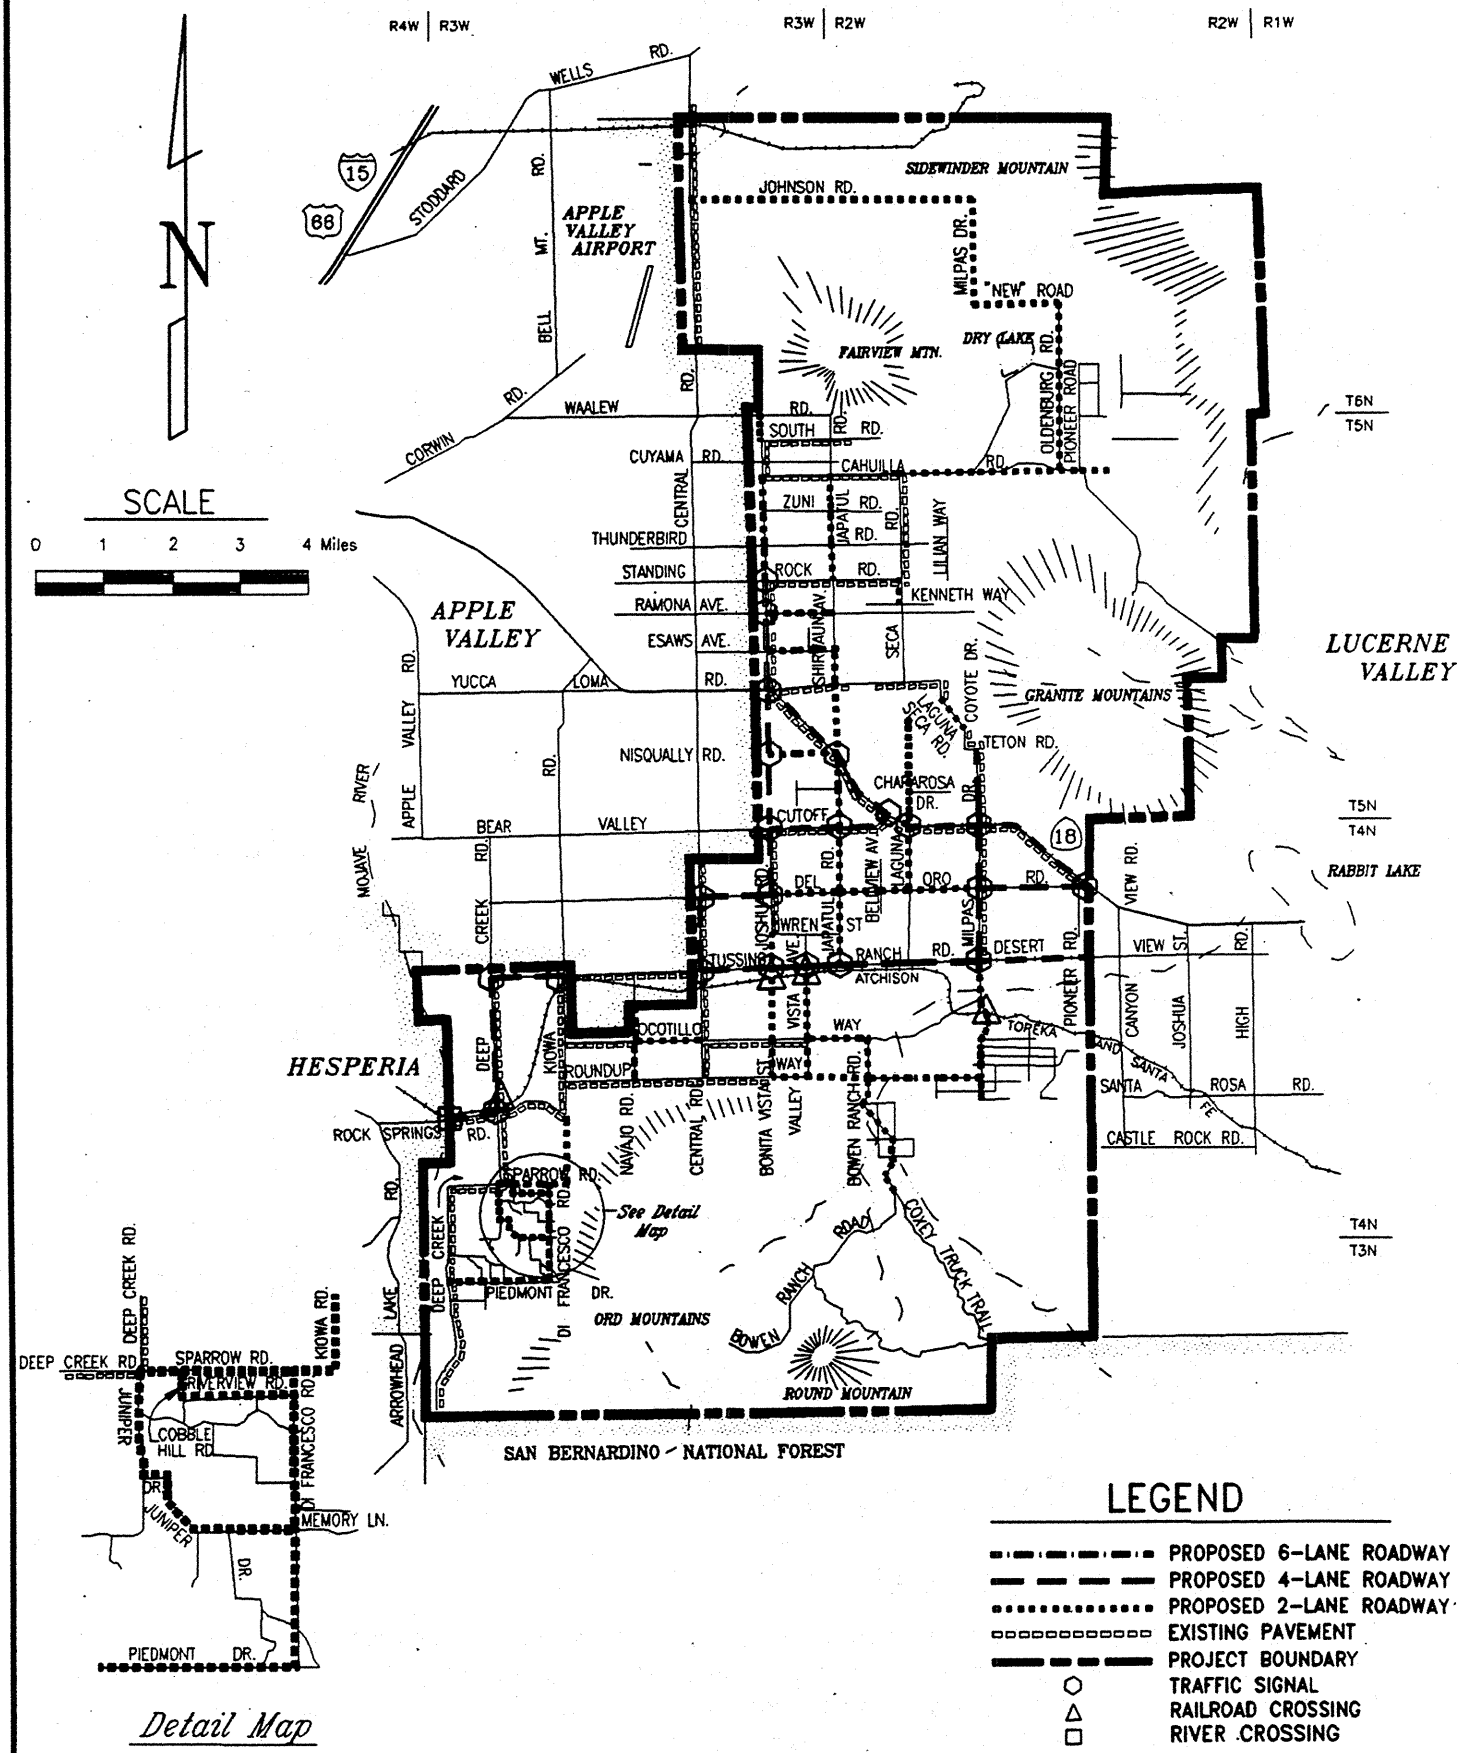

LEGEND

- PROPOSED 6-LANE ROADWAY
- PROPOSED 4-LANE ROADWAY
- PROPOSED 2-LANE ROADWAY
- EXISTING PAVEMENT
- PROJECT BOUNDARY
- TRAFFIC SIGNAL
- RAILROAD CROSSING
- RIVER CROSSING

APVMAP1 9/25/92 E.P.