THIS MAP IS FOR THE PURPOSE OF AD VALOREM TAXATION ONLY.

Ptn. Rancho San Bernardino, M.B. 7/2

City of Redlands
Tax Rate Area
5002

0169 – 28

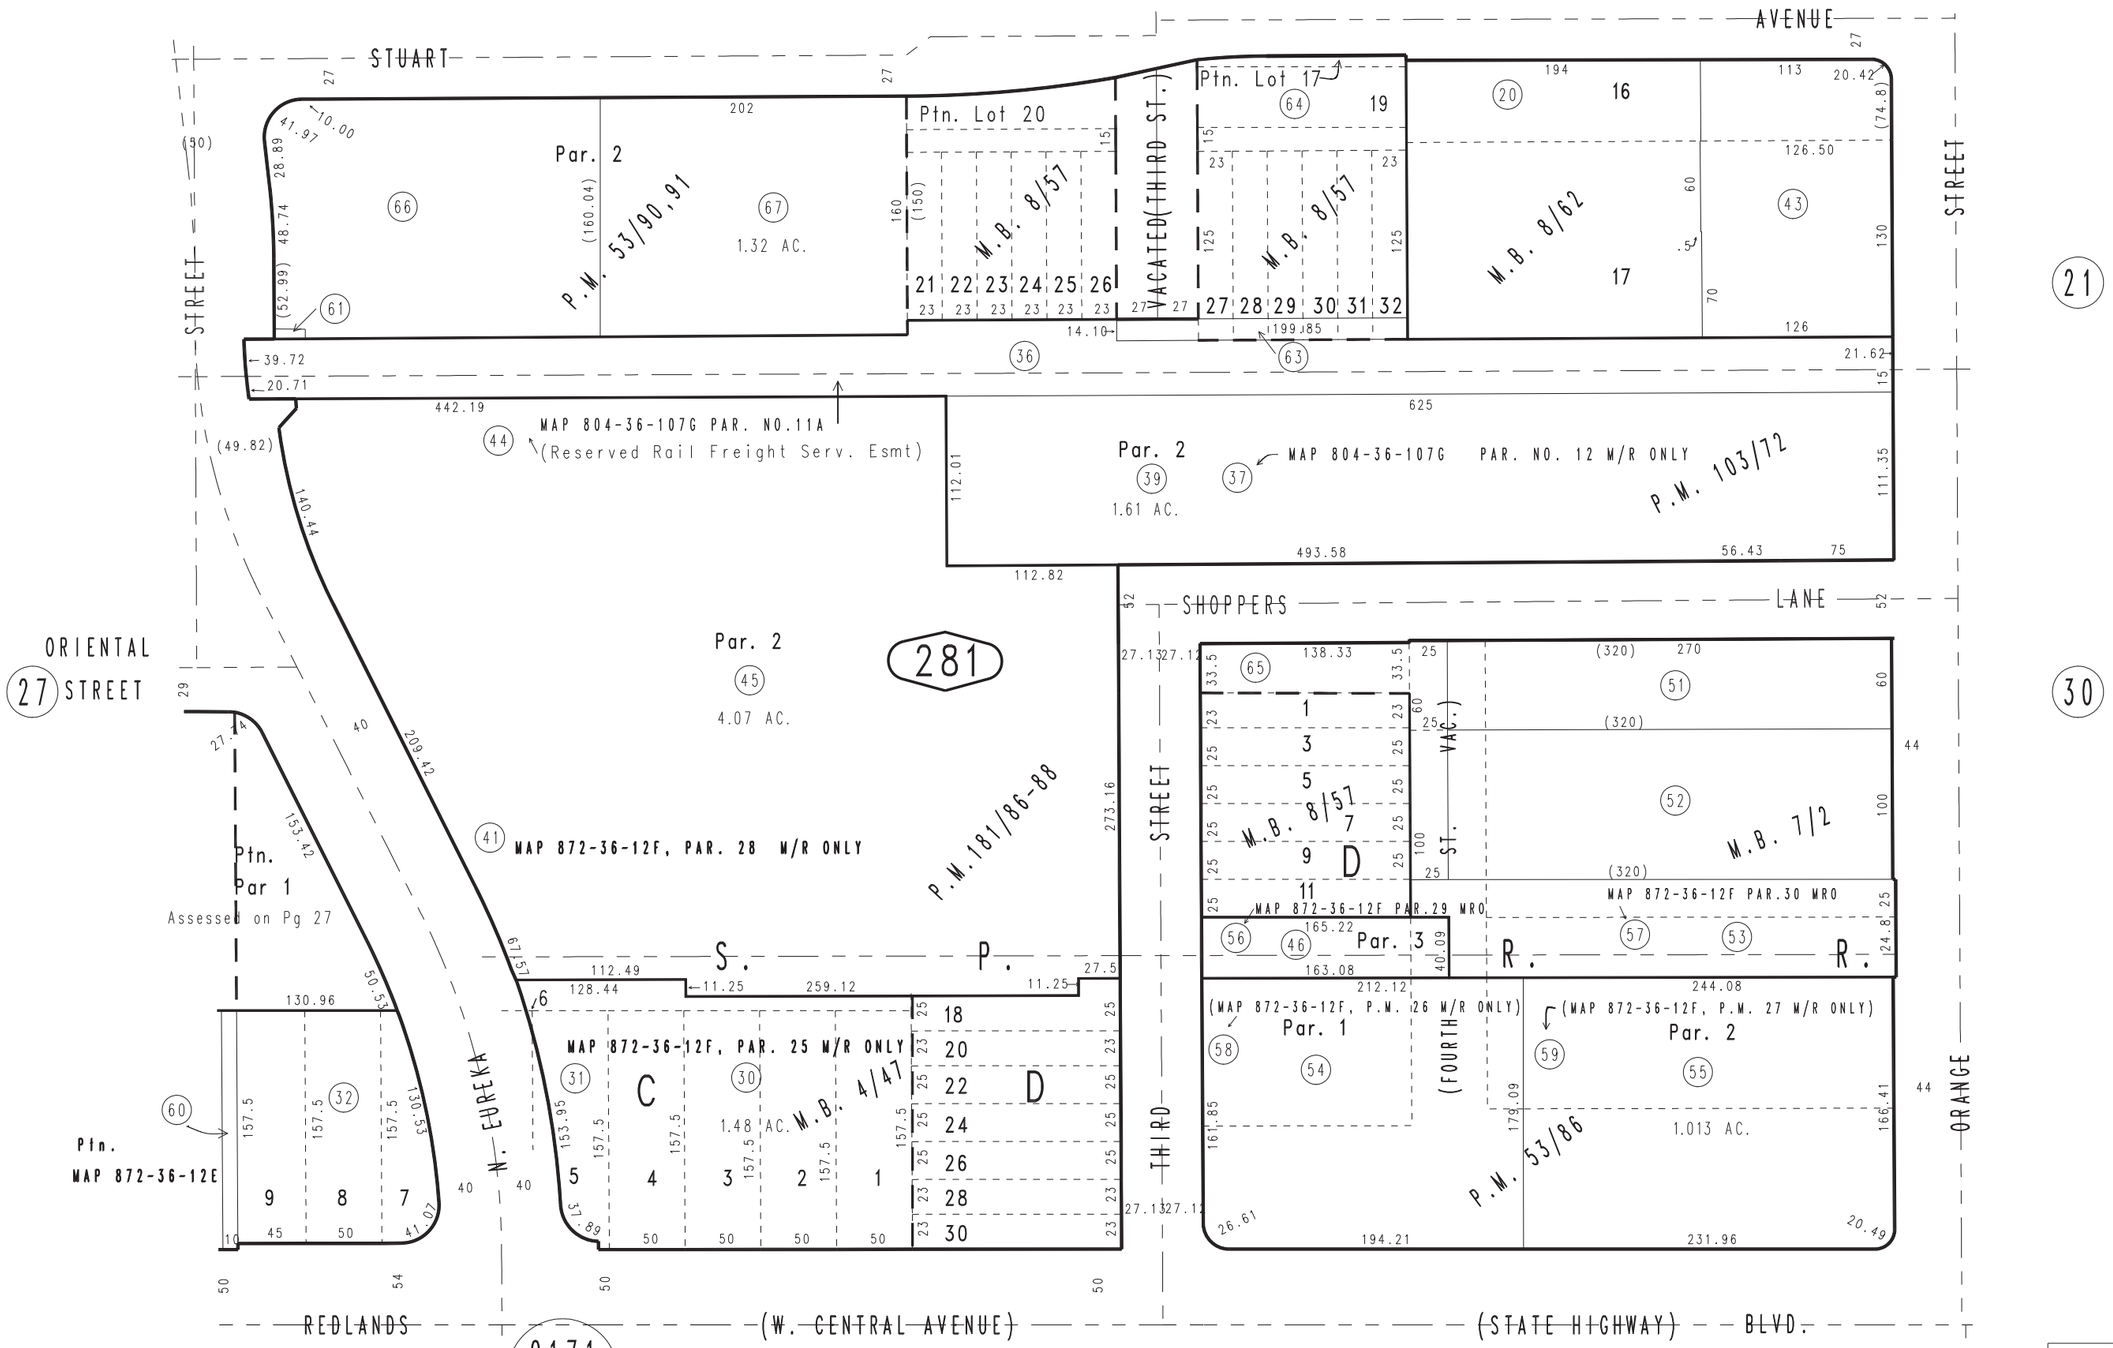

Parcel Map No. 4650, P.M. 53/86
Ptn. Map Recorded, M.B. 8/62
Ptn. Central Townsite, M.B. 8/57
Ptn. Fairbanks & Wilson Sub., M.B. 4/47

Ptn. Parcel Map No. 14891, P.M. 181/86-88
Ptn. Parcel Map No. 9560, P.M. 103/72
Ptn. Parcel Map No. 5659, P.M. 53/90-91

Ptn. N.1/2, Sec. 27
T.1S., R.3W.

OCT. 1949

Assessor's Map
Book 0169 Page 28
San Bernardino County

REVISED
07/29/19 RU
02/03/20 KA
04/01/20 KA
06/03/20 KA
07/16/20 RU
09/01/20 KC