THIS MAP IS FOR THE PURPOSE OF AD VALOREM TAXATION ONLY.

Ptn. N.1/2, S.W.1/4, Fractional Sec.7, T.9N.,R.1W., S.B.B.&M.

City of Barstow
Tax Rate Area
9014

0183 - 09

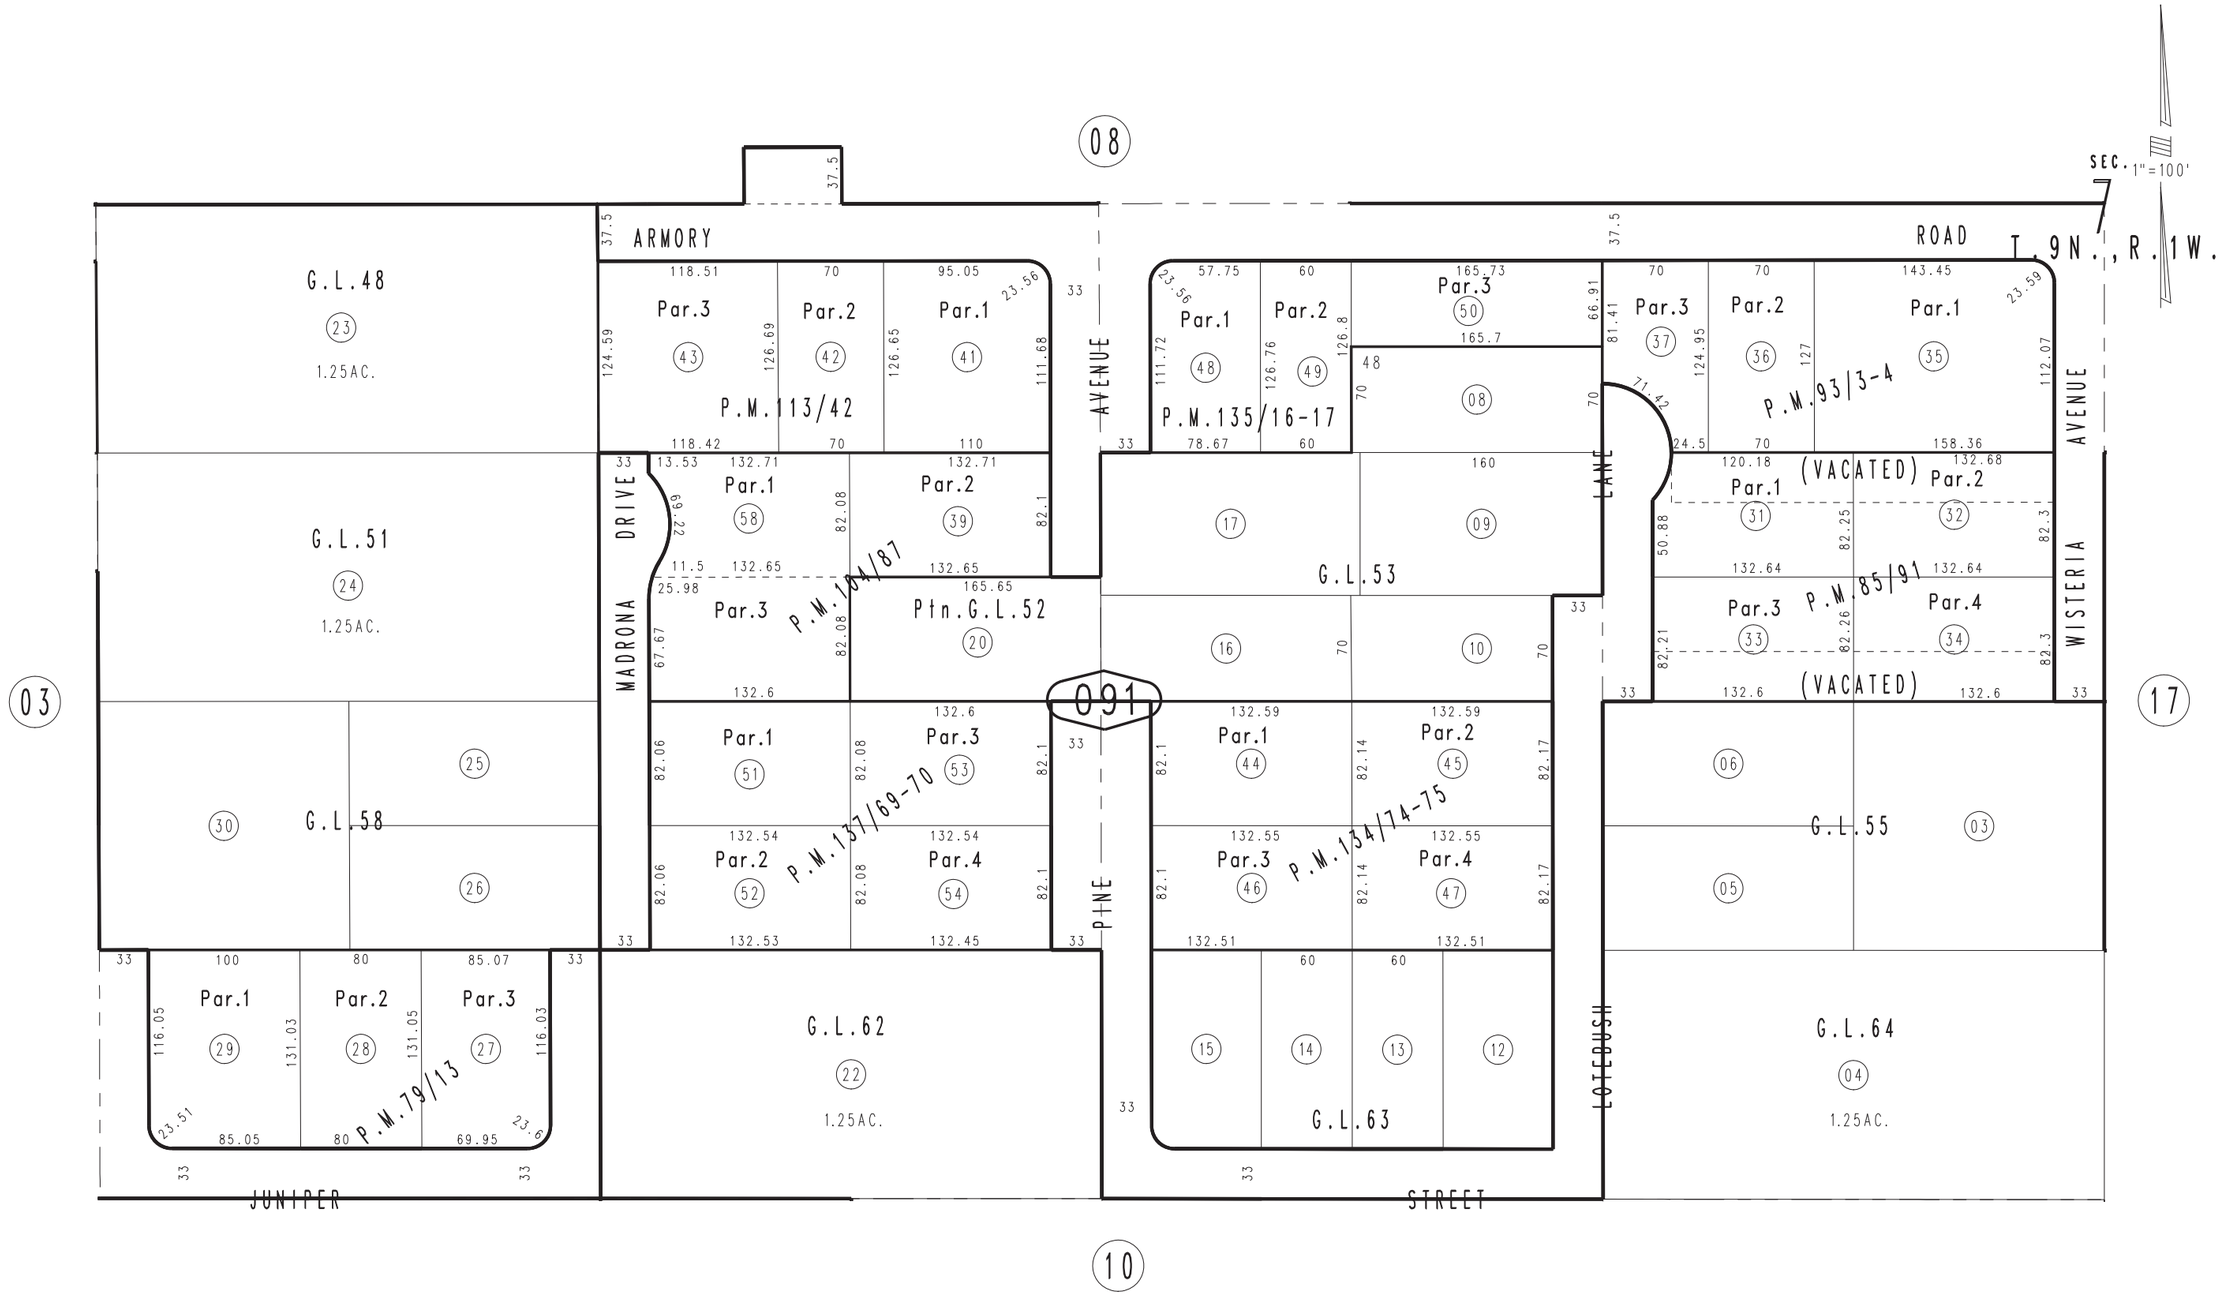

Parcel Map No.11922, P.M.137/69-70
Parcel Map No.11183, P.M.135/16-17
Parcel Map No.11115, P.M.134/74-75
Parcel Map No.10279, P.M.113/42
Parcel Map No.9820, P.M.104/87
Parcel Map No.8709, P.M.93/3-4
Parcel Map No.8308, P.M.85/91
Parcel Map No.6864, P.M.79/13

November 2003

Assessor's Map
Book 0183 Page 09
San Bernardino County

REVISED
08/21/13 KC
03/06/15 GW