THIS MAP IS FOR THE PURPOSE OF AD VALOREM TAXATION ONLY.

# Ptn. Semi-Tropic Land & Water Co. Sub. S.B.L. M.B.11/12

City of Fontana
Tax Rate Area
10000 10182

0190 - 12

1" = 100'

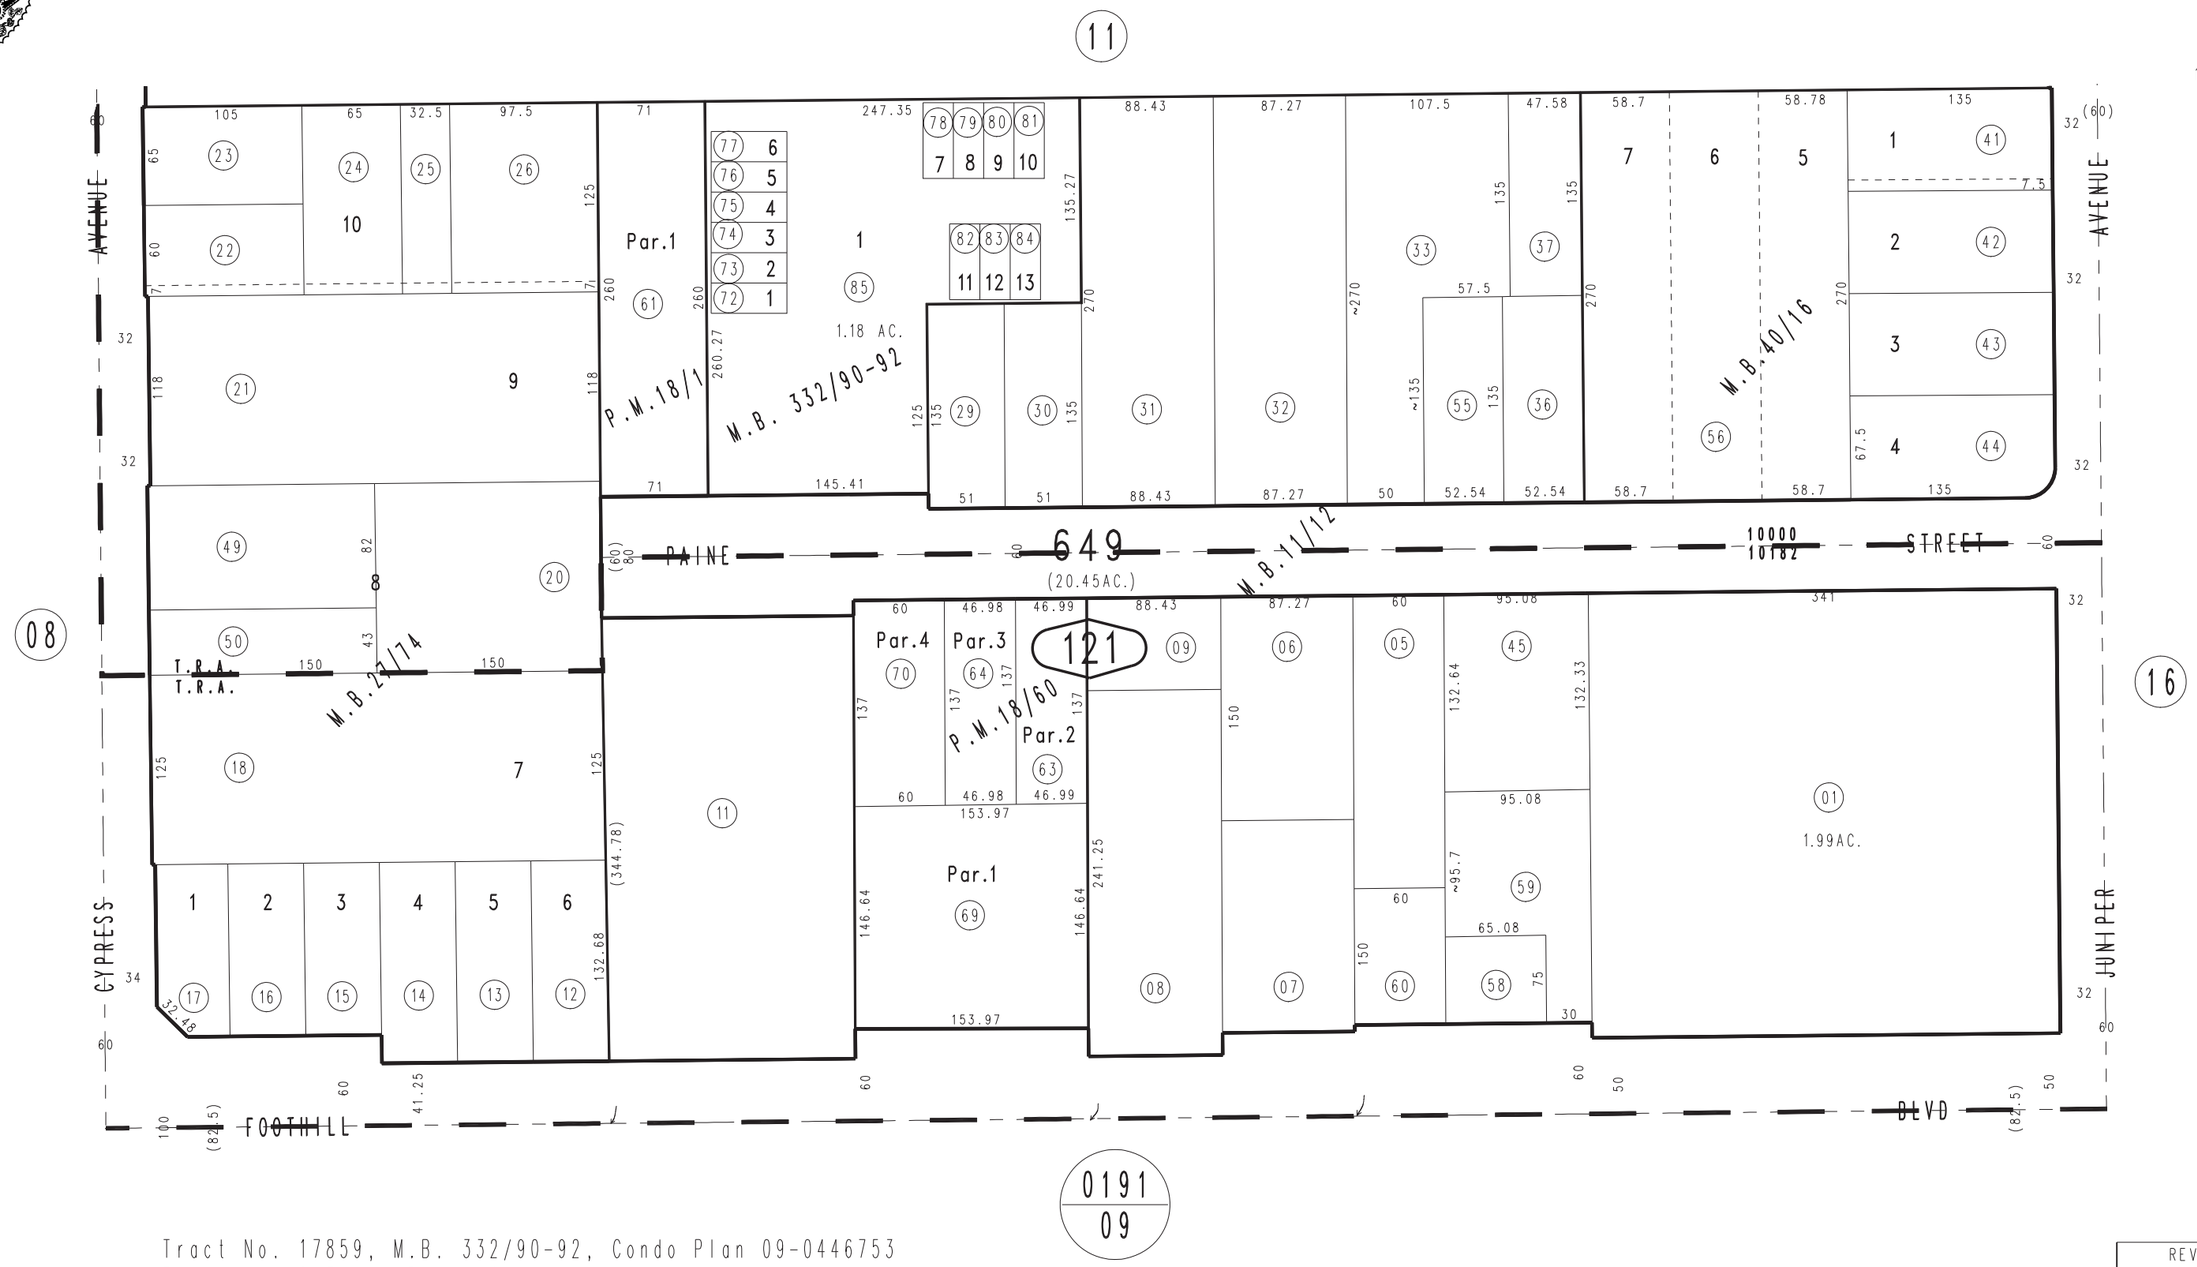


Tract No. 17859, M.B. 332/90-92, Condo Plan 09-0446753
Tract No. 2974, M.B.40/16
Boulevard Homes. Tract No. 1924 M.B.27/74
Parcel Map No. 2135, P.M.18/60
Ptn. Parcel Map No. 2134, P.M.18/1

Ptn. S.E.1/4, Sec. 6
T.1S., R.5W.

Assessor's Map
Book 0190 Page 12
San Bernardino County

REVISED
12/01/08 LH
12/15/09 GL

November 2003