THIS MAP IS FOR THE PURPOSE OF AD VALOREM TAXATION ONLY.

Ptn. Rancho San Bernardino
M.B. 7/2

City of Loma Linda 0281 - 16
City of San Bernardino
Tax Rate Area
7146 7176 13010

1" = 300'

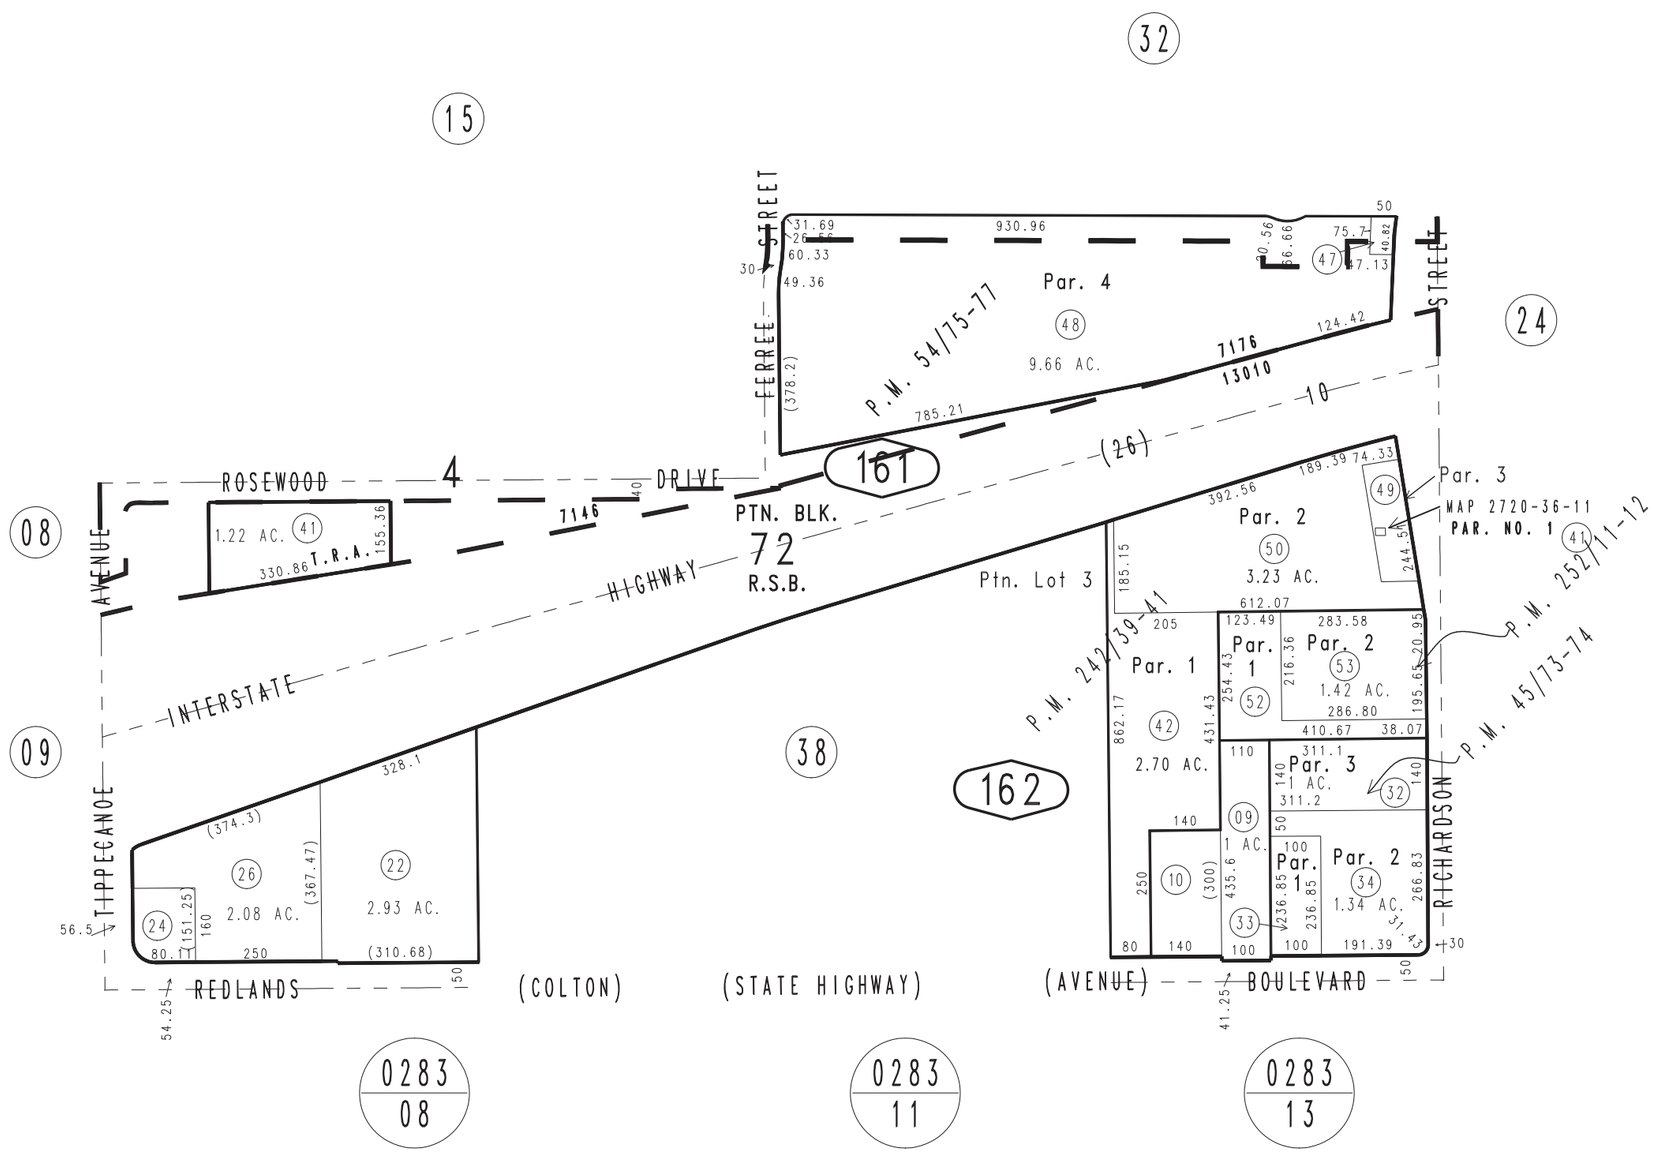

Parcel Map No. 20075, P.M. 252/11-12
Ptn.Parcel Map No. 19540. P.M. 242/39-41
Ptn. Parcel Map No. 4840, P.M. 53/97-99, Amending Map, P.M. 54/75-77
Parcel Map No. 2362, P.M. 45/73-74

Ptn. S.W.1/4, Sec. 24
T.1S., R.4W.

Assessor's Map
Book 0281 Page 16
San Bernardino County

REVISED
08/14/17 KA
09/11/19 RU

January 2005