THIS MAP IS FOR THE PURPOSE OF AD VALOREM TAXATION ONLY.

Ptn. S.1/2 N.E.1/4 Sec.32, T.1S.,R.3W., S.B.B.&M.

City of Redlands
Tax Rate Area
5010

0293 - 14

1"=200'

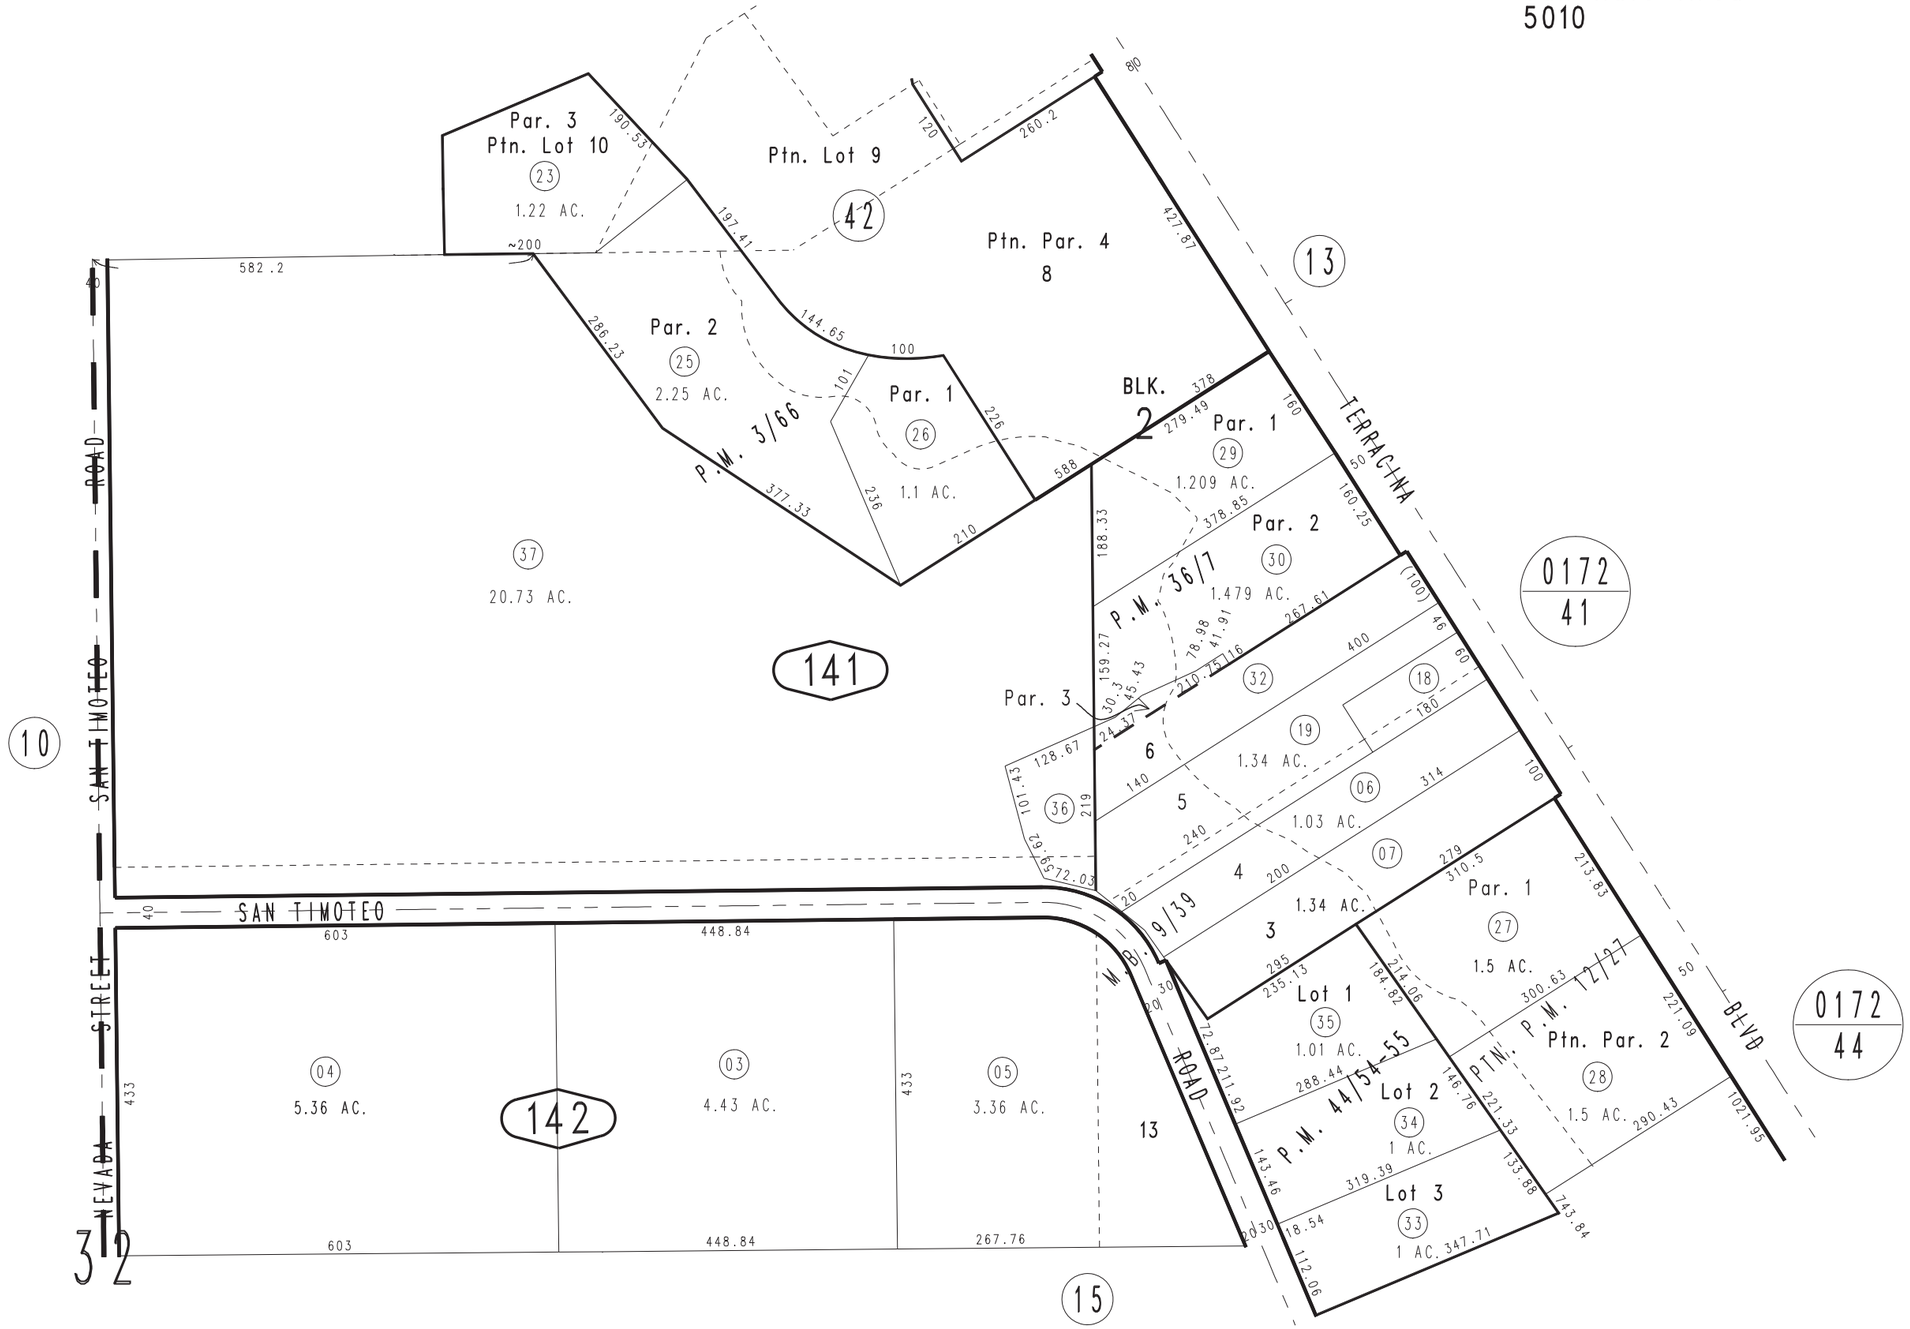

Parcel Map No. 4191, P.M. 44/54-55
Parcel Map No. 3670, P.M. 36/7
Ptn. Parcel Map No. 1410, P.M. 12/27
Ptn. Parcel Map No .315, P.M. 3/66
Ptn. Resub. Blk. 2 & 3, Terracina Add. No. 1, M.B. 9/39
Ptn. Terracina Add. No. 1, M.B. 6/7

February 2004

Assessor's Map
Book 0293 Page 14
San Bernardino County

REVISED
03/01/11 KA-MC