THIS MAP IS FOR THE PURPOSE OF AD VALOREM TAXATION ONLY.

COUNTY SAN BERNARDINO

Ptn. E.1/2, Sec.27, T.2N.,R.1E., S.B.B.&M.

City of Big Bear Lake
Tax Rate Area
17025, 17011

0310 – 27

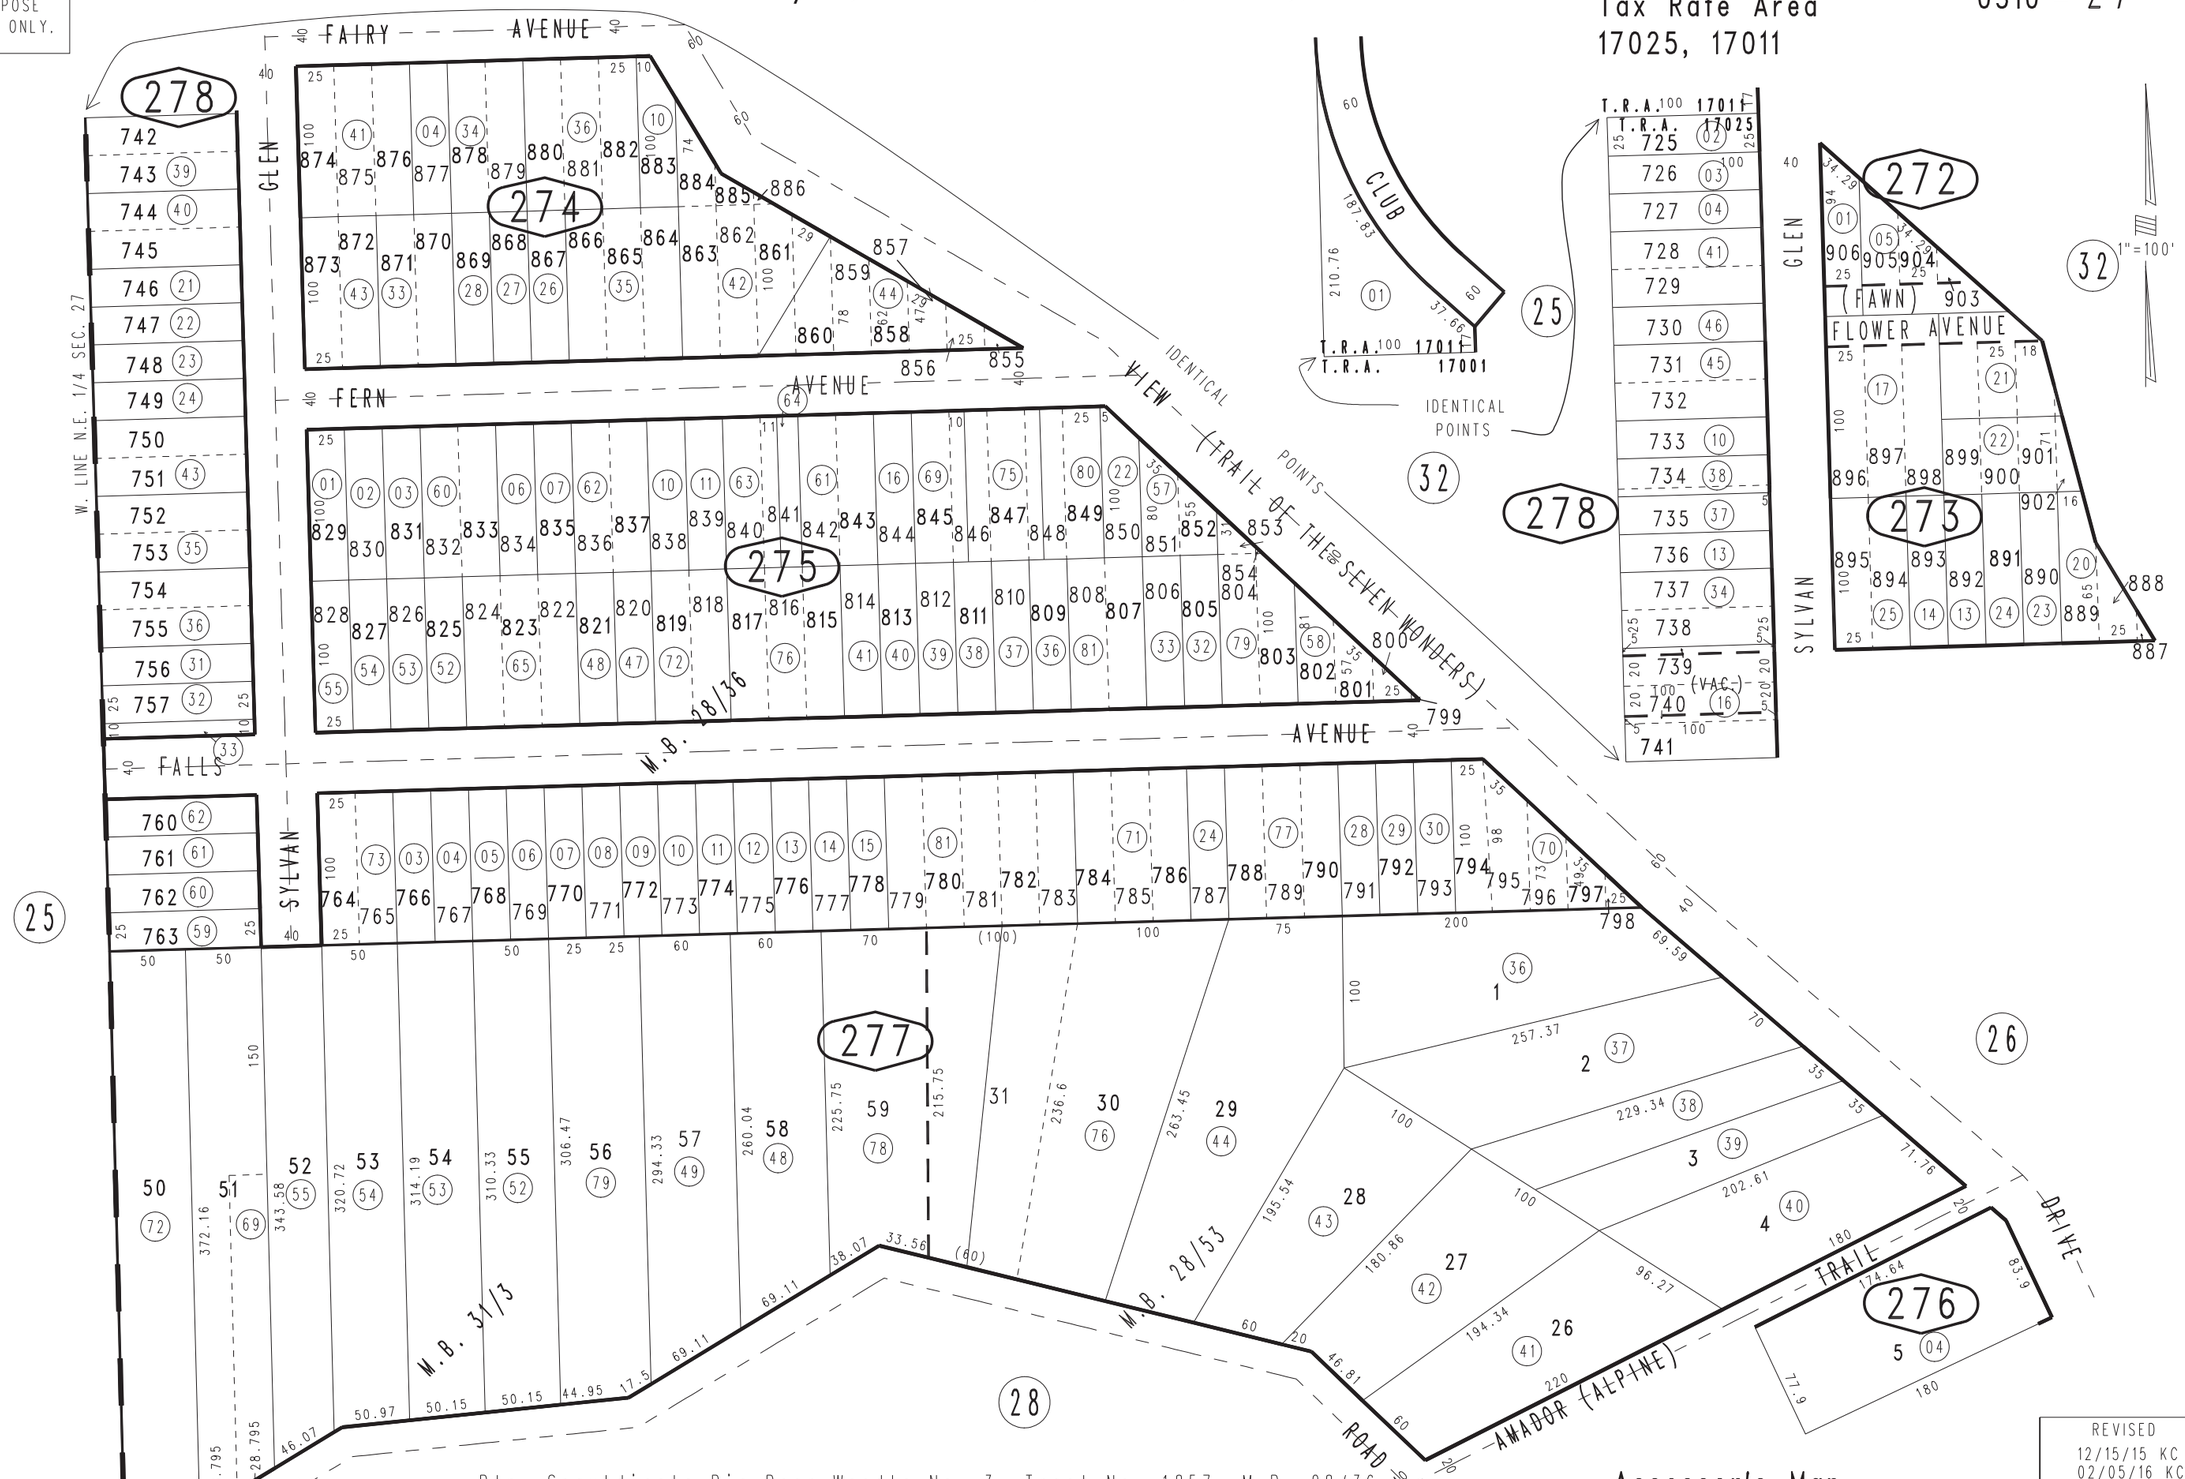

Ptn. Spaulding's Big Bear Wood's No. 3, Tract No. 1857, M.B. 28/36
Ptn. Spaulding's Big Bear Wood's No. 4, Tract No. 1981, M.B. 28/53
Ptn. Spaulding's Big Bear Wood's No. 5, Tract No. 2042, M.B. 31/3

Assessor's Map
Book 0310 Page 27
San Bernardino County

REVISED
12/15/15 KC
02/05/16 KC
07/13/16 KC
11/08/16 KC

December 2003