THIS MAP IS FOR THE PURPOSE OF AD VALOREM TAXATION ONLY.

COUNTY SAN BERNARDINO

# Ptn. W.1/2 Fract'l. Sec. 5, T.2S.,R.4W. S.B.M.
# Ptn. E.1/2 Fract'l. Sec. 6, T.2S.,R.4W. S.B.M.

City of Colton
City of Grand Terrace
Tax Rate Area
2009,16001

1167 - 15

1" = 400'

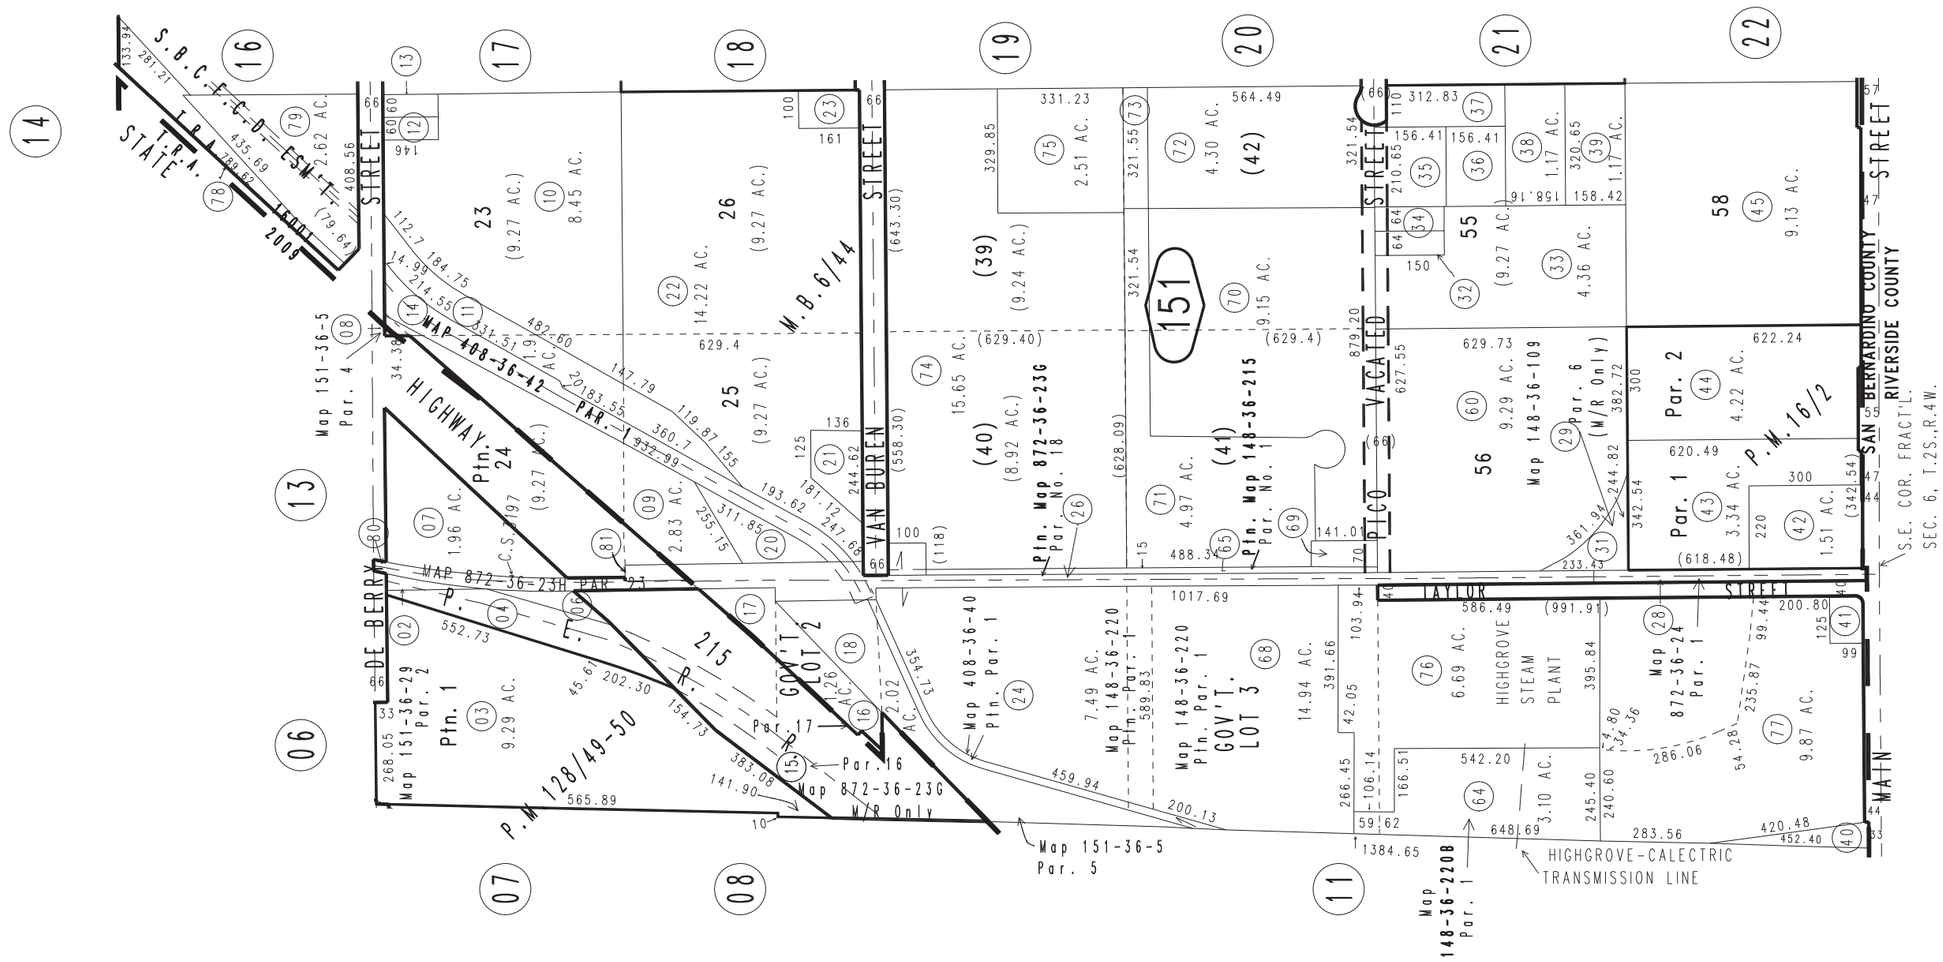


Parcel Map No. 10851, P.M. 128/49-50
Parcel Map No. 1810, P.M. 16/2
East Riverside Land Company, M.B. 6/44

JUNE 1998

Ptn. Sec.6, Sec. 5
T.2S., R.4W.

Assessor's Map
Book 1167 Page 15
San Bernardino County

REVISED
12/06/19 GW
06/16/20 GW