THIS MAP IS FOR THE PURPOSE OF AD VALOREM TAXATION ONLY.

Ptn. Moonridge Mountain Estates, Unit No. 12
Tract No. 3368, M.B. 44/87-89

Bear Valley Unified
Tax Rate Area
57004

2350 - 07

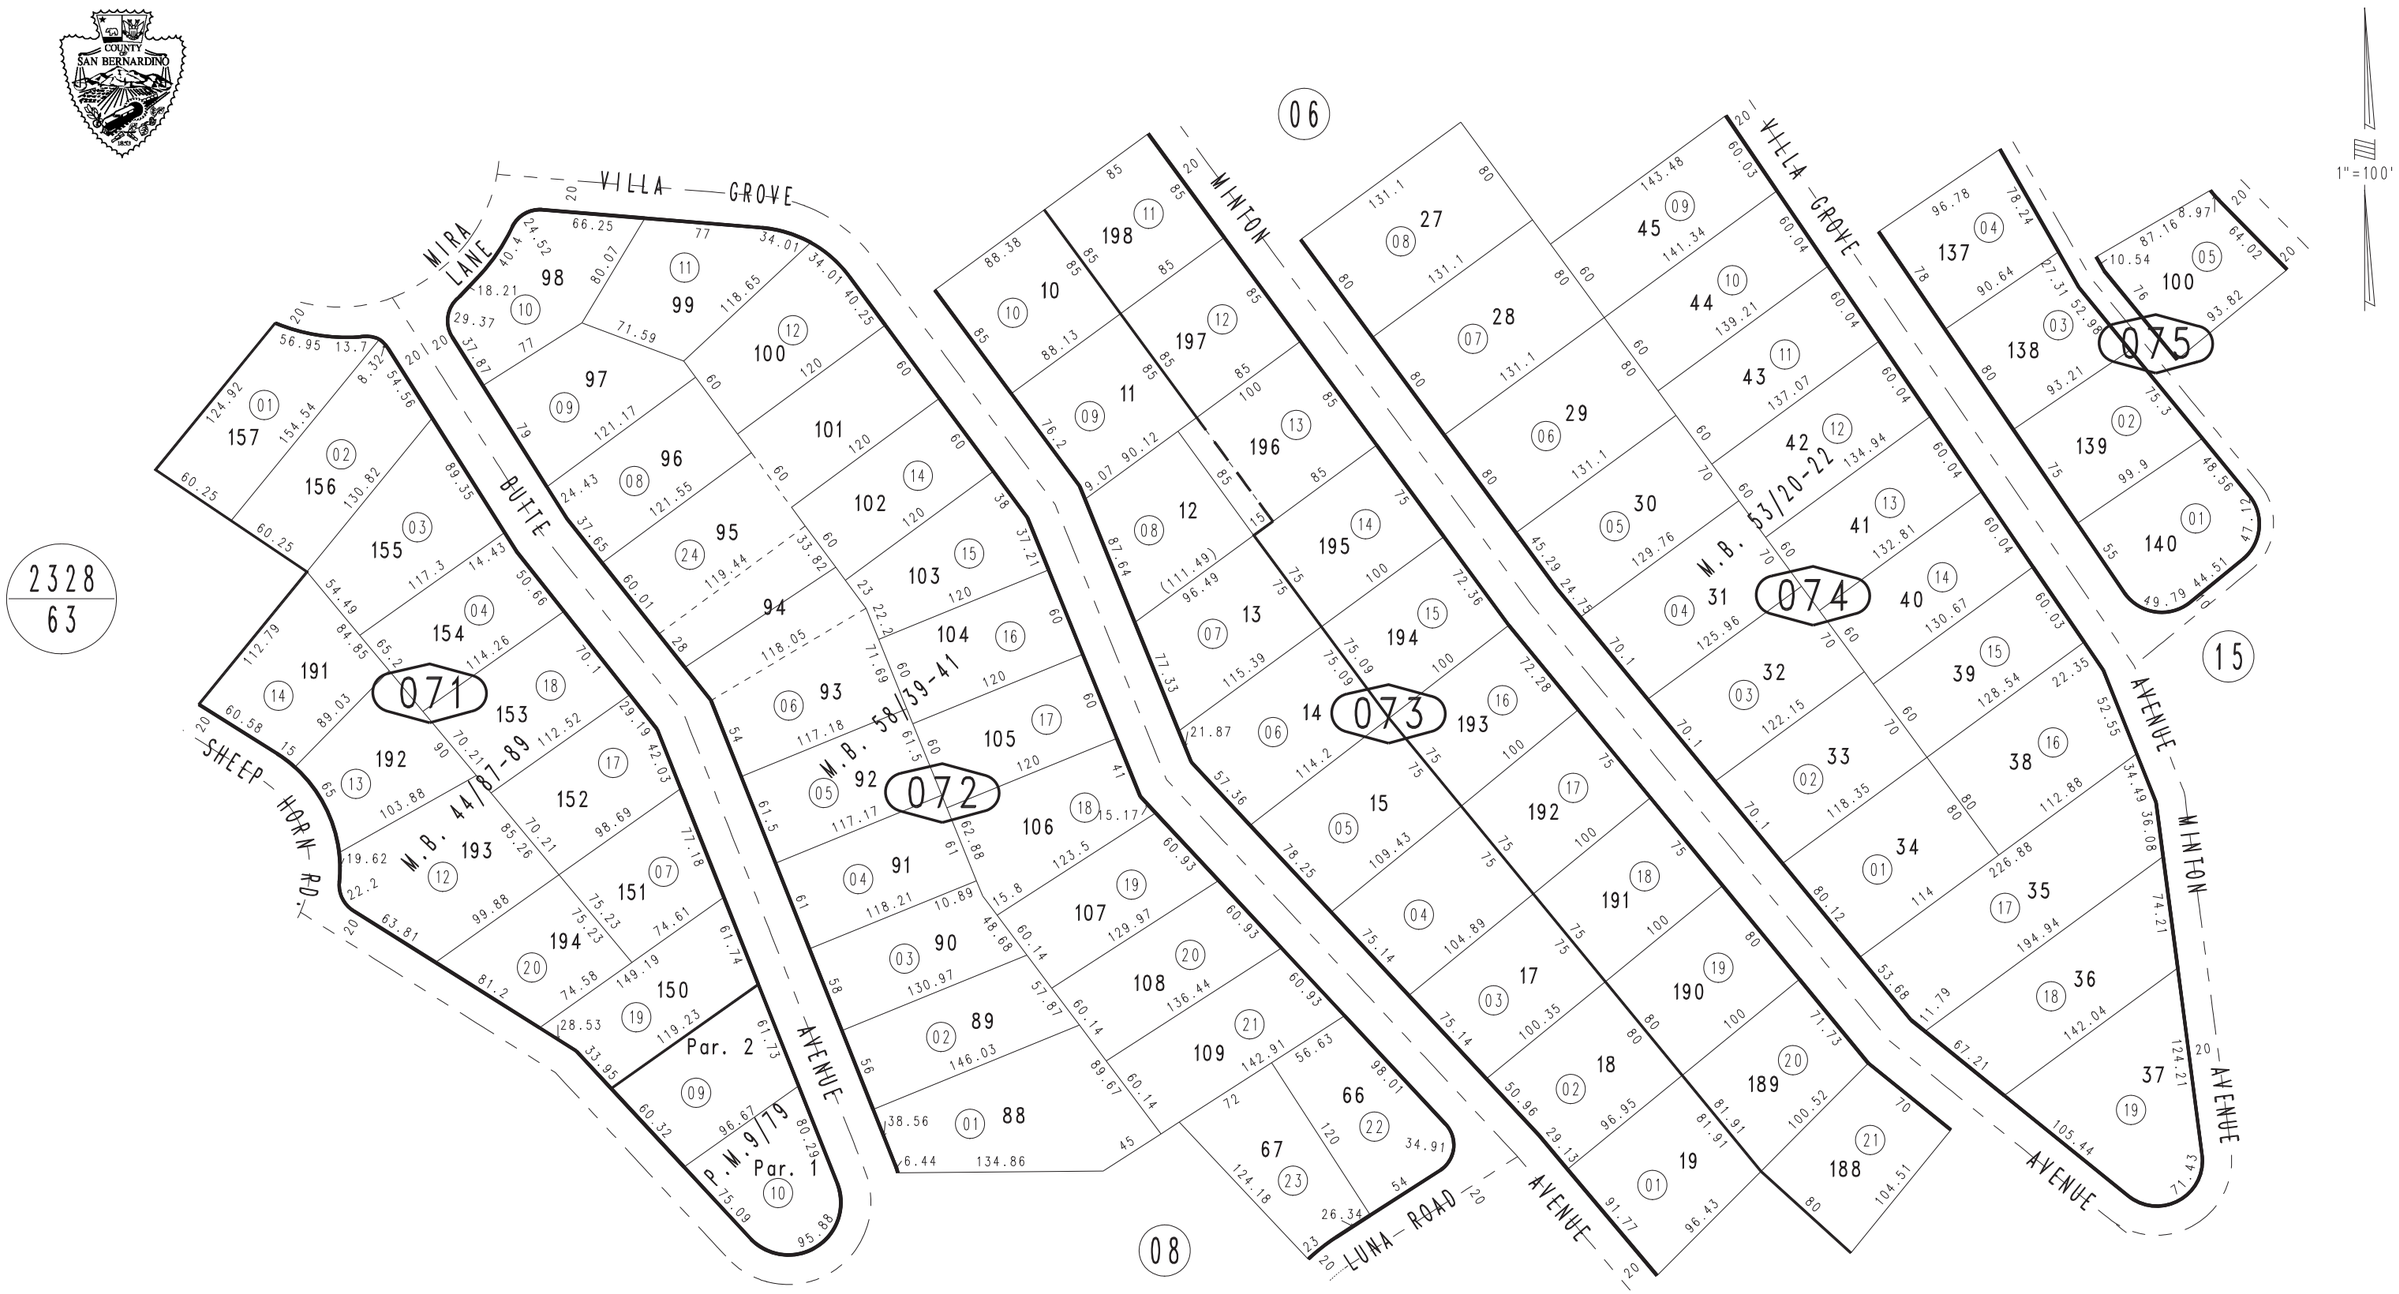

Ptn. Moonridge Mountain Estates, Unit No. 14, Tract No. 3484, M.B. 53/20-22
Ptn. Moonridge Mountain Estates, Unit No. 13, Tract No. 3425, M.B. 50/39-41
Parcel Map No. 1106, P.M. 9/79

Ptn. S.W.1/4, Sec. 23
T.2N., R.1E.

Assessor's Map
Book 2350 Page 07
San Bernardino County

REVISED
06/03/09 KC
05/06/10 RM

August 2004