THIS MAP IS FOR THE PURPOSE OF AD VALOREM TAXATION ONLY.

S.1/2 Fractional Sec.2, T.4N.,R.3W., S.B.B.&M.

Apple Valley
Tax Rate Area
54001

3080- 04

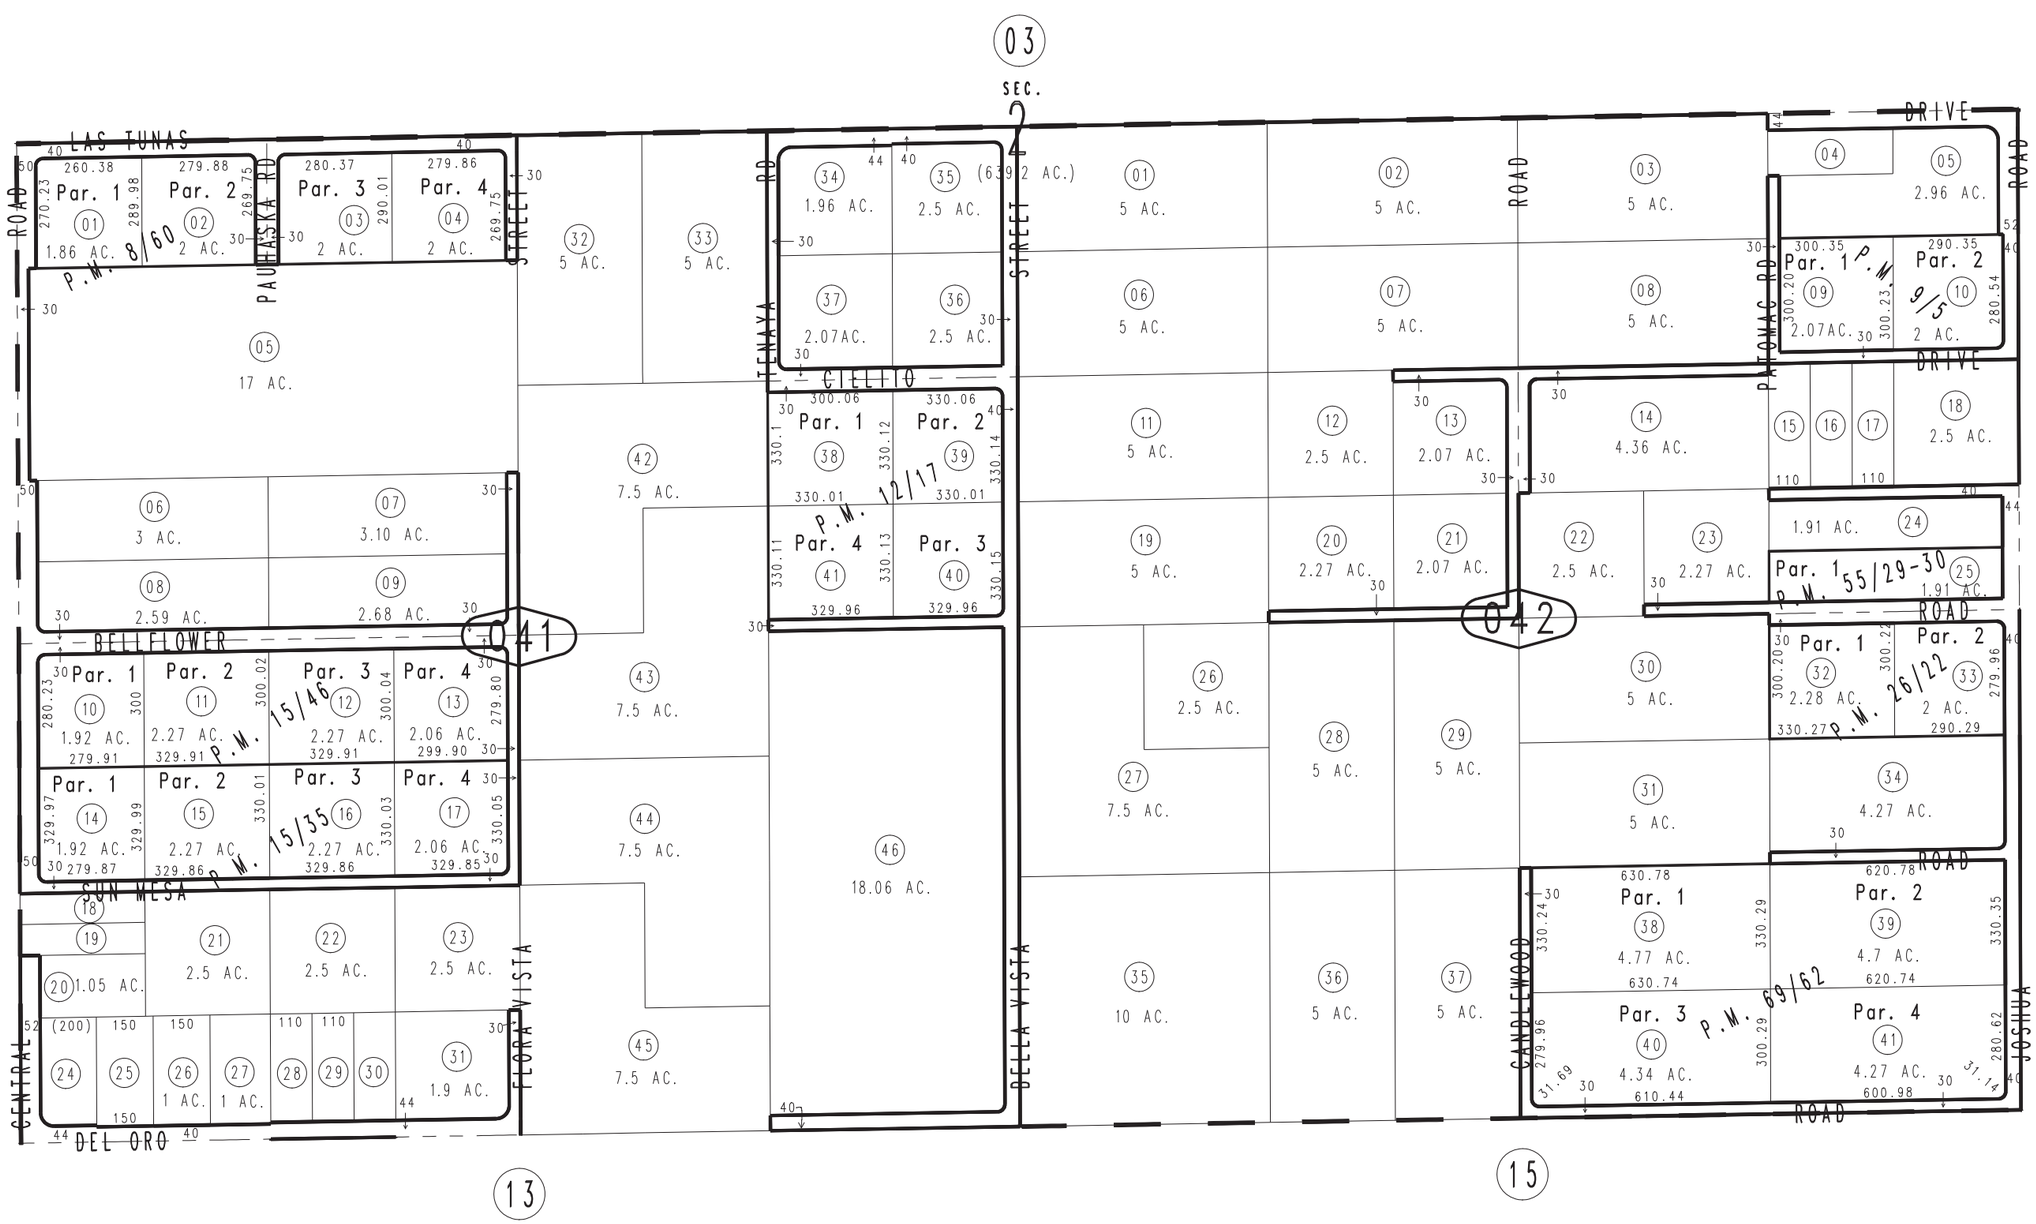

Parcel Map No. 5704, P.M. 55/29-30
Parcel Map No. 2752, P.M. 26/22
Parcel Map No. 1786, P.M. 15/46
Parcel Map No. 1785, P.M. 15/35
Parcel Map No. 1393, P.M. 12/17
Parcel Map No. 870, P.M. 9/5
Parcel Map No. 913, P.M. 8/60 Parcel Map No. 6750, P.M. 69/62

September 2010 KC

Assessor's Map
Book 3080 Page 04
San Bernardino County

REVISED
04/05/17 KA
08/29/19 KA