TENTATIVE PARCEL MAP NO. 15941

BEING A SUBDIVISION OF A PORTION OF LOTS 1, 11, 12 OF BLOCK 28 OF THE MAP OF CRAFTON TRACT PER MB 8/14, RECORDS OF SAN BERNARDINO COUNTY, CALIFORNIA

JUNE 2003

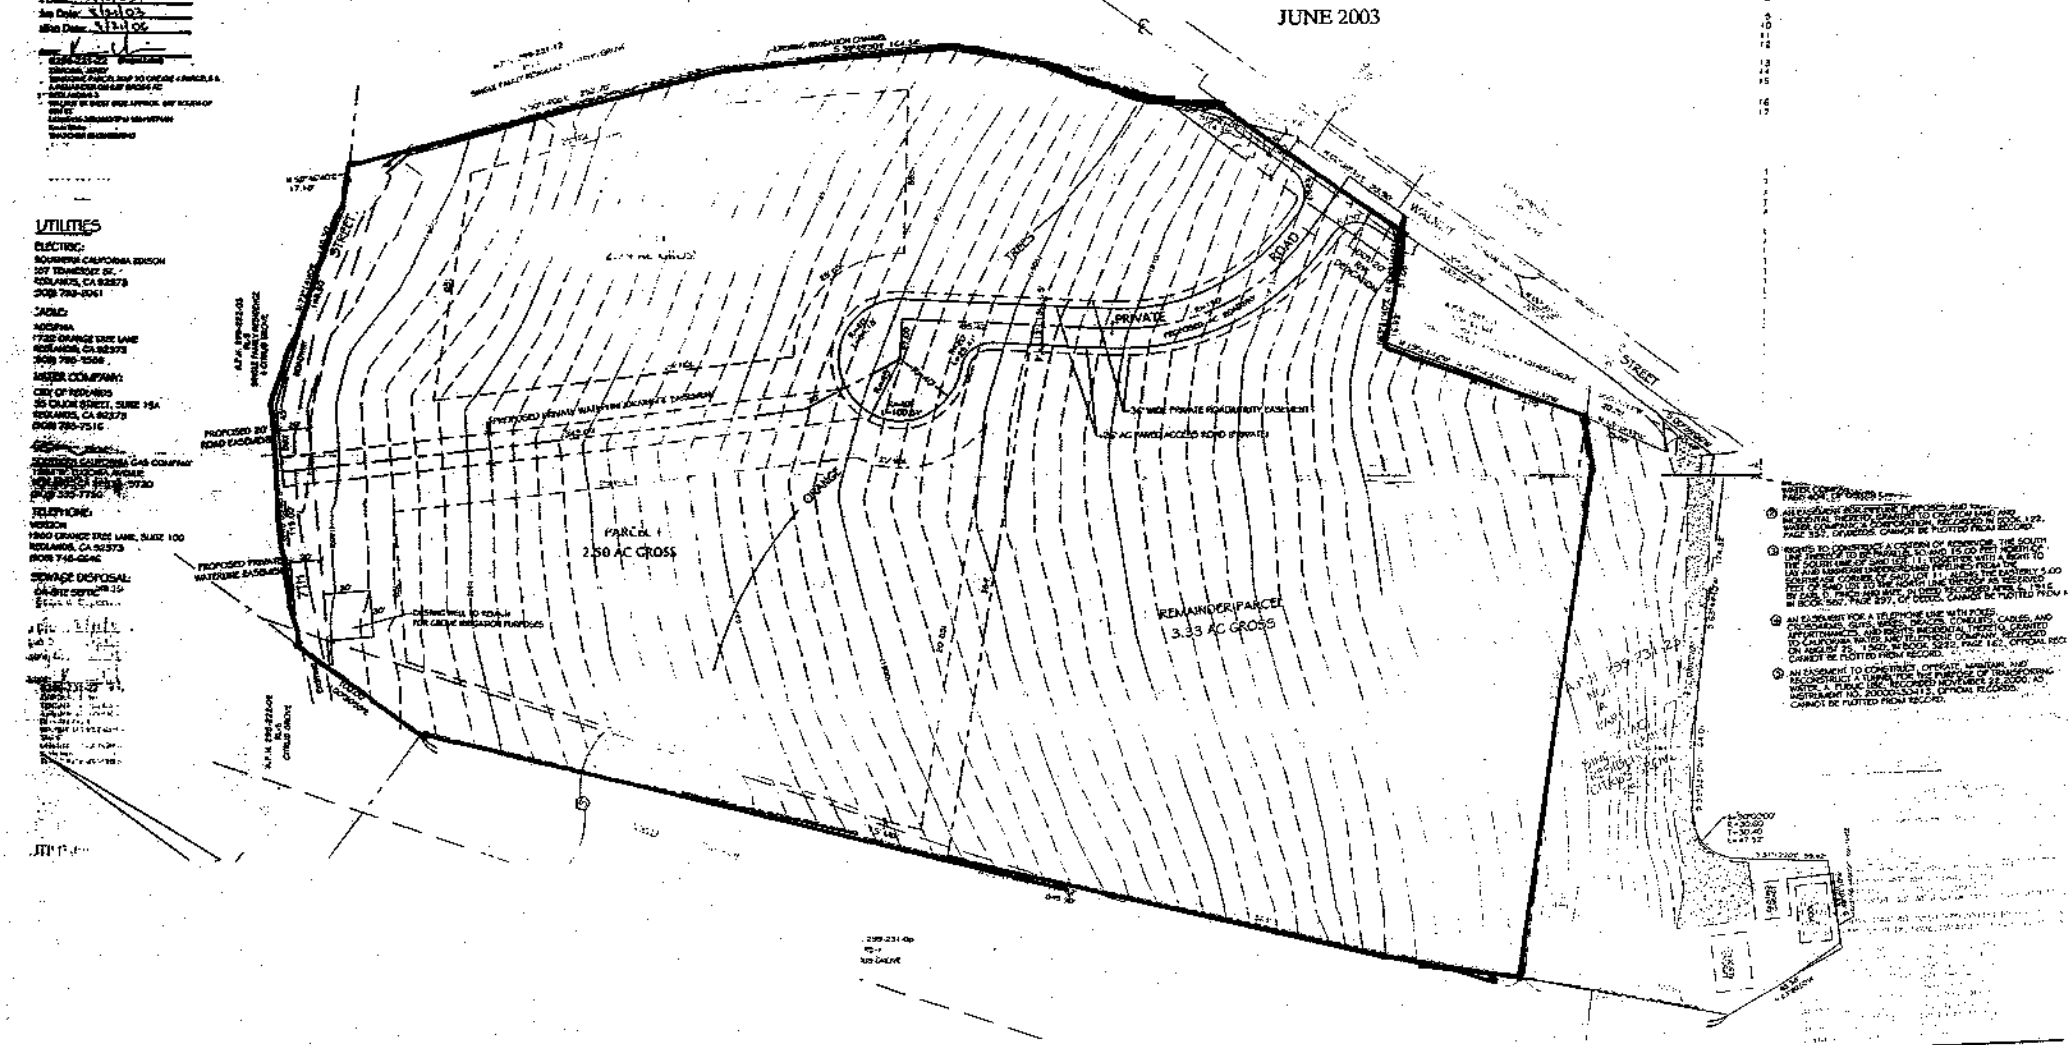

UTILITIES

ELECTRIC:
SOUTHERN CALIFORNIA EDISON
207 TENNESSEE ST.
REDLANDS, CA 92373
(909) 793-2061

CABLE:
ADELPHIA
1722 ORANGE TREE LANE
REDLANDS, CA 92373
(909) 793-2506

WATER COMPANY:
CITY OF REDLANDS
35 CAJON STREET, SUITE 15A
REDLANDS, CA 92373
(909) 793-7516

GAS COMPANY:
SOUTHERN CALIFORNIA GAS COMPANY
1700 W. TUZONA AVENUE
NEW ERIE, CA 92320
(909) 335-7750

TELEPHONE:
VERIZON
1900 ORANGE TREE LANE, SUITE 100
REDLANDS, CA 92373
(909) 748-6646

SEWAGE DISPOSAL:
ON-SITE SEPTIC

BENCHMARK: SPSN 00579

BEING A BRASS DISC LOCATED IN THE CITY OF REDLANDS 2 MILES SOUTH ALONG WABASH AVE NEAR WABASH & 6TH AVES IN NORTH END OF HIGHWAY 1 3 FT NORTH OF 6TH AVE [illegible] OF WABASH AVE, 30 FT WEST OF PP NO. 362278

LEV 1785.4343

OWNER/SUBDIVIDER:
ZIGROSSI FAMILY TRUST
ATTN: JERRY ZIGROSSI, TRUSTEE
179 STATE HIGHWAY 173
P.O. BOX 720
[illegible] APPROVED FOR / SUBDIVIDER:
ZIGROSSI FAMILY TRUST
ATTN: JERRY ZIGROSSI, TRUSTEE
179 STATE HIGHWAY 173
P.O. BOX 720
[illegible] CA 92352
[illegible] 337-3505

TENTATIVE PARCEL MAP NO
ASSESSOR'S PARCEL NUMBER 0299-231-2
COUNTY OF SAN BERNARDINO

THATCHER ENGINEERING & ASSOCIATES, INC.
345 5TH STREET, SUITE 6
REDLANDS, CA 92374
(909) 748-7777 FAX (909) 748-7776

Mohan W. Thatcher, III R.C.E. 39564 Exp Dec 31, 2005

Job No. | Date Prepared | Designed | By | Drawn | By | Reviewed