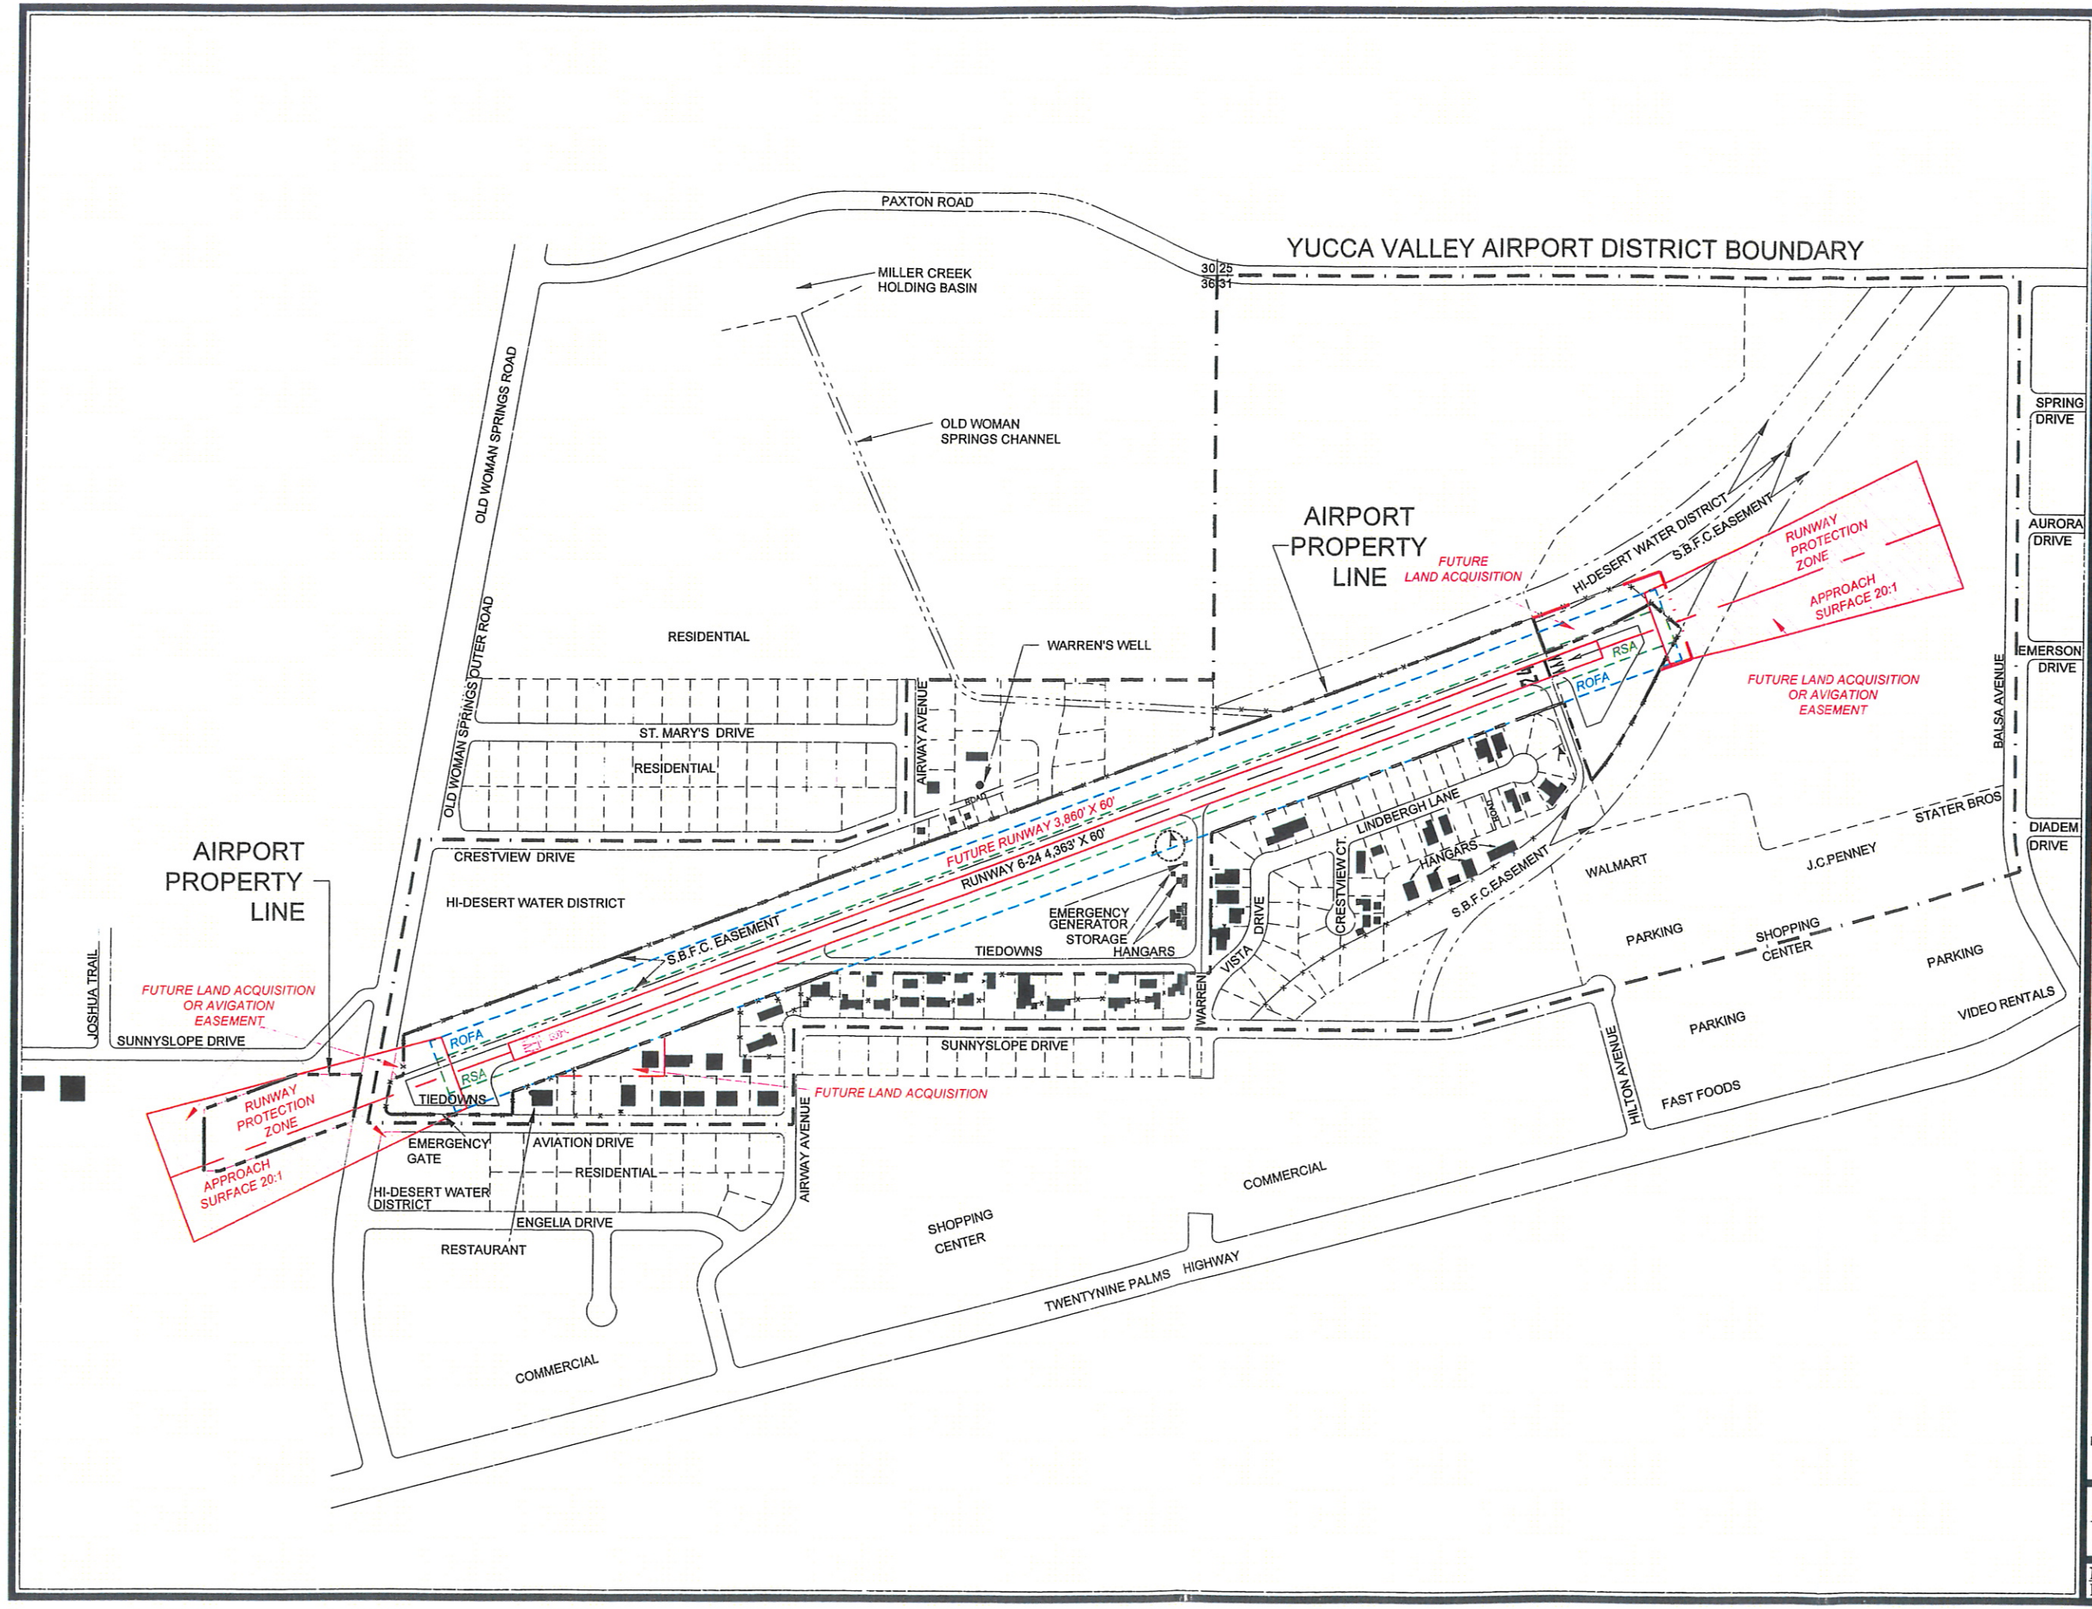

YUCCA VALLEY/ JOSHUA TREE REGION AIRPORT FEASIBILITY STUDY

YUCCA VALLEY AIRPORT BASIC LAYOUT

LEGEND	
	STRUCTURE
	AIRFIELD/APRON PAVEMENT
	AIRPORT PROPERTY LINE
	AIRPORT DISTRICT BOUNDARY
	DIRT ROAD
	FLOOD CONTROL EASEMENT
	PARCEL LOTS
	FENCING
	WIND SOCK
30 25 / 36 31	SECTION CORNERS

FUTURE LEGEND	
	AIRFIELD/APRON PAVEMENT
	AIRPORT PROPERTY LINE
	RUNWAY SAFETY AREA
	RUNWAY OBJECT FREE AREA
	AVIGATION EASEMENT

TRUE NORTH — MAGNETIC NORTH 13°33'E(2000)

0 250 100 500
GRAPHIC SCALE IN FEET

NOTE:
THIS DRAWING IS FOR PLANNING PURPOSES ONLY AND IS NOT INTENDED FOR CONSTRUCTION OR NAVIGATIONAL PURPOSES.

ARIES CONSULTANTS LTD.

YUCCA VALLEY AIRPORT
SAN BERNARDINO COUNTY, CALIFORNIA

FIGURE NO. 5-1

NAME: YVA-53-BYVA-B | NO: 4150-10
DATE: 06-19-2001 | PLOT SCALE: 1=500

PAXTON ROAD

YUCCA VALLEY AIRPORT DISTRICT BOUNDARY

30 25
36 31

MILLER CREEK HOLDING BASIN

OLD WOMAN SPRINGS CHANNEL

OLD WOMAN SPRINGS ROAD

OLD WOMAN SPRINGS OUTER ROAD

RESIDENTIAL

WARREN'S WELL

AIRPORT PROPERTY LINE

FUTURE LAND ACQUISITION

HI-DESERT WATER DISTRICT

S.B.F.C.EASEMENT

RUNWAY PROTECTION ZONE

APPROACH SURFACE 20:1

RSA

ROFA

FUTURE LAND ACQUISITION OR AVIGATION EASEMENT

SPRING DRIVE

AURORA DRIVE

EMERSON DRIVE

BALSA AVENUE

ST. MARY'S DRIVE

AIRWAY AVENUE

RESIDENTIAL

ROAD

FUTURE TAXIWAY

FUTURE RUNWAY 4,500' X 60'

RUNWAY 6-24 4,363' X 60'

LINDBERGH LANE

HANGARS

CRESTVIEW DRIVE

HI-DESERT WATER DISTRICT

EMERGENCY GENERATOR

STORAGE

TIEDOWNS

HANGARS

S.B.F.C. EASEMENT

CRESTVIEW CT

VISTA DRIVE

WARREN

FUTURE LAND ACQUISITION

WALMART

J.C.PENNEY

STATER BROS

DIADEM DRIVE

PARKING

SHOPPING CENTER

PARKING

VIDEO RENTALS

PARKING

HILTON AVENUE

FAST FOODS

AIRPORT PROPERTY LINE

JOSHUA TRAIL

FUTURE LAND ACQUISITION OR AVIGATION EASEMENT

SUNNYSLOPE DRIVE

RUNWAY PROTECTION ZONE

APPROACH SURFACE 20:1

ROFA

RSA

TIEDOWNS

SUNNYSLOPE DRIVE

FUTURE LAND ACQUISITION

EMERGENCY GATE

AVIATION DRIVE

RESIDENTIAL

HI-DESERT WATER DISTRICT

ENGELIA DRIVE

AIRWAY AVENUE

RELOCATE RESTAURANT

COMMERCIAL

SHOPPING CENTER

COMMERCIAL

TWENTYNINE PALMS HIGHWAY

YUCCA VALLEY/ JOSHUA TREE REGION AIRPORT FEASIBILITY STUDY

YUCCA VALLEY AIRPORT FUTURE LAYOUT

LEGEND	
	STRUCTURE
	AIRFIELD/APRON PAVEMENT
	AIRPORT PROPERTY LINE
	AIRPORT DISTRICT BOUNDARY
	DIRT ROAD
	FLOOD CONTROL EASEMENT
	PARCEL LOTS
	FENCING
	WIND SOCK
30 25 / 36 31	SECTION CORNERS

FUTURE LEGEND	
	STRUCTURE REMOVED
	AIRFIELD/APRON PAVEMENT
	AIRPORT PROPERTY LINE
	RUNWAY SAFETY AREA
	RUNWAY OBJECT FREE AREA
	AVIGATION EASEMENT
©	GATE

TRUE NORTH

MAGNETIC NORTH 13°33'E(2000)

0 250 100 500

GRAPHIC SCALE IN FEET

NOTE:

THIS DRAWING IS FOR PLANNING PURPOSES ONLY AND IS NOT INTENDED FOR CONSTRUCTION OR NAVIGATIONAL PURPOSES.

ARIES CONSULTANTS LTD.

YUCCA VALLEY AIRPORT

SAN BERNARDINO COUNTY, CALIFORNIA

FIGURE NO. 5-4

NAME: YVA-51-CYVA-B NO: 4150-25

DATE: 06-19-2001 PLOT SCALE: 1=500