LAFCO 3090

SPHERE OF INFLUENCE REVIEW FOR CITY OF CHINO (EXPANSION/REDUCTION) AND CITY OF CHINO HILLS (EXPANSION/REDUCTION)

AND

LAFCO 3091

REORGANIZATION TO INCLUDE ANNEXATIONS TO AND DETACHMENTS FROM CITY OF CHINO AND CITY OF CHINO HILLS (CHINO HILLS PARKWAY)

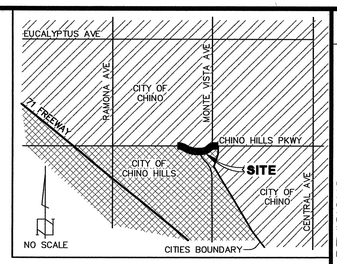

VICINITY MAP

GRAPHIC SCALE

60 0 30 60 120

(IN FEET)
1 inch = 60 feet

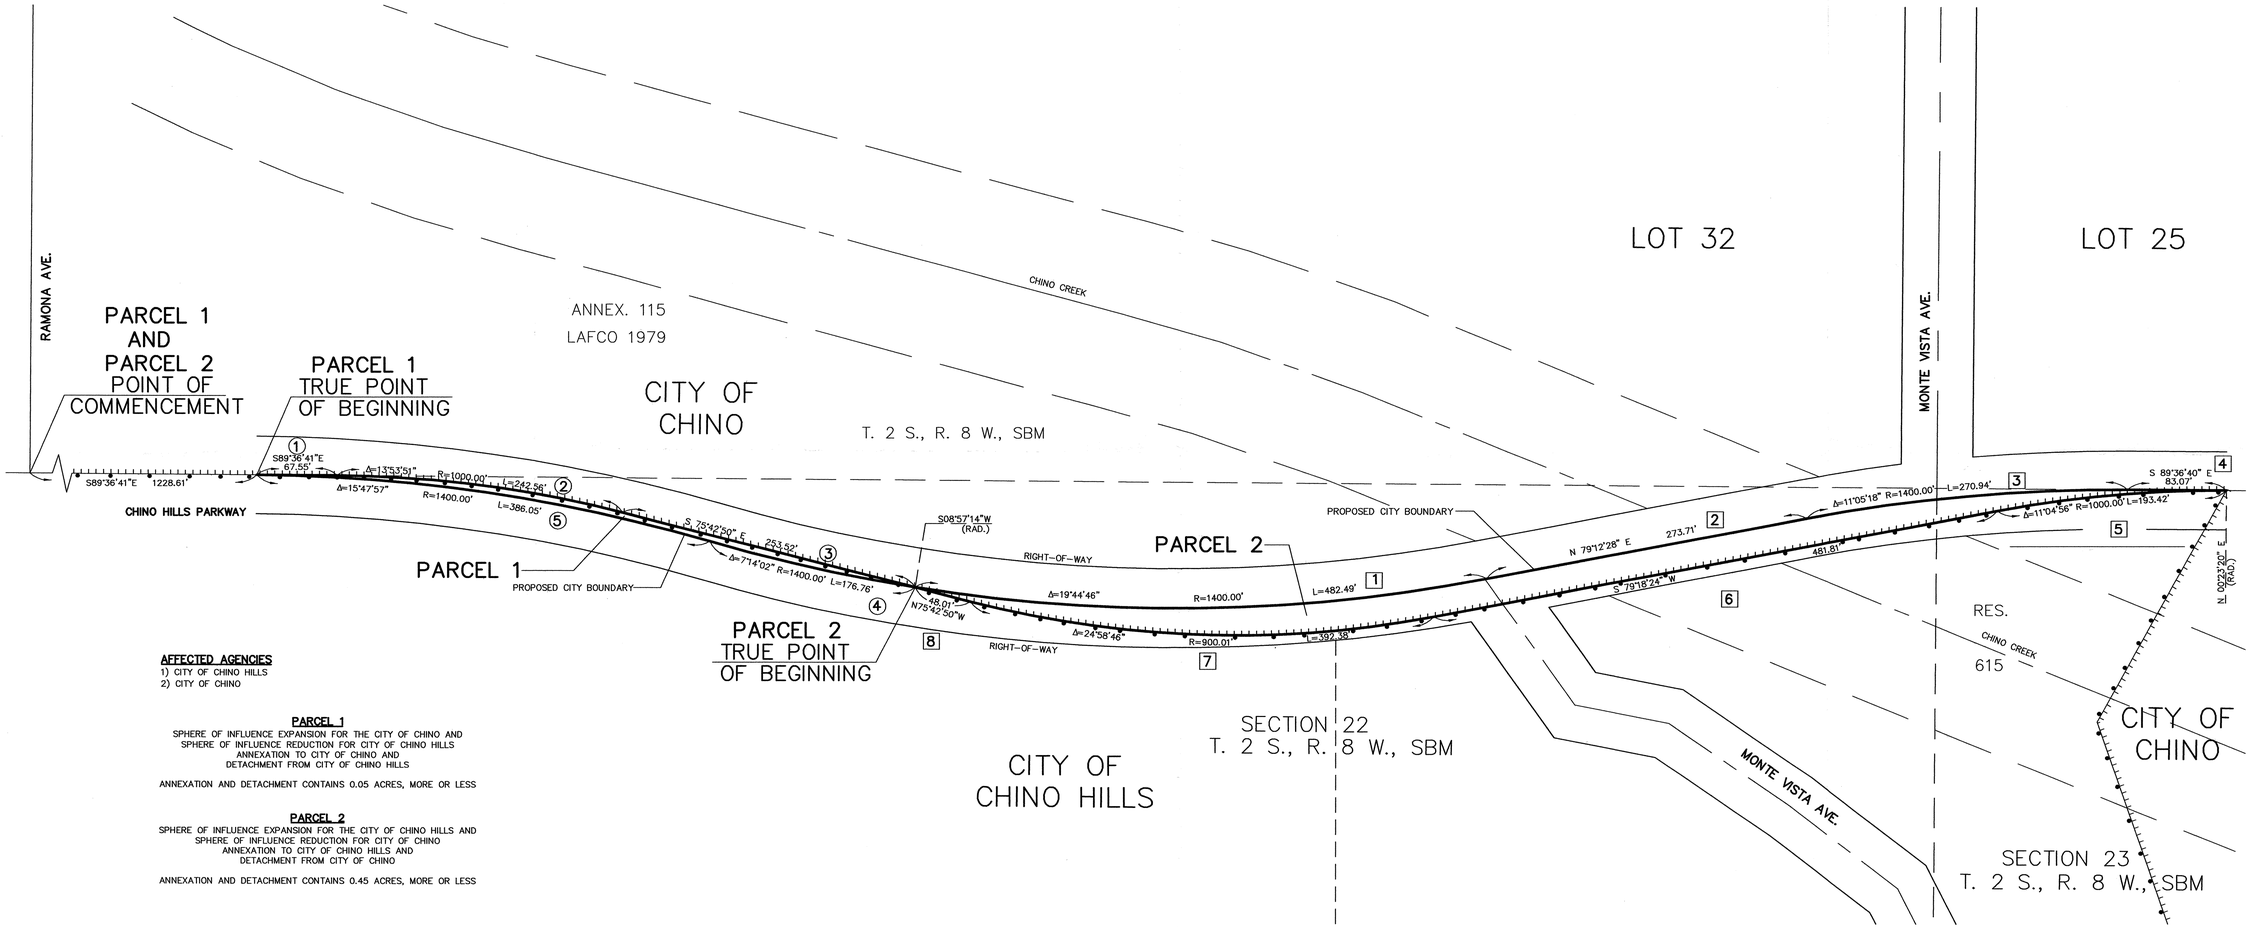

AFFECTED AGENCIES
1) CITY OF CHINO HILLS
2) CITY OF CHINO

PARCEL 1
SPHERE OF INFLUENCE EXPANSION FOR THE CITY OF CHINO AND SPHERE OF INFLUENCE REDUCTION FOR CITY OF CHINO HILLS ANNEXATION TO CITY OF CHINO AND DETACHMENT FROM CITY OF CHINO HILLS

ANNEXATION AND DETACHMENT CONTAINS 0.05 ACRES, MORE OR LESS

PARCEL 2
SPHERE OF INFLUENCE EXPANSION FOR THE CITY OF CHINO HILLS AND SPHERE OF INFLUENCE REDUCTION FOR CITY OF CHINO ANNEXATION TO CITY OF CHINO HILLS AND DETACHMENT FROM CITY OF CHINO

ANNEXATION AND DETACHMENT CONTAINS 0.45 ACRES, MORE OR LESS

LEGEND
- ANNEXATION/DETACHMENT BOUNDARY
- (#) INDICATES COURSE NUMBER FOR PARCEL 1
- [#] INDICATES COURSE NUMBER PER PARCEL 2
- INDICATES CITY OF CHINO HILLS BOUNDARY
- INDICATES CITY OF CHINO BOUNDARY

WILLIAM E. EADSON, L.S. 6154

LICENSED LAND SURVEYOR WILLIAM E. EADSON No. 6154 EXP. 3-31-10 STATE OF CALIFORNIA

DATE	REVISIONS	CHK'D

EADSON & ASSOCIATES, INC.
Surveying & Mapping Consultants

CALIFORNIA
14125 CHINO TELEPHONE AVE., SUITE 1
CHINO, CA. 91710
(909) 364-1681
(909) 364-1781 FAX
OFFICE@EADSON.COM

LICENSED IN:
ARIZONA
CALIFORNIA
NEVADA

TITLE: **LAFCO 3090/3091**

LOCATION: **CHINO HILLS PARKWAY FROM APPROX. 1228' EAST OF RAMONA AVE. TO APPROX. 243' EAST OF MONTE VISTA AVE. SECTIONS 22 AND 23, TOWNSHIP 2 SOUTH, RANGE 8 WEST, S.B.M.**

DATE
MARCH 17, 2008

DRAWN BY
C.N.CONNER

CHECKED BY
WEE

SHEET NO.
1
OF 1 SHEETS

JOB NO. 07-901

LAFCO EXHIBIT.dwg 3/1/2007 3:17:50 PM PST