LAFCO 3093
CITY OF REDLANDS ANNEXATION NOS. 88 & 89
(WABASH INDUSTRIAL PARK)

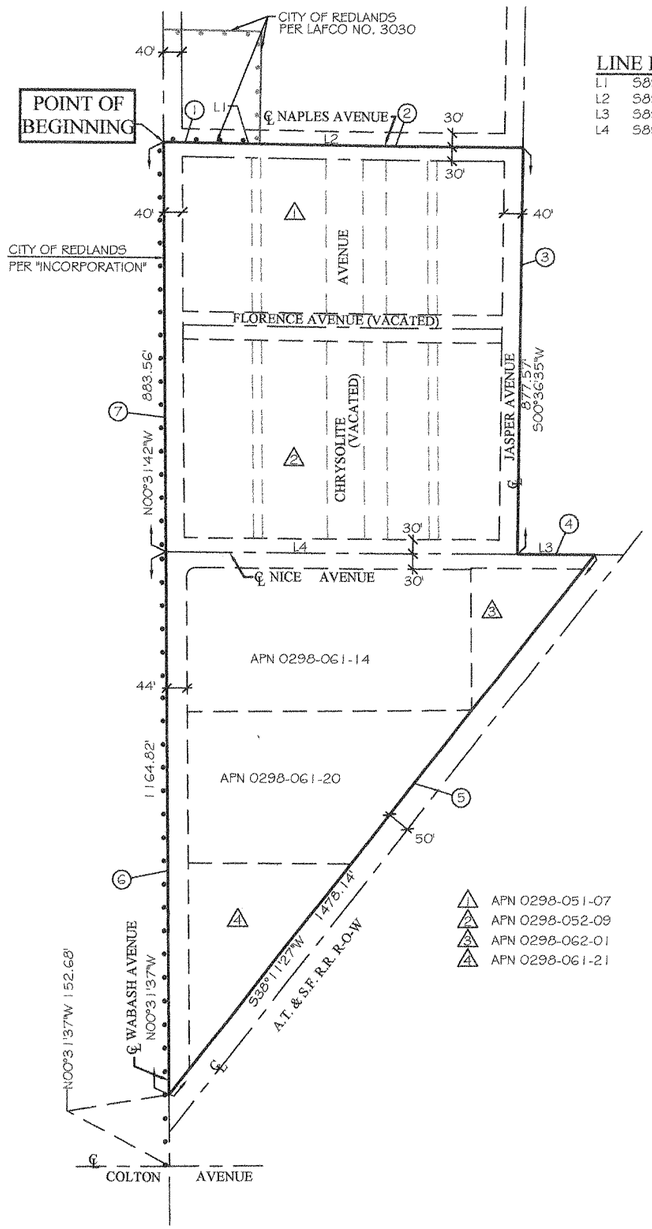

LINE DATA

L1	S89°22'27"E	206.68'
L2	S89°22'27"E	569.63'
L3	S89°48'46"E	165.85'
L4	S89°48'46"E	758.78'

SCALE: 1"=200'

0 200 400 600

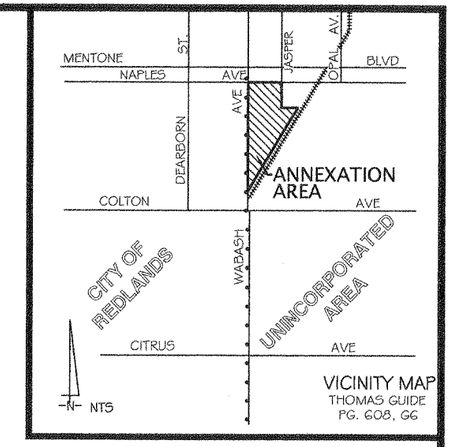

NOTES:

(#) INDICATES COURSE NUMBER PER THE LEGAL DESCRIPTION

△# INDICATES ASSESSOR'S PARCEL NUMBER

INDICATES EXISTING CITY OF REDLANDS BOUNDARY

INDICATES PROPOSED ANNEXATION BOUNDARY

THIS ANNEXATION CONTAINS 27.88 ACRES, MORE OR LESS

NOTE: ALL BEARINGS AND DISTANCES ARE DERIVED FROM RECORD INFORMATION SHOWN ON RECORD OF SURVEY 118/70 AND RECORD OF SURVEY 65/95

LOCATION: SOUTH OF NAPLES AVENUE, EAST OF WABASH AVENUE, WEST OF JASPER AVENUE, NORTHWESTERLY OF A.T. & S.F R.R. RIGHT OF WAY

AFFECTED AGENCIES

CITY OF REDLANDS

PROFESSIONAL LAND SURVEYOR
CARSON L. STORER
PLS No. 3913
Exp. 6-30-08
STATE OF CALIFORNIA

PREPARED BY: DATE 3/26/08 CARSON L. STORER P.L.S. 3913 EXPIRATION DATE: JUNE 30, 2008	thatcher engineering & associates, inc.	345 5TH STREET, SUITE B REDLANDS, CA. 92374 (909) 748-7777 FAX (909) 748-7776	LAFCO 3093 CITY OF REDLANDS, ANNEXATION NOS. 88 & 89 PREPARED FOR: MR. RON SIMUS 8161 CAMINITO SANTA LUZ SUR SAN DIEGO, CA 92127 PHONE: (909) 213-9484	SHEET NO. 1 OF 1 SHEET
APPROVED BY:	SCALE: 1"=200'			FILE NO.
SEAL:	DATE: 3/25/08		F.H. FOR: F.B.	

85202ANNEXMAP

MAR 26 2008