DETACHMENT FROM CENTRAL VALLEY FIRE PROTECTION DISTRICT

ACREAGE: 49 ACRES MORE OR LESS

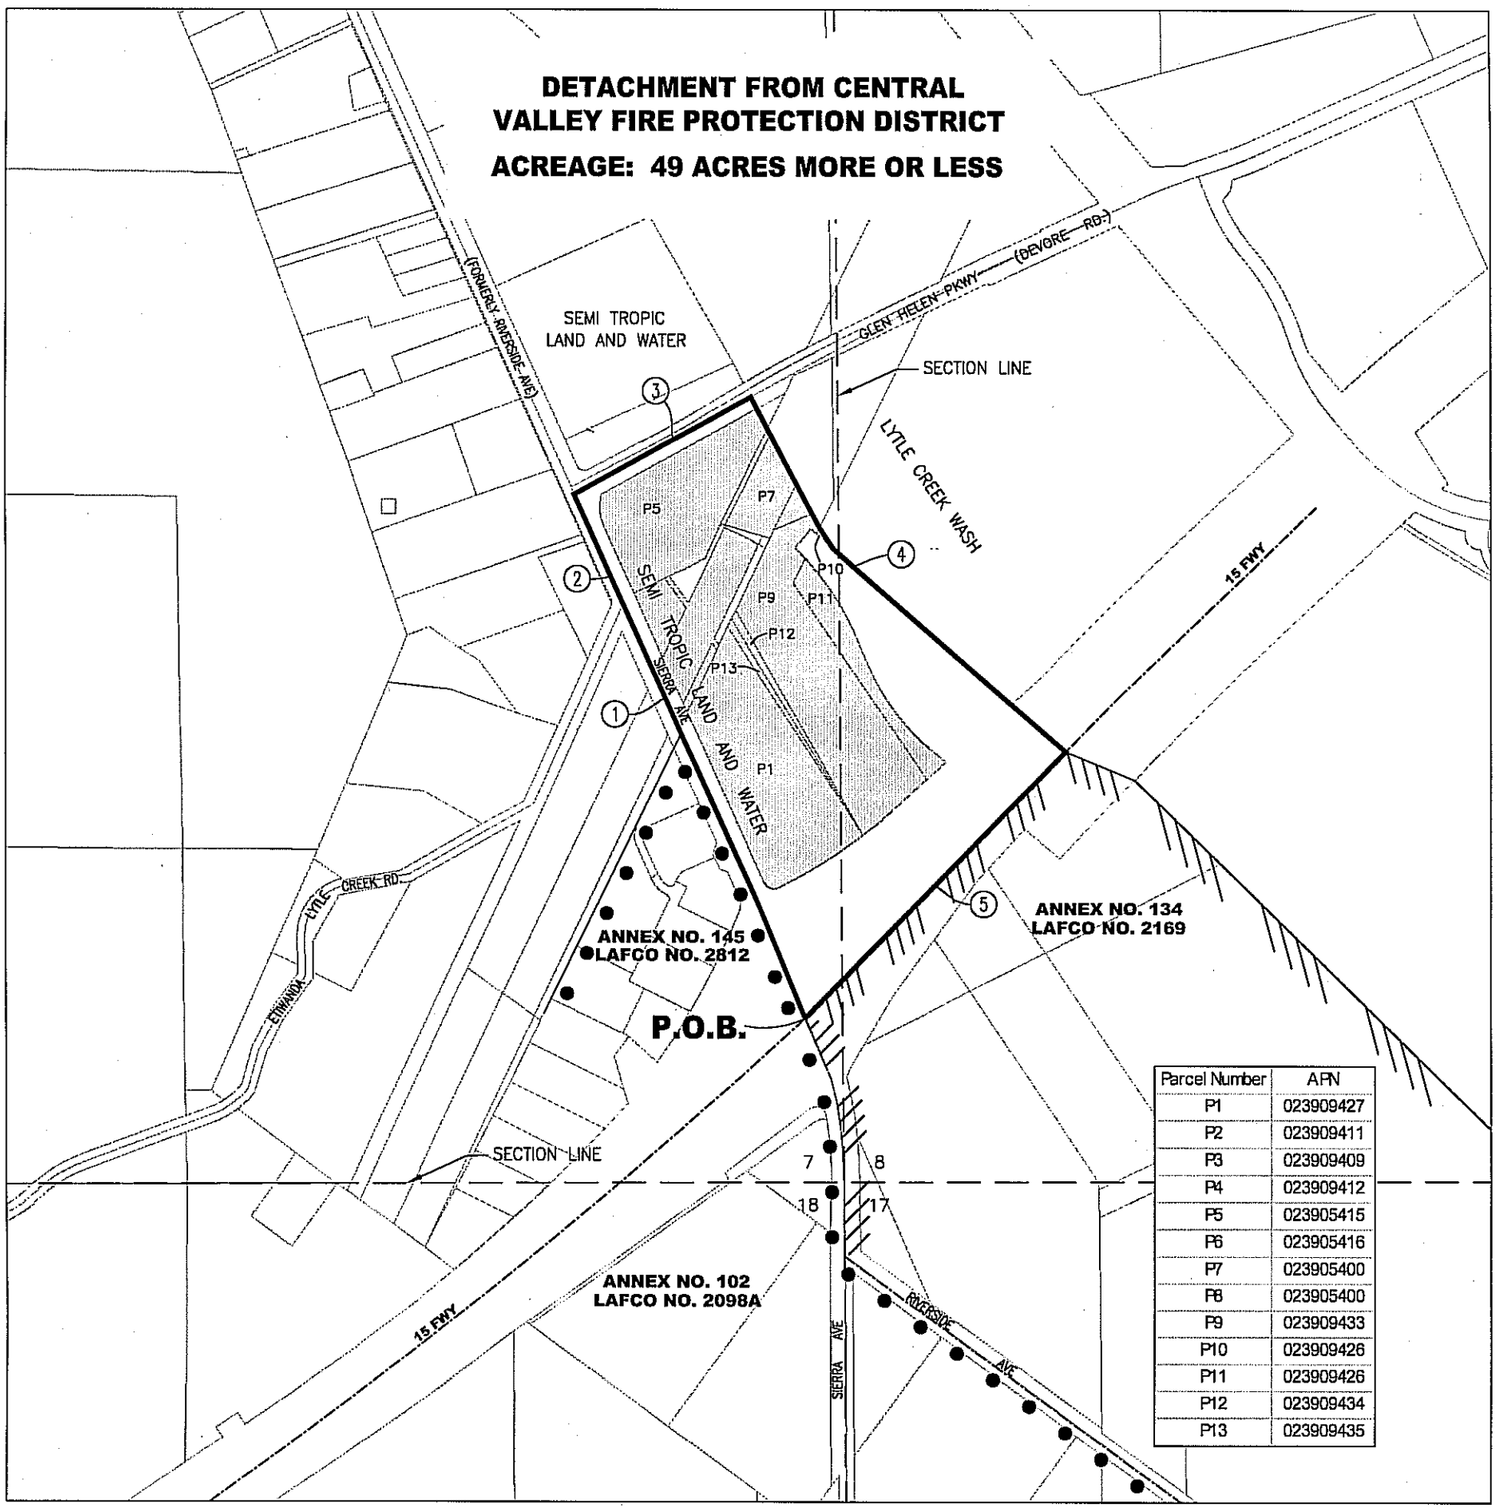

Parcel Number	APN
P1	023909427
P2	023909411
P3	023909409
P4	023909412
P5	023905415
P6	023905416
P7	023905400
P8	023905400
P9	023909433
P10	023909426
P11	023909426
P12	023909434
P13	023909435

LEGEND

- Detachment from the Central Valley Fire Protection District
- City of Rialto Boundary
- City of Fontana Boundary
- (#) Indicates Course Number
- P# Assessors Parcel Number (See Table)
- Parcels that touch boundary within Detachment from the Central Valley Fire Protection District

AFFECTED SECTIONS:

T1N R5W SAN BERNARDINO MERIDIAN
POR SEC 7 & 8

AFFECTED AGENCIES:

CENTRAL VALLEY FIRE PROTECTION DISTRICT

0' 600' 1200'

SCALE: 1"=600'

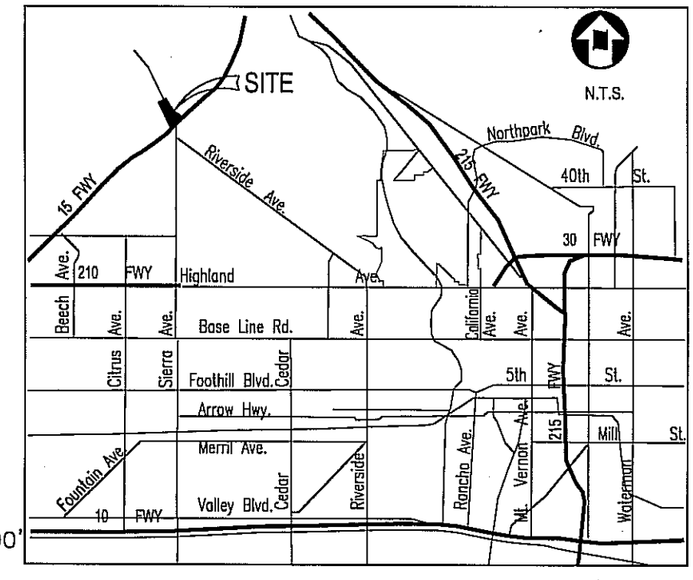

VICINITY MAP

LAFCO 3000A

City of Fontana Alternative - County Fire Reorganization

Area 9 - Detachment from Central Valley Fire Protection District
(Riverside Avenue / I-15 Area)

PREPARED FOR:

PFEILER & ASSOCIATES ENGINEERS, INC.
CIVIL ENGINEERING & LAND SURVEYING
14181 Fern Ave., Chino, Ca 91710
Telephone (909) 993-5800 Fax (909) 993-5801

MARK P. PFEILER L.S. 5959
EXPIRES 12-31-08

2/8/07
DATE

LICENSED LAND SURVEYOR
MARK P. PFEILER
L.S. 5959
EXP 12-31-08
STATE OF CALIFORNIA

SHEET 1 OF 1