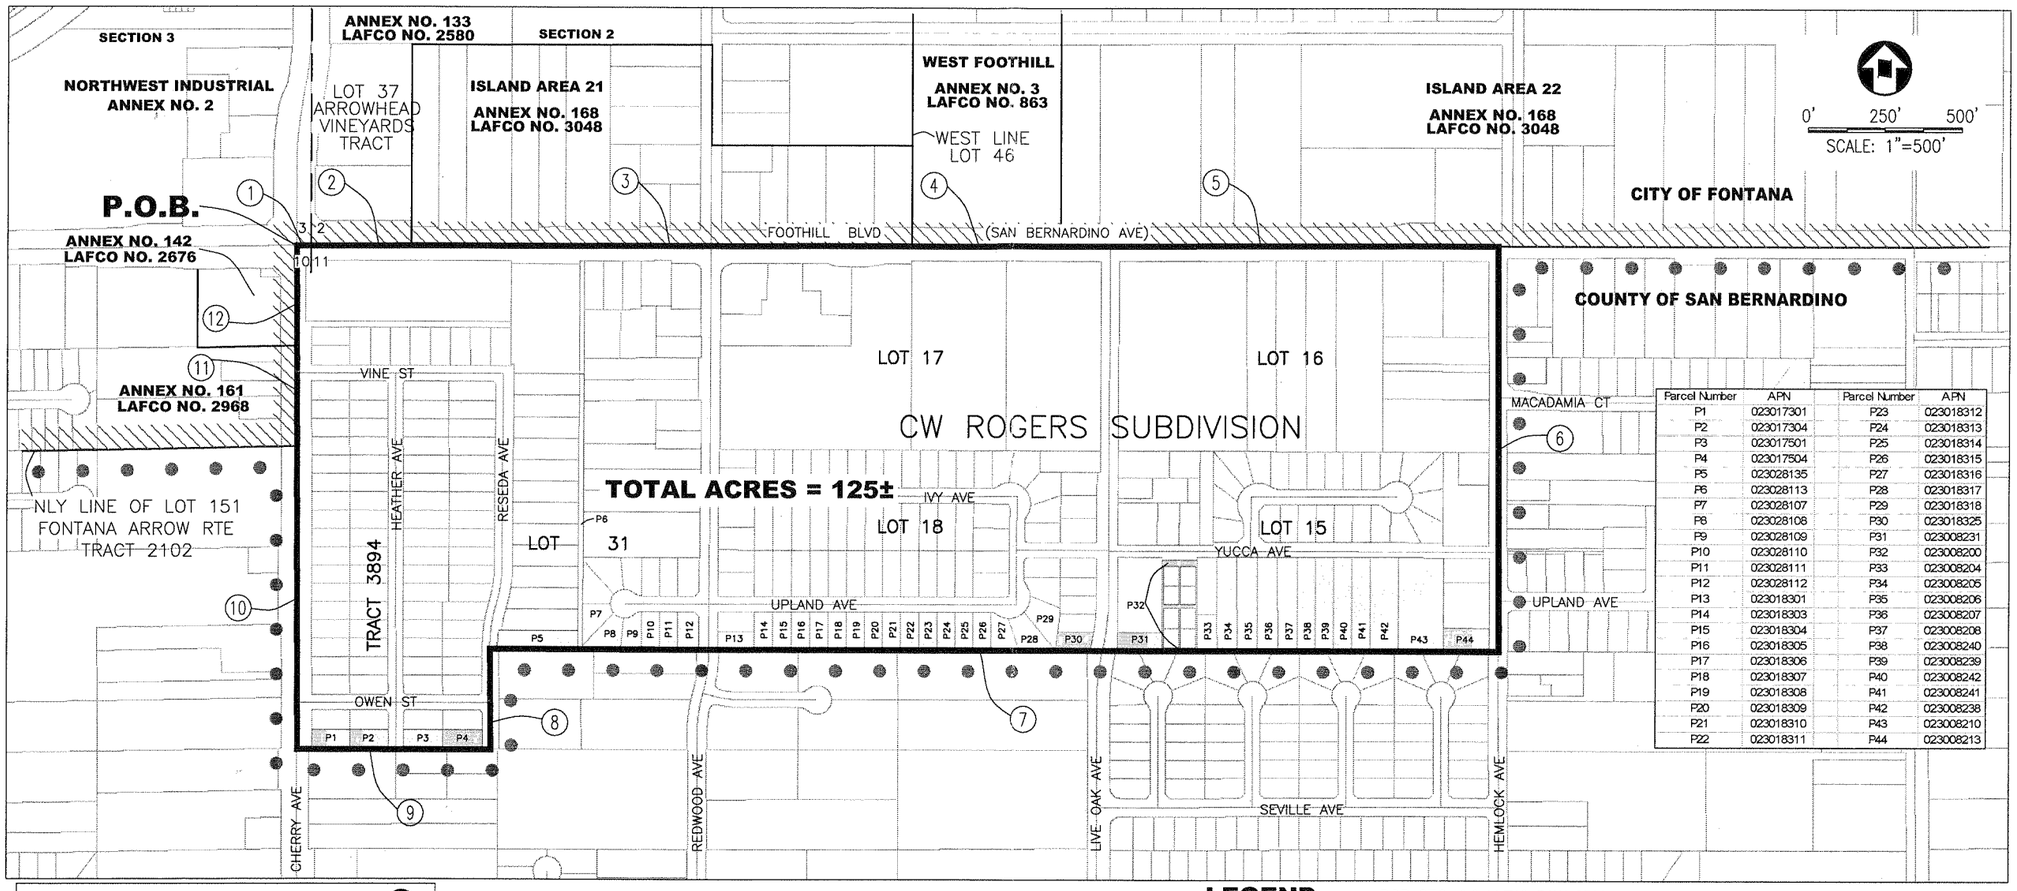

Parcel Number	APN	Parcel Number	APN
P1	023017301	P23	023018312
P2	023017304	P24	023018313
P3	023017501	P25	023018314
P4	023017504	P26	023018315
P5	023028135	P27	023018316
P6	023028113	P28	023018317
P7	023028107	P29	023018318
P8	023028108	P30	023018325
P9	023028109	P31	023008231
P10	023028110	P32	023008200
P11	023028111	P33	023008204
P12	023028112	P34	023008205
P13	023018301	P35	023008206
P14	023018303	P36	023008207
P15	023018304	P37	023008208
P16	023018305	P38	023008240
P17	023018306	P39	023008239
P18	023018307	P40	023008242
P19	023018308	P41	023008241
P20	023018309	P42	023008238
P21	023018310	P43	023008210
P22	023018311	P44	023008213

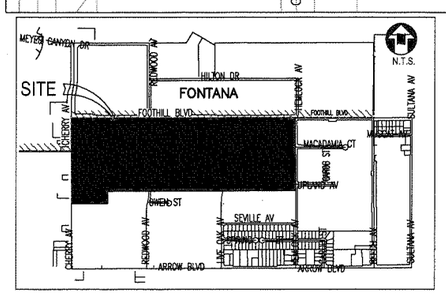

VICINITY MAP

LICENSED LAND SURVEYOR
MARK P. PFEILER
L.S. 5959
EXP 12-31-08
STATE OF CALIFORNIA

MARK P. PFEILER L.S. 5959
EXPIRES 12-31-08

5/2/07
DATE

LEGEND POR. SEC 10 & 11 T1S, R6W, SBM

- Proposed Annexation
- County Of San Bernardino
- Existing City Of Fontana Limits
- (#) Indicates Course Number
- P# Indicates APN No. (See Table)

LAFCO 3077
CITY OF FONTANA
ANNEXATION #170
General Location: Foothill Blvd / Cherry Ave to Hemlock Ave

AFFECTED AGENCIES:
CITY OF FONTANA

PREPARED BY:
PFEILER & ASSOCIATES ENGINEERS, INC.
CIVIL ENGINEERING & LAND SURVEYING
14181 Fern Avenue, Chino, CA 91710
Telephone (909) 993-5800 Fax (909) 993-5801

PREPARED FOR:
City of Fontana
8353 Sierra Avenue
Fontana, CA 92335

SHEET
1 OF 1