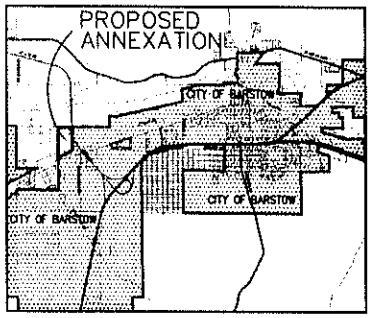

VICINITY MAP

LEGEND

- PARCEL LINES
- PROPOSED ANNEXATION
- CITY BOUNDARY
- CITY LIMITS
- 9 SECTION NUMBER
- (#) LEGAL DESCRIPTION COURSE NUMBER

GENERAL DESCRIPTION:
LOCATED IN A PORTION OF THE W 1/2 OF SECTION 9, T9N, R2W CONTAINING APROXIMATELY 144 ACRES

AFFECTED AGENCIES:
CITY OF BARSTOW
ODESSA WATER DISTRICT
BARSTOW FIRE PROTECTION DISTRICT
CSA 70 (IMPROVEMENT ZONE S-7)

SCALE: 1"= 600'

PREPARED BY:
Pacific Coast Civil, Inc.
30141 Agoura Road, Suite 200
Agoura Hills, CA 91301
Ph: (818) 865-4168
Fax: (818) 865-4198

REGISTERED PROFESSIONAL ENGINEER
RANDALL A. GREENWOOD
NO. 29220
EXP. 03-31-09
CIVIL
STATE OF CALIFORNIA

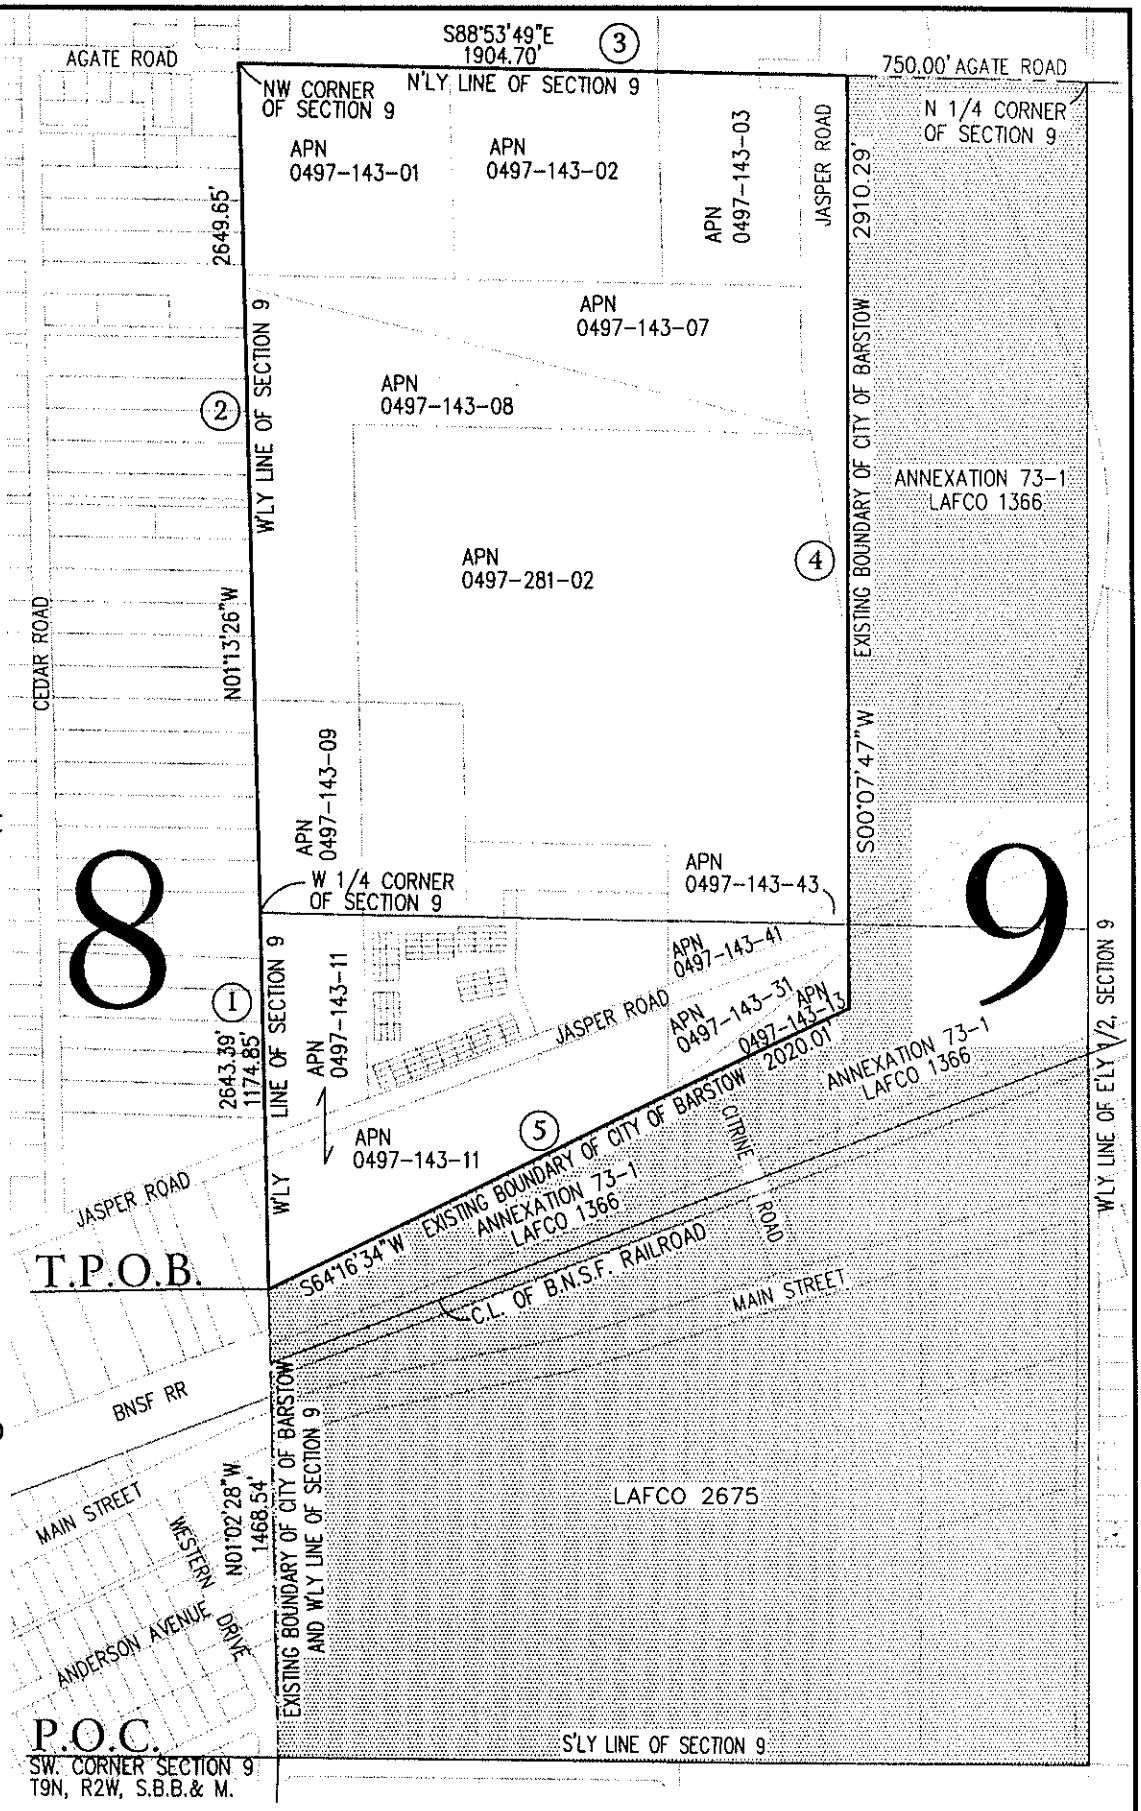

LAFCO 3085

Randall A. Greenwood 3/21/08
RANDALL A. GREENWOOD DATE

DATE OF PREPARATION: 3/21/08

REORGANIZATION TO INCLUDE ANNEXATIONS TO THE CITY OF BARSTOW, ODESSA WATER DISTRICT, BARSTOW FIRE PROTECTION DISTRICT AND DETACHMENT FROM COUNTY SERVICE AREA 70 IMPROVEMENT ZONE S-7 (NO. 07-01 - JASPER ROAD)