THIS MAP IS FOR THE PURPOSE OF AD VALOREM TAXATION ONLY.

COUNTY SAN BERNARDINO

Ptn. S.W.1/4 Sec.22, T.2N.,R.4W., S.B.B.&M.

Rim of The World Unified 0338 - 05
Tax Rate Area
105013,105026

1" = 100'

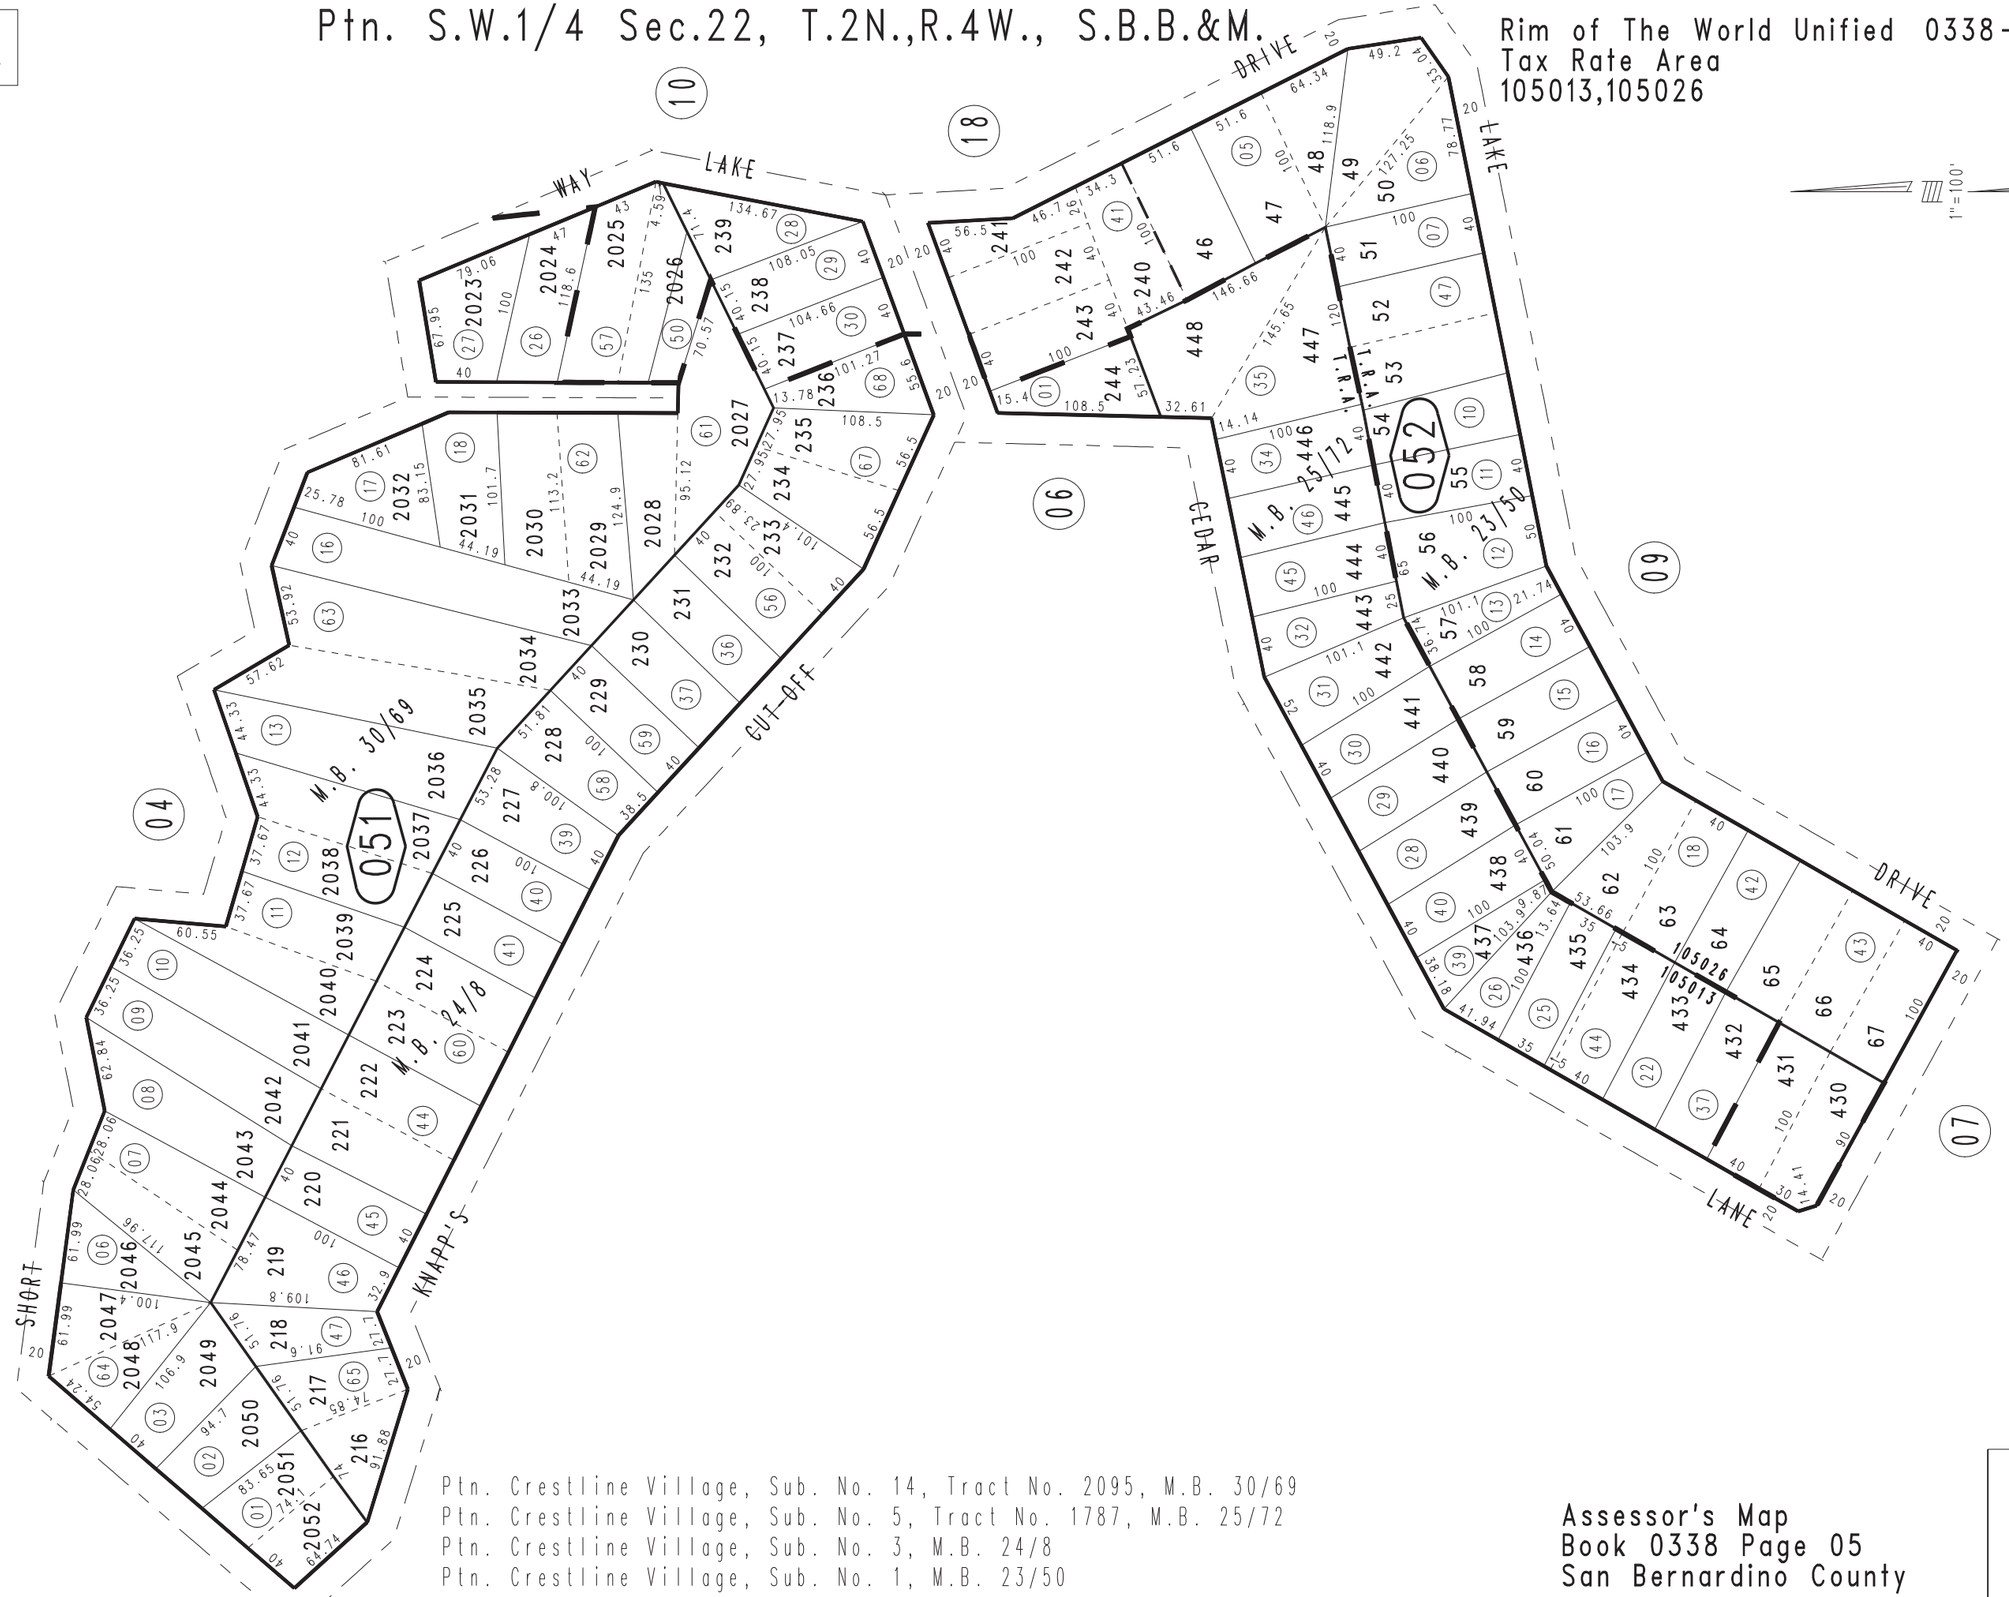

Ptn. Crestline Village, Sub. No. 14, Tract No. 2095, M.B. 30/69
Ptn. Crestline Village, Sub. No. 5, Tract No. 1787, M.B. 25/72
Ptn. Crestline Village, Sub. No. 3, M.B. 24/8
Ptn. Crestline Village, Sub. No. 1, M.B. 23/50

May 2005

Assessor's Map
Book 0338 Page 05
San Bernardino County

REVISED
10/26/10 KA