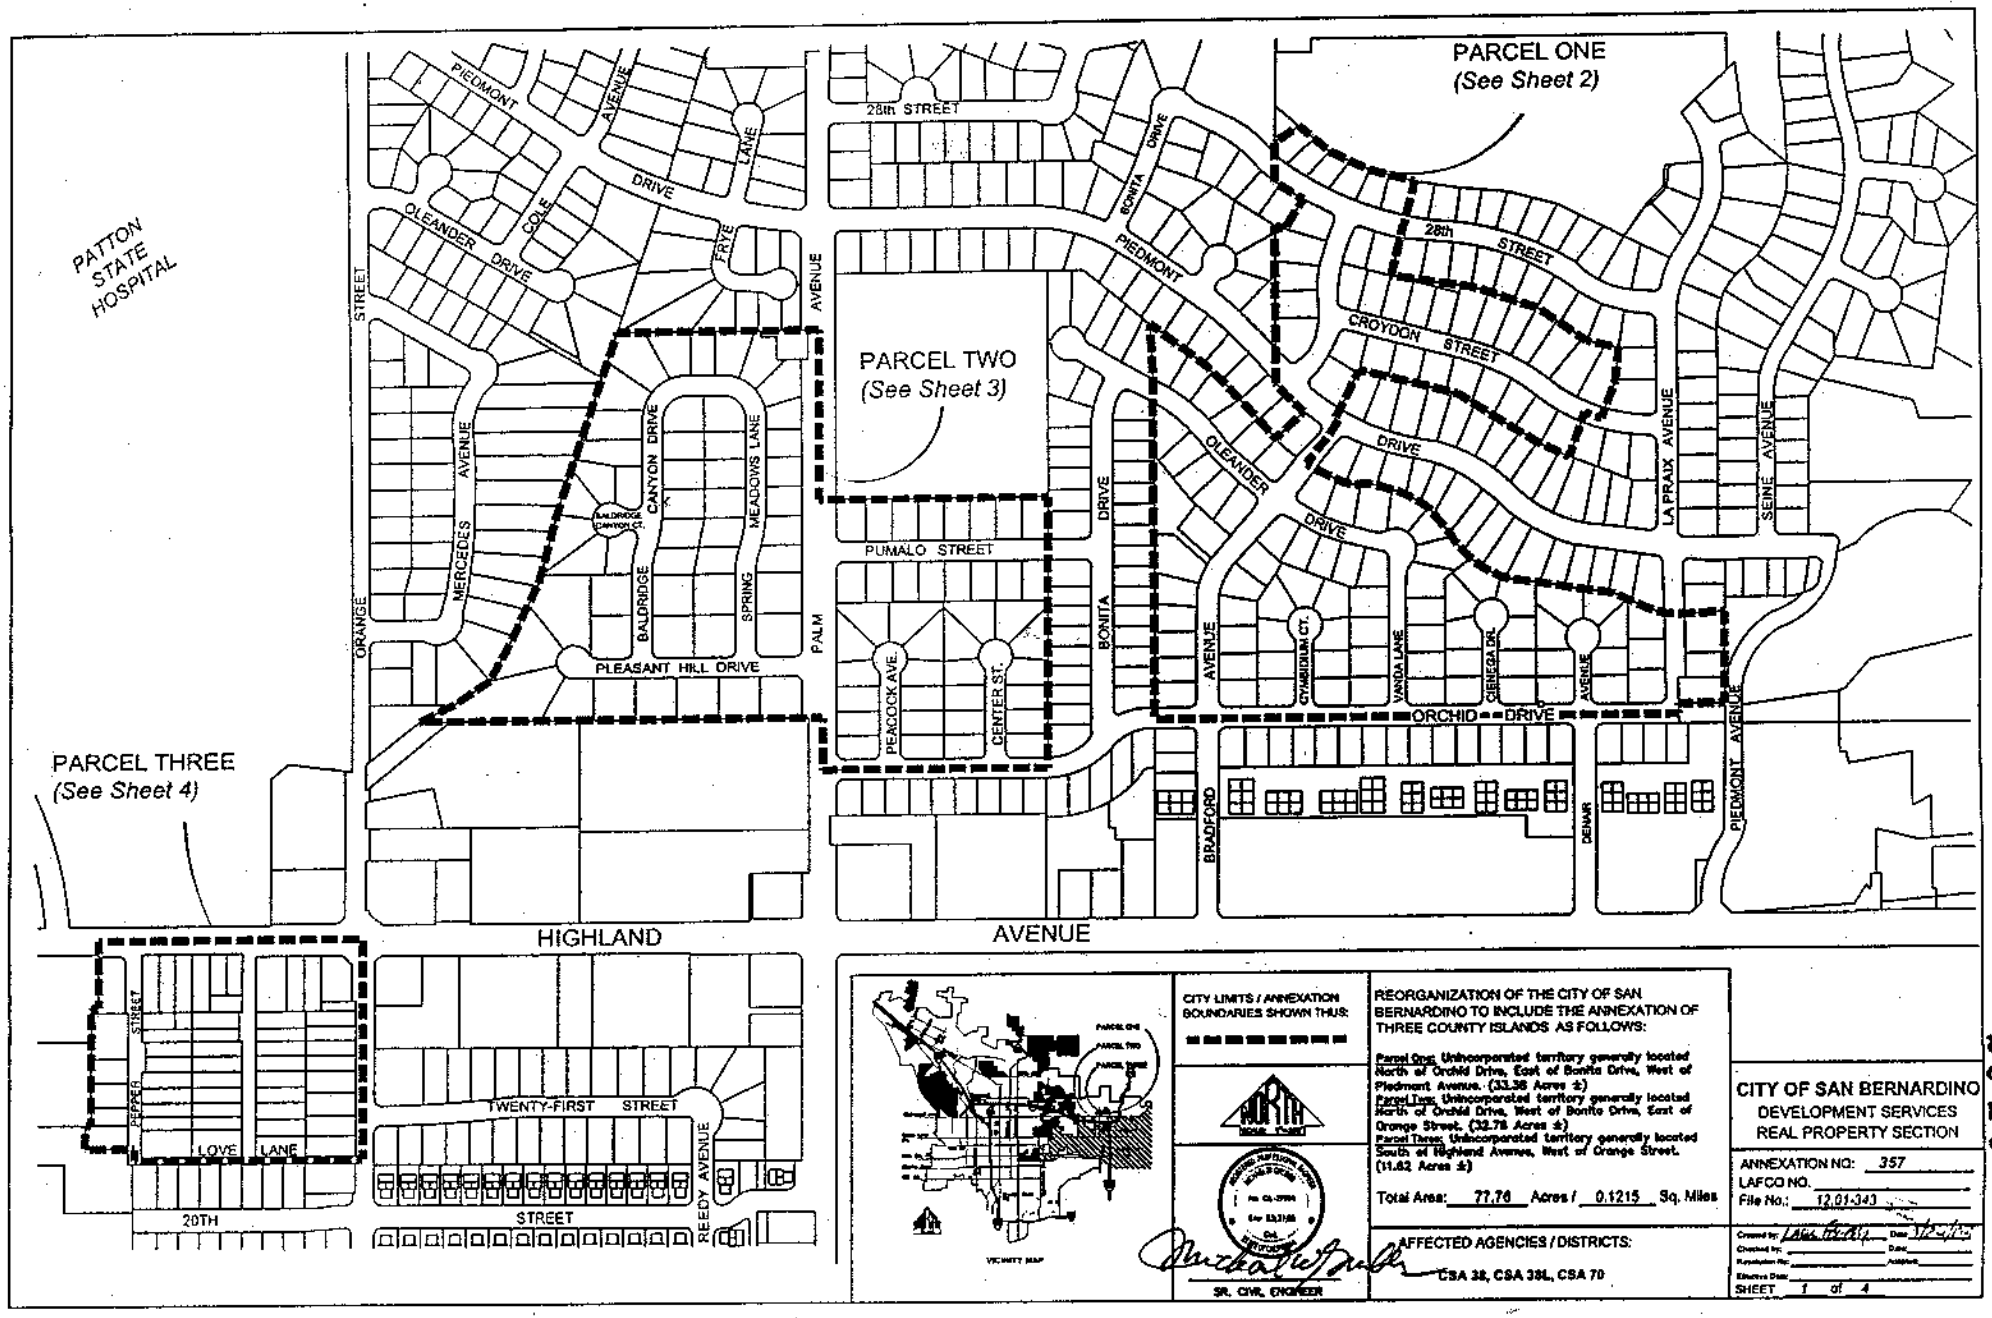

REORGANIZATION OF THE CITY OF SAN BERNARDINO TO INCLUDE THE ANNEXATION OF THREE COUNTY ISLANDS AS FOLLOWS:

Parcel One: Unincorporated territory generally located North of Orchid Drive, East of Bonita Drive, West of Piedmont Avenue. (33.38 Acres ±)
Parcel Two: Unincorporated territory generally located North of Orchid Drive, West of Bonita Drive, East of Orange Street. (32.78 Acres ±)
Parcel Three: Unincorporated territory generally located South of Highland Avenue, West of Orange Street. (11.62 Acres ±)

Total Area: 77.76 Acres / 0.1215 Sq. Miles

AFFECTED AGENCIES / DISTRICTS:

CSA 38, CSA 38L, CSA 70

CITY OF SAN BERNARDINO
DEVELOPMENT SERVICES
REAL PROPERTY SECTION

ANNEXATION NO: 357
LAFCO NO.
File No.: 12.01-343

Created by: Date:
Checked by: Date:
Resolution No: Adopted:
Effective Date:
SHEET 1 of 4

2915