EXHIBIT "C"

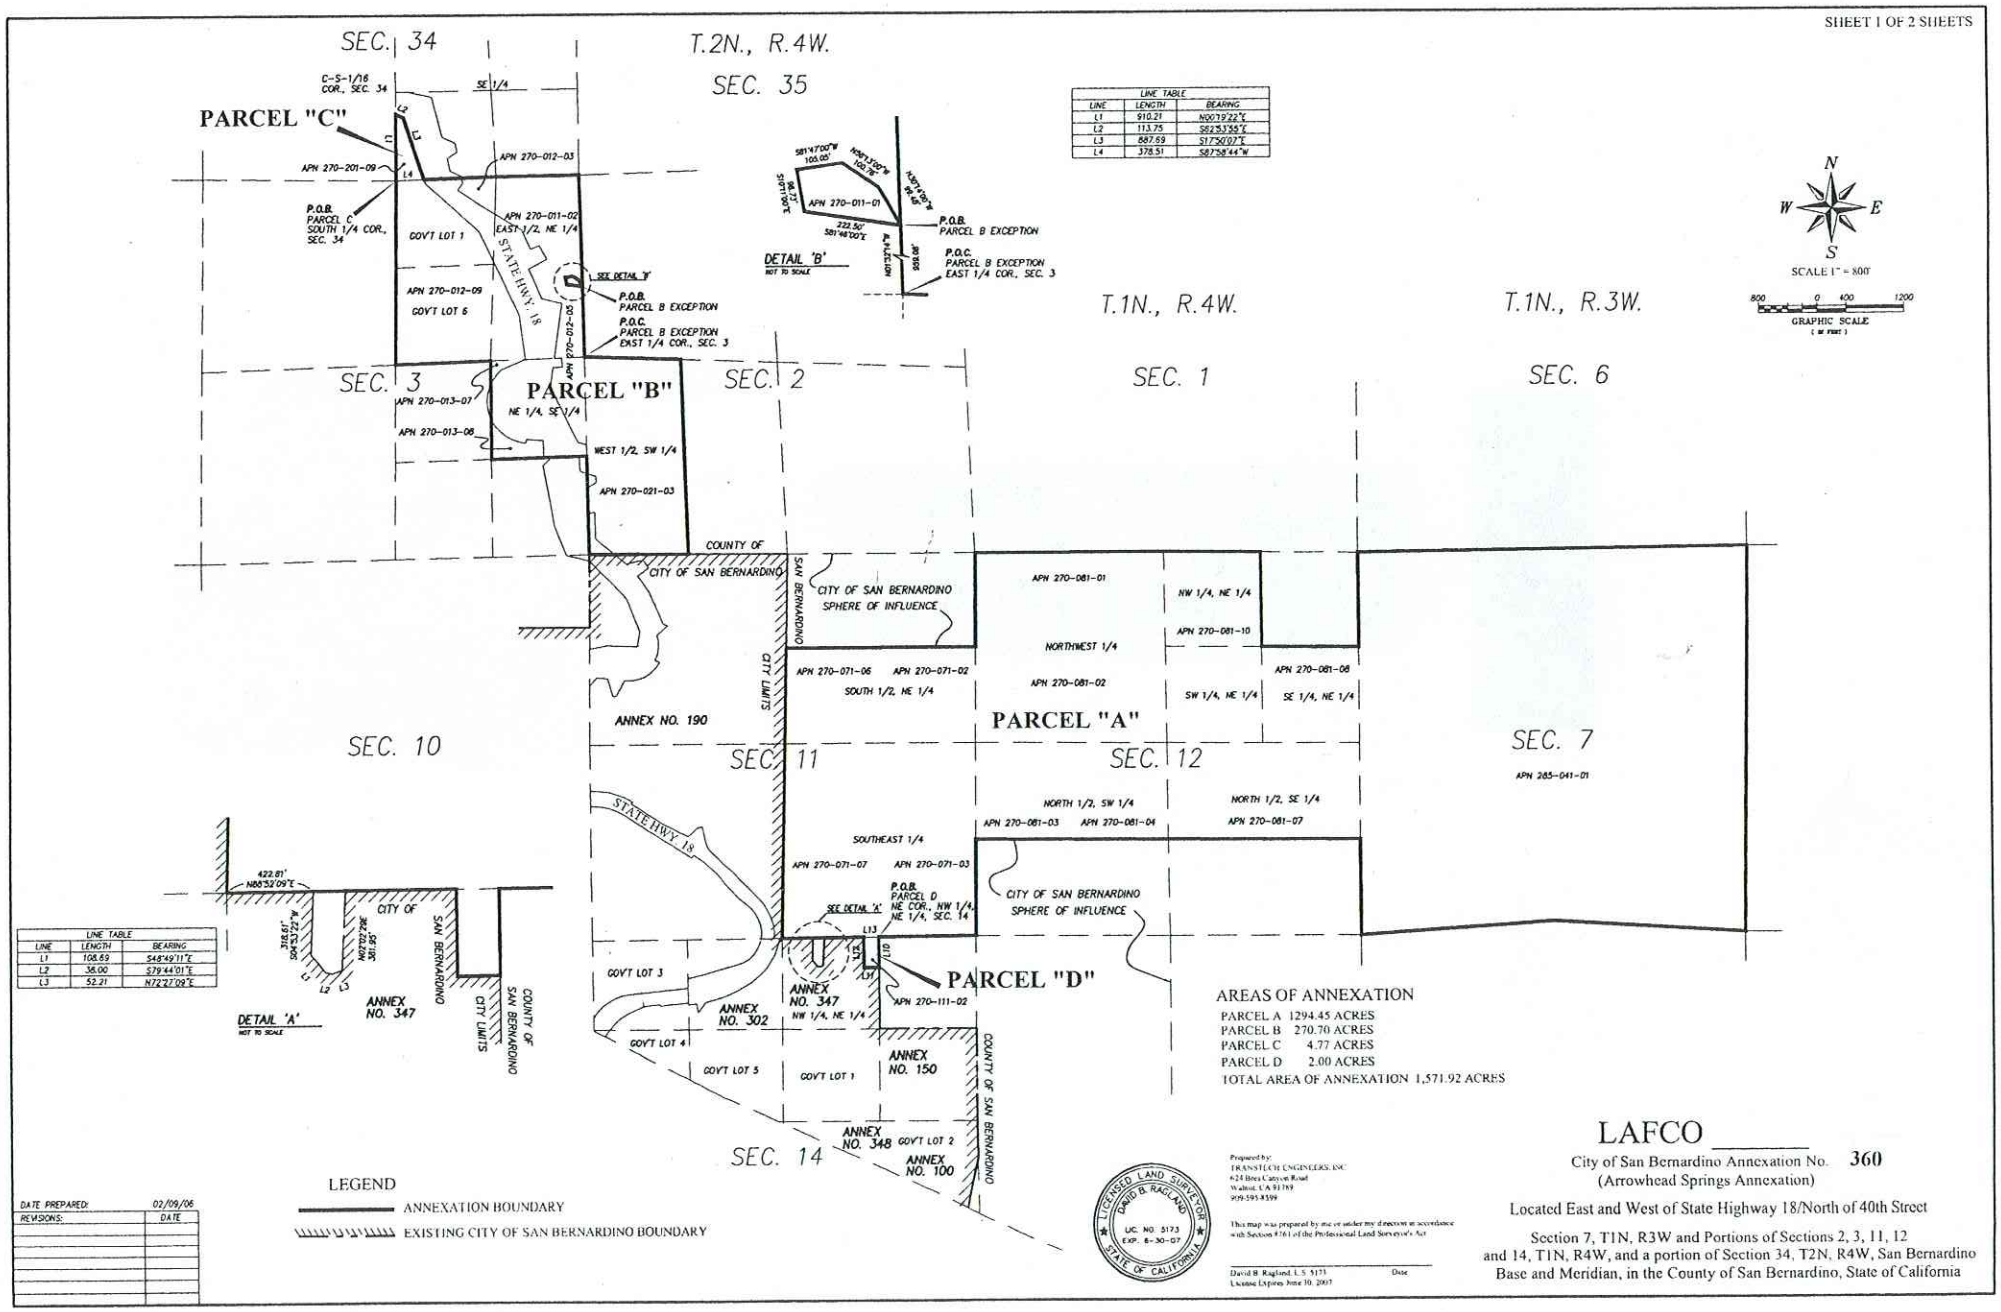

LINE TABLE

LINE	LENGTH	BEARING
L1	910.21	N00°19'22"E
L2	113.75	S82°53'55"E
L3	887.69	S17°50'07"E
L4	378.51	S87°58'44"W

AREAS OF ANNEXATION

PARCEL A 1294.45 ACRES
PARCEL B 270.70 ACRES
PARCEL C 4.77 ACRES
PARCEL D 2.00 ACRES
TOTAL AREA OF ANNEXATION 1,571.92 ACRES

LAFCO _____

City of San Bernardino Annexation No. **360**
(Arrowhead Springs Annexation)

Located East and West of State Highway 18/North of 40th Street

Section 7, T1N, R3W and Portions of Sections 2, 3, 11, 12 and 14, T1N, R4W, and a portion of Section 34, T2N, R4W, San Bernardino Base and Meridian, in the County of San Bernardino, State of California