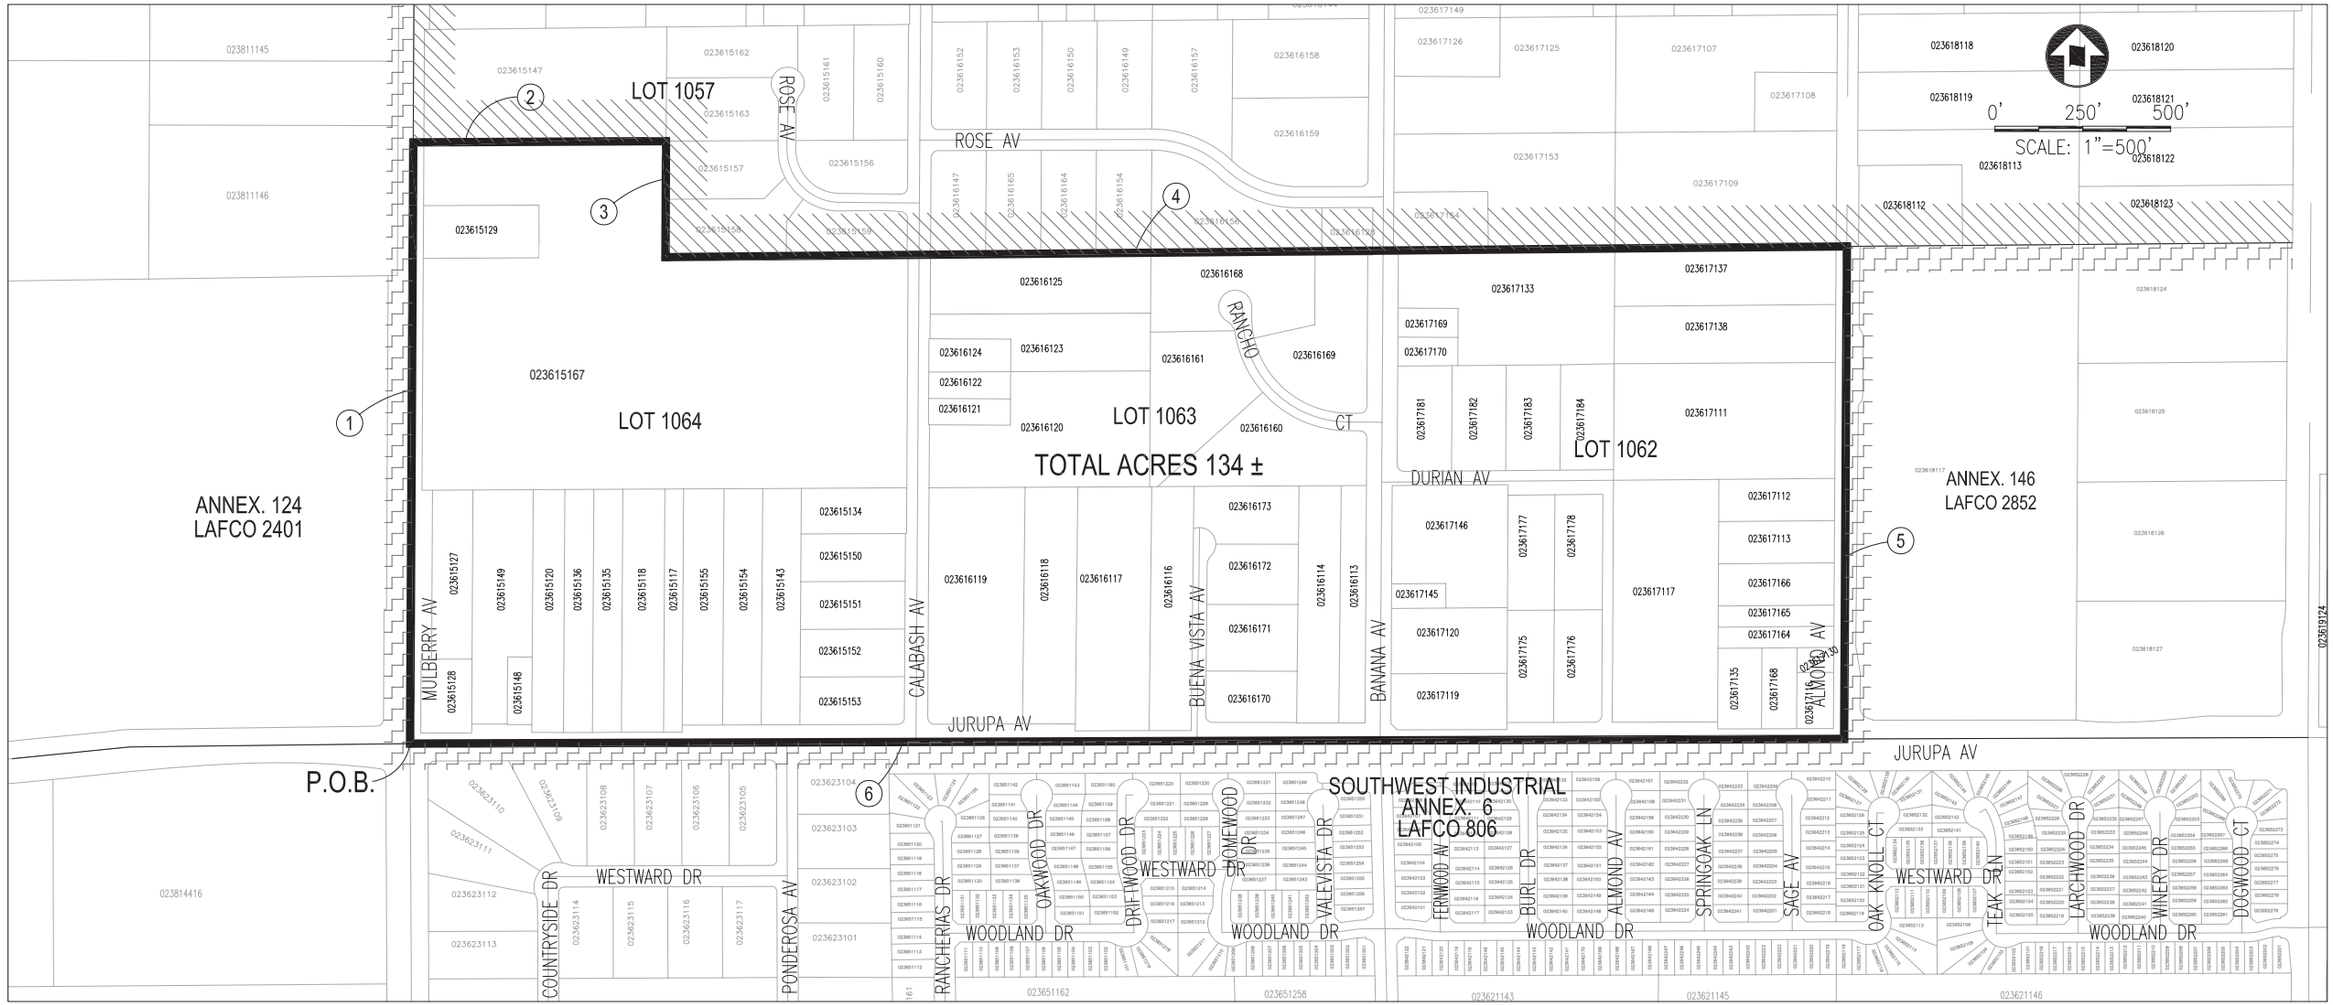

ISLAND AREA 3

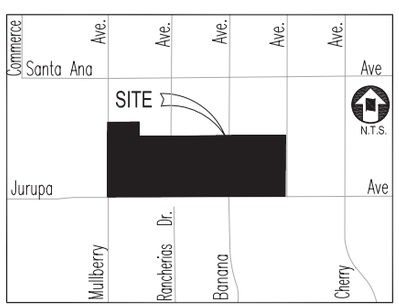

VICINITY MAP

LICENSED LAND SURVEYOR
MARK P. PFEILER
L.S. 5959
EXP. 12-31-06
STATE OF CALIFORNIA

MARK P. PFEILER L.S. 5959 DATE
EXPIRES 12-31-06

P:\25089-A\DWG\ISLAND AREAS.DWG

LEGEND SEC 27 T1S R6W, SBM

- Proposed Island Annexation
- County Of San Bernardino
- Existing City Of Fontana Limits

LAFCO NO. 3048
REORGANIZATION TO INCLUDE CITY OF FONTANA
ANNEXATION # 168 (28 ISLANDS)
General Location: Jurupa Ave / Mullbery Ave

AFFECTED AGENCIES:
CITY OF FONTANA
SAN BERNARDINO COUNTY

PREPARED BY:
PFEILER & ASSOCIATES ENGINEERS, INC.
CIVIL ENGINEERING & LAND SURVEYING
14181 Fern Avenue, Chino, CA 91710
Telephone (909) 993-5800 Fax (909) 993-5801

REVISION DATE: 08/02/06

PREPARED FOR:
City of Fontana
8353 Sierra Avenue
Fontana, CA 92335

SHEET
3A OF 32