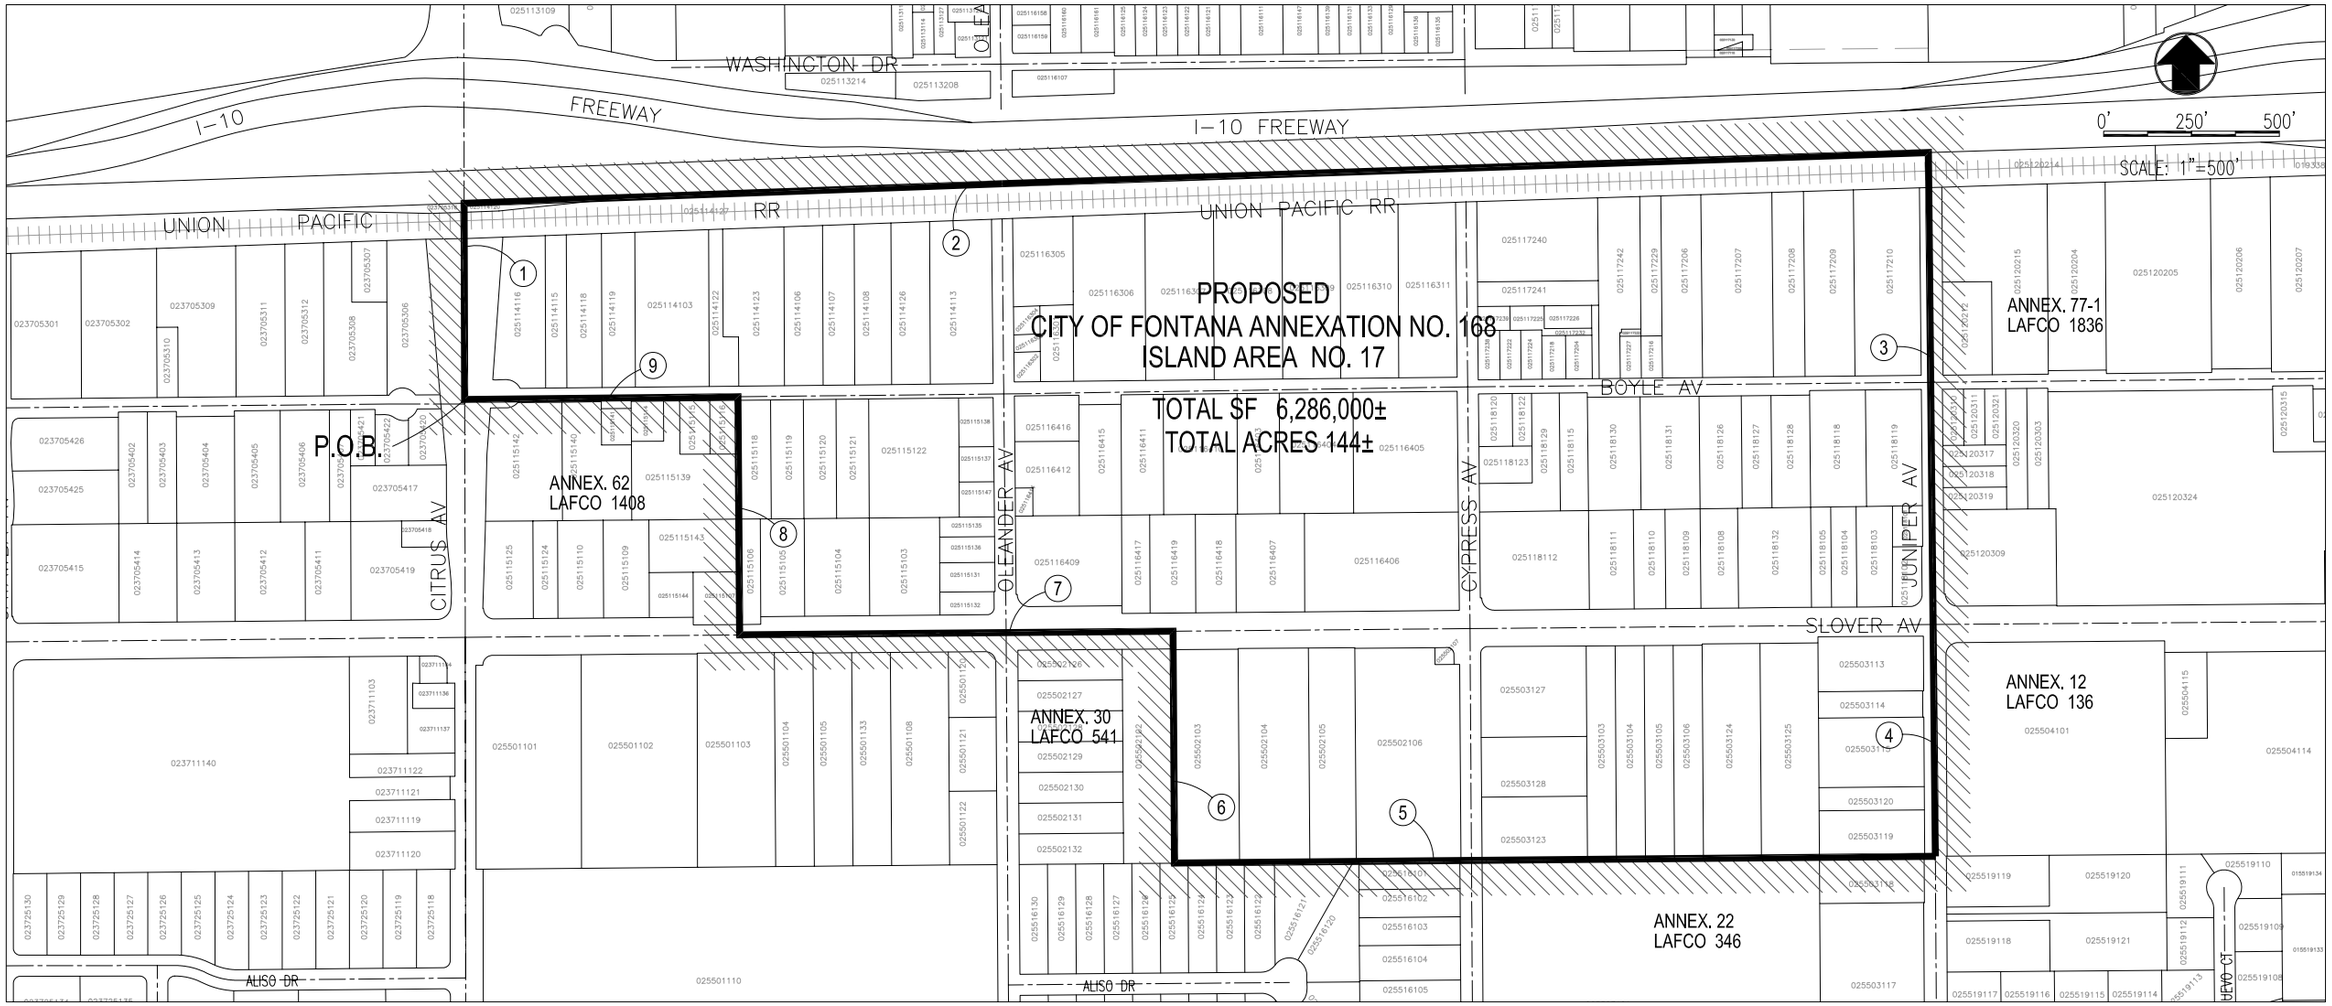

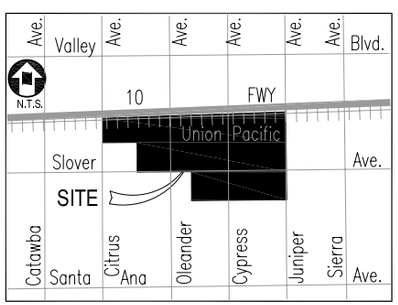

VICINITY MAP

LICENSED LAND SURVEYOR
MARK P. PFEILER
L.S. 5959
EXP 12-31-06
STATE OF CALIFORNIA

MARK P. PFEILER L.S. 5959
EXPIRES 12-31-06

DATE

LEGEND

Proposed Island Annexation
City of Fontana

REVISION DATE: 10/25/05

LAFCO NO. _____
CITY OF FONTANA ANNEXATION NO. 168
(ISLAND AREA NO. 17)
General Location: Slover Ave / Juniper Ave

AFFECTED AGENCIES:
CITY OF FONTANA
SAN BERNARDINO COUNTY

PREPARED BY:
PFEILER & ASSOCIATES ENGINEERS, INC.
CIVIL ENGINEERING & LAND SURVEYING
660 N. Diamond Bar Blvd. Suite 100, Diamond Bar, Ca 91765
Telephone (909) 860-5850 Fax (909) 860-3967

PREPARED FOR:
City of Fontana
8353 Sierra Avenue
Fontana, CA 92335

SHEET
17 OF 32

P:\25089-A\DWG\ISLAND AREAS.DWG