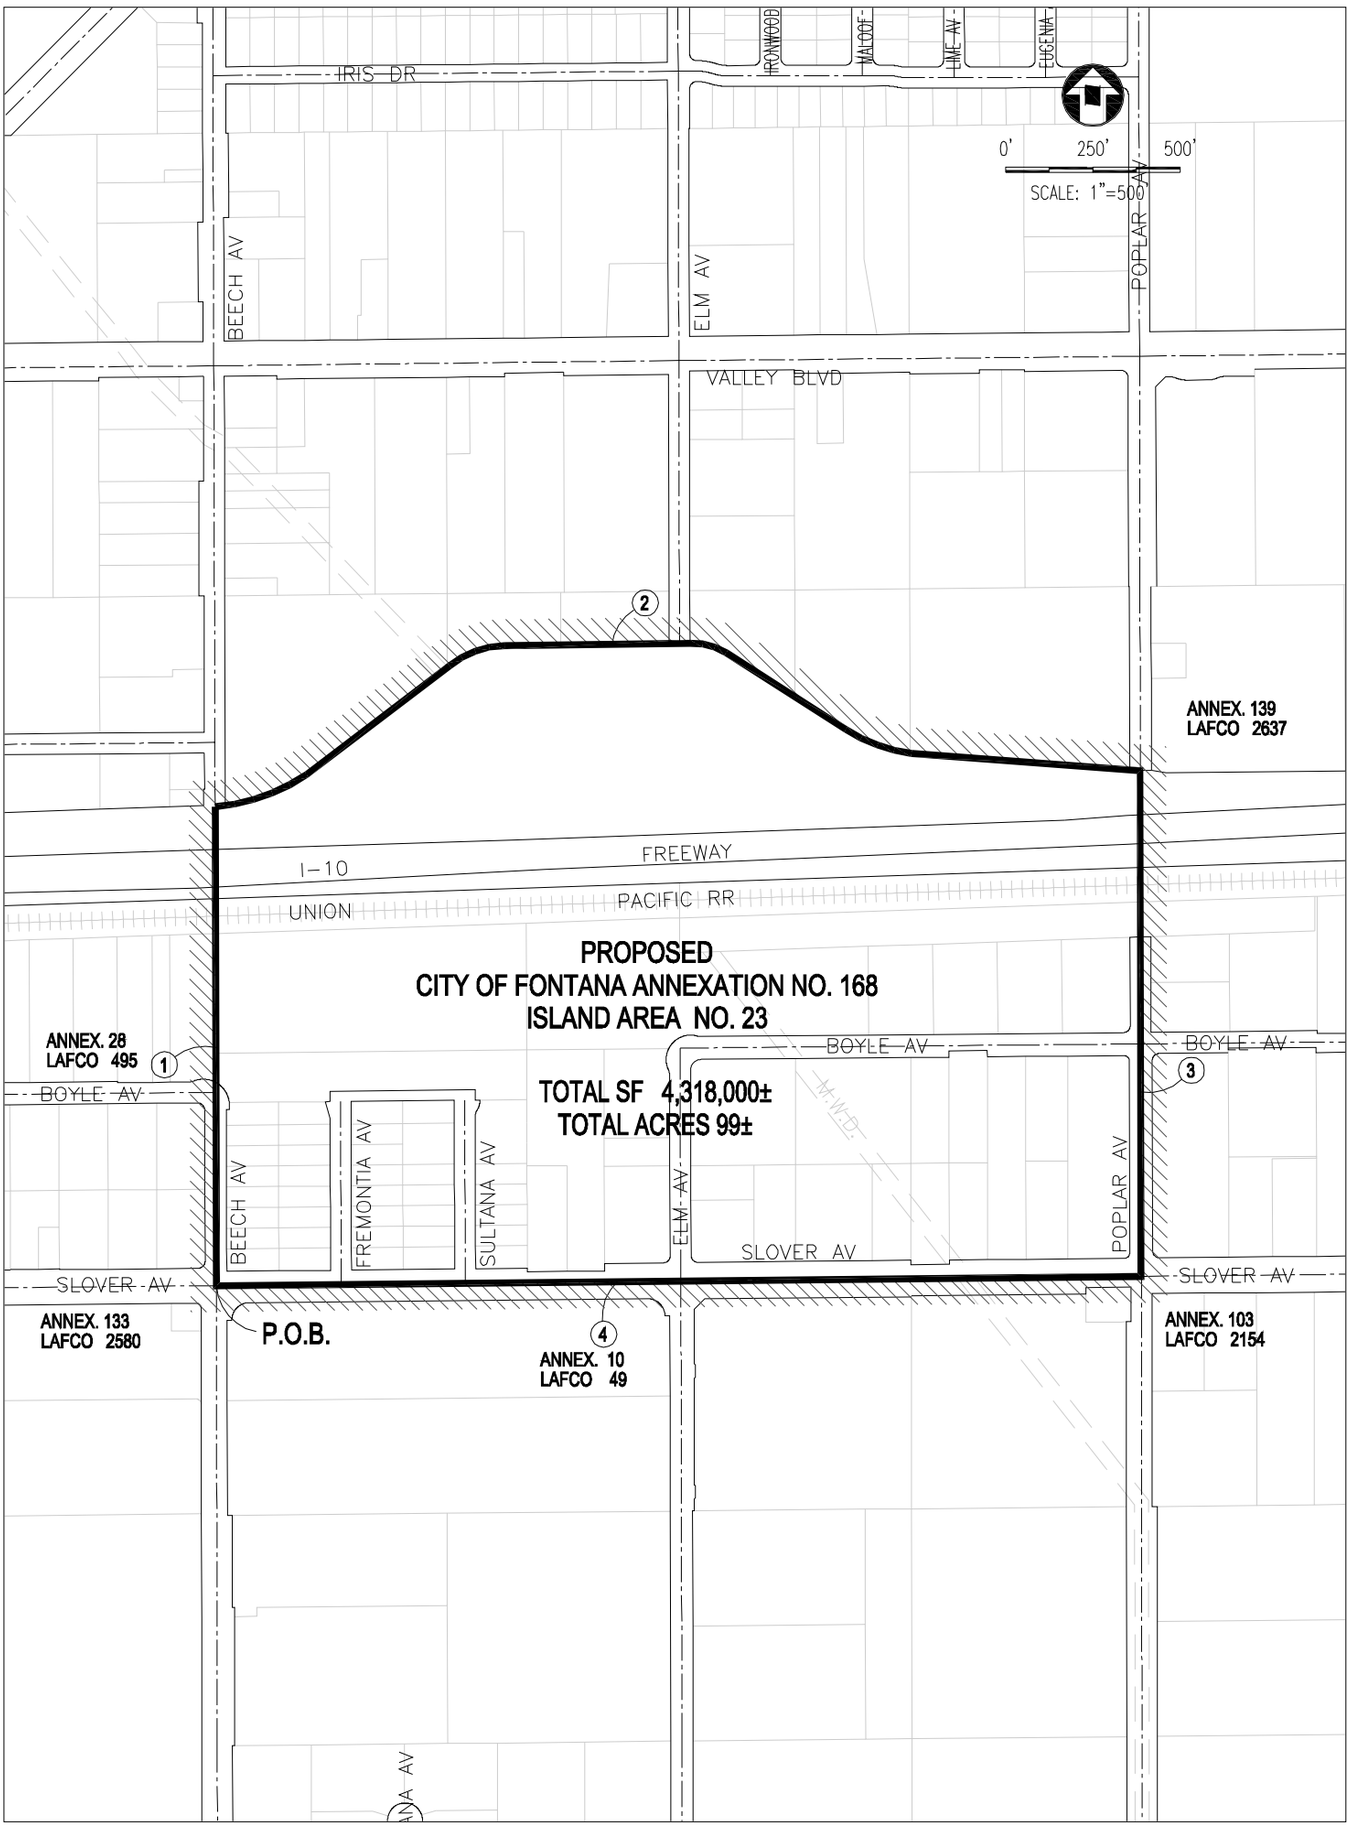

LEGEND

Proposed Island Annexation
City of Fontana

REVISION DATE: 10/25/05

LICENSED LAND SURVEYOR
MARK P. PFEILER
L.S. 5959
EXP. 12-31-06
STATE OF CALIFORNIA

MARK P. PFEILER L.S. 5959
EXPIRES 12-31-06

DATE

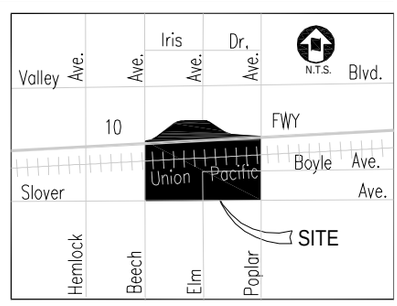

VICINITY MAP

PREPARED FOR:	PREPARED BY:	LAFCO NO.	SHEET
City of Fontana 8353 Sierra Avenue Fontana, CA 92335 P:\25089-A\DWG\ISLAND AREAS.DWG	PFEILER & ASSOCIATES ENGINEERS, INC. CIVIL ENGINEERING & LAND SURVEYING 660 N. Diamond Bar Blvd. Suite 100, Diamond Bar, Ca 91765 Telephone (909) 860-5850 Fax (909) 860-3967	CITY OF FONTANA ANNEXATION NO. 168 (ISLAND AREA NO. 23) General Location: Beech Ave / Slover Ave AFFECTED AGENCIES: CITY OF FONTANA SAN BERNARDINO COUNTY	23 OF 32