L.A.F.C.O. 3066b

CITY OF RIALTO ANNEXATION NO._____

150 SOUTH PALM AVENUE, RIALTO, CA, 92376

ALLARD ENGINEERING FEBRUARY 16, 2006

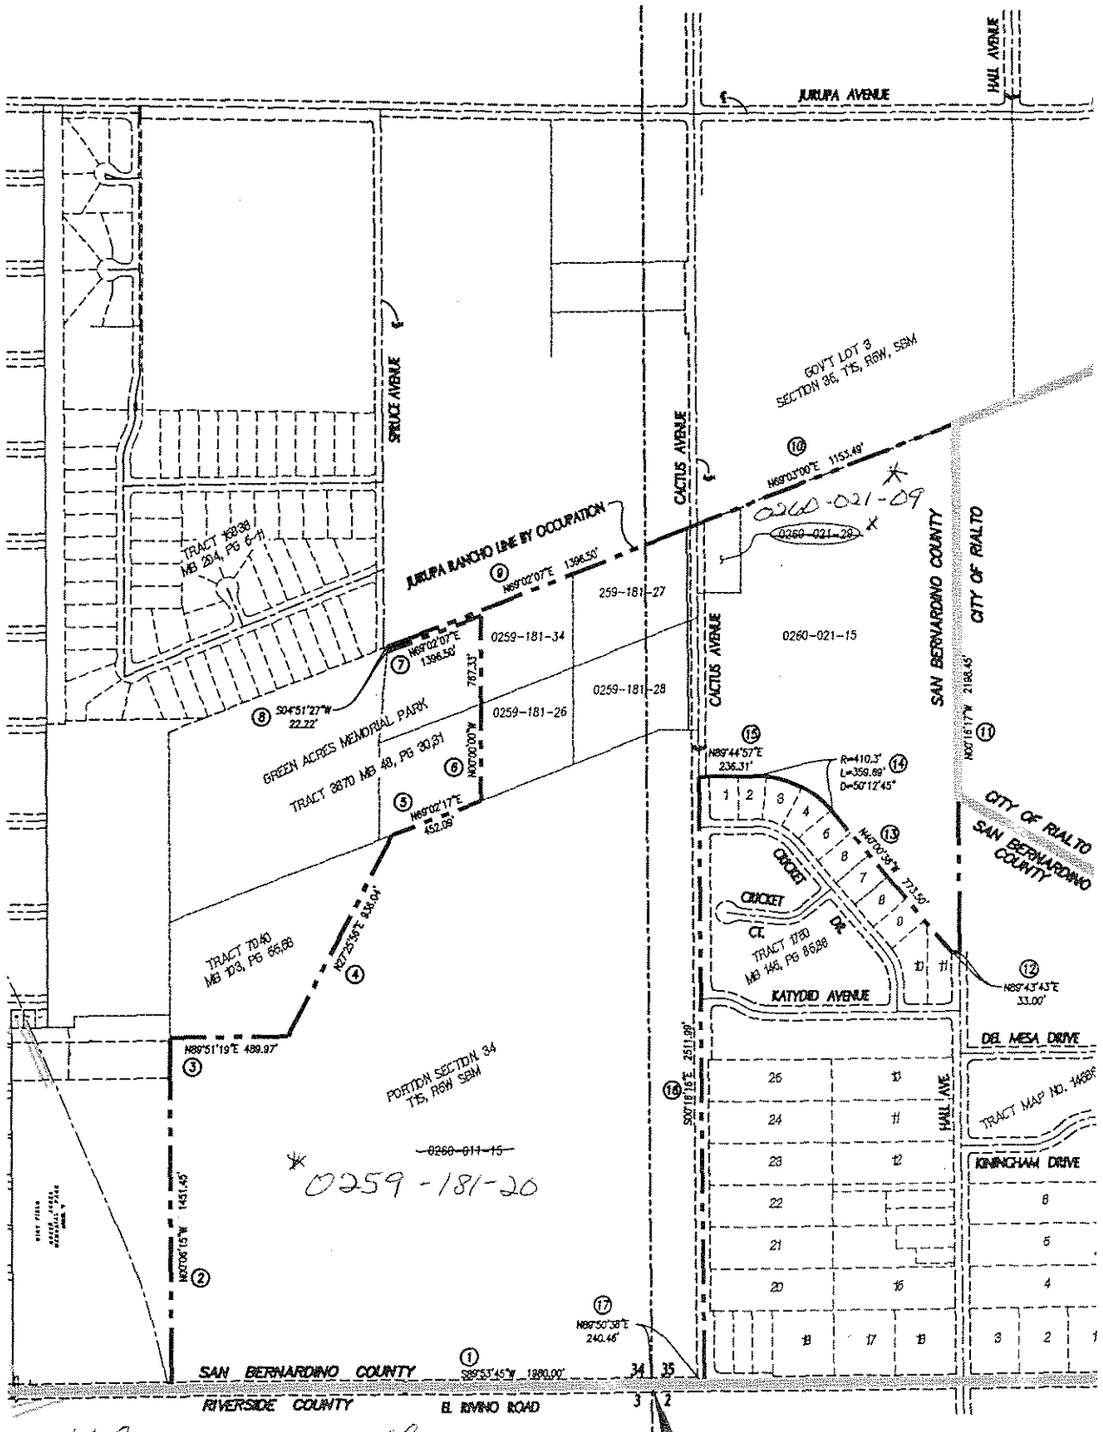

INDICATES BOUNDARY OF EXPANSION

INDICATES EXISTING BOUNDARY

AREA: 7,132,025 sq. ft. 163.73 Acres

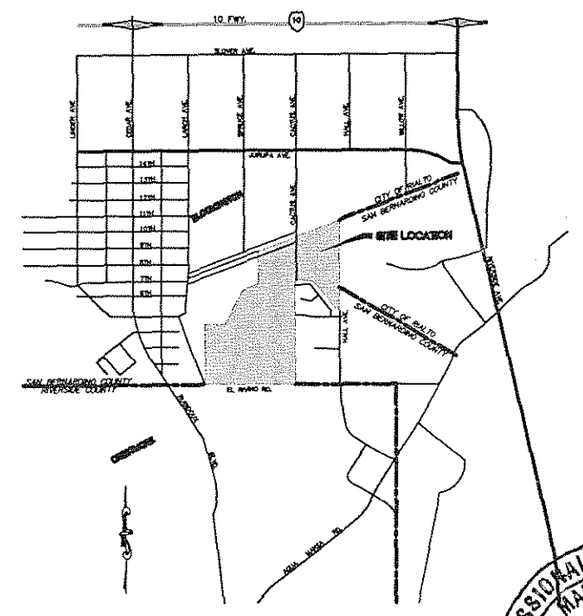

VICINITY MAP

NTS

SCALE: 1"=300'

300 0 150 300 600 900

(IN FEET)

PROFESSIONAL LAND SURVEYOR
MARK WARE
5820
Exp. 6/30/06
STATE OF CALIFORNIA

Prepared By:
ALLARD ENGINEERING
Civil Engineering - Land Surveying - Land Planning
10253 Sierra Avenue
Fontana, California 92335
(909) 356-1810 Fax (909) 356-1795

MARK WARE, L.S. 5820 EXP. 6-30-06 2/17/06 DATE