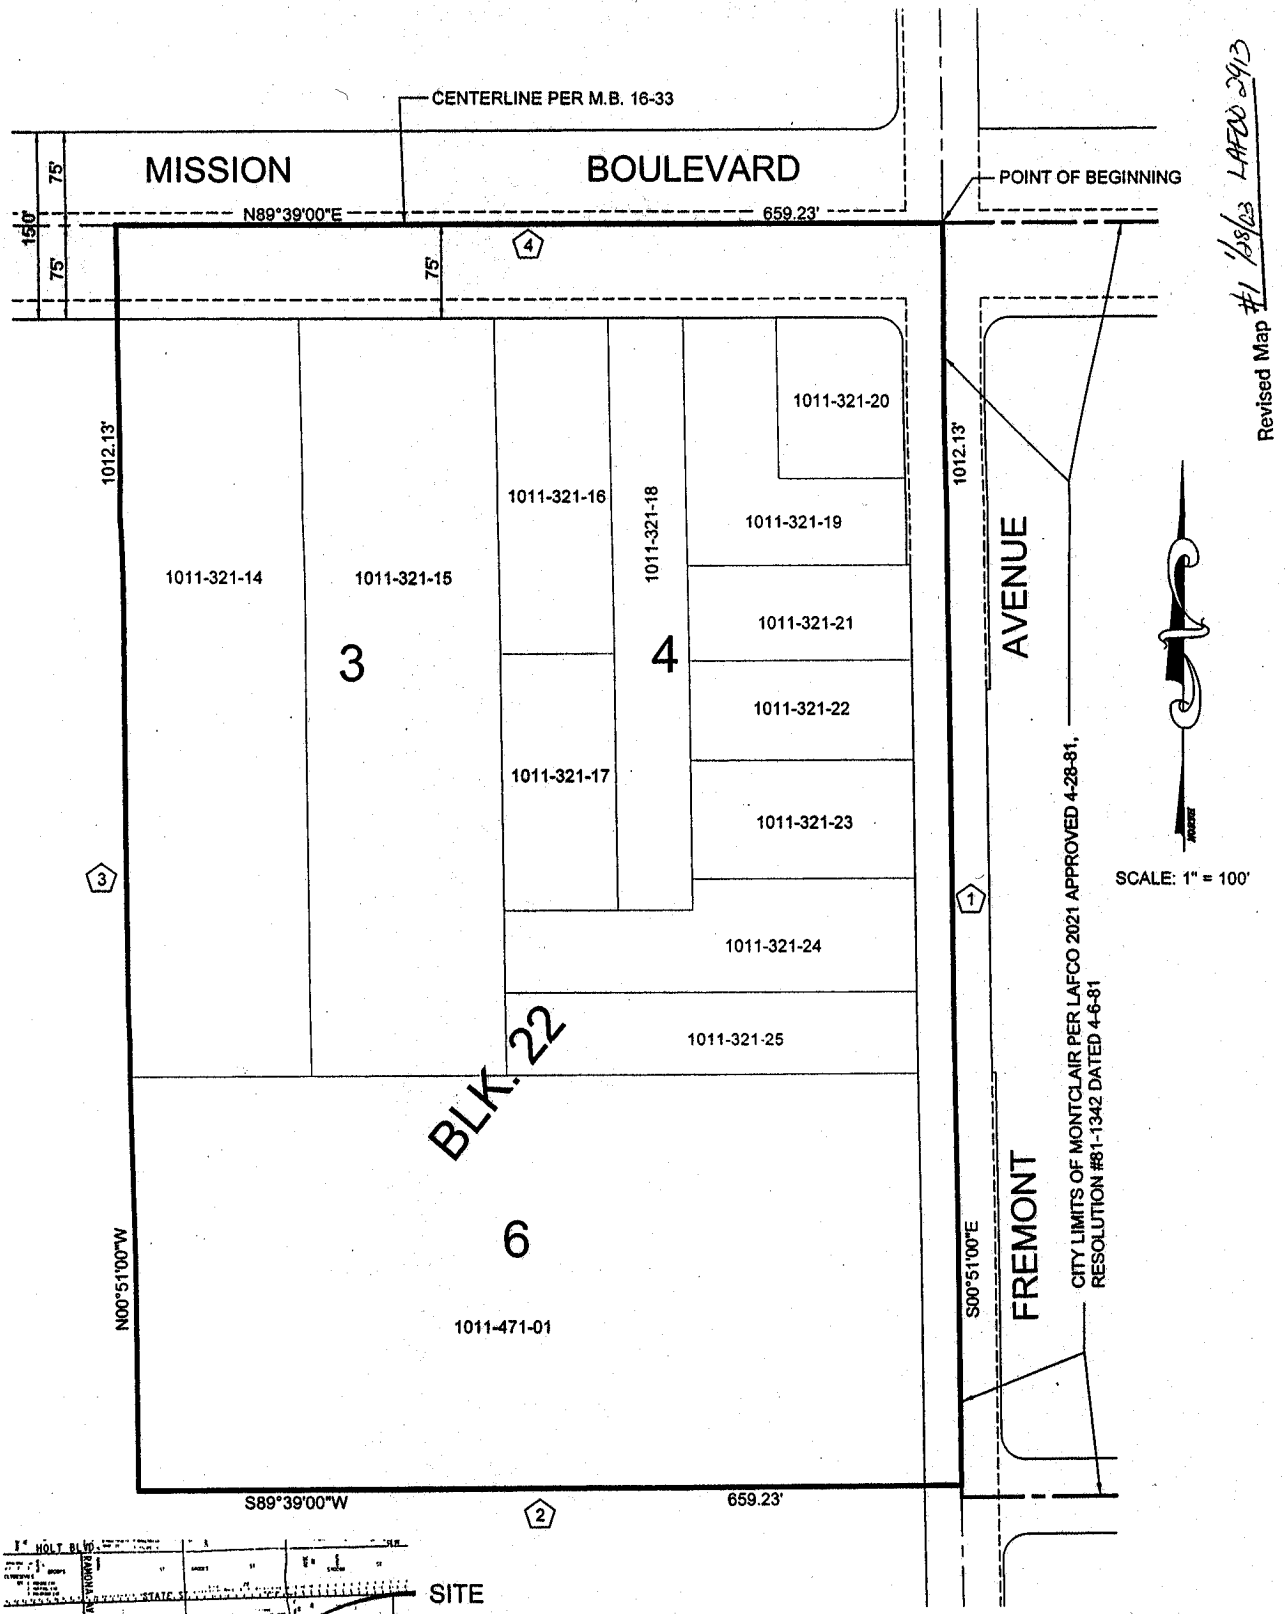

Revised Map #1 1/28/03 LAFCO 2913

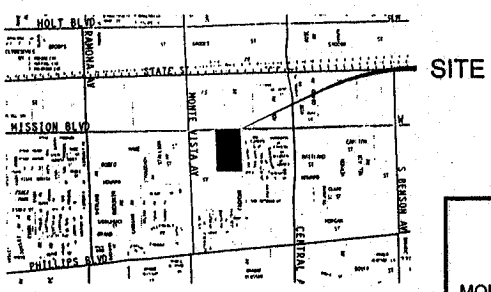

VICINITY MAP

NOT TO SCALE

LICENSED LAND SURVEYOR
ED ECKERT
L.S. 5279
Exp. 12/31/03

AFFECTED AGENCIES: COUNTY OF SAN BERNARDINO CITY OF MONTCLAIR MONTE VISTA FIRE PROTECTION DISTRICT	LAFCO 2913- REORGANIZATION TO INCLUDE CITY OF MONTCLAIR ANNEXATION NO. 21 AND DETACHMENT FROM MONTE VISTA FIRE PROTECTION DISTRICT
GILBERT ENGINEERING COMPANY, INC. 2028 E. ROUTE 66, SUITE 203 GLENDORA, CA 91740 (626) 852-1600	A PORTION OF MONTE VISTA TRACT No. 2 M.B. 16-33

DRAWN BY:	REV. DATE:	SCALE:	SHEET:	REV. No.
E.E.	1/22/03	1" = 100'	1 OF 1	