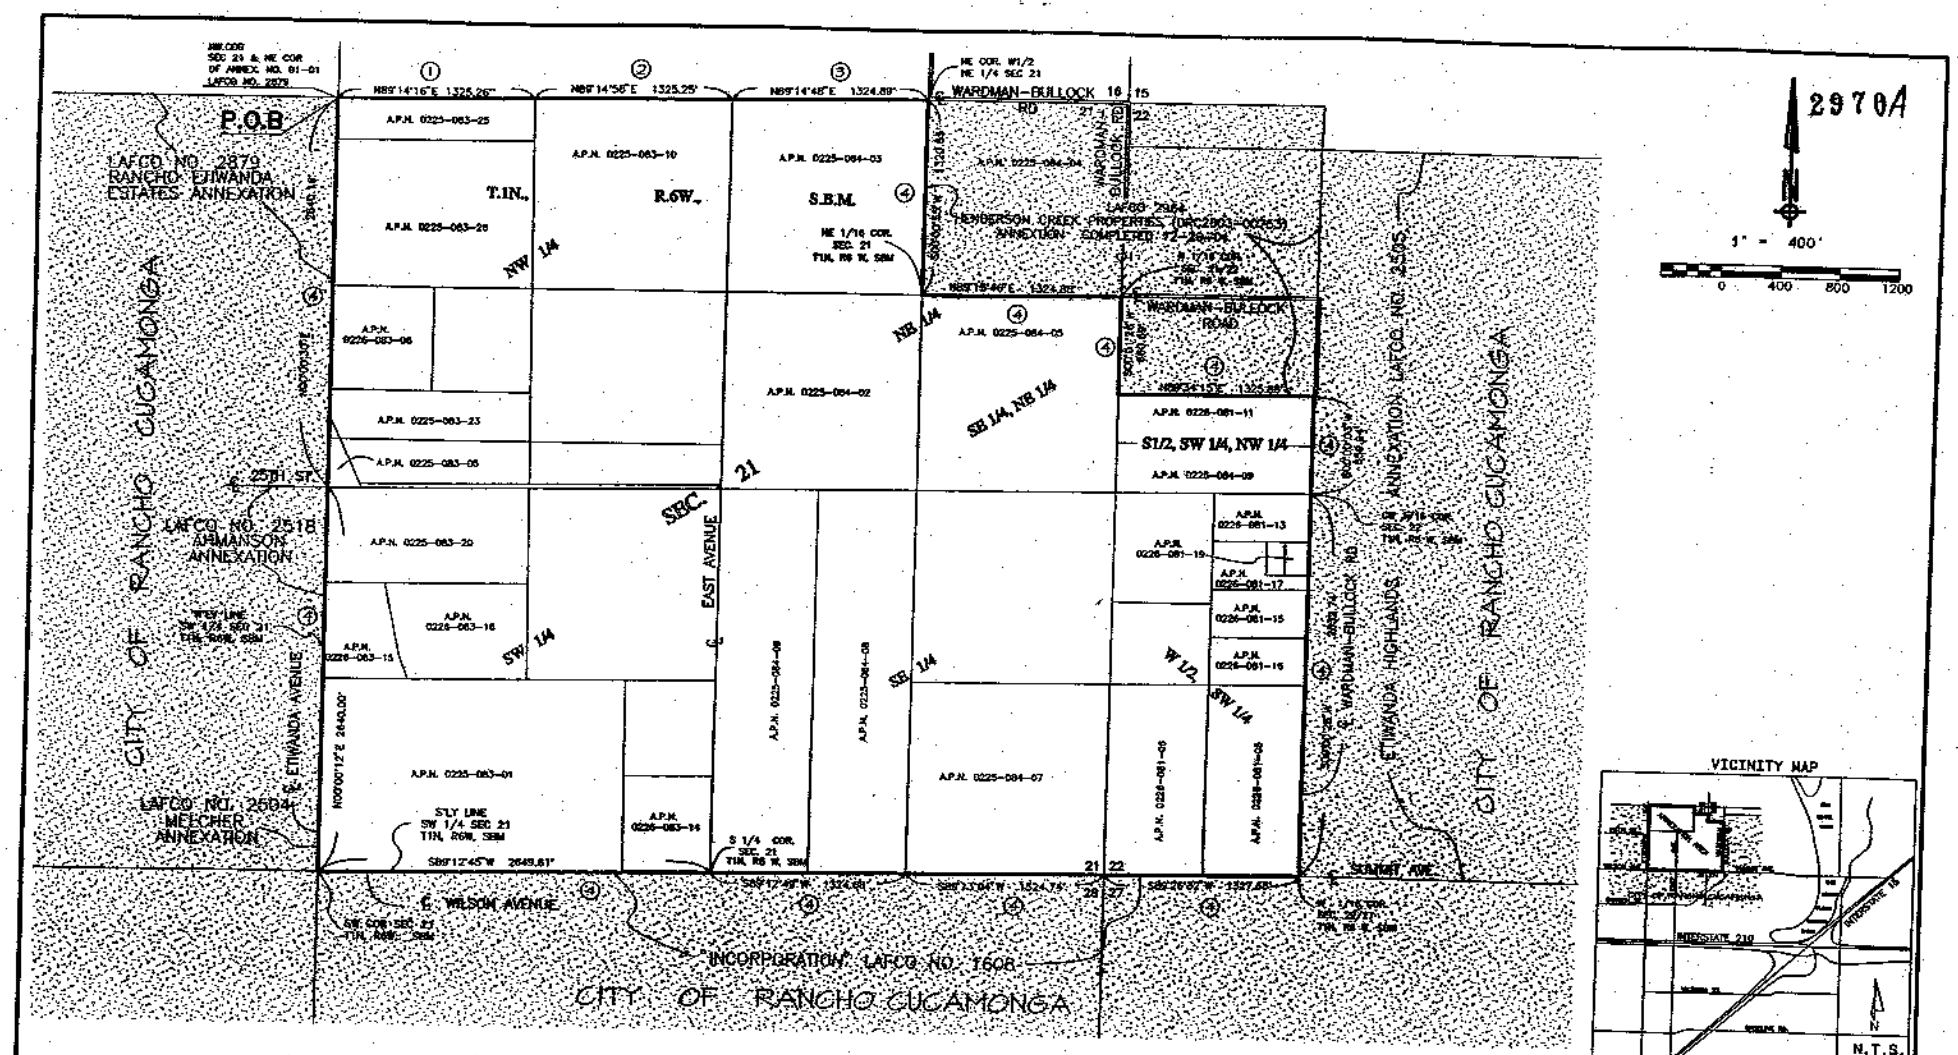

LEGEND

- COURSE NO.
- PROPOSED REORGANIZATION BOUNDARY
- EXISTING CITY OF RANCHO CUCAMONGA BOUNDARY

THIS REORGANIZATION BOUNDARY CONTAINS 702.36 ACRES, MORE OR LESS

AFFECTED AGENCIES

CITY OF RANCHO CUCAMONGA
WEST VALLEY MOSQUITO AND VECTOR CONTROL DISTRICT

LICENSED LAND SURVEYOR
ROBERT D. VASQUEZ
EXP. 12-31-06
No. 7300
STATE OF CALIFORNIA

SAN BERNARDINO COUNTY SURVEYOR
825 E. Third Street San Bernardino, CA 92415-0835

DRAWN BY A.R.E. | APPROVED BY D.C.M. | REVISION NO.

DANIEL C. MOYE
County of San Bernardino
Robert D. Vasquez 1-5-05
Robert D. Vasquez
County Surveyor
12-31-06
15.1200

LAFCO 2970A
REORGANIZATION TO INCLUDE ANNEXATIONS TO THE CITY OF RANCHO CUCAMONGA AND WEST VALLEY MOSQUITO AND VECTOR CONTROL DISTRICT
LOCATION
BETWEEN ETIWANDA AVE. AND WARDMAN-BULLOCK AVE. NORTH OF WILSON AVE.

F.B. NO.	M.O. NO.	SCALE	DWG. NO.	REV. DATE
		1" = 400	1	1