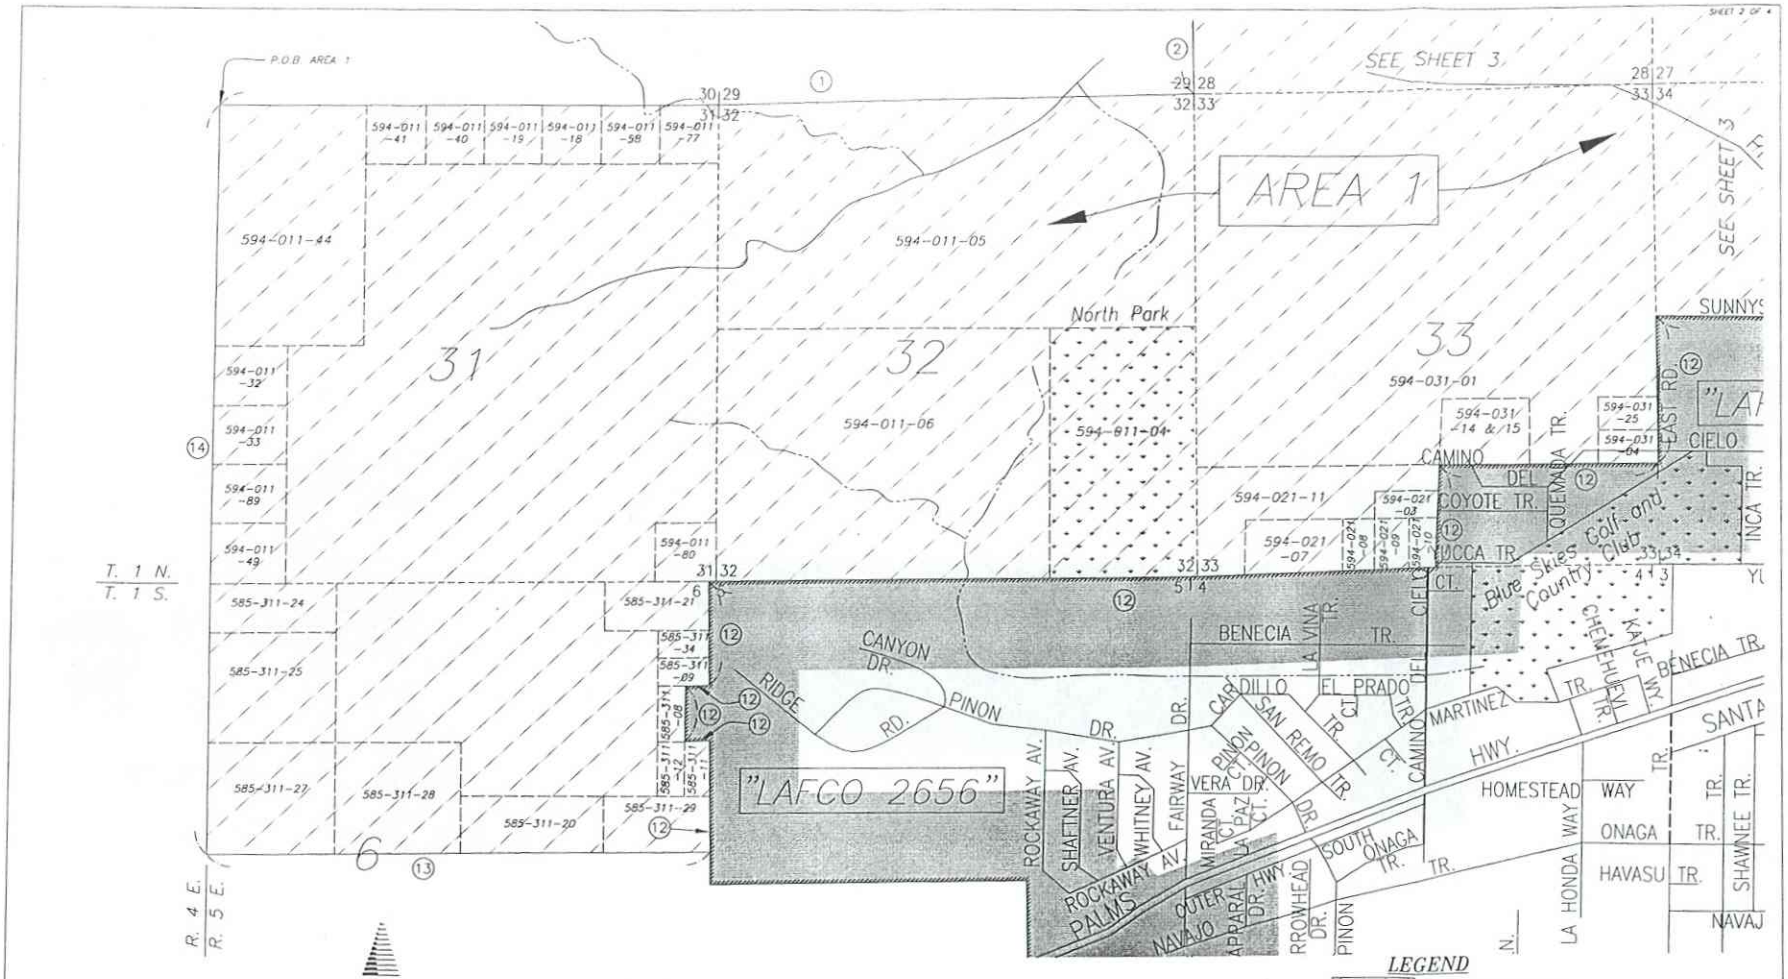

LEGEND

- PROPOSED ANNEXATION BOUNDARY
- EXISTING BOUNDARY OF HI-DESERT WATER DISTRICT
- COURSE NUMBER AS SHOWN IN LEGAL DESCRIPTION
- INDICATES SECTION LINE
- INDICATES APN LINES
- P.O.B. INDICATES POINT OF BEGINNING OF LEGAL DESCRIPTION

LAFCO 2994

REORGANIZATION TO INCLUDE HI-DESERT WATER DISTRICT ANNEXATIONS (2005 ANNEXATION PROJECT) PORTIONS OF T.1N. & T.1S., R.5E. AND T.1S., R.6E., S.B.M.

MAP PREPARED ON DECEMBER 12, 2005

PREPARED UNDER THE SUPERVISION OF: WILLIAM H. WARNER, WARNER ENGINEERING DATE 12/12/05

R.C.E. NO. 33256, EXP. 12/31/05

DESIGN BY:	DRAWN BY:	CHECKED BY:	DATE:
J.E.R.	W.W.S.	W.H.W.	12/12/2005

Warner engineering

CIVIL ENGINEERING / PLANNING / LAND SURVEYING

P.N. 0510-004