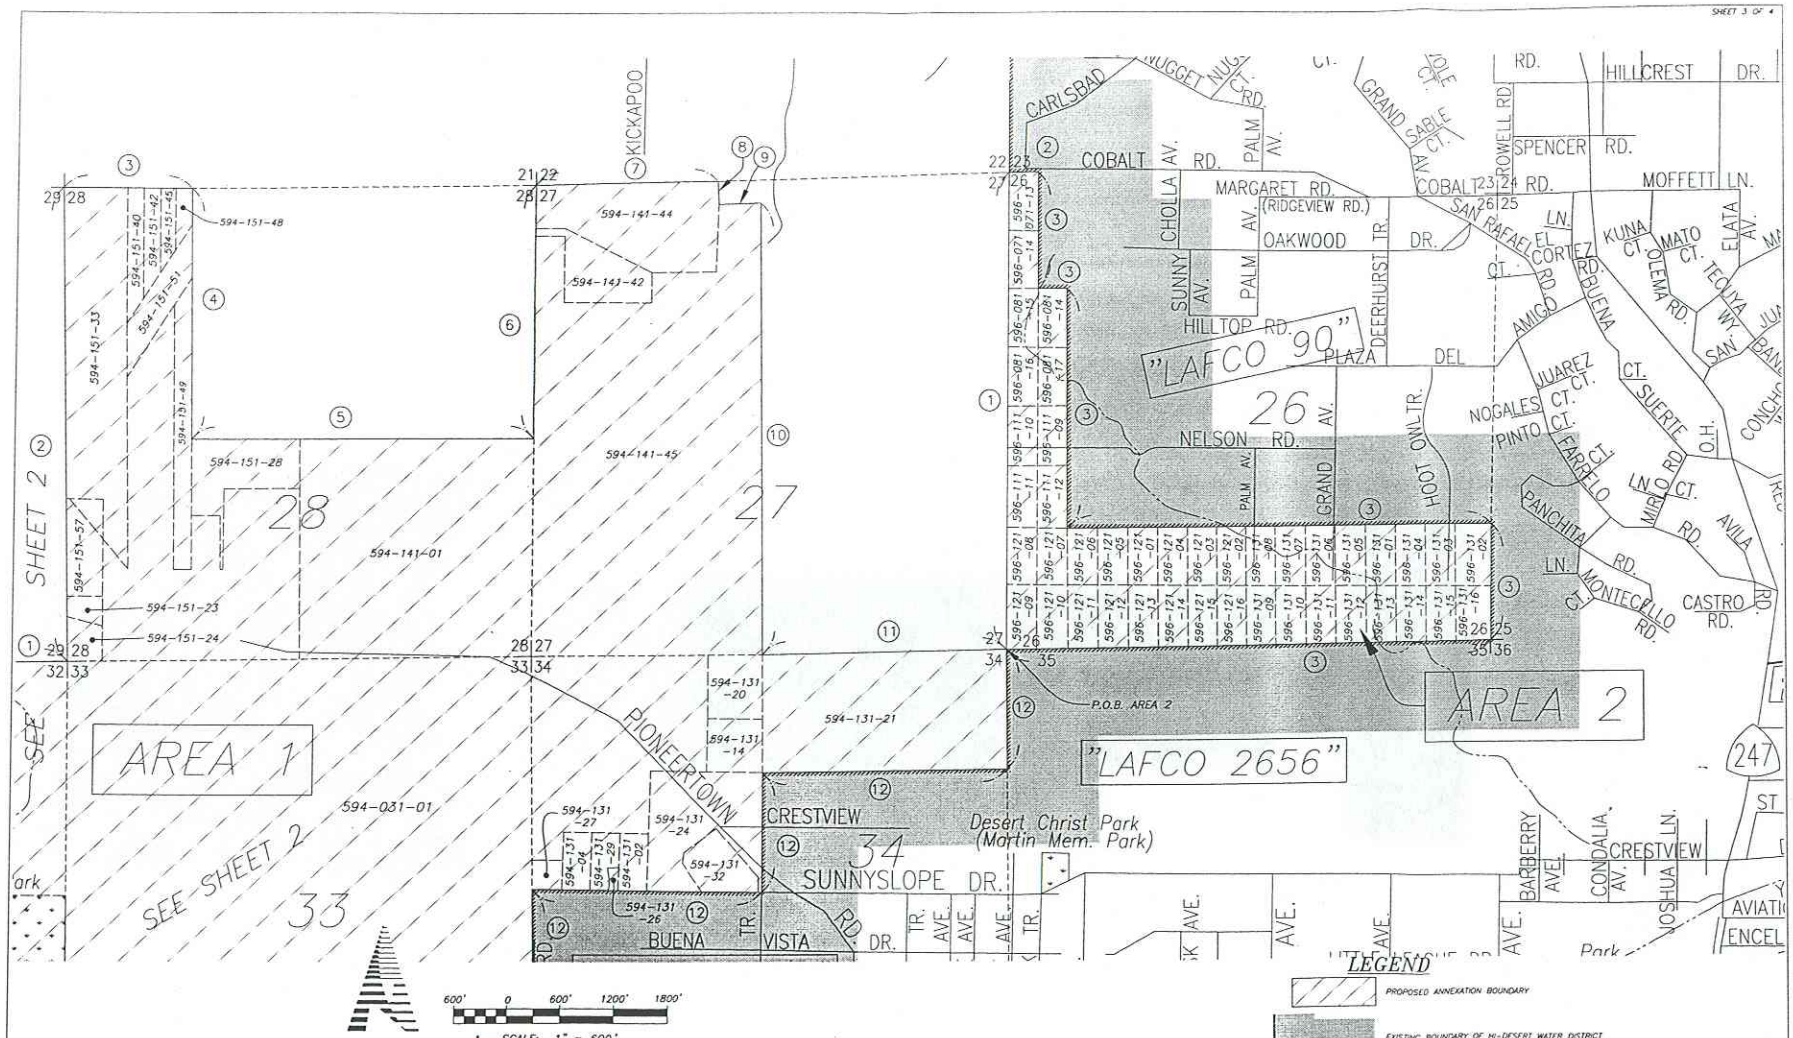

LAFCO 2994

REORGANIZATION TO INCLUDE HI-DESERT WATER DISTRICT ANNEXATIONS (2005 ANNEXATION PROJECT) PORTIONS OF T.1N. & T.1S., R.5E. AND T.1S., R.6E., S.B.M.

MAP PREPARED ON DECEMBER 12, 2005

REGISTERED PROFESSIONAL ENGINEER WILLIAM H. WARNER No. 23256 Exp. 12/31/05 CIVIL STATE OF CALIFORNIA

PREPARED UNDER THE SUPERVISION OF: WILLIAM H. WARNER, WARNER ENGINEERING R.C.E. NO. 23256, EXP. 12/31/05 DATE

DESIGN BY:	DRAWN BY:	CHECKED BY:	DATE:
J.E.R.	W.W.S.	W.H.W.	12/12/2005

Warner engineering
CIVIL ENGINEERING / PLANNING / LAND SURVEYING