LAFCO NO. _____

SHEET 2 OF 2

CITY OF FONTANA ANNEXATION NO. 158

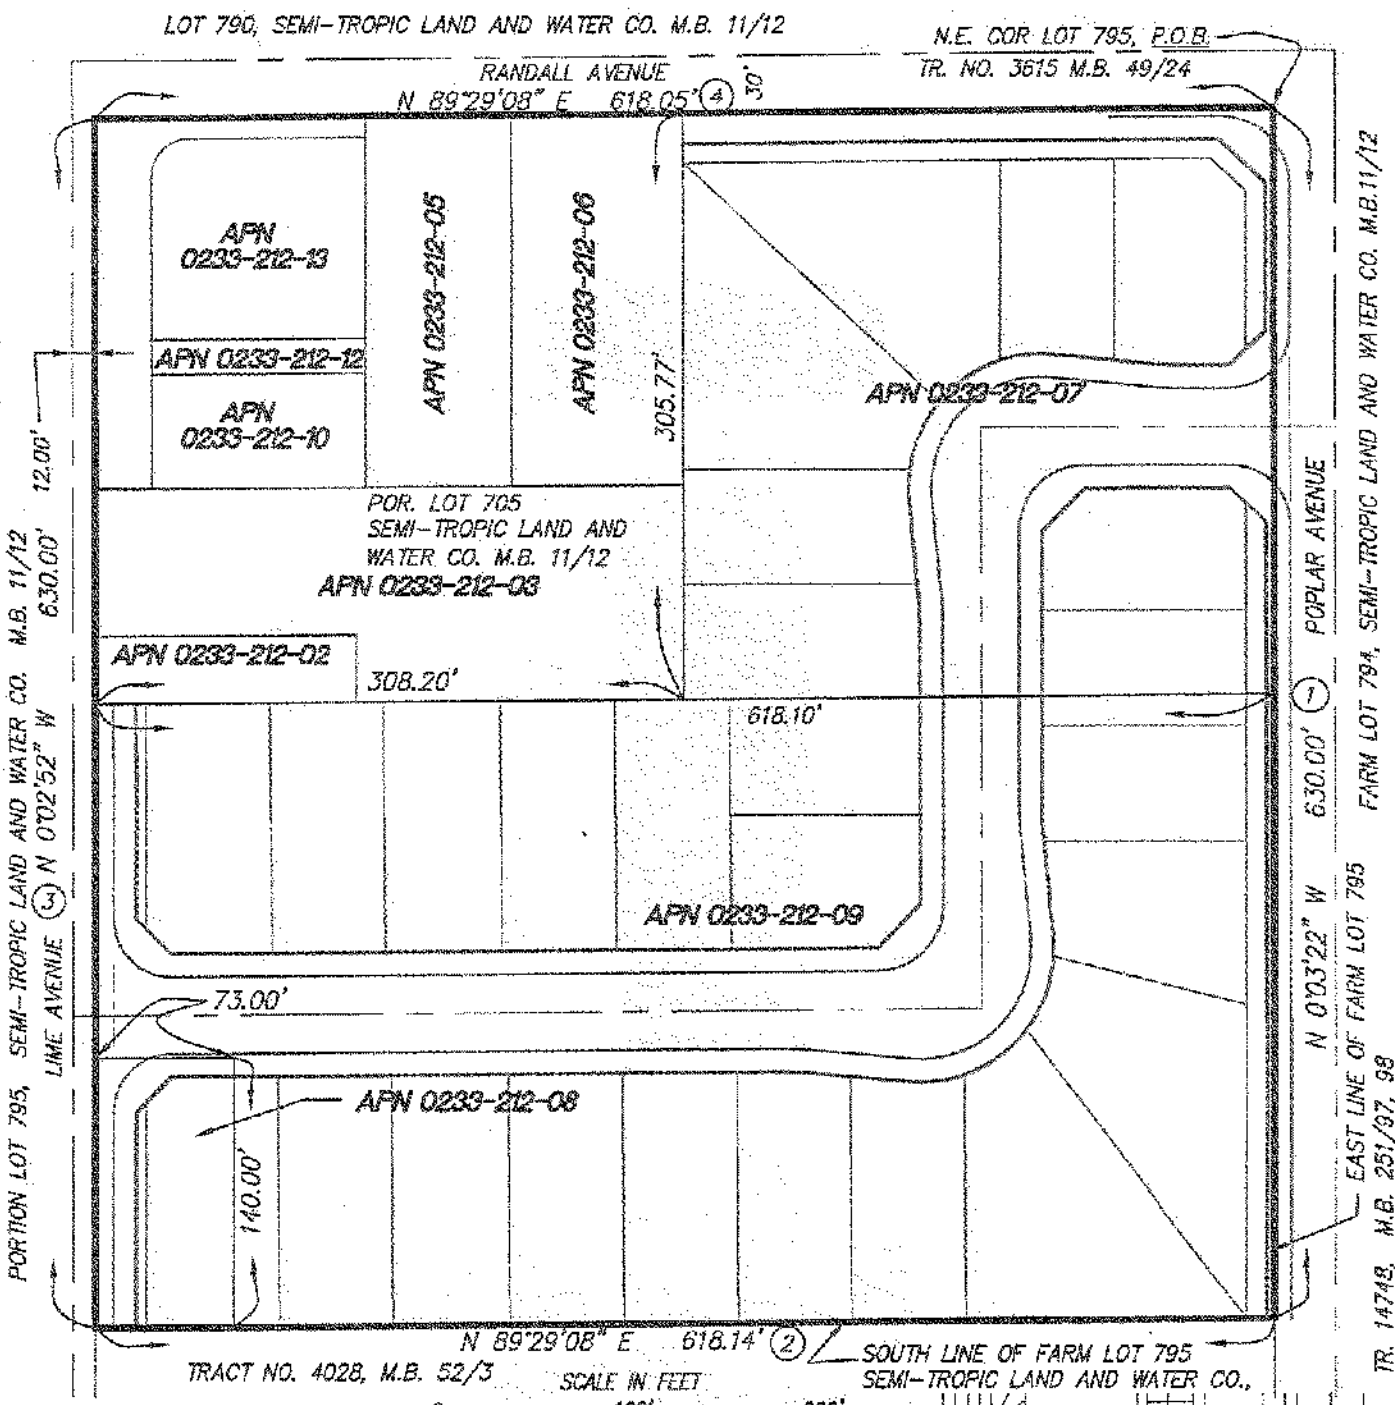

ANNEXATION BOUNDARY

(1) COURSE NUMBER

ANTHONY HARO P.L.S. 7635
EXP. 12/31/2004
DATE 10/20/04

PROFESSIONAL LAND SURVEYOR
ANTHONY HARO
No. 7635
Exp: 12-31-2004
STATE OF CALIFORNIA

SCALE: 1" = 100'

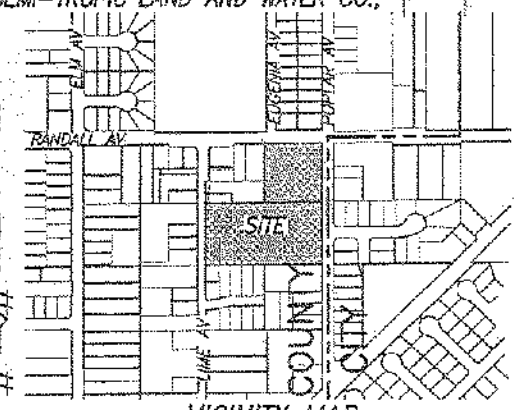

VICINITY MAP
N.T.S.

MADOLE AND ASSOCIATES, INC.
CONSULTING CIVIL ENGINEERS,
LAND PLANNERS AND SURVEYORS
760-A S. ROCHESTER AVENUE
ONTARIO, CA 91761
PH (909) 937-9151

J.N.: 732-1790 DWG DATE: 10-20-04