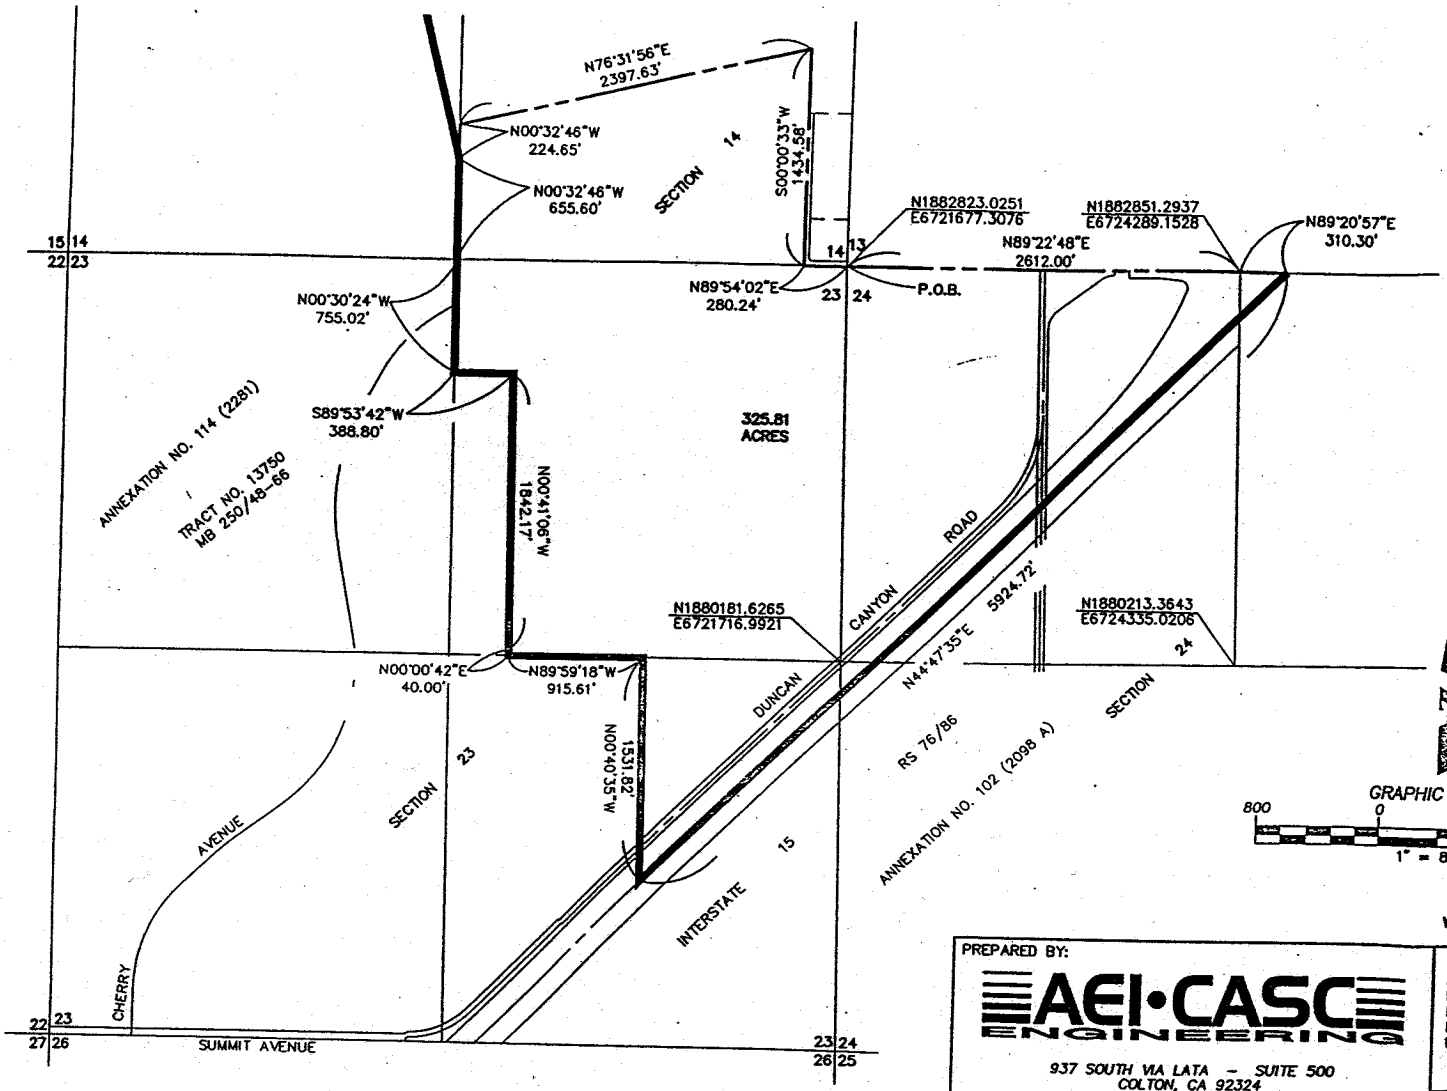

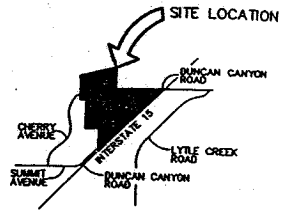

VICINITY MAP

N.T.S.

LEGEND:

P.O.B. – POINT OF BEGINNING

▬ – CITY OF FONTANA BOUNDARY

PROFESSIONAL LAND SURVEYOR
RANDALL S. MAYER
EXP. 6-30-06
No. 7024
STATE OF CALIFORNIA

GRAPHIC SCALE

800 0 800 1600

1" = 800'

WEST SAN BERNARDINO COUNTY WATER DISTRICT

PREPARED BY:

AEI·CASC ENGINEERING

937 SOUTH VIA LATA – SUITE 500
COLTON, CA 92324
PH. (909) 783-0101 FAX (909) 783-0108

DETATCHMENT OF TERRITORY FROM WEST SAN BERNARDINO COUNTY WATER DISTRICT AND REMOVAL OF COYOTE CANYON SPECIFIC PLAN AREA FROM WEST SAN BERNARDINO COUNTY WATER DISTRICT SPHERE OF INFLUENCE

DATE:	DRAWN BY:	CHECKED BY:
10-03-02	S.R.V.	S.R.V.