REORGANIZATION TO INCLUDE CITY OF SAN BERNARDINO ANNEXATION NO. 361 (SIX ISLANDS)

AREA 4
AREA 5
AREA 6

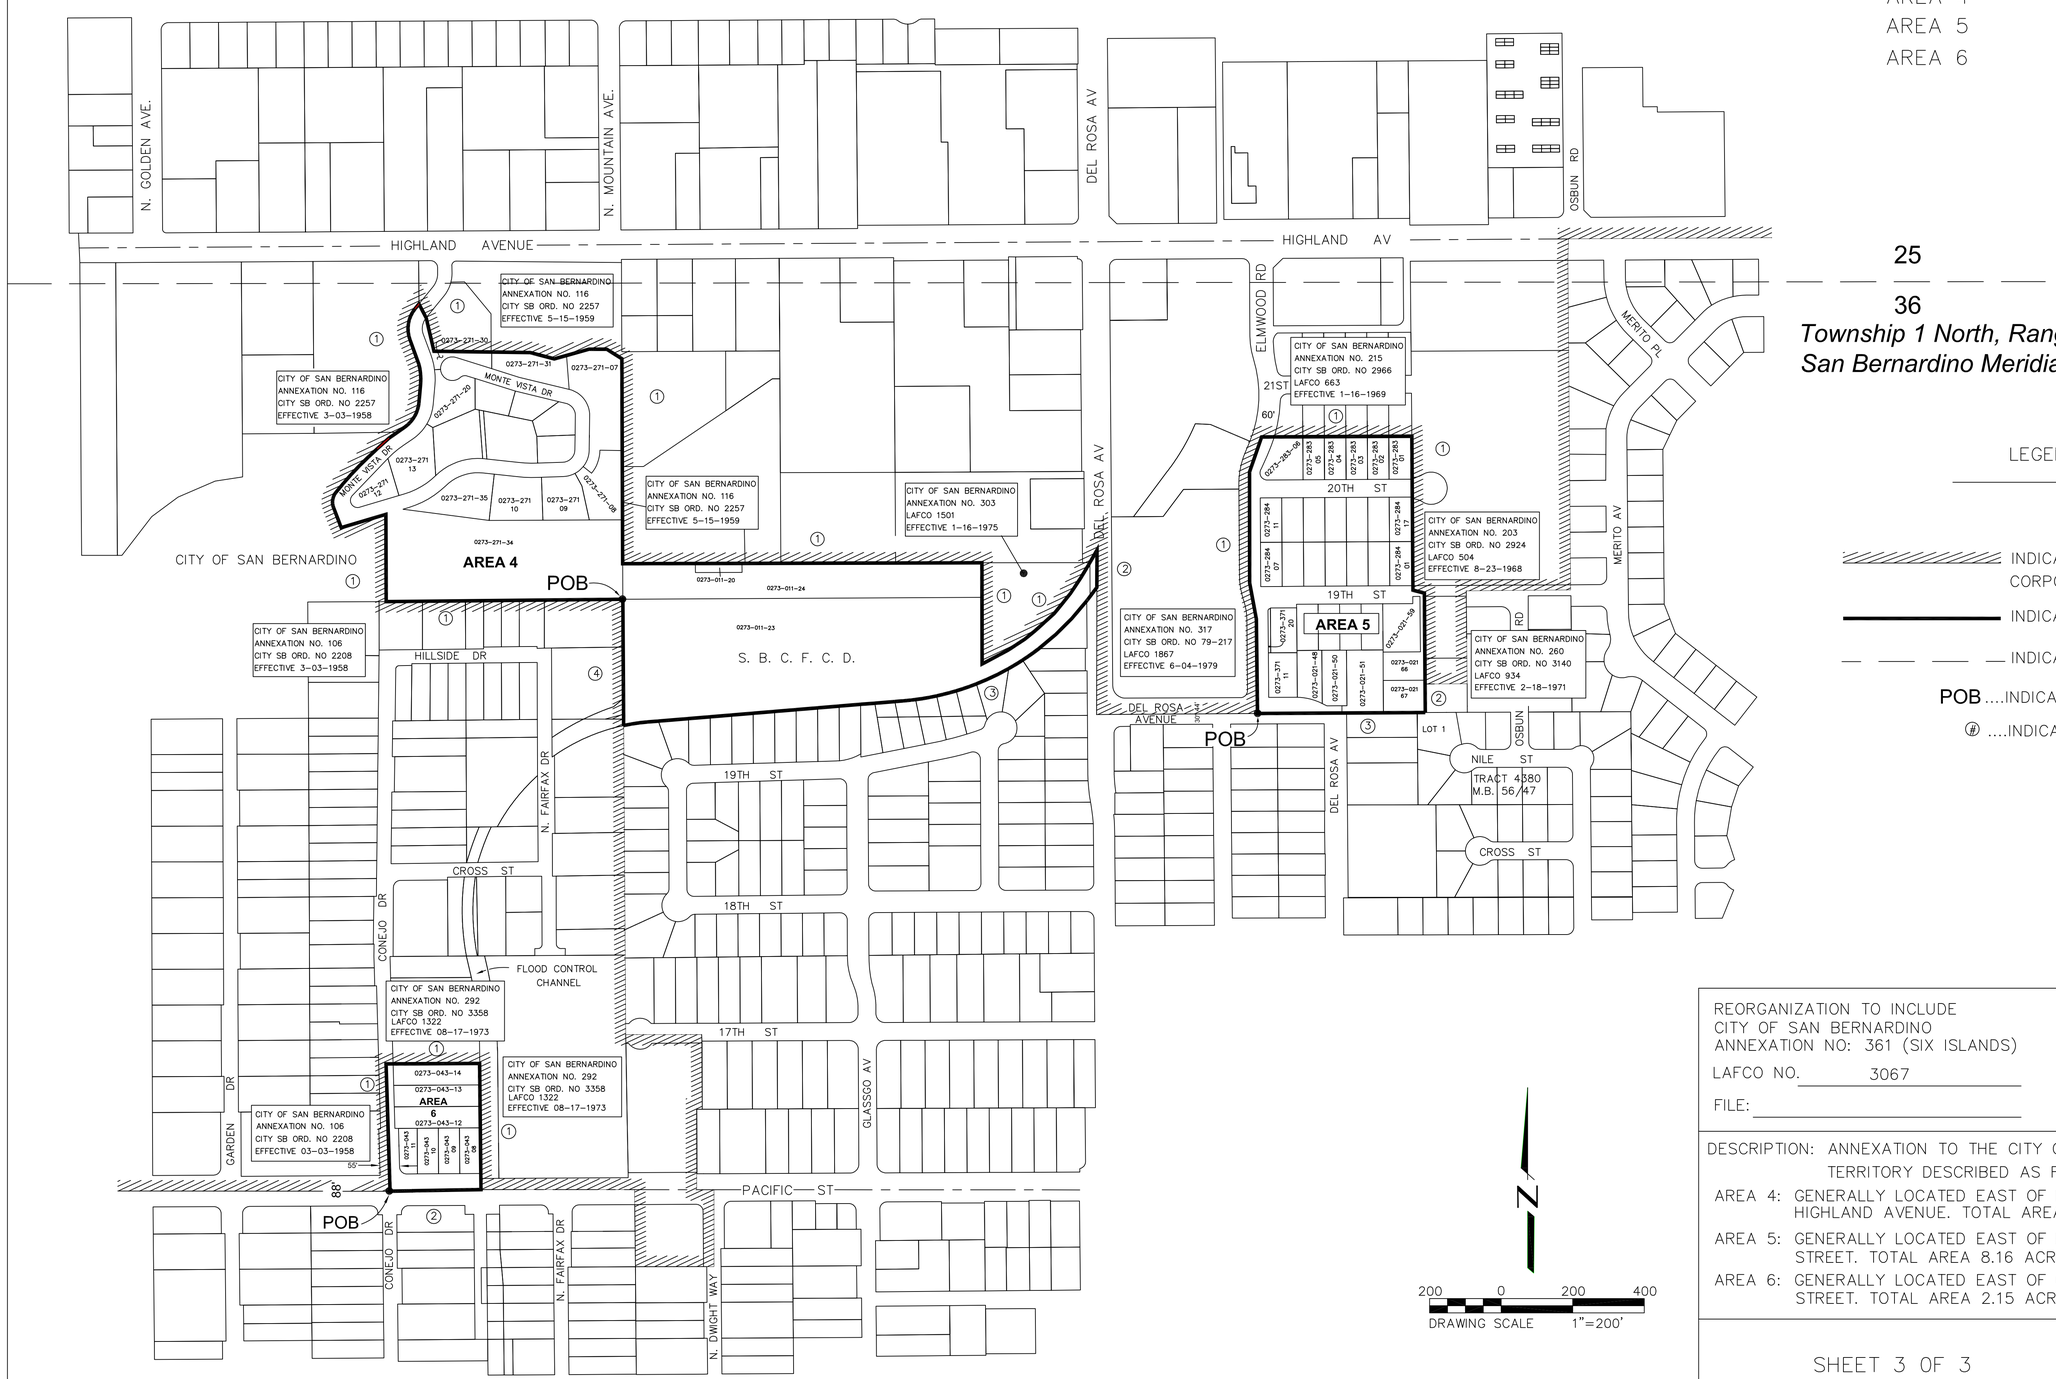

LEGEND

INDICATES EXISTING CITY OF SAN BERNARDINO CORPORATED BOUNDARY

INDICATES PROPOSED ANNEXATION BOUNDARY

INDICATES SECTION LINES

POB ....INDICATES POINT OF BEGINNING

(#) ....INDICATES COURSE NUMBER

200 0 200 400
DRAWING SCALE 1"=200'

REORGANIZATION TO INCLUDE
CITY OF SAN BERNARDINO
ANNEXATION NO: 361 (SIX ISLANDS)

LAFCO NO. 3067

FILE:

CITY OF SAN BERNARDINO
DEVELOPMENT SERVICES
REAL PROPERTY SECTION

DESCRIPTION: ANNEXATION TO THE CITY OF SAN BERNARDINO OF UNINCORPORTATED TERRITORY DESCRIBED AS FOLLOWS:

AREA 4: GENERALLY LOCATED EAST OF MONTE VISTA DRIVE, SOUTH OF HIGHLAND AVENUE. TOTAL AREA 20.52 ACRES ±

AREA 5: GENERALLY LOCATED EAST OF ELMWOOD ROAD, SOUTH OF 21st STREET. TOTAL AREA 8.16 ACRES ±

AREA 6: GENERALLY LOCATED EAST OF CONEJO DRIVE, NORTH OF PACIFIC STREET. TOTAL AREA 2.15 ACRES ±

SHEET 3 OF 3

Created by: D. RAGLAND Date: 06-30-06
Checked by: L. FOGASSY Date: 07-06-06
Revised by: Date:
Checked by: Date: