LAFCO 3068
REORGANIZATION TO INCLUDE ANNEXATION TO THE CITY OF LOMA LINDA NO. 06-01
(Peterson Tract Island)

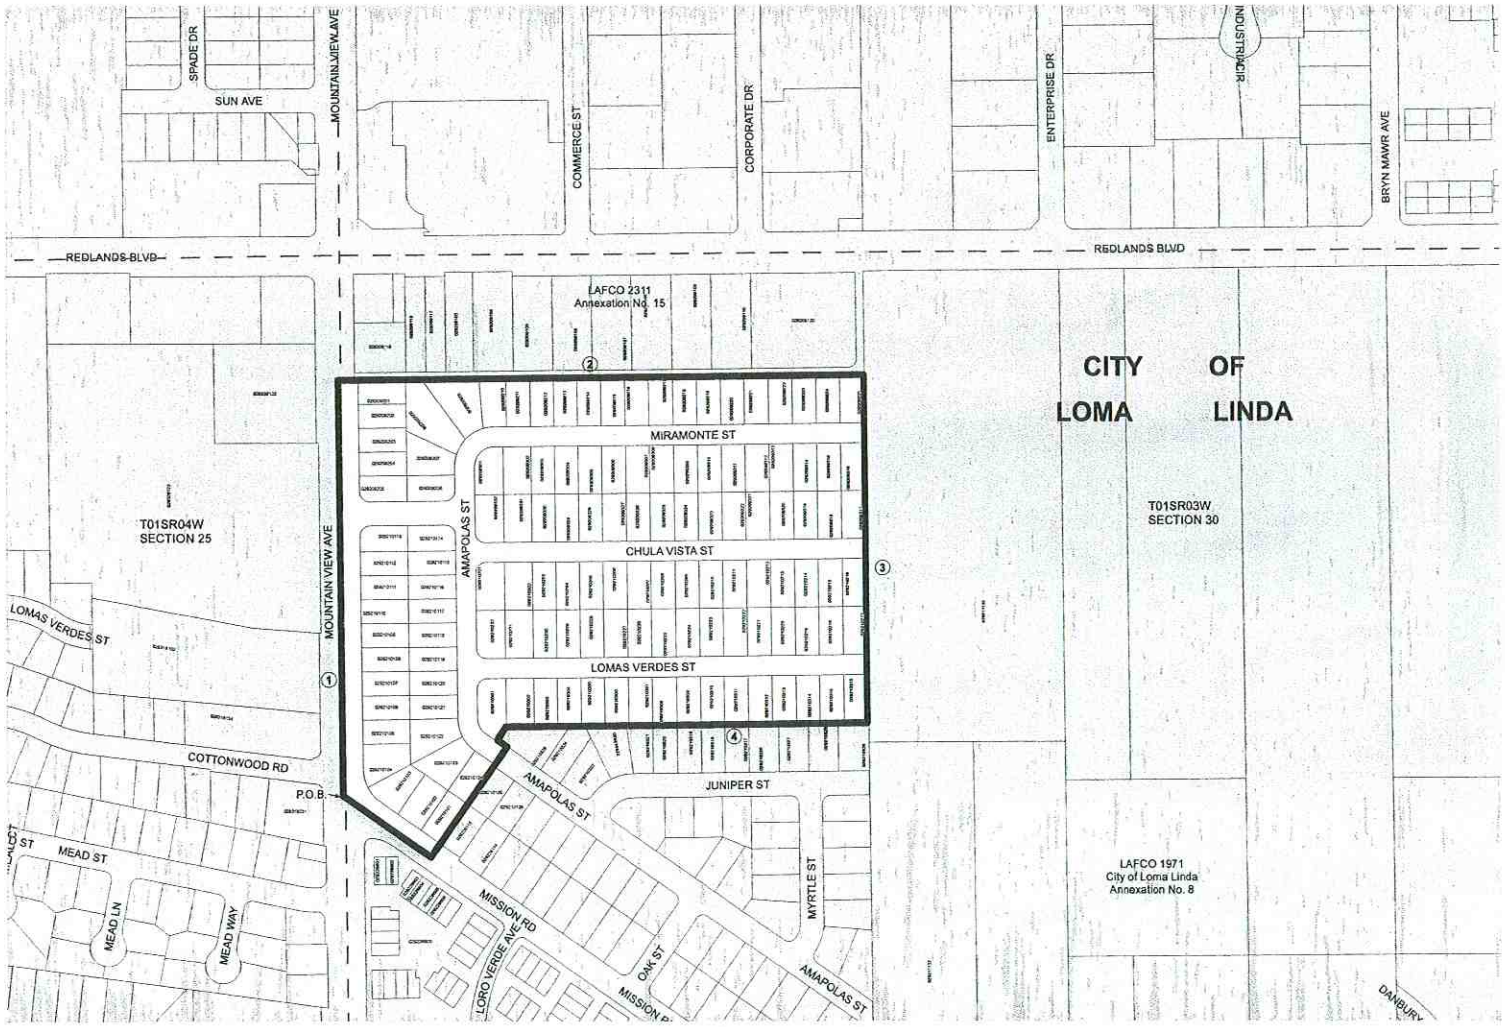

1 inch equals 100 feet

0 100 200 400 600 800 Feet

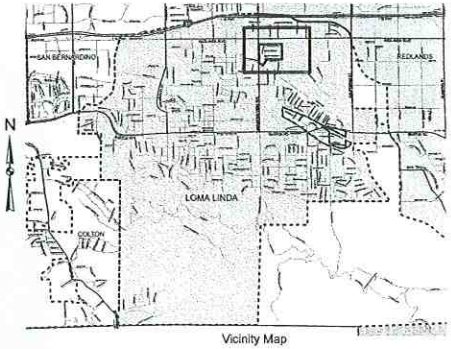

Vicinity Map

AFFECTED AGENCIES:

City of Loma Linda

AREA = 28.5 Acres (more or less)

Legend

- Proposed Annexation Boundary
- Assessor Parcel Boundaries
- City of Loma Linda
- City of Redlands
- Section Lines
- P.O.B. = Point of Beginning
- T.P.O.B. = True Point of Beginning
- P.O.C. = Point of Commencement
- (8) Course Number Per Legal Description

SAN BERNARDINO COUNTY SURVEYOR
825 E. 3RD. ST., SB, CA 92415-0850

LAFCO 3068
Reorganization to Include Annexation To
The City of Loma Linda No. 06-02
(Bryn Mawr Islands)

Date: October 10, 2006

GENERAL DESCRIPTION

East Valley Portion of San Bernardino Valley,
San Bernardino County
Sections 30, T.1S., R.3W. S.B.M.

Daniel C. Moye
County Surveyor
County of San Bernardino

By _____
Deputy

L.S. No. 7806

DATE: 10/6/06