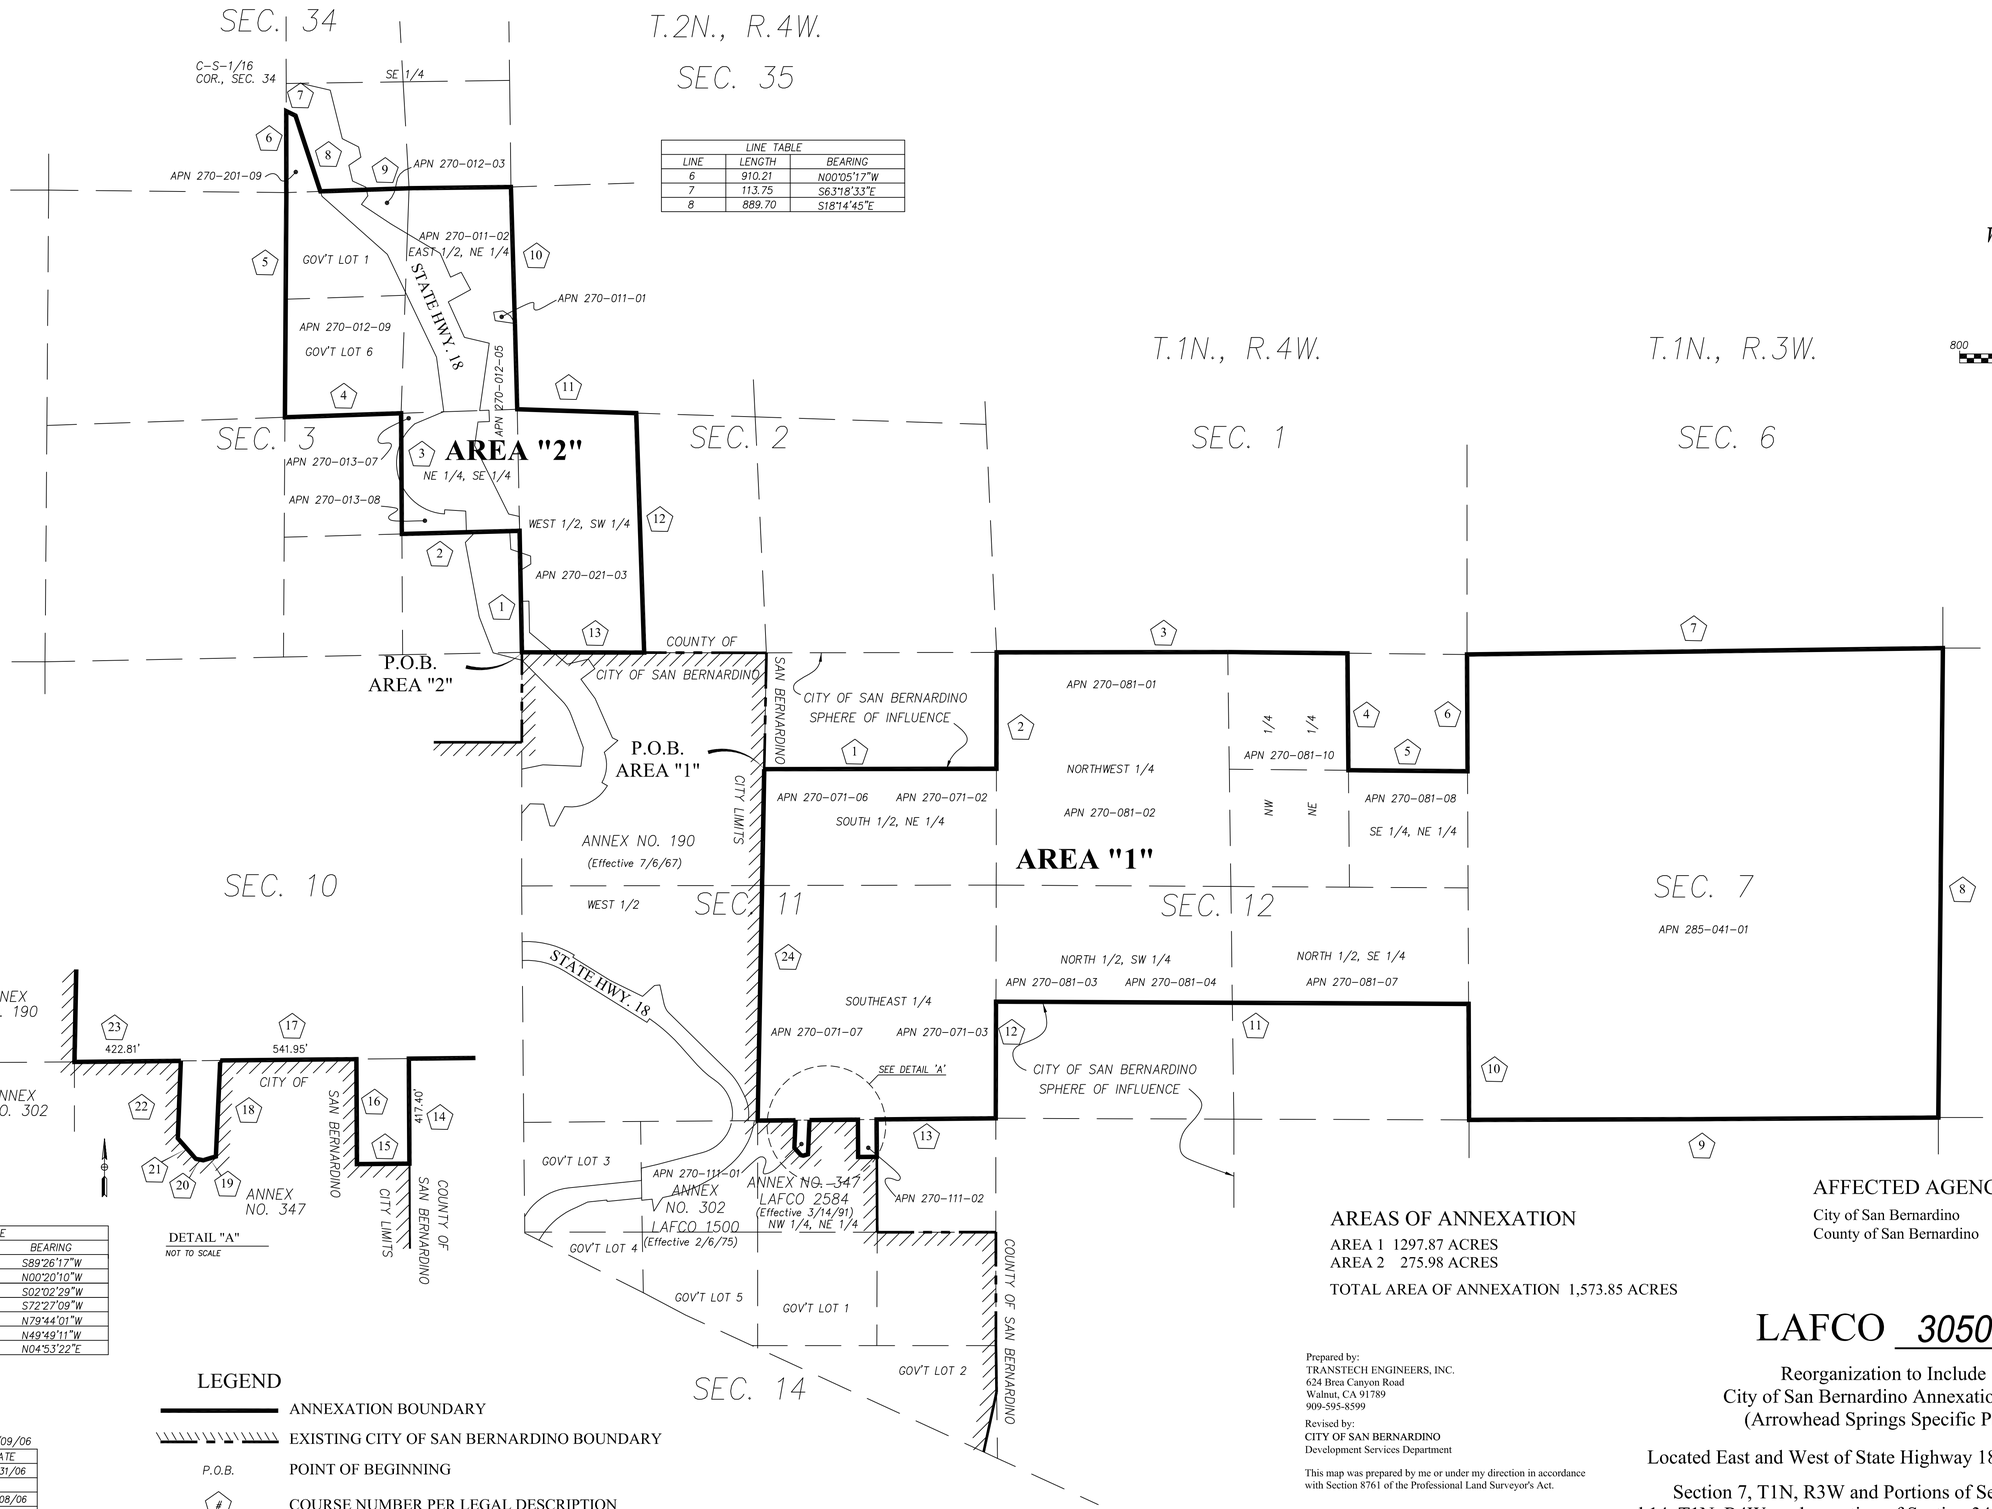

LINE TABLE		
LINE	LENGTH	BEARING
6	910.21	N00°05'17"W
7	113.75	S63°18'33"E
8	889.70	S18°14'45"E

DETAIL "A"
NOT TO SCALE

LINE TABLE		
LINE	LENGTH	BEARING
15	208.71	S89°26'17"W
16	417.40	N00°20'10"W
18	381.95	S02°02'29"W
19	52.21	S72°27'09"W
20	38.00	N79°44'01"W
21	108.69	N49°49'11"W
22	318.61	N04°53'22"E

LEGEND

- ANNEXATION BOUNDARY
- EXISTING CITY OF SAN BERNARDINO BOUNDARY
- P.O.B. — POINT OF BEGINNING
- # — COURSE NUMBER PER LEGAL DESCRIPTION

DATE PREPARED:	02/09/06
REVISIONS:	DATE
1. REVISED PER DRC FINDINGS	05/31/06
LETTER DATED MAY 11, 2006	
2. REVISED PER LAFCO REVIEW	08/08/06
LETTER DATED AUGUST 1, 2006	

AREAS OF ANNEXATION

AREA 1 1297.87 ACRES
AREA 2 275.98 ACRES

TOTAL AREA OF ANNEXATION 1,573.85 ACRES

AFFECTED AGENCIES

City of San Bernardino
County of San Bernardino

Prepared by:
TRANSTECH ENGINEERS, INC.
624 Brea Canyon Road
Walnut, CA 91789
909-595-8599

Revised by:
CITY OF SAN BERNARDINO
Development Services Department

This map was prepared by me or under my direction in accordance with Section 8761 of the Professional Land Surveyor's Act.

James E. Davis, L.S. 5274 Date
License Expires December 31, 2007

LAFCO 3050

Reorganization to Include
City of San Bernardino Annexation No. 360
(Arrowhead Springs Specific Plan Area)

Located East and West of State Highway 18/North of 40th Street

Section 7, T1N, R3W and Portions of Sections 2, 3, 11, 12 and 14, T1N, R4W, and a portion of Section 34, T2N, R4W, San Bernardino Base and Meridian, in the County of San Bernardino, State of California