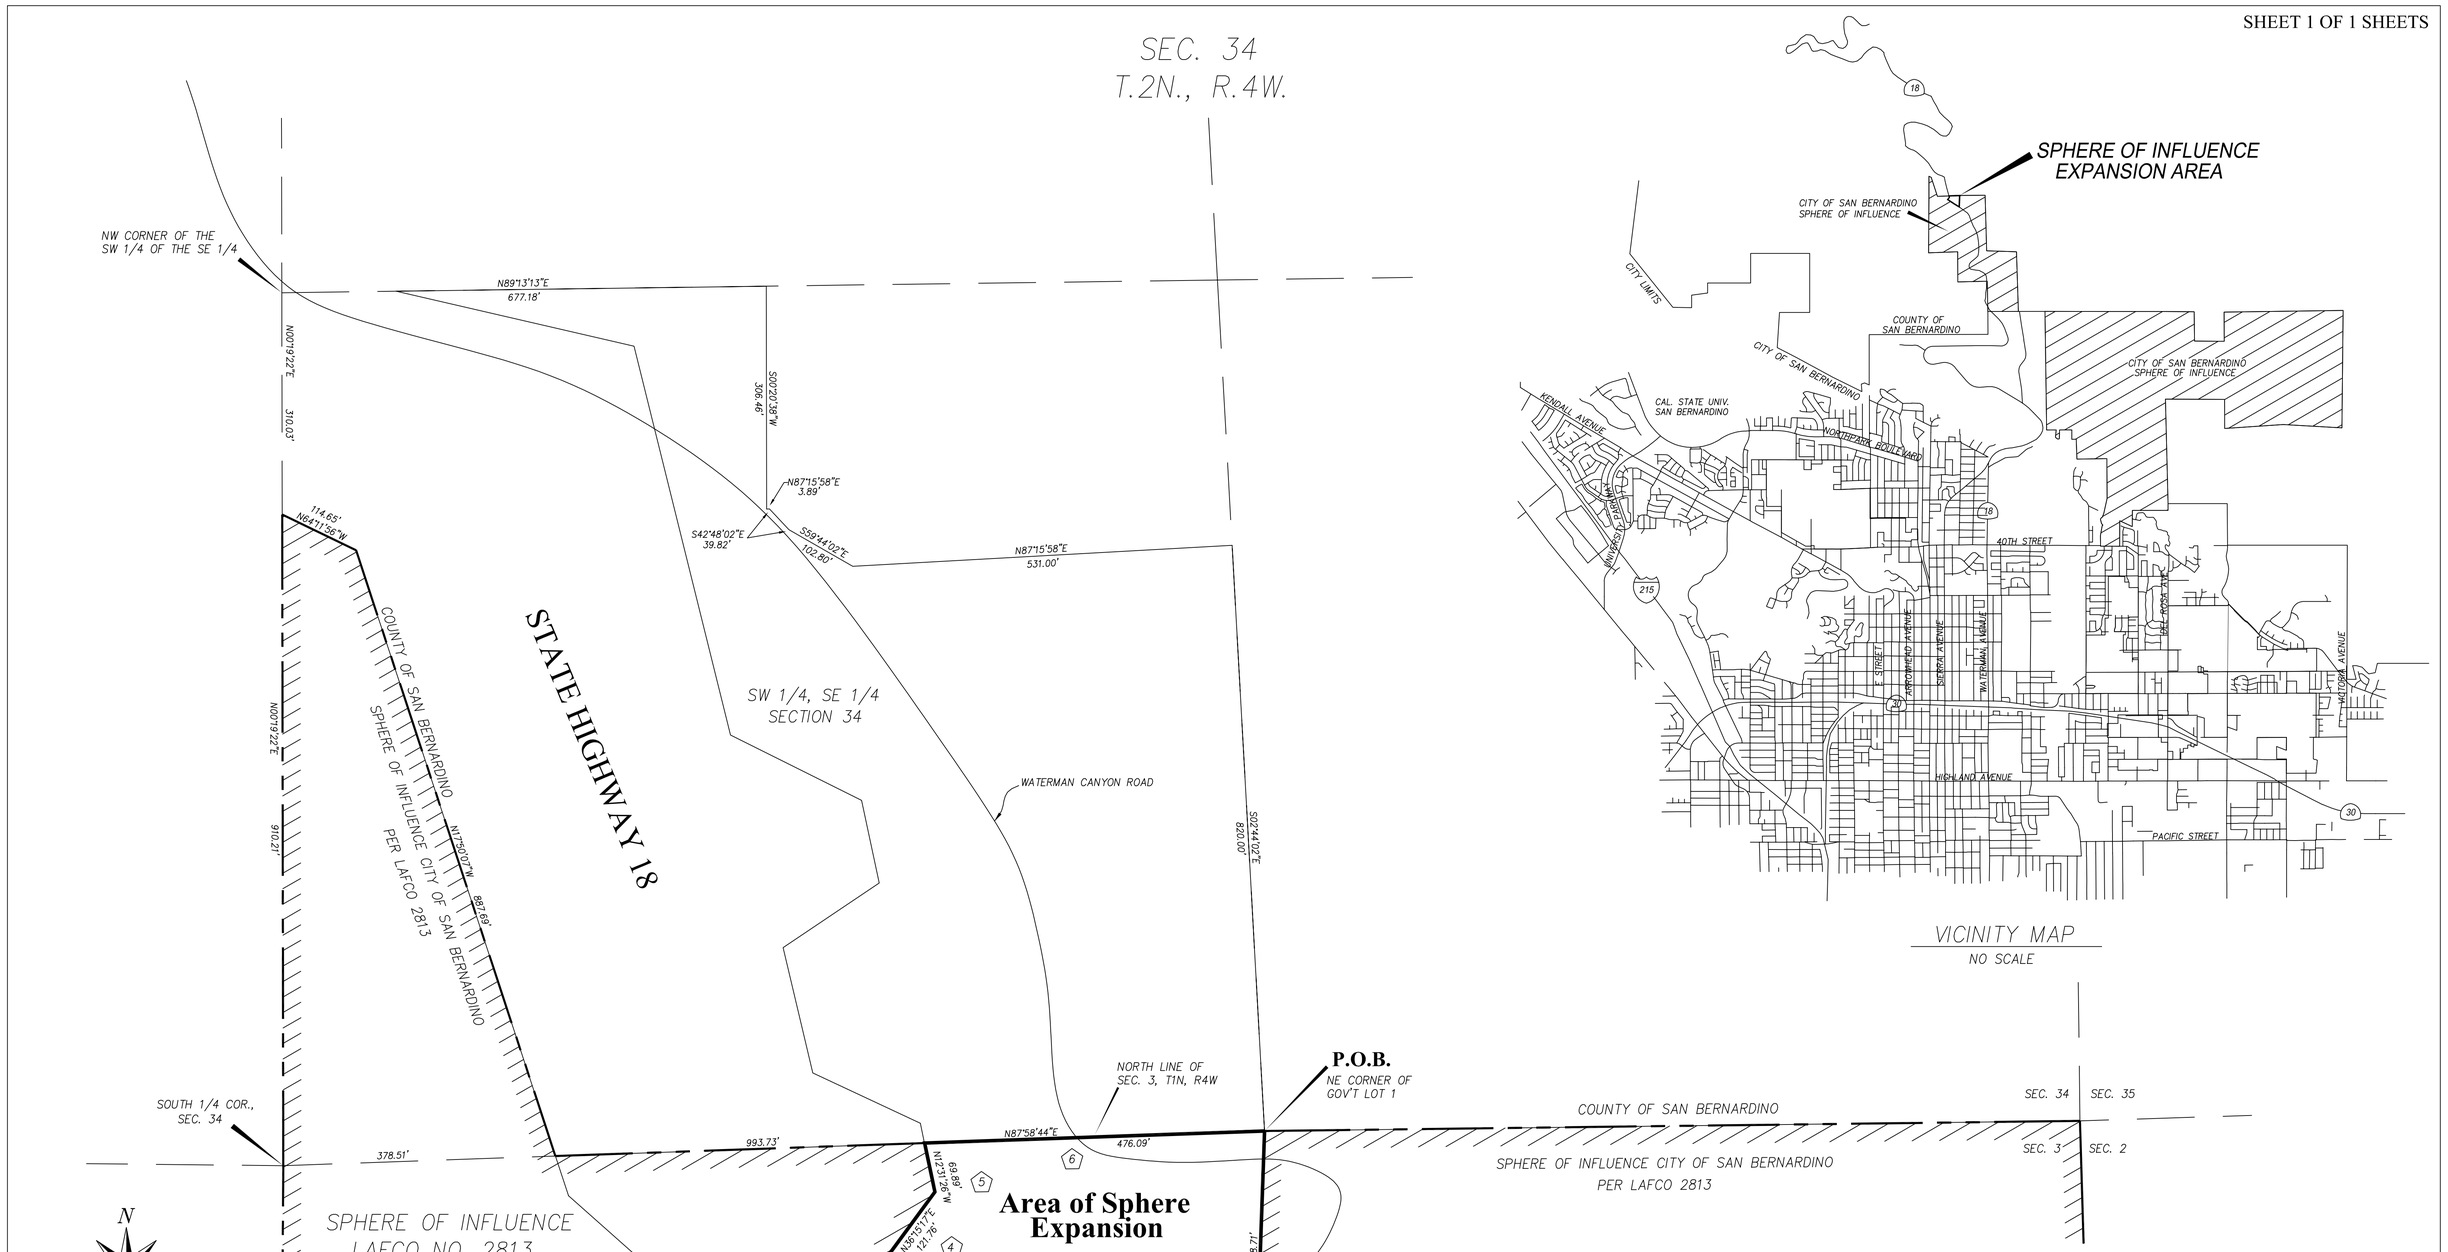

DATE PREPARED:	02/09/06
REVISIONS:	DATE
1. REVISED PER DRC FINDINGS	05/31/06
LETTER DATED MAY 11, 2006	
2. REVISED PER LAFCO REVIEW	08/07/06
LETTER DATED AUGUST 1, 2006	

LEGEND

- SPHERE OF INFLUENCE EXPANSION
- EXISTING CITY OF SAN BERNARDINO SPHERE OF INFLUENCE
- P.O.B. — POINT OF BEGINNING
- (#) — COURSE NUMBER PER LEGAL DESCRIPTION

AREA OF SPHERE EXPANSION

CONTAINS 3.92 ACRES +/-

Prepared by:
TRANSTECH ENGINEERS, INC.
624 Brea Canyon Road
Walnut, CA 91789
909-595-8599

Revised by:
CITY OF SAN BERNARDINO
Development Service Department

This map was prepared by me or under my direction in accordance with Section 8761 of the Professional Land Surveyor's Act.

Jamea E. Davis, L.S. 5274 Date
License Expires December 31, 2007

LAFCO 3053
Sphere of Influence Review (Expansion) for City of San Bernardino

(ARROWHEAD SPRINGS SPECIFIC PLAN AREA)

Located East of State Highway 18

A portion of Section 3, T1N, R4W, San Bernardino Base and Meridian, in the County of San Bernardino, State of California