THIS MAP IS FOR THE PURPOSE OF AD VALOREM TAXATION ONLY.

Ptn. Cucamonga Fruit Lands, M.B. 4/9

City of Ontario
Tax Rate Area
4010

0108 - 52

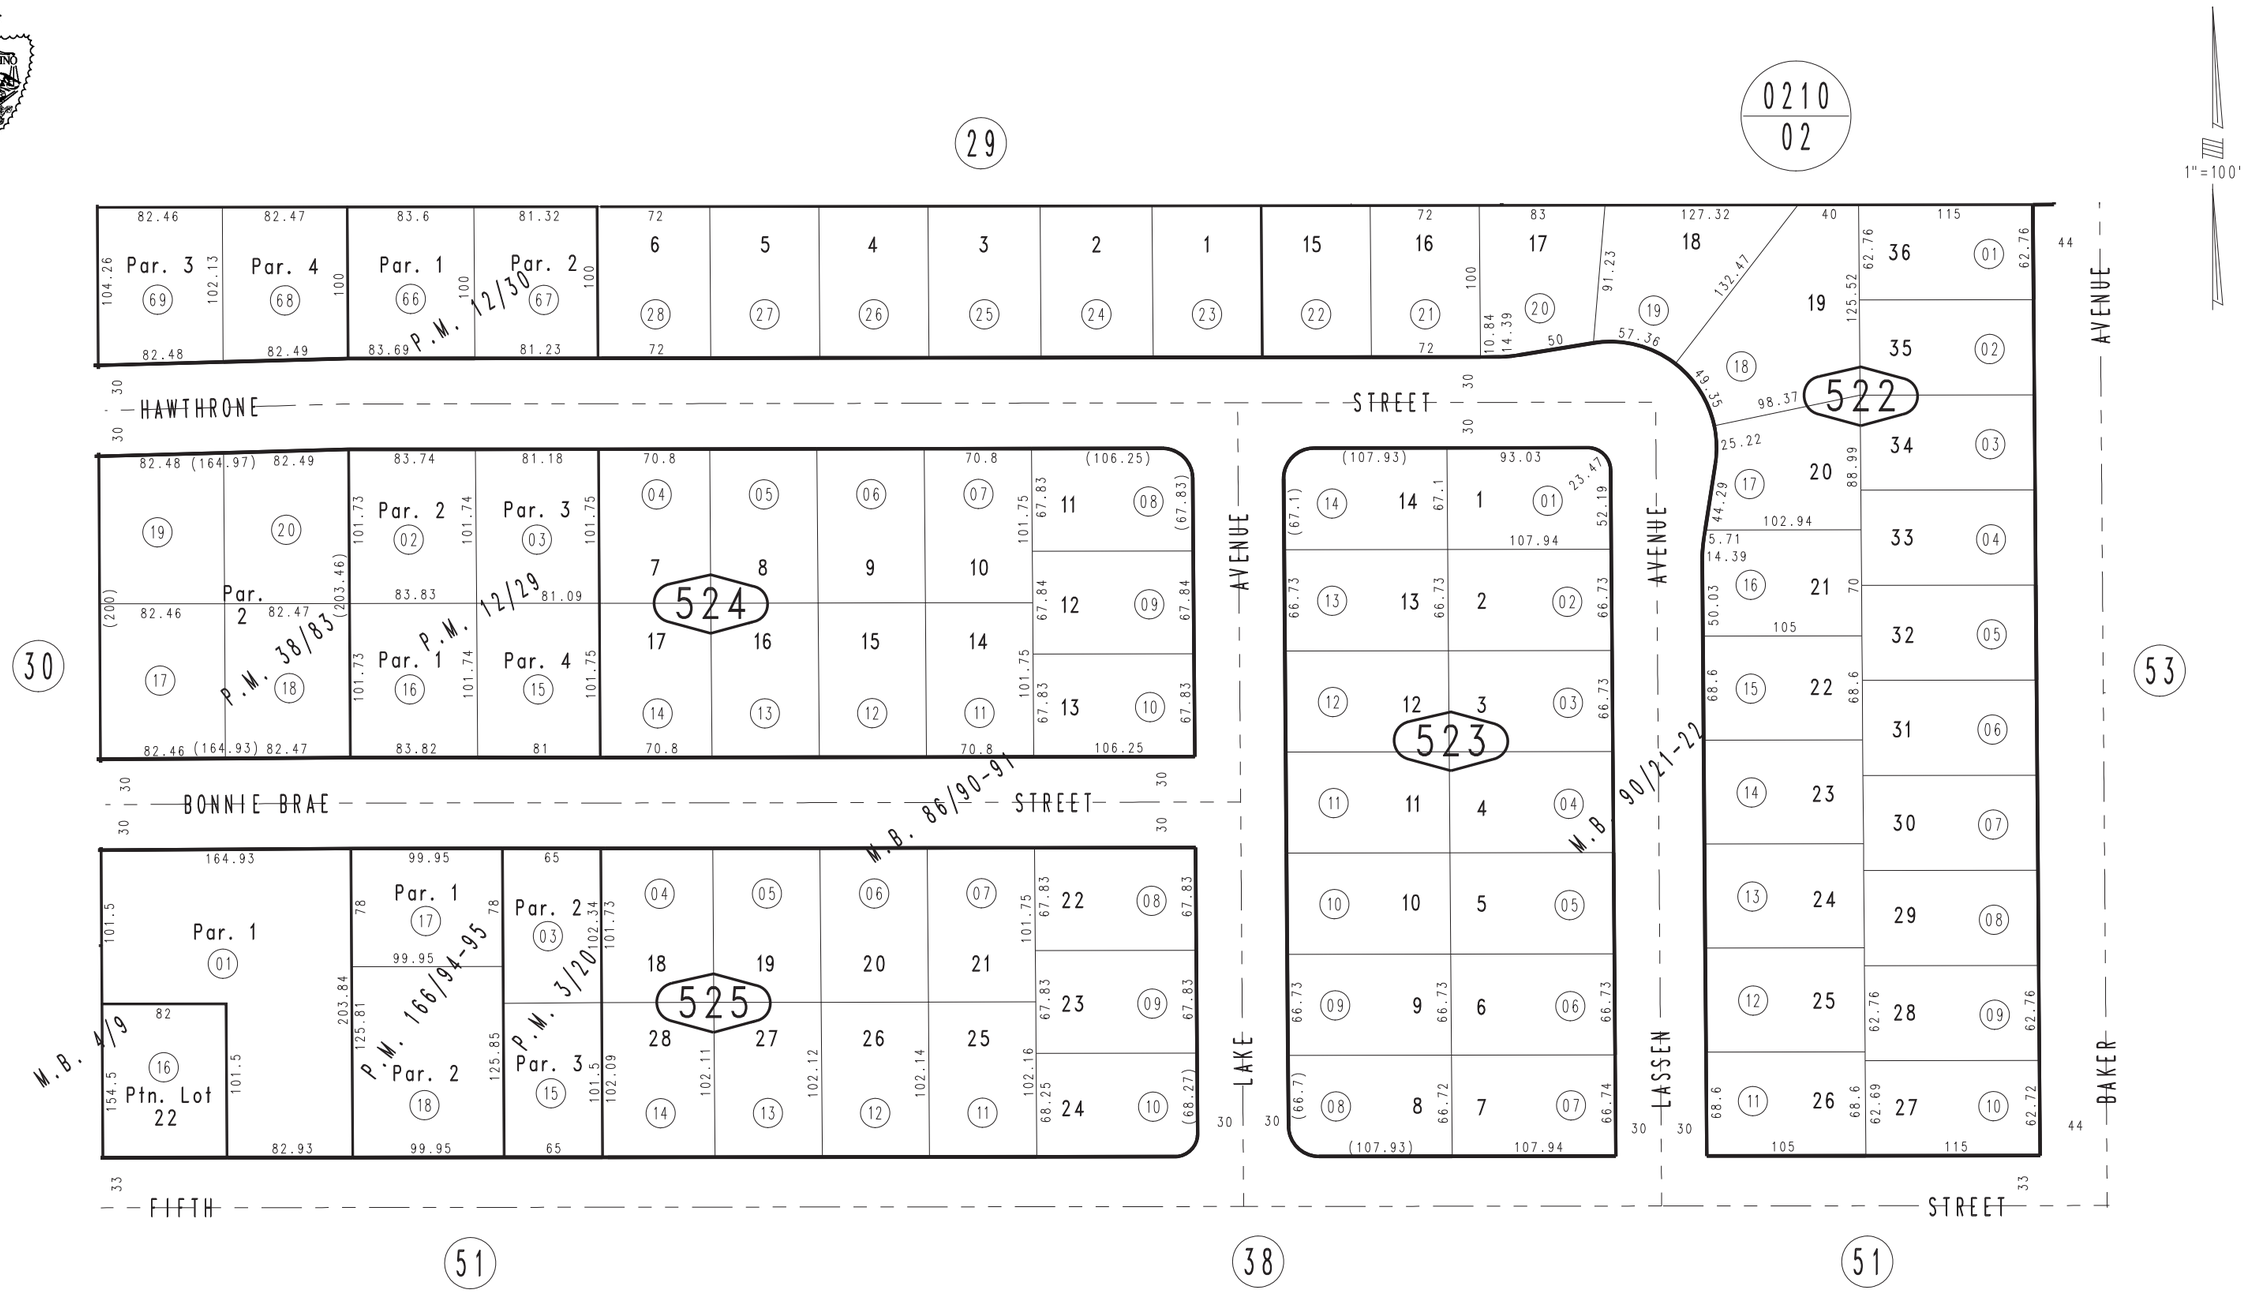

Tract No. 6943, M.B. 90/21-22
Tract No. 6731, M.B. 86/90-91
Ptn. Parcel Map No. 292, P.M. 3/20
Parcel Map No. 1380, P.M. 12/29
Parcel Map No. 1384, P.M. 12/30
Parcel Map No. 13709, P.M. 166/94-95
Ptn. Parcel Map No. 4066, P.M. 38/83

Ptn. S.W.1/4, Sec. 16
T.1S., R.7W.

Assessor's Map
Book 0108 Page 52
San Bernardino County

September 2004

REVISED