THIS MAP IS FOR THE PURPOSE OF AD VALOREM TAXATION ONLY.

Ptn. Ontario Colony Lands
M.B. 11/6

Upland Outside
Tax Rate Area
113004,113023

0200 - 12

1"=200'

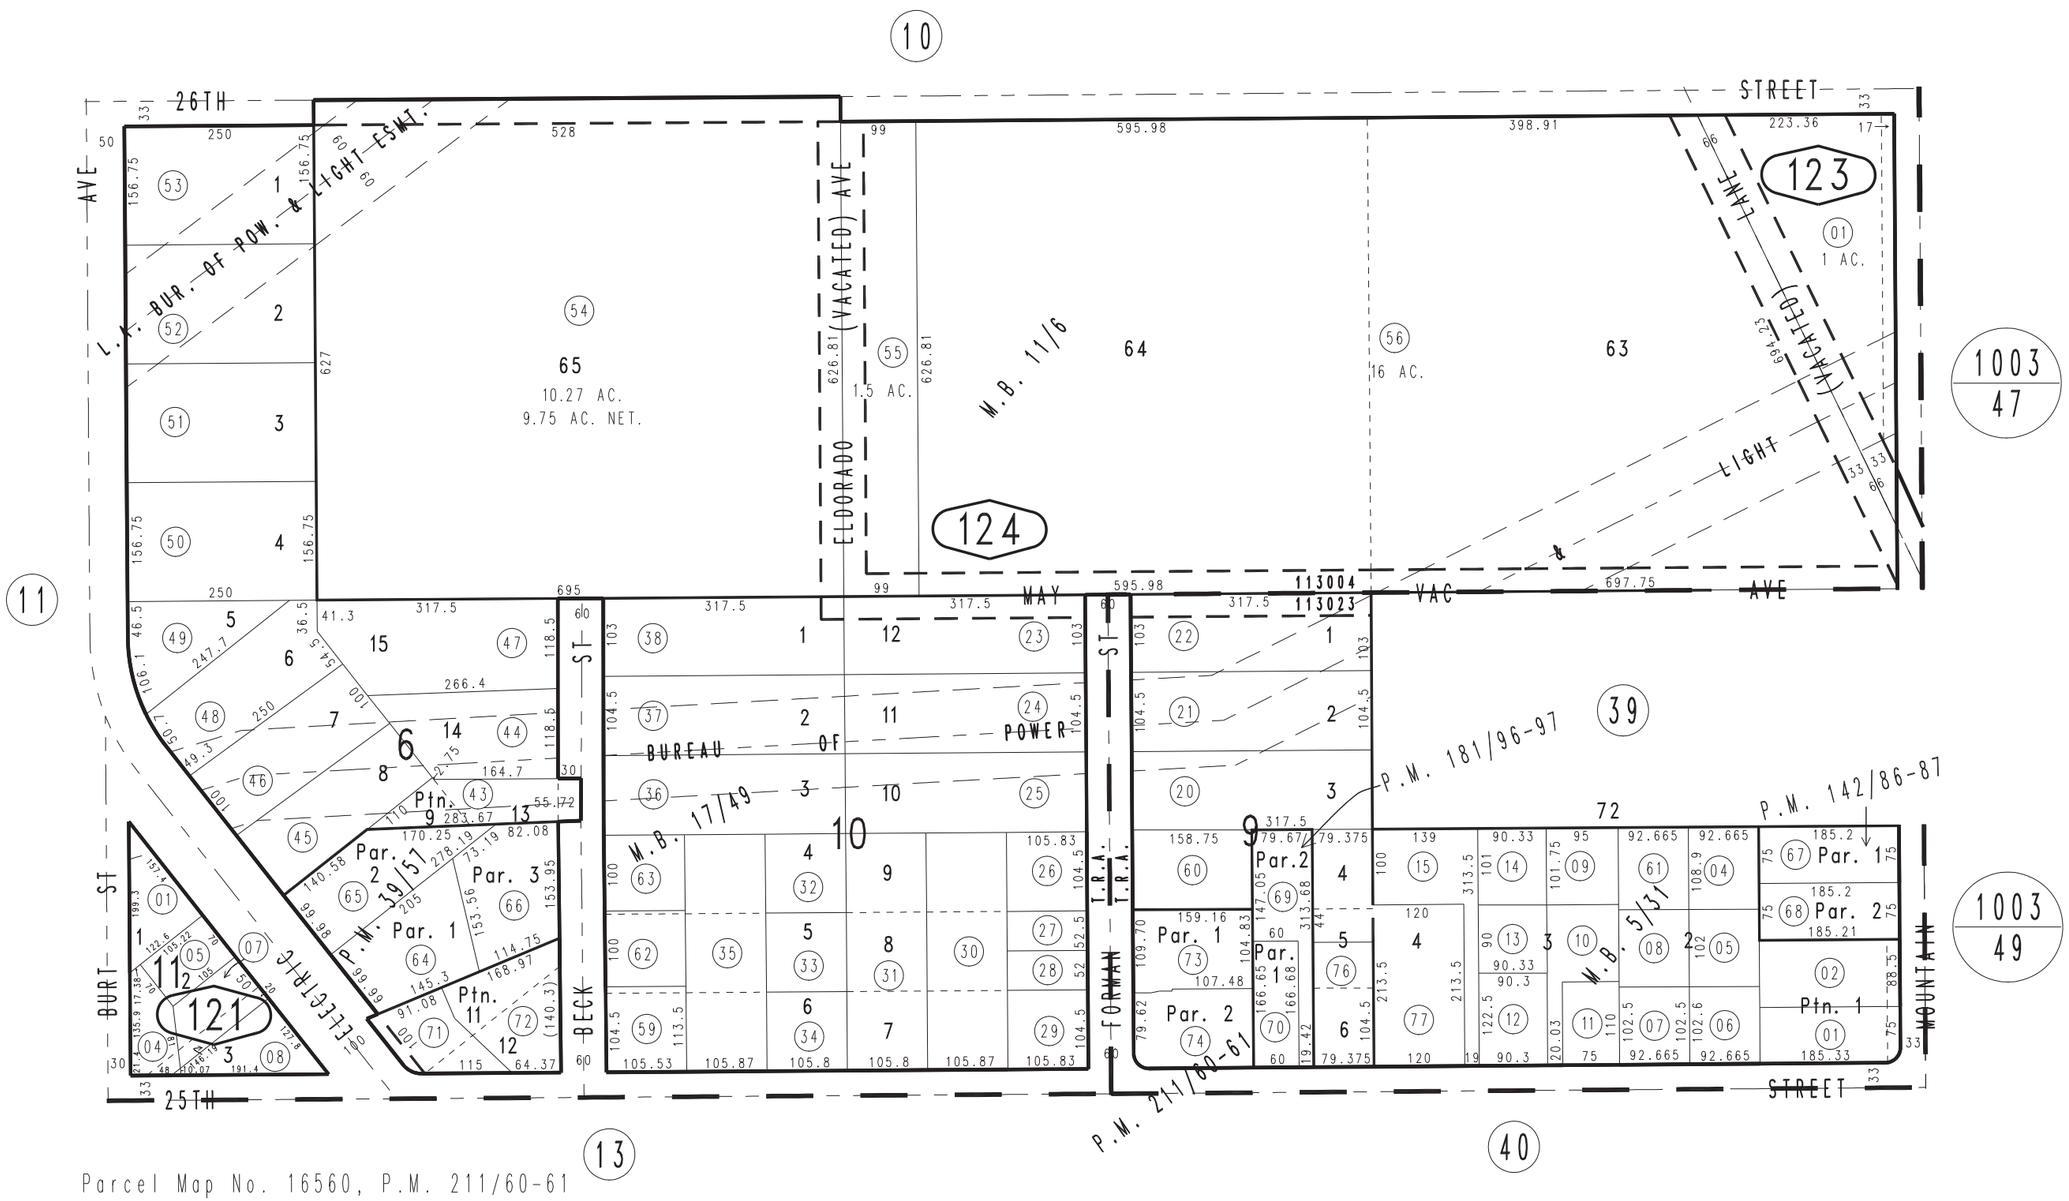

Parcel Map No. 16560, P.M. 211/60-61
Parcel Map No. 14942, P.M. 181/96-97
Parcel Map No. 12175, P.M. 142/86-87
Parcel Map No. 4235, P.M. 39/57
Ptn. San Antonio Park Tract, M.B. 17/49
Ptn. May's Subdivision, M.B. 5/31

July 2004

Assessor's Map
Book 0200 Page 12
San Bernardino County

REVISED
09/15/10 GW
09/20/10 GW-MC
10/01/10 GW