THIS MAP IS FOR THE PURPOSE OF AD VALOREM TAXATION ONLY.

Ptn. Rancho San Bernardino, M.B. 7/2

City of San Bernardino 0272 - 16
Tax Rate Area
7217 7231

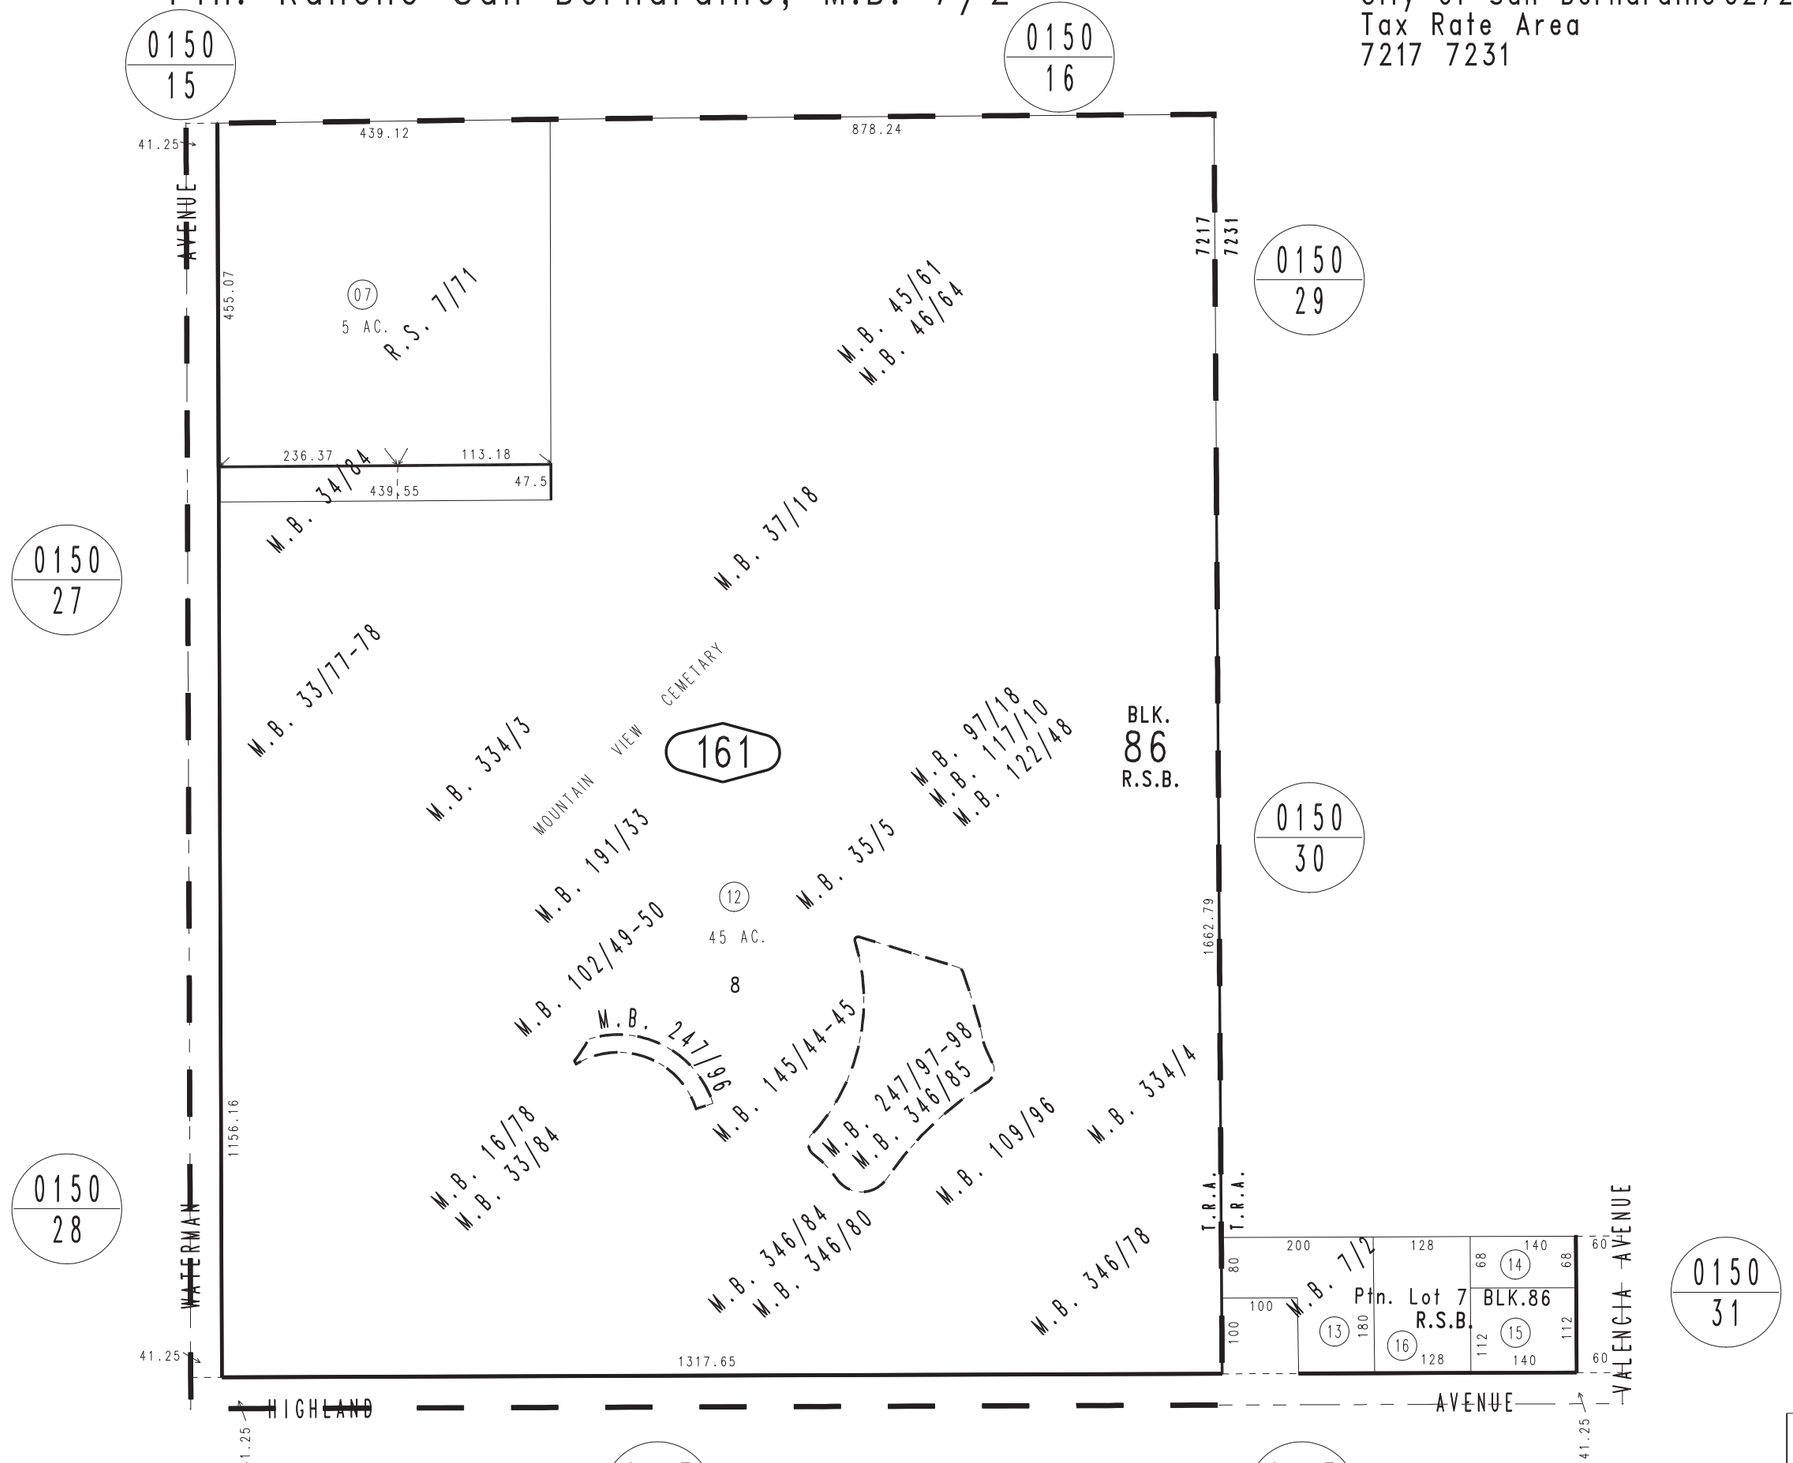

Lawn T Private Estates
Tract No. 20100, M.B. 346/85
Harmony Estates 1 and 2
Tract No. 20099, M.B. 346/84
Poinsettia T Private Estates
Tract No. 20095, M.B. 346/80
Garden of Rememberance Ph. 2
Tract No. 20094, M.B. 346/78-79
Tract No. 18783, M.B. 334/4
Tract No. 18776, M.B. 334/3
Tract No. 15392, M.B. 247/97-98
Tract No. 15296, M.B. 247/96
Tract No. 13341, M.B. 191/33
Tract No. 10665, M.B. 145/44-45
Tract No. 8971, M.B. 122/48
Tract No. 8717, M.B. 117/10
Tract No. 8296, M.B. 109/96
Tract No. 7912, M.B. 102/49-50
Tract No. 7745, M.B. 97/18
Tract No. 3356, M.B. 46/64
Tract No. 3483, M.B. 45/61
Lawn Q, M.B. 37/18
Tract No. 2465, M.B. 35/5
Blk. Eucalyptus, M.B. 34/84
Tract No. 2360, M.B. 16/78, M.B. 33/84
Tract No. 2299, M.B. 33/77-78

January 2005

Ptn. S.W.1/4, Sec. 26
T.1N., R.4W.

Assessor's Map
Book 0272 Page 16
San Bernardino County

REVISED
08/23/17 GW