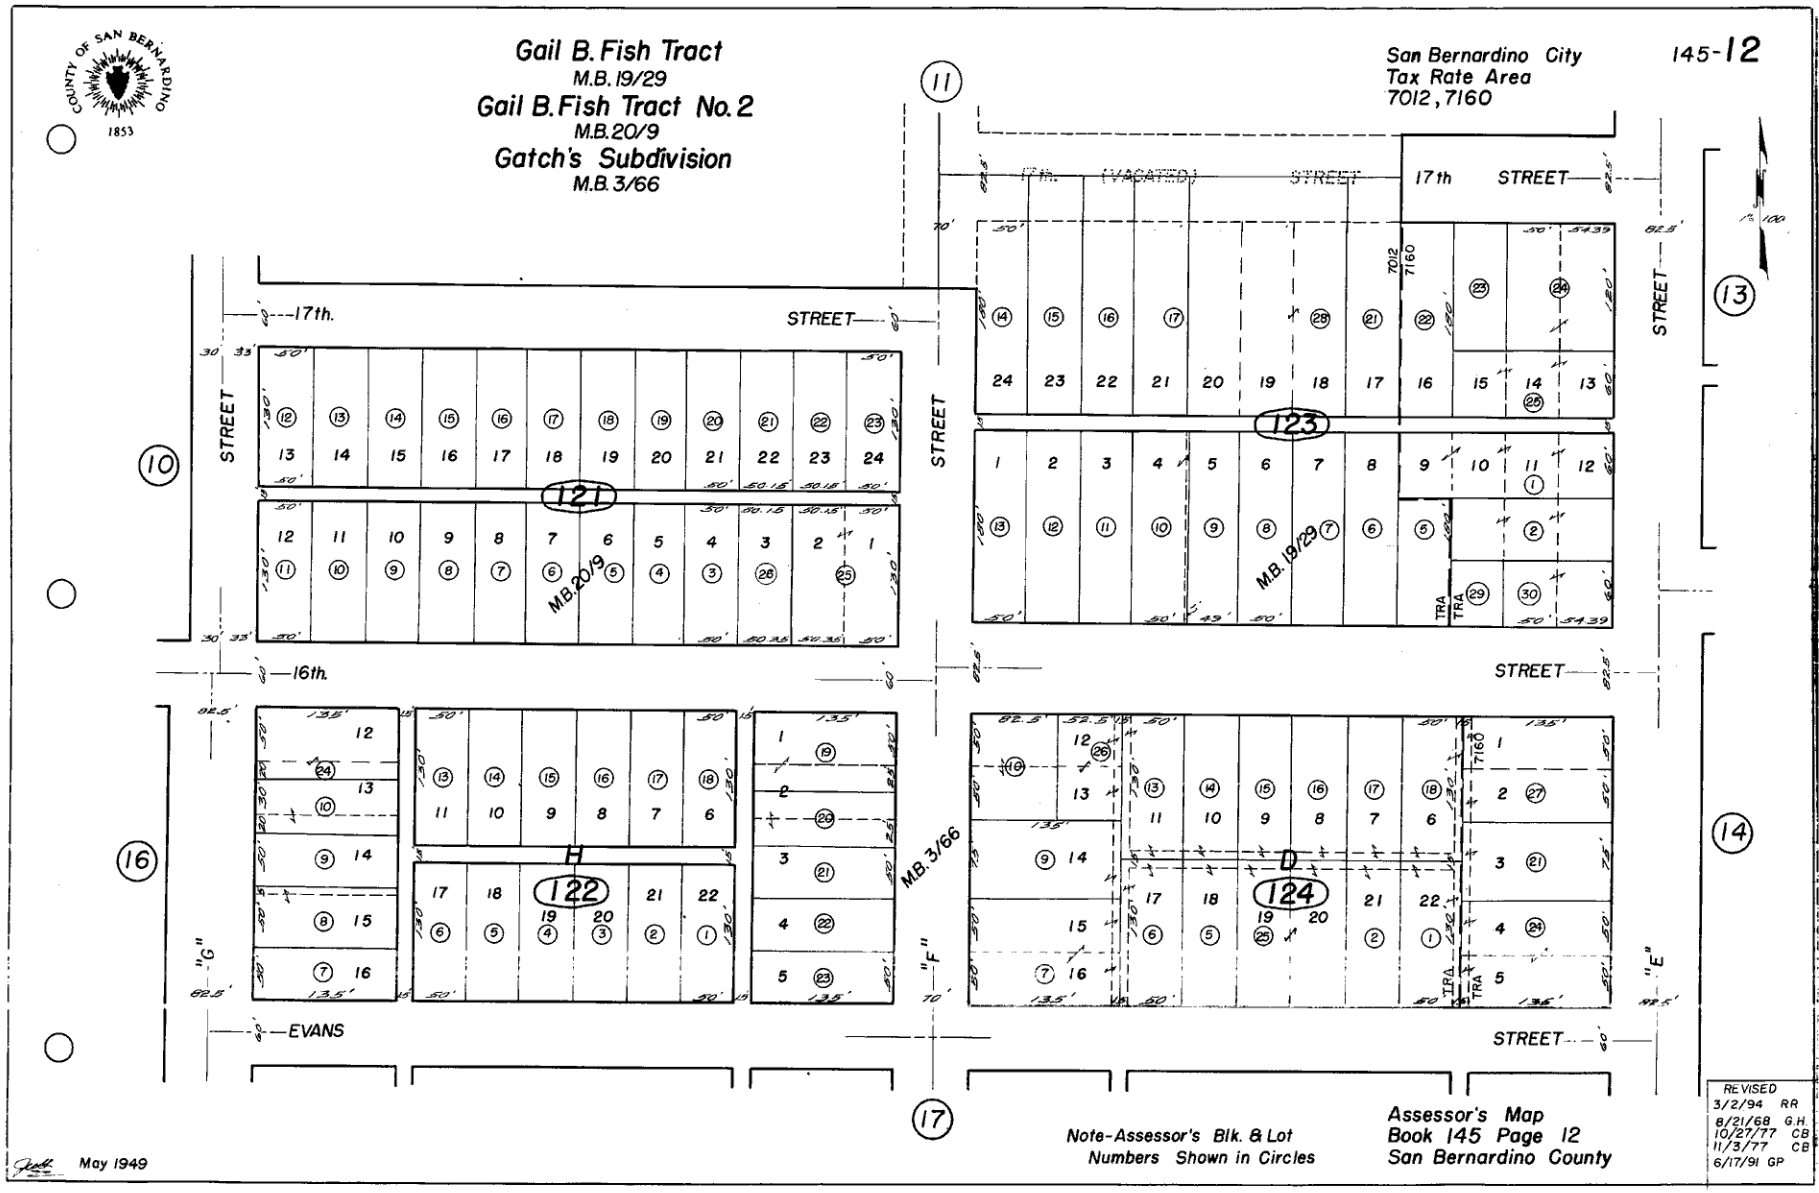

COUNTY OF SAN BERNARDINO
1853
Gail B. Fish Tract
M.B. 19/29
Gail B. Fish Tract No. 2
M.B. 20/9
Gatch's Subdivision
M.B. 3/66
San Bernardino City
Tax Rate Area
7012, 7160
145-12
17th. (VACATED) STREET
17th STREET
17th.
STREET
16th.
EVANS
M.B. 20/9
M.B. 19/29
M.B. 3/66
121
122
123
124
H
D
TRA
7012
7160
"G"
"F"
"E"
Note-Assessor's Blk. & Lot
Numbers Shown in Circles
Assessor's Map
Book 145 Page 12
San Bernardino County
REVISED
3/2/94 RR
8/21/68 G.H.
10/27/77 CB
11/3/77 CB
6/17/91 GP
May 1949