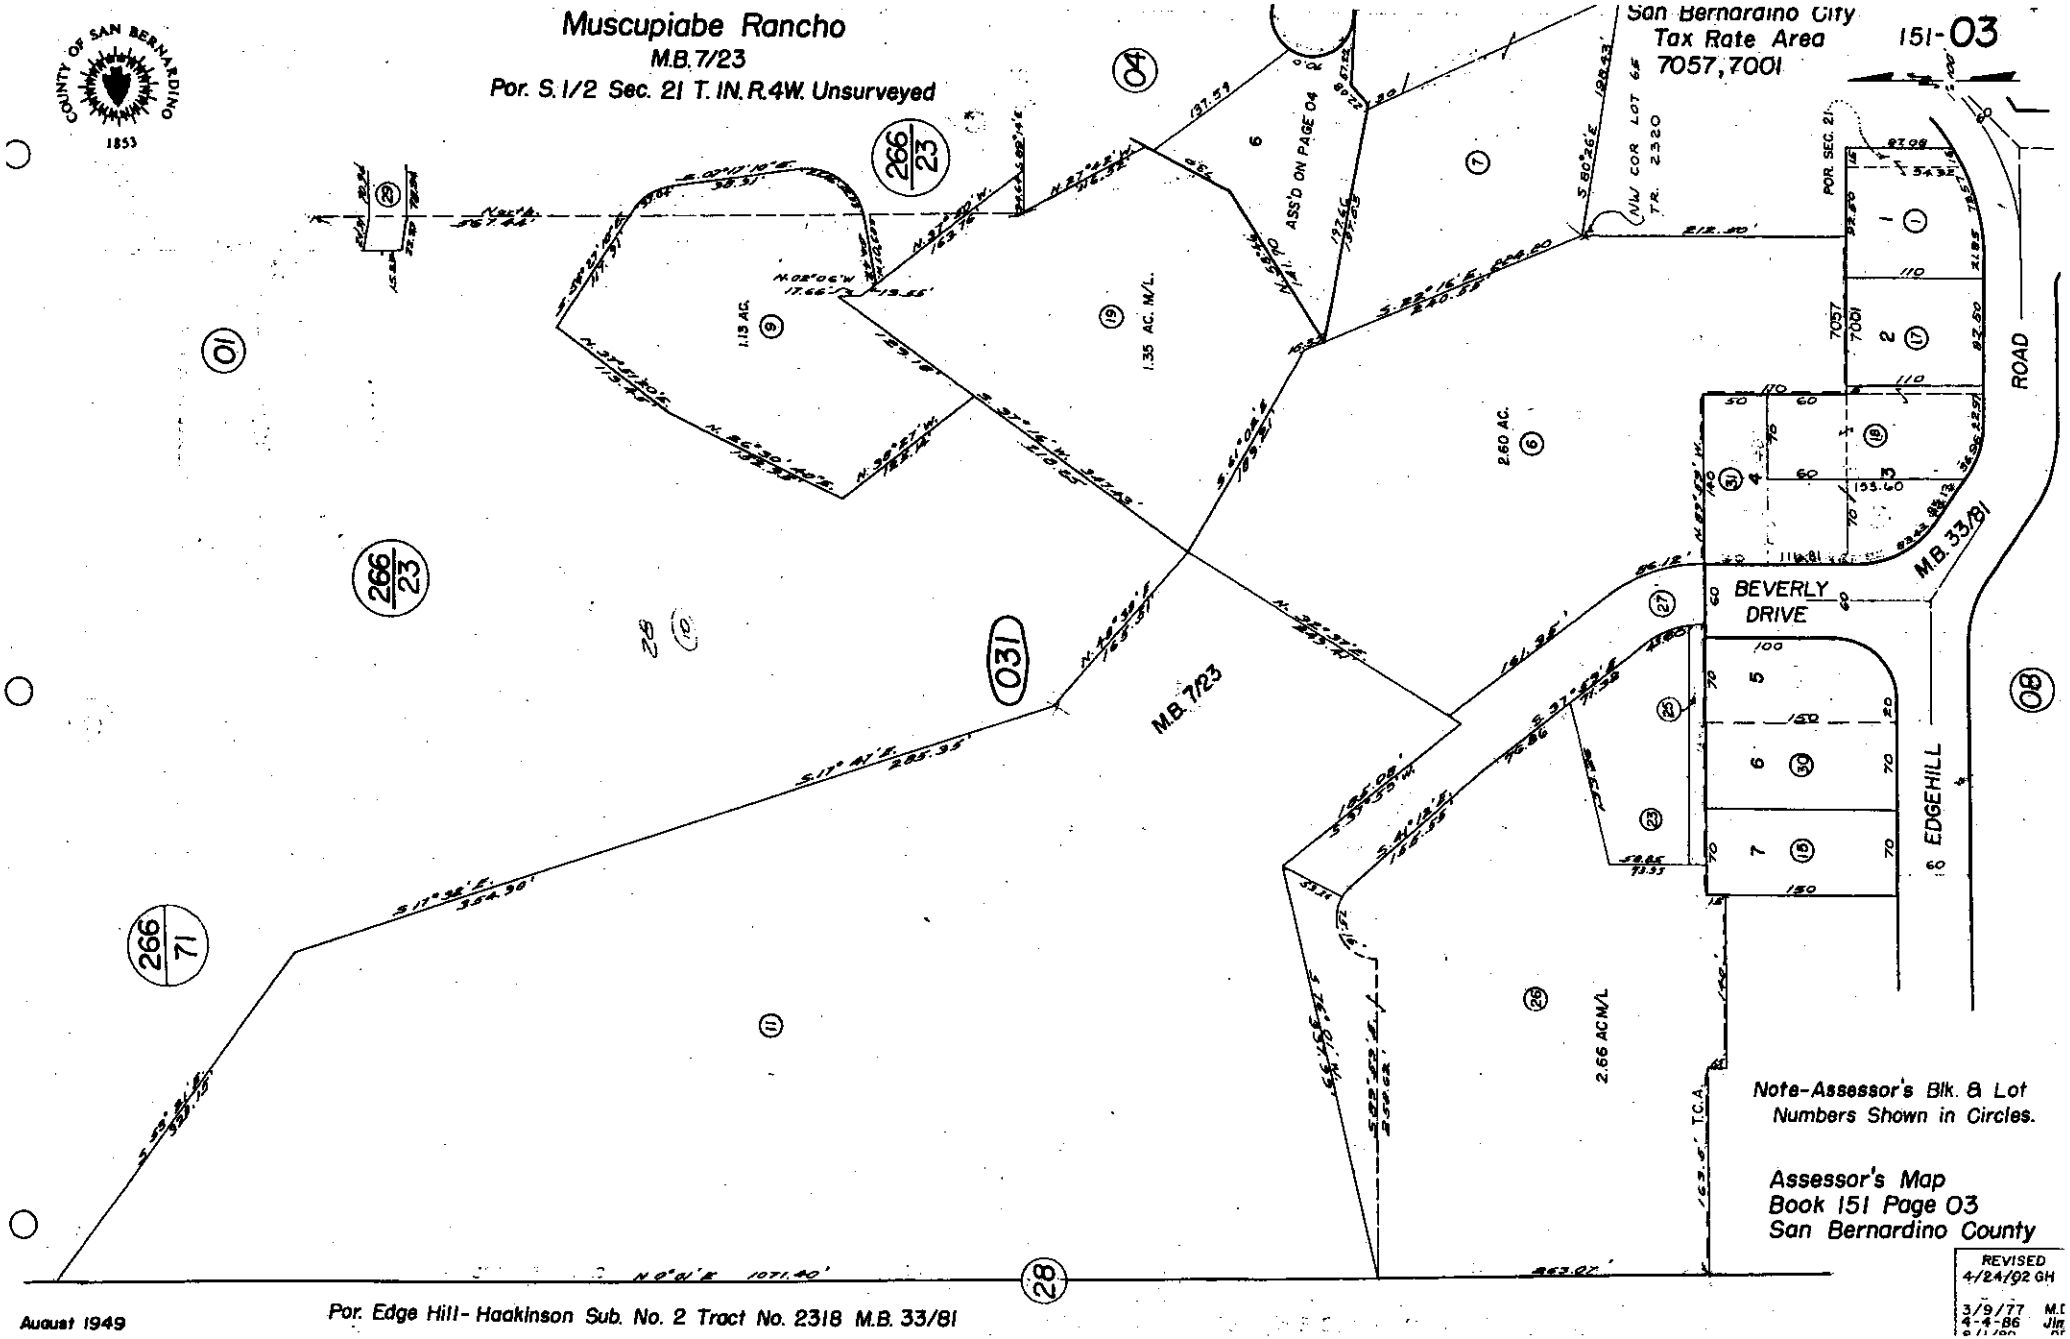

Muscupiabe Rancho
M.B. 7/23
Por. S. 1/2 Sec. 21 T. 1N. R. 4W. Unsurveyed
San Bernardino City
Tax Rate Area
7057, 7001
151-03
COUNTY OF SAN BERNARDINO
1853
ASS'D ON PAGE 04
NW COR LOT 6 TR. 2320
POR. SEC. 21
1.13 AC.
1.35 AC. M/L.
2.60 AC.
2.66 AC M/L
M.B. 7/23
M.B. 33/81
BEVERLY DRIVE
EDGEHILL ROAD
T.C.A.
Note-Assessor's Blk. & Lot Numbers Shown in Circles.
Assessor's Map
Book 151 Page 03
San Bernardino County
REVISED
4/24/92 GH
3/9/77
4-4-86
August 1949
Por. Edge Hill-Haakinson Sub. No. 2 Tract No. 2318 M.B. 33/81