COUNTY OF SAN BERNARDINO 1853

Por. Colton Land & Water Co.
M.B. 12/40

Colton City
Tax Rate Area
2000

163-17

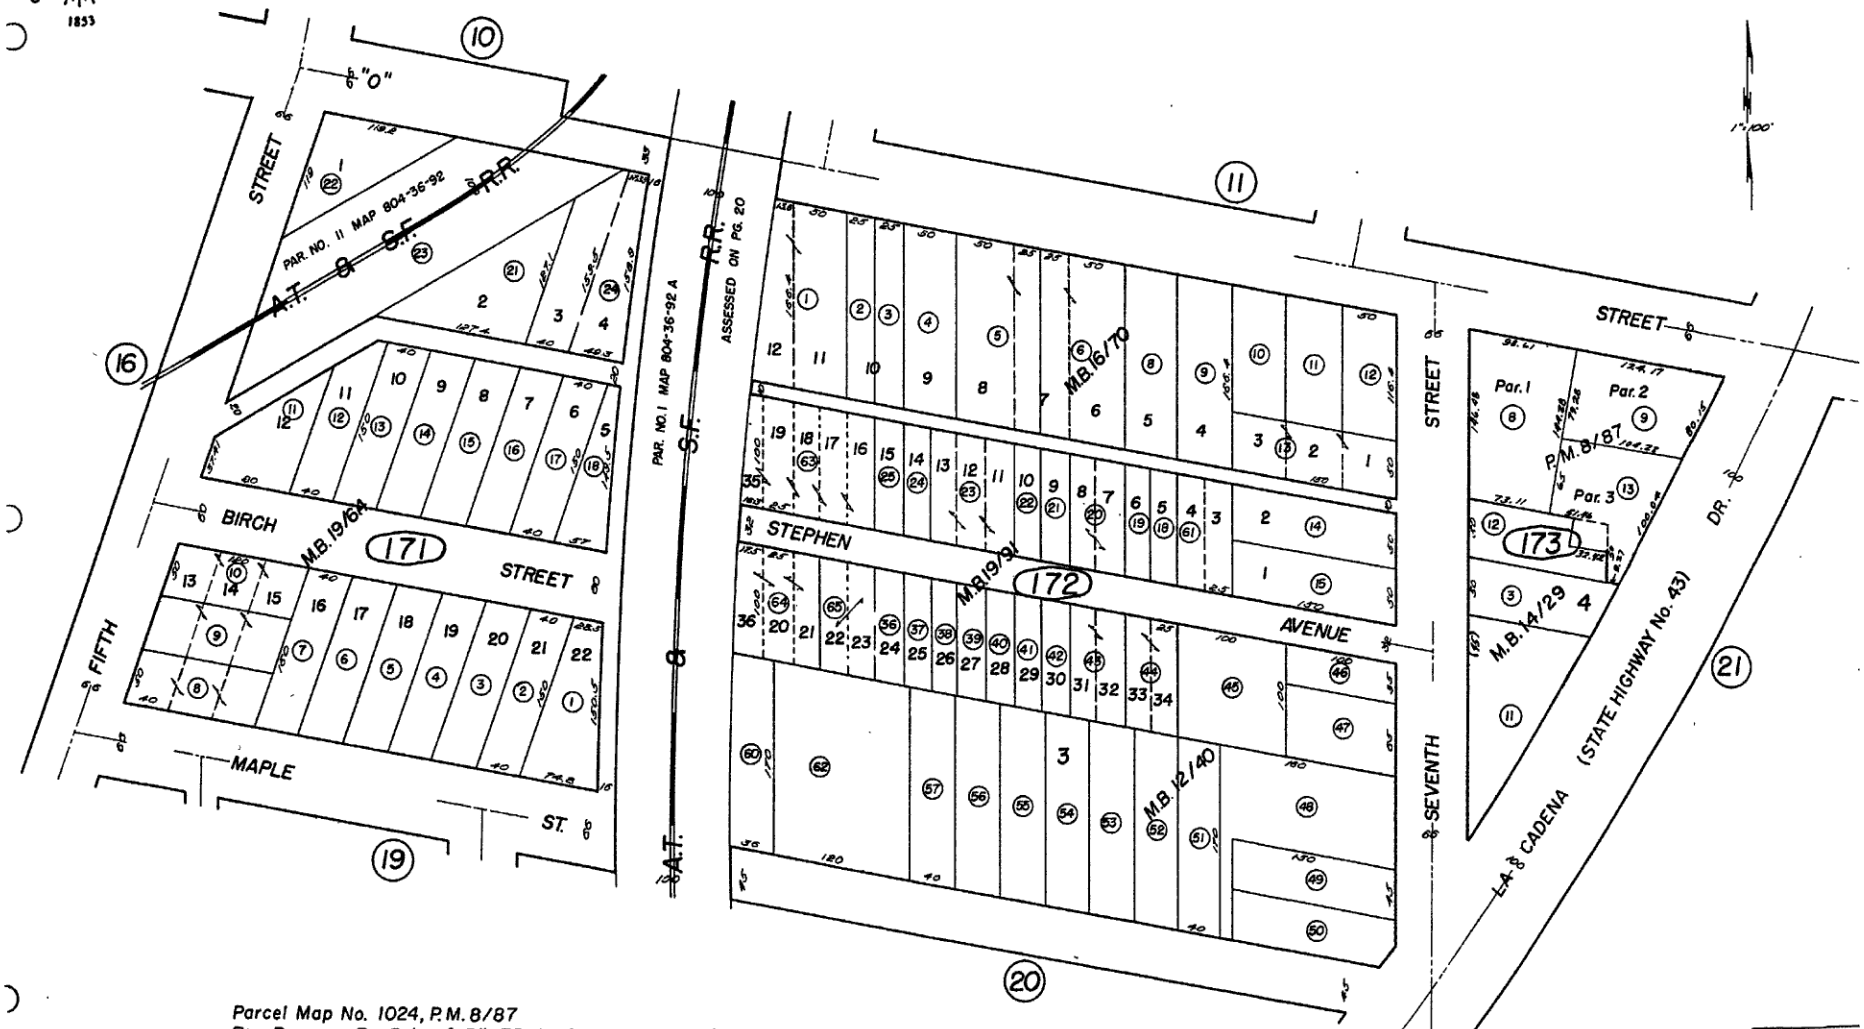

Parcel Map No. 1024, P.M. 8/87
Por. Raynors Re-Sub. of Blk. 32 C.L.&W. Co. M.B. 14/29
Barrett Sub. M.B. 19/91
Domenigoni Sub. M.B. 16/70
Por. Mc Intyre Sub. M.B. 19/64

Note-Assessor's Block & Lot Numbers Shown in Circles.

Assessor's Map
Book 163 Page 17
San Bernardino County

REVISED
3-3-67
9/19/72 RJM
12/8/76 EJS
3/19/81 TB
11/3/98 KP
5-18-00 KMP

Sept. 1949