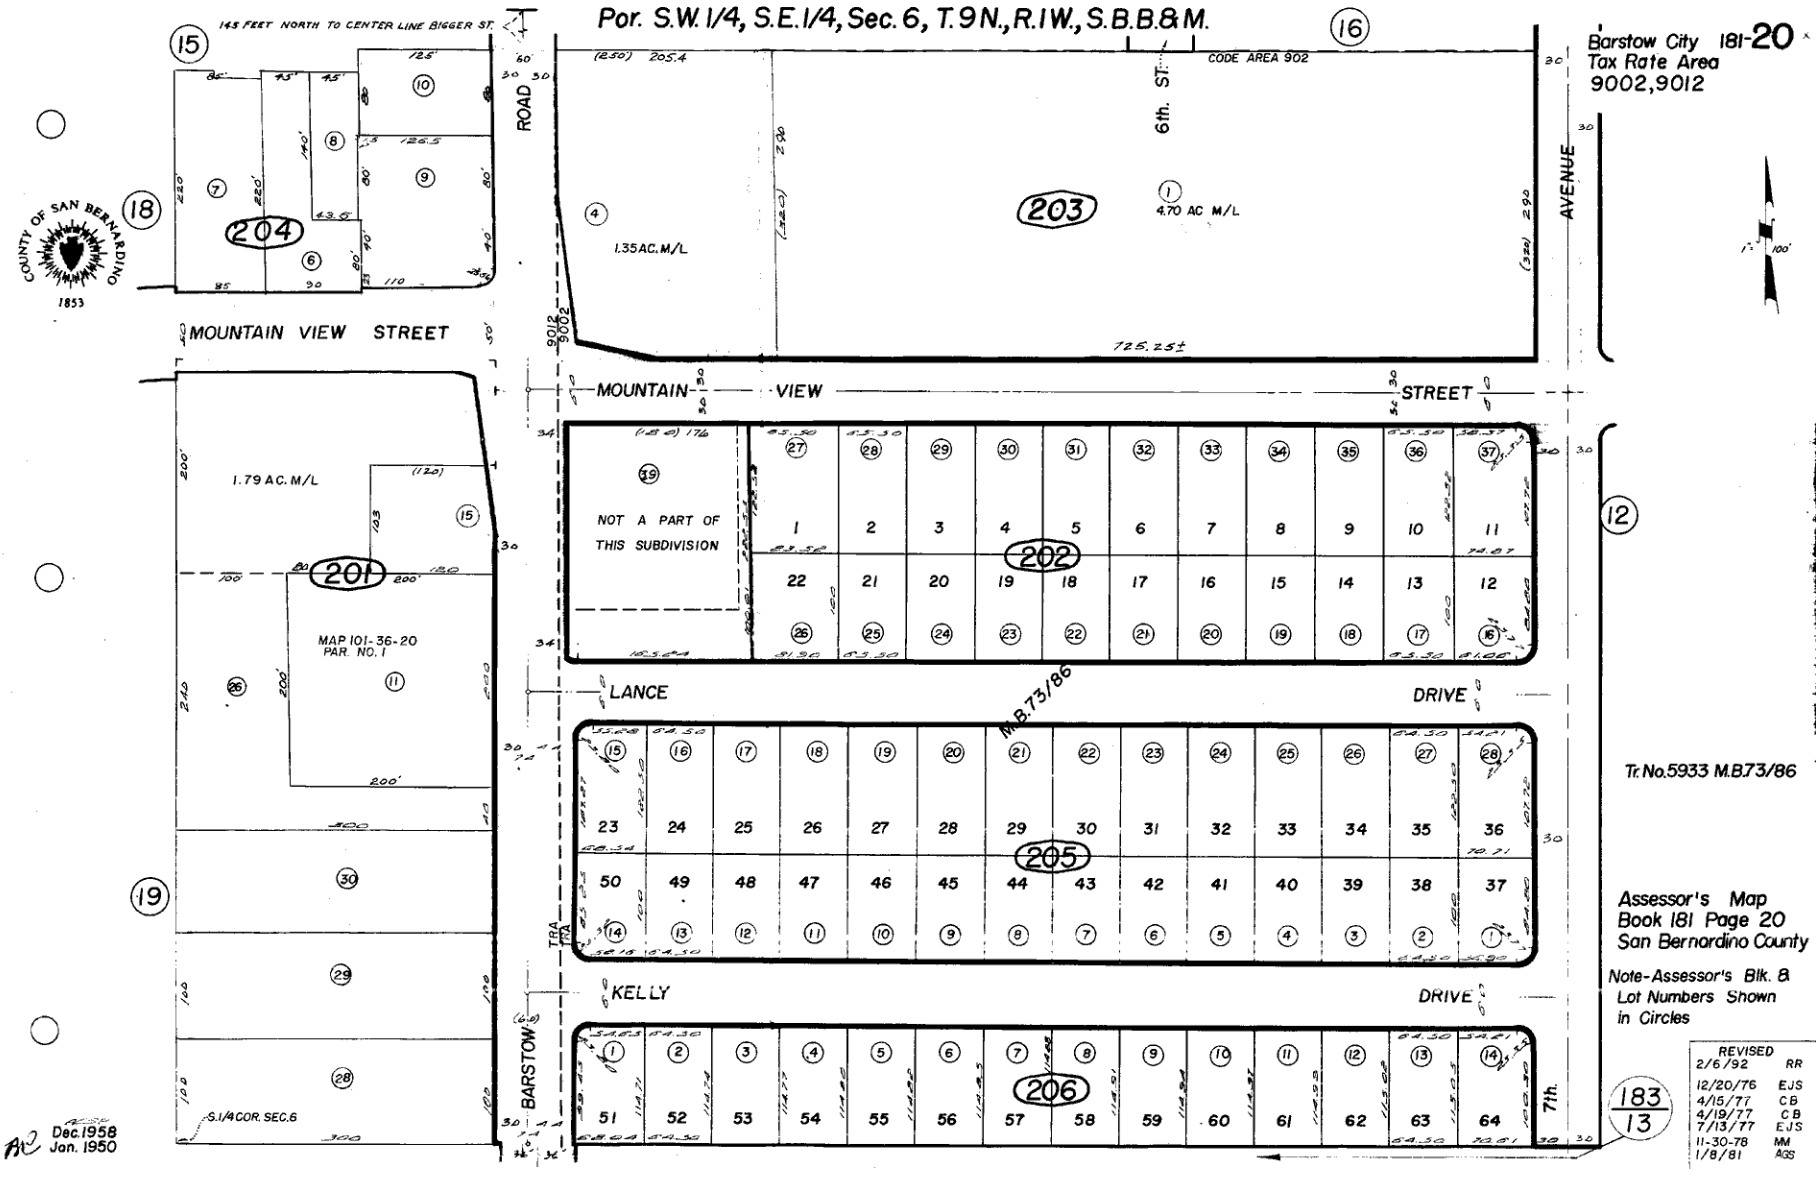
Por. S.W. 1/4, S.E. 1/4, Sec. 6, T. 9 N., R. 1 W., S.B.B.&M.
Barstow City 181-20
Tax Rate Area
9002,9012
145 FEET NORTH TO CENTER LINE BIGGER ST.
CODE AREA 902
6th. ST.
ROAD
AVENUE
MOUNTAIN VIEW STREET
MOUNTAIN VIEW STREET
LANCE DRIVE
KELLY DRIVE
BARSTOW
7th.
M.B.73/86
TRA
COUNTY OF SAN BERNARDINO
1853
204
203
201
202
205
206
1.35 AC. M/L
4.70 AC M/L
725.25±
1.79 AC. M/L
MAP 101-36-20
PAR. NO. 1
NOT A PART OF
THIS SUBDIVISION
S.1/4 COR. SEC. 6
Tr. No. 5933 M.B.73/86
Assessor's Map
Book 181 Page 20
San Bernardino County
Note-Assessor's Blk. &
Lot Numbers Shown
in Circles
REVISED
2/6/92 RR
12/20/76 EJS
4/15/77 CB
4/19/77 CB
7/13/77 EJS
11-30-78 MM
1/8/81 AGS
183
13
Dec. 1958
Jan. 1950