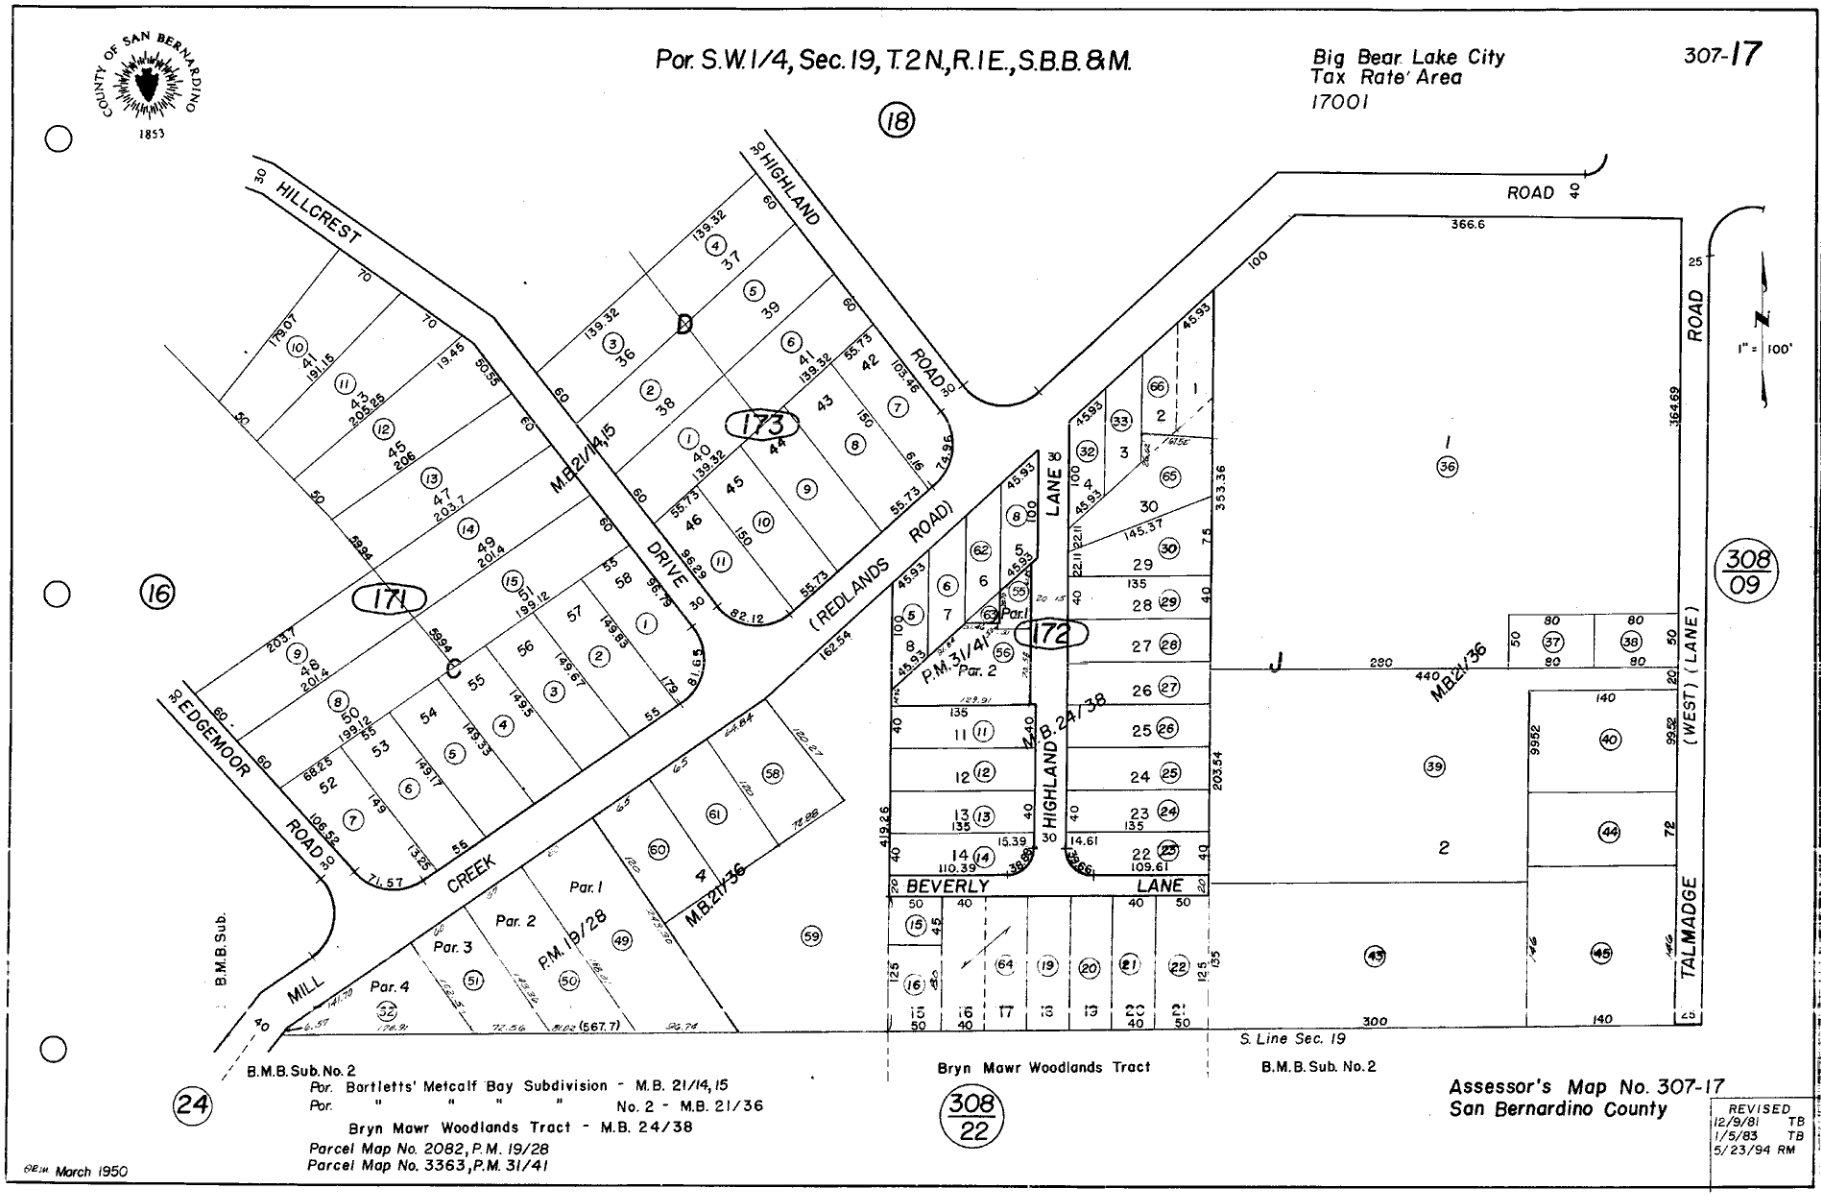

COUNTY OF SAN BERNARDINO
1853
Por. S.W.1/4, Sec. 19, T.2N., R.1E., S.B.B. & M.
Big Bear Lake City
Tax Rate Area
17001
307-17
HILLCREST
HIGHLAND
ROAD
DRIVE
(REDLANDS ROAD)
EDGEMOOR
ROAD
MILL
CREEK
HIGHLAND
LANE
BEVERLY
LANE
TALMADGE
(WEST) (LANE)
ROAD
M.B. 21/14,15
M.B. 21/36
M.B. 24/38
P.M. 31/41
P.M. 19/28
Par. 1
Par. 2
Par. 3
Par. 4
B.M.B. Sub.
S. Line Sec. 19
1" = 100'
B.M.B. Sub. No. 2
Bryn Mawr Woodlands Tract
B.M.B. Sub. No. 2
Por. Bartletts' Metcalf Bay Subdivision - M.B. 21/14, 15
Por. " " " " No. 2 - M.B. 21/36
Bryn Mawr Woodlands Tract - M.B. 24/38
Parcel Map No. 2082, P.M. 19/28
Parcel Map No. 3363, P.M. 31/41
Assessor's Map No. 307-17
San Bernardino County
REVISED
12/9/81 TB
1/5/83 TB
5/23/94 RM
March 1950