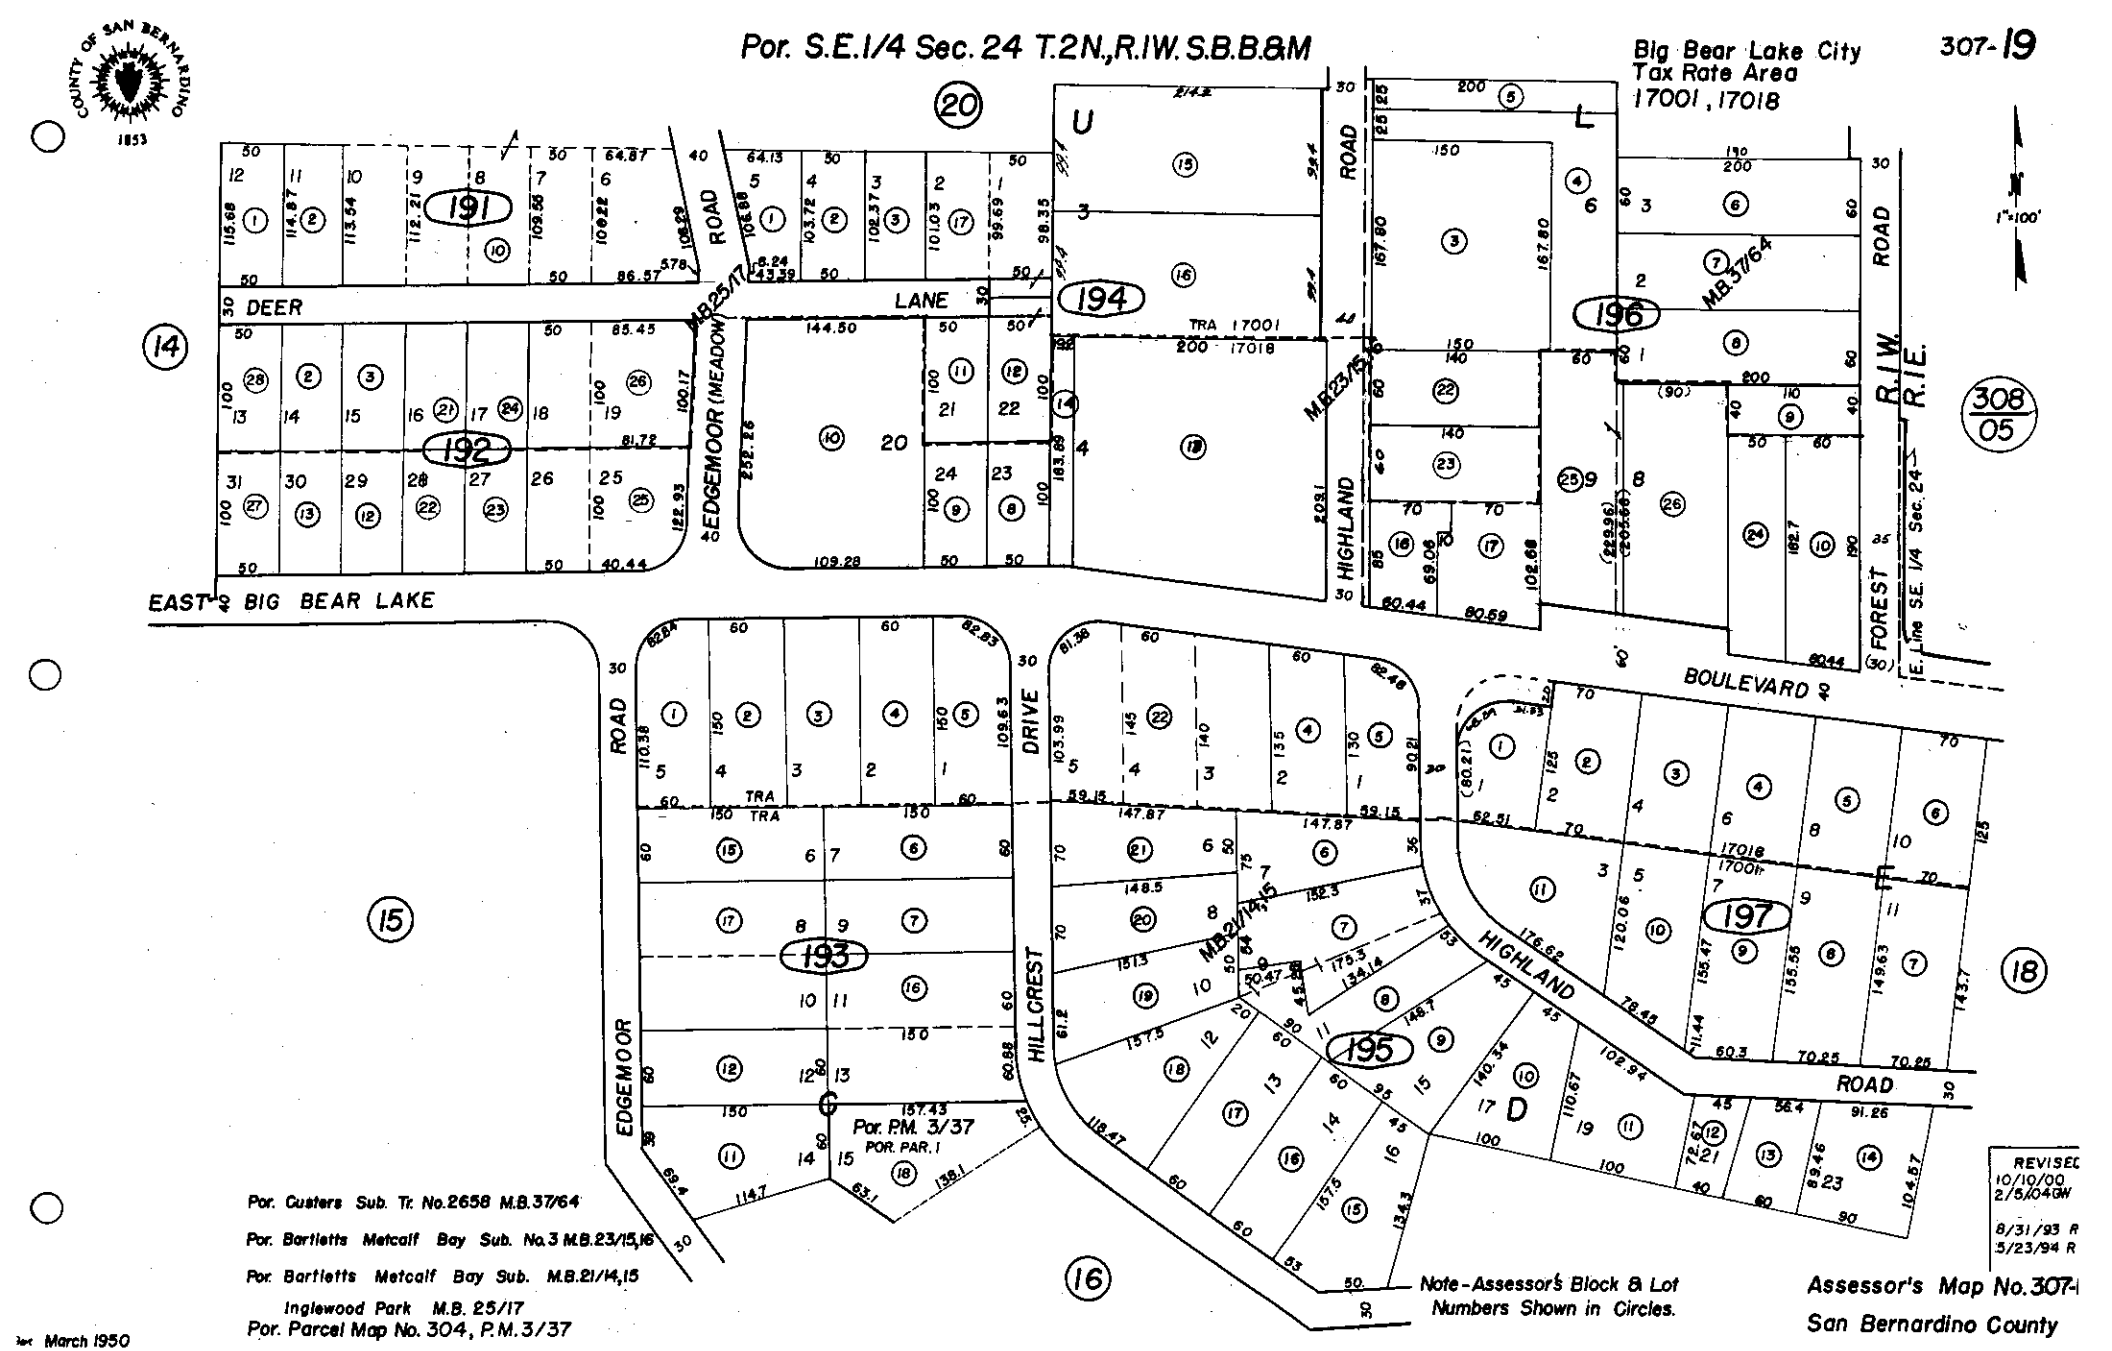

Por. S.E.1/4 Sec. 24 T.2N.,R.1W. S.B.B.&M
Big Bear Lake City
Tax Rate Area
17001, 17018
307-19
DEER LANE
EDGEMOOR (MEADOW) ROAD
HIGHLAND ROAD
FOREST ROAD
R.1W.
R.1E.
E. Line S.E. 1/4 Sec. 24
EAST BIG BEAR LAKE
BOULEVARD
HILLCREST DRIVE
EDGEMOOR ROAD
Por. P.M. 3/37
POR. PAR. 1
Por. Custers Sub. Tr. No.2658 M.B.37/64
Por. Bartletts Metcalf Bay Sub. No.3 M.B.23/15,16
Por. Bartletts Metcalf Bay Sub. M.B.21/14,15
Inglewood Park M.B. 25/17
Por. Parcel Map No. 304, P.M.3/37
Note-Assessor's Block & Lot Numbers Shown in Circles.
Assessor's Map No.307-
San Bernardino County
REVISED
10/10/00
2/5/04GW
8/31/93 R
5/23/94 R
March 1950